


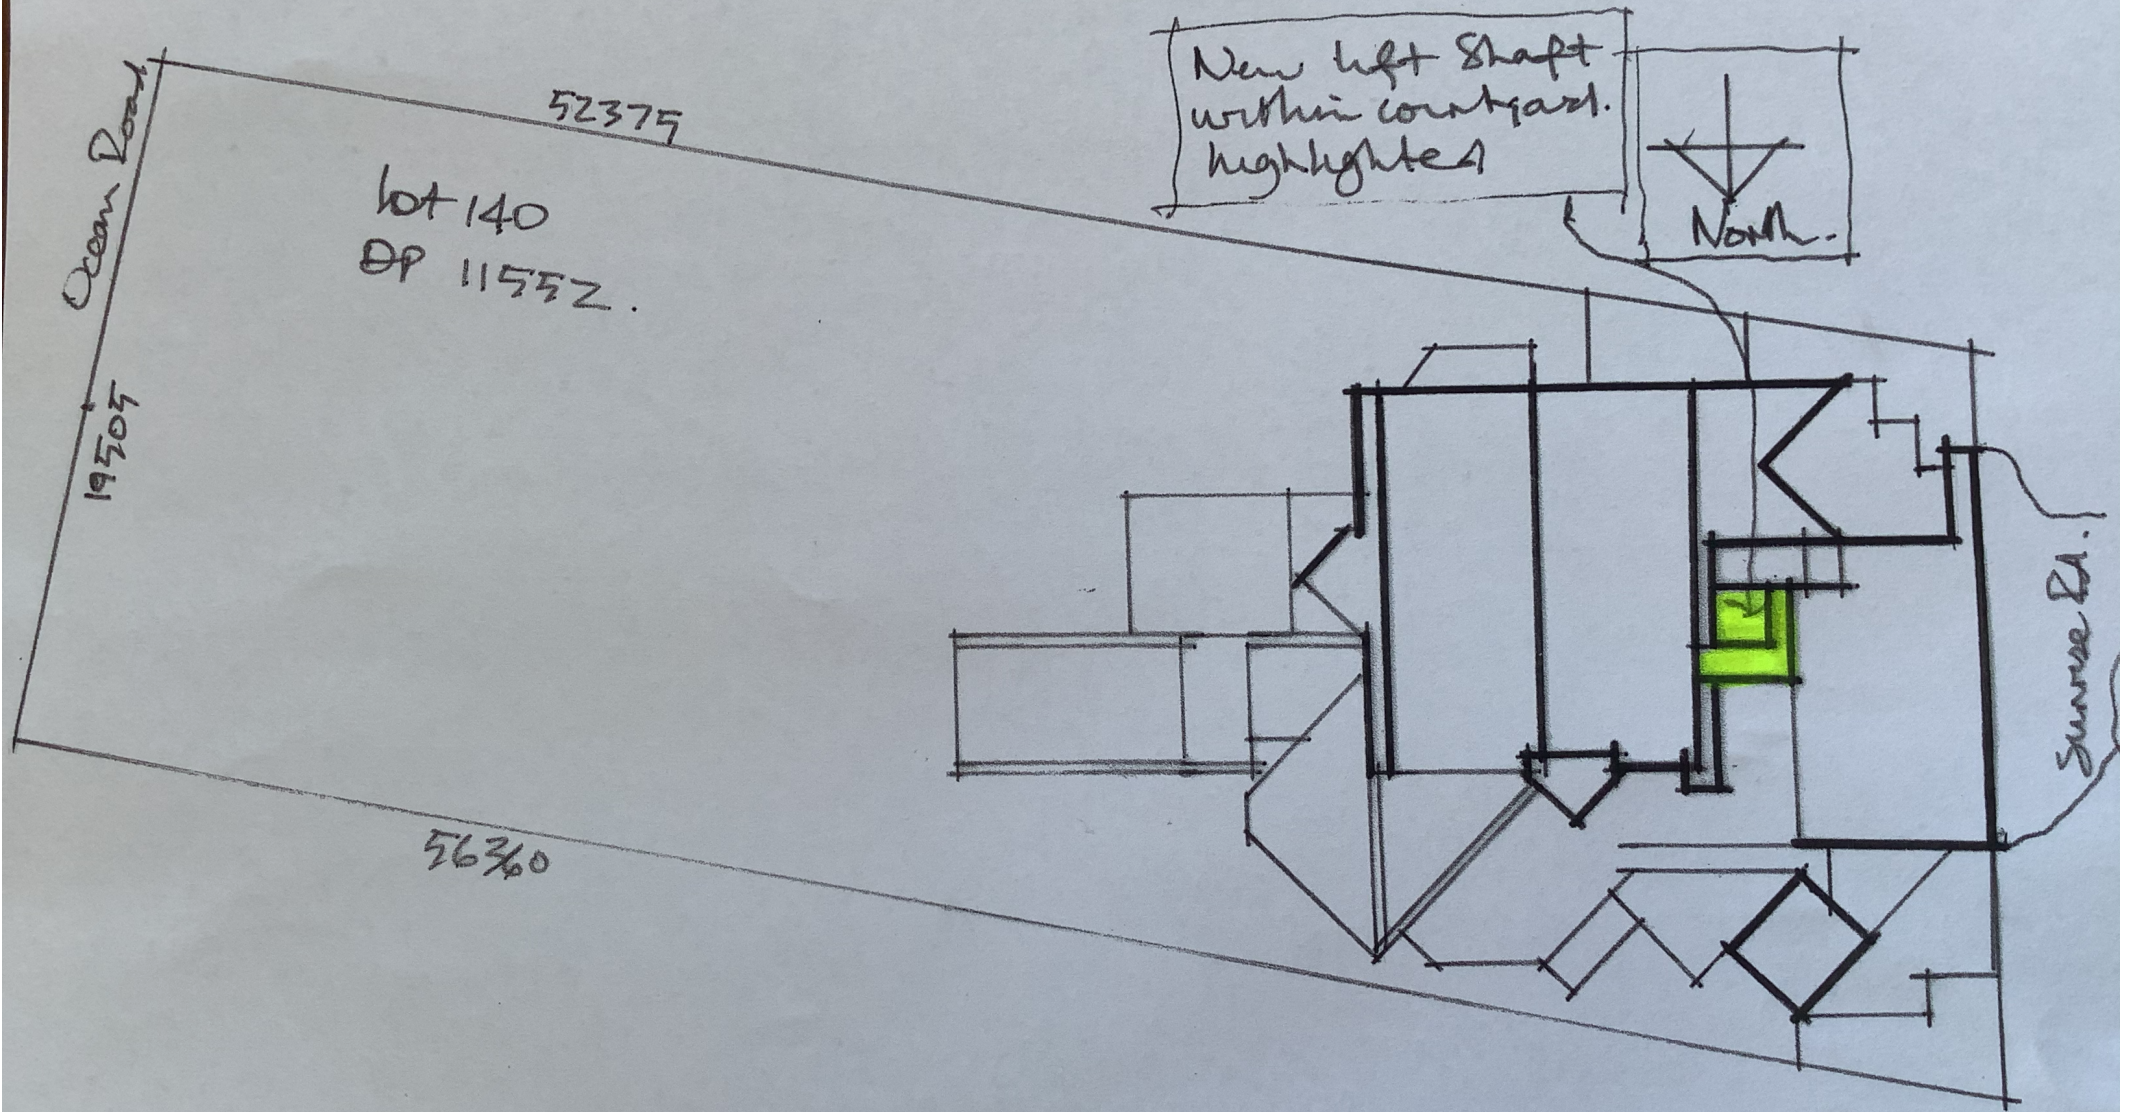


John Daubray
Architect

Site Plan
Scale 1:200

Dwg. no 1
March 21

20 Sunrise Rd
Palm Beach
Proposed lift shaft

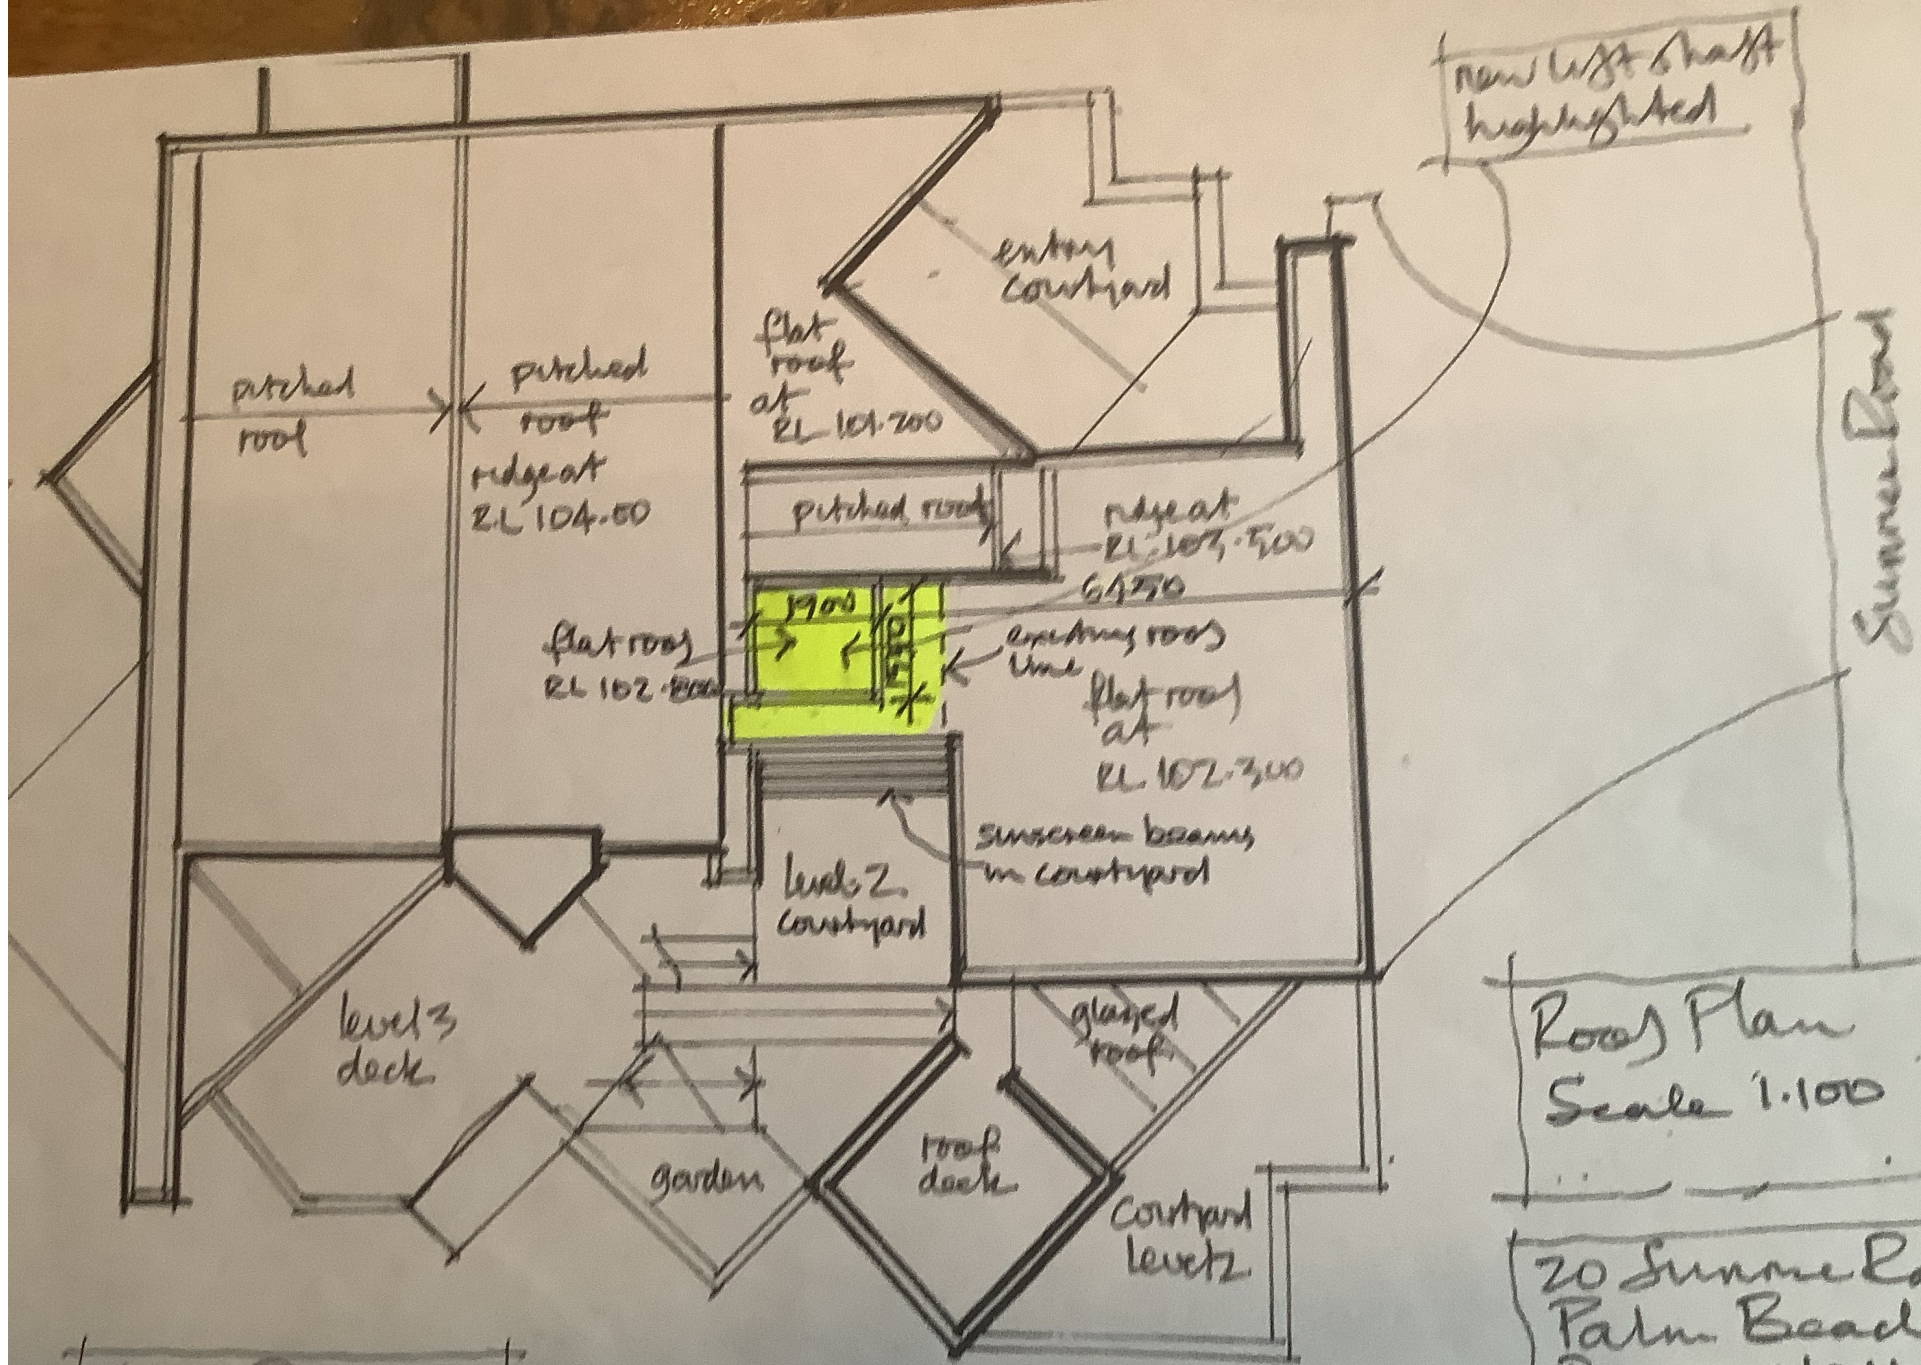


Roof Plan
Scale 1:100

20 Sunset
Palm Beach
Proposed Lift Shaft

Dwg. no. 2 / March 21

John Dawbney
Architect

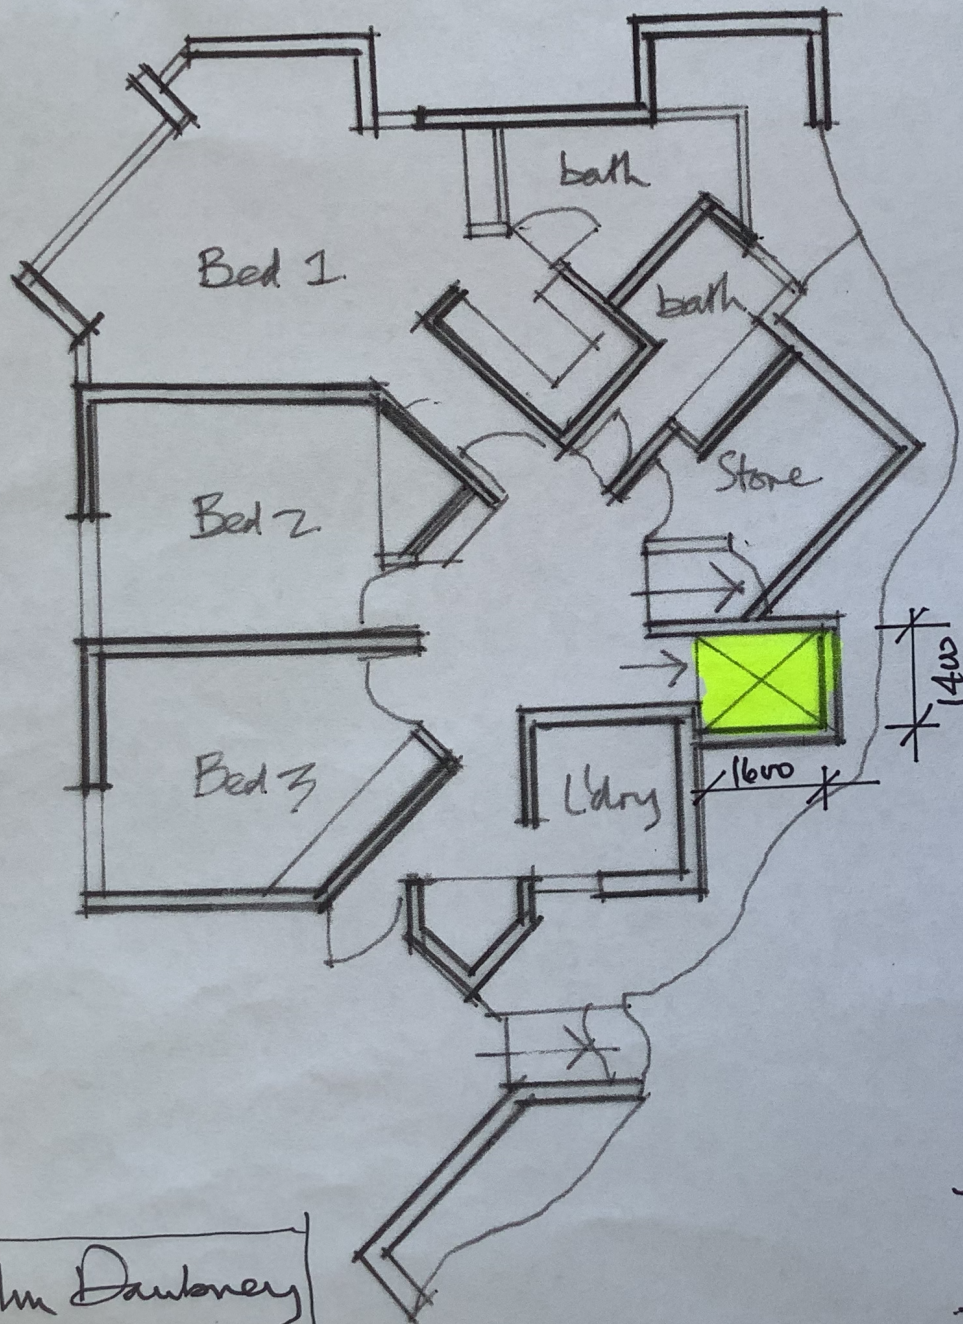


Plan Level 1.
Scale 1:100

John Dauloney
Architect

Dwg No. 3

March 21

20 Sunrise Rd.
Palm Beach.
Proposed Lift Shaft


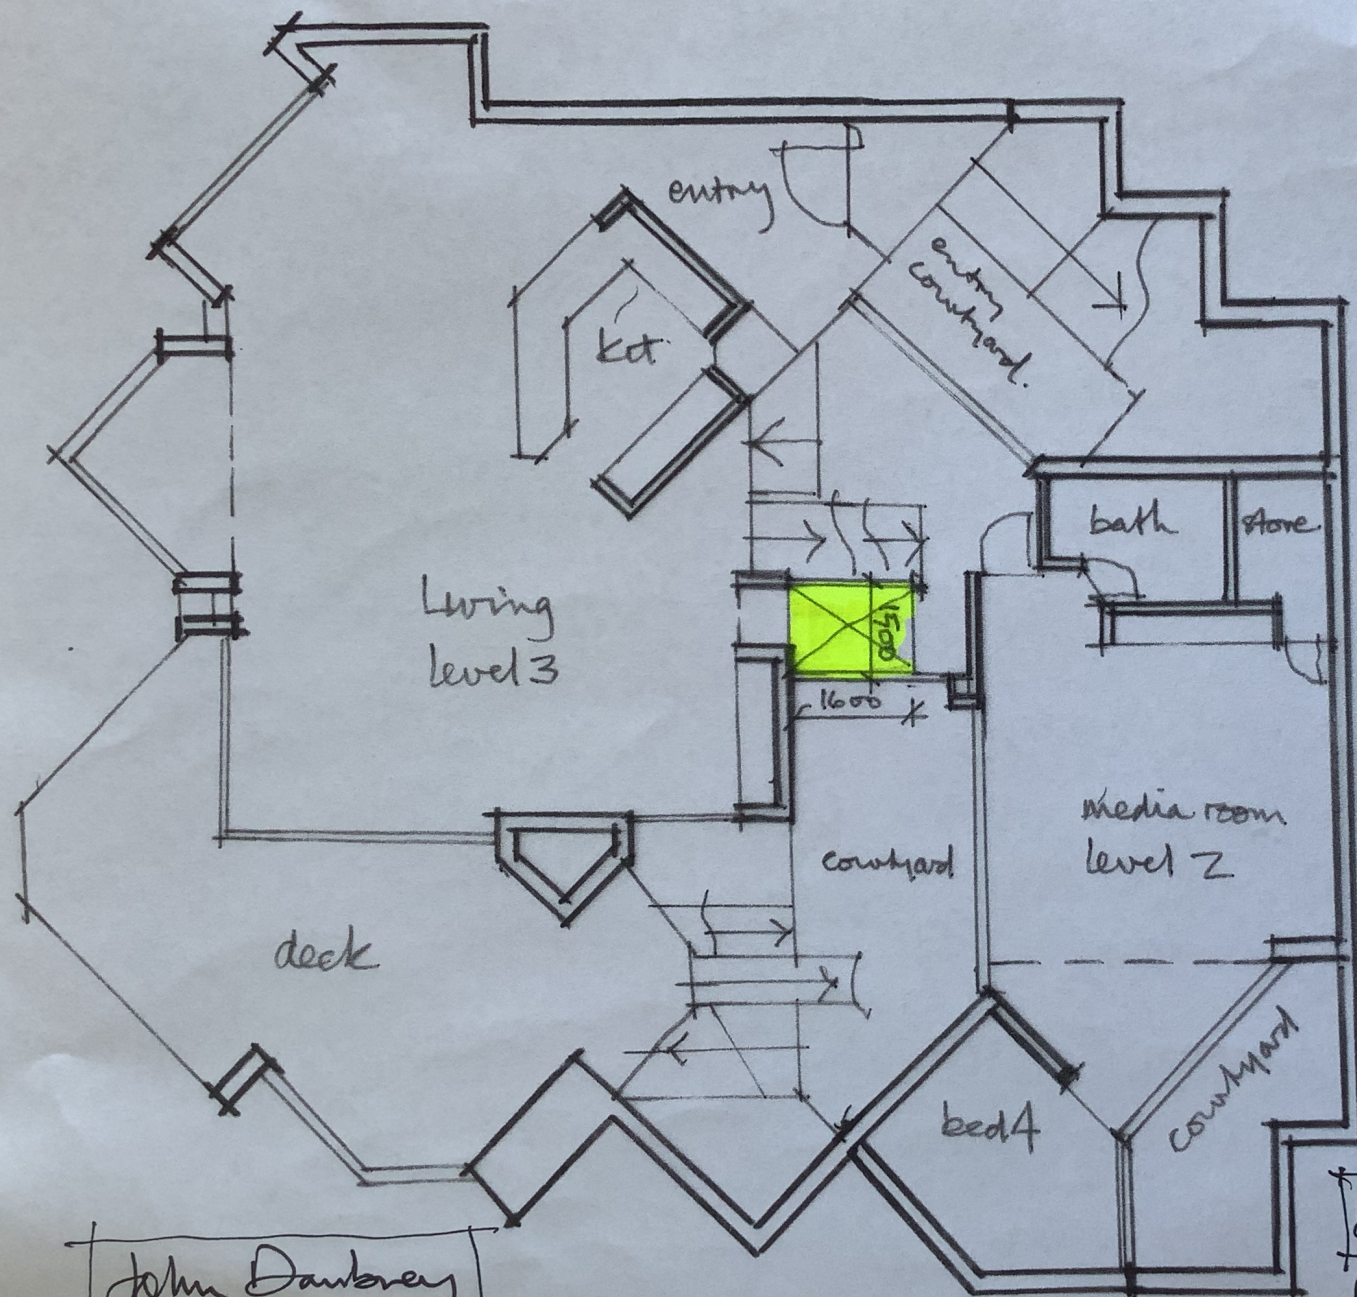


Plan
Levels 2 & 3
Scale 1:100

20 Sunrise Rd
Palm Beach
Proposed Wt. Hgt.

Dwg. no 4
March 21

John Danbreay
Architect

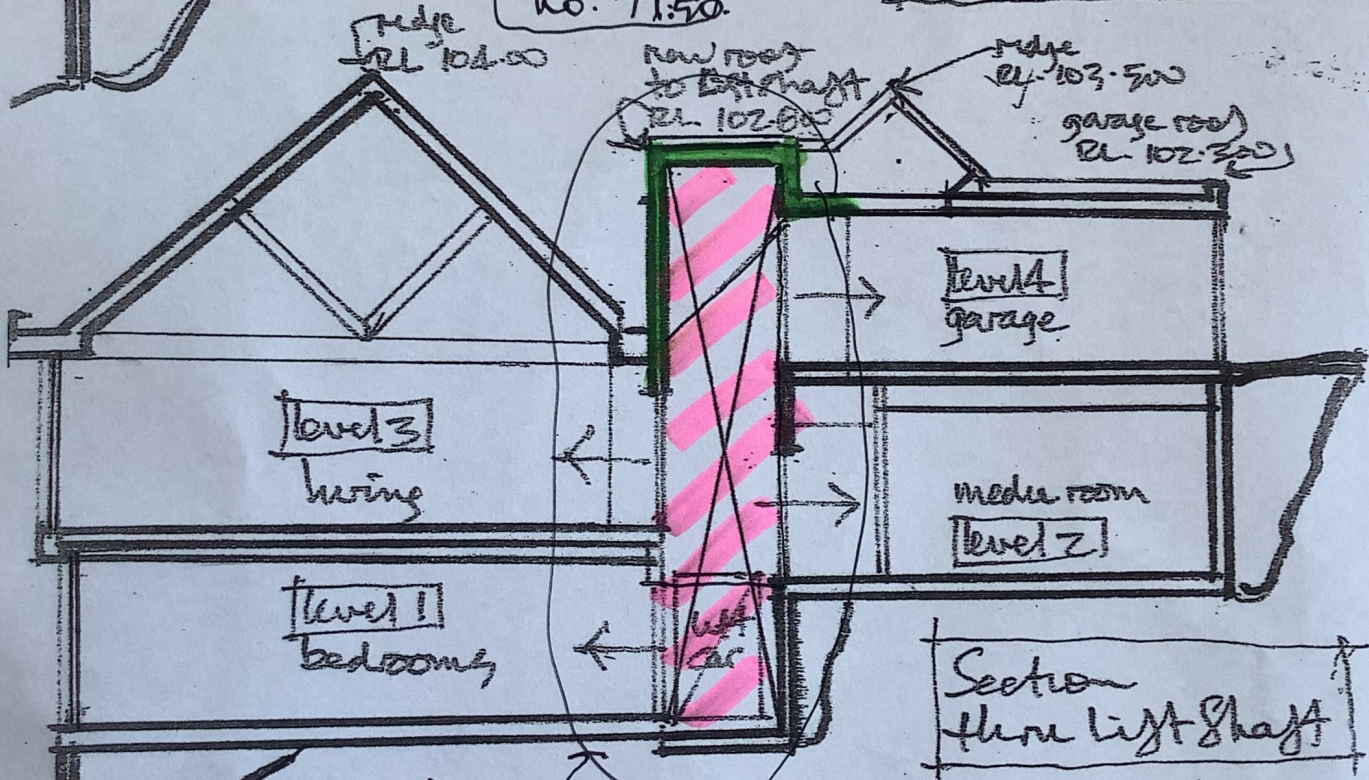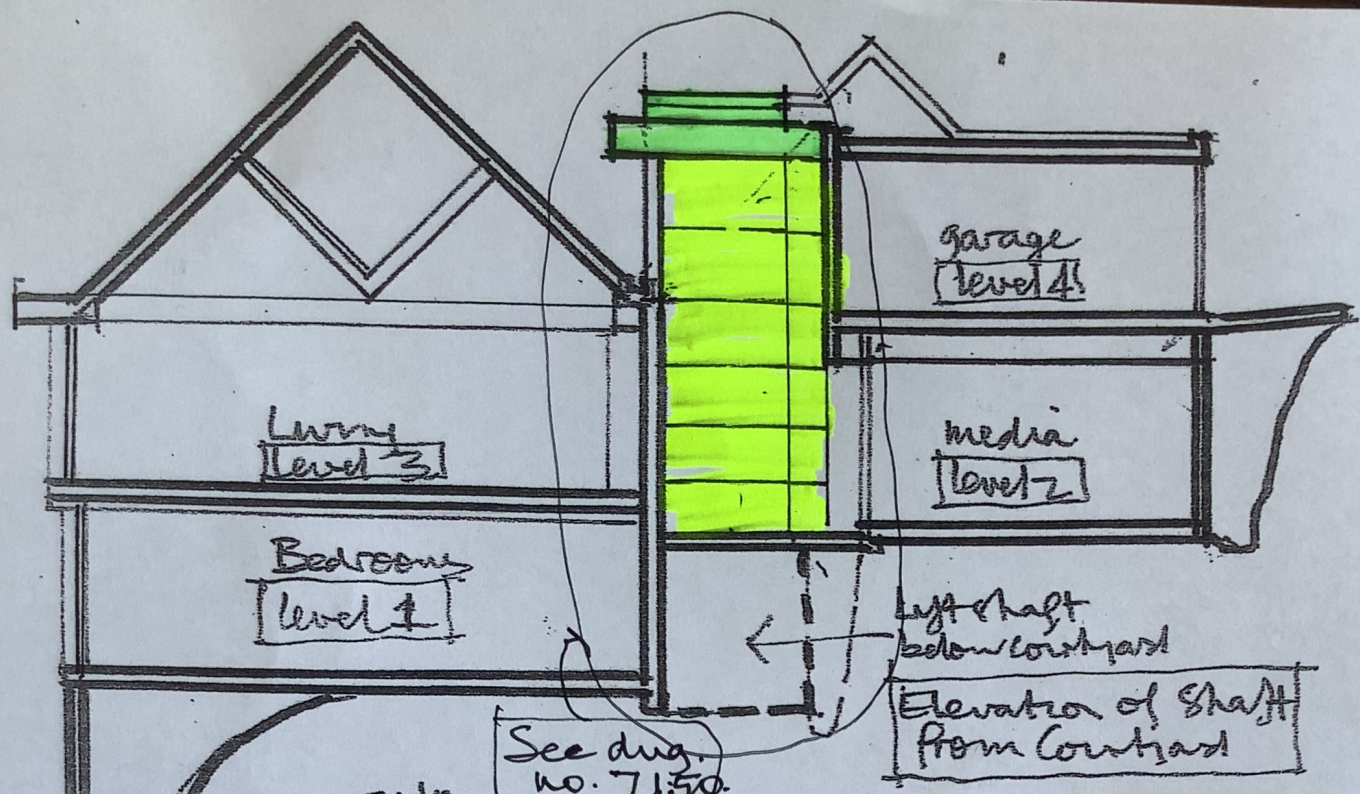


See Dwg
no. 8
1.50


East/West Sections
Scale 1:100

John Dinkley
Architect


Dwg no. 6
March 21

20 Sunrise Rd
Palm Beach
Proposed lift shaft

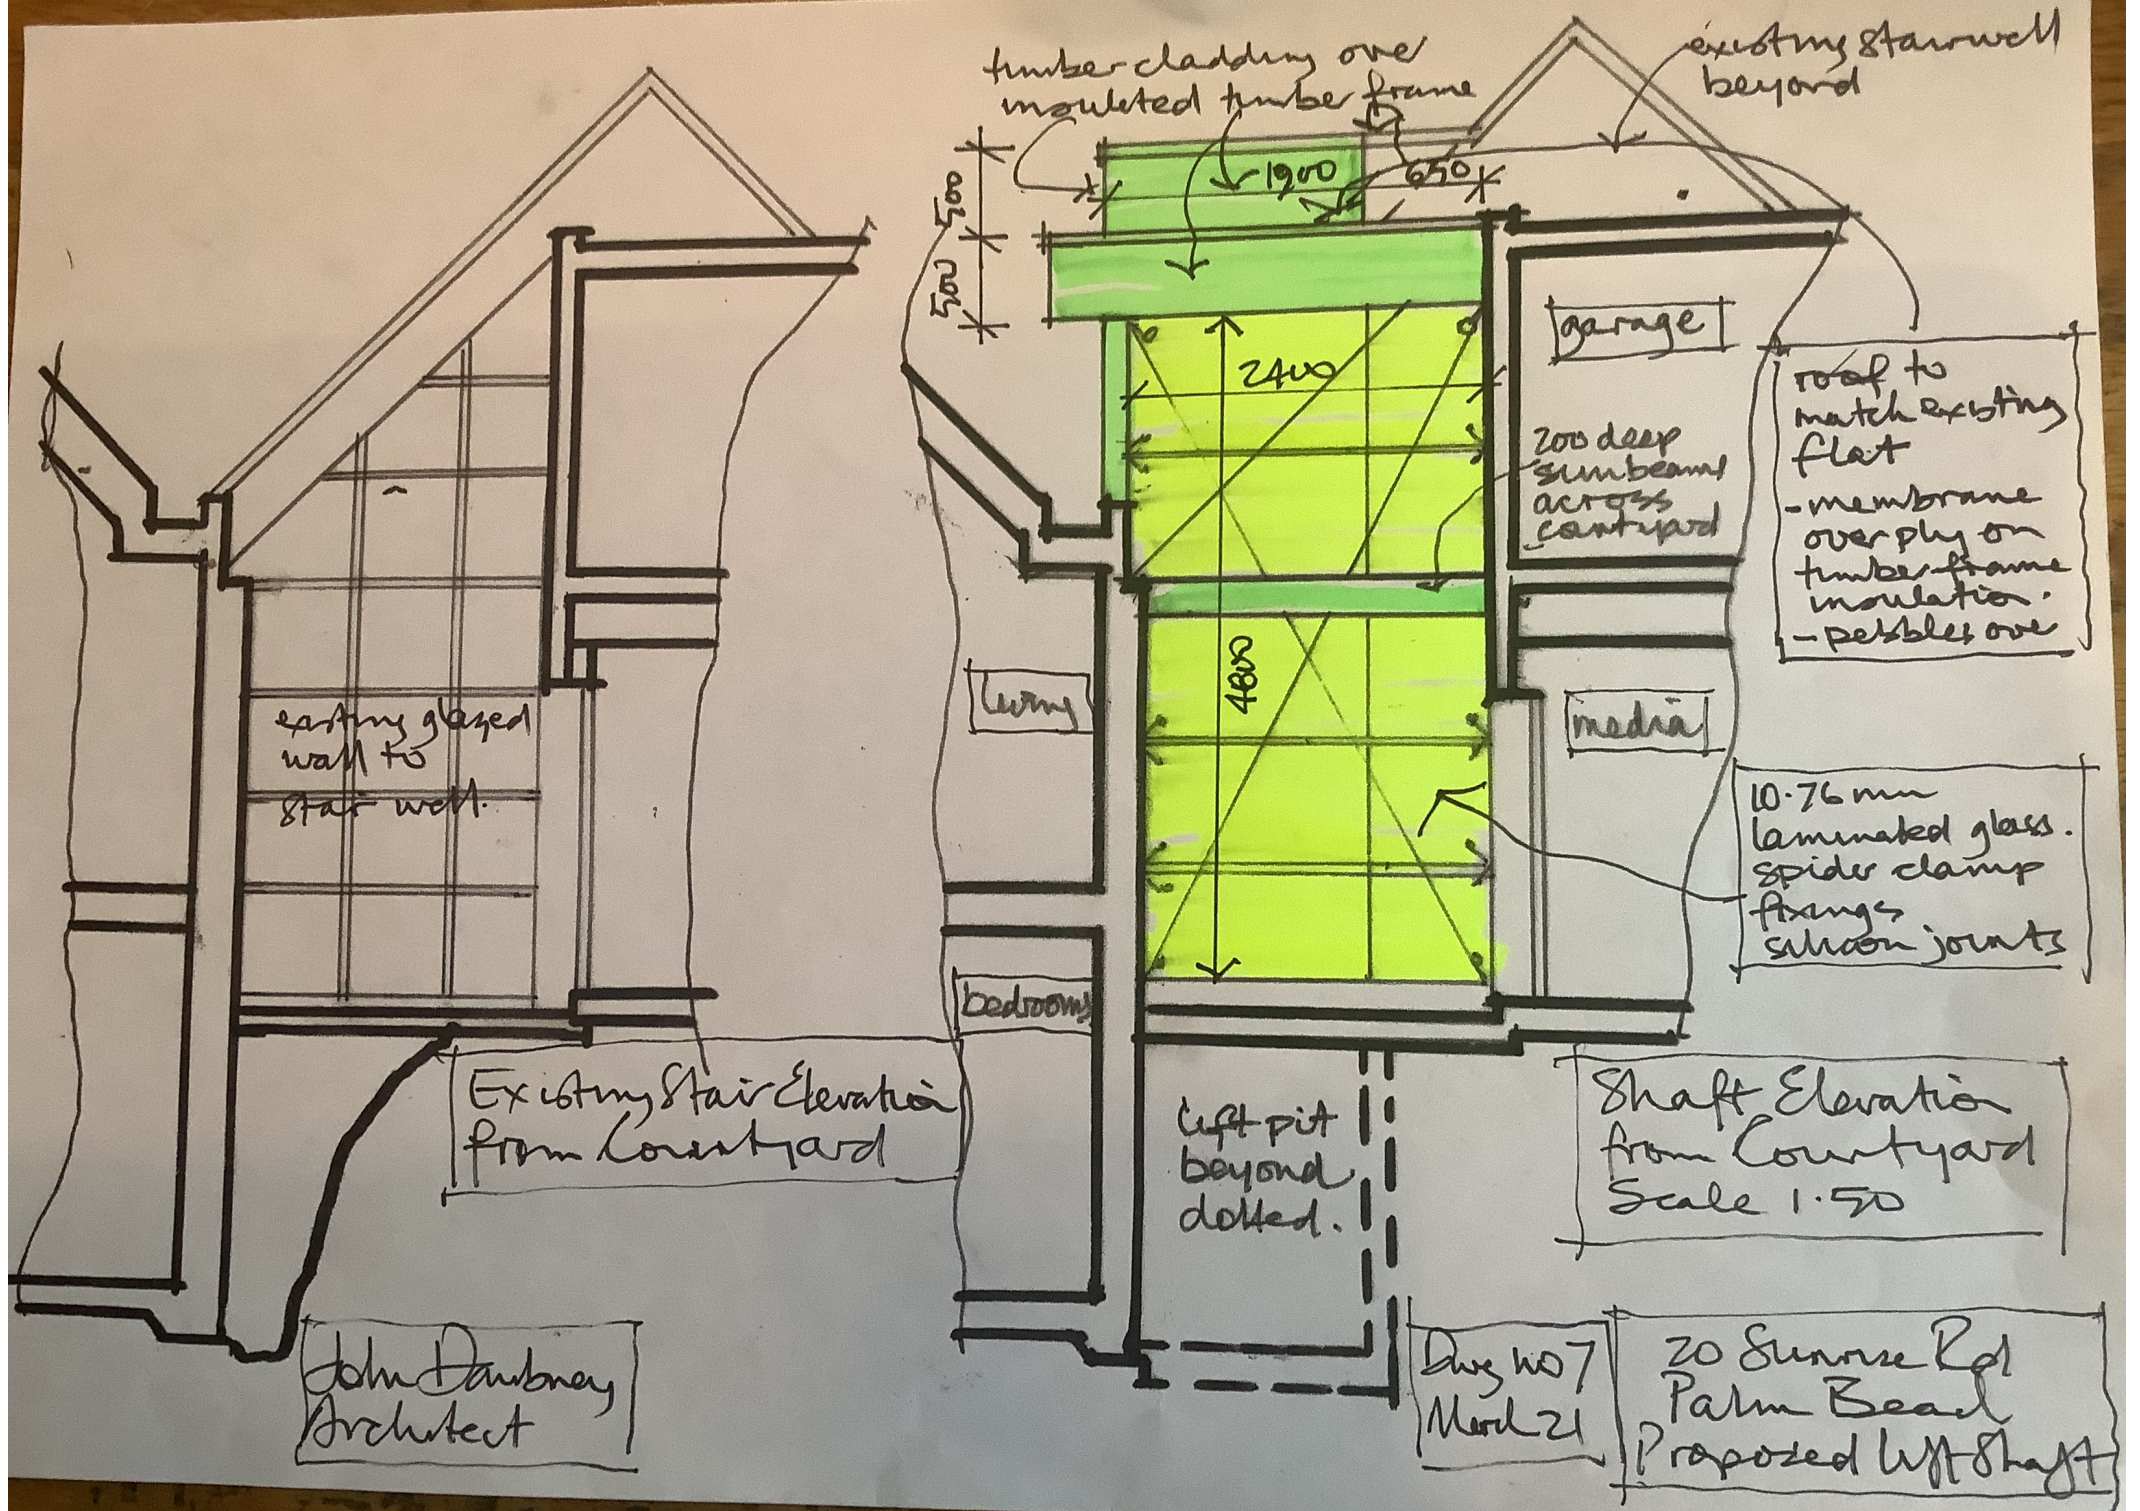


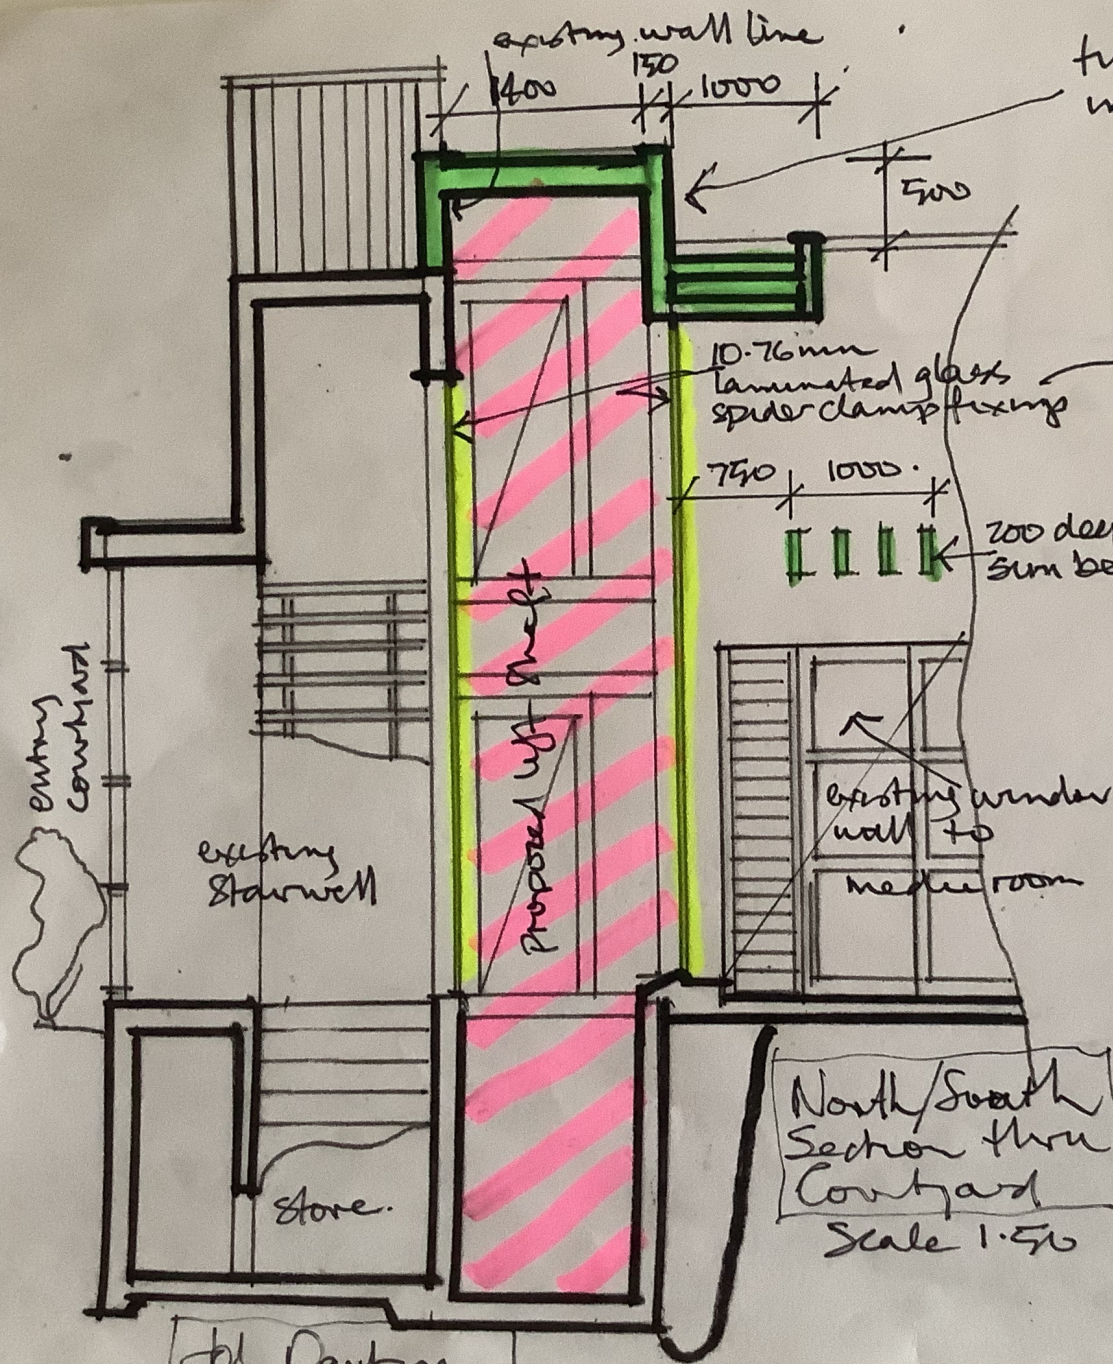

John Dawbney
Architect

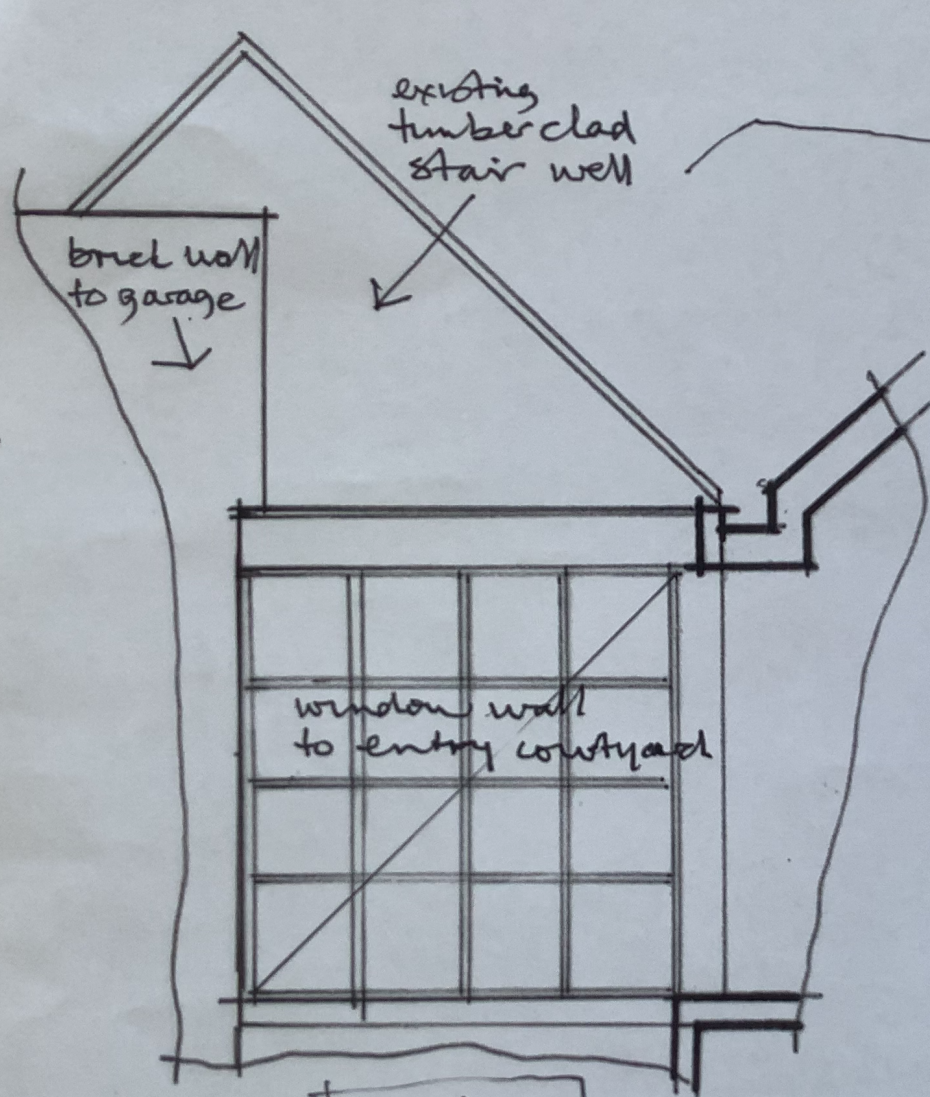

Existing

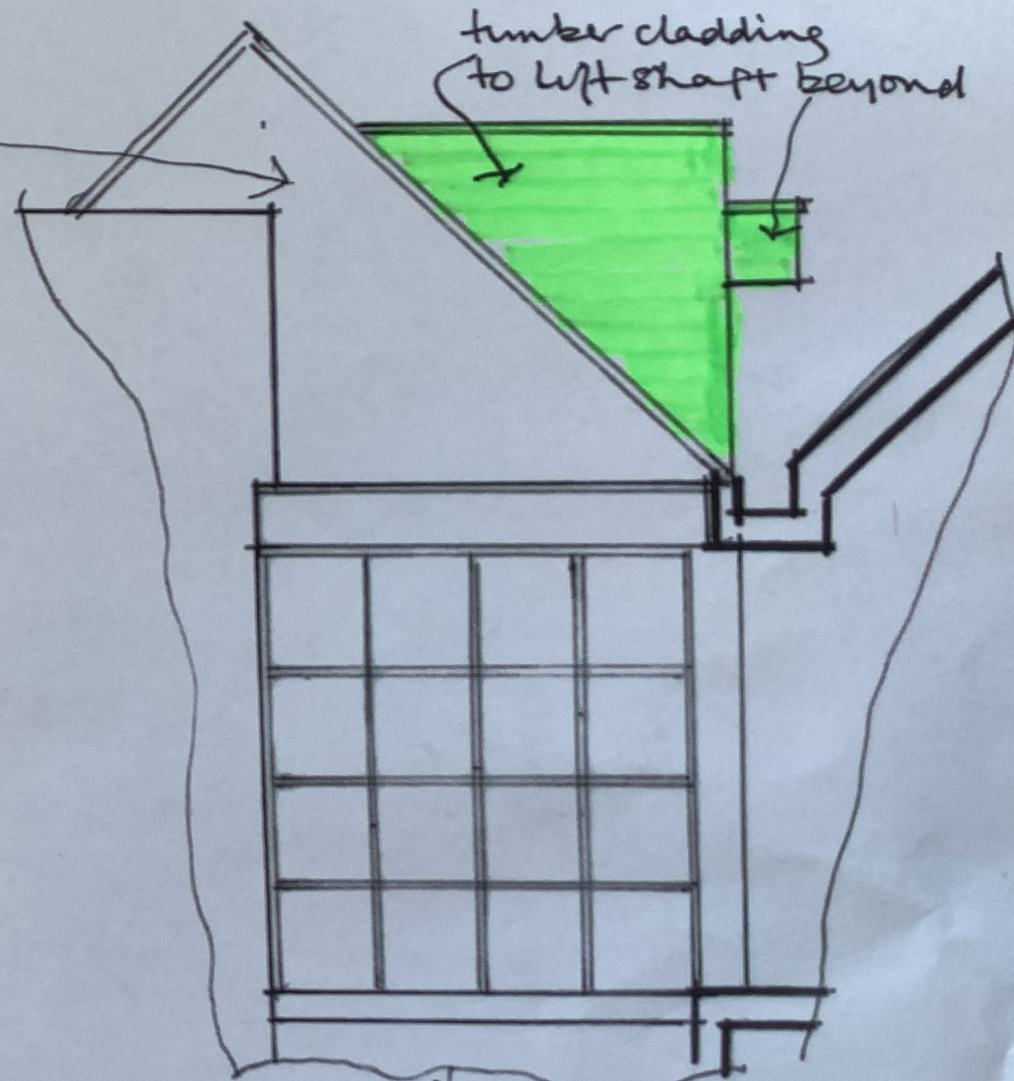

Proposed

Southern Elevation
from
Entry courtyard
Scale 1:50

Aug 09
March 21

20 Sunrise Rd
Palm Beach
Proposed lift shaft

John Dambrey
Architect