


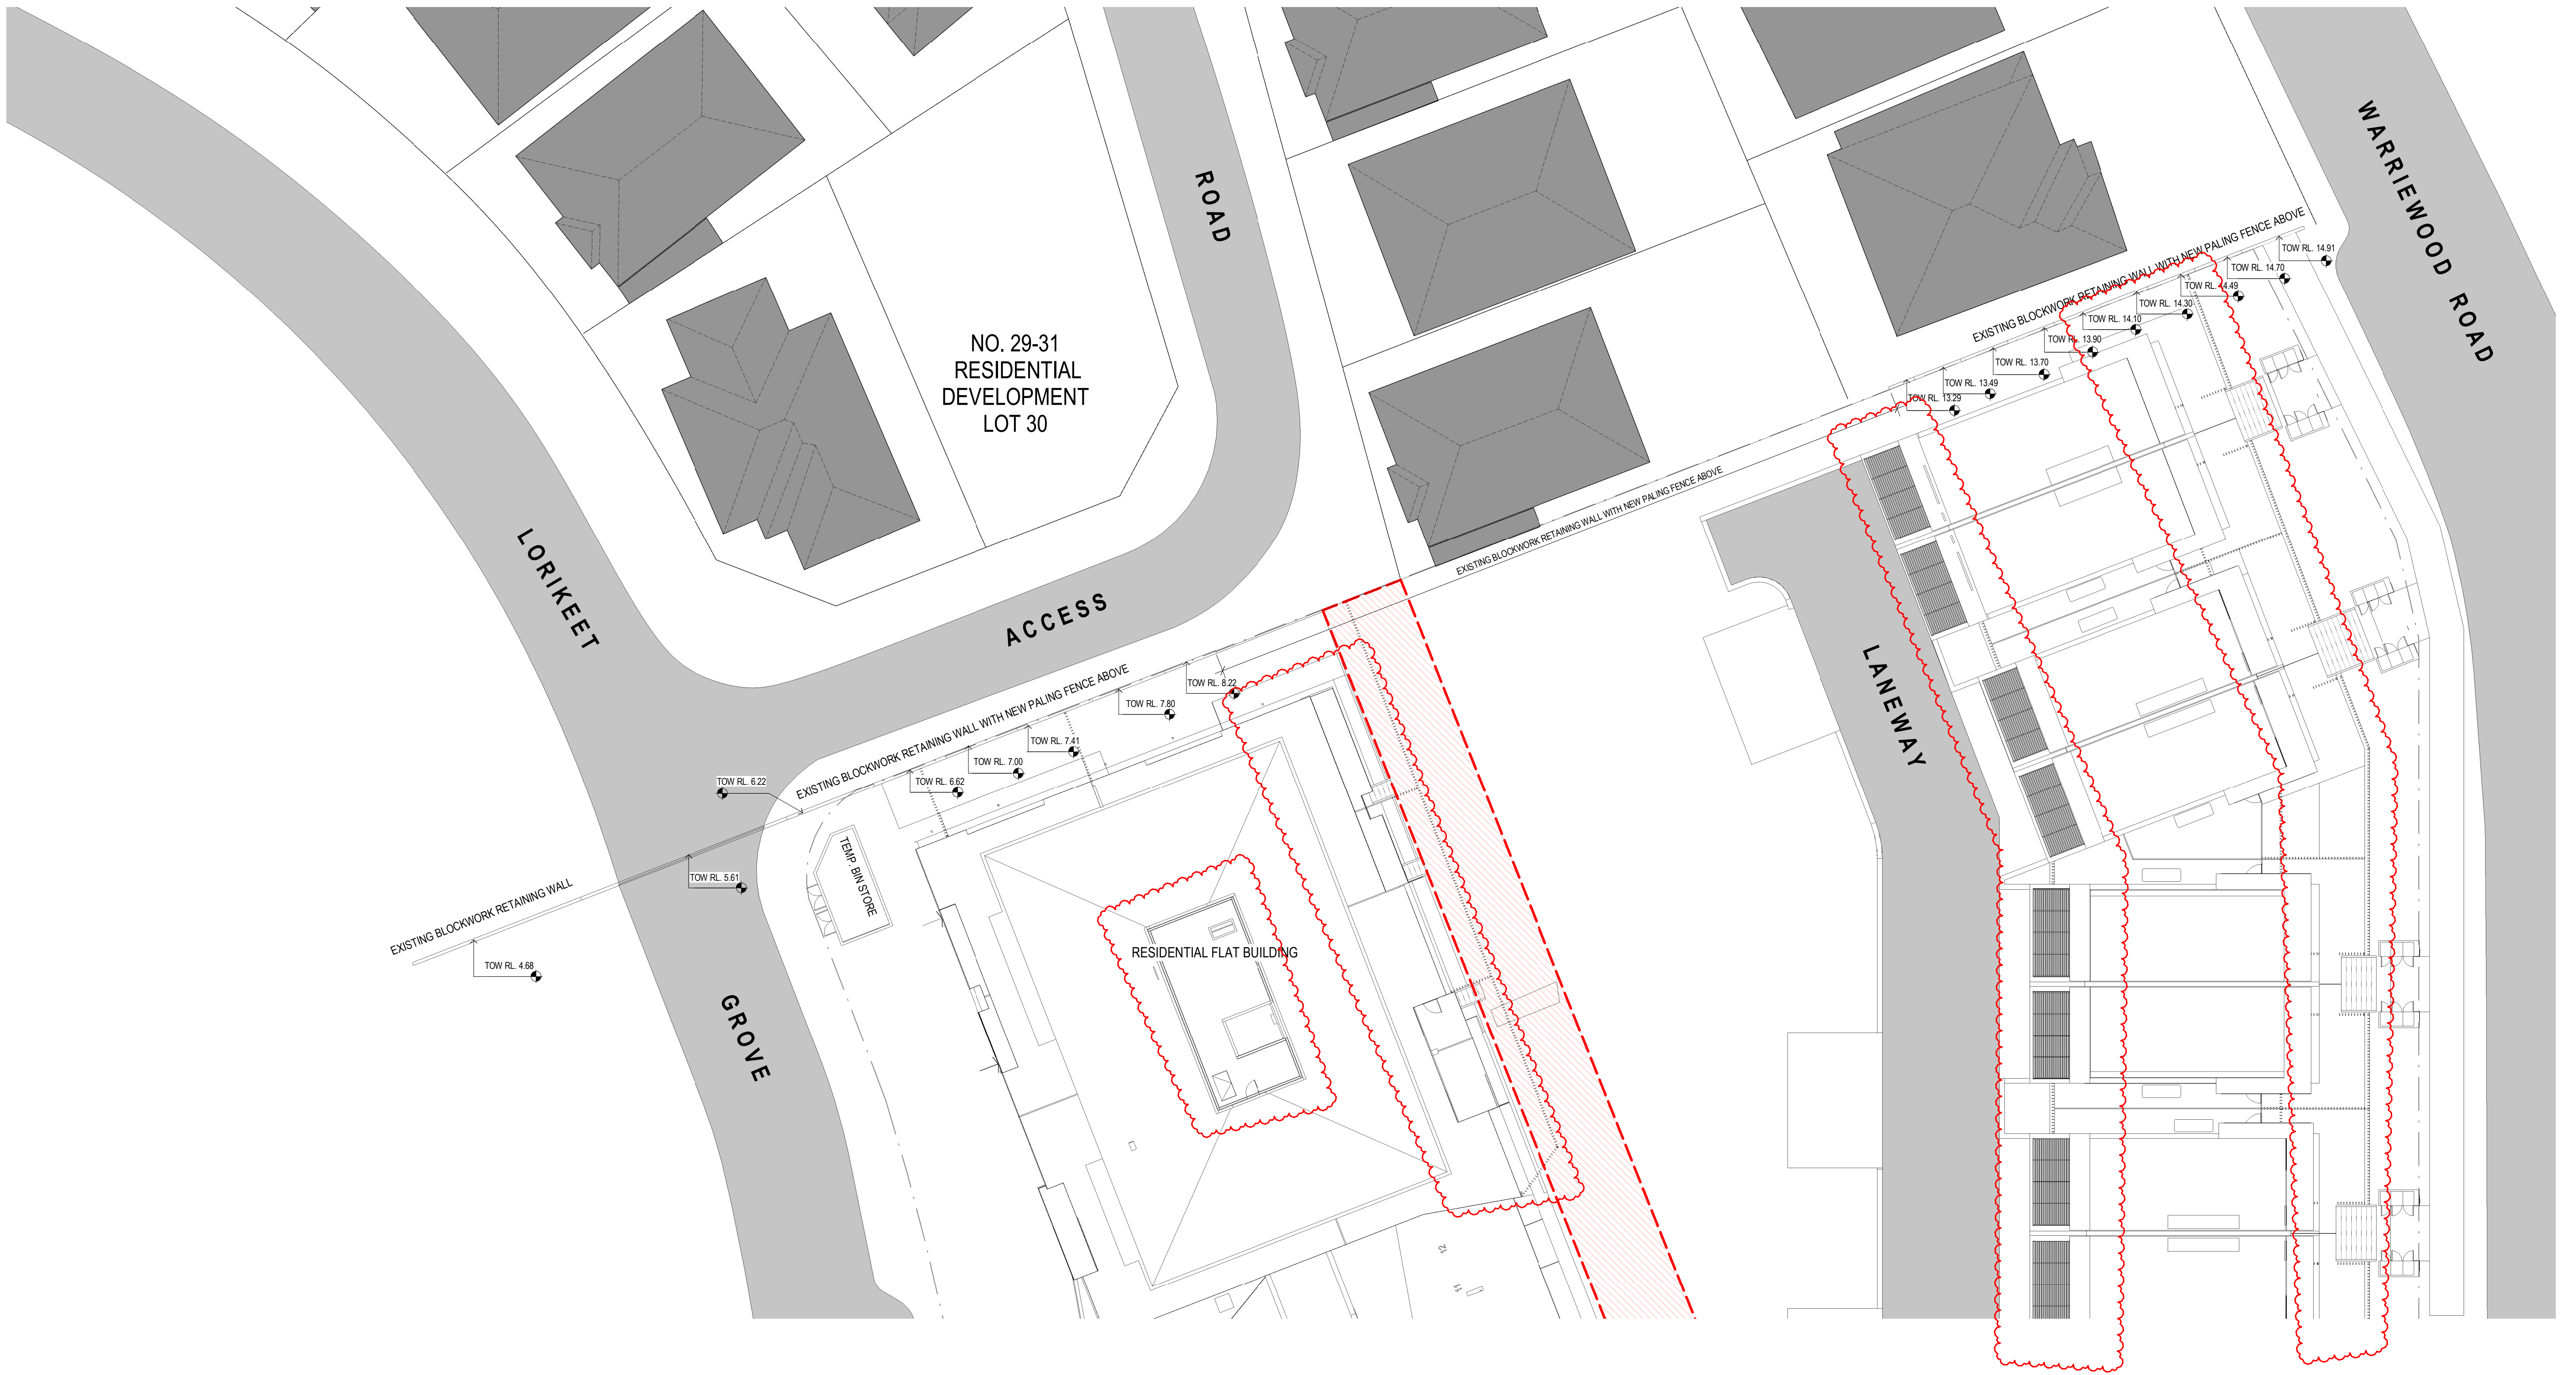

REV	DESCRIPTION	DATE	BY
DA1	DEVELOPMENT APPROVAL DRAFT	24.03.2020	TM
DA2	DRAFT ISSUE FOR DEVELOPMENT APPLICATION	20.04.2020	MH
DA3	DRAFT ISSUE FOR DEVELOPMENT APPLICATION	06.05.2020	TM
DA4	ISSUE FOR DEVELOPMENT APPLICATION	28.05.2020	MH
DA5	ISSUE FOR WASTE UPDATE	12.09.2020	MH
DA6	DRAFT DA AMENDMENT FOR CO-ORDINATION	11.12.2020	MH
DA7	DA AMENDMENT	17.12.2020	TM

PROJECT REF: C:\Users\Mikondraganis\Documents\1510121 - ARKARE - WARRIWOOD APT - DA PACKAGE_CENTRAL_19_Mikondraganis.rvt
TIMESTAMP: 17/12/2020 5:02:42 PM

KEY PLAN

STATUS

DEVELOPMENT APPLICATION



NORTH POINT




THE CONTRACTOR MUST VERIFY ALL DIMENSIONS ON SITE PRIOR TO COMMENCING ANY WORK OR MAKING OF ANY SHOP DRAWINGS. FIGURED DIMENSIONS MUST BE USED IN PREFERENCE TO SCALES. SCALED DIMENSIONS MUST BE VERIFIED ON SITE. SHEET TO BE PRINTED IN COLOUR. THIS DRAWING IS COPYRIGHT AND REMAINS THE PROPERTY OF THE ARCHITECT.

PROJECT
WARRIWOOD RESIDENTIAL
DEVELOPMENT
ADDRESS
25 - 27 WARRIWOOD ROAD, NSW 2102

CLIENT
KNOWLES GROUP
DRAWING TITLE
SITE PLAN - NORTHERN BOUNDARY

SCALE (@A1) 1 : 200 / DRAWN BY MZ / CHECKED BY TM / PROJECT No. 1510121 / DRAWING No. DA - 021 / REV DA7

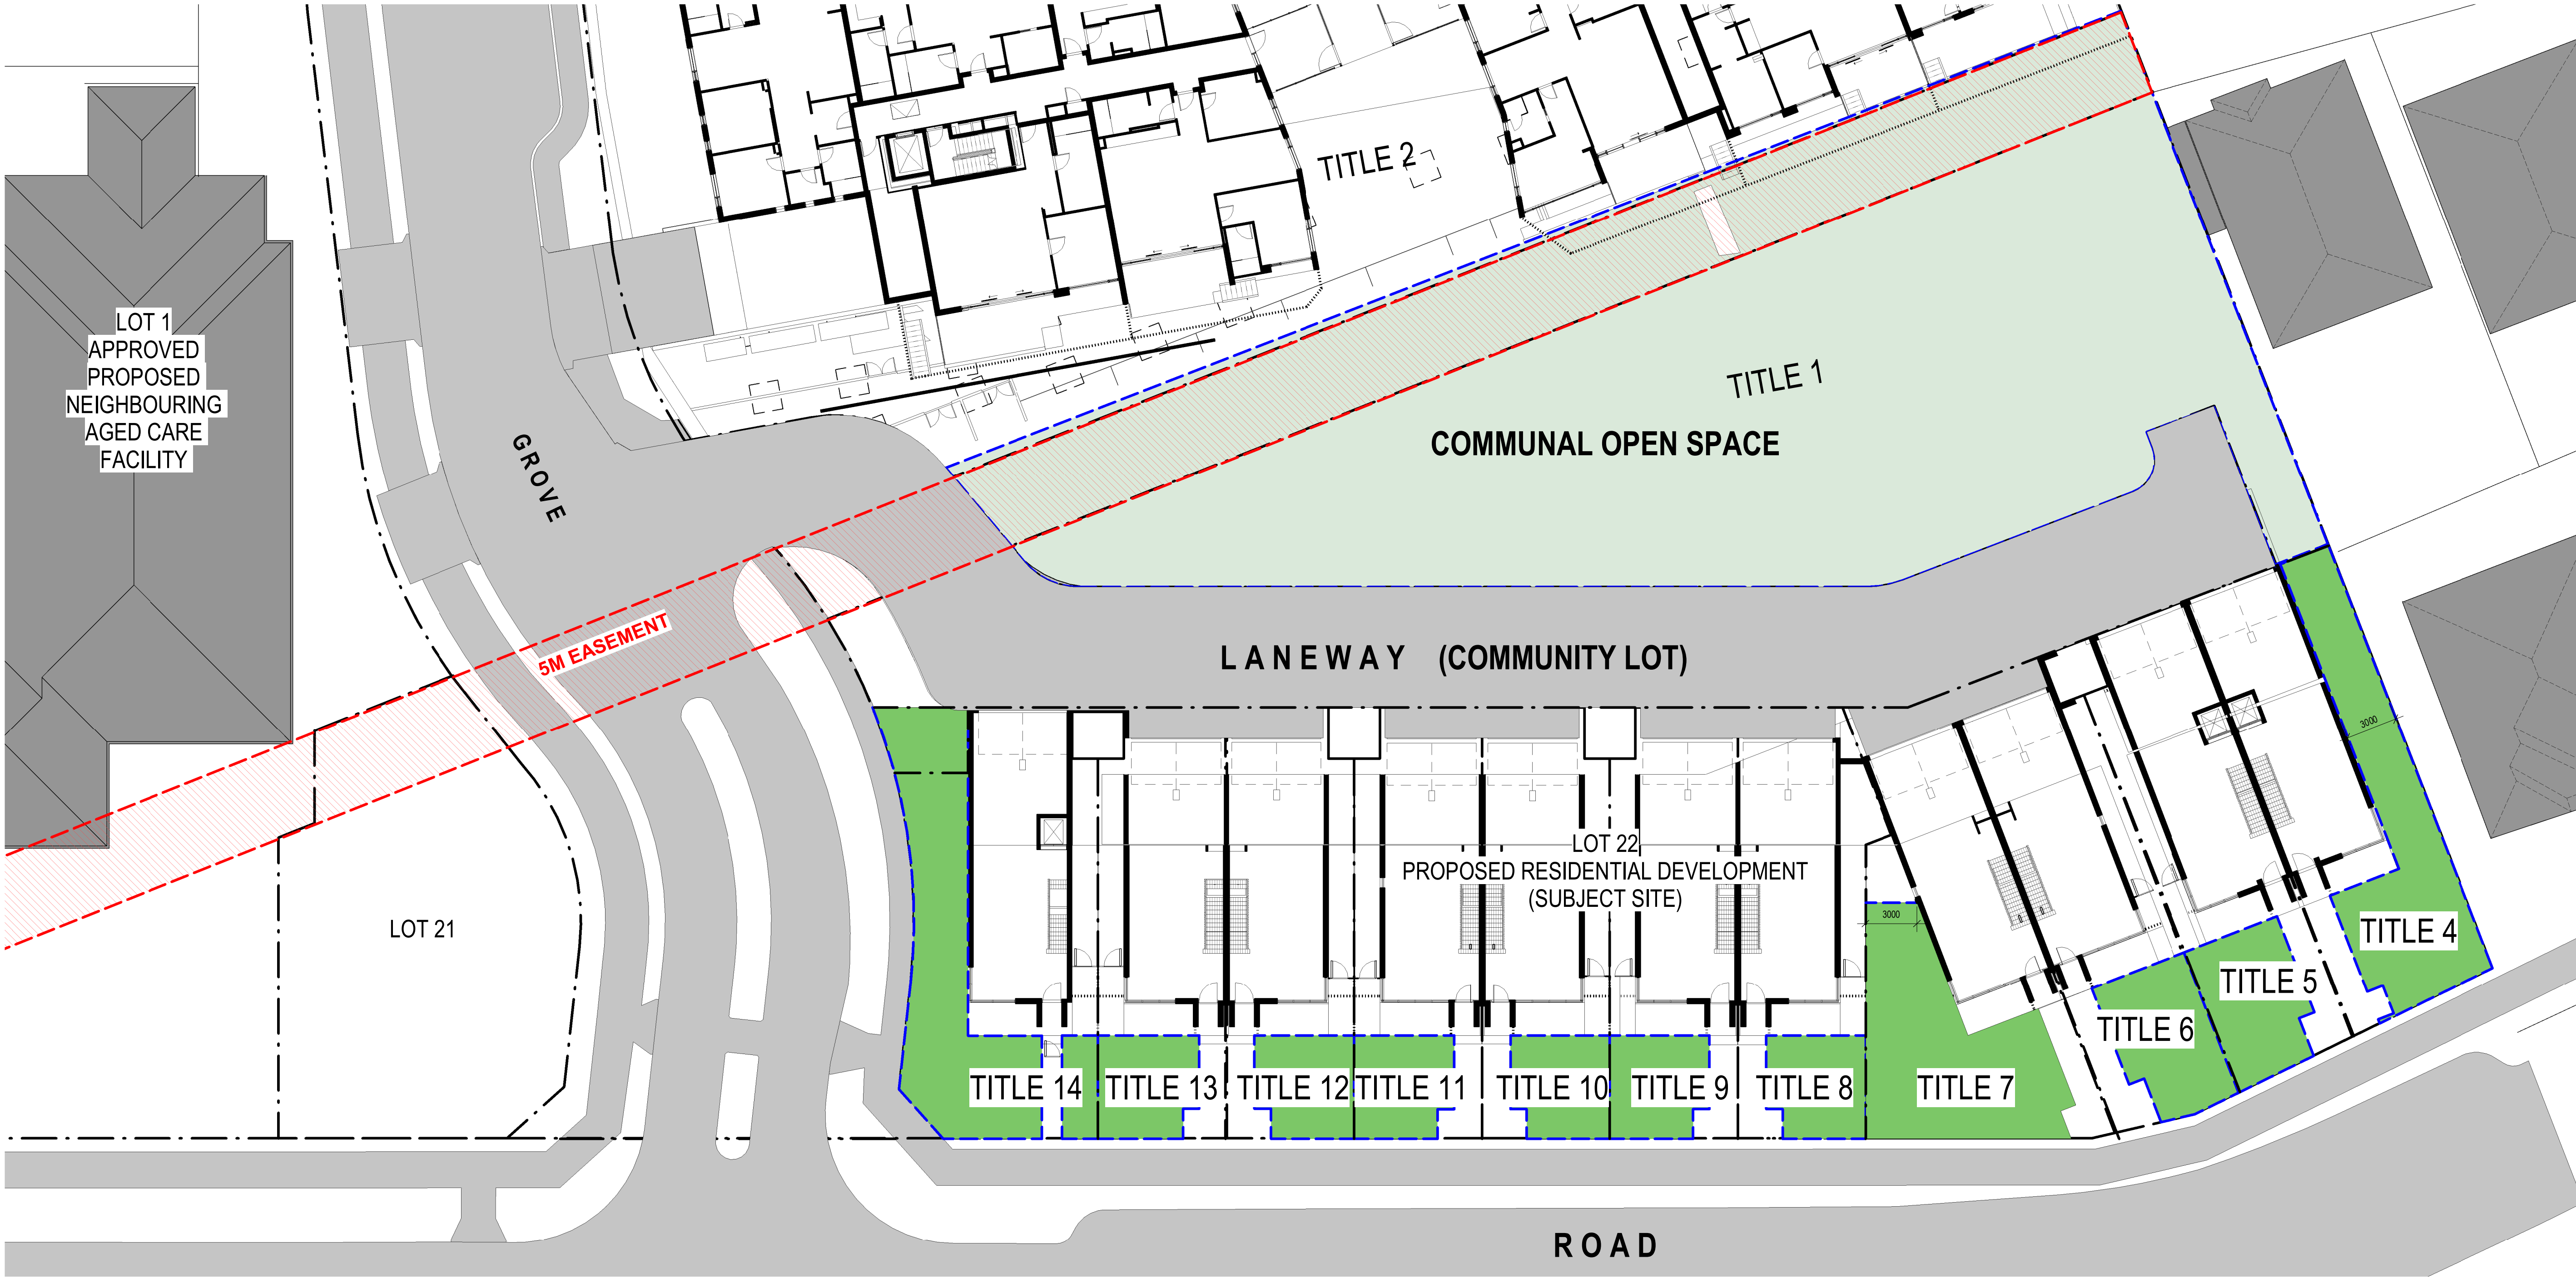

1 LANDSCAPED AREA DIAGRAM - COMMUNITY TITLE ALLOTMENT
DA - 053 1 : 200

LEGEND

- LANDSCAPED AREA OF MINIMUM DIMENSION 3-METRE WIDE (AS PER CLAUSE D16.5 OF DCP)
- COMMUNAL OPEN SPACE

LANDSCAPED AREA REQUIRED = 25% OF TOTAL SITE AREA

LANDSCAPED AREA SCHEDULE - COMMUNITY TITLES			
TITLE NUMBER	TOTAL LANDSCAPED AREA PER TITLE (M2)	TITLE TOTAL SITE AREA (M2)	PERCENTAGE OF LANDSCAPED AREA PROVIDED (%)
4	111	241	46
5	47	200	23.5
6	49	203	24.1
7	108	246	43.9
8	33	185	17.8
9	33	182	18.1
10	33	182	18.1
11	33	182	18.1
12	33	182	18.1
13	33	182	18.1
14	129	257	50.1

NOTE:
COMMUNAL SHARED OPEN SPACE AND TOTAL LANDSCAPED AREA ACROSS ALL SITES AT 40% LANDSCAPED AREA (SEE PREVIOUS PAGE) TO BE CONSIDERED IN LIEU OF MEETING REQUIREMENT PER SITE.

REV	DESCRIPTION	DATE	BY
DA1	DEVELOPMENT APPROVAL DRAFT	24.03.2020	TM
DA2	DRAFT ISSUE FOR DEVELOPMENT APPLICATION	20.04.2020	MH
DA3	DRAFT ISSUE FOR DEVELOPMENT APPLICATION	06.05.2020	TM
DA4	ISSUE FOR DEVELOPMENT APPLICATION	28.05.2020	MH
DA5	DRAFT DA AMENDMENT FOR CO-ORDINATION	11.12.2020	MH



REV	DESCRIPTION	DATE	BY
DA6	ISSUE FOR DEVELOPMENT APPLICATION	28.05.2020	MH
DA7	ISSUE FOR WASTE UPDATE	12.08.2020	MH
DA8	DEFERRED COMMENCEMENT ITEMS	13.11.2020	TM
DA9	DRAFT DA AMENDMENT FOR CO-ORDINATION	11.12.2020	MH
DA10	DA AMENDMENT	17.12.2020	TM
DA11	DA AMENDMENT	28.01.2021	MZ
DA12	BASEMENT ENTRY AMENDMENT	23.04.2021	KS

PROJECT REF: C:\Users\Mhondrogian\Documents\1510121 - ARKARE - WARRIWOOD APT - DA PACKAGE_CENTRAL_19_Mhondrogian.rvt
TIMESTAMP: 26/04/2021 4:33:05 PM

KEY PLAN

STATUS

DEVELOPMENT APPLICATION



PROJECT
WARRIWOOD RESIDENTIAL
DEVELOPMENT
ADDRESS
25 - 27 WARRIWOOD ROAD, NSW 2102

SCALE (B/A1)
1:200

DRAWN BY
JC

CHECKED BY
MA

CLIENT
KNOWLES GROUP
DRAWING TITLE
PROPOSED APARTMENT GROUND
FLOOR PLAN / DWELLING LOWER LEVEL
FLOOR PLAN
PROJECT No. 1510121 / DRAWING No. DA - 100 / REV DA12



LEGEND

THIS DRAWING IS TO BE READ IN CONJUNCTION WITH THE LANDSCAPE DOCUMENTS

- CONCRETE FOOTPATH
- STONE FOOTPATH
- GARDEN
- GRASS
- PLANTER BOX
- PERMEABLE PAVING / PARKING
- PRIVATE OPEN SPACE - BALCONY / TERRACE
- PRIVATE OPEN SPACE - GARDEN
- TREE - PROPOSED
REFER TO LANDSCAPE PLAN FOR DETAILS
- RAINWATER TANK -
REFER TO PLANS FOR LOCATIONS
- WINDOW WITH BI-FOLD SHUTTERS
REFER TO DRAWING DA - 260

REV	DESCRIPTION	DATE	BY
DA3	DRAFT ISSUE FOR DEVELOPMENT APPLICATION	20.04.2020	MH
DA4	DRAFT ISSUE FOR DEVELOPMENT APPLICATION	06.05.2020	TM
DA5	ISSUE FOR STRADA REVIEW	18.05.2020	MH
DA6	ISSUE FOR DEVELOPMENT APPLICATION	28.05.2020	MH
DA7	ISSUE FOR WASTE UPDATE	12.08.2020	MH
DA8	DRAFT DA AMENDMENT FOR CO-ORDINATION	11.12.2020	MH
DA9	DA AMENDMENT	17.12.2020	TM

PROJECT REF: C:\Users\Mikondraganis\Documents\1510121 - ARKARE - WARRIWOOD APT - DA PACKAGE_CENTRAL_19_Mikondraganis.rvt
TIMESTAMP: 17/12/2020 5:03:45 PM

KEY PLAN

STATUS

DEVELOPMENT APPLICATION



PROJECT
WARRIWOOD RESIDENTIAL
DEVELOPMENT
ADDRESS
25 - 27 WARRIWOOD ROAD, NSW 2102

SCALE (@A1)
1 : 200

DRAWN BY
JC

CHECKED BY
MA

CLIENT
KNOWLES GROUP
DRAWING TITLE
PROPOSED APARTMENT FIRST FLOOR
PLAN / DWELLING MID LEVEL FLOOR
PLAN
PROJECT No. 1510121 / DRAWING No. DA - 101 / REV. DA9

THE CONTRACTOR MUST VERIFY ALL DIMENSIONS ON SITE PRIOR TO COMMENCING ANY WORK OR MAKING OF ANY SHOP DRAWINGS. REQUIRED DIMENSIONS MUST BE USED IN PREFERENCE TO SCALES. SCALED DIMENSIONS MUST BE VERIFIED ON SITE. SHEET TO BE PRINTED IN COLOUR. THIS DRAWING IS COPYRIGHT AND REMAINS THE PROPERTY OF THE ARCHITECT.



LEGEND

THIS DRAWING IS TO BE READ IN CONJUNCTION WITH THE LANDSCAPE DOCUMENTS

- CONCRETE FOOTPATH
- STONE FOOTPATH
- GARDEN
- GRASS
- PLANTER BOX
- PERMEABLE PAVING / PARKING
- PRIVATE OPEN SPACE - BALCONY / TERRACE
- PRIVATE OPEN SPACE - GARDEN
- TREE - PROPOSED
REFER TO LANDSCAPE PLAN FOR DETAILS
- RAINWATER TANK -
REFER TO PLANS FOR LOCATIONS
- WINDOW WITH BI-FOLD SHUTTERS
REFER TO DRAWING DA - 260

REV	DESCRIPTION	DATE	BY
DA2	DRAFT ISSUE FOR DEVELOPMENT APPLICATION	20.04.2020	MH
DA3	DRAFT ISSUE FOR DEVELOPMENT APPLICATION	06.05.2020	TM
DA4	ISSUE FOR STRADA REVIEW	18.05.2020	MH
DA5	ISSUE FOR DEVELOPMENT APPLICATION	28.05.2020	MH
DA6	ISSUE FOR WASTE UPDATE	12.09.2020	MH
DA7	DRAFT DA AMENDMENT FOR CO-ORDINATION	11.12.2020	MH
DA8	DA AMENDMENT	17.12.2020	TM

PROJECT REF: C:\Users\Mikondraganis\Documents\1510121 - ARKARE - WARRIWOOD APT - DA PACKAGE_CENTRAL_19_Mikondraganis.rvt
TIMESTAMP: 17/12/2020 5:04:04 PM

KEY PLAN

STATUS

DEVELOPMENT APPLICATION



PROJECT
WARRIWOOD RESIDENTIAL
DEVELOPMENT
ADDRESS
25 - 27 WARRIWOOD ROAD, NSW 2102

SCALE (@A1)
1:200

DRAWN BY
JC

CHECKED BY
MA

CLIENT
KNOWLES GROUP
DRAWING TITLE
PROPOSED APARTMENT SECOND
FLOOR PLAN / DWELLING UPPER LEVEL
FLOOR PLAN
PROJECT No. 1510121 / DRAWING No. DA - 102 / REV DA8

THE CONTRACTOR MUST VERIFY ALL DIMENSIONS ON SITE PRIOR TO COMMENCING ANY WORK OR MAKING OF ANY SHOP DRAWINGS. REQUIRED DIMENSIONS MUST BE USED IN PREFERENCE TO SCALES. SCALED DIMENSIONS MUST BE VERIFIED ON SITE. SHEET TO BE PRINTED IN COLOUR. THIS DRAWING IS COPYRIGHT AND REMAINS THE PROPERTY OF THE ARCHITECT.



LEGEND

THIS DRAWING IS TO BE READ IN CONJUNCTION WITH THE LANDSCAPE DOCUMENTS

- CONCRETE FOOTPATH
- STONE FOOTPATH
- GARDEN
- GRASS
- PLANTER BOX
- PERMEABLE PAVING / PARKING
- PRIVATE OPEN SPACE - BALCONY / TERRACE
- PRIVATE OPEN SPACE - GARDEN
- TREE - PROPOSED
REFER TO LANDSCAPE PLAN FOR DETAILS
- RAINWATER TANK -
REFER TO PLANS FOR LOCATIONS
- WINDOW WITH BI-FOLD SHUTTERS
REFER TO DRAWING DA - 260



VIA ARCHITECTS

LEVEL 3, 377 LONSDALE STREET MELBOURNE VIC 3000
+61 3 8678 3300 / viaarchitects.com.au

© COPYRIGHT 2019 VIA ARCHITECTS PTY LTD

REV	DESCRIPTION	DATE	BY
DA2	DRAFT ISSUE FOR DEVELOPMENT APPLICATION	20.04.2020	MH
DA3	DRAFT ISSUE FOR DEVELOPMENT APPLICATION	06.05.2020	TM
DA4	ISSUE FOR STRADA REVIEW	18.05.2020	MH
DA5	ISSUE FOR DEVELOPMENT APPLICATION	28.05.2020	MH
DA6	ISSUE FOR WASTE UPDATE	12.09.2020	MH
DA7	DRAFT DA AMENDMENT FOR CO-ORDINATION	11.12.2020	MH
DA8	DA AMENDMENT	14.12.2020	TM

PROJECT REF: C:\Users\Mikondogianis\Documents\1510121 - ARKARE - WARRIEWOOD APT - DA PACKAGE_CENTRAL_19_Mikondogianis.rvt
TIMESTAMP: 15/12/2020 11:08:56 AM

KEY PLAN

STATUS

DEVELOPMENT APPLICATION



PROJECT
WARRIEWOOD RESIDENTIAL
DEVELOPMENT
ADDRESS
25 - 27 WARRIEWOOD ROAD, NSW 2102

SCALE (B/A1)
1 : 200
DRAWN BY
JC
CHECKED BY
MA

CLIENT
KNOWLES GROUP
DRAWING TITLE
PROPOSED APARTMENT SECOND
FLOOR PLAN / DWELLING UPPER LEVEL
FLOOR PLAN
PROJECT No.
1510121
DRAWING No.
DA - 102
REV
DA8

THE CONTRACTOR MUST VERIFY ALL DIMENSIONS ON SITE PRIOR TO COMMENCING
ANY WORK OR MAKING OF ANY SHOP DRAWINGS. REQUIRED DIMENSIONS MUST BE
USED IN PREFERENCE TO SCALES. SCALED DIMENSIONS MUST BE VERIFIED ON SITE
SHEET TO BE PRINTED IN COLOUR. THIS DRAWING IS COPYRIGHT AND REMAINS THE
PROPERTY OF THE ARCHITECT.



- LEGEND**
- THIS DRAWING IS TO BE READ IN CONJUNCTION WITH THE
LANDSCAPE DOCUMENTS
- CONCRETE FOOTPATH
 - STONE FOOTPATH
 - GARDEN
 - GRASS
 - PLANTER BOX
 - PERMEABLE PAVING / PARKING
 - PRIVATE OPEN SPACE - BALCONY /
TERRACE
 - PRIVATE OPEN SPACE - GARDEN
 - TREE - PROPOSED
REFER TO LANDSCAPE PLAN FOR DETAILS
 - RAINWATER TANK -
REFER TO PLANS FOR LOCATIONS
 - WINDOW WITH BI-FOLD SHUTTERS
REFER TO DRAWING DA - 260

THERMAL PERFORMANCE SPECIFICATIONS: (20375_03 - Town Houses - Warriewood Rd)

Specification for Town Houses.

The following specifications take precedence over other
plan notations for the construction of this building.
NOTE: In addition to BASIX commitments, building compliance
is required to comply with the New South Wales Additions in the
current edition of the NCC - Vol. 2, at the time of building.
This includes New South Wales Parts 2.6 and 3.12.
Specific mention is made of the following provisions:
- Building Fabric Thermal Insulation
- Building Services
- Building Sealing
(NOTE: If steel framing is used a thermal break may be required)
NOTE: Ventilation requirements of Section 3.8.5.2 c) (i) (B) must also
be complied with and this means bathrooms should not normally be
exhausted into roofspaces.)

WINDOWS (total product specification - glass + frame)
U-value 2.50 (or less than) & SHGC 0.51 (+/-5%) typically Double glazing in AL frame (DW11)
U-value 2.50 (or less than) & SHGC 0.44 (+/-5%) typically tinted Double glazing in AL frame (generally)
U-value 4.80 (or less than) & SHGC 0.51 (+/-5%) typically tinted Low-e in AL frame (louvers)

EXTERNAL WALL (Medium colour)
Concrete Block - R2.5 Bulk insulation with vapour barrier (adjacent to earth)
Cavity Panel - R2.5 - 50mm thick Bulk insulation with vapour barrier

INTERNAL WALL
Cavity Panel - No Insulation (generally)
Cavity Panel - R2.5 - 50mm thick Bulk insulation (between Garage & Living areas)

EXTERNAL FLOOR
Concrete Slab on Ground - No insulation
Suspended Timber (Open Sub-Floor) - R2.5 Bulk insulation


CEILING SPACE WITH ROOF ABOVE
Plasterboard - R3.5 Bulk insulation (No insulation required for external Garage ceilings)
Plasterboard - R3.0 bulk insulation (in Garage ceiling)

ROOF (Medium colour) (Non-ventilated)
Sheet Metal Roofing - 50mm Foil Clanked with Reflective airgap

RATED either with NO DOWNLIGHTS or with LED downlights
which do not penetrate ceiling insulation (ie. IC rated)





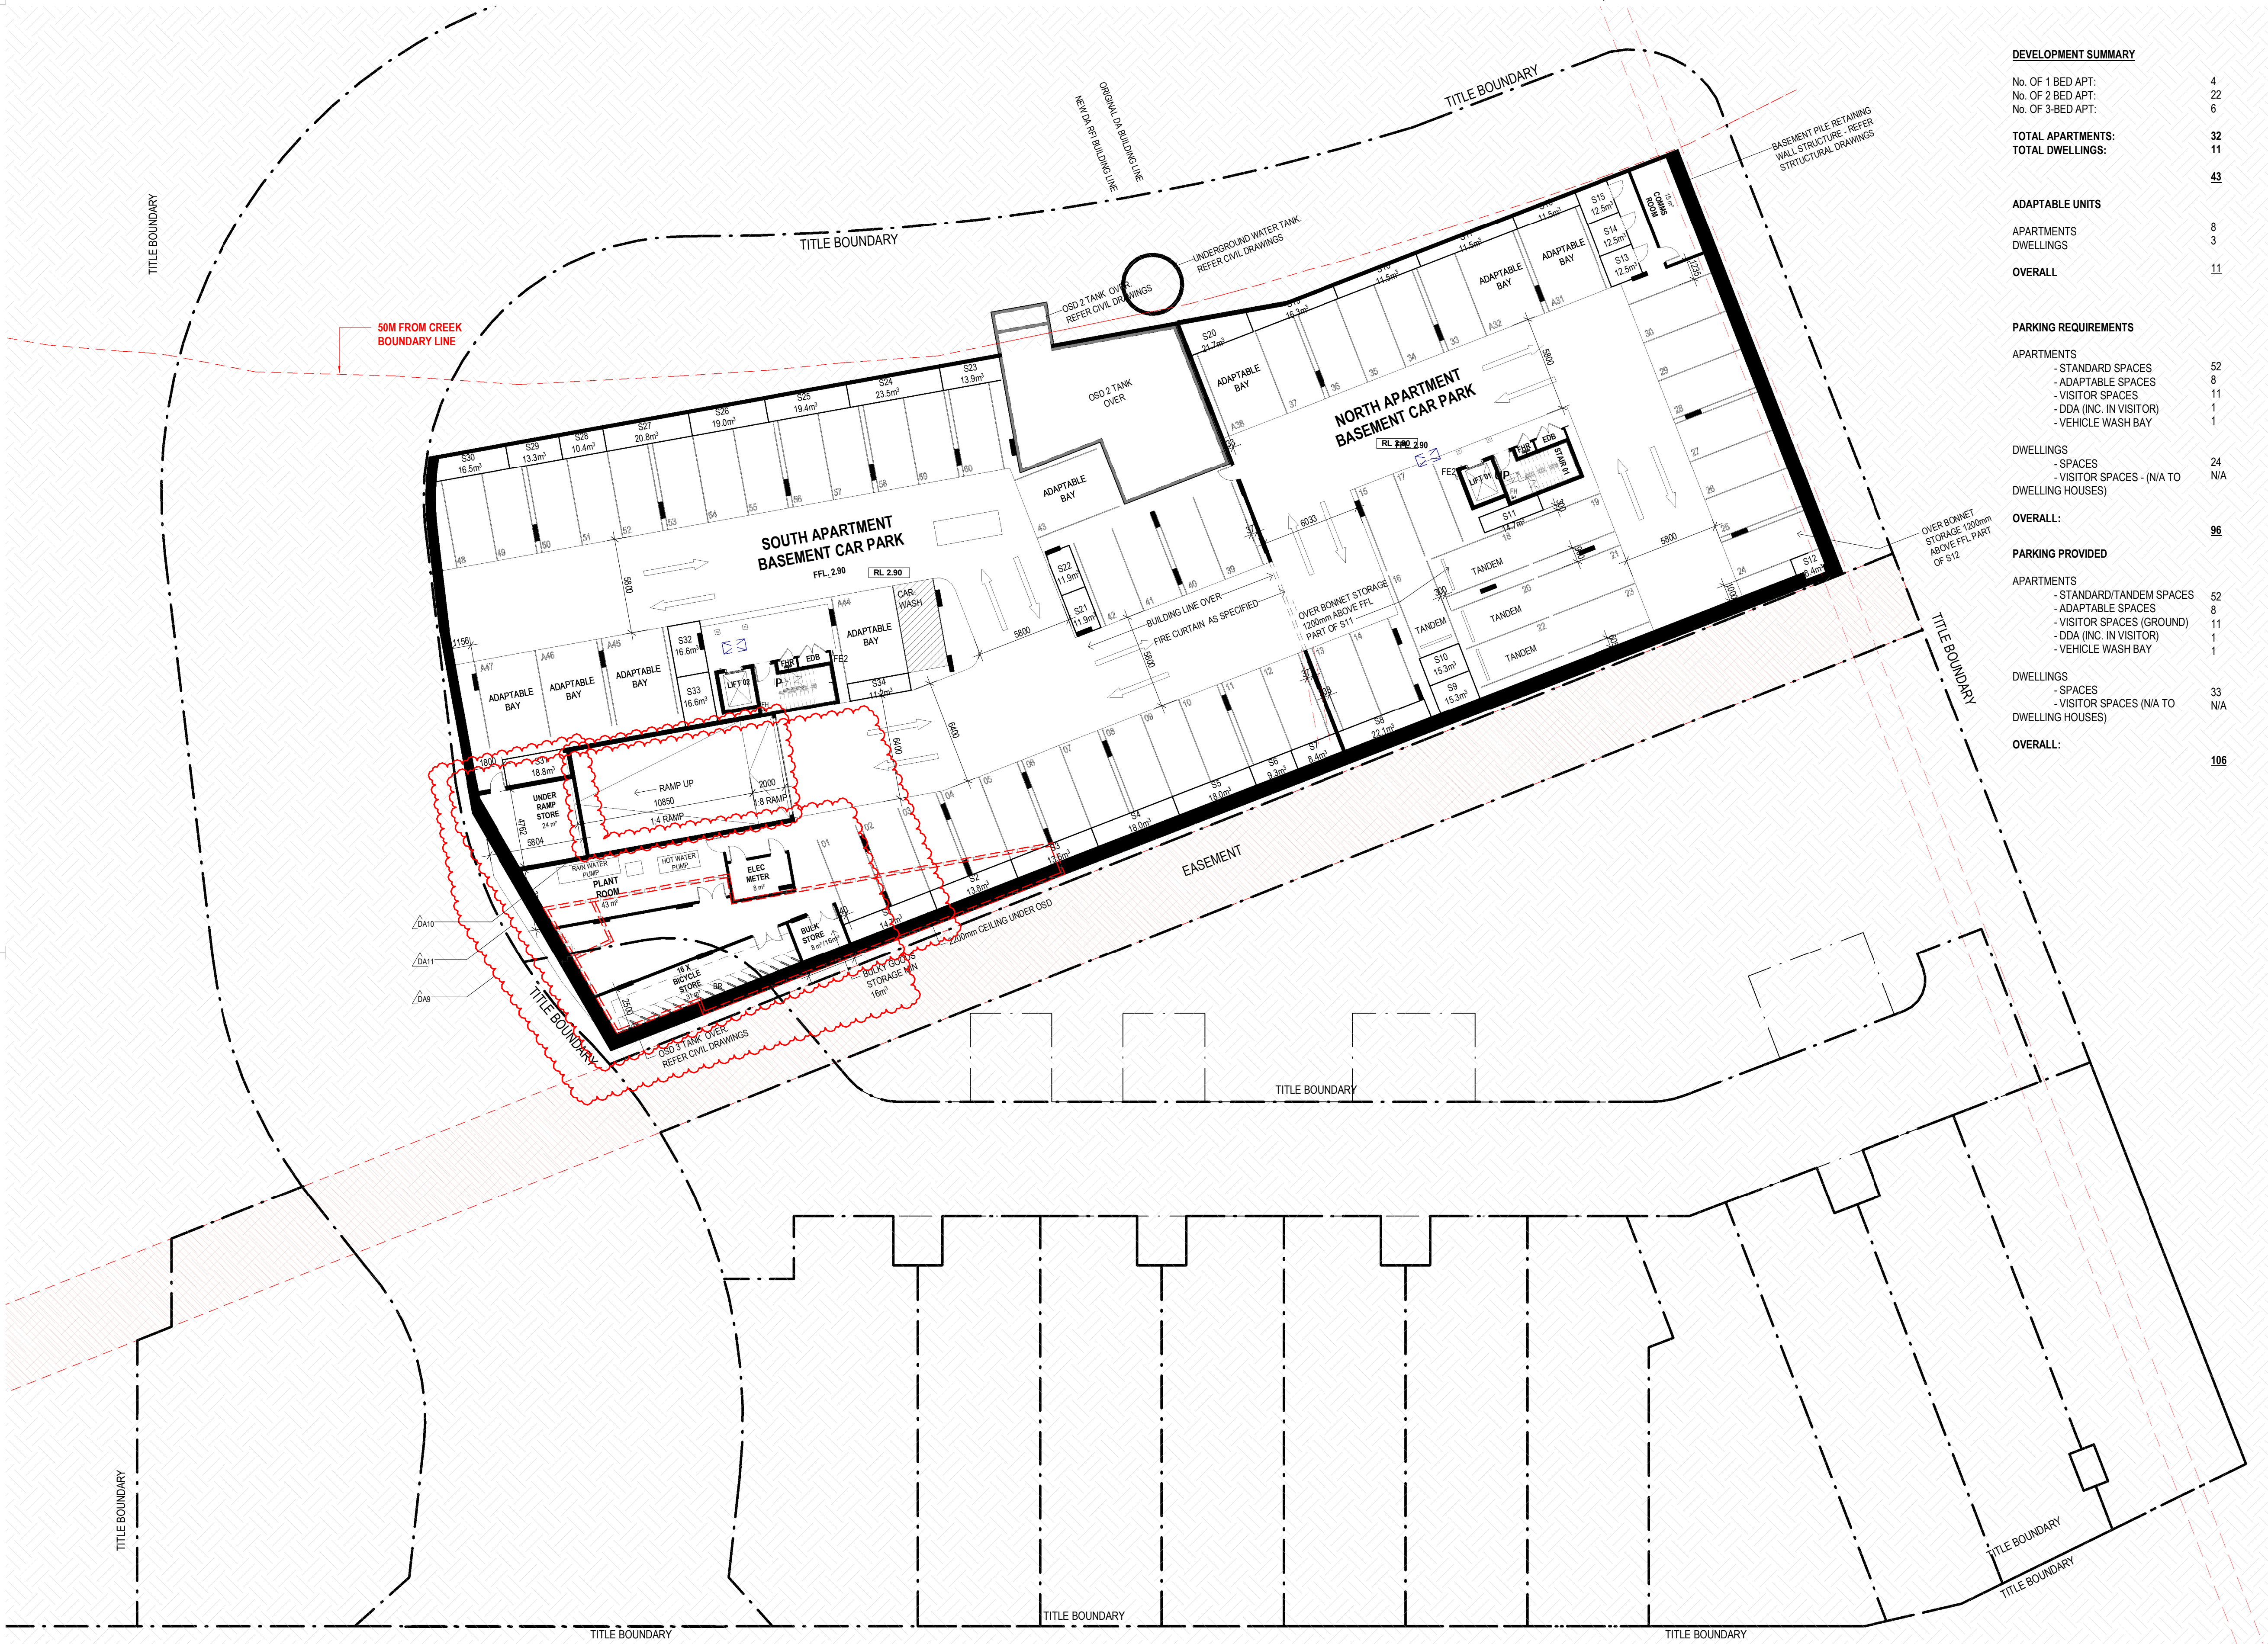

DEVELOPMENT SUMMARY

No. OF 1 BED APT:	4
No. OF 2 BED APT:	22
No. OF 3-BED APT:	6
TOTAL APARTMENTS:	32
TOTAL DWELLINGS:	11
	43
ADAPTABLE UNITS	
APARTMENTS	8
DWELLINGS	3
OVERALL	11

PARKING REQUIREMENTS

APARTMENTS	52
- STANDARD SPACES	8
- ADAPTABLE SPACES	11
- VISITOR SPACES	1
- DDA (INC. IN VISITOR)	1
- VEHICLE WASH BAY	
DWELLINGS	24
- SPACES	N/A
- VISITOR SPACES - (N/A TO DWELLING HOUSES)	

OVERALL:

96

PARKING PROVIDED

APARTMENTS	52
- STANDARD/TANDEM SPACES	8
- ADAPTABLE SPACES	11
- VISITOR SPACES (GROUND)	1
- DDA (INC. IN VISITOR)	1
- VEHICLE WASH BAY	
DWELLINGS	33
- SPACES	N/A
- VISITOR SPACES (N/A TO DWELLING HOUSES)	

OVERALL:

106

APARTMENT NUMBER	NO. OF BEDROOMS	CARPARK NUMBER	STORAGE NUMBER
GROUND FLOOR			
STANDARD APARTMENTS			
APT. G01 - N	2	39, 40	S21
APT. G03 - N	2	24, 25	S12
APT. G04 - N	2	9, 10	S5
APT. G05 - N	2	20 TANDEM, 21	S13
APT. G06 - N	2	22 TANDEM, 23	S9
APT. G07 - S	2	41, 42	S22
APT. G09 - S	3	52, 53	S27
APT. G11 - S	2	58, 59	S24
ADAPTABLE APARTMENTS			
APT. G02 - N	2	17, A38	S20
APT. G08 - S	1	A47	S31
APT. G10 - S	2	A46, 50	S29, S32

FIRST FLOOR			
STANDARD APARTMENTS			
APT. 1.01 - N	2	13, 14	S8
APT. 1.03 - N	2	15, 16 TANDEM	S10
APT. 1.04 - N	2	26, 27	S14
APT. 1.05 - N	1	11	S6
APT. 1.06 - N	1	12	S7
APT. 1.07 - N	2	18 TANDEM, 19	S11
APT. 1.08 - S	2	1, 2	S1
APT. 1.10 - S	2	56, 57	S25
APT. 1.11 - S	3	48, 49	S30
APT. 1.13 - S	2	7, 8	S4
ADAPTABLE APARTMENTS			
APT. 1.02 - N	2	30, A31	S16
APT. 1.09 - S	1	A44	S34
APT. 1.12 - S	2	A45, 51	S28, S33

SECOND FLOOR			
STANDARD APARTMENTS			
APT. 2.01 - N	3	36, 37	S19
APT. 2.02 - N	3	28, 29	S15
APT. 2.03 - N	2	34, 35	S18
APT. 2.06 - S	2	3, 4	S2
APT. 2.07 - S	3	54, 55	S26
APT. 2.08 - S	3	5, 6	S3
ADAPTABLE APARTMENTS			
APT. 2.04 - N	2	A32, 33	S17
APT. 2.05 - S	2	A43, 60	S23

VISITORS / DDA			
VISITORS - GROUND		V1 V2 V3 V4 V5 (DDA) V6 V7 V8 V9 V10 V11	

VIA ARCHITECTS

LEVEL 3, 377 LONSDALE STREET MELBOURNE VIC 3000
+61 3 8678 3300 / viaarchitects.com.au

© COPYRIGHT 2019 VIA ARCHITECTS PTY LTD

REV	DESCRIPTION	DATE	BY
DA5	ISSUE FOR STRADA REVIEW	18.05.2020	MH
DA6	ISSUE FOR DEVELOPMENT APPLICATION	28.05.2020	MH
DA7	ISSUE FOR WASTE UPDATE	12.08.2020	MH
DA8	DRAFT DA AMENDMENT FOR CO-ORDINATION	11.12.2020	MH
DA9	DA AMENDMENT	17.12.2020	TIA
DA10	DA AMENDMENT	28.01.2021	MZ
DA11	BASEMENT ENTRY AMENDMENT	23.04.2021	KS

PROJECT REF: C:\Users\Mkhondogianis\Documents\1510121 - AKCAPE - WARRIEWOOD APT - DA PACKAGE Central_19_Mkhondogianis.rvt
TIMESTAMP: 26/04/2021 4:33:18 PM

KEY PLAN

STATUS

DEVELOPMENT APPLICATION



NORTH POINT




THE CONTRACTOR MUST VERIFY ALL DIMENSIONS ON SITE PRIOR TO COMMENCING ANY WORK OR MAKING OF ANY SHOP DRAWINGS. FIGURED DIMENSIONS MUST BE USED IN PREFERENCE TO SCALED. SCALED DIMENSIONS MUST BE VERIFIED ON SITE. SHEET TO BE PRINTED IN COLOUR. THIS DRAWING IS COPYRIGHT AND REMAINS THE PROPERTY OF THE ARCHITECT.

PROJECT
WARRIEWOOD RESIDENTIAL
DEVELOPMENT
ADDRESS
25 - 27 WARRIEWOOD ROAD, NSW 2102


SCALE (@A1) 1:200 / DRAWN BY JC / CHECKED BY MA / PROJECT No. 1510121 / DRAWING No. DA - 105 / REV DA11

CLIENT
KNOWLES GROUP
DRAWING TITLE
OVERALL FLOOR PLAN - BASEMENT

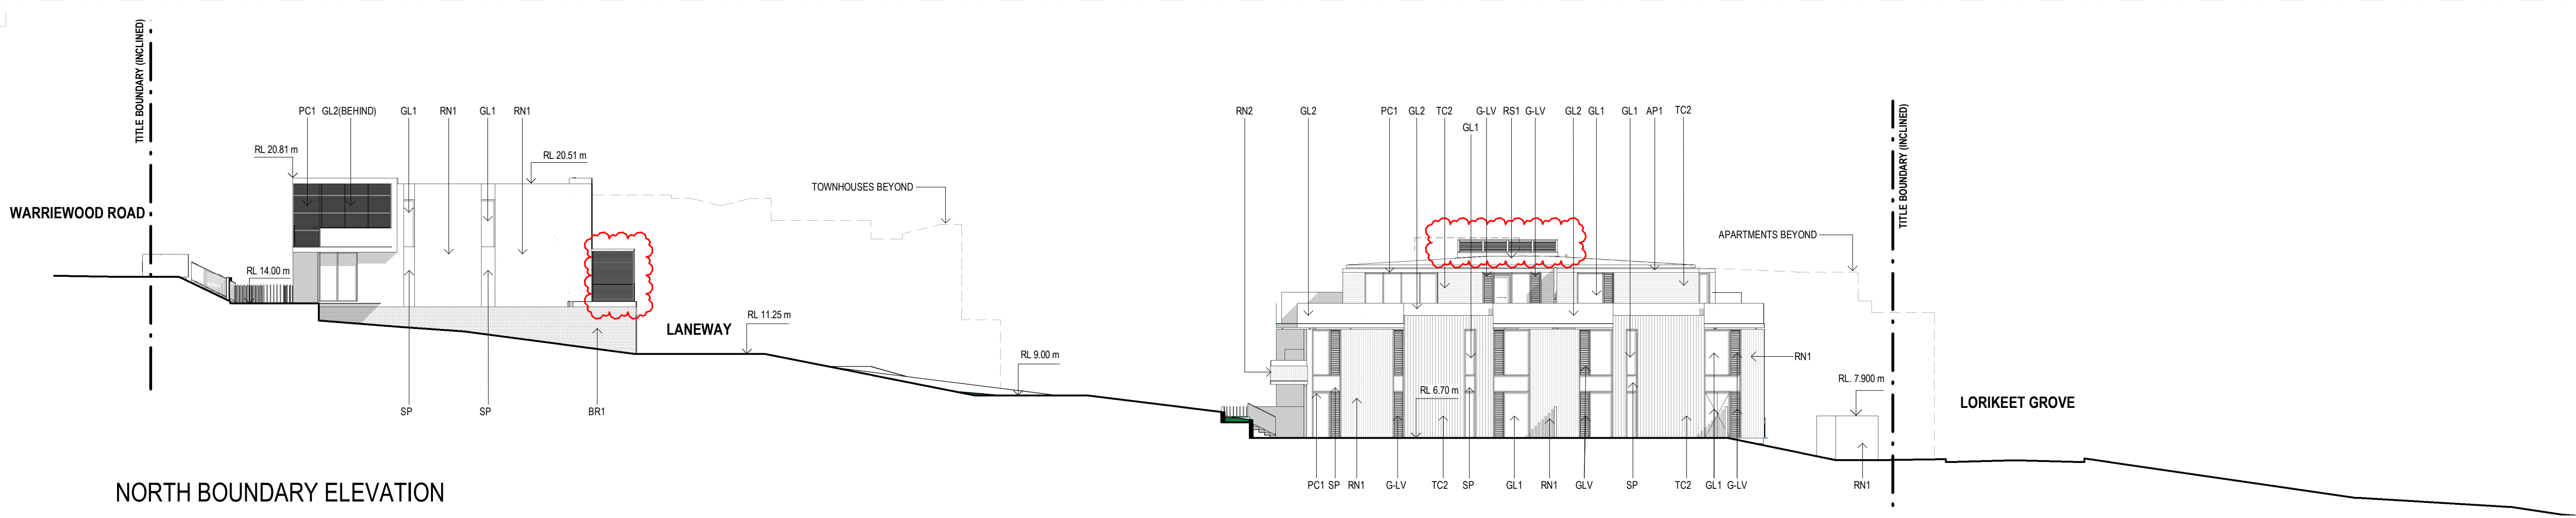


NORTH BOUNDARY ELEVATION


EXTERNAL FINISHES LEGEND	
TC1	ALUMINIUM TIMBER LOOK CLADDING - LIGHT TONE
TC2	ALUMINIUM TIMBER LOOK CLADDING - DARK TONE
RN1	RENDER FINISH 1 - MID TONE
RN2	RENDER FINISH 2 - TEXTURED
PC1	POWDERCOAT FINISH 1 - DARK
PC2	POWDERCOAT FINISH 2 - LIGHT
GL1	CLEAR GLASS
GL2	GLASS BALUSTRADE
GL3	GLASS BALUSTRADE - COPPER TINT
GLV	GLASS LOUVRE
AP1	APPLIED FINISH - LIGHT GREY
RS1	ROOF SHEET - COLOURBOND DARK GREY
SP	SPANDRAL PANEL - TO MATCH WINDOW FRAME
BR1	BRICKWORK - DARK TONE
NOTE: REFER TO EXTERNAL FINISHES SCHEDULE FOR DETAILS	

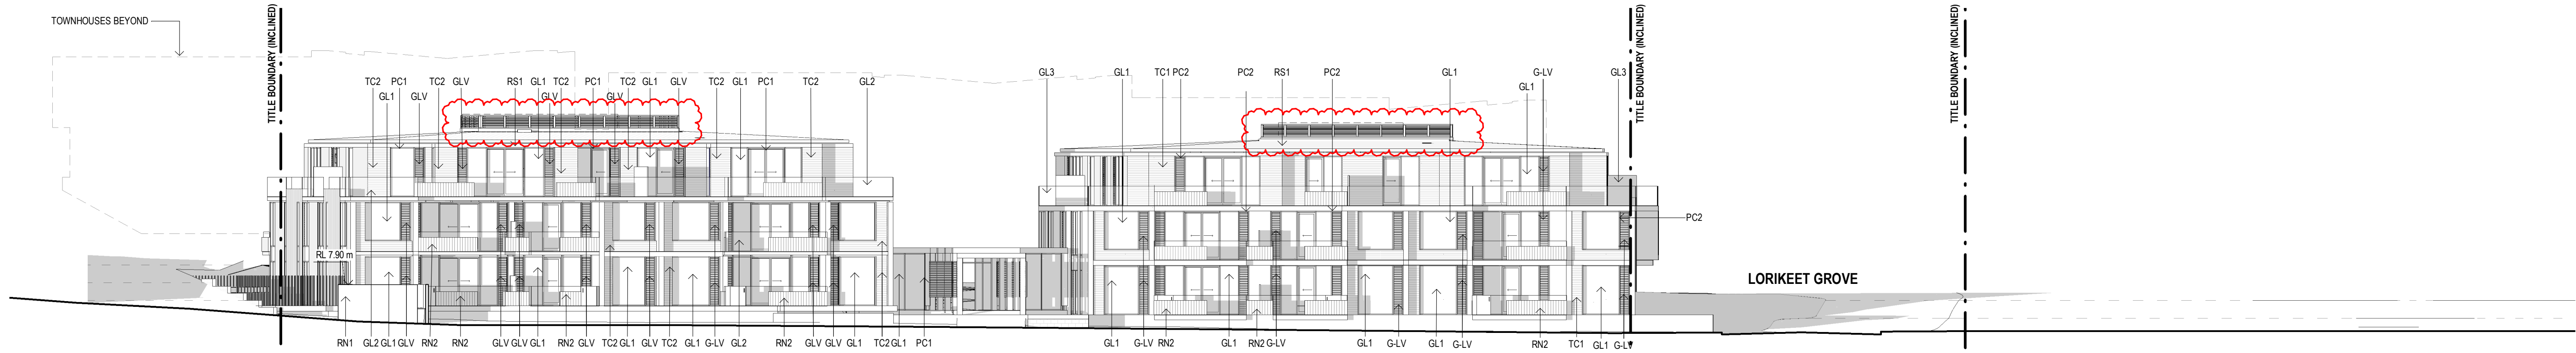


WEST BOUNDARY ELEVATION

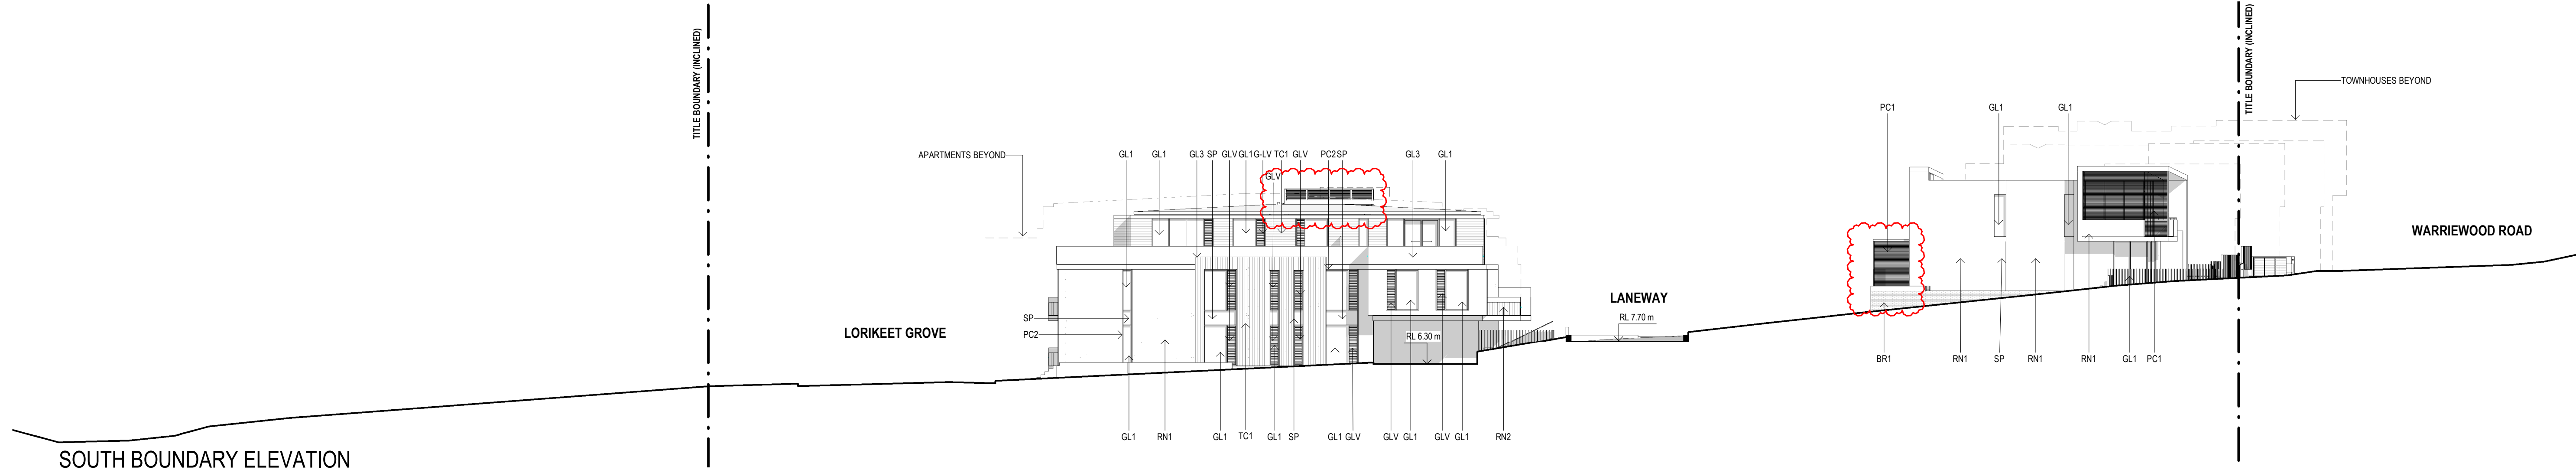

SOUTH BOUNDARY ELEVATION

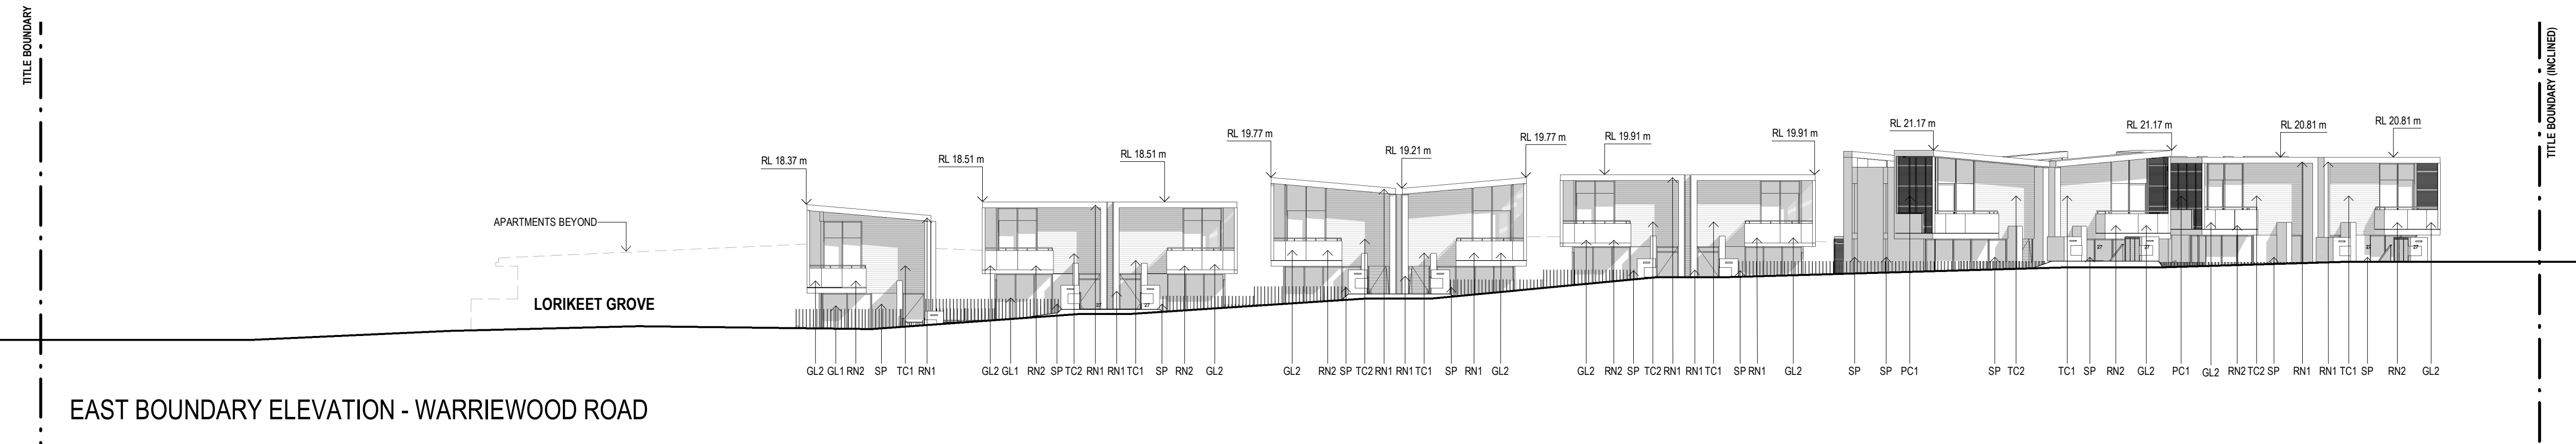

EAST BOUNDARY ELEVATION - WARRIEWOOD ROAD

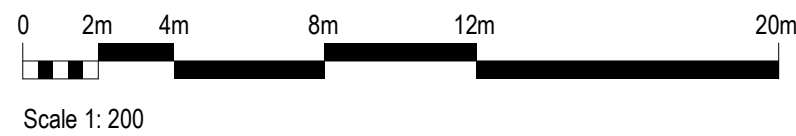

V / A
ARCHITECTS

LEVEL 3, 377 LONSDALE STREET MELBOURNE VIC 3000
+61 3 8678 3300 / viaarchitects.com.au

© COPYRIGHT 2019 VIA ARCHITECTS PTY LTD

REV	DESCRIPTION	DATE	BY
DA1	DEVELOPMENT APPROVAL DRAFT	24.03.2020	TM
DA2	DRAFT ISSUE FOR DEVELOPMENT APPLICATION	20.04.2020	MH
DA3	DRAFT ISSUE FOR DEVELOPMENT APPLICATION	06.05.2020	TM
DA4	ISSUE FOR DEVELOPMENT APPLICATION	28.05.2020	MH
DA5	DRAFT DA AMENDMENT FOR CO-ORDINATION	11.12.2020	MH
DA6	DA AMENDMENT	17.12.2020	TM

PROJECT REF: C:\Users\Mhondrogannis\Documents\1510121 - ARKARE - WARRIEWOOD AP1 - DA PACKAGE_CENTRAL_19_Mhondrogannis.rvt
TIMESTAMP: 17/12/2020 5:06:44 PM

KEY PLAN

STATUS

DEVELOPMENT APPLICATION


THE CONTRACTOR MUST VERIFY ALL DIMENSIONS ON SITE PRIOR TO COMMENCING ANY WORK OR MAKING OF ANY SHOP DRAWINGS. SCALED DIMENSIONS MUST BE USED IN PREFERENCE TO SCALES. SCALED DIMENSIONS MUST BE VERIFIED ON SITE. SHEET TO BE PRINTED IN COLOUR. THIS DRAWING IS COPYRIGHT AND REMAINS THE PROPERTY OF THE ARCHITECT.



PROJECT
WARRIEWOOD RESIDENTIAL
DEVELOPMENT
ADDRESS
25 - 27 WARRIEWOOD ROAD, NSW 2102

SCALE (@A1) 1:200 / DRAWN BY KC / CHECKED BY TM / PROJECT No. 1510121 / DRAWING No. DA-200 / REV. DA6

CLIENT
KNOWLES GROUP
DRAWING TITLE
PROPOSED ELEVATIONS

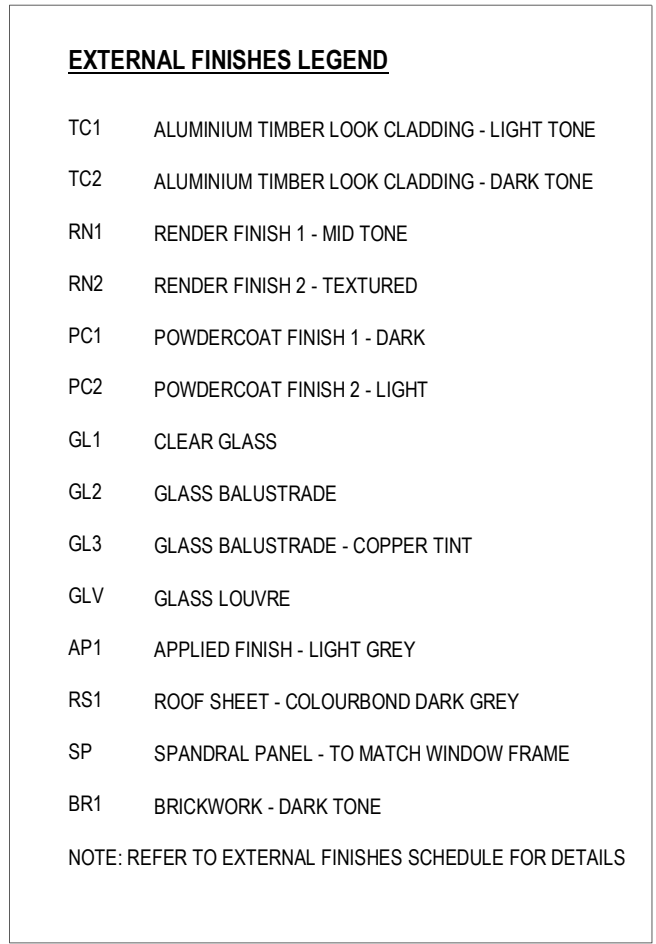[illegible]

Architectural section drawing of the building. The drawing shows the internal structure, including floors, walls, and columns. A red clouded area highlights a specific section of the building. Labels include: GL3 G-LV, G-LV SP GL1, SP G-LV, GL1 G-LV, G-LV RS1, G-LV, GL1 PC2, GL3, RL 8.00 m, SP GL1 PC2, GL1 G-LV, GL1 SP, GLV GL1, GL1 PC2, GLV, GL2 RN2, GL2 RN2.

PROJECT REF: C:\Users\MHondrogianis\Documents\1510121 - ARCCARE - WARREWOOD APT - DA PACKAGE CENTRAL_19_MHondrogianis.n
TIMESTAMP: 17/12/2020 5:08:09 PM

KEY PLAN


STATUS

SCALE (@A1) / DRAWN BY / CHECKED BY / PROJECT No. / DRAWING No. / REV
1 : 200 / KC / TM / 1510121 / DA - 201 / DA5


THE CONTRACTOR MUST VERIFY ALL DIMENSIONS ON SITE PRIOR TO COMMENCING ANY WORK OR MAKING OF ANY SHOP DRAWINGS. FIGURED DIMENSIONS MUST BE USED IN PREFERENCE TO SCALING. SCALED DIMENSIONS MUST BE VERIFIED ON SITE SHEET TO BE PRINTED IN COLOUR. THIS DRAWING IS COPYRIGHT AND REMAINS THE PROPERTY OF THE ARCHITECT.




FILL LEGEND

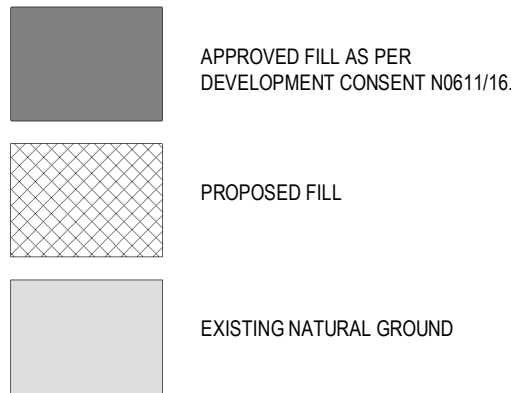


NOTE: PROPOSED RL'S INDICATED OUTSIDE OF TITLE BOUNDARIES ARE IN ACCORDANCE WITH THE CIVIL WORKS DOCUMENTATION PREPARED BY SGC ENGINEERING FOR DEVELOPMENT CONSENT N0611/16.

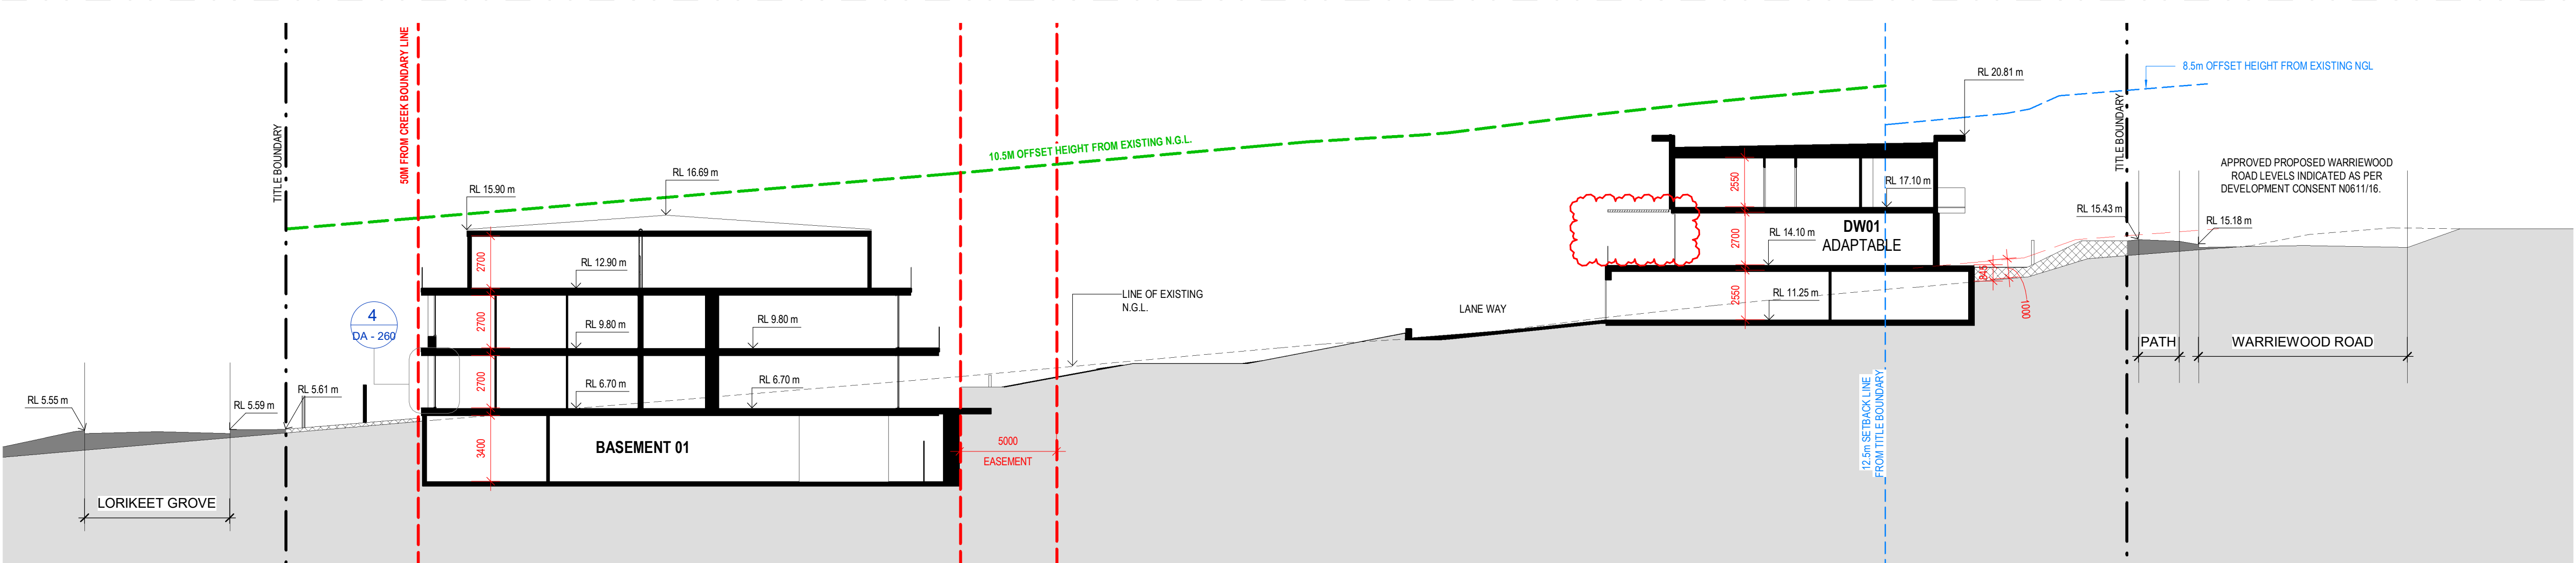


1 SECTION 01
DA - 250 1 : 200

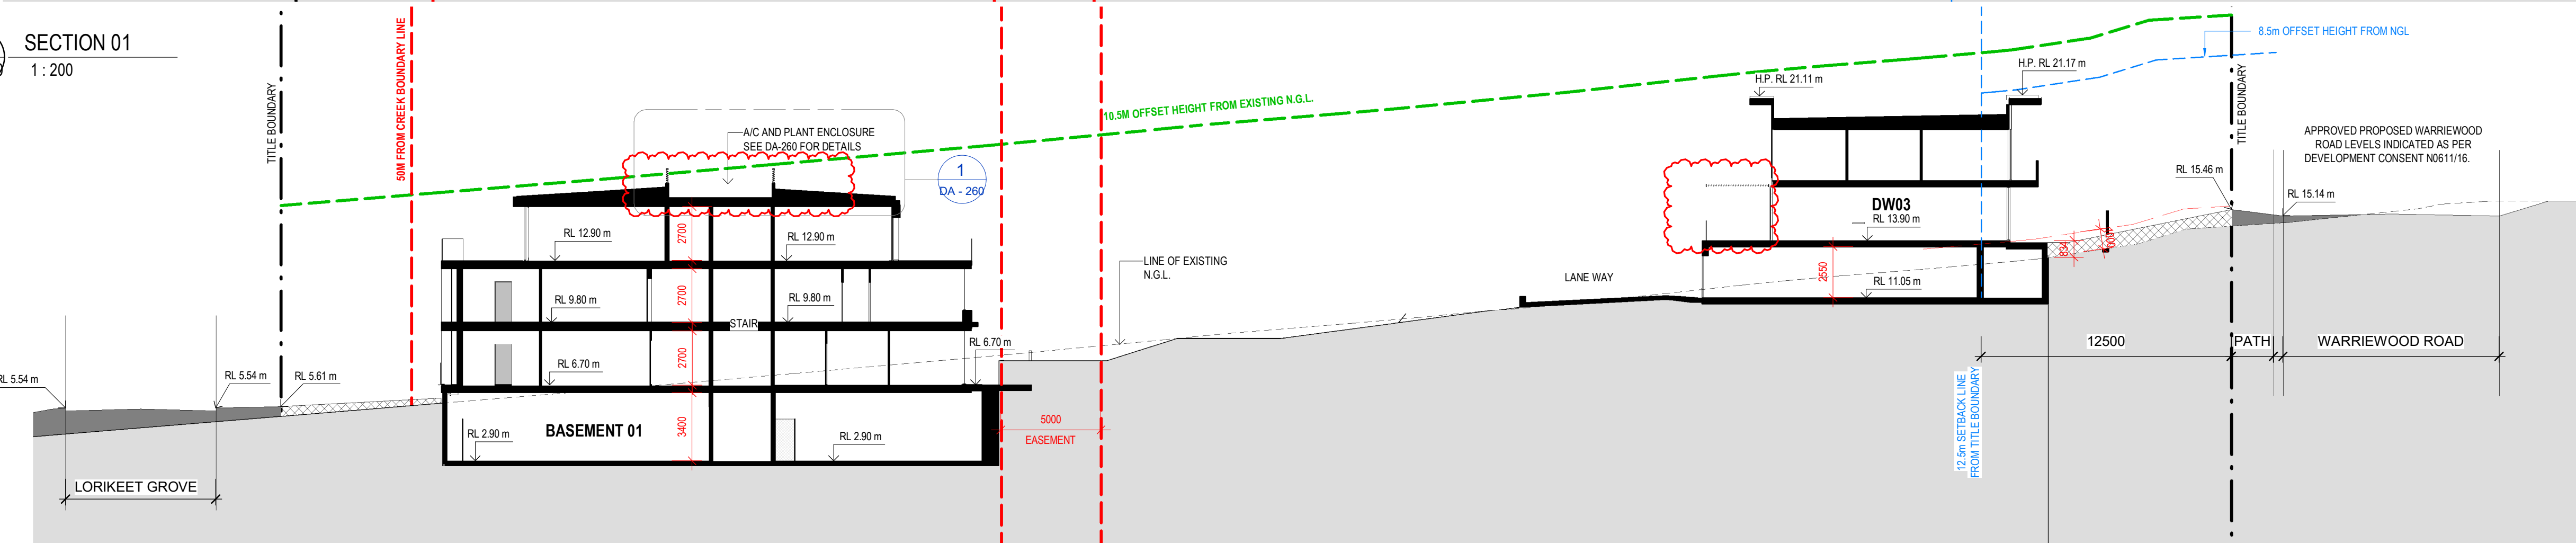


2 SECTION 02
DA - 250 1 : 200

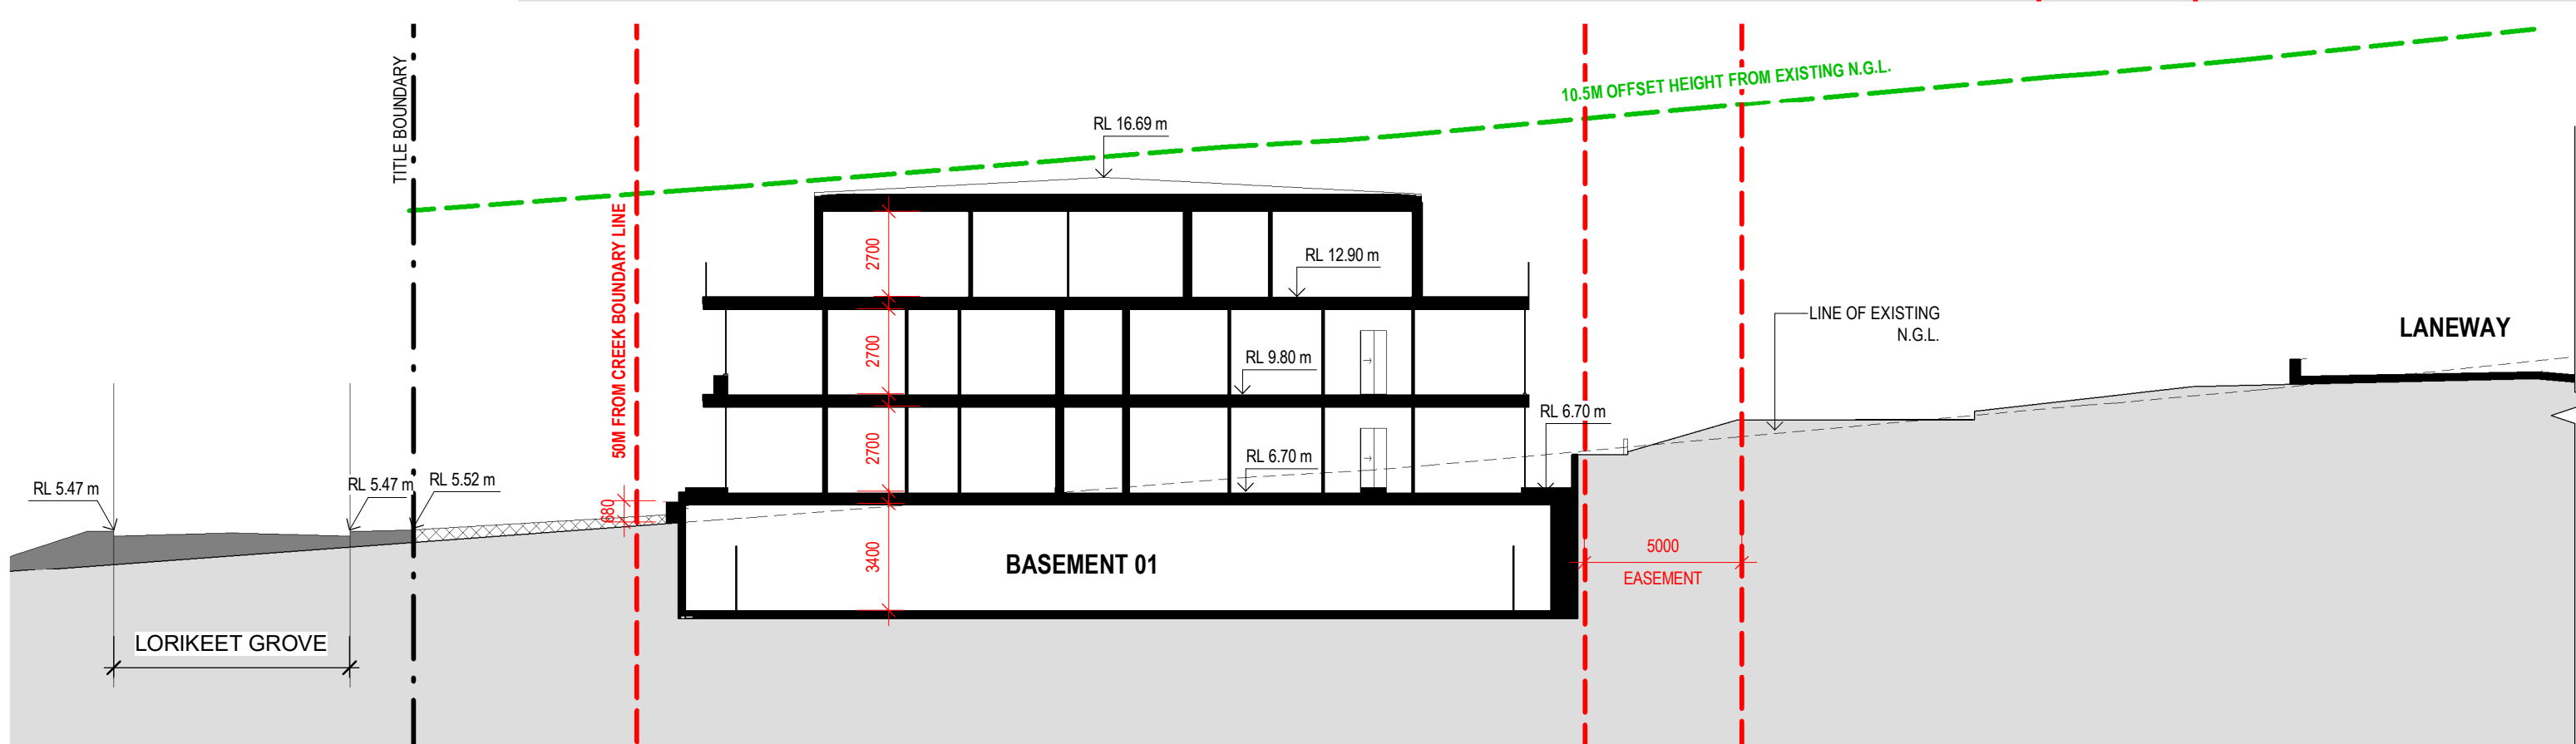


3 SECTION 03
DA - 250 1 : 200

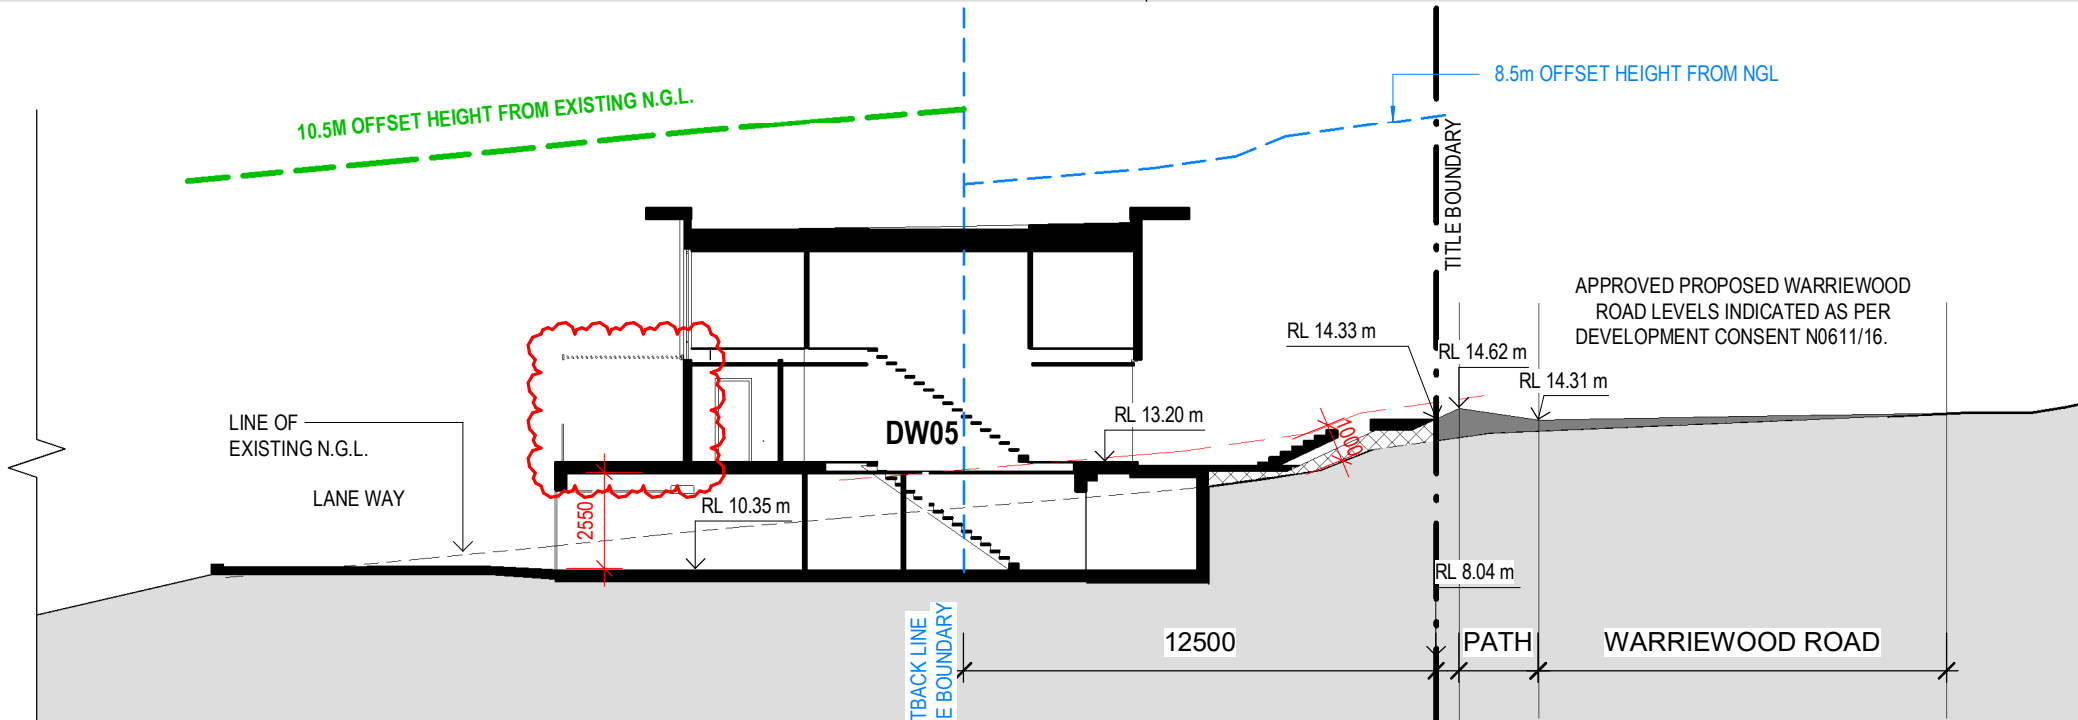


4 SECTION 04
DA - 250 1 : 200

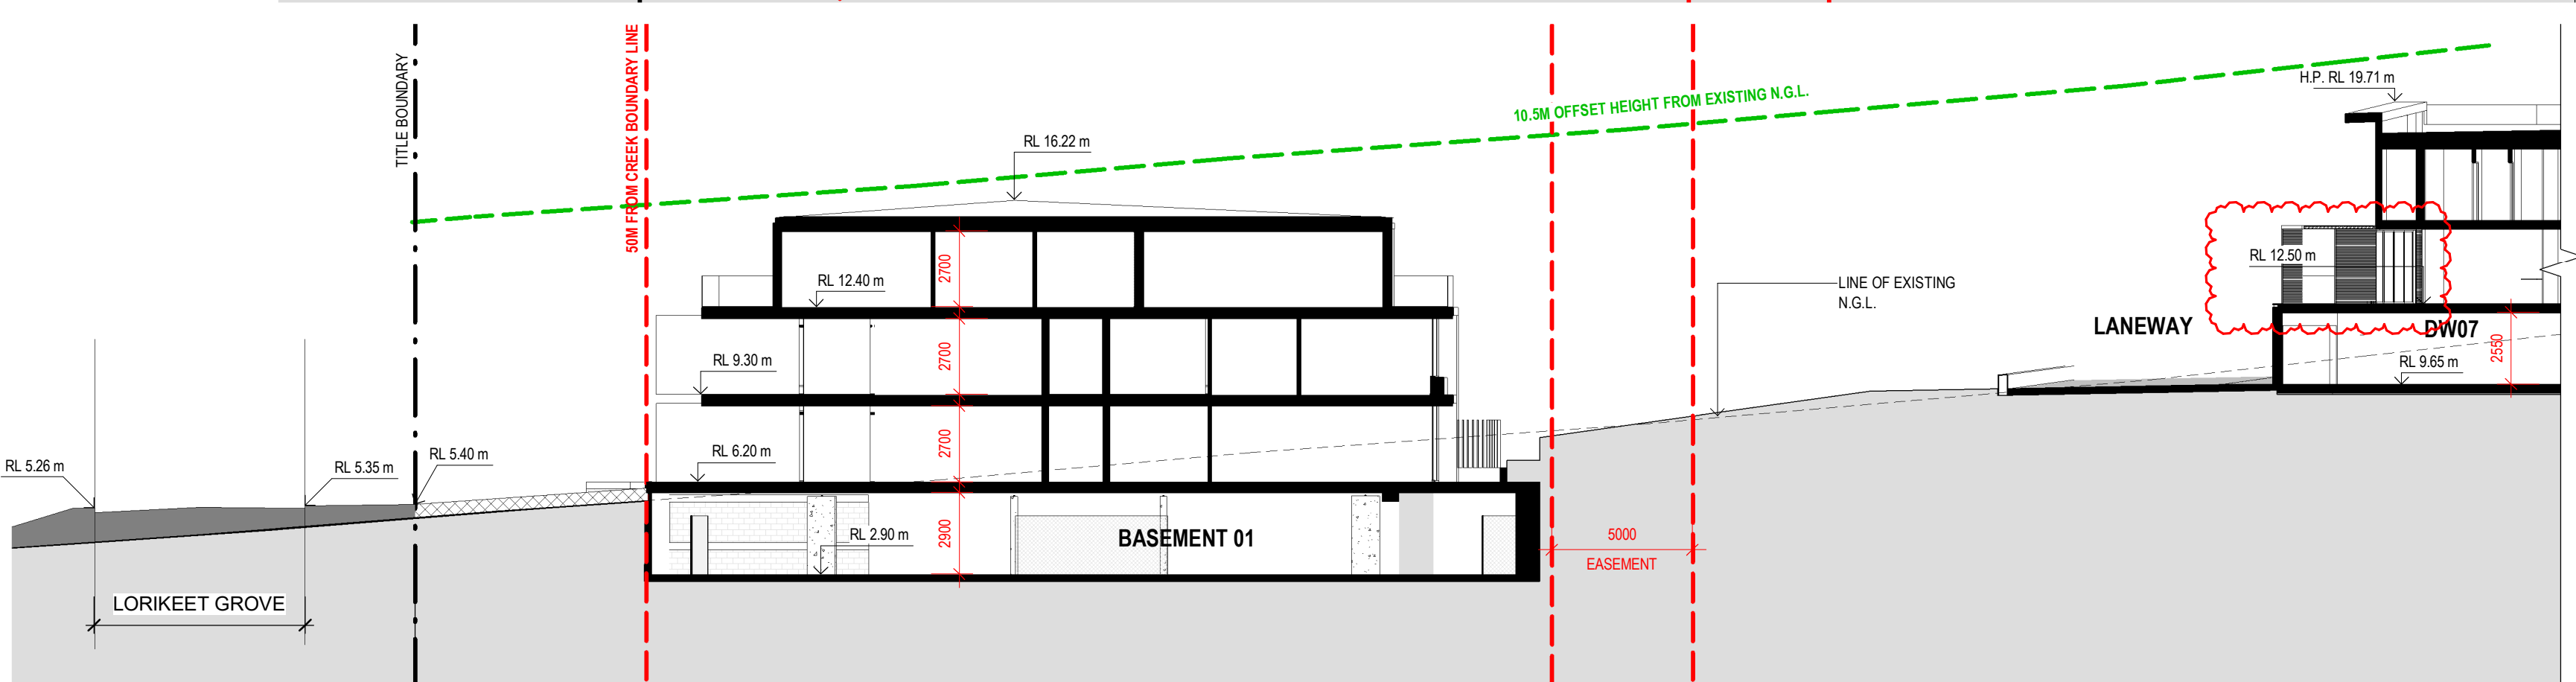

5 SECTION 05
DA - 250 1 : 200

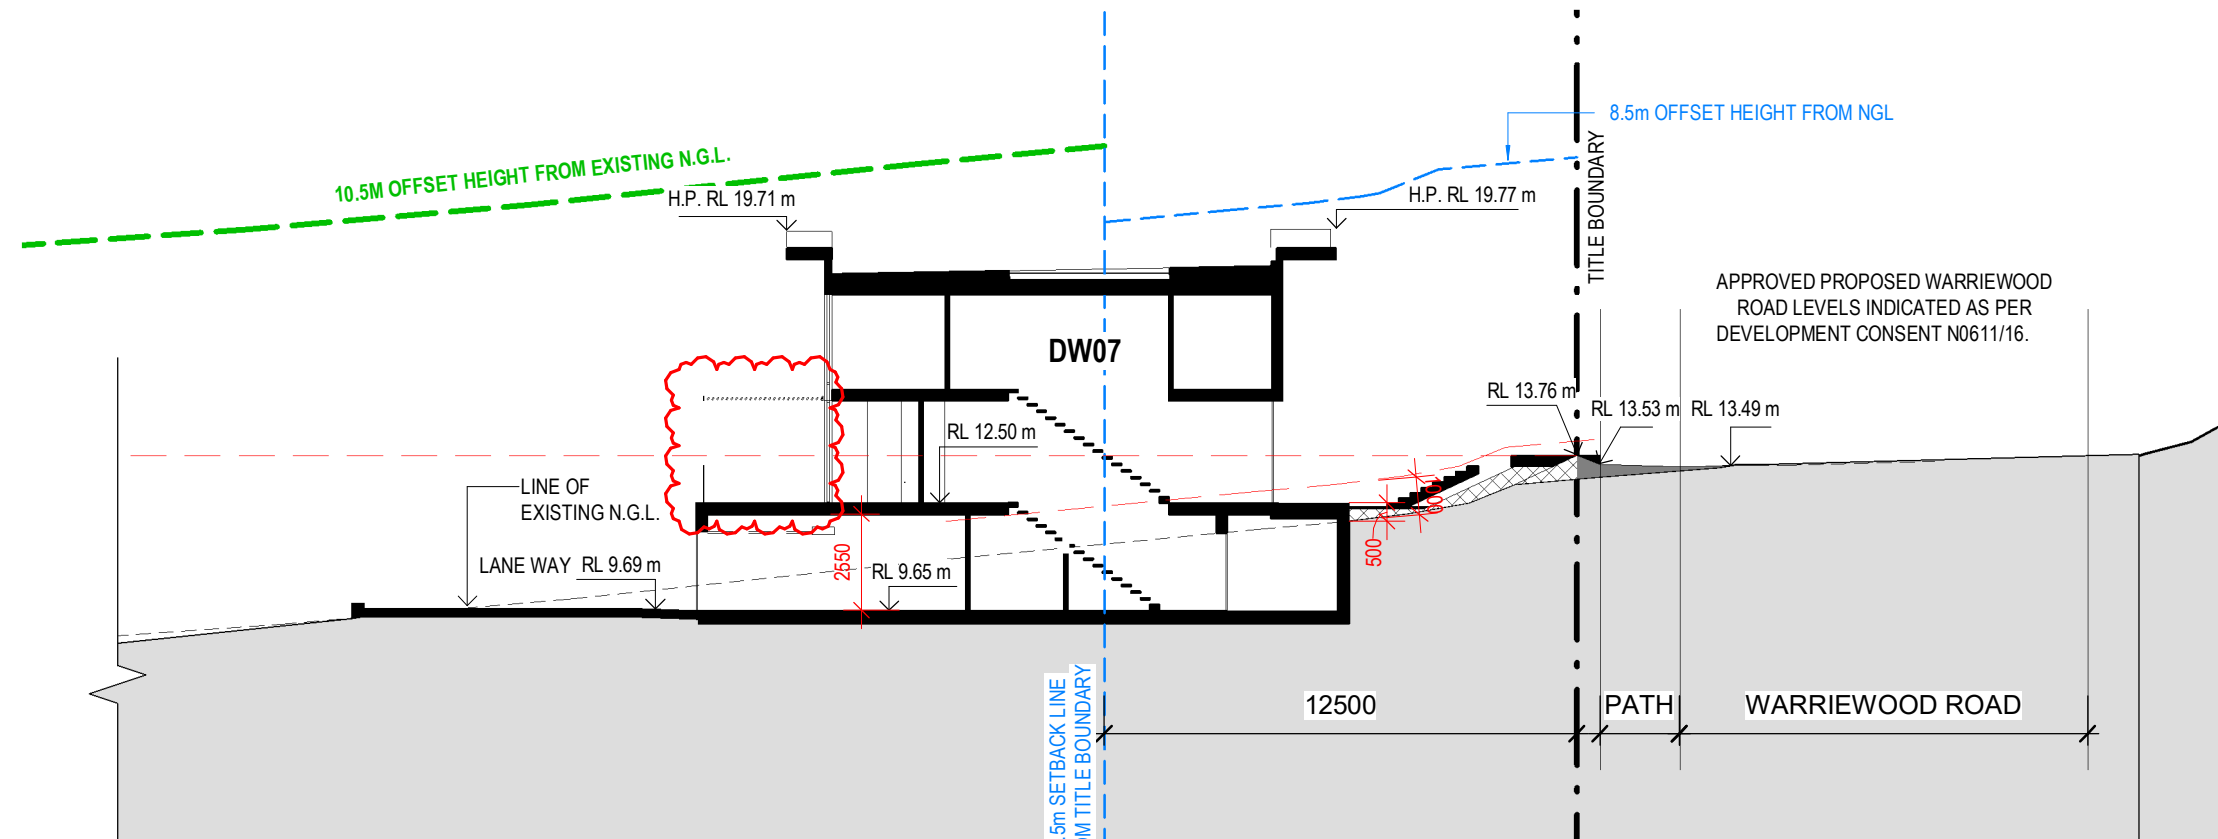

6 SECTION 06
DA - 250 1 : 200

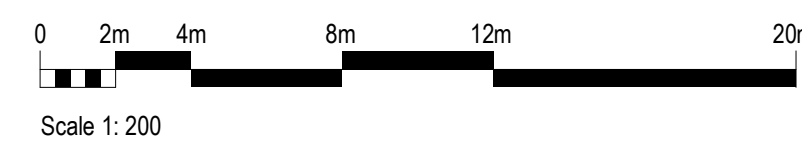

VIA ARCHITECTS

LEVEL 3, 377 LONSDALE STREET MELBOURNE VIC 3000
+61 3 8678 3300 / viaarchitects.com.au

© COPYRIGHT 2019 VIA ARCHITECTS PTY LTD

REV	DESCRIPTION	DATE	BY
DA1	DEVELOPMENT APPROVAL DRAFT	24.03.2020	TM
DA2	DRAFT ISSUE FOR DEVELOPMENT APPLICATION	20.04.2020	MH
DA3	DRAFT ISSUE FOR DEVELOPMENT APPLICATION	06.05.2020	TM
DA4	ISSUE FOR DEVELOPMENT APPLICATION	28.05.2020	MH
DA5	DA AMENDMENT	14.12.2020	TM

PROJECT REF: C:\Users\Mikondraganis\Documents\1510121 - ARKARE - WARRIWOOD APT - DA PACKAGE_CENTRAL_19_Mikondraganis.rvt
TIMESTAMP: 15/12/2020 11:22:43 AM

KEY PLAN

STATUS

DEVELOPMENT APPLICATION




THE CONTRACTOR MUST VERIFY ALL DIMENSIONS ON SITE PRIOR TO COMMENCING ANY WORK OR MAKING OF ANY SHOP DRAWINGS. REQUIRED DIMENSIONS MUST BE USED IN PREFERENCE TO SOUNDING. SCALED DIMENSIONS MUST BE VERIFIED ON SITE. SHEET TO BE PRINTED IN COLOUR. THIS DRAWING IS COPYRIGHT AND REMAINS THE PROPERTY OF THE ARCHITECT.


PROJECT
WARRIWOOD RESIDENTIAL DEVELOPMENT
ADDRESS
25 - 27 WARRIWOOD ROAD, NSW 2102

SCALE (@A1) 1 : 200 / DRAWN BY KC / CHECKED BY TM / PROJECT No. 1510121 / DRAWING No. DA - 250 / REV DA5


CLIENT
KNOWLES GROUP
DRAWING TITLE
PROPOSED SECTIONS

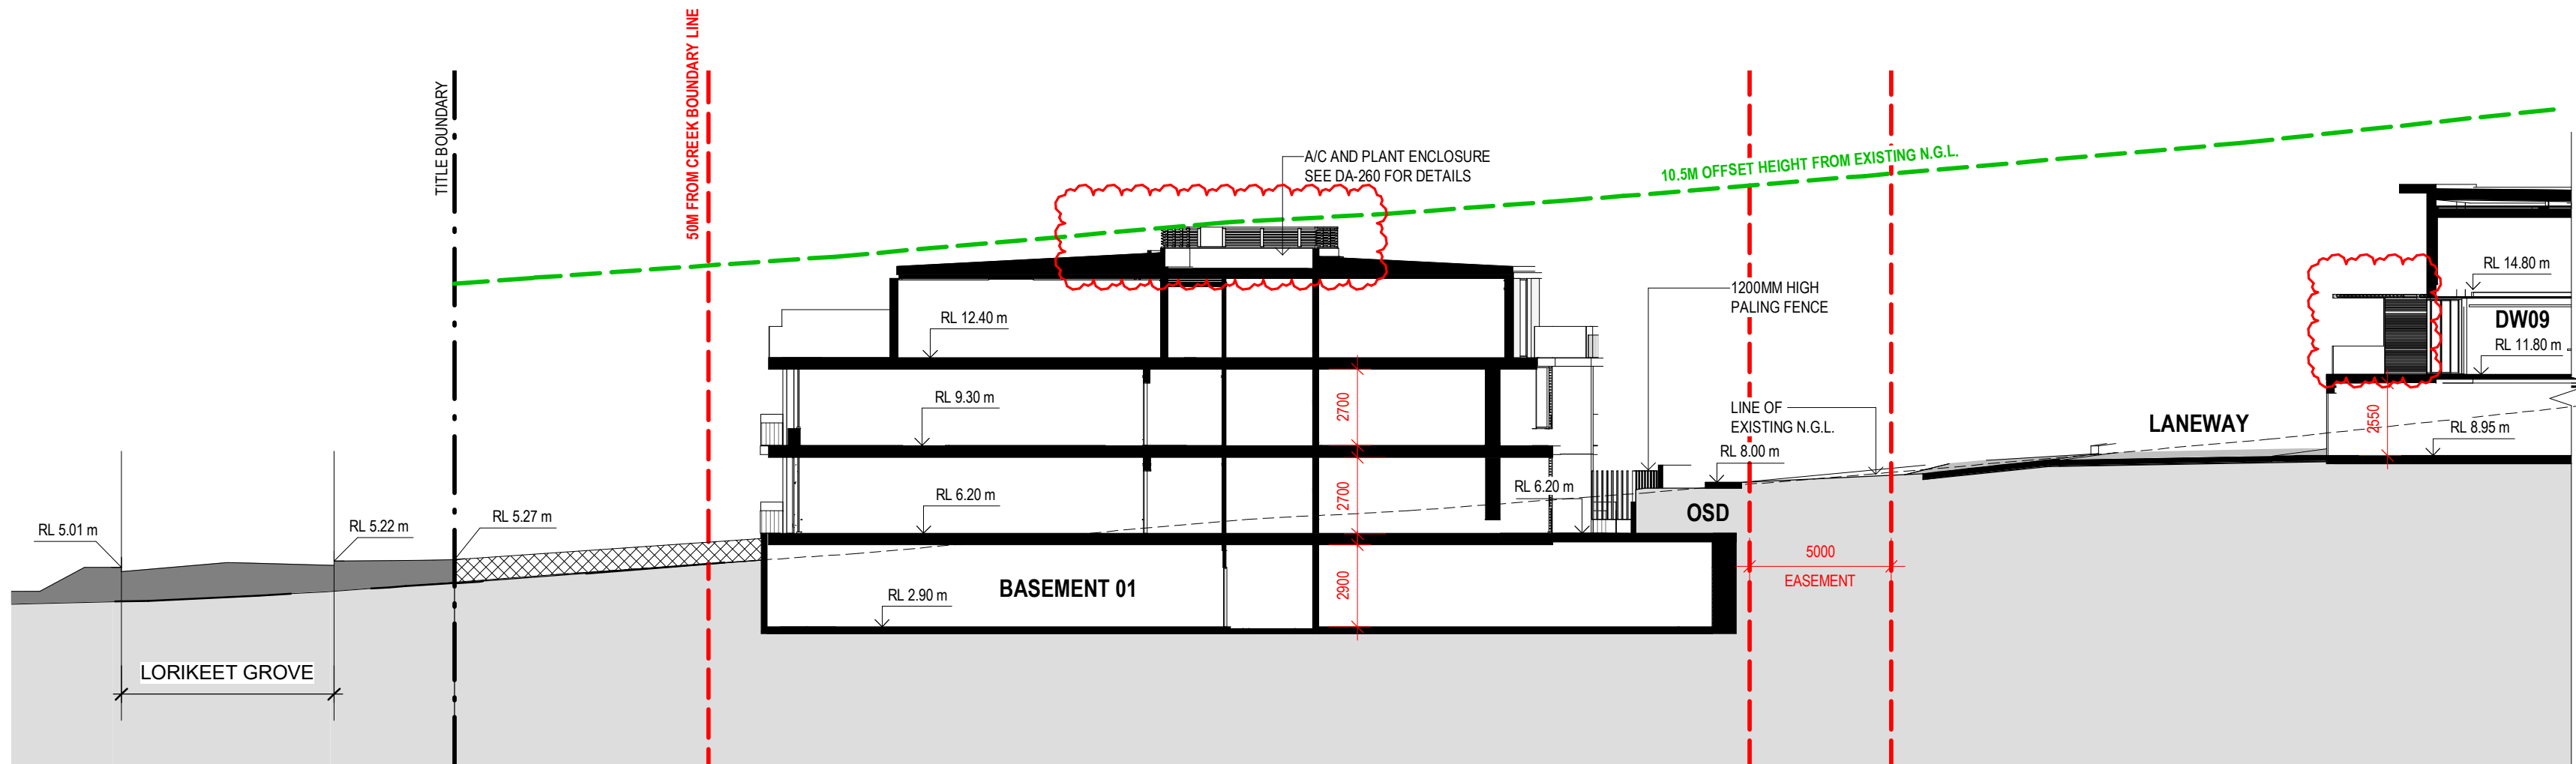


1 SECTION 07
DA - 251 1 : 200

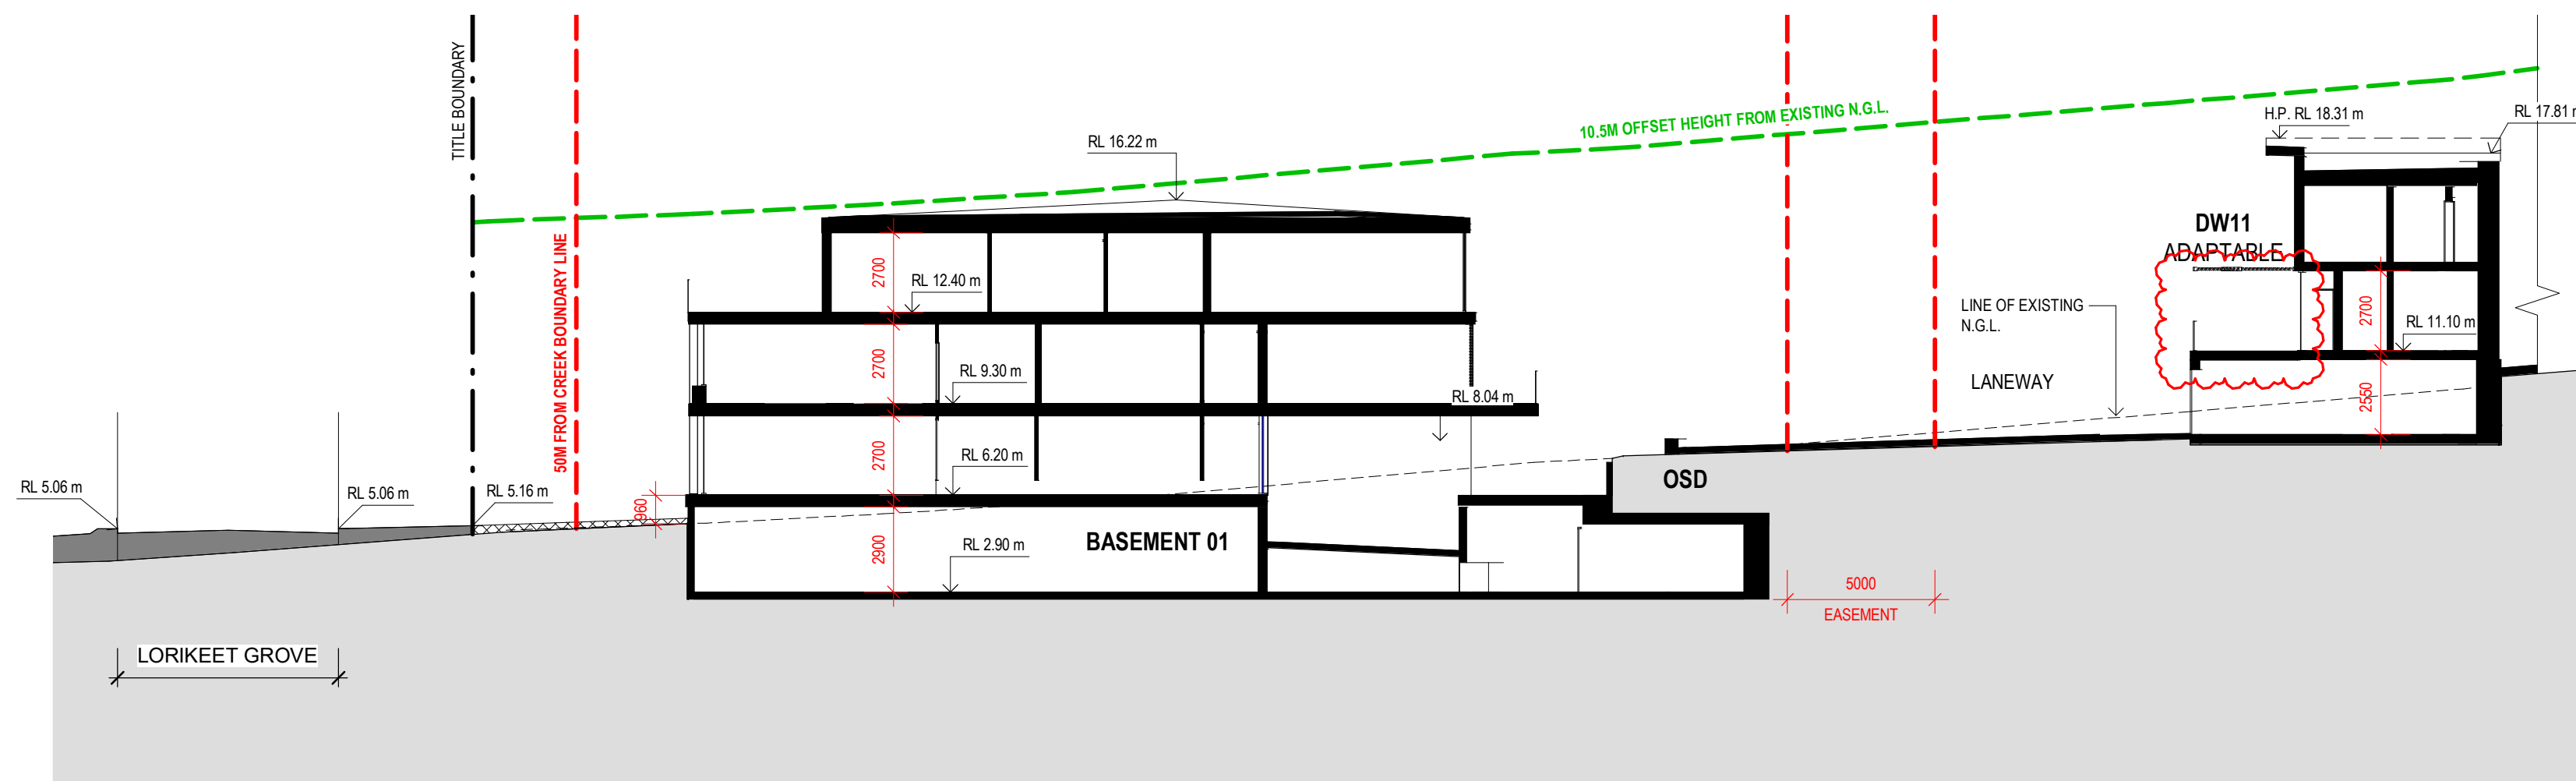


3 SECTION 09
DA - 251 1 : 200

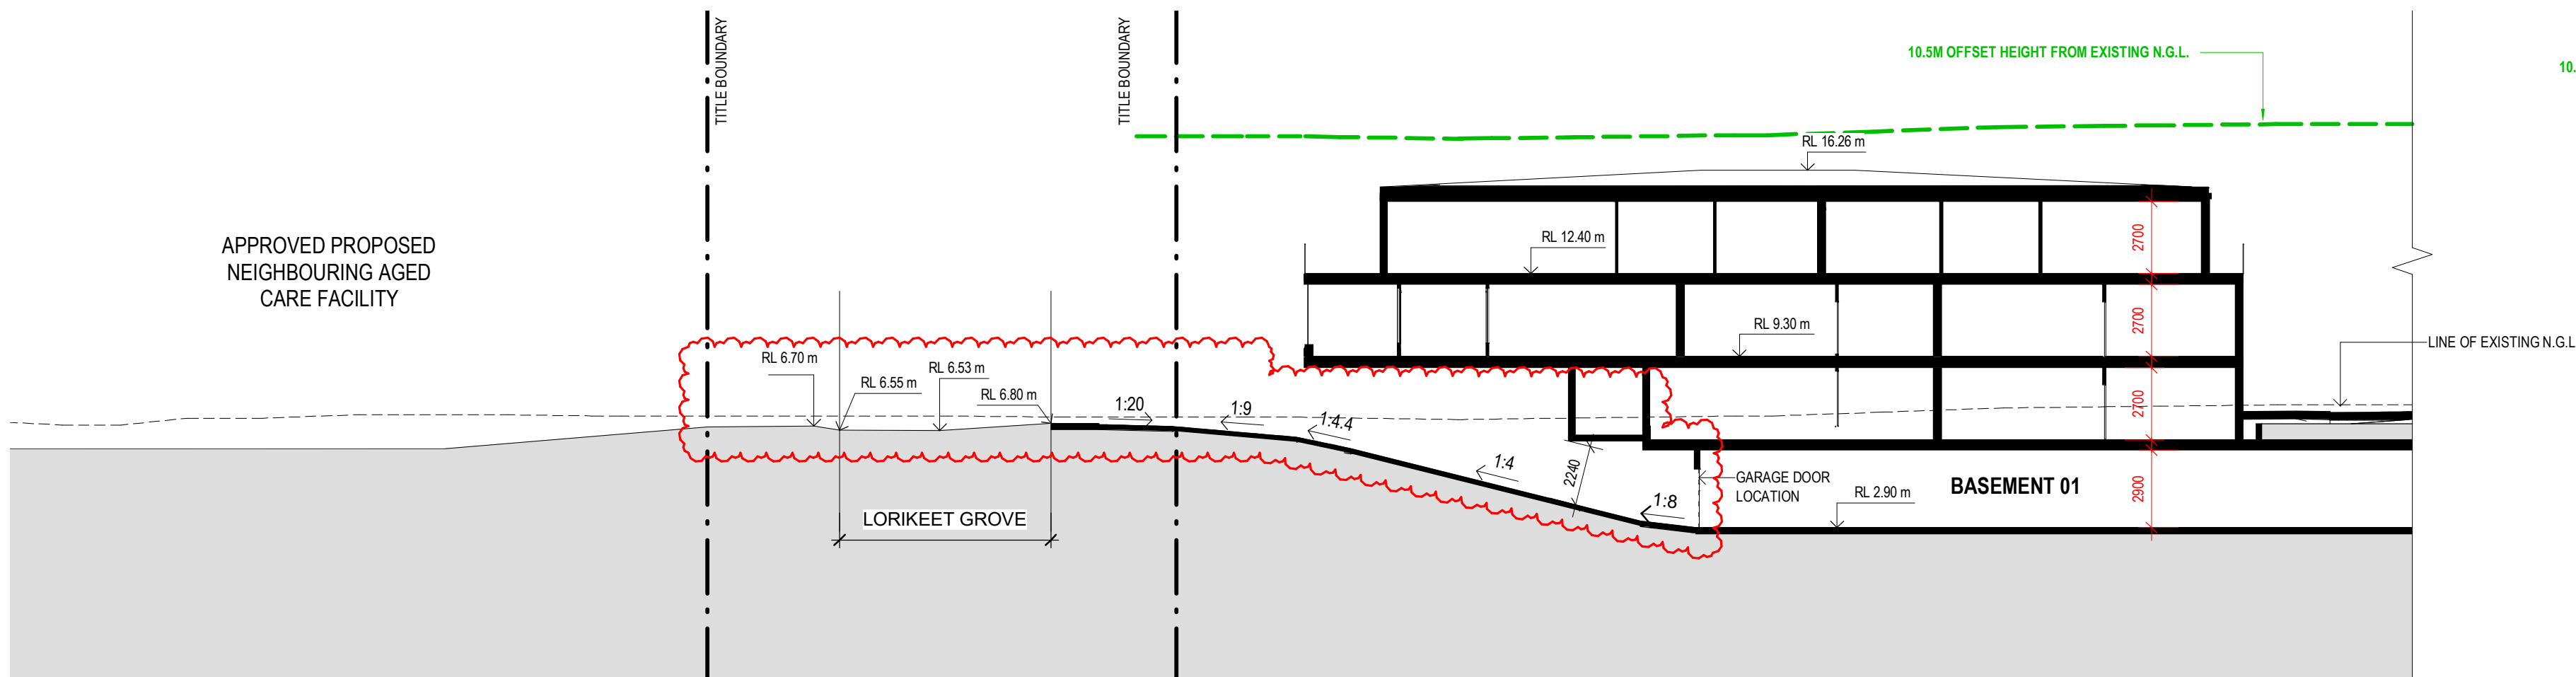

6 SECTION 12
DA - 251 1 : 200

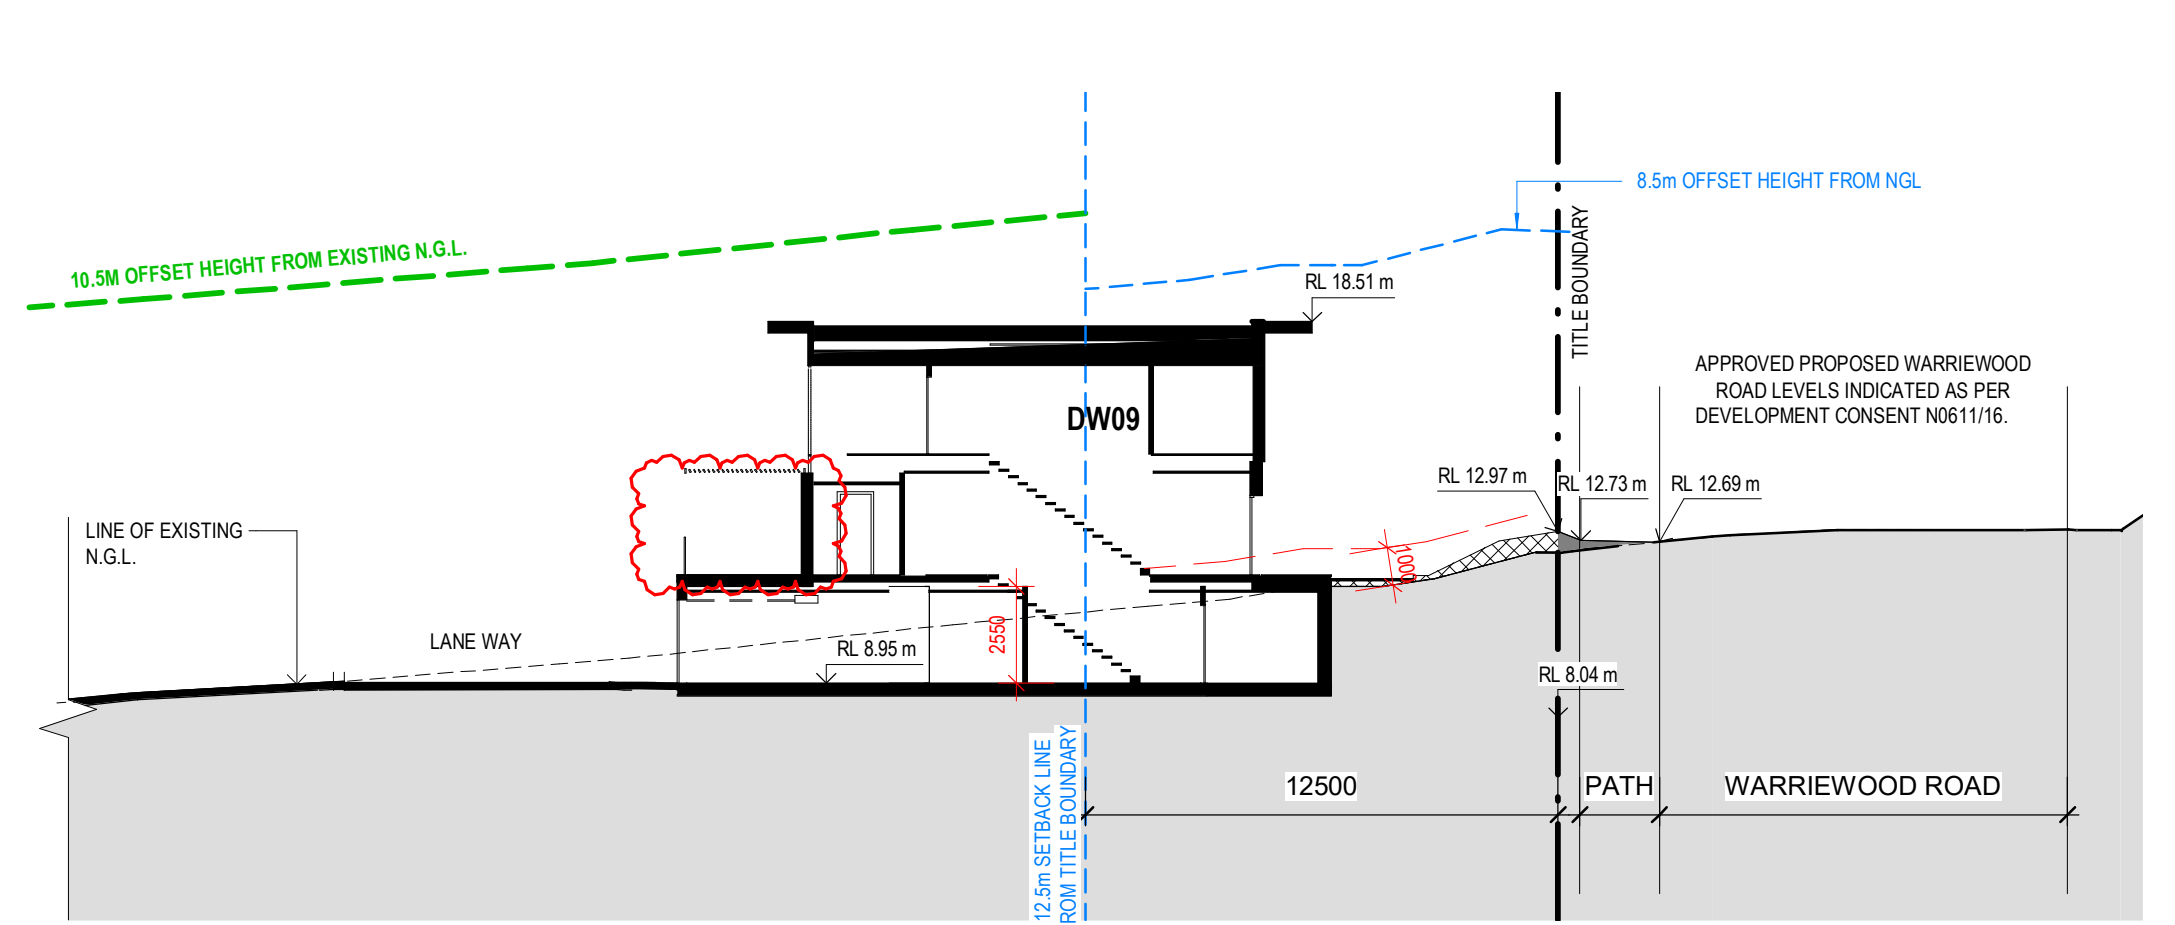

2 SECTION 08
DA - 251 1 : 200

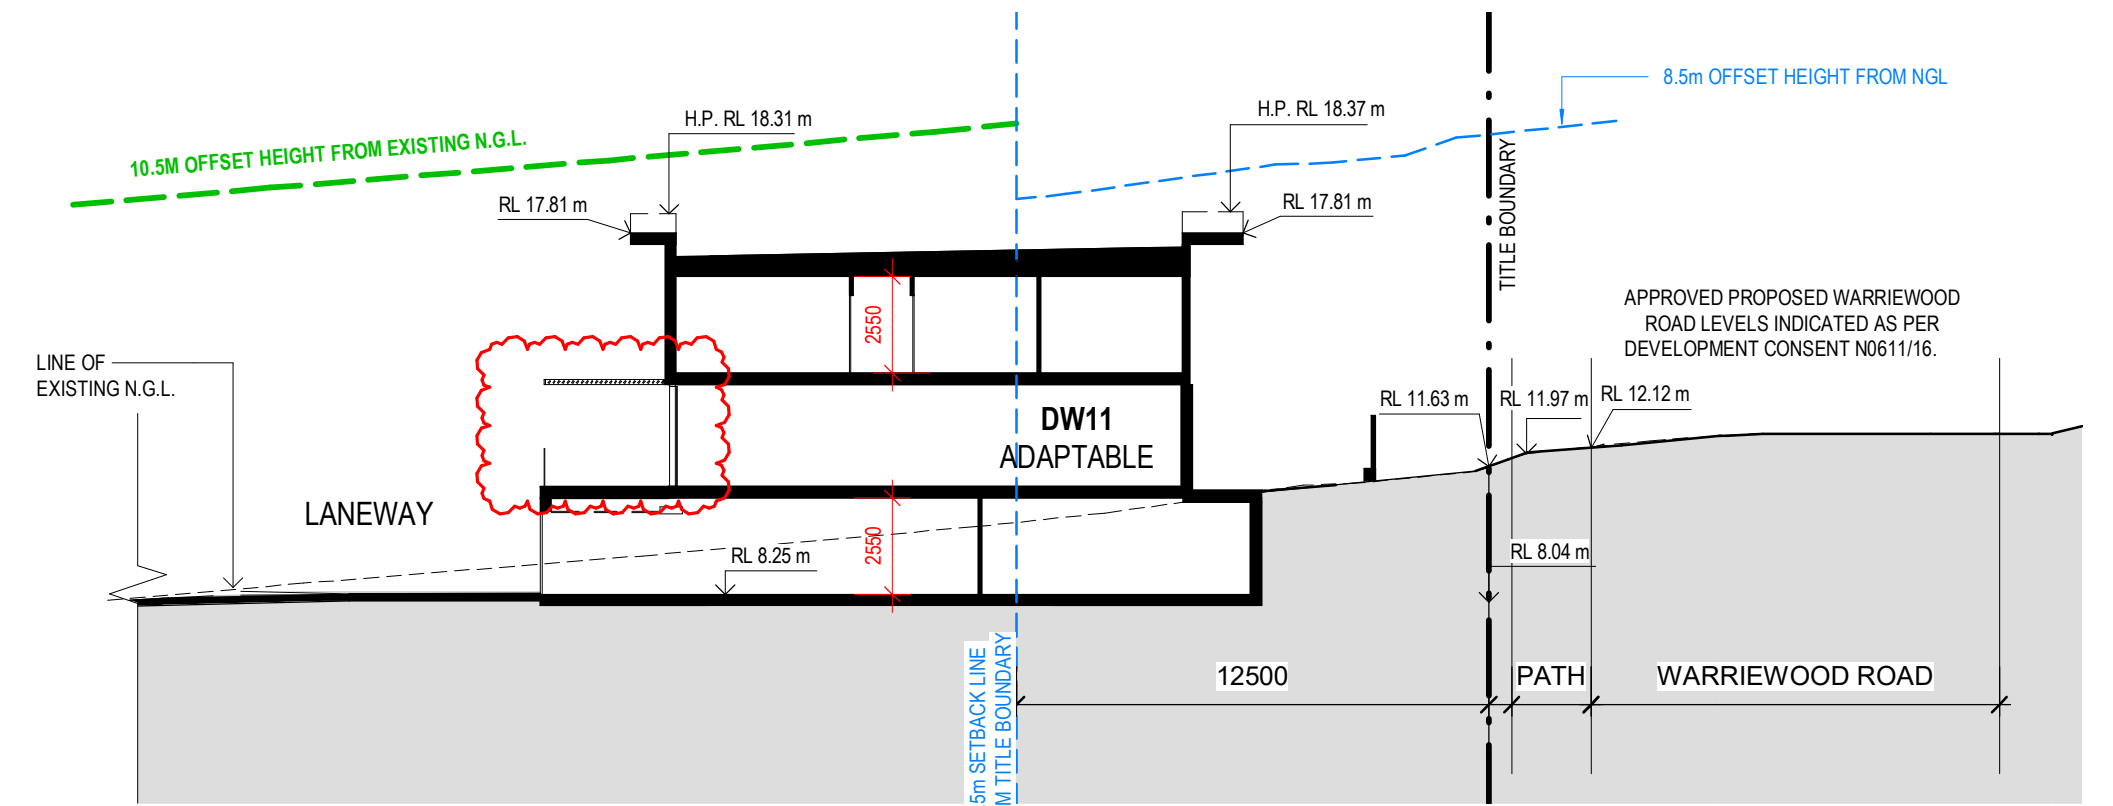


4 SECTION 10
DA - 251 1 : 200


FILL LEGEND

- APPROVED FILL AS PER DEVELOPMENT CONSENT N0611/16.
- PROPOSED FILL
- EXISTING NATURAL GROUND

NOTE:
PROPOSED RL'S INDICATED OUTSIDE OF TITLE BOUNDARIES ARE IN ACCORDANCE WITH THE CIVIL WORKS DOCUMENTATION PREPARED BY SGC ENGINEERING FOR DEVELOPMENT CONSENT N0611/16.

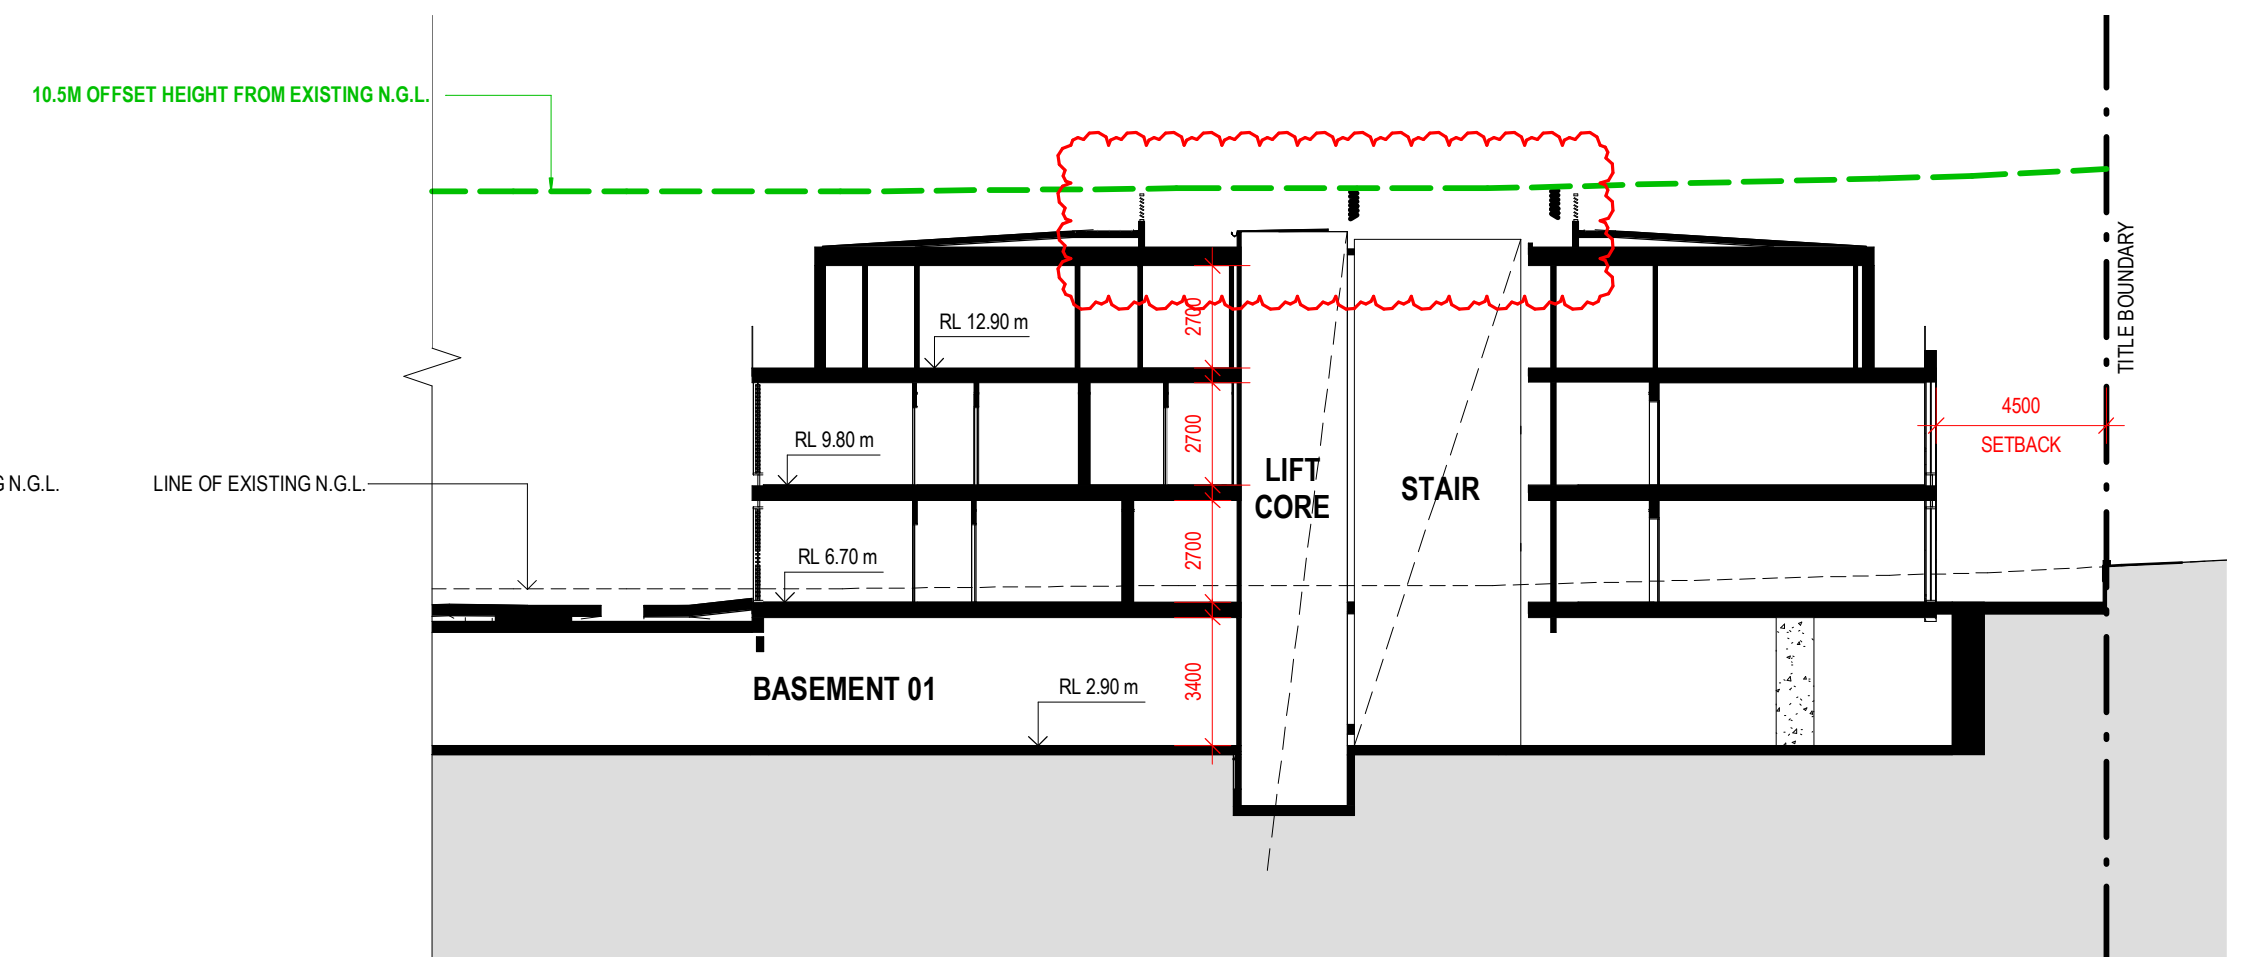

7 SECTION 13
DA - 251 1 : 200

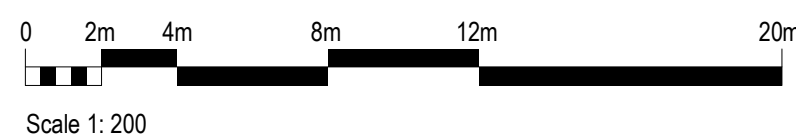

VIA ARCHITECTS

LEVEL 3, 377 LONSDALE STREET MELBOURNE VIC 3000
+61 3 8678 3300 / viaarchitects.com.au

© COPYRIGHT 2019 VIA ARCHITECTS PTY LTD

REV	DESCRIPTION	DATE	BY
DA1	DEVELOPMENT APPROVAL DRAFT	24.03.2020	TM
DA2	RCP UPDATES	16.04.2020	TM
DA3	DRAFT ISSUE FOR DEVELOPMENT APPLICATION	20.04.2020	MH
DA4	DRAFT ISSUE FOR DEVELOPMENT APPLICATION	06.05.2020	TM
DA5	ISSUE FOR DEVELOPMENT APPLICATION	28.05.2020	MH
DA6	DA AMENDMENT	17.12.2020	TM
DA7	DA AMENDMENT	28.01.2021	MZ

PROJECT REF: C:\Users\MJumbol\Documents\1510121 - ARCADE - WARRIWOOD APT - DA PACKAGE_CENTRAL_19_MJumbol.rvt
TIMESTAMP: 28/01/2021 11:36:40 AM

KEY PLAN

STATUS


DEVELOPMENT APPLICATION



PROJECT
WARRIWOOD RESIDENTIAL
DEVELOPMENT
ADDRESS
25 - 27 WARRIWOOD ROAD, NSW 2102

CLIENT
KNOWLES GROUP
DRAWING TITLE
PROPOSED SECTIONS


SCALE (@A1) 1 : 200 / DRAWN BY MZ / CHECKED BY TM / PROJECT No. 1510121 / DRAWING No. DA - 251 / REV DA7

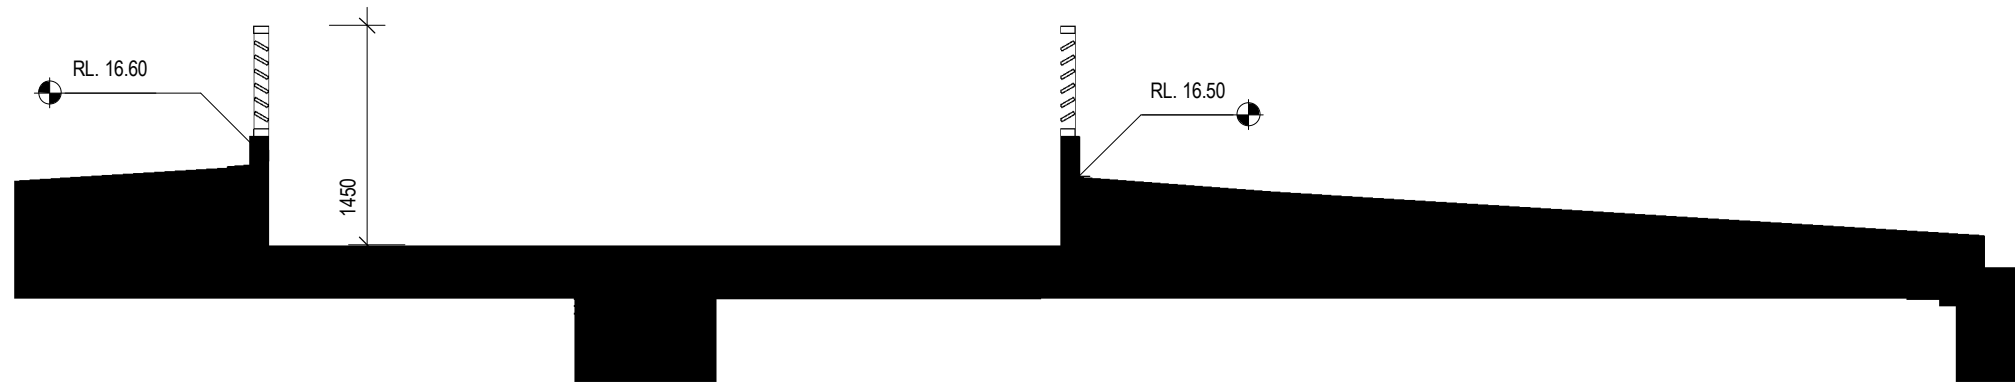


1 ROOF PLANT SECTION DETAIL- NORTH
DA - 260 1 : 50




2 ROOF PLANT SECTION DETAIL- SOUTH
DA - 260 1 : 50

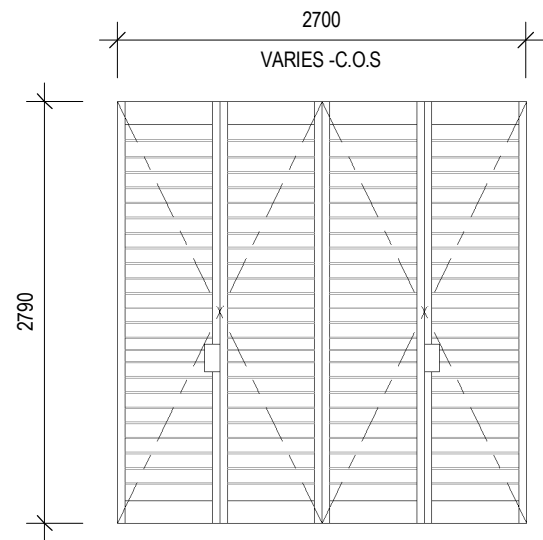


3 BI-FOLD SHUTTER ELEVATION
DA - 260 1 : 50

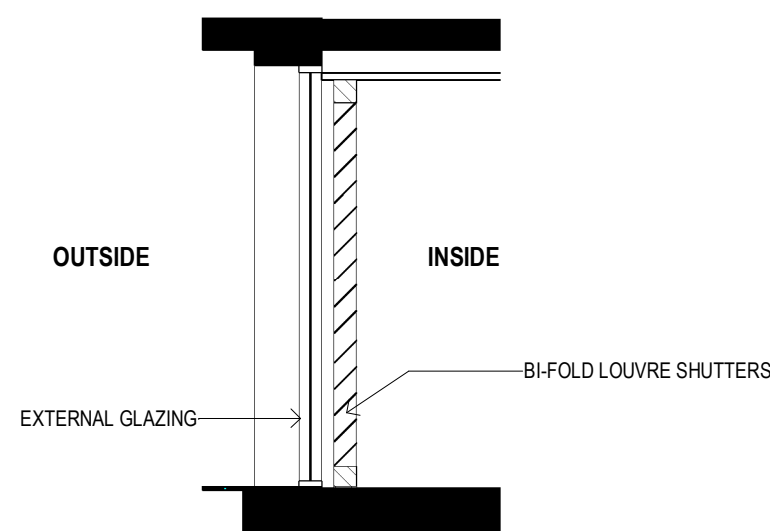

4 BI-FOLD SHUTTER SECTION
DA - 260 1 : 50

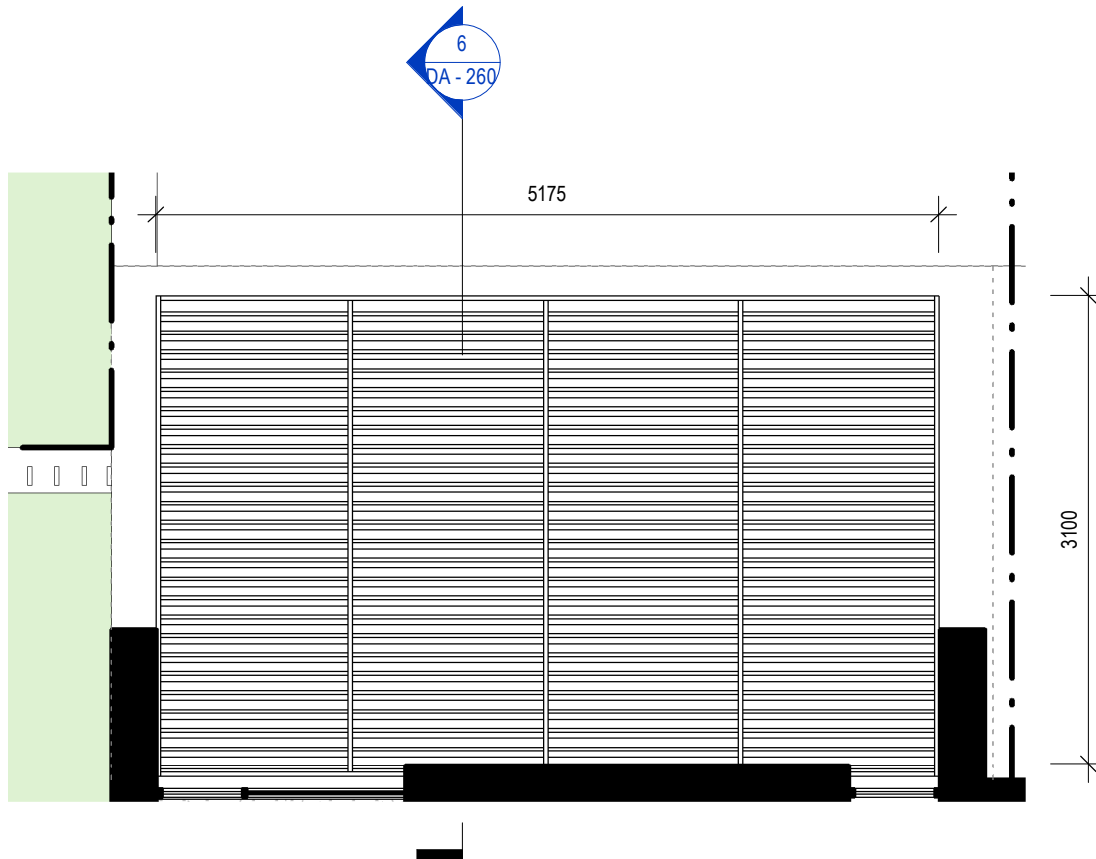


5 DWELLING TYPICAL PERGOLA PLAN
DA - 260 1 : 50

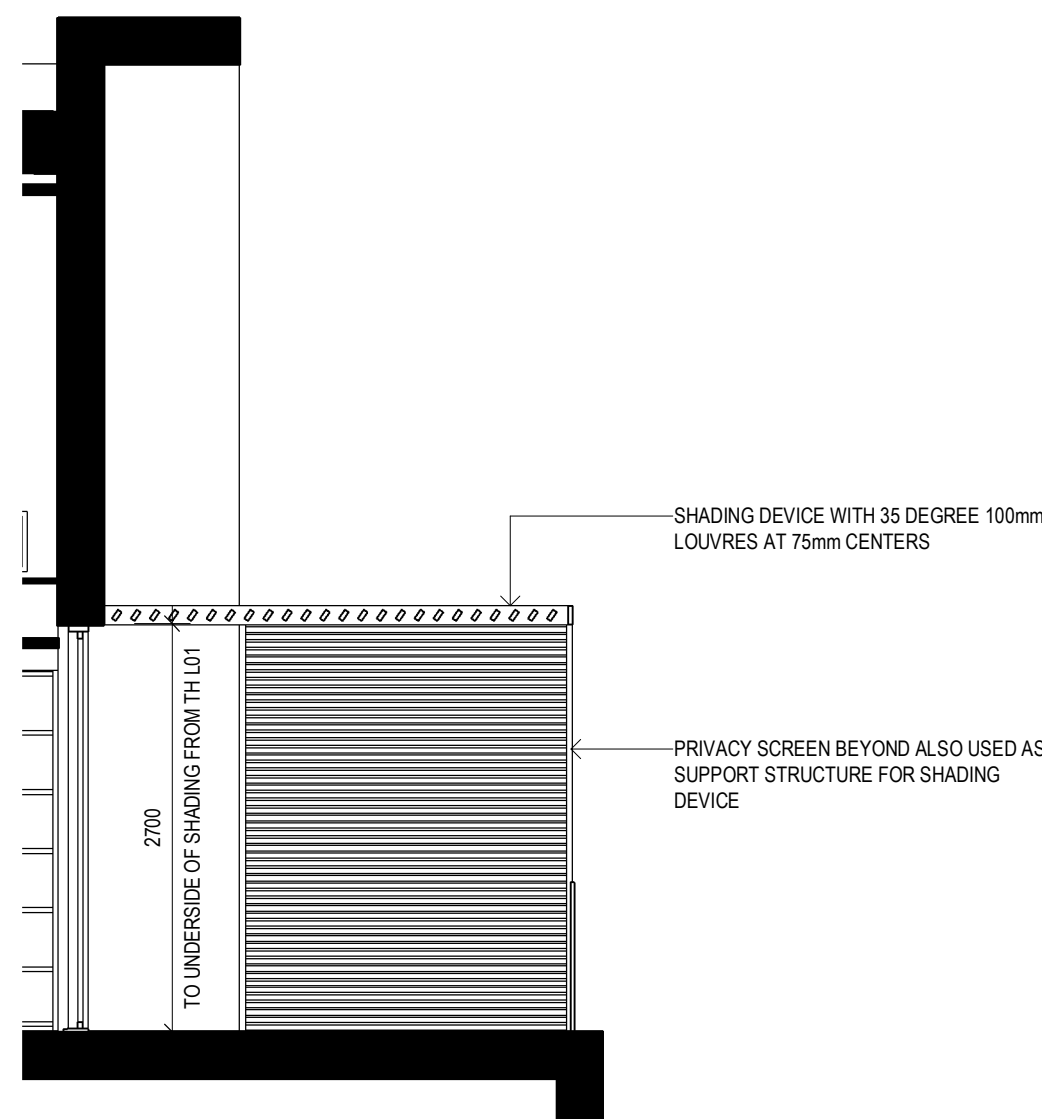

6 DWELLING TYPICAL PERGOLA SECTION
DA - 260 1 : 50

REV	DESCRIPTION	DATE	BY
DA1	DEVELOPMENT APPROVAL DRAFT	24.03.2020	TM
DA2	DRAFT ISSUE FOR DEVELOPMENT APPLICATION	06.05.2020	TM
DA3	ISSUE FOR DEVELOPMENT APPLICATION	28.05.2020	MH
DA4	DRAFT DA AMENDMENT FOR CO-ORDINATION	11.12.2020	MH
DA5	DA AMENDMENT	14.12.2020	TM


PROJECT REF: C:\Users\Mikondragannis\Documents\1510121 - AKCAPE - WARRIWOOD APT - DA PACKAGE_CENTRAL_19_Mikondragannis.rvt
TIMESTAMP: 15/12/2020 11:23:14 AM

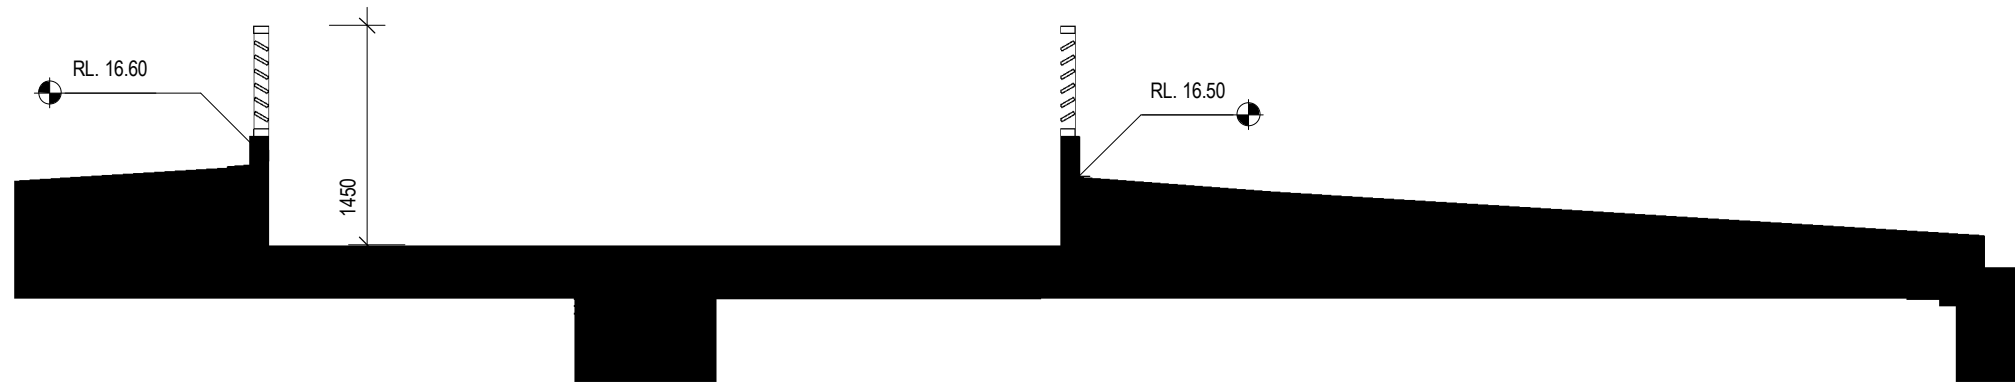


1 ROOF PLANT SECTION DETAIL- NORTH
DA - 260 1 : 50




2 ROOF PLANT SECTION DETAIL- SOUTH
DA - 260 1 : 50

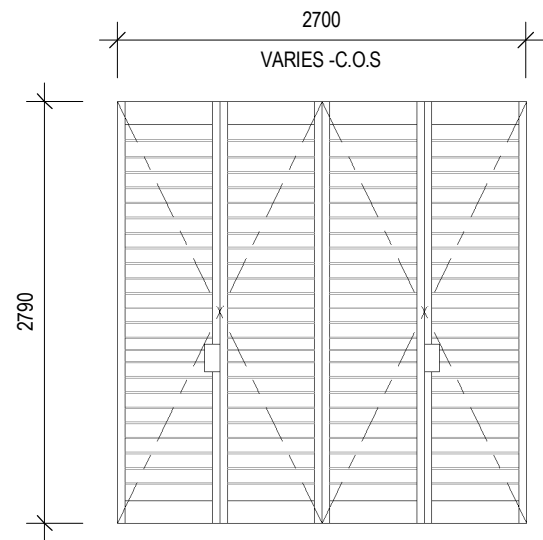


3 BI-FOLD SHUTTER ELEVATION
DA - 260 1 : 50

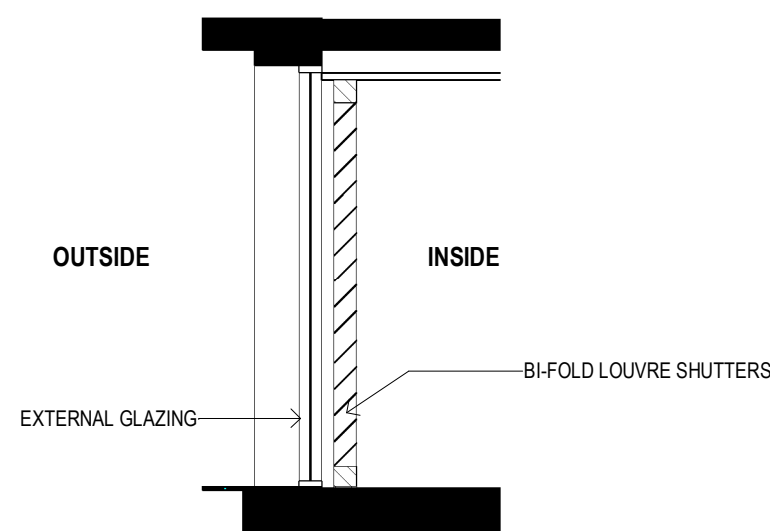

4 BI-FOLD SHUTTER SECTION
DA - 260 1 : 50

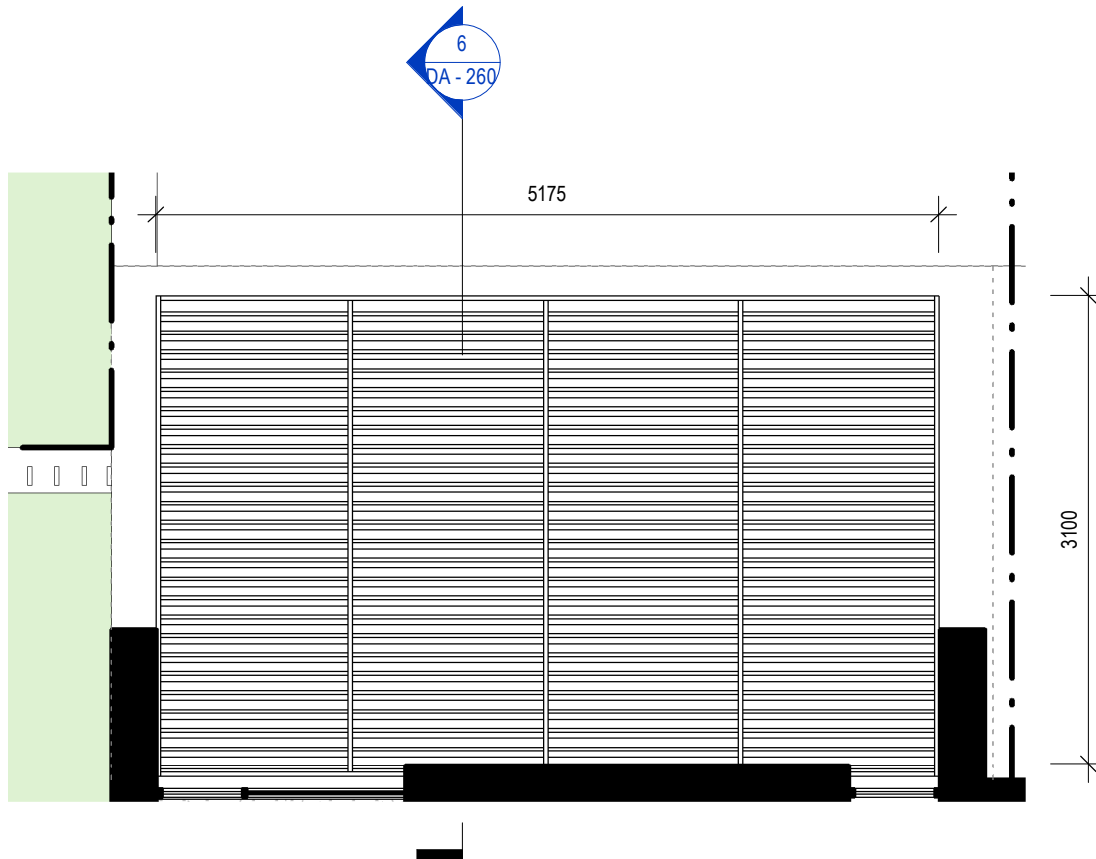

5 DWELLING TYPICAL PERGOLA PLAN
DA - 260 1 : 50

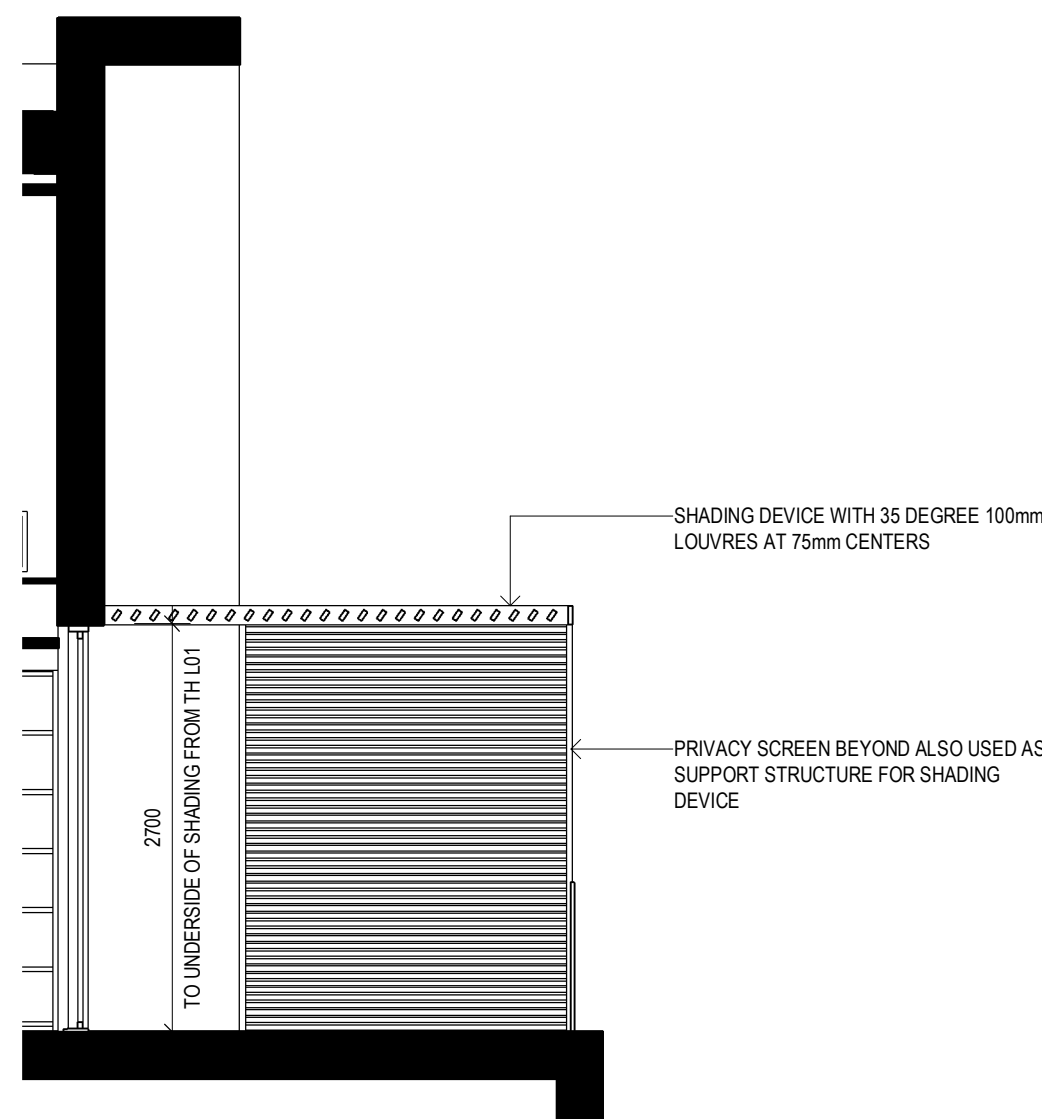

6 DWELLING TYPICAL PERGOLA SECTION
DA - 260 1 : 50



REV	DESCRIPTION	DATE	BY
DA1	DEVELOPMENT APPROVAL DRAFT	24.03.2020	TM
DA2	DRAFT ISSUE FOR DEVELOPMENT APPLICATION	06.05.2020	TM
DA3	ISSUE FOR DEVELOPMENT APPLICATION	28.05.2020	MH
DA4	DRAFT DA AMENDMENT FOR CO-ORDINATION	11.12.2020	MH
DA5	DA AMENDMENT	14.12.2020	TM

