


SOURCE : NEARMAP.COM (©2013)

Sheet Number	Sheet Title
C11.01	COVER SHEET, DRAWING SCHEDULE AND LOCALITY PLAN
C11.02	SPECIFICATION NOTES - SHEET 1
C11.03	SPECIFICATION NOTES - SHEET 2
C11.11	GENERAL ARRANGEMENT PLAN
C11.21	EXISTING CONDITIONS PLAN - SHEET 1
C11.22	EXISTING CONDITIONS PLAN - SHEET 2
C11.23	EXISTING CONDITIONS PLAN - SHEET 3
C11.24	EXISTING CONDITIONS PLAN - SHEET 4
C11.31	TYPICAL SECTIONS
C12.01	CONCEPT SEDIMENT AND EROSION CONTROL PLAN
C12.11	SEDIMENT AND EROSION CONTROL DETAILS
C13.01	BULK EARTHWORKS CUT TO FILL PLAN
C14.01	STORMWATER MANAGEMENT PLAN - SHEET 1
C14.02	STORMWATER MANAGEMENT PLAN - SHEET 2
C14.03	STORMWATER MANAGEMENT PLAN - SHEET 3
C14.04	STORMWATER MANAGEMENT PLAN - SHEET 4
C14.11	STORMWATER LONGITUDINAL SECTIONS - SHEET 1
C14.12	STORMWATER LONGITUDINAL SECTIONS - SHEET 2
C14.13	STORMWATER LONGITUDINAL SECTIONS - SHEET 3
C14.14	STORMWATER LONGITUDINAL SECTIONS AND PIT SCHEDULE - SHEET 4
C14.21	STORMWATER MANAGEMENT DEVICES - SHEET 1
C14.22	STORMWATER MANAGEMENT DEVICES - SHEET 2
C14.31	STORMWATER CATCHMENT PLAN
C15.01	SITEWORKS AND GRADING PLAN - SHEET 1
C15.02	SITEWORKS AND GRADING PLAN - SHEET 2
C15.03	SITEWORKS AND GRADING PLAN - SHEET 3
C15.04	SITEWORKS AND GRADING PLAN - SHEET 4
C16.01	PAVEMENT AND JOINTING PLAN - SHEET 1
C16.02	PAVEMENT AND JOINTING PLAN - SHEET 2
C16.03	PAVEMENT AND JOINTING PLAN - SHEET 3
C16.04	PAVEMENT AND JOINTING PLAN - SHEET 4
C17.01	LINEMARKING AND SIGNAGE PLAN - SHEET 1
C17.02	LINEMARKING AND SIGNAGE PLAN - SHEET 2
C17.03	LINEMARKING AND SIGNAGE PLAN - SHEET 3
C18.01	SETOUT PLAN - SHEET 1
C18.02	SETOUT PLAN AND TABLES - SHEET 2
C18.11	LONGITUDINAL SECTIONS - SHEET 1
C18.12	LONGITUDINAL SECTIONS - SHEET 2
C18.13	LONGITUDINAL SECTIONS - SHEET 3
C18.21	CROSS SECTION ALONG MC01 - SHEET 1
C18.26	CROSS SECTION ALONG MC02 - SHEET 1
C18.27	CROSS SECTION ALONG MC02 - SHEET 2
C18.31	CROSS SECTION ALONG MC03 - SHEET 1
C18.36	CROSS SECTION ALONG MC04 - SHEET 1
C18.41	RETAINING WALL PLAN AND LONGITUDINAL SECTION
C19.01	SERVICES MASTER PLAN - SHEET 1
C19.02	SERVICES MASTER PLAN - SHEET 2
C19.03	SERVICES MASTER PLAN - SHEET 3
C19.04	SERVICES MASTER PLAN - SHEET 4
C19.11	TYPICAL SERVICES SECTIONS
C20.01	DETAILS - SHEET 1
C20.02	DETAILS - SHEET 2
C20.03	DETAILS - SHEET 3
C20.04	DETAILS - SHEET 4
C20.05	DETAILS - SHEET 5
C20.06	DETAILS - SHEET 6
C20.07	DETAILS - SHEET 7
C20.08	DETAILS - SHEET 8
C20.09	DETAILS - SHEET 9
C20.10	DETAILS - SHEET 10

FOR CONSTRUCTION

REVISION	DESCRIPTION	ISSUED	VER'D	APP'D	DATE	CLIENT	ARCHITECT		ALL DIMENSIONS TO BE VERIFIED ON SITE BEFORE COMMENCING WORK. NORTHROP ACCEPTS NO RESPONSIBILITY FOR THE USABILITY, COMPLETENESS OR SCALE OF DRAWINGS TRANSFERRED ELECTRONICALLY. THIS DRAWING MAY HAVE BEEN PREPARED USING COLOUR, AND MAY BE INCOMPLETE IF COPIED TO BLACK & WHITE		PROJECT	DRAWING TITLE	JOB NUMBER
B	RE-ISSUED FOR CONSTRUCTION CERTIFICATE	SW		CP	11.08.17						6 ORCHARD STREET, WARRIEWOOD, NSW 2012	SUBDIVISION - STAGE 1	130945
C	RE-ISSUED FOR CONSTRUCTION CERTIFICATE	SW		CP	18.08.17								
D	RE-ISSUED FOR CONSTRUCTION CERTIFICATE	SW		CP	22.09.17								
E	RE-ISSUED FOR CONSTRUCTION CERTIFICATE	SW		CP	16.11.17								
F	RE-ISSUED FOR CONSTRUCTION CERTIFICATE	SW		CP	16.01.18								
G	RE-ISSUED FOR CONSTRUCTION CERTIFICATE	SW		CP	13.02.18								
DRAWING NOT TO BE USED FOR CONSTRUCTION UNLESS VERIFIED A TOTAL SUBSTITUTION HAS BEEN ADDED													
Sydney Level 11 345 George Street, Sydney NSW 2000 Ph (02) 9241 4188 Fax (02) 9241 4324 Email sydney@northrop.com.au ABN 81 094 433 100											COVER SHEET, DRAWING SCHEDULE AND LOCALITY PLAN	DRAWING NUMBER C11.01 REVISION G	
DRAWING SHEET SIZE = A1													

NOTE: ALL CIVIL ENGINEERING CONSTRUCTION WORKS TO BE CARRIED OUT IN ACCORDANCE WITH PITTWATER COUNCIL DEVELOPMENT GUIDELINES. THE AFOREMENTIONED GUIDELINES INCLUSIVE OF ALL SPECIFICATIONS TAKE PRECEDENCE OVER NOTES PROVIDED BELOW.

ACCESS AND SAFETY

1. THE CONTRACTOR SHALL COMPLY WITH ALL STATUTORY AND INDUSTRIAL REQUIREMENTS FOR PROVISION OF A SAFE WORKING ENVIRONMENT INCLUDING TRAFFIC CONTROL.
2. THE CONTRACTOR SHALL PROVIDE TRAFFIC MANAGEMENT PLANS FOR THE PROPOSED WORKS COMPLETED BY A SUITABLY QUALIFIED PERSON AND APPROVED BY COUNCIL / REGULATORY AUTHORITY. WORK IS NOT TO COMMENCE ON SITE PRIOR TO APPROVAL OF TRAFFIC MANAGEMENT SCHEME.
3. THE CONTRACTOR SHALL ENSURE THAT AT ALL TIMES ACCESS TO BUILDINGS ADJACENT THE WORKS IS NOT DISRUPTED.
4. WHERE NECESSARY THE CONTRACTOR SHALL PROVIDE SAFE PASSAGE OF VEHICLES AND/OR PEDESTRIANS THROUGH OR BY THE SITE.
5. THE CONTRACTOR SHALL ENSURE PUBLIC ACCESS EXTERNAL TO THE SITE IS IN ACCORDANCE WITH COUNCIL'S REQUIREMENTS.

SEDIMENT AND EROSION

1. THE SEDIMENT & EROSION CONTROL PLAN PRESENTS CONCEPTS ONLY. THE CONTRACTOR SHALL AT ALL TIMES BE RESPONSIBLE FOR THE ESTABLISHMENT & MANAGEMENT OF A DETAILED SCHEME MEETING COUNCILS DESIGN, OTHER REGULATORY AUTHORITY REQUIREMENTS AND MAKE GOOD PAYMENT OF ALL FEES.
2. THE CONTRACTOR SHALL INVESTIGATE ALL SEDIMENT AND EROSION CONTROL MEASURES IN ACCORDANCE WITH STATUTORY REQUIREMENTS AND IN PARTICULAR THE "BLUE BOOK" (MANAGING URBAN STORMWATER SOILS AND CONSTRUCTION), PRODUCED BY THE DEPARTMENT OF HOUSING AND COUNCILS POLICIES. THESE MEASURES ARE TO BE INSPECTED AND MAINTAINED ON A DAILY BASIS.
3. THE SITE SUPERINTENDENT SHALL ENSURE THAT ALL SOIL AND WATER MANAGEMENT WORKS ARE LOCATED AS INSTRUCTED IN THE DRAWINGS AND ADHERE TO ALL REGULATORY AUTHORITY REQUIREMENTS.
4. THE CONTRACTOR SHALL INFORM ALL SUB CONTRACTORS OF THEIR RESPONSIBILITIES IN MINIMISING THE POTENTIAL FOR SOIL EROSION AND POLLUTION TO DOWNSLOPE LANDS AND WATERWAYS.
5. WHERE PRACTICAL, THE SOIL EROSION HAZARD ON THE SITE SHALL BE KEPT AS LOW AS POSSIBLE. TO THIS END, WORKS SHOULD BE UNDERTAKEN IN THE FOLLOWING SEQUENCE:
 - 5.1 CONSTRUCT TEMPORARY STABILISED SITE ACCESS INCLUDING DE SHAKE DOWN PAD.
 - 5.2 INSTALL ALL TEMPORARY SEDIMENT FENCES AND BARRIER FENCES, WHERE FENCES ADJACENT EACH OTHER, THE SEDIMENT FENCE CAN BE INCORPORATED INTO THE BARRIER FENCE.
 - 5.3 INSTALL SEDIMENT CONTROL MEASURES AS OUTLINED ON THE APPROVED PLANS.
6. UNDERTAKE SITE DEVELOPMENT WORKS SO THAT LAND DISTURBANCE IS CONFINED TO AREAS OF MINIMUM WORKABLE SIZE.
7. AT ALL TIMES AND IN PARTICULAR DURING WINDY AND DRY WEATHER, LARGE UNPROTECTED AREAS WILL BE KEPT MOIST (NOT WET) BY SPRINKLING WITH WATER TO KEEP DUST UNDER CONTROL ENSURING CONFORMITY TO REGULATORY AUTHORITY REQUIREMENTS.
8. ANY SAND USED IN THE CONCRETE CURING PROCESS (SPREAD OVER THE SURFACE) SHALL BE REMOVED AS SOON AS POSSIBLE AND WITHIN 10 WORKING DAYS FROM PLACEMENT.
9. WATER SHALL BE PREVENTED FROM ENTERING THE PERMANENT DRAINAGE SYSTEM UNLESS THE CATCHMENT AREA HAS BEEN STABILISED AND/OR ANY LIKELY SEDIMENT BEEN FILTERED OUT.
10. TEMPORARY SOIL AND WATER MANAGEMENT STRUCTURES SHALL BE REMOVED ONLY AFTER THE LANDS THEY ARE PROTECTING ARE STABILISED / REHABILITATED.
11. ALLOW FOR GRASS STABILISATION OF EXPOSED AREAS, OPEN CHANNELS AND ROCK BATTERS DURING ALL PHASES OF CONSTRUCTION.
12. EROSION AND SEDIMENT CONTROL MEASURES SHALL BE INSPECTED TO ENSURE THAT THEY OPERATE EFFECTIVELY. REPAIRS AND/OR MAINTENANCE SHALL BE UNDERTAKEN REGULARLY AND AS REQUIRED, PARTICULARLY FOLLOWING RAIN EVENTS.
13. RECEPTORS FOR CONCRETE AND MORTAR SLURRIES, PAINTS, ACID WASHING, LIGHT-WEIGHT WASTE MATERIALS AND LITTER SHALL BE DISPOSED OF IN ACCORDANCE WITH REGULATORY AUTHORITY REQUIREMENTS. CONTRACTOR TO PAY ALL FEES AND PROVIDE EVIDENCE OF SAFE DISPOSAL.
14. IF A TEMPORARY SEDIMENT BASIN IS REQUIRED, ENSURE SAFE BATTER SLOPES IN ACCORDANCE WITH THE GEOTECHNICAL REPORT. MAINTAIN ADEQUATE STORAGE VOLUME IN ACCORDANCE WITH PLANS. TEMPORARY PUMP "CLEAN FLOCCULATED" WATER TO COUNCILS STORMWATER SYSTEM. ENSURE WHOLE SITE RUN-OFF IS DIRECTED TO TEMPORARY SEDIMENT BASIN.

TREE PROTECTION

1. REFER TO LANDSCAPE PACKAGE PLAN FOR TREES TO BE RETAINED AND PROTECTED.
2. ANY EXISTING TREES WHICH FORM PART OF THE FINAL LANDSCAPING PLAN SHALL BE PROTECTED FROM CONSTRUCTION ACTIVITIES BY;
 - 2.1. PROTECTING THEM WITH BARRIER FENCING OR SIMILAR MATERIALS INSTALLED OUTSIDE THE DRIP LINE.
 - 2.2. ENSURING THAT NOTHING IS NAILED TO ANY PART OF THE TREE CARE IS TAKEN NOT TO CUT ROOTS UNNECESSARILY. COUNCILS AND/OR INDEPENDENT ARBORISTS TO BE CONSULTED WHERE TREE ROOTS ARE TO BE REMOVED AND/OR CUT.
 - 2.3.

EXISTING SERVICES

1. ALL UTILITY SERVICES INDICATED ON THE DRAWINGS ORIGINATE FROM SUPPLIED DATA OR DIAL BEFORE YOU DIG SEARCHES. THEREFORE THEIR ACCURACY AND COMPLETENESS IS NOT GUARANTEED. IT IS THE RESPONSIBILITY OF THE CONTRACTOR TO DETERMINE AND CONFIRM THE LOCATION AND LEVEL OF ALL EXISTING SERVICES PRIOR TO THE COMMENCEMENT OF ANY WORK. ANY DISCREPANCIES SHALL BE REPORTED TO THE SUPERINTENDENT. CLEARANCES SHALL BE OBTAINED FROM THE RELEVANT SERVICE AUTHORITY. NOTE SERVICE AUTHORITY REQUIREMENTS FOR LOCATING OF SERVICES PRIOR TO COMMENCEMENT OF WORKS.
2. CARE TO BE TAKEN WHEN EXCAVATING NEAR EXISTING SERVICES. NO MECHANICAL EXCAVATIONS AREA TO BE UNDERTAKEN OVER COMMUNICATION, GAS OR ELECTRICAL SERVICES. HAND EXCAVATION ONLY IN THESE AREAS.
3. THE CONTRACTOR SHALL PROTECT AND MAINTAIN ALL EXISTING SERVICES THAT ARE TO BE RETAINED IN THE VICINITY OF THE PROPOSED WORKS. ANY AND ALL DAMAGE TO THESE SERVICES AS A RESULT OF THESE WORKS SHALL BE REPAIRED BY THE CONTRACTOR UNDER THE DIRECTION OF THE SUPERINTENDENT AT THE CONTRACTORS EXPENSE.
4. THE CONTRACTOR SHALL ALLOW IN THE PROGRAM FOR THE ADJUSTMENT (IF REQUIRED) OF EXISTING SERVICES IN AREAS AFFECTED BY WORKS.
5. THE CONTRACTOR SHALL ALLOW IN THE PROGRAM FOR THE CAPPING OFF, EXCAVATION AND REMOVAL (IF REQUIRED) OF EXISTING SERVICES IN AREAS AFFECTED BY WORKS UNLESS DIRECTED OTHERWISE ON THE DRAWINGS OR BY THE SUPERINTENDENT.
6. THE CONTRACTOR SHALL ENSURE THAT AT ALL TIMES SERVICES TO ALL BUILDINGS NOT AFFECTED BY THE WORKS ARE NOT DISRUPTED AND MAINTAINED.
7. PRIOR TO COMMENCEMENT OF ANY WORKS THE CONTRACTOR SHALL GAIN APPROVAL OF THE PROGRAM FOR THE RELOCATION AND/OR CONSTRUCTION OF TEMPORARY SERVICES AND FOR ANY ASSOCIATED INTERRUPTION OF SUPPLY.
8. THE CONTRACTOR SHALL CONSTRUCT TEMPORARY SERVICES TO MAINTAIN EXISTING SUPPLY TO BUILDINGS REMAINING IN OPERATION DURING WORKS TO THE SATISFACTION AND APPROVAL OF THE SUPERINTENDENT. ONCE DIVERSION IS COMPLETE AND COMMISSIONED THE CONTRACTOR SHALL REMOVE ALL SUCH TEMPORARY SERVICES AND MAKE GOOD TO THE SATISFACTION OF THE SUPERINTENDENT.

EARTHWORKS

1. AT THE COMMENCEMENT OF FILLING OPERATIONS FOR BULK EARTHWORKS A **GEOTECHNICAL ENGINEER IS TO VISIT THE SITE & CONFIRM THE SUITABILITY OF THE METHODOLOGY OF ACHIEVING THE REQUIRED COMPACTION REQUIREMENTS.**
2. STRIP TOPSOIL, VEGETABLE MATTER AND RUBBLE TO EXPOSE NATURALLY OCCURRING MATERIAL AND STOCKPILE ON SITE AS DIRECTED BY THE SUPERINTENDENT.
3. WHERE FILLING IS REQUIRED TO ACHIEVE DESIGN SUBGRADE, PROOF ROLL EXPOSED NATURAL SURFACE WITH A MINIMUM OF TEN PASSES OF A VIBRATING ROLLER (MINIMUM STATIC WEIGHT OF 10 TONNES) IN THE PRESENCE OF THE SUPERINTENDENT.
4. ALL SOFT, WET OR UNSUITABLE MATERIAL IS TO BE REMOVED AS DIRECTED BY THE SUPERINTENDENT AND REPLACED WITH APPROVED MATERIAL SATISFYING THE REQUIREMENTS BELOW.
5. PROVIDE CERTIFICATES VERIFYING THE QUALITY OF IMPORTED MATERIAL FOR THE SUPERINTENDENTS APPROVAL.
6. **ALL FILL MATERIAL SHALL BE PLACED IN MAXIMUM 200mm THICK LAYERS LOOSELY AND COMPACTED AT OPTIMUM MOISTURE CONTENT Lr OR - 25% ABOVE ADR DRY DENSITY DETERMINED IN ACCORDANCE WITH AS1289 5.7.1 AND AS1289 5.8.8 OF NOT LESS THAN THE FOLLOWING STANDARD MINIMUM DRY DENSITY.**

LOCATION	COMPACTION REQUIREMENT
LANDSCAPED AREAS	98% SMD
ROADS	100% SMD IN ACCORDANCE WITH COUNCIL SPECIFICATIONS)
PAVED AREAS	100% SMD IN ACCORDANCE WITH COUNCIL SPECIFICATIONS)
7. TESTING OF THE SUBGRADE FOR BUILDINGS SHALL BE CARRIED OUT BY AN APPROVED N.A.T.A. REGISTERED LABORATORY.
8. **ALLOW THE FOLLOWING COMPACTION TESTING BY N.A.T.A. REGISTERED LABORATORY FOR PLATFORMS AND FILL LAYERS IN ACCORDANCE WITH THE LATEST VERSION OF AS3798. (MINIMUM 3 TESTS PER LAYER) OR 1 TEST PER MATERIAL TYPE PER 2500sq.m OR 1 TEST.**
9. WHERE TEST RESULTS ARE BELOW THE SPECIFIED COMPACTION, RECOMPACT AND RETEST UNTIL SPECIFIED COMPACTION STANDARDS ARE ACHIEVED, OTHERWISE SUBGRADE REPLACEMENT IS REQUIRED IF COMPACTION STANDARDS ARE NOT ACHIEVED.

EARTHWORKS (cont)

12. THE CONTRACTOR SHALL PROGRAM THE EARTHWORKS OPERATION SO THAT THE WORKING AREAS ARE ADEQUATELY DRAINED DURING THE PERIOD OF CONSTRUCTION. THE SURFACE SHALL BE GRADED AND SEALED OFF TO REMOVE DEPRESSIONS, ROLLERS MARKS AND SIMILAR WHICH WOULD ALLOW WATER TO POND AND PENETRATE THE UNDERLYING MATERIAL. ANY DAMAGE RESULTING FROM THE CONTRACTOR NOT OBSERVING THESE REQUIREMENTS SHALL BE RECTIFIED AT THEIR COST.
 13. IT IS THE RESPONSIBILITY OF THE CONTRACTOR TO ENSURE AND MAINTAIN THE INTEGRITY OF ALL SERVICES, CONDUITS AND PIPES DURING CONSTRUCTION, SPECIFICALLY DURING THE BACKFILLING AND COMPACTION PROCEDURE, ANY AND ALL DAMAGE TO NEW OR EXISTING SERVICES AS A RESULT OF THESE WORKS SHALL BE REPAIRED BY THE CONTRACTOR AT NO ADDITIONAL COST.
 14. TESTING OF THE SUBGRADE SHALL BE CARRIED OUT BY AN APPROVED N.A.T.A. REGISTERED LABORATORY AT THE CONTRACTORS EXPENSE.
- DEEP EXCAVATIONS
15. PRIOR TO THE COMMENCEMENT OF EXCAVATION WORKS GREATER THAN 150mm IN DEPTH, THE CONTRACTOR SHALL OBTAIN THE SERVICES OF A SUITABLY QUALIFIED GEOTECHNICAL ENGINEER TO DETERMINE THE STABILITY OF A NATURAL MATERIAL AND BENCHING REQUIREMENTS.
 16. THE CONTRACTOR MUST PROVIDE THE SUPERINTENDENT AND OR THE DESIGN ENGINEER WITH A COPY OF THE GEOTECHNICAL ENGINEERS REPORT.
 17. THE CONTRACTOR IS TO PROVIDE SAFETY BARRIERS / FENCING IN ACCORDANCE WITH OH&S AND REGULATORY AUTHORITY REQUIREMENTS.
- SERVICE TRENCHES
18. SAWCUT EXISTING SURFACES PRIOR TO EXCAVATION BACKFILL ALL TRENCHES UNDER EXISTING ROADS, PAVEMENTS AND PATHS WITH STABILISED SAND 5% CEMENT OR DG540 MATERIAL (5% CEMENT) COMPACTED IN 200mm THICK LAYERS TO 98% MMD TO UNDERSIDE OF PAVEMENT.
 19. BACKFILL ALL TRENCHES NOT UNDER ROADS, PAVEMENTS, PATHS AND BUILDINGS WITH APPROVED EXCAVATED OR IMPORTED MATERIAL COMPACTED TO 95% SMD.

SITEWORKS

1. ALL WORKS TO BE IN ACCORDANCE WITH RELEVANT LOCAL COUNCIL REGULATORY AUTHORITIES' REQUIREMENTS. ALL SPECIFICATIONS AND AUSTRALIAN STANDARDS, CONFLICTS BETWEEN SAID DOCUMENTS SHALL BE REFERRED TO THE SUPERINTENDENT FOR DIRECTION.
2. THE CONTRACTOR IS TO DESIGN, OBTAIN APPROVALS AND CARRY OUT REQUIRED TEMPORARY TRAFFIC CONTROL PROCEDURES DURING CONSTRUCTION IN ACCORDANCE WITH ALL REGULATORY AUTHORITIES, INCLUSIVE OF LOCAL COUNCIL REGULATIONS AND REQUIREMENTS.
3. THE CONTRACTOR IS TO OBTAIN ALL AUTHORITY APPROVALS AS REQUIRED PRIOR TO COMMENCEMENT OF WORKS.
4. RESTORE ALL PAVED, COVERED, GRASSED AND LANDSCAPED AREAS TO THEIR ORIGINAL CONDITION OR AS DIRECTED BY THE SITE SUPERINTENDENT ON COMPLETION OF WORKS, WHERE PLANTING OF NEW GRASS IS NECESSARY REFER TO LANDSCAPE ARCHITECT AND / OR ARCHITECT DOCUMENTATION.
5. ON COMPLETION OF ANY TRENCHING WORKS, ALL DISTURBED AREAS SHALL BE RESTORED TO THEIR ORIGINAL CONDITION OR AS DIRECTED BY THE SITE SUPERINTENDENT, INCLUDING KERBS, FOOTPATHS, CONCRETE AREAS, GRAVEL, GRASSED AREAS AND ROAD PAVEMENTS.
6. THE CONTRACTOR SHALL ARRANGE ALL SURVEY SETOUT TO BE CARRIED OUT BY A REGISTERED SURVEYOR PRIOR TO COMMENCEMENT OF WORKS.
7. THE CONTRACTOR SHALL VERIFY ALL DIMENSIONS AND EXISTING LEVELS. ONSITE PRIOR TO LODGEMENT OF TENDER AND ONSITE WORKS THE PRICE AS TENDERED SHALL BE INCLUSIVE OF ALL WORKS SHOWN ON THE TENDER PROJECT DRAWINGS. ADDITIONAL PAYMENTS FOR WORKS SHOWN ON THE TENDER PROJECT DRAWINGS WILL NOT BE APPROVED.
8. DO NOT OBTAIN DIMENSIONS BY SCALING DRAWINGS.
9. IN CASE OF DOUBT OR DISCREPANCY REFER TO SUPERINTENDENT FOR CLARIFICATION OR CONFIRMATION PRIOR TO THE COMMENCEMENT OF CONSTRUCTION.
10. WHERE NEW WORKS ABUT EXISTING THE CONTRACTOR SHALL ENSURE THAT A SMOOTH EVEN PROFILE, FREE FROM ABRUPT CHANGES IS OBTAINED. MAKE SMOOTH TRANSITION TO EXISTING FEATURES AND MAKE GOOD WHERE JOINED.
11. TRENCHES THROUGH EXISTING ROAD AND CONCRETE PAVEMENTS SHALL BE SAWCUT TO FULL DEPTH OF CONCRETE AND A MIN 50mm IN BITUMINOUS PAVING.
12. ALL CIVIL ENGINEERING DESIGN HAS BEEN DOCUMENTED UNDER THE ASSUMPTION THAT ALL NECESSARY SITE CONTAMINATION REMEDIATION WORKS HAVE BEEN SATISFACTORILY COMPLETED (IF APPLICABLE) AND THAT THE SITE IS NOT AFFECTED BY ANY SOIL, STRATA OR GROUNDWATER TABLE CONTAMINATION.

STORMWATER DRAINAGE

1. ALL PIPES SHALL BE CLASS 3 RUBBER-RING JOINTED RCP U.N.O. WHERE ϕ PVC PIPES HAVE BEEN SPECIFIED, THE FOLLOWING CLASS PIPEWORK IS TO BE ADOPED U.N.O. ϕ 100mm OR LESS TO BE CLASS 'SN10' AND ABOVE ϕ 100mm TO BE CLASS 'SN8'.
 2. FRC PIPES EQUAL TO THAT OF THE STEEL REINFORCED CONCRETE PIPE CLASS SPECIFIED ON THE DRAWINGS MAY BE USED SUBJECT TO APPROVAL FROM THE SUPERINTENDENT.
 3. ALL PIPE ARE TO BE LAID AT 10% MIN GRADE U.N.O.
 4. COVERS
 - 4.1. USE HOT DIPPED GALVANISED COVERS AND GRATES COMPLYING WITH RELEVANT COUNCIL, AND AUSTRALIAN STANDARDS.
 - 4.2. ALL COVERS AND GRATES TO BE POSITION IN A FRAME AND MANUFACTURED AS A UNIT.
 - 4.3. ALL COVERS AND GRATES TO BE FITTING WITH POSITIVE COVER LIFTING KEYS
 - 4.4. OBTAIN SUPERINTENDENTS APPROVAL FOR THE USE OF CAST IRON SOLID COVERS AND GRATES. CAST IRON SOLID COVERS (IF APPROVED) TO CONSIST OF CROSS-WEBBED, CELLULAR CONSTRUCTION WITH THE RIBS UPPOSED TO ALLOW INFILLING WITH CONCRETE. INSTALL POSITIVE COVER LIFTING KEYS AND PLASTIC PLUGS.
 - 4.5. UNLESS DETAILED OR SPECIFIED OTHERWISE, COVERS AND GRATES TO BE CLASS 'D' IN VEHICULAR PAVEMENTS AND CLASS 'B' ELSEWHERE.
 5. ALL PIPE BENDS, JUNCTIONS, ETC ARE TO BE PROVIDED USING PURPOSE MADE FITTINGS OR STORMWATER PITS.
 6. ALL CONNECTIONS TO EXISTING DRAINAGE STRUCTURES SHALL BE MADE IN A TRADESMAN-LIKE MANNER AND CEMENT RENDERED TO ENSURE A SMOOTH FINISH.
 7. STORMWATER PIPEWORK TO FINISH FLUSH WITH INTERNAL PIT WALLS AND MUST NOT PROTRUDE. CONNECTION TO BE NEATLY RENDER AND MADE NEAT.
 8. THE CONTRACTOR SHALL SUPPLY AND INSTALL ALL FITTINGS AND SPECIALS INCLUDING VARIOUS PIPE ADAPTORS TO ENSURE PROPER CONNECTION BETWEEN DISSIMILAR PIPEWORK.
 9. U.N.O. MATERIAL USED FOR BEDDING OF PIPES SHALL BE APPROVED NON-COHESIVE GRANULAR MATERIAL HAVING HIGH PERMEABILITY AND HIGH STABILITY WHEN SATURATED AND FREE OF ORGANIC AND CLAY MATERIAL.
 10. WHERE TRENCHES ARE IN ROCK, THE PIPE SHALL BE BEDDED ON A MIN 50mm CONCRETE BED (OR 75mm THICK BED OF 12mm BLUE METAL) UNDER THE BARREL OF THE PIPE. THE PIPE COLLAR AT NO POINT SHALL BEAR ON THE ROCK.
 11. BEDDING SHALL BE U.N.O TYPE HS2 UNDER ROADS AND H2 UNDER GENERAL AREAS IN ACCORDANCE WITH CURRENT RELEVANT INDUSTRY STANDARDS AND GUIDELINES.
 12. THE CONTRACTOR SHALL ENSURE AND PROTECT THE INTEGRITY OF ALL STORMWATER PIPES DURING CONSTRUCTION. ANY AND ALL DAMAGE TO THESE PIPES AS A RESULT OF THESE WORKS SHALL BE REPAIRED BY THE CONTRACTOR UNDER THE DIRECTION OF THE SUPERINTENDENT AND AT NO EXTRA COST.
 13. NOTE THAT THE PIT COVER LEVEL NOMINATED IN GUTTERS ARE TO THE INVERT OF THE GUTTER WHICH ARE 4.0mm LOWER THAN THE PAVEMENT LEVEL AT LIP OF GUTTER. REFER KERB DETAILS FOR CONFIRMATION.
- SUBSOIL DRAINAGE
14. ϕ 100mm SUBSOIL DRAINAGE LINES WITH NON-WOVEN GEOTEXTILE FILTER FABRIC SURROUND SHALL BE CONNECTED TO A STORMWATER DRAINAGE PIT (AT MIN 1% LONGITUDINAL GRADE) AND PROVIDED IN THE FOLLOWING LOCATIONS;
 - 14.1. THE HIGH SIDE OF PROPOSED TRAFFICKED PAVEMENT AREAS.
 - 14.2. ALL PLANTER AND TREE BEDS PROPOSED ADJACENT TO PAVEMENT AREAS.
 - 14.3. BEHIND RETAINING WALLS (IN ACCORDANCE WITH RETAINING WALL DETAILS).
 - 14.4. ALL OTHER AREAS SHOWN ON DRAWINGS.
 15. CONTRACTOR IS TO MAKE ALLOWANCE IN BOTH TENDER AND CONSTRUCTION COSTING TO ALLOW FOR SUBSURFACE DRAINAGE BEHIND ALL RETAINING WALLS / ABOVE LOCATIONS AND TO MAKE CONNECTION TO STORMWATER SYSTEM.
 15. WHERE SUBSOIL DRAINAGE PASSES BENEATH BUILDINGS / PAVED AREAS AND/OR PAVEMENTS: CONTRACTOR TO ENSURE ϕ 100mm CLASS 'SN10' ϕ PVC DRAINAGE LINE IS USED AND THAT PROPRIETARY FITTINGS ARE USED TO RECONNECT SUBSOIL DRAINAGE LINE.
 16. THE CONTRACTOR SHALL INSTALL INSPECTION OPENINGS / CLEAROUTS TO ALL SUBSOIL DRAINAGE LINES AND DOWNPIPE LINES AS SPECIFIED ON DRAWINGS AND IN ACCORDANCE WITH COUNCIL SPECIFICATIONS AT MAXIMUM 30m CENTRE AND AT ALL UPSTREAM ENDPOINTS.
 17. PROVIDE 3m LENGTH OF ϕ 100 SUBSOIL DRAINAGE LINE WRAPPED IN NON-WOVEN GEOTEXTILE FILTER FABRIC TO THE UPSTREAM SIDE OF STORMWATER PITS, LAID IN STORMWATER PIPE TRENCHES AND CONNECTED TO DRAINAGE PIT.

PRECAST STORMWATER PITS

1. THE USE OF PRE-CAST STORMWATER DRAINAGE PITS IS NOT ACCEPTED WITHOUT CONFORMANCE FROM NORTHPOR ENGINEERS AND THE CONTRACTOR REGARDING QUALITY CONTROL AND CERTIFICATION OF FINISHES.
2. REFER MANUFACTURERS SPECIFICATIONS FOR INSTALLATION GUIDELINES.
3. PRECAST PIT TO BE PLACED ON MINIMUM 150mm THICK CONCRETE PAD AND BED MINIMUM 50mm WHILST CONCRETE IS STILL PARTIALLY WET.
4. ENSURE PENETRATION IS CORED THROUGH PIT FACE TO ALLOW CONNECTION.
5. ENSURE A SMOOTH SEALED FINISH AT PIPE CONNECTIONS BY HAND APPLYING CONCRETE AROUND THE PIPE ON THE INTERNAL FACE OF THE PIT TO FILL IN ANY VOIDS CREATED WHEN PENETRATION FOR THE PIPE WAS CORED.
6. ENSURE A SEALED FINISH AT PIPE CONNECTIONS BY HAND-APPLYING MINIMUM 150mm THICK CONCRETE AROUND PIPE AT THE EXTERNAL FACE OF THE PIT. ENSURE CONCRETE DOES NOT AFFECT THE INTEGRITY OF THE SUBSOIL DRAINAGE CONNECTED TO THE PIT.
7. ENSURE PIPEWORK DOES NOT PROTRUDE INTO THE BEYOND THE WALL. PIPEWORK IS TO FINISH FLUSH WITH INTERNAL WALL (UNLESS OTHERWISE NOTED OR DETAILED).
8. ENSURE THE OUTLET PIPE IS CONNECTED AT THE INVERT LEVEL OF THE PIT TO DRAIN. ALTERNATIVELY FILL THE BASE OF THE PIT WITH MASS CONCRETE (MIN 50mm THICK) OR APPROVED GROUTING COMPOUND (LESS THAN 50mm THICK) TO DRAIN.
9. PROVIDE CONCRETE BENCHING TO SIDES OF PIT TO SUIT PIPE DIAMETER, HEIGHT TO MATCH MINIMUM 1/3 PIPE DIAMETER.

PAVEMENTS

1. ALL PAVEMENT MATERIALS SHALL COMPLY WITH CURRENT RMS SPECIFICATIONS. PROVIDE MECHANICAL ANALYSIS FOR EACH BATCH OF PAVEMENT MATERIAL TO ENSURE CONFORMITY.
2. **COMPACTION STANDARDS**

BASE	98% MODIFIED MAXIMUM DRY DENSITY
SUBBASE	98% MODIFIED MAXIMUM DRY DENSITY
SUBGRADE	100% STANDARD MAXIMUM DRY DENSITY
3. THE CONTRACTOR SHALL CONFIRM THE DESIGN CBR WITH A MINIMUM OF 3 TESTS TAKEN AT SUBGRADE LEVEL. WHERE DISCREPANCY IS FOUND, CONTACT THE DESIGN ENGINEER.
4. ALLOW FOR COMPACTION TESTING BY A N.A.T.A. REGISTERED LABORATORY FOR BASE LAYER, SUBBASE LAYER AND SUBGRADE LAYER IN ACCORDANCE WITH THE LATEST VERSION OF ASTM FOR PAVEMENTS (MINIMUM 2 TESTS PER LAYER). ALLOW FOR AT LEAST TWO SUCCESSFUL COMPACTION TESTS IN EACH LAYER.
5. MATCH NEW PAVEMENTS NEATLY AND FLUSH WITH EXISTING
6. AFTER BASE IS APPROVED, SWEEP CLEAN AND PRIME AT NOMINAL RATE OF 1.0L PER 10 sq.m.
7. **PAVEMENT HOLD POINTS**
 - 7.1. SUB-GRADE PROOF ROLL PRIOR TO SET-UP AND FORM FOR CONCRETE POUR.
 - 7.2. INSPECTION OF FORMWORK / STEEL PRIOR TO CONCRETE POUR.
 - 7.3. SUBMISSION OF SUB-GRADE AND BASE DENSITY TESTS.

ASPHALTIC CONCRETE

1. **GENERAL**
 - 1.1. ALL ASPHALTIC CONCRETE (AC) WORK TO BE PREPARED AND CARRIED OUT IN ACCORDANCE WITH GOOD ASPHALTIC PAVING PRACTICE AS DESCRIBED IN AS2734-1994 "ASPHALT (HOT-MIXED) PAVING - GUIDE TO GOOD PRACTICE" AND CURRENT RMS SPECIFICATIONS.
2. **PAVEMENT PREPARATION**
 - 2.1. THE FINISHED PAVEMENT SURFACE TO BE SEALED SHALL BE WITHIN $\pm$ 2% OF THE OPTIMUM AND BROOME BEFORE COMMENCEMENT OF WORK TO ENSURE COMPLETE REMOVAL OF ALL SUPERFICIAL FOREIGN MATTER.
 - 2.2. PRIME ALL SURFACES TO BE SEALED. ALLOW PRIME TO SETTLE FOR A MINIMUM OF 3 DAYS BEFORE APPLYING TACK COAT AND ASPHALT.
 - 2.3. SWEEP PRIMED SURFACES BEFORE APPLYING TACK COAT.
 - 2.4. ALL DEPRESSIONS OR UNEVEN AREAS ARE TO BE TACK-COATED AND BROUGHT UP TO GENERAL LEVEL OF PAVEMENT WITH ASPHALTIC CONCRETE BEFORE LAYING OF MAIN COURSE.
 - 2.5. ALL DEFECTS IN THE BASE COURSE INCLUDING CRACKS, SURFACE DEFORMATION AND THE LIKE SHALL BE REPAIRED AS DIRECTED BY THE SUPERINTENDENT PRIOR TO PLACEMENT OF TACK COAT AND/OR AC COURSES.
3. **PLACEMENTS**
 - 3.1. ALL ASPHALT SHALL BE PLACED UTILISING APPROVED MECHANICAL PAVING MACHINES. DO NOT HAND PLACE ASPHALT WITHOUT PRIOR APPROVAL FROM ENGINEER.
4. **JOINTS**
 - 4.1. THE NUMBER OF JOINTS BOTH LONGITUDINAL AND TRANSVERSE SHALL BE KEPT TO A MINIMUM.
 - 4.2. THE DENSITY AND SURFACE FINISH AT JOINTS SHALL BE SIMILAR TO THOSE OF THE REMAINDER OF THE LAYER.
5. **COMPACTION**
 - 5.1. ALL COMPACTION SHALL BE UNDERTAKEN USING SELF PROPELLED ROLLERS.
 - 5.2. INITIAL ROLLING SHALL BE COMPLETED BEFORE THE MIX TEMPERATURE FALLS BELOW 105°C USING A STEEL DRUM ROLLER HAVING A MINIMUM WEIGHT OF 8 TONNES AND A MAXIMUM UNIT LOAD ON THE REAR DRUM EQUIVALENT TO 55kN/m WIDTH OF DRUM.
 - 5.3. SECONDARY ROLLING SHALL BE COMPLETED BEFORE THE MIX TEMPERATURE FALLS BELOW 80°C USING A PNEUMATIC TYRED ROLLER OF AT LEAST 10 TONNES MASS. A MINIMUM TYRE PRESSURE OF 550kPa AND A MINIMUM TOTAL LOAD OF 1 TONNE ON EACH TYRE.
 - 5.4. ROLLED SURFACES SHALL BE SMOOTH AND FREE OF UNDULATIONS, BONY AND/OR UNEVEN SURFACES WILL BE REJECTED.
 - 5.5. PROVIDE 2 No. MINIMUM COMPACTION TESTS.
6. **FINISHED SURFACE PROPERTIES**
 - 6.1. FINISHED SURFACES SHALL BE SMOOTH, DENSE AND TRUE OF SHAPE AND SHALL NOT VARY MORE THAN;
 - 6.1.1. 3mm FROM THE SPECIFIED PLAN LEVEL AT ANY POINT.
 - 6.1.2. 3mm FROM THE BOTTOM OF A STRAIGHT EDGE LAID TRANSVERSELY.
 - 6.1.3. 5mm FROM THE BOTTOM OF A STRAIGHT EDGE LAID LONGITUDINALLY.
 - 6.1.4. MINUS 0 TO PLUS 2mm ADJACENT TO OTHER ELEMENTS SUCH AS KERBS AND THE LIKE TO AVOID POOLING OF SURFACE WATER.
 - 6.1.5. MINUS 0 FROM THE SPECIFIED THICKNESS.
7. DO NOT STORE PLANT EQUIPMENT OR TRAFFIC NEWLY LAID ASPHALTIC CONCRETE PAVEMENTS WITHOUT PRIOR APPROVAL FROM THE ENGINEER.
8. DO NOT APPLY MARKING PANTS UNTIL ASPHALT HAS CURED IN ACCORDANCE WITH PAINT MANUFACTURERS SPECIFICATIONS.

FOR CONSTRUCTION

REVISION	DESCRIPTION	ISSUED	VER'D	APP'D	DATE	CLIENT	ARCHITECT	ALL DIMENSIONS TO BE VERIFIED ON SITE BEFORE COMMENCING WORK. NORTHROP ACCEPTS NO RESPONSIBILITY FOR THE USABILITY, COMPLETENESS OR SCALE OF DRAWINGS TRANSFERRED ELECTRONICALLY. THIS DRAWING MAY HAVE BEEN PREPARED USING COLOUR, AND MAY BE INCOMPLETE IF COPIED TO BLACK & WHITE	 Sydney Level 11 345 George Street, Sydney NSW 2000 Ph (02) 9241 4188 Fax (02) 9241 4324 sydney@northrop.com.au ABN 81 094 433 100	PROJECT	DRAWING TITLE	JOB NUMBER	
B	RE-ISSUED FOR CONSTRUCTION CERTIFICATE	SW		CP	11.08.17				6 ORCHARD STREET, WARRIEWOOD, NSW 2012	SUBDIVISION - STAGE 1 SPECIFICATION NOTES - SHEET 1	130945		
C	RE-ISSUED FOR CONSTRUCTION CERTIFICATE	SW		CP	18.08.17							DRAWING NUMBER	REVISION
D	RE-ISSUED FOR CONSTRUCTION CERTIFICATE	SW		CP	22.09.17							C11.02	G
E	RE-ISSUED FOR CONSTRUCTION CERTIFICATE	SW		CP	16.11.17								
F	RE-ISSUED FOR CONSTRUCTION CERTIFICATE	SW		CP	16.01.18								
G	RE-ISSUED FOR CONSTRUCTION CERTIFICATE	SW		CP	13.02.18								
DRAWING NOT TO BE USED FOR CONSTRUCTION UNLESS VERIFICATION SIGNATURE HAS BEEN ADDED												THE COPYRIGHT OF THIS DRAWING REMAINS WITH NORTHROP CONSULTING ENGINEERS PTY LTD	

NOTE: ALL CIVIL ENGINEERING CONSTRUCTION WORKS TO BE CARRIED OUT IN ACCORDANCE WITH PITTWATER COUNCIL DEVELOPMENT GUIDELINES .THE AFOREMENTIONED GUIDELINES INCLUSIVE OF ALL SPECIFICATIONS TAKE PRECEDENCE OVER NOTES PROVIDED BELOW.

CONCRETE PAVEMENTS

1. THIS SECTION REFERS TO CIVIL CONCRETE WORKS AND DOES NOT INCLUDE STRUCTURAL ELEMENTS SUCH AS BUILDINGS, BELOW GROUND STRUCTURES OR RETAINING WALLS.

2. ALL WORKMANSHIP AND MATERIALS SHALL BE IN ACCORDANCE WITH AS3600 CURRENT EDITION WITH AMENDMENTS, EXCEPT WHERE VARIED BY THE CONTRACT DOCUMENTS.

3. **CONCRETE QUALITY AND REINFORCING COVER**
ALL REQUIREMENTS OF THE CURRENT ACSE CONCRETE SPECIFICATION DOCUMENT 1 SHALL APPLY TO THE FORMWORK, REINFORCEMENT AND CONCRETE UNLESS NOTED OTHERWISE.

ELEMENT	CONCRETE STRENGTH f _c (MPa)	SPECIFIED SLUMP	NOMINAL AGGREGATE SIZE	MAX. 56 DAY DRYING SHRINKAGE	COVER (mm)
KERBS AND PATHS	25	60	20	650microns	TOP 40
PITS AND VEHICULAR PAVEMENTS	32	80	20	650microns	TOP 40

4. CONCRETE PROPERTIES SHALL BE VARIED FROM NORMAL CLASS AS FOLLOWS

4.1 MINIMUM CEMENT CONTENT 250 kg/m³

4.2 MAXIMUM 56 DAY SHRINKAGE STRAIN = AS NOMINATED ABOVE

4.3 PRIOR TO COMMENCEMENT CONCRETE SUPPLIER TO PROVIDE DRYING SHRINKAGE TEST RESULTS FROM PRODUCTION ASSESSMENT AS EVIDENCE THAT SPECIFIED DRYING SHRINKAGE LIMITS CAN BE ACHIEVED USING NORMAL MIX DESIGN.

5. ALL REINFORCEMENT SHALL BE FIRMLY SUPPORTED ON MILD STEEL PLASTIC TIPPED CHAIRS. PLASTIC CHAIRS OR CONCRETE CHAIRS AT NOT GREATER THAN 1m CENTRES BOTH WAYS. BARS SHALL BE TIED AT ALTERNATE INTERSECTIONS.

6. CEMENT TYPE SHALL BE (ACSE SPECIFICATION) TYPE SL.

7. PROJECT CONTROL TESTING SHALL BE CARRIED OUT IN ACCORDANCE WITH AS 1379. TEST CYLINDERS ARE TO BE KEPT ON SITE.

8. ALL COMPRESSIVE STRENGTH TEST REPORTS SHALL BE SUBMITTED TO THE CIVIL ENGINEER FOR REVIEW.

9. ALL CONCRETE IS TO BE CONTINUOUSLY CURED FOR A MINIMUM PERIOD OF 10 DAYS AFTER PLACING . CURING TO COMMENCE IMMEDIATELY AFTER FINISHING. SPRAY ON CURING COMPOUNDS TO COMPLY WITH AS3799.

10. PLACE CONCRETE CONTINUOUSLY BETWEEN CONSTRUCTION JOINTS SHOWN ON PLAN. DO NOT BREAK OR INTERRUPT SUCCESSIVE POURS SUCH THAT COLD JOINTS OCCUR. ANY REVISIONS OR ADDITIONS TO CONSTRUCTION JOINTS SHOWN ON PLAN REQUIRE APPROVAL FROM THE CIVIL ENGINEER.

11. FALLS IN SLAB AS SHOWN ON PLAN MAINTAIN MINIMUM SLAB THICKNESS AS SHOWN.

12. NO ADMIXTURES SHALL BE USED IN CONCRETE UNLESS APPROVED IN WRITING BY THE DESIGN ENGINEER.

13. THE FINISHED CONCRETE SHALL BE A DENSE HOMOGENOUS MASS, COMPLETELY FILLING THE FORMWORK, THOROUGHLY EMBEDDING THE REINFORCEMENT AND FREE OF STONE POCKETS.

14. FABRIC SHALL BE LAPPED IN ACCORDANCE WITH THE FOLLOWING DETAIL:

25 MIN.

LAP TWO WIRES

FOLLOWING THE FABRIC SYMBOL SL IS THE REFERENCE NUMBER FOR FABRIC TO AS1304.

15. POLYETHYLENE SHEET SHALL BE PLACED BELOW ALL CONCRETE PAVEMENTS.

16. ALL PENETRATIONS TO HAVE 2/N12 TRIMMER BARS TOP AND BOTTOM TO EACH FACE U.N.O. EXTEND TRIMMERS 700 BEYOND PENETRATION. MAINTAIN 40mm COVER TOP AND BOTTOM.

17. FORMWORK CLASS SHALL BE IN ACCORDANCE WITH AS3600.

18. SURFACE FINISHES:

ELEMENT	FORMWORK CLASS
STORMWATER PIT	OFF FORM
PAVEMENTS	MACHINE FLOAT / BROOM FINISH
KERBS	STEEL FLOAT / TROWEL

19. REINFORCEMENT SYMBOLS:

N	DENOTES GRADE 450 N BARS TO AS1302 GRADE N
R	DENOTES 230 R HOT ROLLED PLAIN BARS TO AS1302
SL	DENOTES HARD-DRAWN WIRE REINFORCING FABRIC TO AS1304

NUMBER OF BARS IN GROUP

17 N 20 250

BAR GRADE AND TYPE

NOMINAL BAR SIZE IN mm

SPACING IN mm THE FIGURE

CONCRETE SEALING

1. THE CURING PROCESS FOR NEW CONCRETE IS TO INCORPORATE THE FOLLOWING ASPECTS, GENERALLY AS ORDERED;

1.1 SPRAY CURING COMPOUND

1.2 SAWCUT JOINTS AS LOCATED AND SPECIFIED AS SOON AS CURING PERMITS.

1.3 COVER NEW PAVING WITH HESSIAN AND BLACK PLASTIC SHEETS TAPED AT JOINTS ON COMPLETION OF SAWCUTTING. NOTE COVERING IS TO EXTENT MIN 5m BEYOND PAVEMENT BEING CURED. OVER ADJOINING (EXISTING) PAVEMENT AREAS, MAINTAIN CURING AS SPECIFIED.

DRAWN: S.WEEKS
DESIGNED: C.PALADA
JOB MANAGER: C.PALADA
VERIFIER: T.NATSA

PAVEMENT JOINTS

1. PROVIDE 10mm ABLEFLEX BETWEEN NEW CONCRETE WORKS AND EXISTING STRUCTURES.

2. LOCAL AUTHORITY REQUIREMENTS SHALL TAKE PRECEDENCE WITHIN THE PUBLIC ROAD RESERVE.

3. DOWELS TO BE PLACED ON PROPRIETARY CRADLES TO ENSURE CORRECT SPACING AND ALIGNMENT.

4. **PEDESTRIAN PAVEMENTS**
ALL PEDESTRIAN PAVEMENTS ARE TO BE JOINTED AS FOLLOWS U.N.O. ON THE DESIGN DRAWINGS.

5. EXPANSION JOINTS ARE TO BE LOCATED WHERE POSSIBLE AT TANGENT POINTS OF CURVES AND ELSEWHERE AT MAX. 6.0m CENTRES.

6. WEAKENED PLANE JOINTS (SAWN OR TOOL JOINTS) ARE TO BE LOCATED AT A MAX. SPACING OF 15m x WIDTH OF THE PAVEMENT.

7. WHERE POSSIBLE JOINTS SHOULD BE LOCATED TO MATCH KERBING AND OR ADJACENT PAVEMENT JOINTS.

8. TYPICAL PEDESTRIAN PAVEMENT JOINT DETAIL

T

T

S

T

S

T

6.0m MAX.

1.5 x W

W

9. **VEHICULAR PAVEMENTS**
ALL VEHICULAR PAVEMENTS TO BE JOINTED AS FOLLOWS U.N.O. ON THE DESIGN DRAWINGS.

10. TIED KEYED CONSTRUCTION JOINTS SHOULD GENERALLY BE LOCATED LONGITUDINALLY AT A MAX. OF 6.0m CENTRES.

11. SAWN JOINTS SHOULD GENERALLY BE LOCATED LATERALLY AT A MAX. OF 6.0m CENTRES WITH DOWELED EXPANSION JOINTS AT MAX. 18.0m CENTRES.

12. TYPICAL VEHICULAR PAVEMENT JOINT DETAIL.

EJ

SJ

SJ

EJ

SJ

SJ

EJ

SJ

SJ

EJ

6.0m MAX.

18.0m MAX.

6.0m MAX.

196

SIGNAGE AND LINEMARKING

1. ALL SIGNAGE TO BE INSTALLED IN ACCORDANCE WITH AUSTRALIAN STANDARDS / RMS STANDARDS AND SPECIFICATIONS.

2. LINE MARKING AND PAINT SHALL BE IN ACCORDANCE WITH AS1742.2 AND RMS STANDARDS.

3. LINE MARKING SHALL BE SPOTTED OUT AND APPROVED PRIOR TO SPRAYING.

LANDSCAPING

1. REFER TO DRAWINGS BY OTHERS FOR DETAILS OF PROPOSED LANDSCAPING TREATMENT.

2. ALL DISTURBED SURFACE TO BE TEMPORARILY STABILISED WITH HYDROMULCH UPON COMPLETION OF WORKS. A 500mm STRIP OF TURF (CT2 COUCH) IS TO BE PLACED BEHIND ALL NEW KERB AND GUTTER / ROLL KERB.

ENGINEERING CERTIFICATION

1. TO CERTIFY THE CONSTRUCTED CIVIL WORKS, A QUALIFIED EXPERIENCED ENGINEER IS TO VISIT THE SITE TO OBSERVE CONSTRUCTION TECHNIQUES AND VARIOUS ELEMENTS THAT MAY BE CONCEALED WHEN THE WORKS ARE COMPLETE.

2. THIS SPECIFICATION ALLOWS FOR CERTIFICATION OF WORKS CONTROLLED BY A PRIVATE CERTIFIER FOR LAND DEVELOPMENT WORKS. THIS SPECIFICATION DOES NOT COVER CERTIFICATION REQUIREMENTS FOR AUTHORITIES SUCH AS COUNCIL, RMS OR OFFICE OF WATER. IT IS THE RESPONSIBILITY OF THE CONTRACTOR TO DETERMINE AND PROVIDE ALL PROJECT SPECIFIC CONSTRUCTION COMPLIANCE (WORKS AS EXECUTED) INFORMATION TO THE SATISFACTION OF THE STAKEHOLDER / AUTHORITY. DISCREPANCIES BETWEEN THIS SPECIFICATION AND SPECIFICATIONS OF OTHER EXTERNAL STAKEHOLDERS / AUTHORITIES IS TO BE REPORTED TO THE SUPERINTENDENT FOR CLARIFICATION.

3. THE CONTRACTOR IS TO AGREE WITH THE ENGINEER AN APPROPRIATE SITE VISIT SCHEDULE AND FEE ARRANGEMENT PRIOR TO COMMENCEMENT OF THE WORKS. THE CONTRACTOR SHALL ENSURE THAT THE ENGINEER CAN SAFELY ACCESS ALL CIVIL ELEMENTS TO BE REVIEWED. SITE VISITS ARE CONDUCTED DURING NORMAL BUSINESS HOURS. WE REQUIRE TWO (2) WORKING DAY NOTICE FOR ANY SITE VISIT.

4. TO PROVIDE CERTIFICATION THE ENGINEER MUST VISIT THE SITE TO OBSERVE

4.1. PAVEMENTS

4.1.1. POOR SUBGRADE CONDITIONS

4.1.2. PROOF ROLLING OF SUB-GRADE

4.1.3. PLACEMENT OF SUB-BASE COURSE, BASE COURSE AND WEARING COURSE.

4.1.4. PLACEMENT OF STEEL REINFORCEMENT, DOWELS AND JOINT CRADLES PRIOR TO POURING OF CONCRETE

4.2. EARTHWORKS

4.2.1. TOPSOIL STRIP

4.2.2. EARTHWORKS BATTER

4.2.3. FILLING

4.3. STORMWATER DRAINAGE

4.3.1. DRAINAGE TRENCHES PRIOR TO BACKFILLING

4.3.2. LEGAL POINT OF CONNECTION PRIOR TO BACKFILLING

4.3.3. ANY OTHER DRAINAGE STRUCTURE THAT MAY BE CONCEALED DURING THE COURSE OF THE WORKS

4.4. CONCRETE STRUCTURES

4.4.1. PLACEMENT OF ANY STEEL REINFORCEMENT PRIOR TO CONSTRUCTION.

5. THE CONTRACTOR SHALL PROVIDE SURVEYED LEVELS, PREPARED BY A QUALIFIED SURVEYOR FOR SUBGRADE, SUB-BASE COURSE, BASE COURSE AND WEARING COURSE.

6. THE CONTRACTOR SHALL PROVIDE WORKS AS EXECUTED (WAE) DOCUMENTATION PREPARED BY A QUALIFIED PRACTISING SURVEYOR. THE WAE DRAWINGS SHALL CLEARLY SHOW, STORMWATER GRATE/ COVER LEVELS, STORMWATER PIT INVERT LEVELS AND CORRESPONDING INVERT LEVELS OF ANY INCOMING OR OUTGOING PIPES, DIAMETER OF ALL PIPES, DIMENSIONS AND VOLUME OF ON-SITE DETENTION FACILITIES, INVERT LEVELS OF ORIFICE PLATES, OVERFLOW WEIRS, BASE OF TANK FINISHED LEVELS OF PAVEMENTS. THE WAE SHALL SHOW WHERE THE SIZE OR ALIGNMENT OF CIVIL ENGINEERING ELEMENTS WHEN THEY DEVIATE FROM THE DESIGN DOCUMENTATION.

7. THE WAE DRAWINGS SHALL BE STAMPED WITH THE FOLLOWING STATEMENT "THESE WAE DRAWINGS HAVE BEEN PREPARED BY [COMPANY NAME] AND ARE A TRUE AND ACCURATE REPRESENTATION OF THE CONSTRUCTED WORKS". EACH DRAWING SHALL BE SIGNED AND DATED BY THE SURVEYOR WHO PREPARED THE DRAWINGS.

THESE WAE DRAWINGS HAVE BEEN PREPARED BY [COMPANY NAME] AND ARE A TRUE AND ACCURATE REPRESENTATION OF THE CONSTRUCTED WORKS.

SIGNED..... DATE.....

NAME.....

POSITION.....

8. WAE SHALL BE PROVIDED IN BOTH AUTOCAD AND PDF FORMAT. NORTHROP CONSULTING ENGINEERS WILL PROVIDE ENGINEERING PLANS TO THE CONTRACTOR IN AUTOCAD FORMAT TO AID PREPARATION OF WAE DOCUMENTATION.

9. CONTRACTOR IS TO UNDERTAKE A CCTV INSPECTION OF ALL STORMWATER DRAINAGE PIPELINES AND PROVIDE TO THE ENGINEER FOR APPROVAL.

10. THE CONTRACTOR SHALL PROVIDE ALL RELEVANT TEST CERTIFICATES PROGRESSIVELY THROUGHOUT THE DURATION OF THE WORKS. ALL TEST CERTIFICATES SHALL BE PREPARED BY A NATA REGISTERED LABORATORY. TEST CERTIFICATES ARE REQUIRED FOR PROOF ROLLING, SUBGRADE COMPACTION, COMPACTION OF PAVEMENT LAYERS, COMPACTION OF FILLING OPERATIONS, CONCRETE SLUMP TEST, AND CONCRETE STRENGTH TESTS. THE CONTRACT SHALL PROVIDE ALL RELEVANT VALIDATIONS BY A GEOTECHNICAL ENGINEER FOR ALL IMPORTED FILL.

11. EACH TEST CERTIFICATE WILL NOMINATE THE DATE AND TIME OF THE TEST AND PROVIDE A LOCATION OF WHERE THE TEST SAMPLE WAS TAKEN FROM.

12. THE CONTRACTOR SHALL ARRANGE FOR THE ENGINEER TO CONDUCT A FINAL VISIT TO REVIEW OF THE CONSTRUCTED WORKS. THIS WILL REVIEW WILL NOT TAKE PLACE UNTIL THE WAE DOCUMENTATION AND RELEVANT TEST CERTIFICATES HAVE BEEN RECEIVED.

13. IF DEFECTIVE OR INCOMPLETE WORK IS FOUND DURING THE FINAL INSPECTION ANOTHER INSPECTION MAY BE REQUIRED AT THE CONTRACTORS EXPENSE TO VERIFY THE RECTIFICATION WORKS HAVE BEEN COMPLETED.

3D INFORMATION DISCLAIMER

PLEASE BE ADVISED 12D DESIGN FILE, IF SUPPLIED, IS DEEMED TO BE AN ACCURATE REFLECTION OF NORTHROP'S DESIGN AT THE TIME OF FINAL DESIGN DEVELOPMENT AND MAY NOT FULLY REFLECT THE DESIGN SURFACE AS PRESENTED. HOWEVER THIS INFORMATION SHALL BE VERIFIED BY THE CONTRACTOR PRIOR TO INCORPORATION IN THE CONSTRUCTION WORKS.

YOU ARE FURTHER ADVISED THAT ISSUED HARDCOPY/PDF PLANS AND DOCUMENTS TAKE PRECEDENCE OVER THE SUPPLIED ELECTRONIC INFORMATION AND ANY INCONSTANCIES SHOULD IMMEDIATELY BE REPORTED TO NORTHROP CONSULTING ENGINEERS FOR VERIFICATION PRIOR TO THEIR INCORPORATION IN THE WORKS.

NORTHROP CONSULTING ENGINEERS TAKES NO RESPONSIBILITY FOR USE OF NON-VERIFIED 3D DESIGN INFORMATION USED IN THE WORKS.

THE USE OF THE 3D MODEL INFORMATION SHALL CONSTITUTE ACKNOWLEDGMENT AND ACCEPTANCE OF THE ABOVE STATEMENTS BY THE RECIPIENT.

SAFETY IN DESIGN

!

S01

OSD TANK CONSIDERED A CONFINED SPACE

S02

SHORING REQUIREMENTS DUE TO TRENCH DEPTHS

S03

TRAFFIC CONTROL FOR EXTERNAL WORKS


S04

OSD TANK ROOF STRUCTURE LOADING DURING CONSTRUCTION

FOR CONSTRUCTION

REVISION	DESCRIPTION	ISSUED	VER'D	APP'D	DATE	CLIENT	ARCHITECT	ALL DIMENSIONS TO BE VERIFIED ON SITE BEFORE COMMENCING WORK. NORTHROP ACCEPTS NO RESPONSIBILITY FOR THE USABILITY, COMPLETENESS OR SCALE OF DRAWINGS TRANSFERRED ELECTRONICALLY. THIS DRAWING MAY HAVE BEEN PREPARED USING COLOUR, AND MAY BE INCOMPLETE IF COPIED TO BLACK & WHITE	PROJECT	DRAWING TITLE	JOB NUMBER
B	RE-ISSUED FOR CONSTRUCTION CERTIFICATE	SW		CP	11.08.17						
C	RE-ISSUED FOR CONSTRUCTION CERTIFICATE	SW		CP	18.08.17						
D	RE-ISSUED FOR CONSTRUCTION CERTIFICATE	SW		CP	22.09.17						
E	RE-ISSUED FOR CONSTRUCTION CERTIFICATE	SW		CP	16.11.17						
F	RE-ISSUED FOR CONSTRUCTION CERTIFICATE	SW		CP	16.01.18						
G	RE-ISSUED FOR CONSTRUCTION CERTIFICATE	SW		CP	13.02.18						
						DRAWING NOT TO BE USED FOR CONSTRUCTION UNLESS VERIFICATION SIGNATURE HAS BEEN ADDED	THE COPYRIGHT OF THIS DRAWING REMAINS WITH NORTHROP CONSULTING ENGINEERS PTY LTD		6 ORCHARD STREET, WARRIEWOOD, NSW 2012	SUBDIVISION - STAGE 1 SPECIFICATION NOTES - SHEET 2	130945
											DRAWING NUMBER C11.03
											REVISION G
											DRAWING SHEET SIZE = A1

DRAWN: S.WEEKS
DESIGNED: C.PALADA
JOB MANAGER: C.PALADA
VERIFIER: T.NATISA

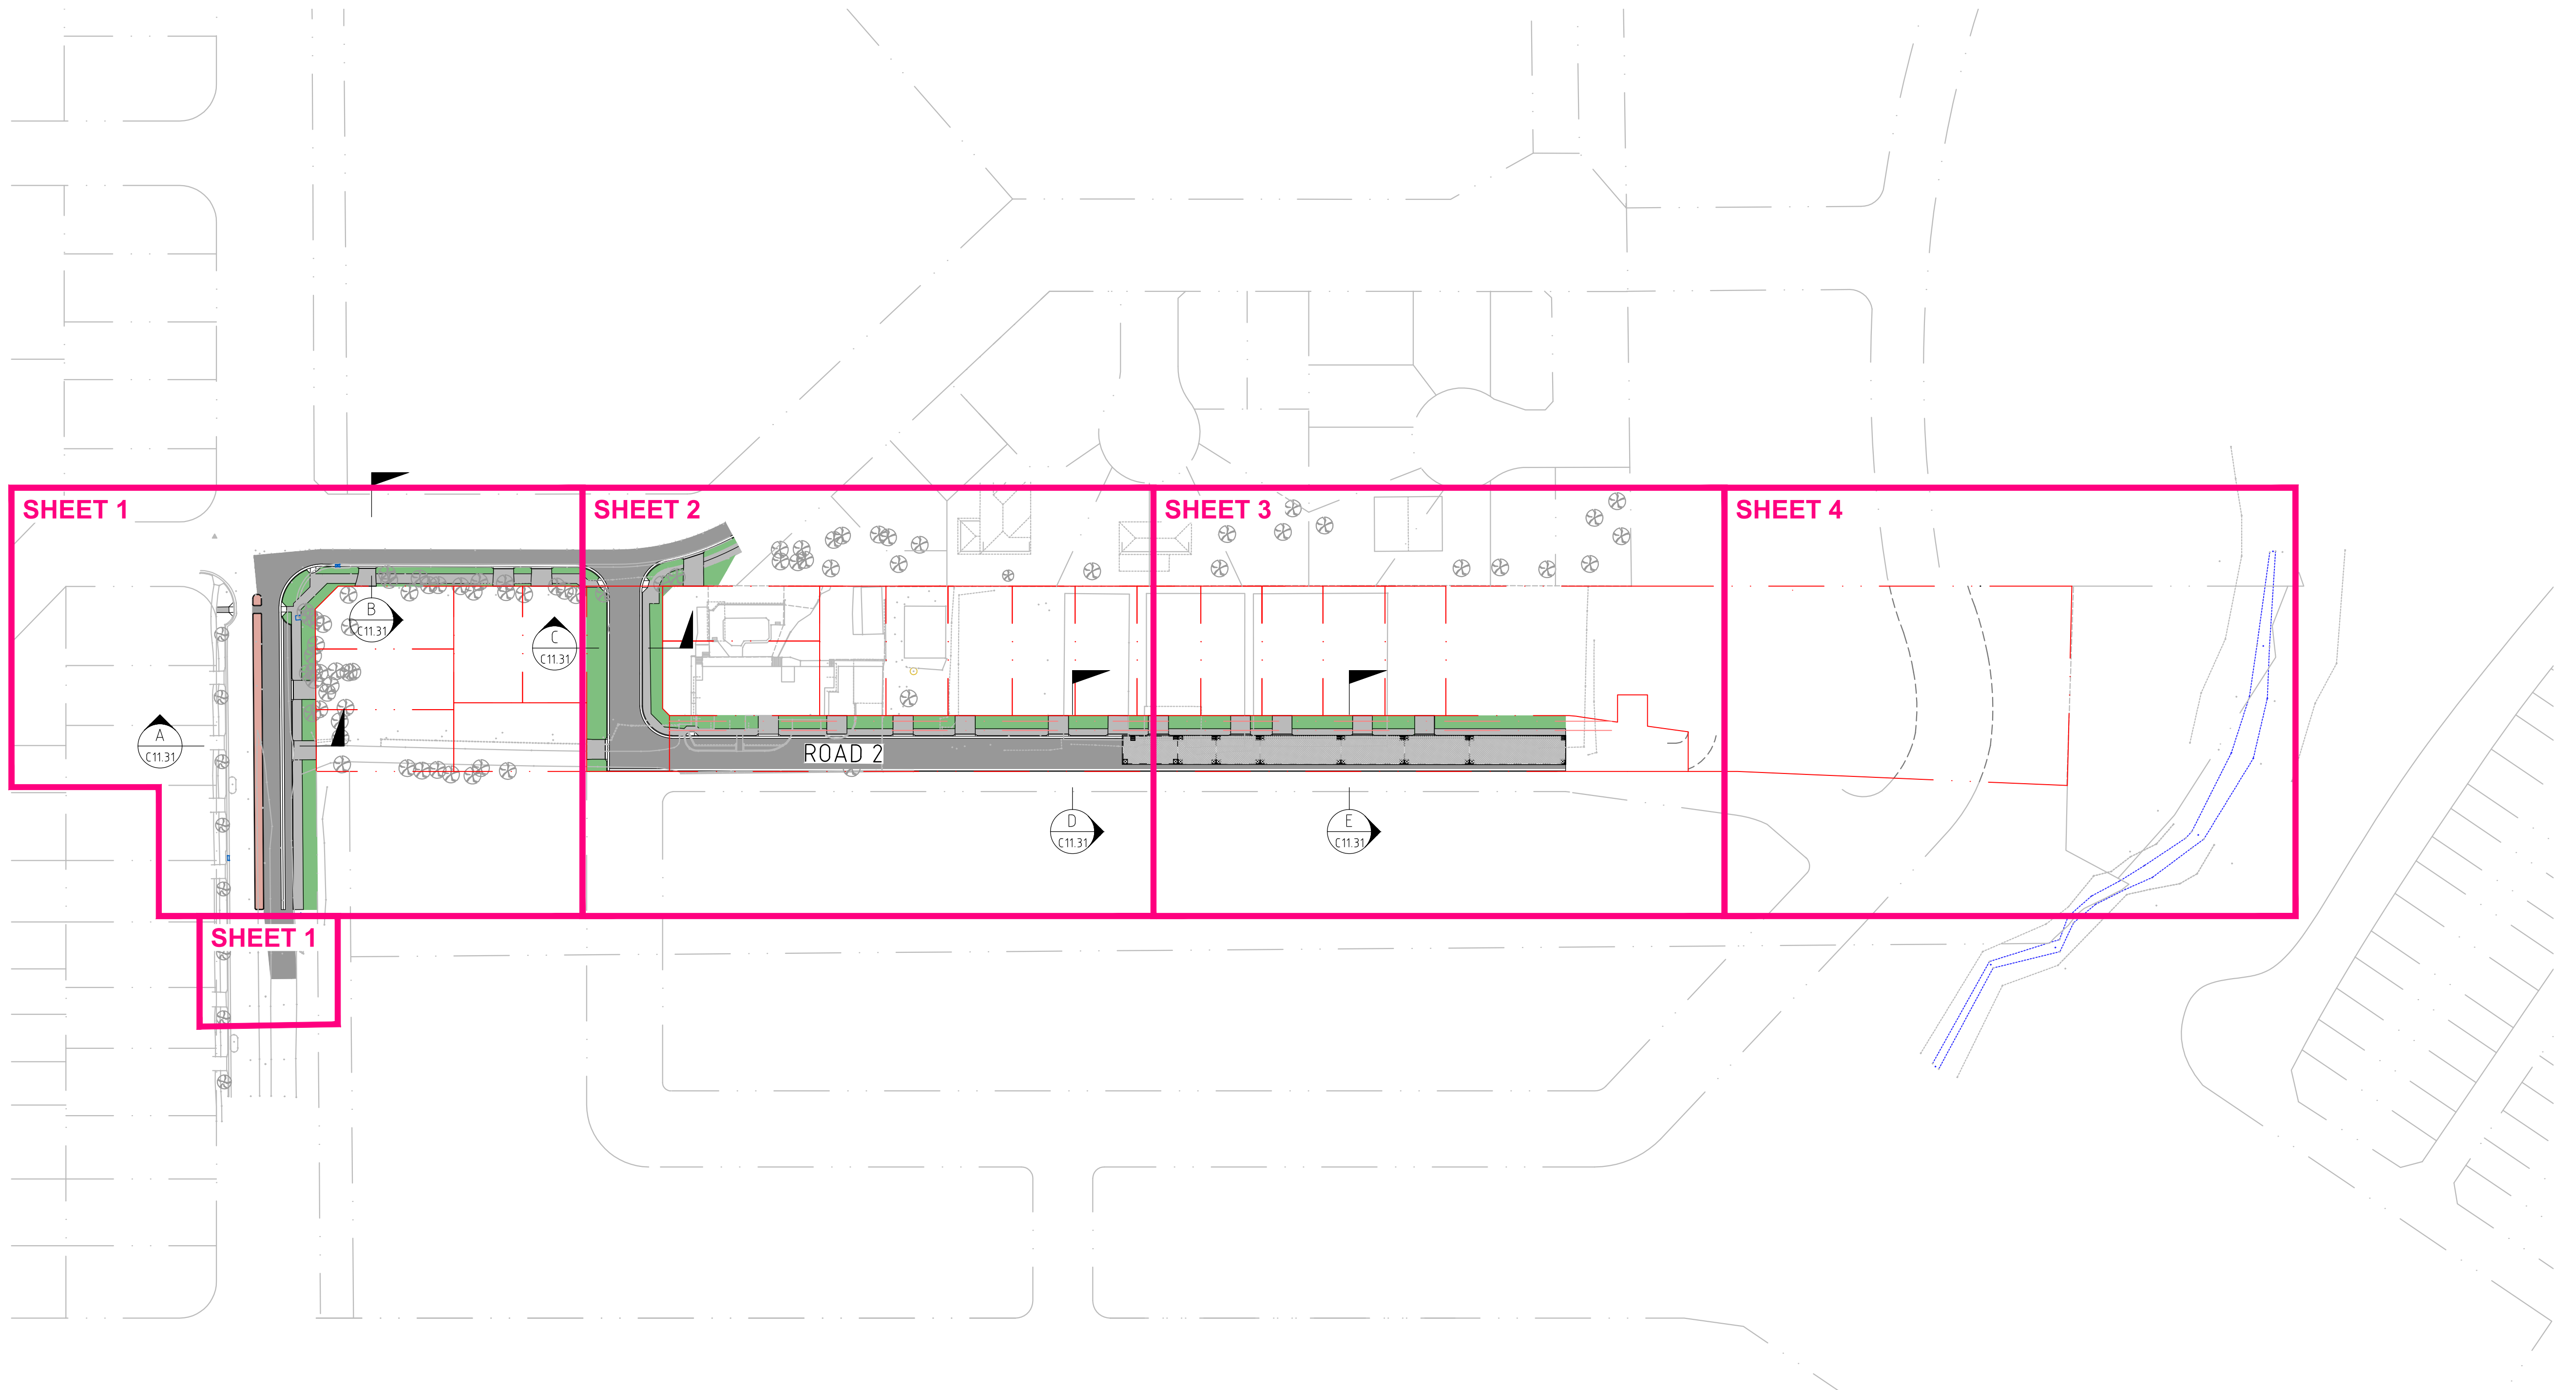

LEGEND

- BOUNDARY LINE
- ADJACENT BOUNDARY
- CREEK LINE

GENERAL NOTE:

HOUSES AND LOT GRADING (BY OTHERS)

FOR CONSTRUCTION

REVISION	DESCRIPTION	ISSUED	VER'D	APP'D	DATE	CLIENT	ARCHITECT	ALL DIMENSIONS TO BE VERIFIED ON SITE BEFORE COMMENCING WORK. NORTHROP ACCEPTS NO RESPONSIBILITY FOR THE USABILITY, COMPLETENESS OR SCALE OF DRAWINGS TRANSFERRED ELECTRONICALLY. THIS DRAWING MAY HAVE BEEN PREPARED USING COLOUR, AND MAY BE INCOMPLETE IF COPIED TO BLACK & WHITE.	PROJECT	DRAWING TITLE	JOB NUMBER
B	RE-ISSUED FOR CONSTRUCTION CERTIFICATE	SW		CP	11.08.17				6 ORCHARD STREET, WARRIEWOOD, NSW 2012	SUBDIVISION - STAGE 1	130945
C	RE-ISSUED FOR CONSTRUCTION CERTIFICATE	SW		CP	18.08.17					GENERAL ARRANGEMENT PLAN	
D	RE-ISSUED FOR CONSTRUCTION CERTIFICATE	SW		CP	22.09.17						
E	RE-ISSUED FOR CONSTRUCTION CERTIFICATE	SW		CP	16.11.17						
F	RE-ISSUED FOR CONSTRUCTION CERTIFICATE	SW		CP	16.01.18						
G	RE-ISSUED FOR CONSTRUCTION CERTIFICATE	SW		CP	13.02.18						

THE COPYRIGHT OF THIS DRAWING REMAINS WITH NORTHROP CONSULTING ENGINEERS PTY LTD

Level 11 345 George Street, Sydney NSW 2000
Ph (02) 9241 4188 Fax (02) 9241 4324
Email sydney@northrop.com.au ABN 81 094 433 100

SCALE 1:800

0 10 20 30 40m

DRAWING NOT TO BE USED FOR CONSTRUCTION UNLESS VERIFICATION SIGNATURE HAS BEEN ADDED


DRAWING NUMBER
C11.11

REVISION
G

DRAWING SHEET SIZE = A1


DESIGNED: C.PALADA
JOB MANAGER: C.PALADA
VERIFIER: T.NATSA
DRAWN: S.WEEKS

FOR CONTINUATION REFER BELOW LEFT

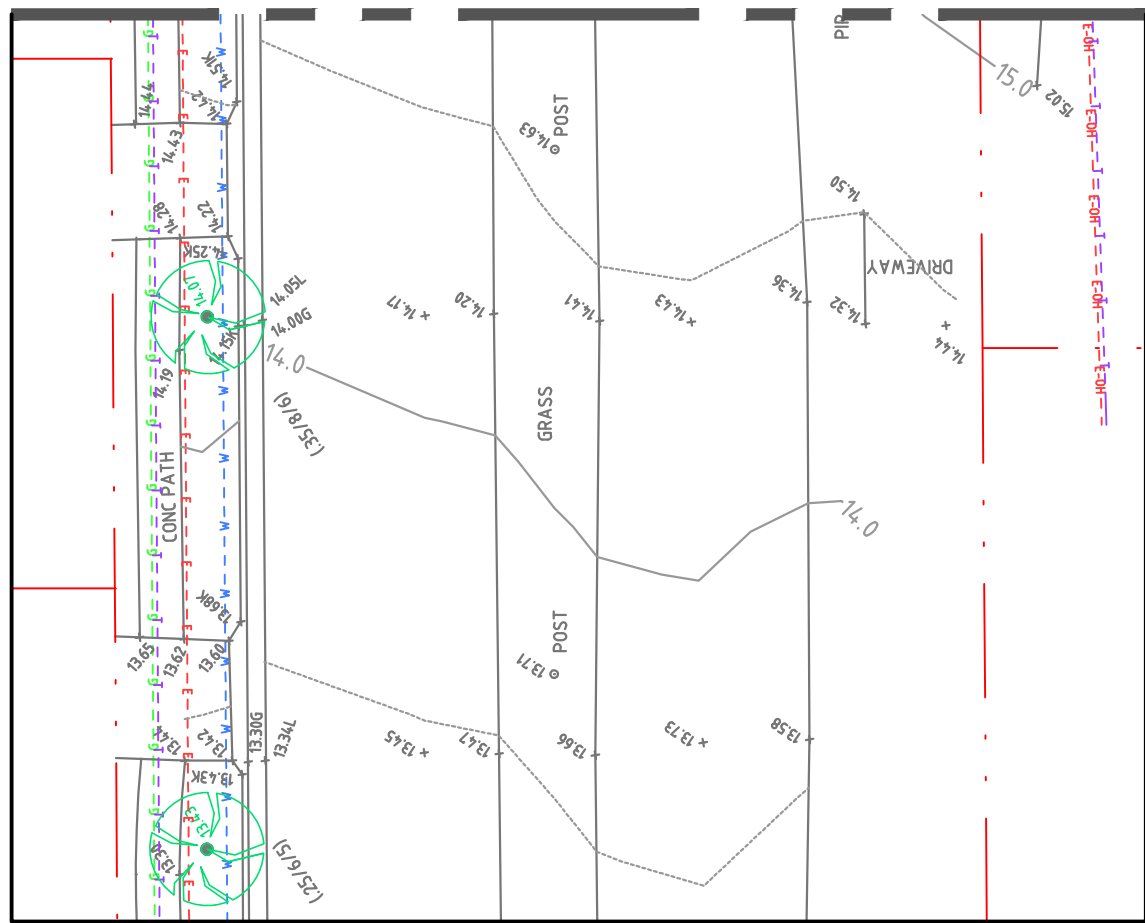

INSET 1

FOR CONTINUATION REFER TO INSET 1

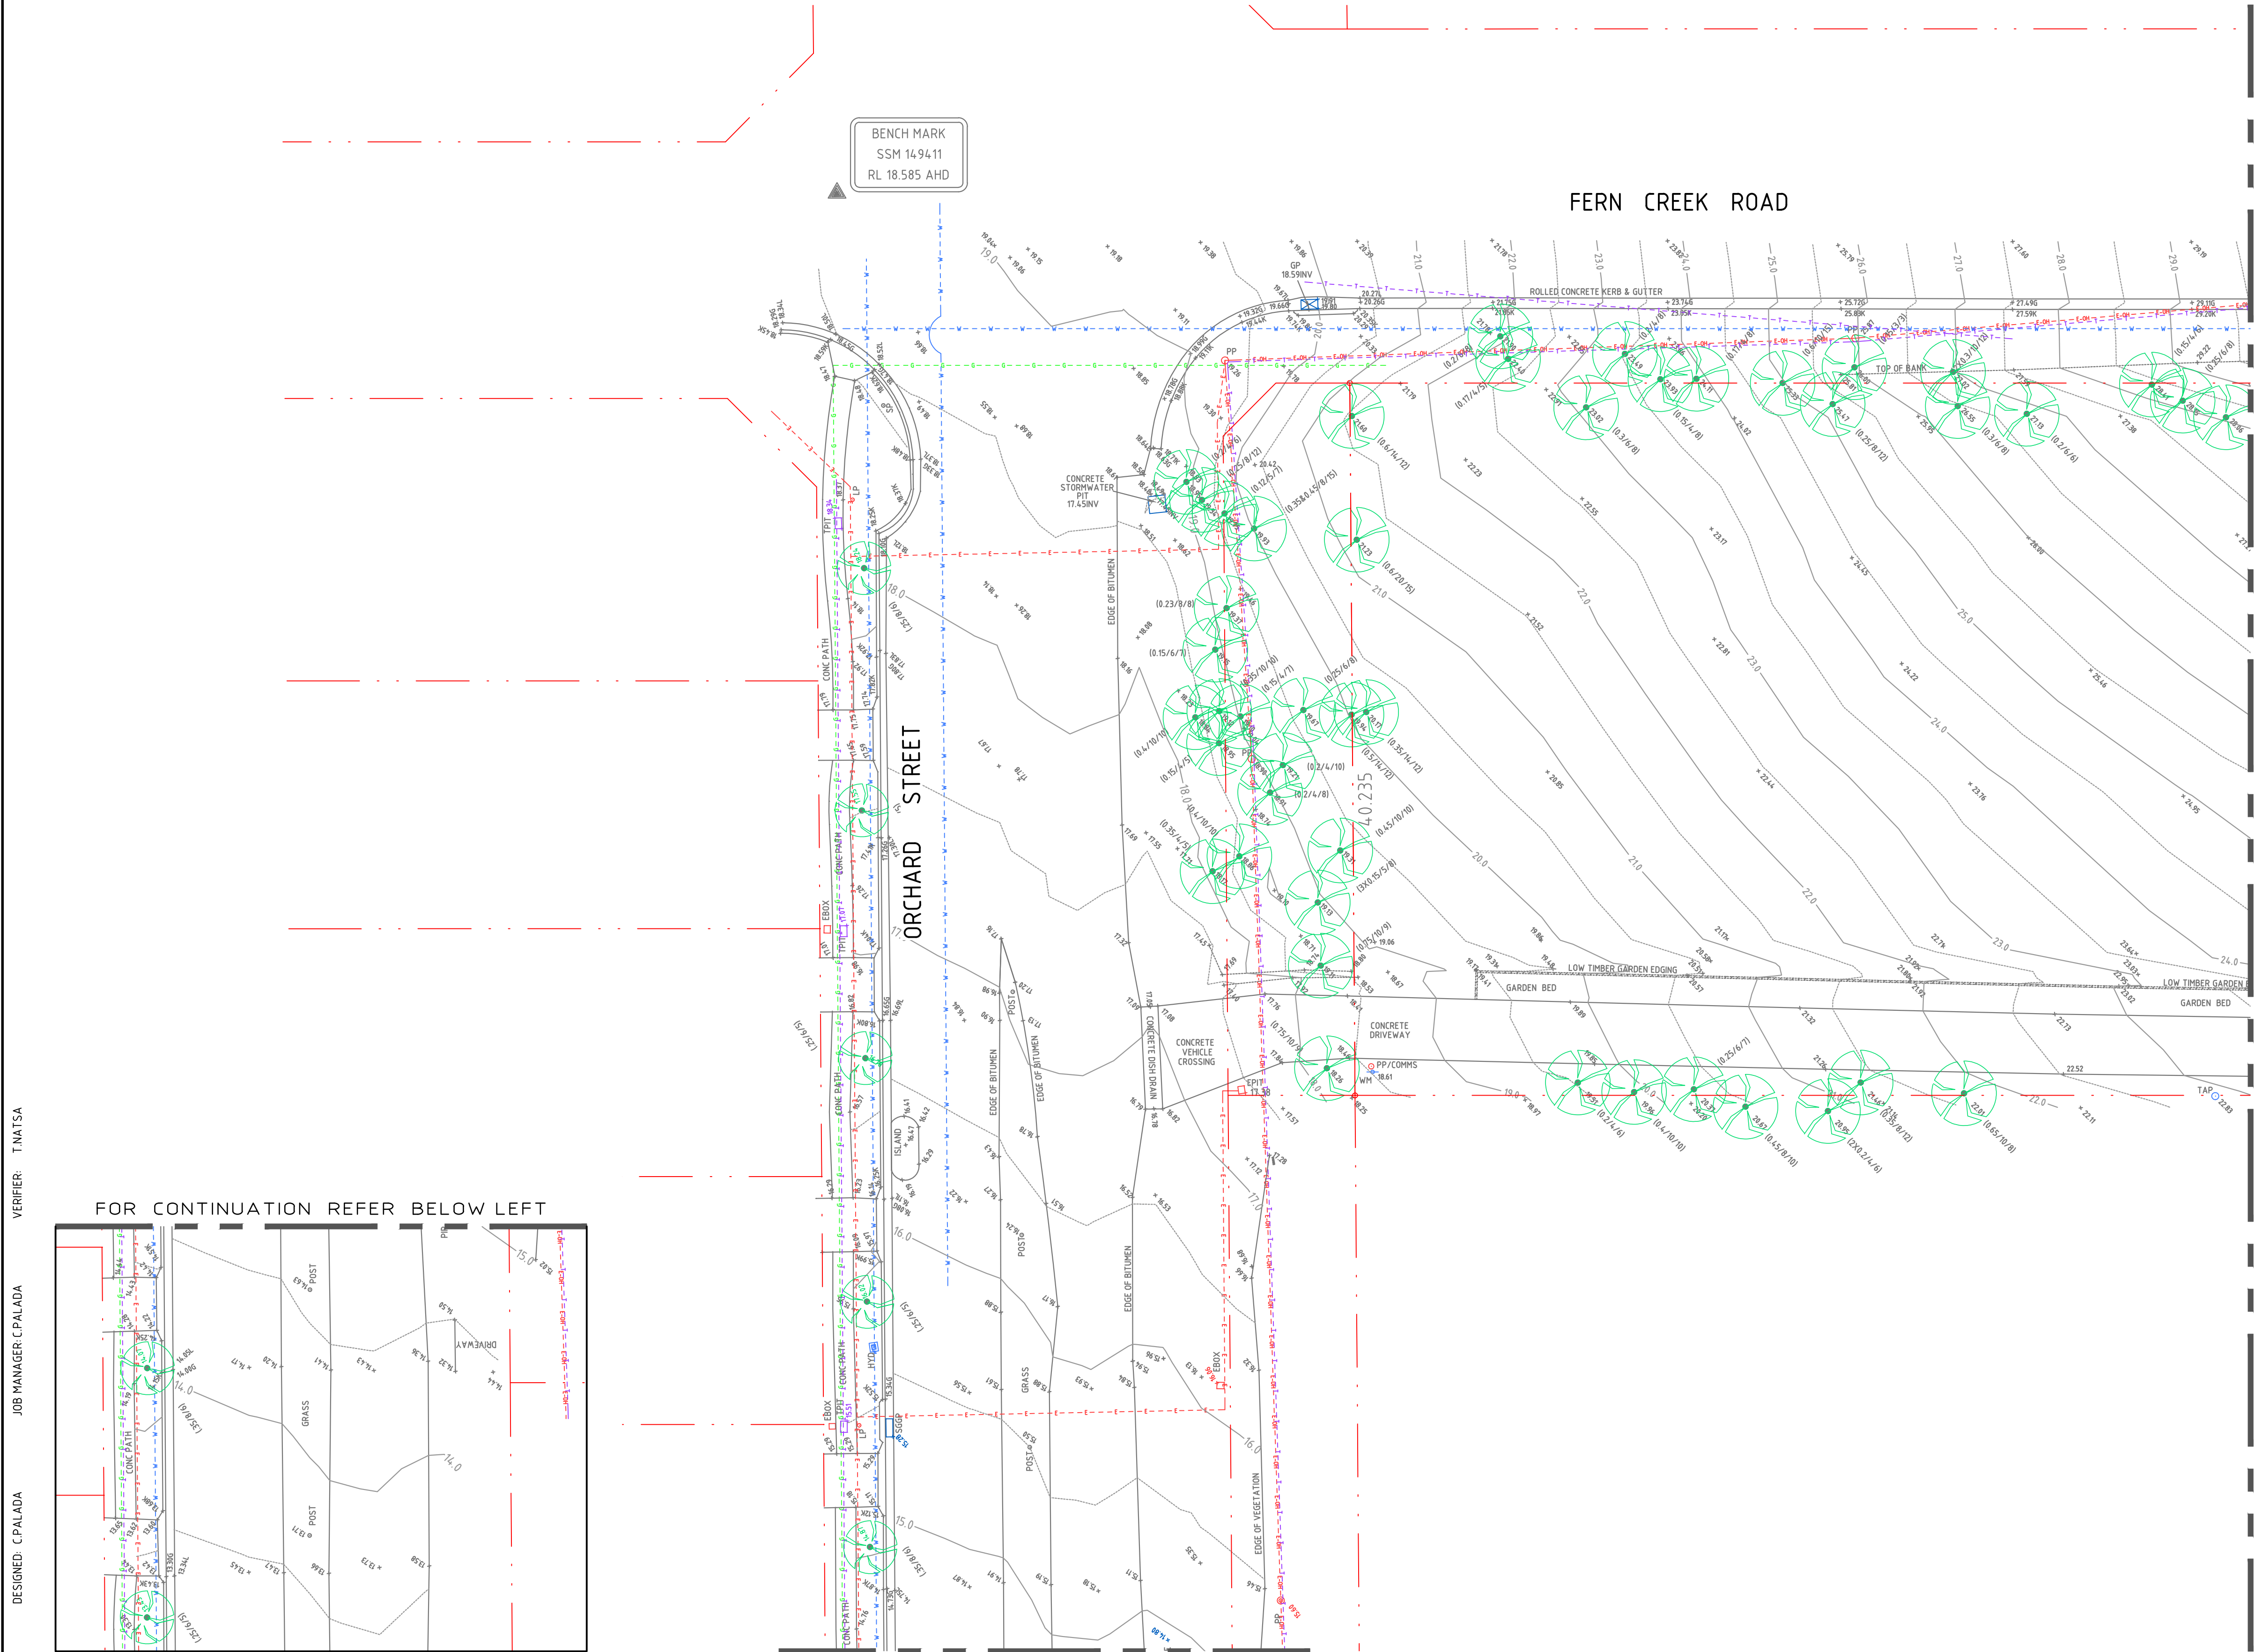

LEGEND

BOUNDARY LINE

EXISTING ELECTRICITY

EXISTING ELECTRICITY (OVERHEAD)

EXISTING GAS

EXISTING TELECOMMUNICATIONS

EXISTING WATER

EXISTING STORMWATER

EXISTING SEWER

GENERAL NOTES:

1. SURVEY SUPPLIED BY:
NAME: BMA - BRUNSKILL MCLENANAH & ASSOCIATES P/L
DATE: 06.07.14
REVISION: A

2. ALL UTILITY SERVICES INDICATED ON THE DRAWINGS ORIGINATE FROM SUPPLIED DATA OR DIAL BEFORE YOU DIG SEARCHES, THEREFORE THEIR ACCURACY AND COMPLETENESS IS NOT GUARANTEED. IT IS THE RESPONSIBILITY OF THE CONTRACTOR TO DETERMINE AND CONFIRM THE LOCATION AND LEVEL OF ALL EXISTING SERVICES PRIOR TO THE COMMENCEMENT OF ANY WORK. ANY DISCREPANCIES SHALL BE REPORTED TO THE SUPERINTENDENT. CLEARANCES SHALL BE OBTAINED FROM THE RELEVANT SERVICE AUTHORITY. NOTE SERVICE AUTHORITY REQUIREMENTS FOR LOCATING OF SERVICES PRIOR TO COMMENCEMENT OF WORKS.

3. NORTHROP TAKES NO RESPONSIBILITY FOR THE ACCURACY AND/OR USE OF THIS SURVEY AND ITS CONTENTS



FOR CONSTRUCTION

REVISION	DESCRIPTION	ISSUED	VER'D	APP'D	DATE	CLIENT
B	RE-ISSUED FOR CONSTRUCTION CERTIFICATE	SW		CP	11.08.17	
C	RE-ISSUED FOR CONSTRUCTION CERTIFICATE	SW		CP	18.08.17	
D	RE-ISSUED FOR CONSTRUCTION CERTIFICATE	SW		CP	22.09.17	
E	RE-ISSUED FOR CONSTRUCTION CERTIFICATE	SW		CP	16.11.17	
F	RE-ISSUED FOR CONSTRUCTION CERTIFICATE	SW		CP	16.01.18	
G	RE-ISSUED FOR CONSTRUCTION CERTIFICATE	SW		CP	13.02.18	



ALL DIMENSIONS TO BE VERIFIED ON SITE BEFORE COMMENCING WORK.
NORTHROP ACCEPTS NO RESPONSIBILITY FOR THE USABILITY, COMPLETENESS OR SCALE OF DRAWINGS TRANSFERRED ELECTRONICALLY.
THIS DRAWING MAY HAVE BEEN PREPARED USING COLOUR, AND MAY BE INCOMPLETE IF COPIED TO BLACK & WHITE

0246

0

2

4

6

8

10m

SCALE 1:200


NORTHROP

Sydney
Level 11 345 George Street, Sydney NSW 2000
Ph (02) 9241 4188 Fax (02) 9241 4324
Email sydney@northrop.com.au ABN 81 094 433 100

PROJECT	6 ORCHARD STREET, WARRIEWOOD, NSW 2012
---------	---

DRAWING TITLE	SUBDIVISION - STAGE 1 EXISTING CONDITIONS PLAN - SHEET 1
---------------	--

JOB NUMBER	130945
DRAWING NUMBER	C11.21
REVISION	G
DRAWING SHEET SIZE = A1	

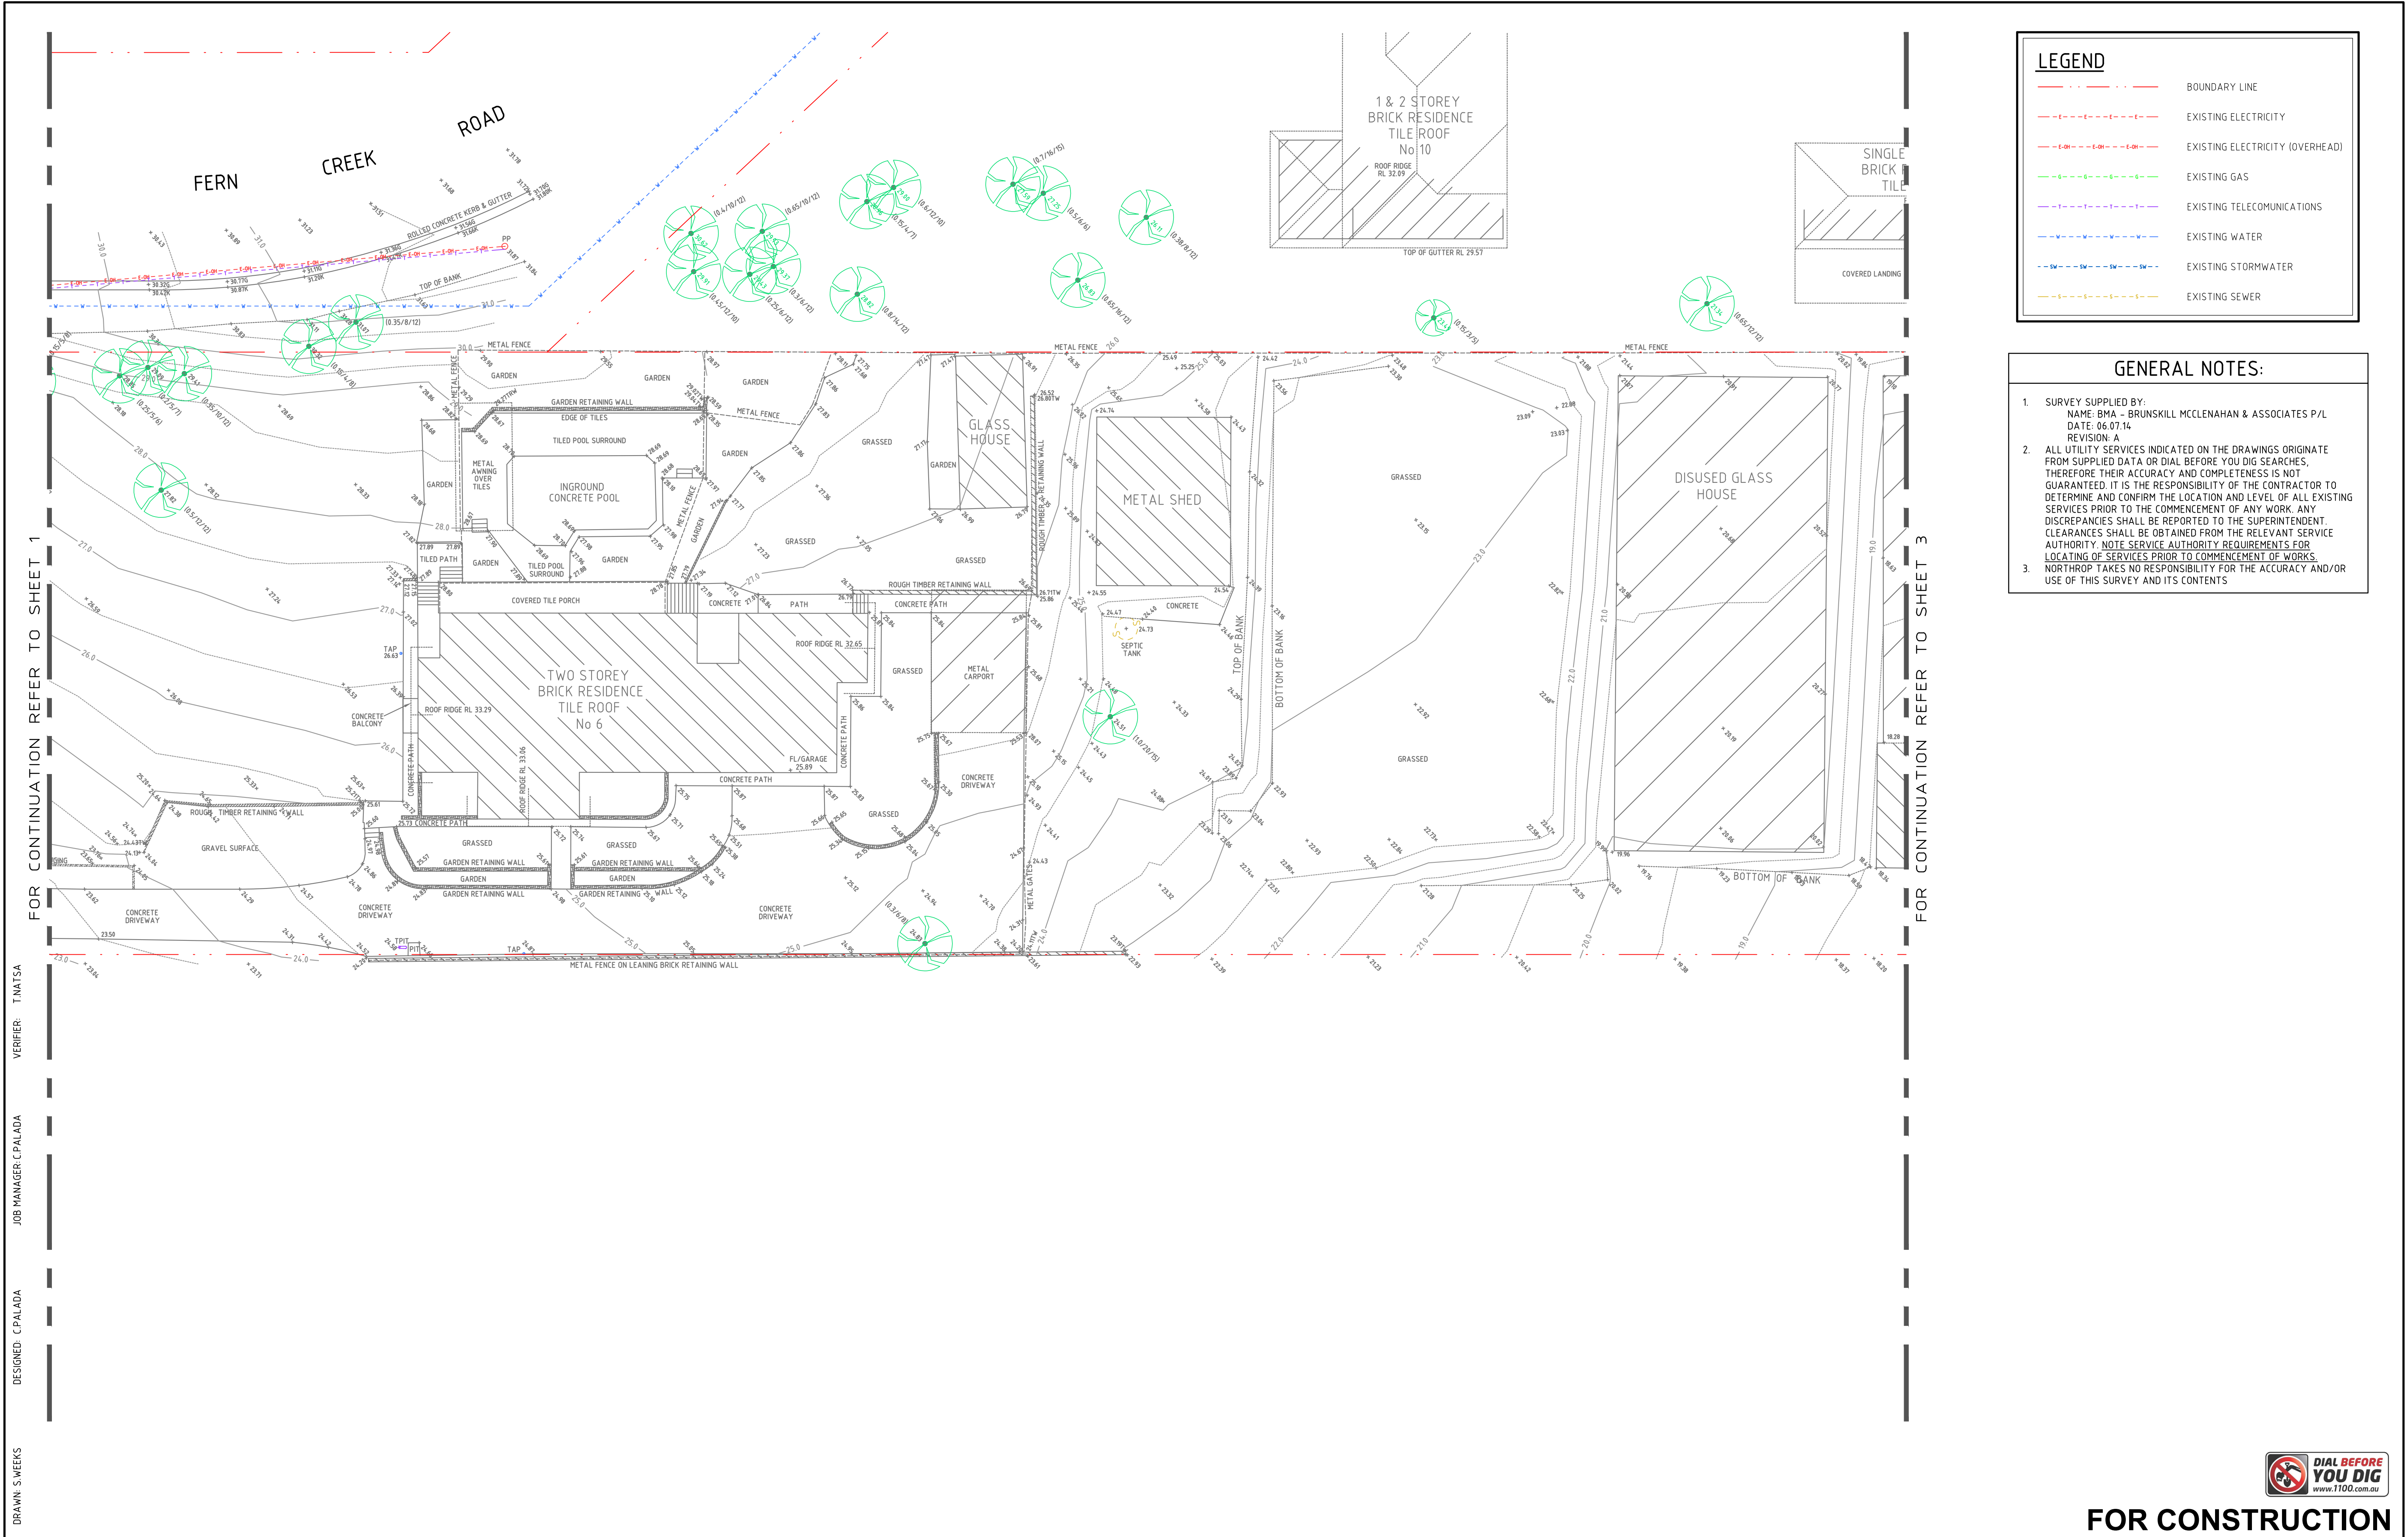

LEGEND

BOUNDARY LINE

EXISTING ELECTRICITY

EXISTING ELECTRICITY (OVERHEAD)

EXISTING GAS

EXISTING TELECOMMUNICATIONS

EXISTING WATER

EXISTING STORMWATER

EXISTING SEWER

GENERAL NOTES:

1. SURVEY SUPPLIED BY:
NAME: BMA - BRUNSKILL MCLENANAH & ASSOCIATES P/L
DATE: 06.07.14
REVISION: A

2. ALL UTILITY SERVICES INDICATED ON THE DRAWINGS ORIGINATE FROM SUPPLIED DATA OR DIAL BEFORE YOU DIG SEARCHES, THEREFORE THEIR ACCURACY AND COMPLETENESS IS NOT GUARANTEED. IT IS THE RESPONSIBILITY OF THE CONTRACTOR TO DETERMINE AND CONFIRM THE LOCATION AND LEVEL OF ALL EXISTING SERVICES PRIOR TO THE COMMENCEMENT OF ANY WORK. ANY DISCREPANCIES SHALL BE REPORTED TO THE SUPERINTENDENT. CLEARANCES SHALL BE OBTAINED FROM THE RELEVANT SERVICE AUTHORITY. NOTE SERVICE AUTHORITY REQUIREMENTS FOR LOCATING OF SERVICES PRIOR TO COMMENCEMENT OF WORKS.

3. NORTHROP TAKES NO RESPONSIBILITY FOR THE ACCURACY AND/OR USE OF THIS SURVEY AND ITS CONTENTS

FOR CONTINUATION REFER TO SHEET 1

FOR CONTINUATION REFER TO SHEET 3


VERIFIER: T.NATSA

JOB MANAGER: C.PALADA

DESIGNED: C.PALADA

DRAWN: S.WEEKS

REVISION	DESCRIPTION	ISSUED	VER'D	APP'D	DATE	CLIENT	ARCHITECT	SCALE	PROJECT	DRAWING TITLE	JOB NUMBER
B	RE-ISSUED FOR CONSTRUCTION CERTIFICATE	SW		CP	11.08.17			0 2 4 6 8 10m	6 ORCHARD STREET, WARRIEWOOD, NSW 2012	SUBDIVISION - STAGE 1	130945
C	RE-ISSUED FOR CONSTRUCTION CERTIFICATE	SW		CP	18.08.17			SCALE 1:200		EXISTING CONDITIONS PLAN - SHEET 2	DRAWING NUMBER
D	RE-ISSUED FOR CONSTRUCTION CERTIFICATE	SW		CP	22.09.17						C11.22
E	RE-ISSUED FOR CONSTRUCTION CERTIFICATE	SW		CP	16.11.17						REVISION
F	RE-ISSUED FOR CONSTRUCTION CERTIFICATE	SW		CP	16.01.18						G
G	RE-ISSUED FOR CONSTRUCTION CERTIFICATE	SW		CP	13.02.18						DRAWING SHEET SIZE = A1

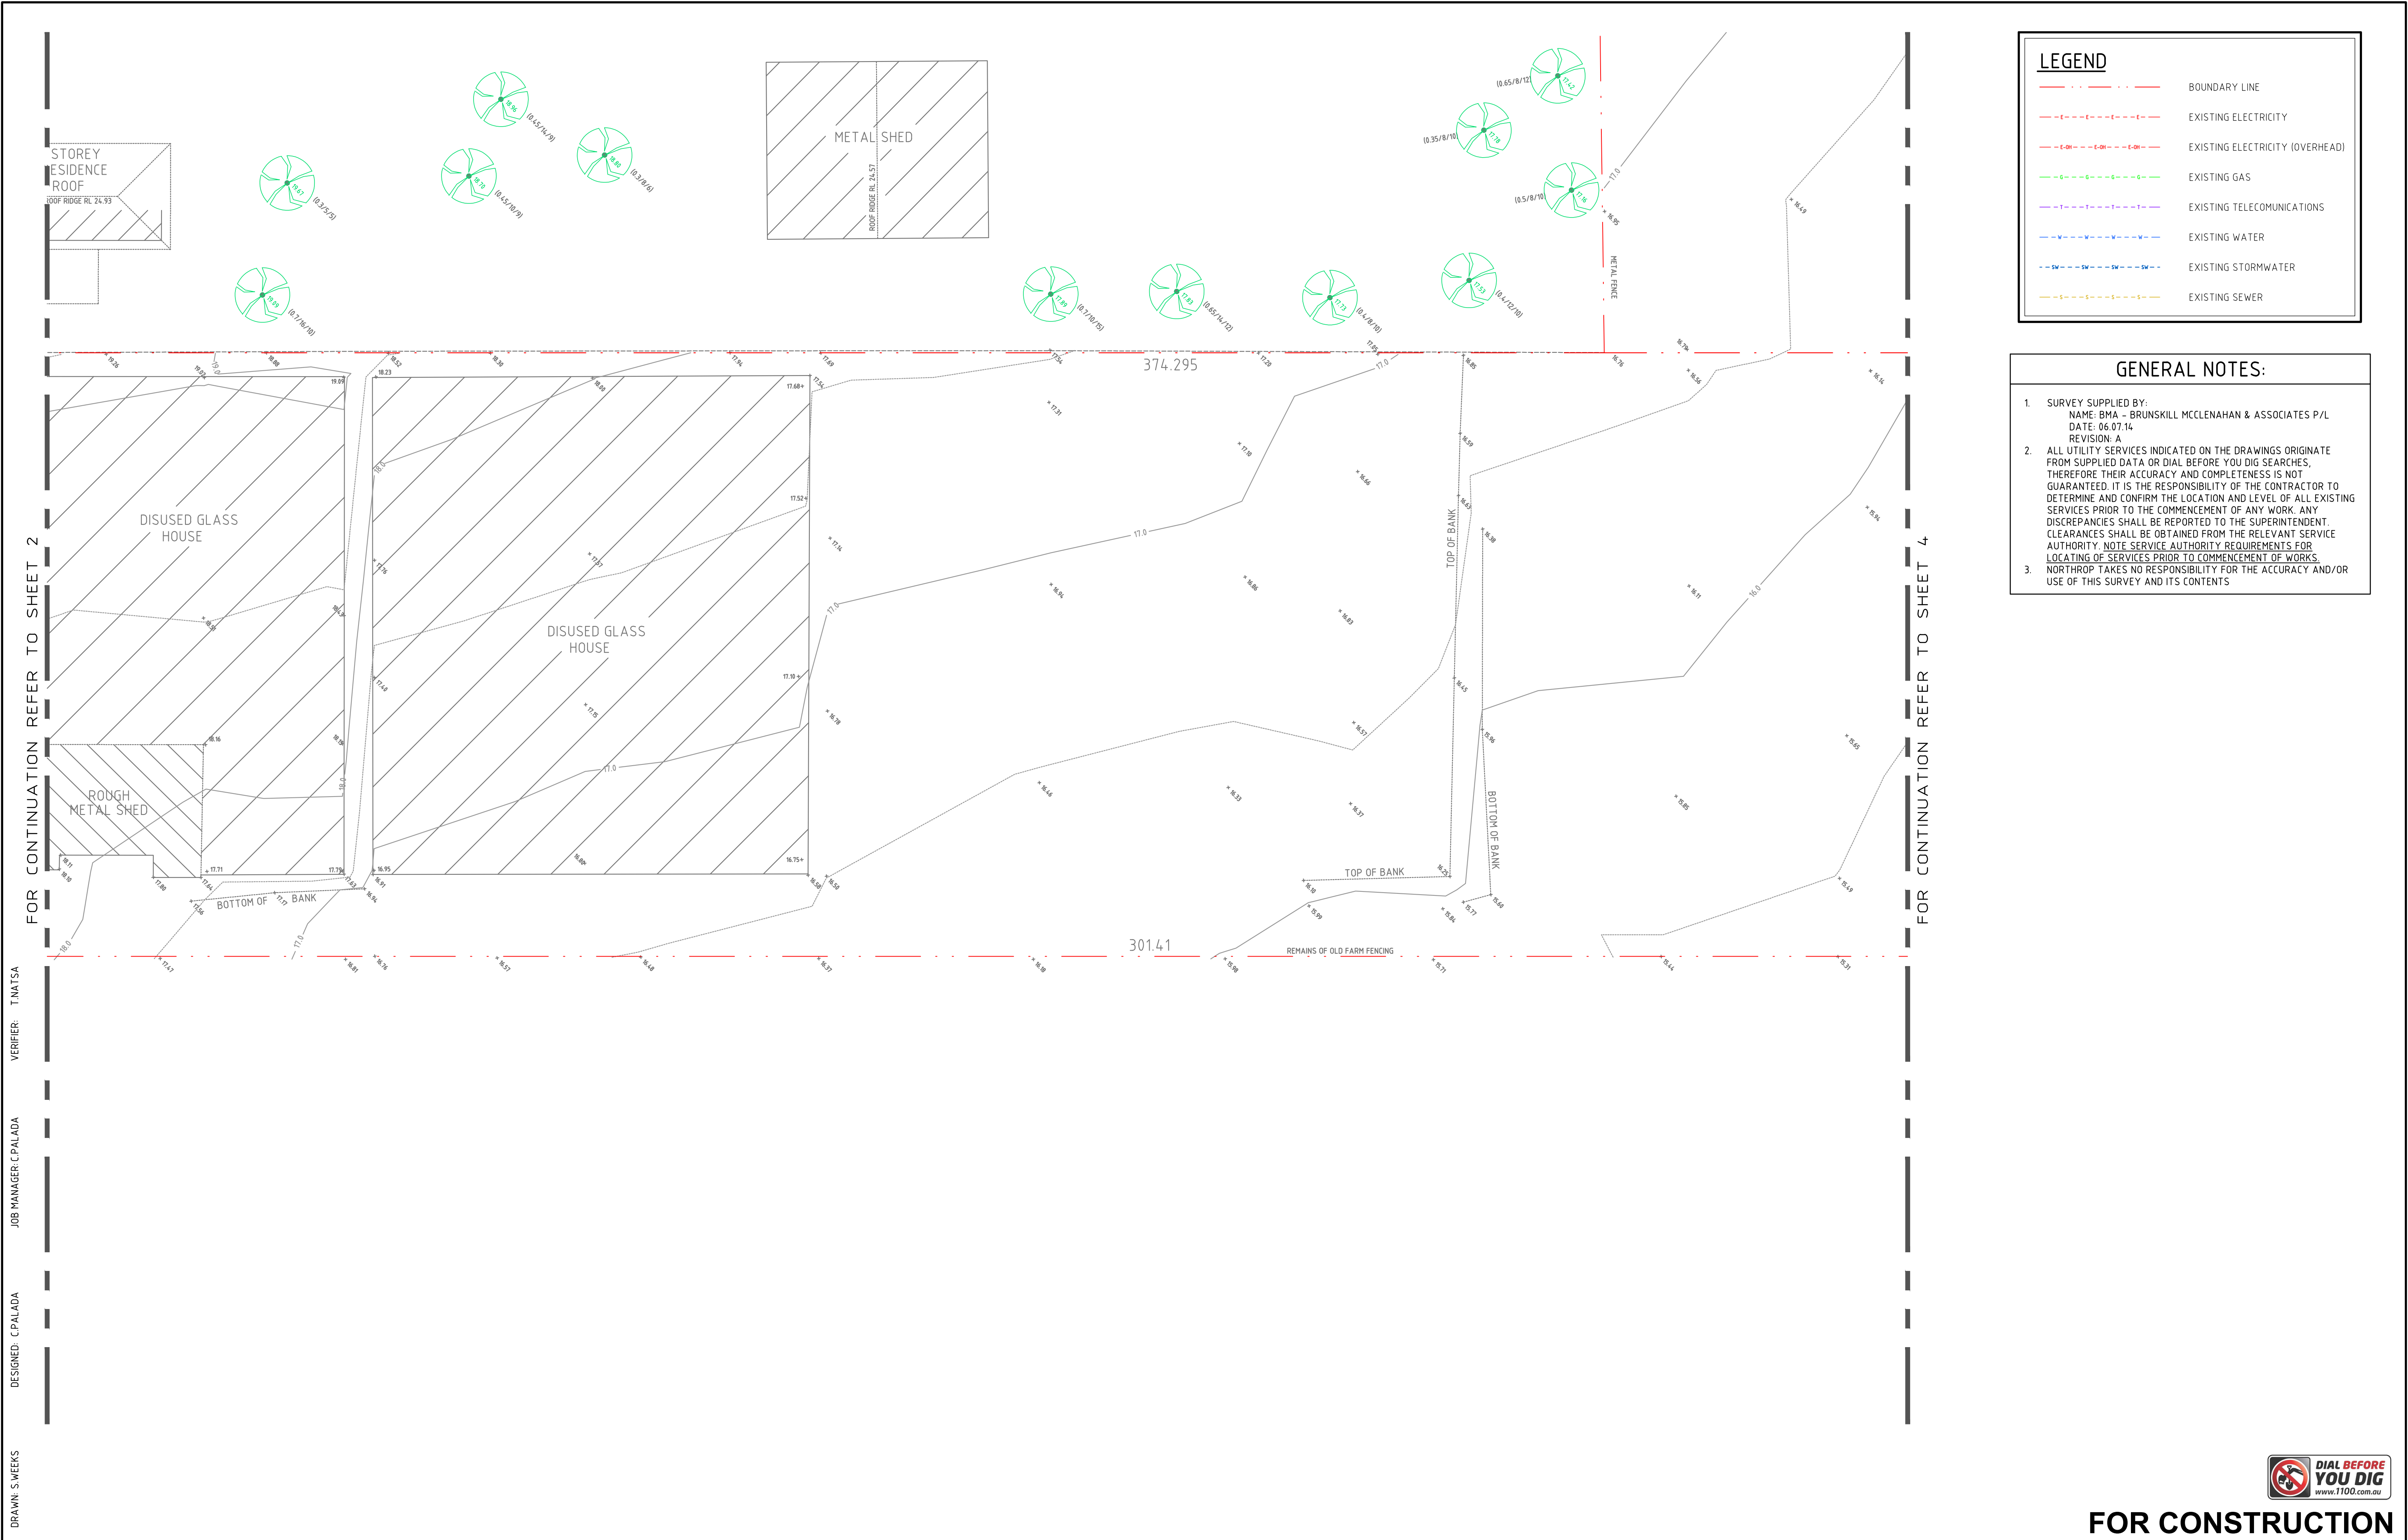

VERIFIER: T.NATSA
JOB MANAGER: CPALADA
DESIGNED: CPALADA
DRAWN: S.WEEKS

FOR CONTINUATION REFER TO SHEET 2

FOR CONTINUATION REFER TO SHEET 4



FOR CONSTRUCTION

REVISION	DESCRIPTION	ISSUED	VER'D	APP'D	DATE
B	RE-ISSUED FOR CONSTRUCTION CERTIFICATE	SW		CP	11.08.17
C	RE-ISSUED FOR CONSTRUCTION CERTIFICATE	SW		CP	18.08.17
D	RE-ISSUED FOR CONSTRUCTION CERTIFICATE	SW		CP	22.09.17
E	RE-ISSUED FOR CONSTRUCTION CERTIFICATE	SW		CP	16.11.17
F	RE-ISSUED FOR CONSTRUCTION CERTIFICATE	SW		CP	16.01.18
G	RE-ISSUED FOR CONSTRUCTION CERTIFICATE	SW		CP	13.02.18

CLIENT



CONSTRUCTIONS Pty Ltd

DRAWING NOT TO BE USED FOR CONSTRUCTION UNLESS
VERIFICATION SIGNATURE HAS BEEN ADDED


ARCHITECT


STEPHEN BOWERS
ARCHITECTS

THE COPYRIGHT OF THIS DRAWING REMAINS WITH
NORTHROP CONSULTING ENGINEERS PTY LTD

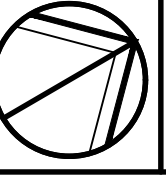

ALL DIMENSIONS TO BE VERIFIED ON SITE BEFORE
COMMENCING WORK.
NORTHROP ACCEPTS NO RESPONSIBILITY FOR THE
USABILITY, COMPLETENESS OR SCALE OF DRAWINGS
TRANSFERRED ELECTRONICALLY.
THIS DRAWING MAY HAVE BEEN PREPARED USING COLOUR,
AND MAY BE INCOMPLETE IF COPIED TO BLACK & WHITE

 

SCALE 1:200


Sydney

Level 11 345 George Street, Sydney NSW 2000
Ph (02) 9241 4188 Fax (02) 9241 4324
Email sydney@northrop.com.au ABN 81 094 433 100

PROJECT

6 ORCHARD STREET,
WARRIEWOOD, NSW 2012

DRAWING TITLE

SUBDIVISION - STAGE 1
EXISTING CONDITIONS PLAN -
SHEET 3

JOB NUMBER

130945


DRAWING NUMBER

C11.23

REVISION

G

DRAWING SHEET SIZE = A1

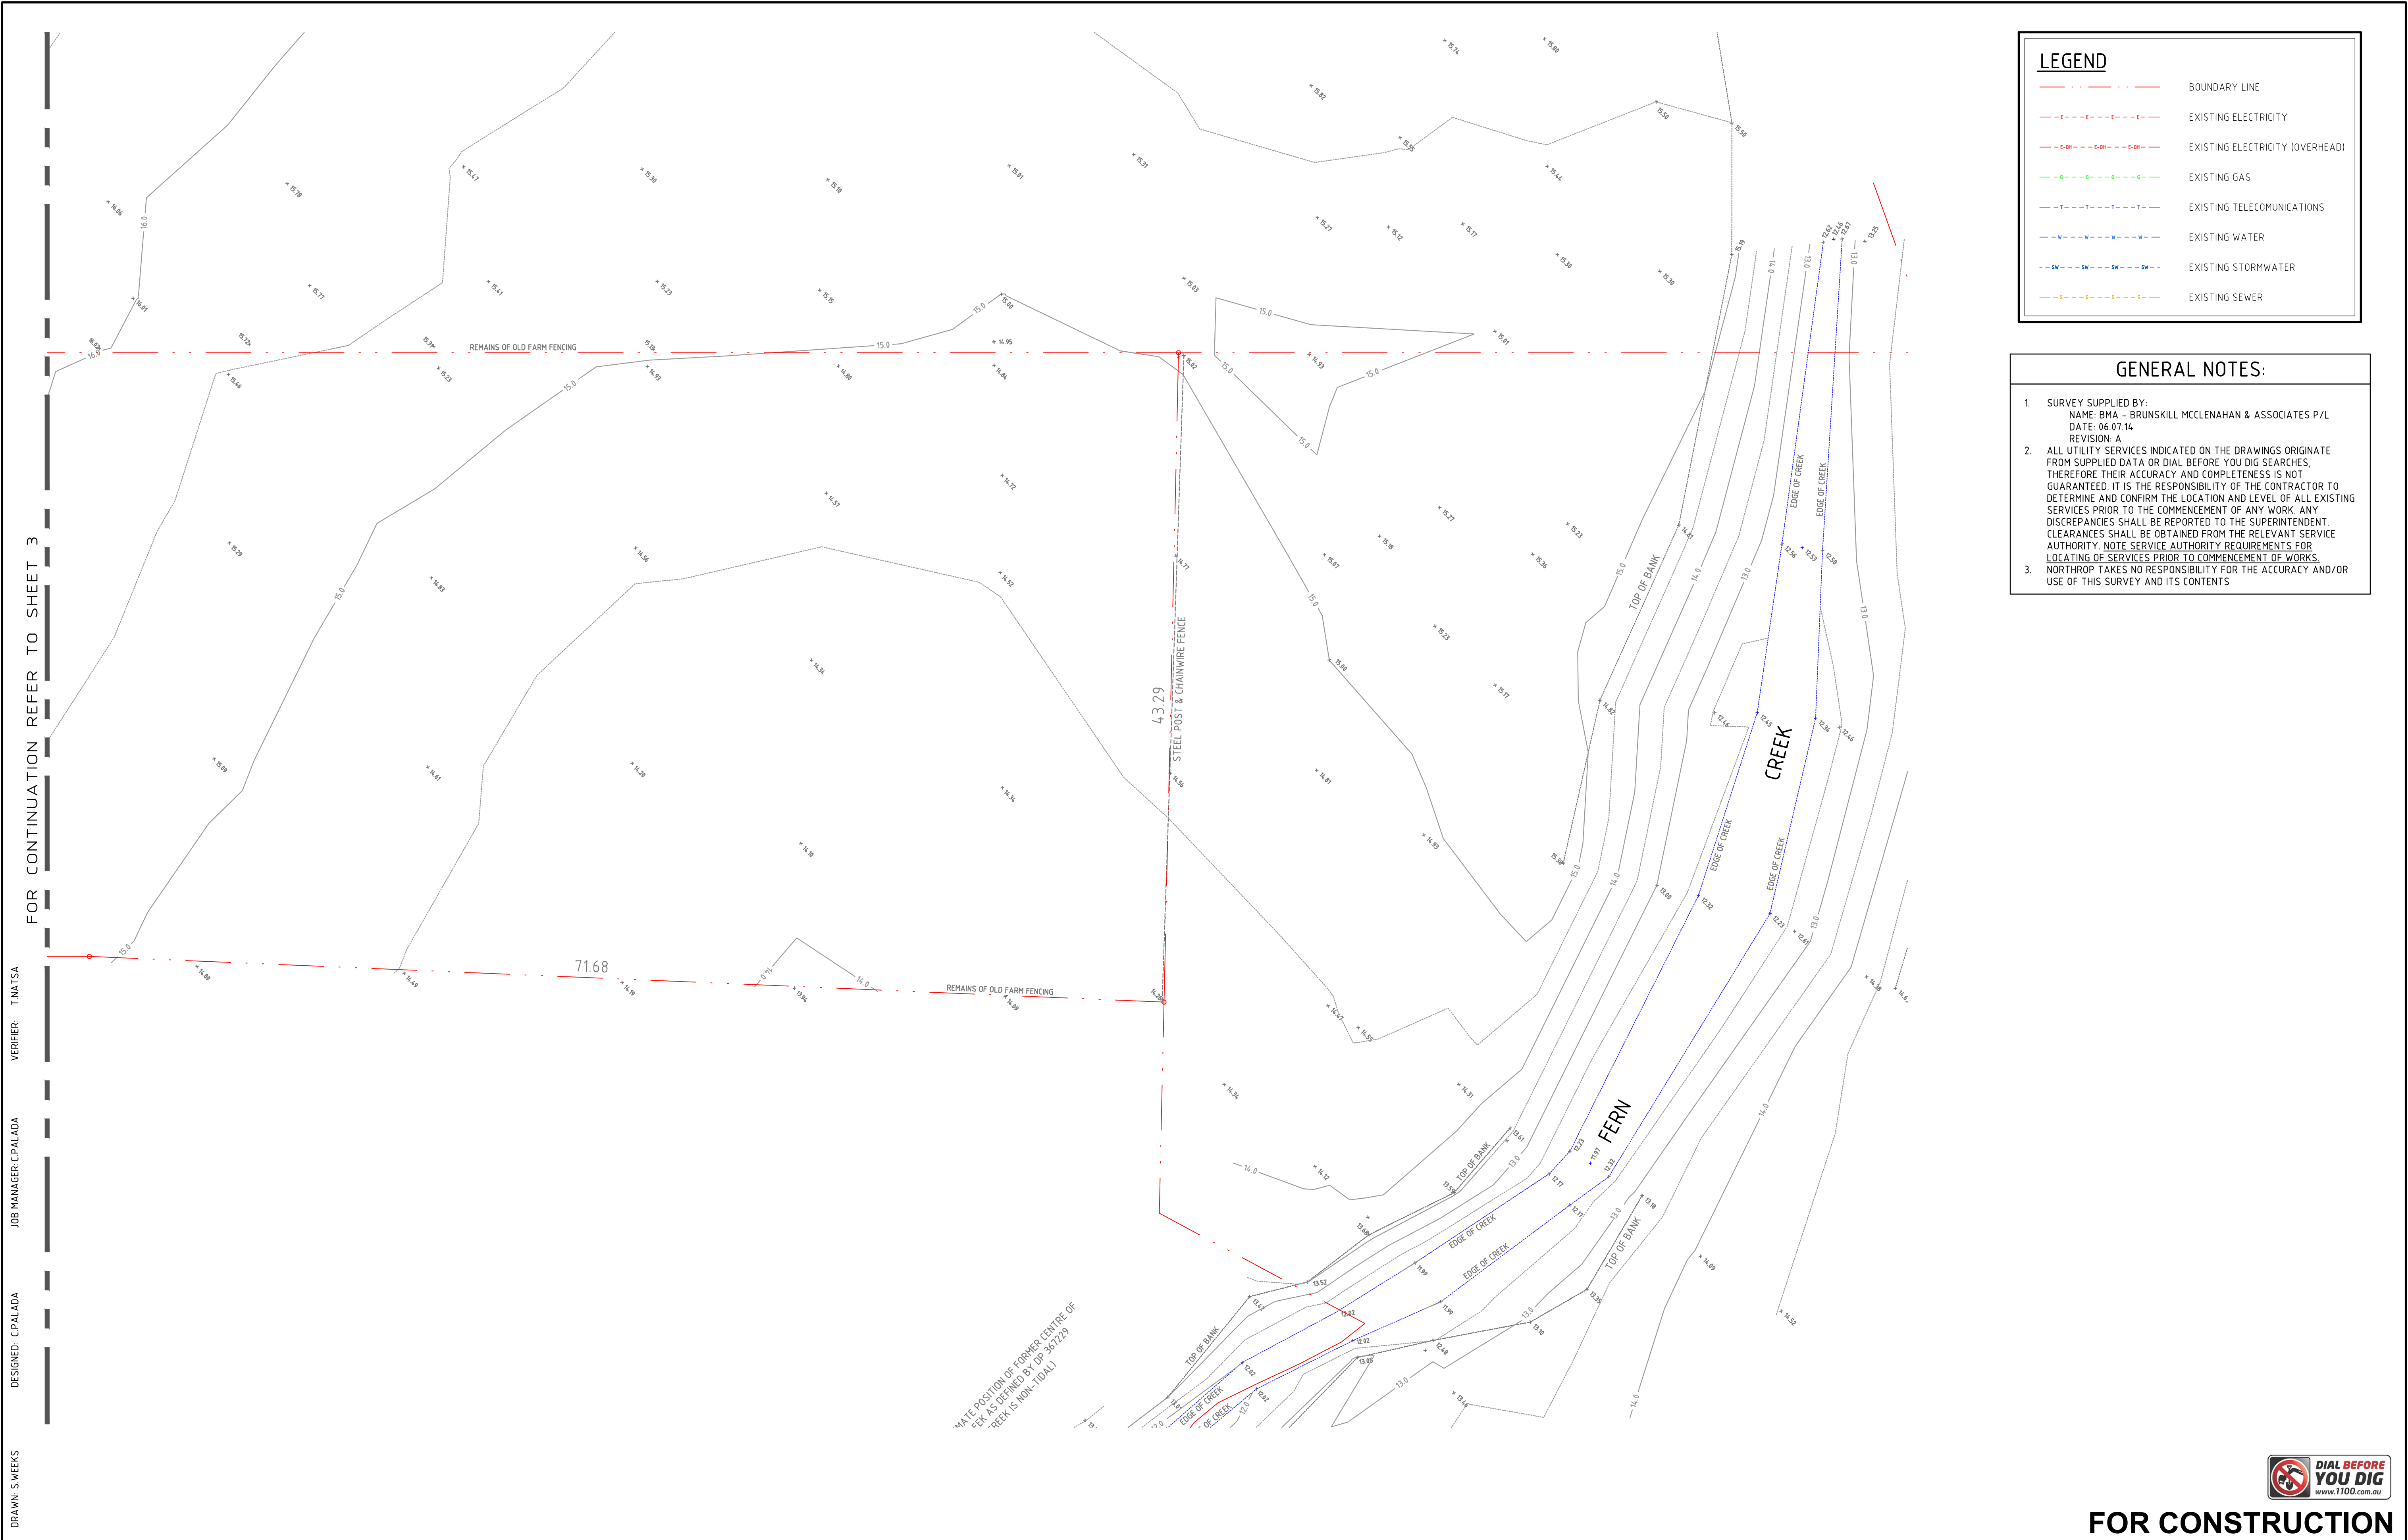

LEGEND

BOUNDARY LINE

EXISTING ELECTRICITY

EXISTING ELECTRICITY (OVERHEAD)

EXISTING GAS

EXISTING TELECOMMUNICATIONS

EXISTING WATER

EXISTING STORMWATER

EXISTING SEWER

- GENERAL NOTES:
1.

SURVEY SUPPLIED BY:
NAME: BMA - BRUNSKILL MCLENAHAN & ASSOCIATES P/L
DATE: 06.07.14
REVISION: A
2.

ALL UTILITY SERVICES INDICATED ON THE DRAWINGS ORIGINATE FROM SUPPLIED DATA OR DIAL BEFORE YOU DIG SEARCHES, THEREFORE THEIR ACCURACY AND COMPLETENESS IS NOT GUARANTEED. IT IS THE RESPONSIBILITY OF THE CONTRACTOR TO DETERMINE AND CONFIRM THE LOCATION AND LEVEL OF ALL EXISTING SERVICES PRIOR TO THE COMMENCEMENT OF ANY WORK. ANY DISCREPANCIES SHALL BE REPORTED TO THE SUPERINTENDENT. CLEARANCES SHALL BE OBTAINED FROM THE RELEVANT SERVICE AUTHORITY. NOTE SERVICE AUTHORITY REQUIREMENTS FOR LOCATING OF SERVICES PRIOR TO COMMENCEMENT OF WORKS.
3.

NORTHROP TAKES NO RESPONSIBILITY FOR THE ACCURACY AND/OR USE OF THIS SURVEY AND ITS CONTENTS

FOR CONTINUATION REFER TO SHEET 3

VERIFIER: TINA TSAI

JOB MANAGER: CPALADA

DESIGNED: CPALADA

DRAWN: S. WEEKS

DIAL BEFORE YOU DIG

www.1100.com.au

FOR CONSTRUCTION

REVISION	DESCRIPTION	ISSUED	VER'D	APP'D	DATE	CLIENT	ARCHITECT		PROJECT	DRAWING TITLE	JOB NUMBER
B	RE-ISSUED FOR CONSTRUCTION CERTIFICATE	SW		CP	11.08.17				6 ORCHARD STREET, WARRIEWOOD, NSW 2012	SUBDIVISION - STAGE 1	130945
C	RE-ISSUED FOR CONSTRUCTION CERTIFICATE	SW		CP	18.08.17					EXISTING CONDITIONS PLAN - SHEET 4	DRAWING NUMBER C11.24
D	RE-ISSUED FOR CONSTRUCTION CERTIFICATE	SW		CP	22.09.17						REVISION G
E	RE-ISSUED FOR CONSTRUCTION CERTIFICATE	SW		CP	16.11.17						
F	RE-ISSUED FOR CONSTRUCTION CERTIFICATE	SW		CP	16.01.18						
G	RE-ISSUED FOR CONSTRUCTION CERTIFICATE	SW		CP	13.02.18						

Monado

CONSTRUCTIONS Pty Ltd

ARCHITECT

STEPHEN BOWERS

ARCHITECTS

ALL DIMENSIONS TO BE VERIFIED ON SITE BEFORE COMMENCING WORK.

NORTHROP ACCEPTS NO RESPONSIBILITY FOR THE USABILITY, COMPLETENESS OR SCALE OF DRAWINGS TRANSFERRED ELECTRONICALLY.

THIS DRAWING MAY HAVE BEEN PREPARED USING COLOUR, AND MAY BE INCOMPLETE IF COPIED TO BLACK & WHITE.

0 2 4 6 8 10m

SCALE 1:200

NORTHROP

Sydney

Level 11 345 George Street, Sydney NSW 2000

Ph (02) 9241 4188 Fax (02) 9241 4324

Email sydney@northrop.com.au ABN 81 094 433 100

PROJECT

6 ORCHARD STREET, WARRIEWOOD, NSW 2012

DRAWING TITLE

SUBDIVISION - STAGE 1

EXISTING CONDITIONS PLAN - SHEET 4

JOB NUMBER

130945


DRAWING NUMBER

C11.24


REVISION

G


DRAWING SHEET SIZE = A1

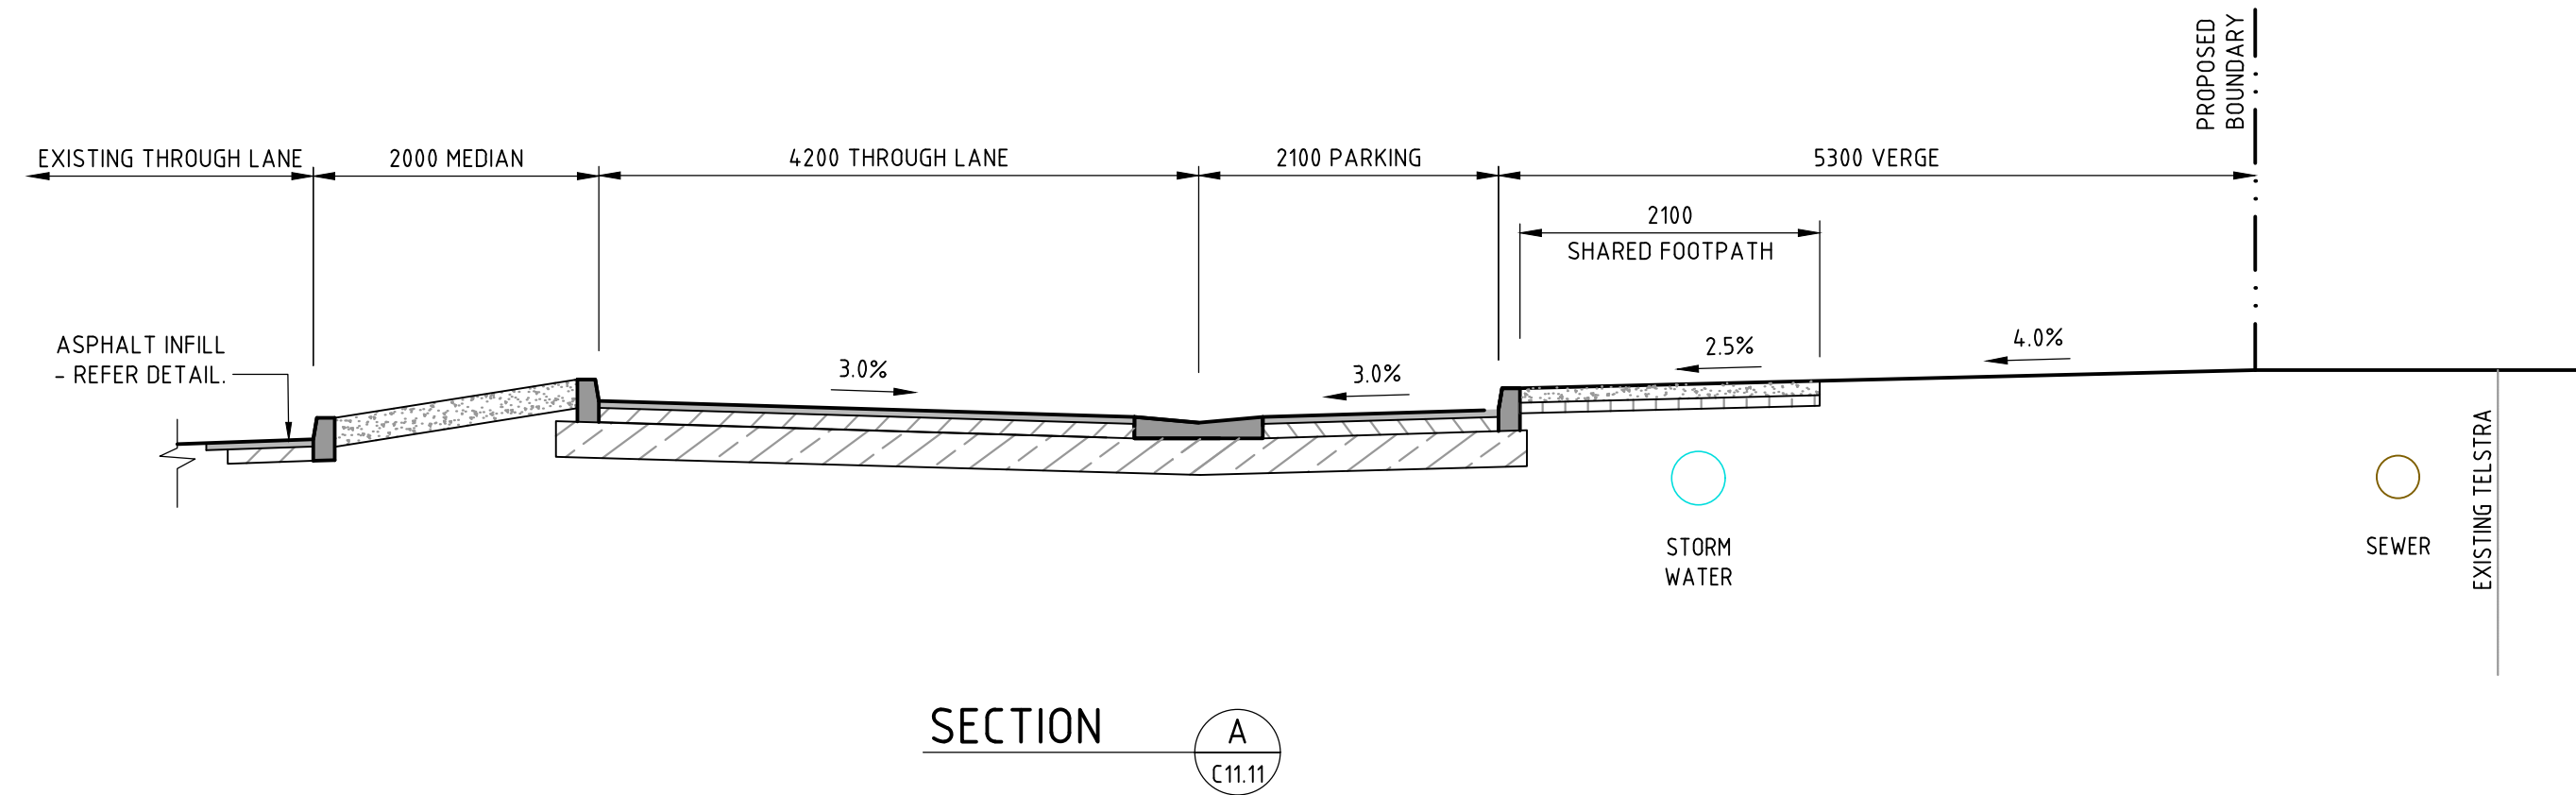


TYPICAL SECTION - ORCHARD STREET
LOCATION OF EXISTING SERVICES TO BE CONFIRMED BY CONTRACTOR ON SITE

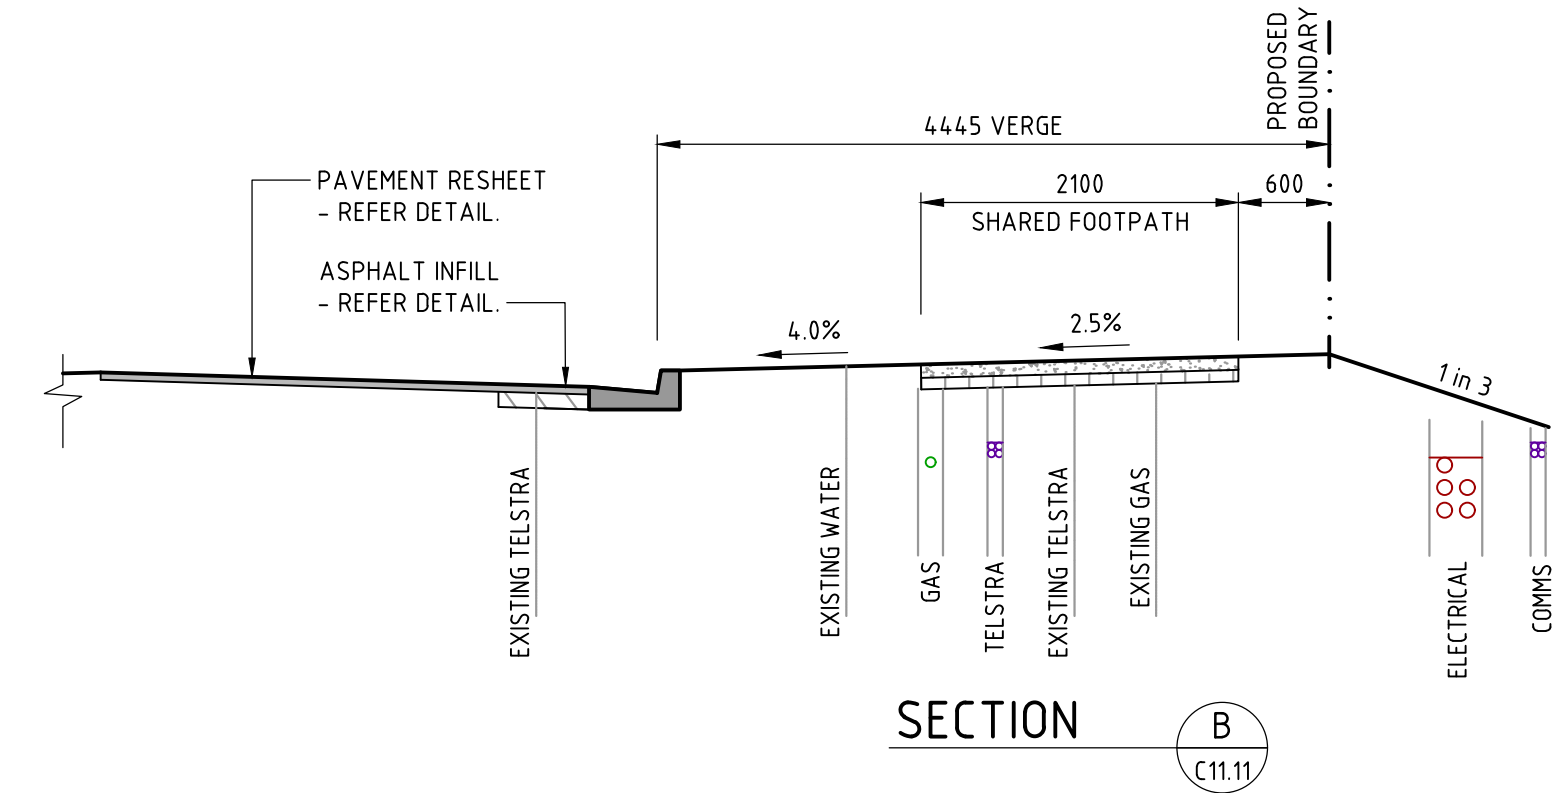


TYPICAL SECTION - FERN CREEK ROAD
LOCATION OF EXISTING SERVICES TO BE CONFIRMED BY CONTRACTOR ON SITE

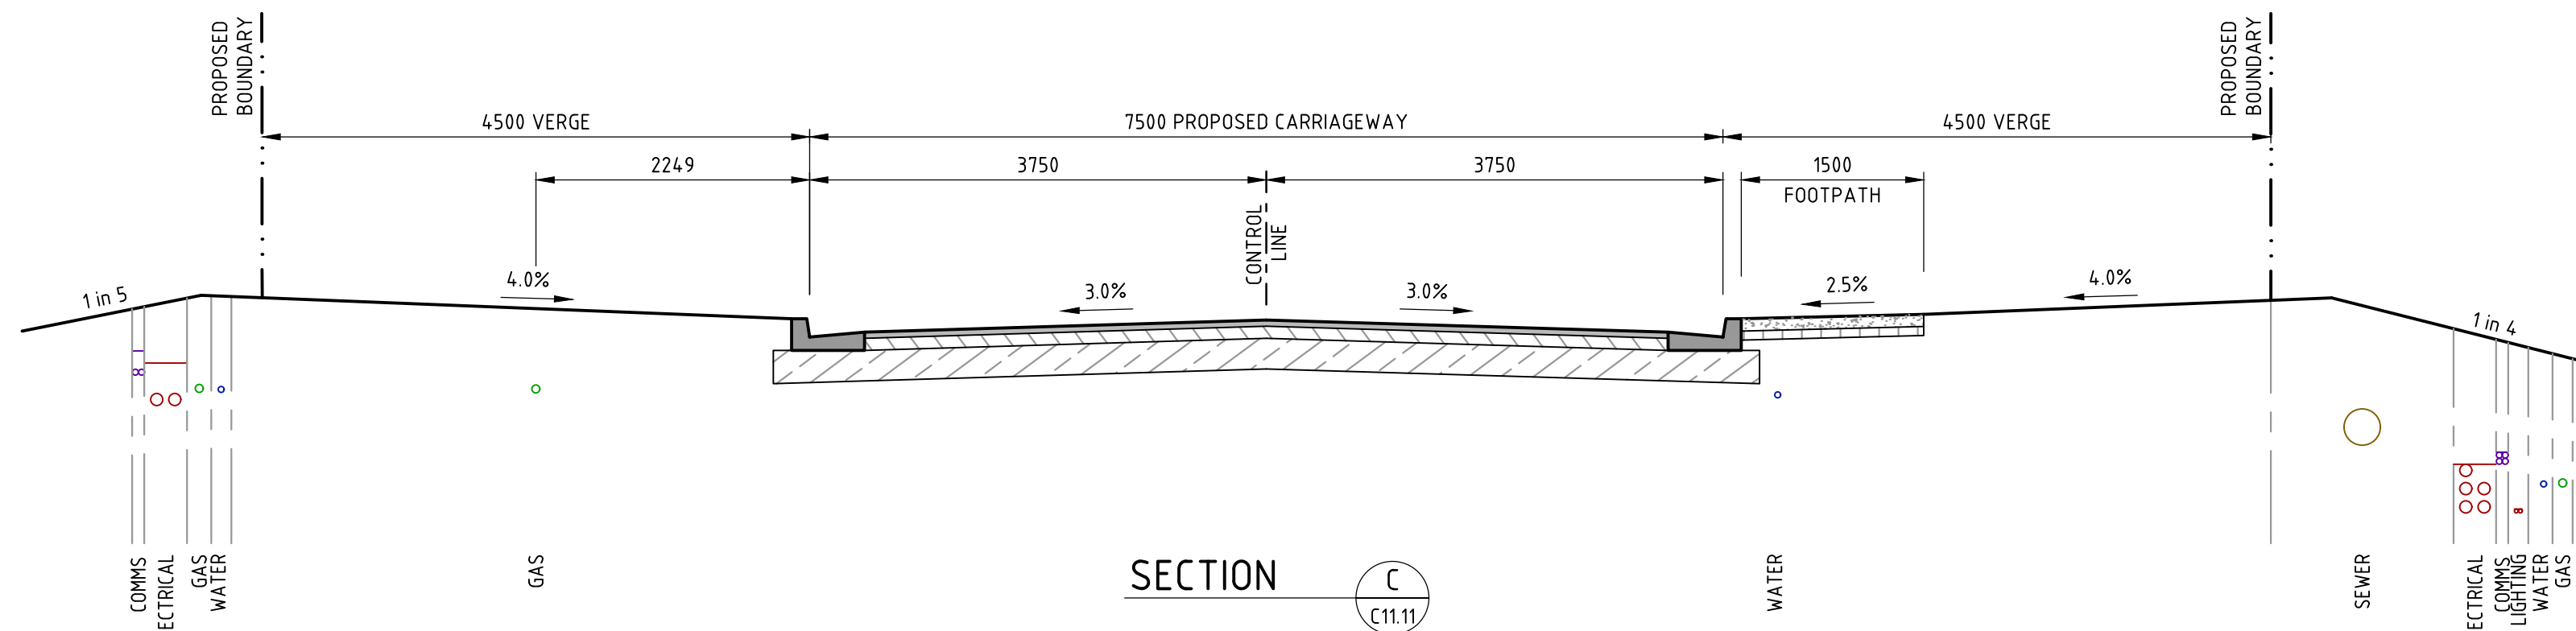

TYPICAL SECTION - ROAD 1

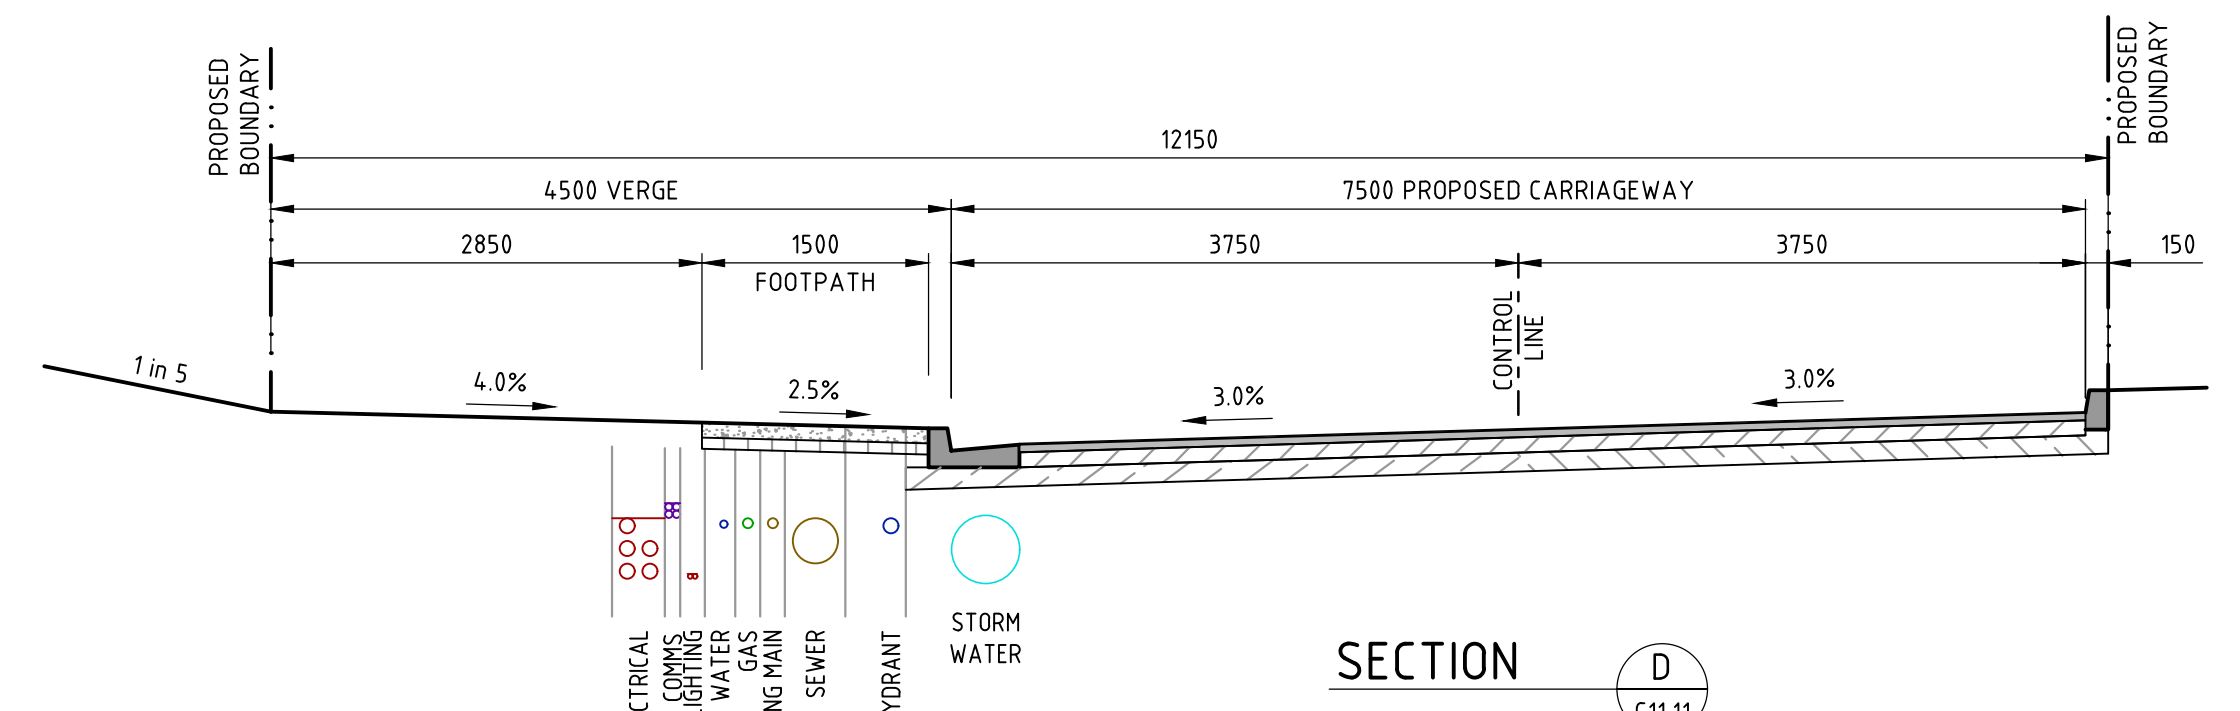

TYPICAL SECTION - ROAD 2 - TWO WAY CROSSFALL

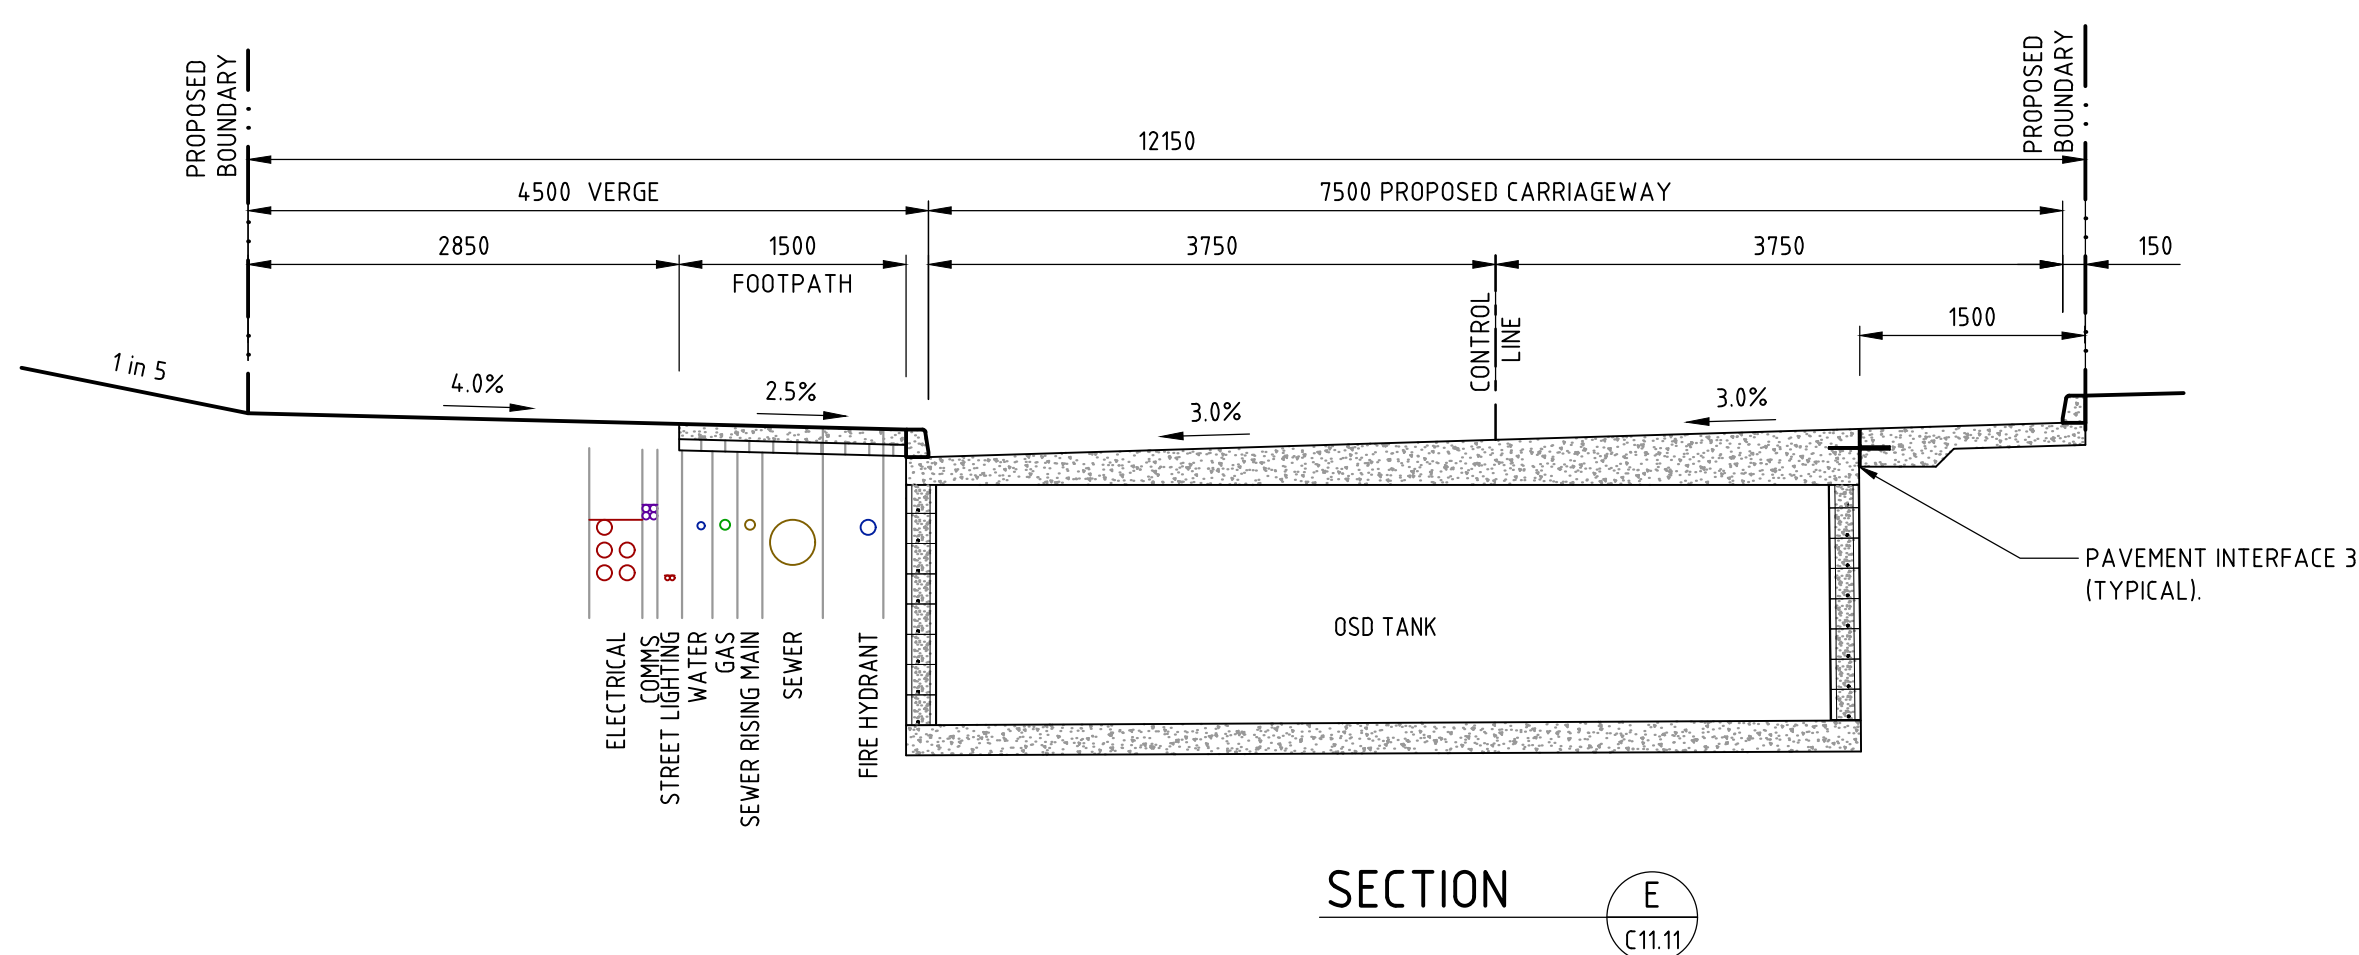


TYPICAL SECTION - ROAD 2 - OSD TANK - TWO WAY CROSSFALL

GENERAL NOTES:

- ALL WORKS TO BE CARRIED OUT IN ACCORDANCE WITH COUNCIL / RELEVANT AUTHORITY SPECIFICATIONS AND DETAILS.
- CAD FILES TO BE SUPPLIED IN AUTOCAD FORMAT FOR SETOUT PURPOSES (UPON REQUEST).
- SERVICES ARE SHOWN INDICATIVE ONLY FOR ALLOCATION PURPOSES - REFER SERVICES MASTER PLAN 'C8.01 - C8.04 AND C8.10' AND OTHER RELEVANT CONSULTANT DRAWINGS FOR LOCATIONS, EXTENTS, EXACT SETOUT AND DETAILS.

FOR CONSTRUCTION


REVISION	DESCRIPTION	ISSUED	VER'D	APP'D	DATE	CLIENT	ARCHITECT	ALL DIMENSIONS TO BE VERIFIED ON SITE BEFORE COMMENCING WORK. NORTHROP ACCEPTS NO RESPONSIBILITY FOR THE USABILITY, COMPLETENESS OR SCALE OF DRAWINGS TRANSFERRED ELECTRONICALLY. THIS DRAWING MAY HAVE BEEN PREPARED USING COLOUR, AND MAY BE INCOMPLETE IF COPIED TO BLACK & WHITE.	PROJECT	DRAWING TITLE	JOB NUMBER
B	RE-ISSUED FOR CONSTRUCTION CERTIFICATE	SW		CP	11.08.17				6 ORCHARD STREET, WARRIEWOOD, NSW 2012	SUBDIVISION - STAGE 1	130945
C	RE-ISSUED FOR CONSTRUCTION CERTIFICATE	SW		CP	18.08.17					TYPICAL SECTIONS	
D	RE-ISSUED FOR CONSTRUCTION CERTIFICATE	SW		CP	22.09.17						
E	RE-ISSUED FOR CONSTRUCTION CERTIFICATE	SW		CP	16.11.17						
F	RE-ISSUED FOR CONSTRUCTION CERTIFICATE	SW		CP	16.01.18						
G	RE-ISSUED FOR CONSTRUCTION CERTIFICATE	SW		CP	13.02.18						

 

DRAWING NUMBER	REVISION
C11.31	G

DRAWING SHEET SIZE = A1

DRAWN: S. WEEKS
DESIGNED: C. PALADA
JOB MANAGER: C. PALADA
VERIFIER: T. NATSA

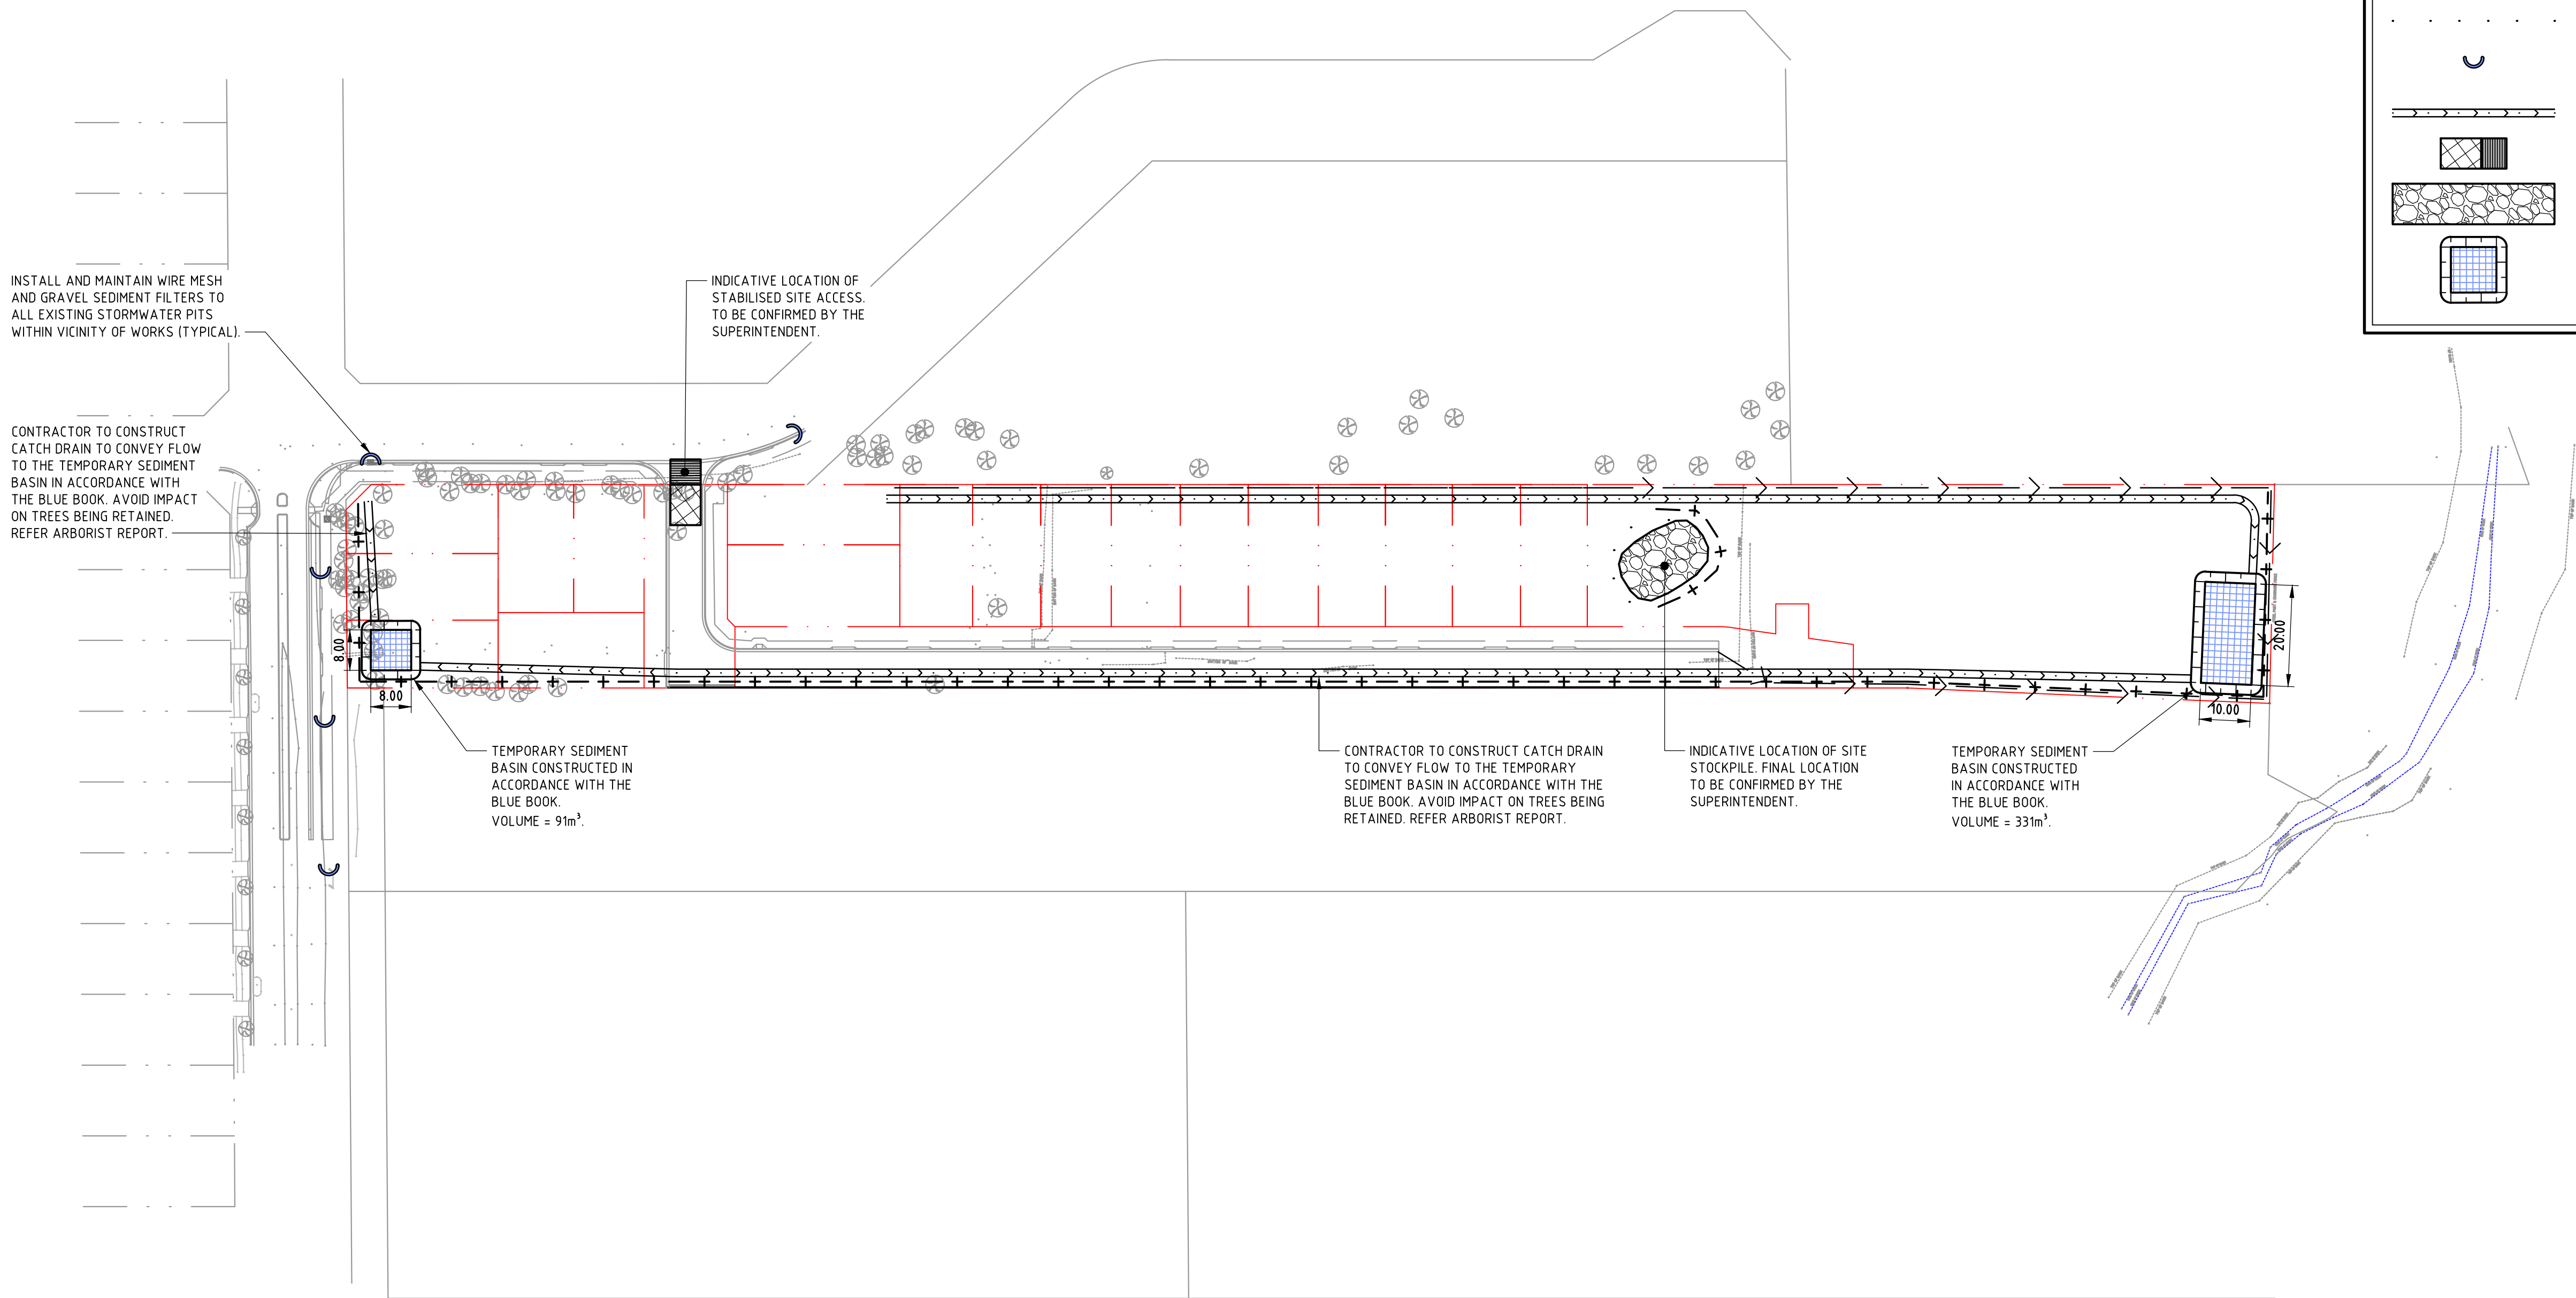

LEGEND

BOUNDARY LINE

EASEMENT LINE

SEDIMENT FENCE

DIVERSION SWALE

WIRE MESH AND GRAVEL SEDIMENT FILTER

CATCH DRAIN / EARTH BANK (LOW FLOW)

STABILISED SITE ACCESS

STOCKPILE

SEDIMENT BASIN

- GENERAL NOTES:
1.

REFER SPECIFICATIONS NOTES FOR SEDIMENT AND SOIL EROSION CONTROL GENERAL REQUIREMENTS.
2.

ALL WORKS TO BE CARRIED OUT IN ACCORDANCE WITH COUNCIL / RELEVANT AUTHORITY SPECIFICATIONS AND DETAILS.
3.

ALL SEDIMENT AND SOIL EROSION CONTROL MEASURES TO BE INSTALLED IN ACCORDANCE WITH THE 'BLUE BOOK'. CONTRACTOR TO ENSURE THESE MEASURES ARE IN PLACE AND MAINTAINED AT ALL TIMES DURING CONSTRUCTION WORKS.
4.

CONTRACTOR TO PROVIDE 'MESH AND GRAVEL INLET FILTER TRAP' TO ALL PAVED / ROAD AREAS (BOTH PROPOSED AND EXISTING) IN ACCORDANCE WITH THE 'BLUE BOOK'.
5.

CONTRACTOR TO PROVIDE 'GEOTEXTILE INLET FILTER TRAPS' TO ALL STORMWATER DRAINAGE INLETS (BOTH PROPOSED AND EXISTING) IN ACCORDANCE WITH THE 'BLUE BOOK'.
6.

CONTRACTOR TO PROVIDE ADEQUATE DUST CONTROL MEASURES IN ACCORDANCE WITH THE 'BLUE BOOK'.

REVISION	DESCRIPTION	ISSUED	VER'D	APP'D	DATE
B	RE-ISSUED FOR CONSTRUCTION CERTIFICATE	SW		CP	11.08.17
C	RE-ISSUED FOR CONSTRUCTION CERTIFICATE	SW		CP	18.08.17
D	RE-ISSUED FOR CONSTRUCTION CERTIFICATE	SW		CP	22.09.17
E	RE-ISSUED FOR CONSTRUCTION CERTIFICATE	SW		CP	16.11.17
F	RE-ISSUED FOR CONSTRUCTION CERTIFICATE	SW		CP	16.01.18
G	RE-ISSUED FOR CONSTRUCTION CERTIFICATE	SW		CP	13.02.18

CLIENT

monado

CONSTRUCTIONS Pty Ltd

ARCHITECT

SB

STEPHEN BOWERS

ARCHITECTS

THE COPYRIGHT OF THIS DRAWING REMAINS WITH NORTHROP CONSULTING ENGINEERS PTY LTD

ALL DIMENSIONS TO BE VERIFIED ON SITE BEFORE COMMENCING WORK.
NORTHROP ACCEPTS NO RESPONSIBILITY FOR THE USABILITY, COMPLETENESS OR SCALE OF DRAWINGS TRANSFERRED ELECTRONICALLY.
THIS DRAWING MAY HAVE BEEN PREPARED USING COLOUR, AND MAY BE INCOMPLETE IF COPIED TO BLACK & WHITE.

0

10

20

30

40m

SCALE 1:800

NORTHROP

Sydney

Level 11 345 George Street, Sydney NSW 2000
Ph (02) 9241 4188 Fax (02) 9241 4324
Email sydney@northrop.com.au ABN 81 094 433 100

PROJECT

6 ORCHARD STREET,
WARRIEWOOD, NSW 2012

DRAWING TITLE

SUBDIVISION - STAGE 1

CONCEPT SEDIMENT AND EROSION CONTROL PLAN

JOB NUMBER

130945

DRAWING NUMBER


C12.01

REVISION

G

DRAWING SHEET SIZE = A1


VERIFIER: T.NATSA
JOB MANAGER: CPALADA
DESIGNED: CPALADA
DRAWN: S.WEEKS

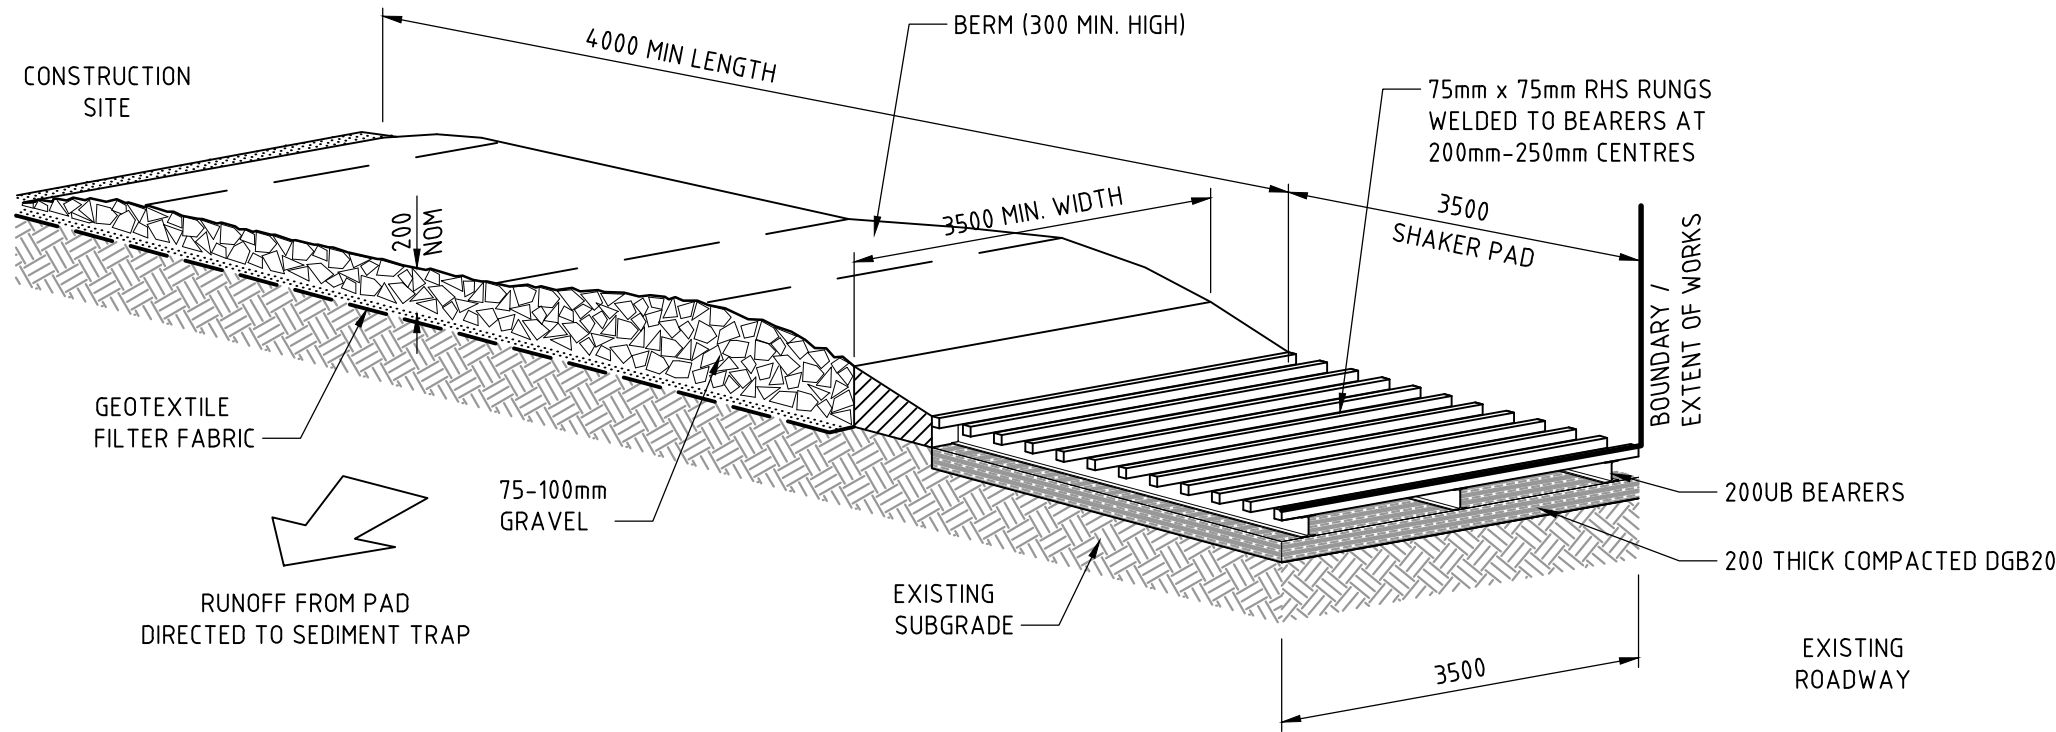

STABILISED SITE ACCESS

MAINTENANCE


- THE TEMPORARY ACCESS SHALL BE MAINTAINED IN A CONDITION THAT PREVENTS TRACKING OR FLOWING OF SEDIMENT ONTO PUBLIC RIGHTS OF WAY,
- THIS MAY REQUIRE PERIODIC TOP DRESSING WITH ADDITIONAL GRAVEL AS CONDITIONS DEMAND AND REPAIR AND/OR CLEANOUT OF ANY MEASURES USED TO TRAP SEDIMENT,
- ALL SEDIMENT SPILLED, DROPPED, WASHED OR TRACKED ONTO PUBLIC RIGHTS OF WAY MUST BE REMOVED IMMEDIATELY.
- INSTALL BARRIER ON EITHER SIDE OF SHAKER PAD TO ENSURE VEHICLES ARE GUIDED ON TO THE PAD.
- INVERT OF SHAKER PAD TO BE DRAINED VIA AGRICULTURAL PIPE WRAPPED IN GEOTEXTILE FABRIC.

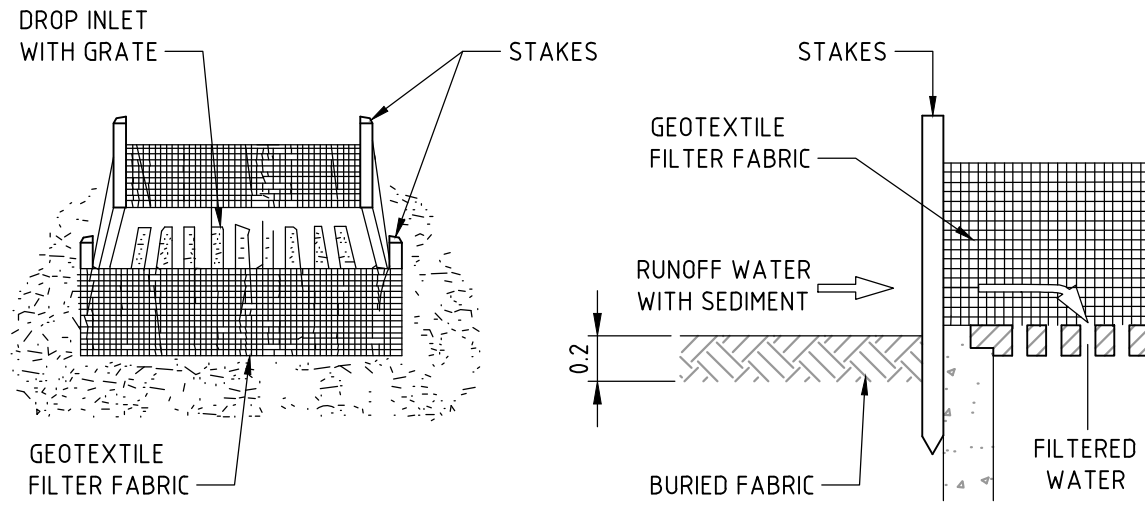

GEOTEXTILE INLET FILTER DROP INLET SEDIMENT TRAP

NOTES:

- FABRICATE A SEDIMENT BARRIER MADE FROM GEOTEXTILE OR STRAW BALES.
- CUT A 200mm DEEP TRENCH ALONG THE UPSLOPE LINE OF THE FENCE FOR THE BOTTOM OF THE FABRIC TO BE ENTRENCHED.
- DRIVE 1.0m LONG STAR PICKETS INTO GROUND AT THE FOUR CORNERS OF PIT WALLS. ENSURE ANY STAR PICKETS ARE FITTED WITH SAFETY CAPS.
- FIX SELF-SUPPORTING GEOTEXTILE TO THE UPSLOPE SIDE OF THE POSTS ENSURING IT GOES TO THE BASE OF THE TRENCH. FIX THE GEOTEXTILE WITH WIRE TIES OR AS RECOMMENDED BY THE MANUFACTURER. ONLY USE GEOTEXTILE SPECIFICALLY PRODUCED FOR SEDIMENT FENCING. THE USE OF SHADE CLOTH FOR THIS PURPOSE IS NOT SATISFACTORY.
- JOIN SECTIONS OF FABRIC AT A SUPPORT POST WITH A 150mm OVERLAP.
- BACKFILL THE TRENCH OVER THE BASE OF THE FABRIC AND COMPACT IT THOROUGHLY OVER THE GEOTEXTILE.

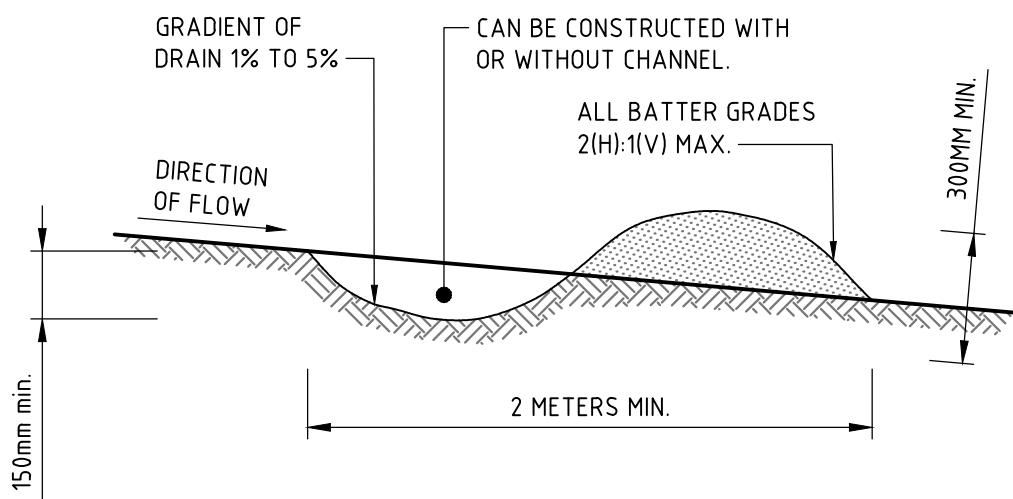


CONSTRUCTION NOTES

- BUILD WITH GRADIENTS BETWEEN 1 AND 5 PERCENT.
- AVOID REMOVING TREES AND SHRUBS IF POSSIBLE - WORK AROUND THEM.
- ENSURE THE STRUCTURES ARE FREE OF PROJECTIONS OR OTHER IRREGULARITIES THAT COULD IMPEDE WATER FLOW.
- BUILD THE DRAINS WITH CIRCULAR, PARABOLIC OR TRAPEZOIDAL CROSS SECTIONS, NOT V SHAPED.
- ENSURE THE BANKS ARE PROPERLY COMPACTED TO PREVENT FAILURE.
- COMPLETE PERMANENT OR TEMPORARY STABILISATION WITHIN 10 DAYS OF CONSTRUCTION.

CATCH DRAIN


NOTE: ONLY TO BE USED AS TEMPORARY BANK WHERE MAXIMUM UPSLOPE LENGTH IS 80 METRES.

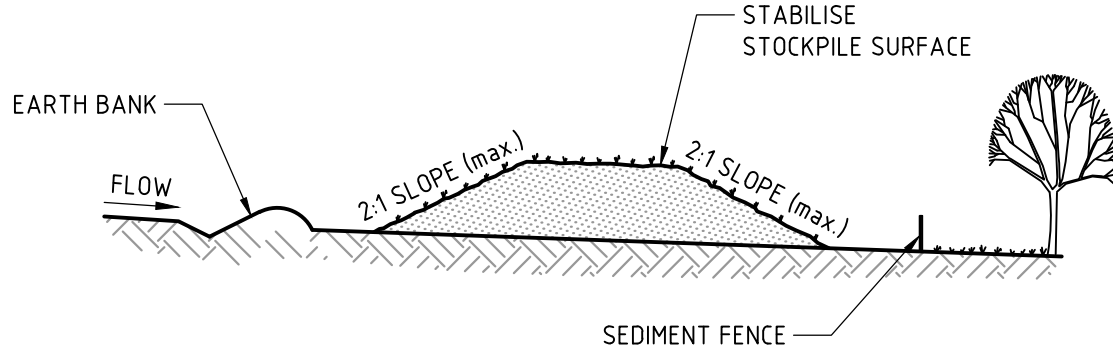



STOCKPILE

NOTES:

- PLACE STOCKPILES MORE THAN 2 (PREFERABLY 5) METRES FROM EXISTING VEGETATION, CONCENTRATED WATER FLOW, ROADS AND HAZARD AREAS.
- CONSTRUCT ON THE CONTOUR AS LOW, FLAT, ELONGATED MOUNDS.
- WHERE THERE IS SUFFICIENT AREA, TOPSOIL STOCKPILES SHALL BE LESS THAN 2 METRES IN HEIGHT. 4. WHERE THEY ARE TO BE IN PLACE FOR MORE THAN 10 DAYS, STABILISE FOLLOWING THE APPROVED ESCP OR SWMP TO REDUCE THE C-FACTOR TO LESS THAN 0.10.
- CONSTRUCT EARTH BANKS ON THE UPSLOPE SIDE TO DIVERT WATER AROUND STOCKPILES AND SEDIMENT FENCES 1 TO 2 METRES DOWNSLOPE.

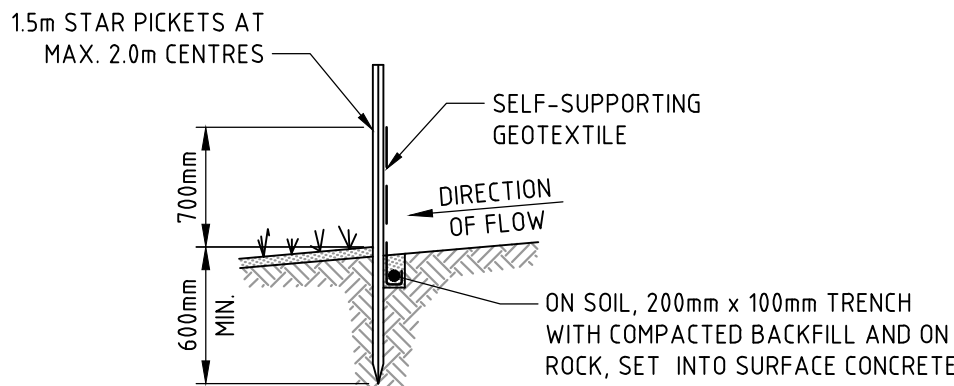

SECTION DETAIL

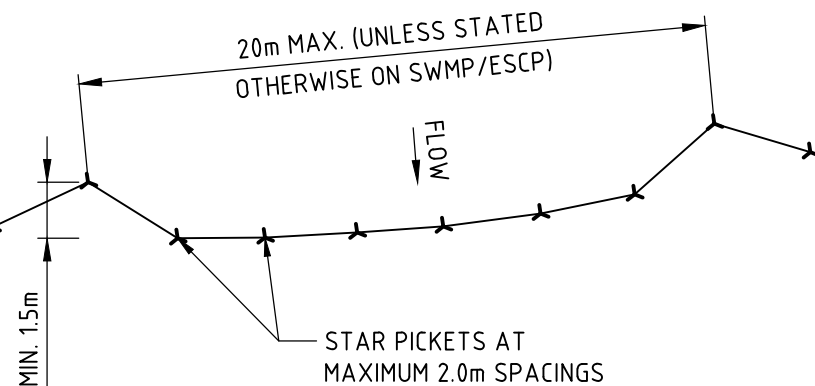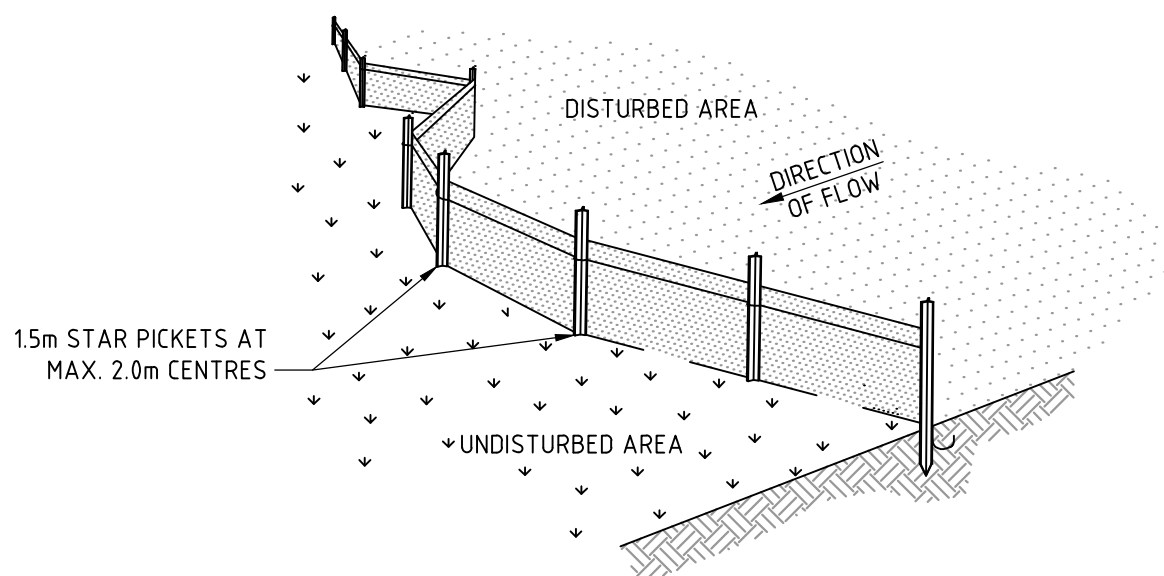


PLAN

SEDIMENT FENCE

NOTES:


- CONSTRUCT SEDIMENT FENCES AS CLOSE AS POSSIBLE TO BEING PARALLEL TO THE CONTOURS OF THE SITE, BUT WITH SMALL RETURNS AS SHOWN IN THE DRAWING TO LIMIT THE CATCHMENT AREA OF ANY ONE SECTION. THE CATCHMENT AREA SHOULD BE SMALL ENOUGH TO LIMIT WATER FLOW IF CONCENTRATED AT ONE POINT TO 50L/s IN THE DESIGN STORM EVENT, USUALLY THE 10-YEAR EVENT.
- CUT A 200mm DEEP TRENCH ALONG THE UPSLOPE LINE OF THE FENCE FOR THE BOTTOM OF THE FABRIC TO BE ENTRENCHED.
- DRIVE 15m LONG STAR PICKETS INTO GROUND AT 2.0m INTERVALS (MAX) AT THE DOWNSLOPE. EDGE OF THE TRENCH. ENSURE ANY STAR PICKETS ARE FITTED WITH SAFETY CAPS.
- FIX SELF-SUPPORTING GEOTEXTILE TO THE UPSLOPE SIDE OF THE POSTS ENSURING IT GOES TO THE BASE OF THE TRENCH. FIX THE GEOTEXTILE WITH WIRE TIES OR AS RECOMMENDED BY THE MANUFACTURER. ONLY USE GEOTEXTILE SPECIFICALLY PRODUCED FOR SEDIMENT FENCING. THE USE OF SHADE CLOTH FOR THIS PURPOSE IS NOT SATISFACTORY.
- JOIN SECTIONS OF FABRIC AT A SUPPORT POST WITH A 150mm OVERLAP. BACKFILL THE TRENCH OVER THE BASE OF THE FABRIC AND COMPACT IT THOROUGHLY OVER THE GEOTEXTILE.

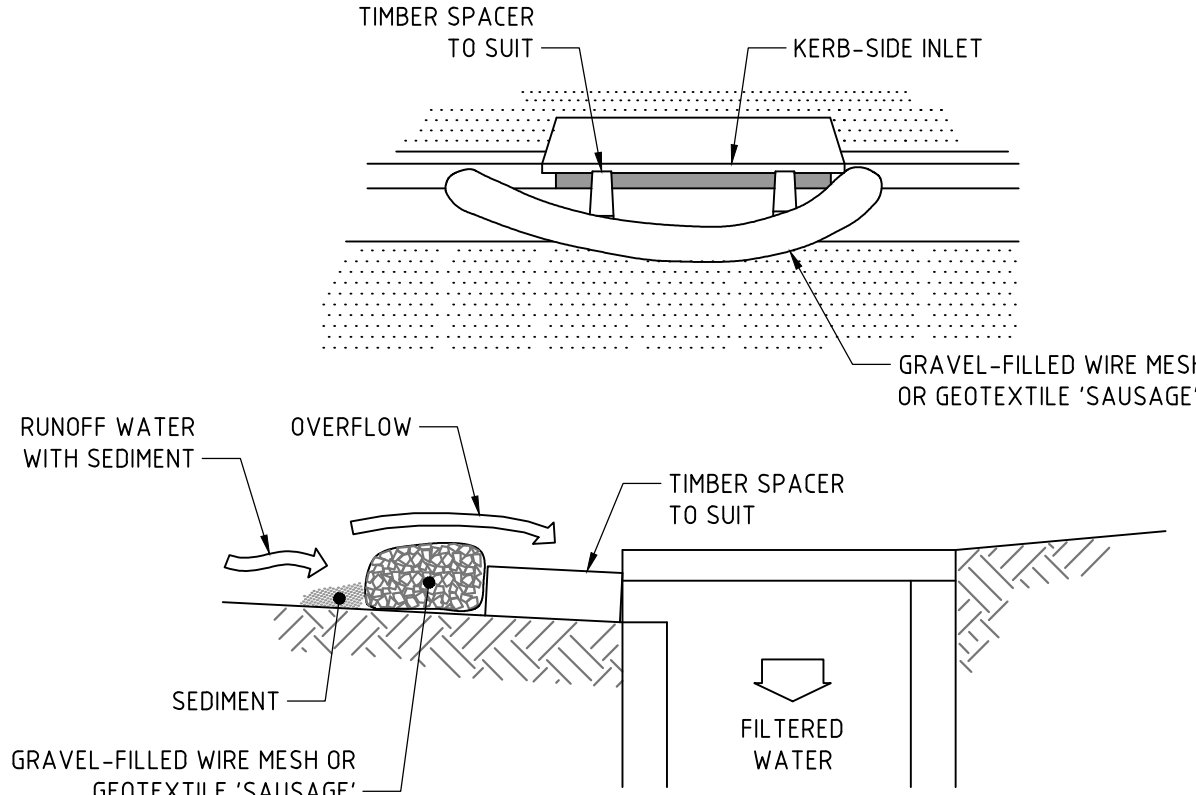

MESH AND GRAVEL INLET FILTER

NOTES:

- THIS PRACTICE ONLY TO BE USED WHERE SPECIFIED IN AN APPROVED SWMP/ESCP.
- INSTALL FILTERS TO KERB INLETS ONLY AT SAG POINTS.
- FABRICATE A SLEEVE MADE FROM GEOTEXTILE OR WIRE MESH LONGER THAN THE LENGTH OF THE INLET PIT AND FILL IT WITH 25mm TO 50mm GRAVEL.
- FORM AN ELLIPTICAL CROSS-SECTION ABOUT 150mm HIGH x 400mm WIDE.
- PLACE THE FILTER AT THE OPENING LEAVING AT LEAST A 100-mm SPACE BETWEEN IT AND THE KERB INLET. MAINTAIN THE OPENING WITH SPACE BLOCKS.
- FORM A SEAL WITH THE KERB TO PREVENT SEDIMENT BYPASSING THE FILTER. SANDBAGS FILLED WITH GRAVEL CAN SUBSTITUTE FOR THE MESH OR GEOTEXTILE PROVIDING THEY ARE PLACED SO THAT THEY FIRMLY ABUT EACH OTHER AND SEDIMENT-LADEN WATERS CANNOT PASS BETWEEN.

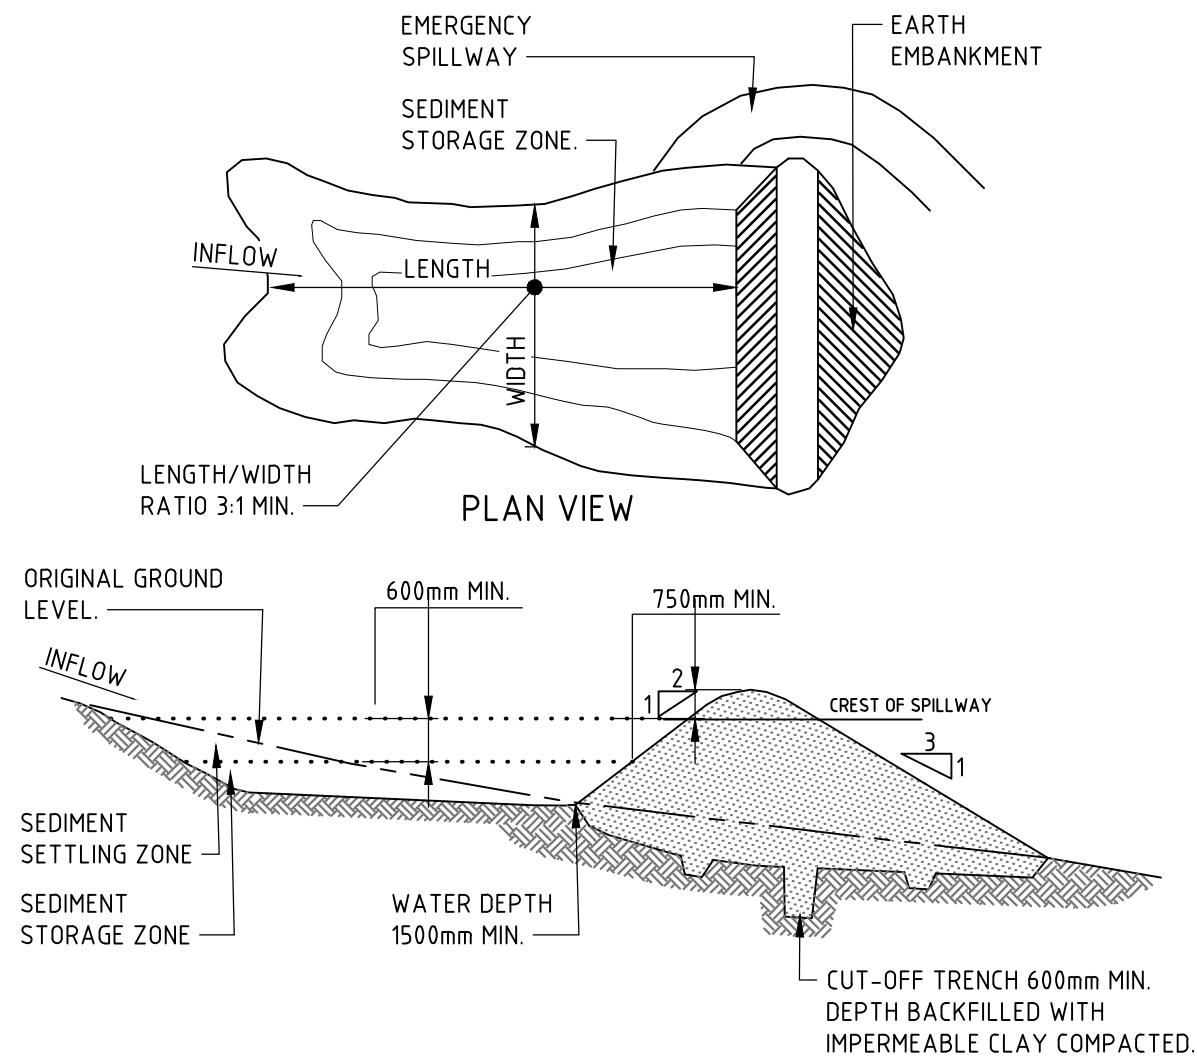

CONSTRUCTION NOTES

- REMOVE ALL VEGETATION AND TOPSOIL FROM UNDER THE DAM WALL AND FROM WITHIN THE STORAGE AREA.
- CONSTRUCT A CUT-OFF TRENCH 500mm DEEP AND 1200mm WIDE ALONG THE CENTRELINE OF THE EMBANKMENT EXTENDING TO A POINT ON THE GULLY WALL LEVEL WITH THE RISER CREST.
- MAINTAIN THE TRENCH FREE OF WATER AND RECOMPACT THE MATERIALS WITH EQUIPMENT AS SPECIFIED IN THE SWMP TO 95 PER CENT STANDARD PROCTOR DENSITY.
- SELECT FILL FOLLOWING THE SWMP THAT IS FREE OF ROOTS, WOOD, ROCK, LARGE STONE OR FOREIGN MATERIAL.
- PREPARE THE SITE UNDER THE EMBANKMENT BY RIPPING TO AT LEAST 100mm TO HELP BOND COMPACTED FILL TO THE EXISTING SUBSTRATE.
- SPREAD THE FILL IN 100mm TO 150mm LAYERS AND COMPACT IT AT OPTIMUM MOISTURE CONTENT FOLLOWING THE SWMP.
- CONSTRUCT THE EMERGENCY SPILLWAY.
- REHABILITATE THE STRUCTURE FOLLOWING THE SWMP.

(APPLIES TO 'TYPE D' AND 'TYPE F' SOILS ONLY)

EARTH BASIN - WET (SD 6-4)

NOT TO SCALE

1. Site Data Sheet

Site name:	
Site location:	6 and 6A Orchard Street, Warriewood
Precinct:	
Description of site:	Assumes Type F soils

Site area	Site					Remarks
Total catchment area (ha)	0.34	1.237				
Disturbed catchment area (ha)	0.34	1.237				

Soil analysis

Soil landscape						DIPNR mapping (if relevant)
Soil Texture Group	Type F	Type F				Sections 6.3.3(c), (d) and (e)

Rainfall data

Design rainfall depth (days)	5	5				See Sections 6.3.4 (d) and (e)
Design rainfall depth (percentile)	80	80				See Sections 6.3.4 (f) and (g)
x-day, y-percentile rainfall event	35	35				See Section 6.3.4 (h)
Rainfall intensity: 2-year, 6-hour storm	13.6	13.6				See IFD chart for the site
Rainfall erosivity (R-factor)	4030	4030				Automatic calculation from above data

Comments:

Works greater than 6mths in duration - i.e. 80th percentile
Existing soils are Clayey (Group F) - Type D or F Basin
5day-80th percentnl rainfall depth for Warriewood 35mm
2yr-6hr - derived from IFD chart

4. Volume of Sediment Basins, Type D and Type F Soils

Basin volume = settling zone volume + sediment storage zone volume

Settling Zone Volume

The settling zone volume for Type F and Type D soils is calculated to provide capacity to contain all runoff expected from up to the y-percentile rainfall event. The volume of the basin's settling zone (V) can be determined as a function of the basin's surface area and depth to allow for particles to settle and can be determined by the following equation:

$$V = 10 \times C_v \times A \times R_{y-\%ile, x-day} (m^3)$$

where:

10 = a unit conversion factor

C_v = the volumetric runoff coefficient defined as that portion of rainfall that runs off as stormwater over the x-day period

R = is the x-day total rainfall depth (mm) that is not exceeded in y percent of rainfall events. (See Sections 6.3.4(d), (e), (f), (g) and (h)).

A = total catchment area (ha)

Sediment Storage Zone Volume

In the standard calculation, the sediment storage zone is 50 percent of the setting zone. However, designers can work to capture the 2-month soil loss as calculated by the RUSLE (Section 6.3.4(i)(ii)), in which case the "Detailed Calculation" spreadsheets should be used.

Total Basin Volume

Site	C_v	R x-day y-%ile	Total catchment area (ha)	Settling zone volume (m ³)	Sediment storage volume (m ³)	Total basin volume (m ³)
South	0.51	35	0.34	60.69	30	91.035
North	0.51	35	1.237	220.8045	110	331.20675

FOR CONSTRUCTION

REVISION	DESCRIPTION	ISSUED	VER'D	APP'D	DATE	CLIENT
B	RE-ISSUED FOR CONSTRUCTION CERTIFICATE	SW		CP	11.08.17	
C	RE-ISSUED FOR CONSTRUCTION CERTIFICATE	SW		CP	18.08.17	
D	RE-ISSUED FOR CONSTRUCTION CERTIFICATE	SW		CP	22.09.17	
E	RE-ISSUED FOR CONSTRUCTION CERTIFICATE	SW		CP	16.11.17	
F	RE-ISSUED FOR CONSTRUCTION CERTIFICATE	SW		CP	16.01.18	
G	RE-ISSUED FOR CONSTRUCTION CERTIFICATE	SW		CP	13.02.18	

Monado
CONSTRUCTIONS Pty Ltd

STEPHEN BOWERS
ARCHITECTS

NOT TO SCALE

NORTHROP
Sydney
Level 11 345 George Street, Sydney NSW 2000
Ph (02) 9241 4188 Fax (02) 9241 4324
Email sydney@northrop.com.au ABN 81 094 433 100

PROJECT
6 ORCHARD STREET,
WARRIEWOOD, NSW 2012

DRAWING TITLE
SUBDIVISION - STAGE 1
SEDIMENT AND EROSION CONTROL
DETAILS

JOB NUMBER
130945
DRAWING NUMBER
C12.11
REVISION
G
DRAWING SHEET SIZE = A1

DESIGNED: C.PALADA
DRAWN: S.WEEKS
JOB MANAGER: C.PALADA
VERIFIER: T.NATSA



LEGEND

DEPTH OF CUT

	- 4.0m TO - 2.5m
	- 2.5m TO - 2.0m
	- 2.0m TO - 1.5m
	- 1.5m TO - 1.0m
	- 1.0m TO - 0.75m
	- 0.75m TO - 0.5m
	- 0.5m TO - 0.25m
	- 0.25m TO - 0.0m

DEPTH OF FILL

	0.0m TO 0.25m
	0.25m TO 0.5m
	0.5m TO 0.75m
	0.75m TO 1.0m
	1.0m TO 1.5m
	1.5m TO 2.0m
	2.0m TO 2.5m
	2.5m TO 4.0m

GENERAL NOTES:

1. REFER SPECIFICATIONS NOTES FOR EARTHWORKS GENERAL REQUIREMENTS.

2. ALL WORKS TO BE CARRIED OUT IN ACCORDANCE WITH COUNCIL / RELEVANT AUTHORITY SPECIFICATIONS AND DETAILS.

3. CAD FILES / DTM FILES TO BE SUPPLIED IN AUTOCAD FORMAT FOR SETOUT PURPOSES (UPON REQUEST).

4. STRIP EXISTING TOPSOIL IN CONSULTATION WITH THE GEOTECHNICAL ENGINEER / REPORT.

5. NO ALLOWANCE HAS BEEN MADE FOR BULKING FACTORS. NOTE ALL VOLUMES DEPICTED ARE SOLID VOLUMES ONLY AND MAY NOT REFLECT DETAILED EARTHWORKS.

6. NO ALLOWANCE HAS BEEN MADE FOR DETAILED EARTHWORKS; ie SERVICE TRENCHING, DETAILED EXCAVATION, FOOTINGS, RETAINING WALLS AND THE LIKE.

7. THE CONTRACTOR SHALL USE FINAL SURFACE LEVELS AND TYPICAL PAVEMENT DETAILS FOR ACTUAL EARTHWORKS LEVELS.

8. BULK EARTHWORKS ARE BASED ON THE FOLLOWING DEPTHS FROM FINISHED SURFACE LEVELS;

8.1. ASPHALT PAVEMENT500mm

8.2. RIGID PAVEMENT TYPE 1275mm

8.3. RIGID PAVEMENT TYPE 2220mm

8.4. FOOTPATH PAVEMENT150mm

8.5. LANDSCAPE AREA150mm

9. APPROXIMATE BULK EARTHWORK VALUES AS FOLLOWS;

9.1. CUT-4435 cu.m

9.2. FILL+659 cu.m

9.3. BALANCE-3775 cu.m

10. NOTE: THE ABOVE VALUES HAVE BEEN TAKEN WITH THE ASSUMPTION OF A 200mm SITE STRIPPING OF TOPSOIL.

11. TEMPORARY 1:2 SLOPES FOR EXCAVATIONS HAVE BEEN ADOPTED (UNO). CONTRACTOR TO CONFIRM ADEQUACY WITH GEOTECHNICAL ENGINEER.

12. WHERE EXCAVATION EXPOSES HEAVY CLAY / BED ROCK, SUBGRADE TO BE PREPARED IN ACCORDANCE WITH GEOTECHNICAL ENGINEERS DIRECTION INCLUDING ALL CHANNELS CUT ALONG CONTOUR LINES TO A DEPTH OF 150mm).

FOR CONSTRUCTION

REVISION	DESCRIPTION	ISSUED	VER'D	APP'D	DATE	CLIENT
B	RE-ISSUED FOR CONSTRUCTION CERTIFICATE	SW		CP	11.08.17	
C	RE-ISSUED FOR CONSTRUCTION CERTIFICATE	SW		CP	18.08.17	
D	RE-ISSUED FOR CONSTRUCTION CERTIFICATE	SW		CP	22.09.17	
E	RE-ISSUED FOR CONSTRUCTION CERTIFICATE	SW		CP	16.11.17	
F	RE-ISSUED FOR CONSTRUCTION CERTIFICATE	SW		CP	16.01.18	
G	RE-ISSUED FOR CONSTRUCTION CERTIFICATE	SW		CP	13.02.18	

DRAWING NOT TO BE USED FOR CONSTRUCTION UNLESS VERIFICATION SIGNATURE HAS BEEN ADDED

ARCHITECT

STEPHEN BOWERS
ARCHITECTS

THE COPYRIGHT OF THIS DRAWING REMAINS WITH NORTHROP CONSULTING ENGINEERS PTY LTD

ALL DIMENSIONS TO BE VERIFIED ON SITE BEFORE COMMENCING WORK.
NORTHROP ACCEPTS NO RESPONSIBILITY FOR THE USABILITY, COMPLETENESS OR SCALE OF DRAWINGS TRANSFERRED ELECTRONICALLY.
THIS DRAWING MAY HAVE BEEN PREPARED USING COLOUR, AND MAY BE INCOMPLETE IF COPIED TO BLACK & WHITE.

010203040m

SCALE 1:800

Sydney

Level 11 345 George Street, Sydney NSW 2000
Ph (02) 9241 4188 Fax (02) 9241 4324
Email sydney@northrop.com.au ABN 81 094 433 100

PROJECT

**6 ORCHARD STREET,
WARRIEWOOD, NSW 2012**

DRAWING TITLE

**SUBDIVISION - STAGE 1
BULK EARTHWORKS CUT TO FILL
PLAN**

JOB NUMBER

130945

DRAWING NUMBER


C13.01

REVISION

G

DRAWING SHEET SIZE = A1

DRAWN: S. WEEKS
DESIGNED: C. PALADA
JOB MANAGER: C. PALADA
VERIFIER: T. NATSA

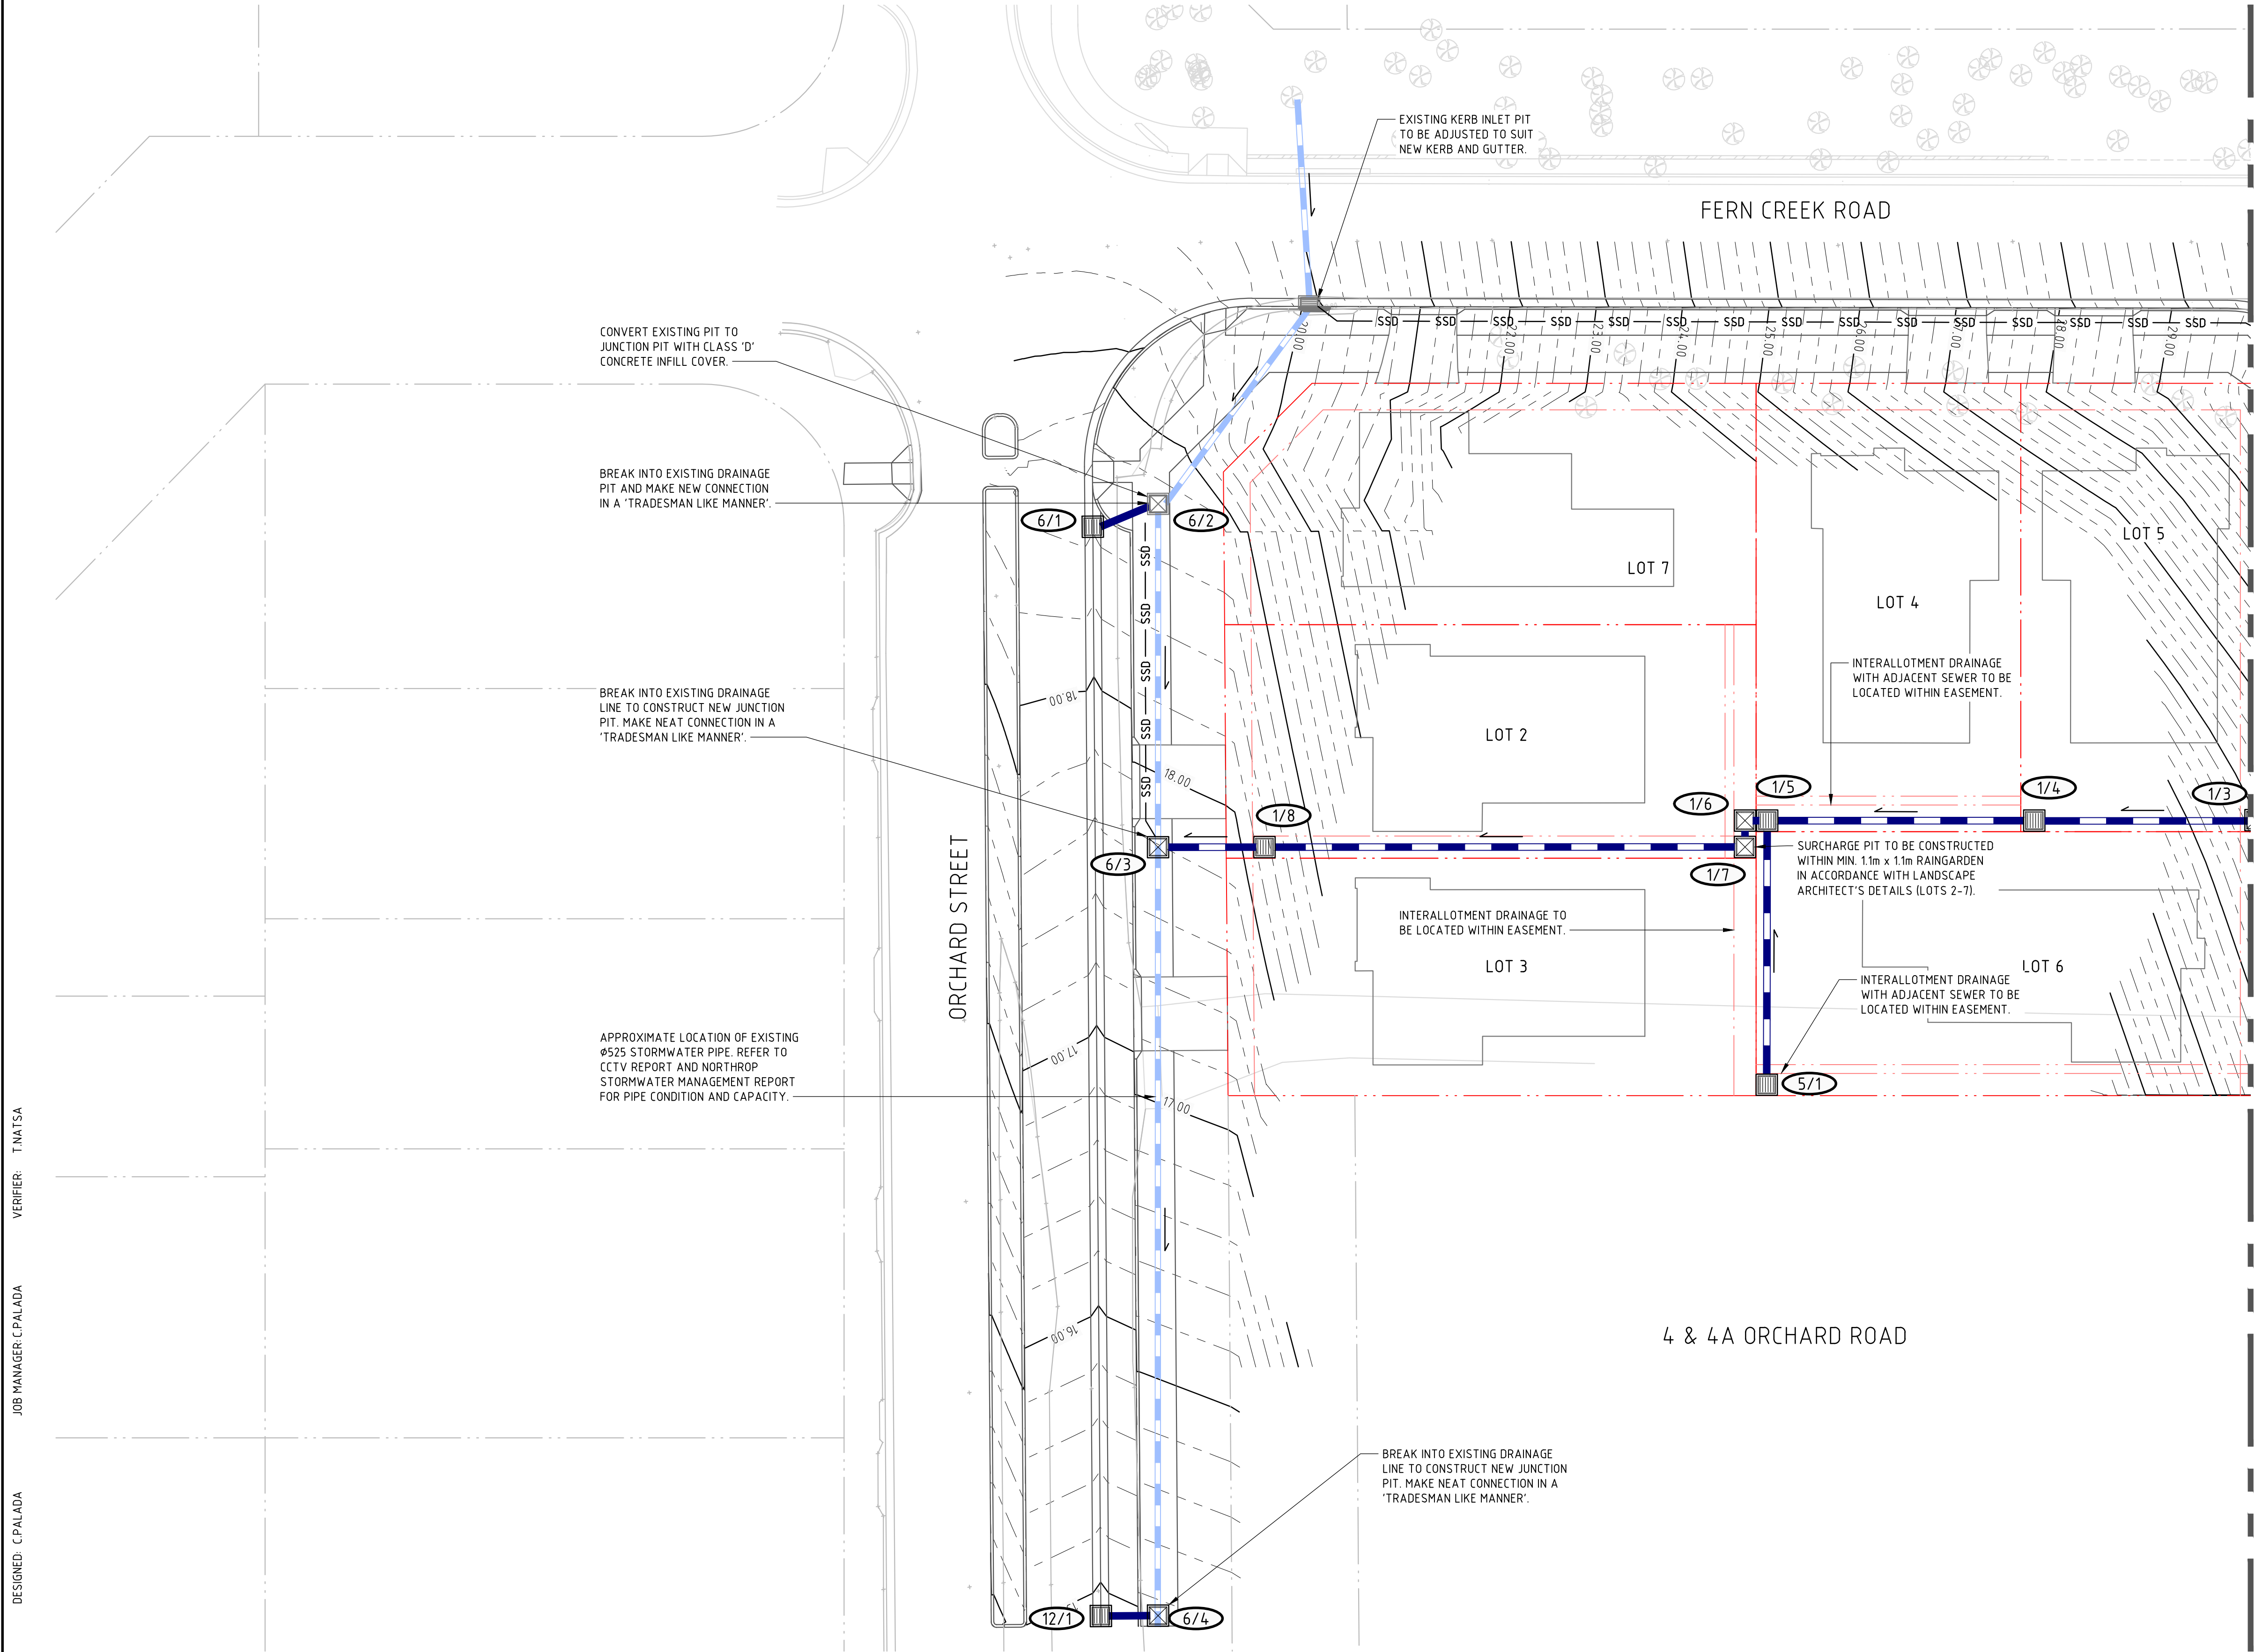

FOR CONTINUATION REFER TO SHEET 2

LEGEND

BOUNDARY LINE

EASEMENT LINE

STORMWATER PIPE

EXISTING STORMWATER PIPE

KERB OUTLETS

GRASS SWALE

KERB INLET PIT

JUNCTION PIT

SURFACE INLET PIT

STACKED ROCK HEADWALL

STORMWATER PIT TAG

ON-SITE DETENTION TANK

SUBSOIL DRAINAGE

20yr FLOOD EXTENTS

100yr FLOOD EXTENTS

PMF FLOOD EXTENTS

- GENERAL NOTES:
1. REFER SPECIFICATIONS NOTES FOR STORMWATER GENERAL REQUIREMENTS.

2. ALL WORKS TO BE CARRIED OUT IN ACCORDANCE WITH COUNCIL / RELEVANT AUTHORITY SPECIFICATIONS AND DETAILS.

3. CAD FILES TO BE SUPPLIED IN AUTOCAD FORMAT FOR SETOUT PURPOSES (UPON REQUEST).

4. SUBSOIL DRAINAGE TO RETAINING WALLS, KERBS AND SWALE DRAINS NOT SHOWN FOR CLARITY - REFER RELEVANT DETAILS.

5. REFER 'STORMWATER LONGITUDINAL SECTIONS C14.11-C14.13' FOR PIPE INFORMATION.

6. REFER 'STORMWATER LONGITUDINAL SECTIONS C14.11-C14.13' PIT INFORMATION.

7. ALL STORMWATER INLET PITS TO BE FITTED WITH 'ENVIROPOD' INSERT AND 200 MICRON FILTER.

8. PROVIDE DRAINAGE CONNECTIONS TO KERB IN ACCORDANCE WITH COUNCIL STANDARD DETAILS AND SPECIFICATION.

9. CONTRACTOR TO ALLOW TO ADJUST AND LIAISE WITH RELEVANT SERVICE AUTHORITIES IN RELATION TO EXISTING SERVICE ADJUSTMENT AND MODIFICATIONS.

10. REFER 'STORMWATER MANAGEMENT DEVICES C14.21' FOR OSD TANK STRUCTURE DETAILS.

11. HOUSE LOTS / DRIVEWAYS AND LOT GRADING BY OTHERS.

REVISION	DESCRIPTION	ISSUED	VER'D	APP'D	DATE	CLIENT
B	RE-ISSUED FOR CONSTRUCTION CERTIFICATE	SW		CP	11.08.17	Monado CONSTRUCTIONS Pty Ltd THE COPYRIGHT OF THIS DRAWING REMAINS WITH NORTHROP CONSULTING ENGINEERS PTY LTD
C	RE-ISSUED FOR CONSTRUCTION CERTIFICATE	SW		CP	18.08.17	
D	RE-ISSUED FOR CONSTRUCTION CERTIFICATE	SW		CP	22.09.17	
E	RE-ISSUED FOR CONSTRUCTION CERTIFICATE	SW		CP	16.11.17	
F	RE-ISSUED FOR CONSTRUCTION CERTIFICATE	SW		CP	16.01.18	
G	RE-ISSUED FOR CONSTRUCTION CERTIFICATE	SW		CP	13.02.18	
G	RE-ISSUED FOR CONSTRUCTION CERTIFICATE	SW		CP	13.02.18	

ARCHITECT

STEPHEN BOWERS

ARCHITECTS

ALL DIMENSIONS TO BE VERIFIED ON SITE BEFORE COMMENCING WORK.

NORTHROP ACCEPTS NO RESPONSIBILITY FOR THE USABILITY, COMPLETENESS OR SCALE OF DRAWINGS TRANSFERRED ELECTRONICALLY.

THIS DRAWING MAY HAVE BEEN PREPARED USING COLOUR, AND MAY BE INCOMPLETE IF COPIED TO BLACK & WHITE

02

04

06

08

10

12

SCALE 1:200

NORTHROP

Sydney

Level 11 345 George Street, Sydney NSW 2000

Ph (02) 9241 4188 Fax (02) 9241 4324

Email sydney@northrop.com.au ABN 81 094 433 100

PROJECT

6 ORCHARD STREET,
WARRIEWOOD, NSW 2012

DRAWING TITLE

SUBDIVISION - STAGE 1

STORMWATER MANAGEMENT PLAN

- SHEET 1

JOB NUMBER

130945


DRAWING NUMBER

C14.01


REVISION

G

DRAWING SHEET SIZE = A1

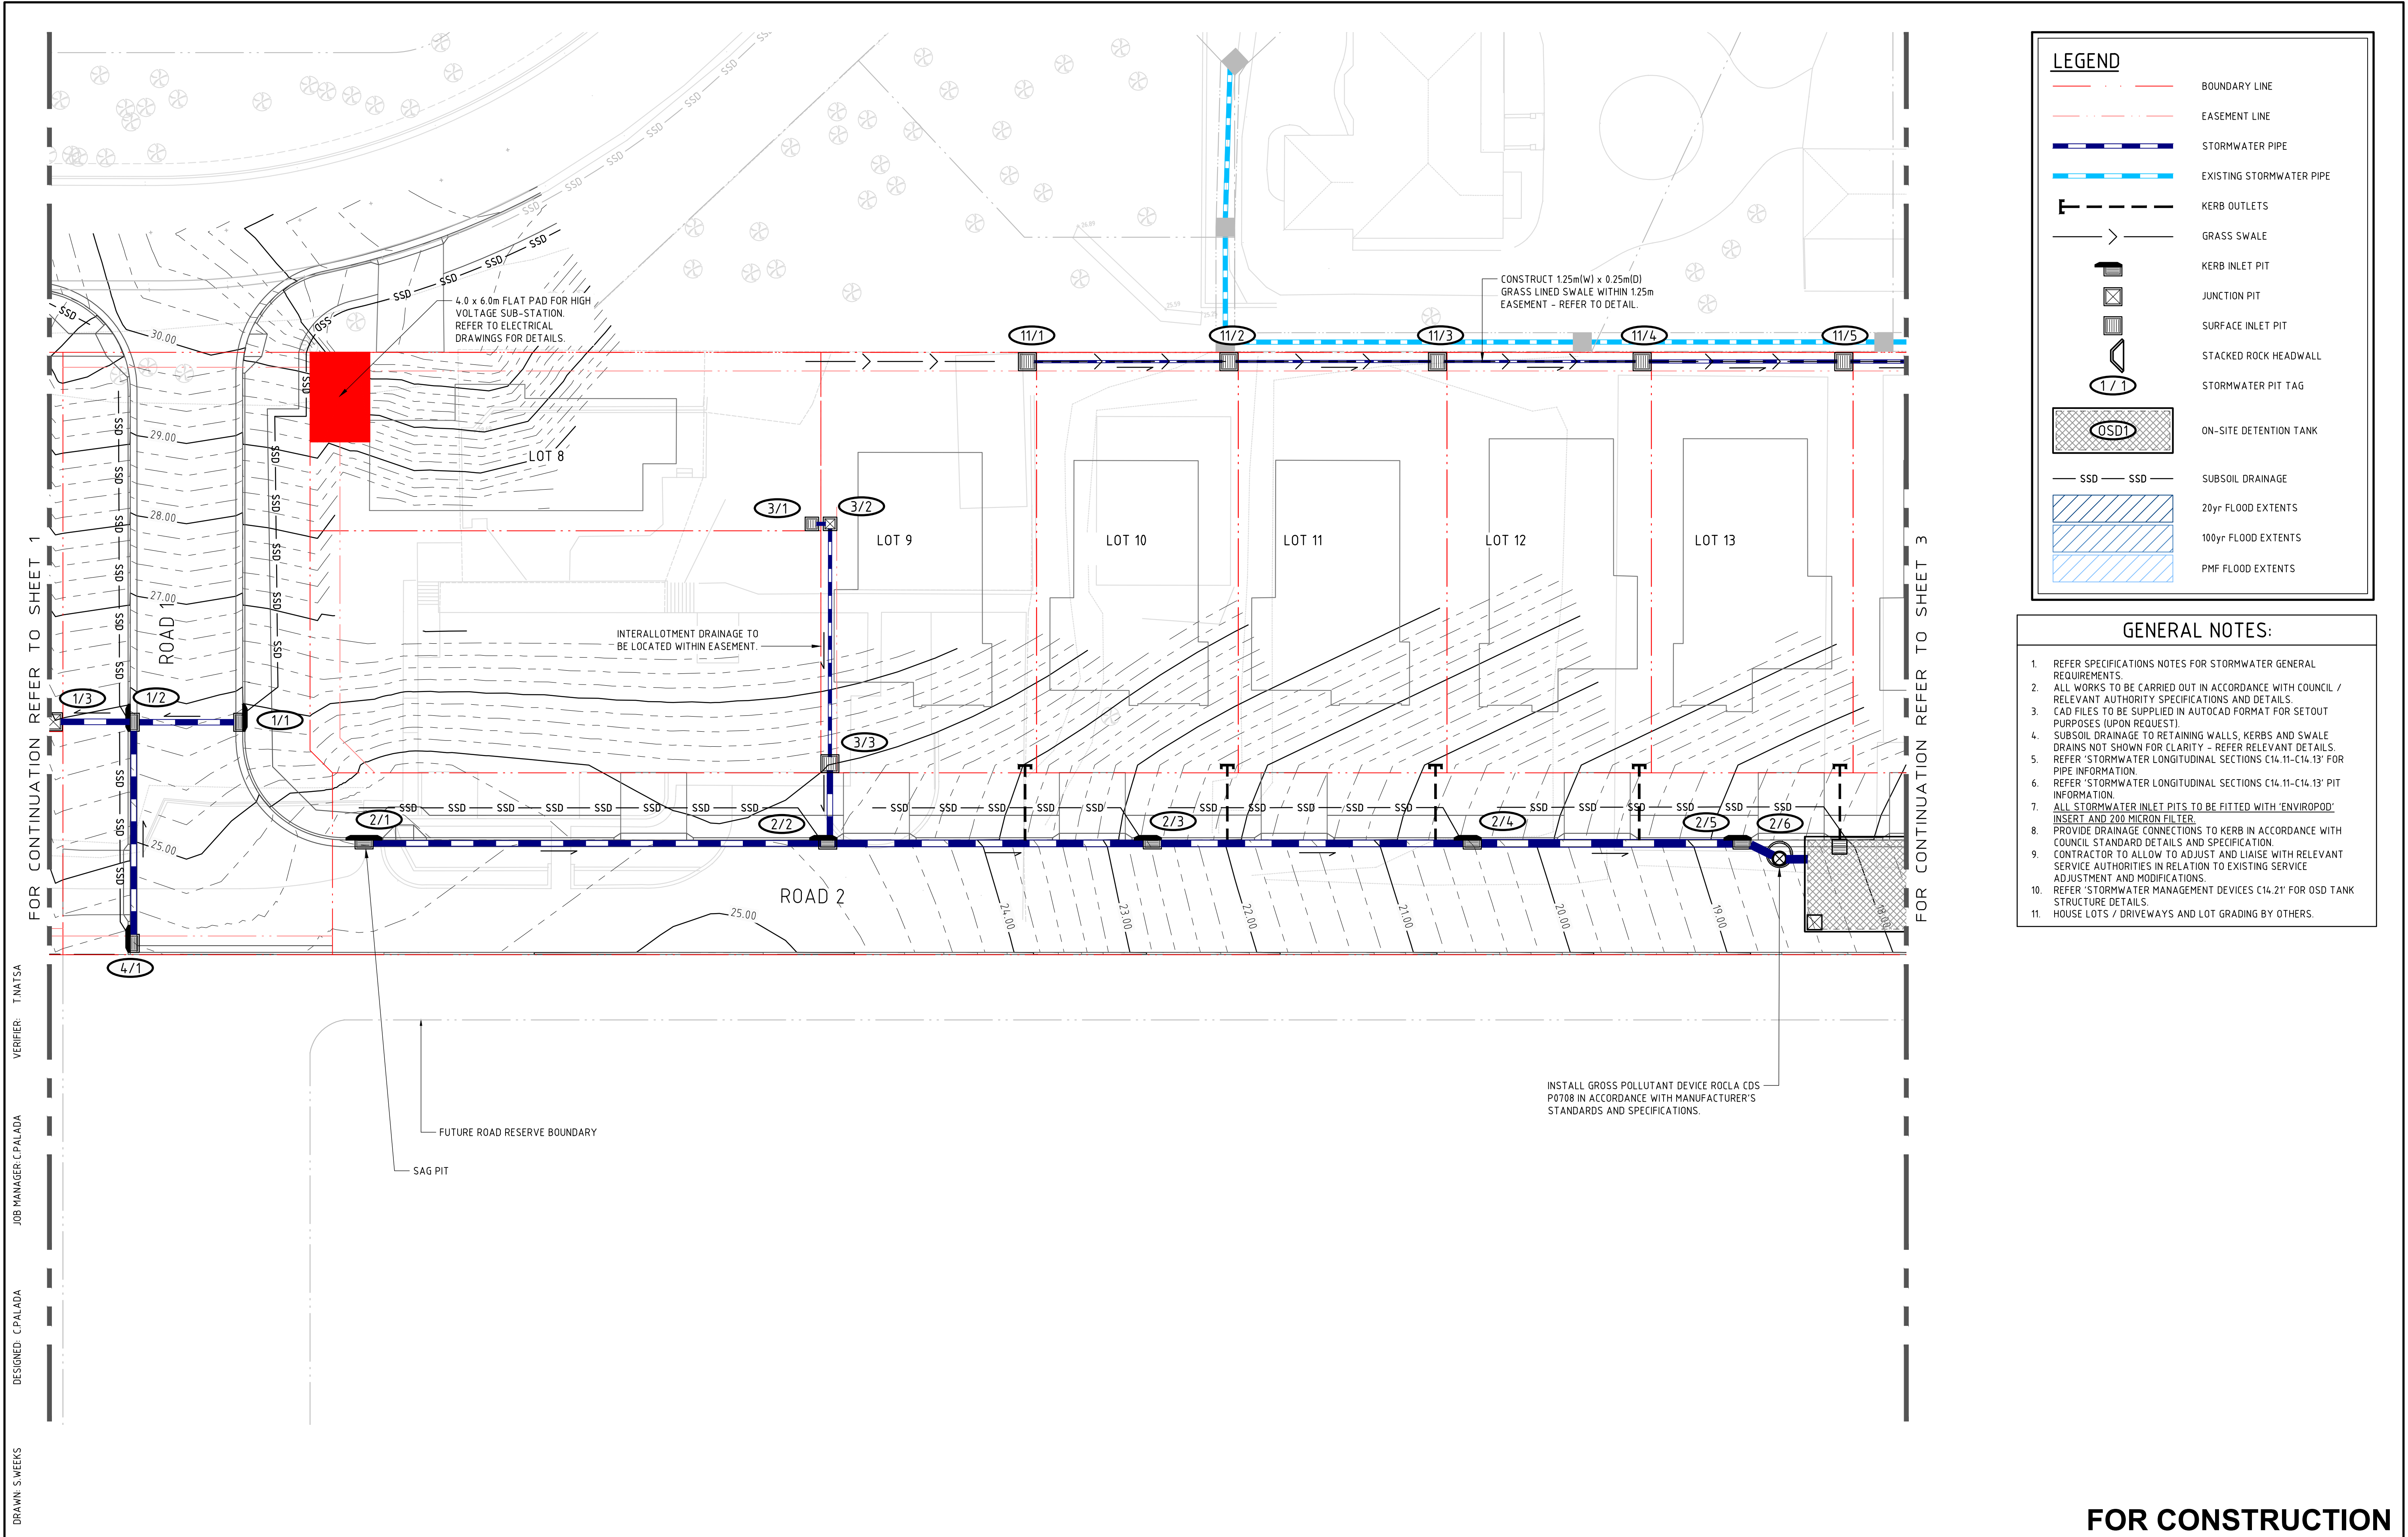

REVISION	DESCRIPTION	ISSUED	VER'D	APP'D	DATE	CLIENT	ARCHITECT	SCALE	PROJECT	DRAWING TITLE	JOB NUMBER	DRAWING NUMBER	REVISION
B	RE-ISSUED FOR CONSTRUCTION CERTIFICATE	SW		CP	11.08.17			0 2 4 6 8 10m	6 ORCHARD STREET, WARRIEWOOD, NSW 2012	SUBDIVISION - STAGE 1	130945	C14.02	G
C	RE-ISSUED FOR CONSTRUCTION CERTIFICATE	SW		CP	18.08.17			SCALE 1:200		STORMWATER MANAGEMENT PLAN - SHEET 2			
D	RE-ISSUED FOR CONSTRUCTION CERTIFICATE	SW		CP	22.09.17								
E	RE-ISSUED FOR CONSTRUCTION CERTIFICATE	SW		CP	16.11.17								
F	RE-ISSUED FOR CONSTRUCTION CERTIFICATE	SW		CP	16.01.18								
G	RE-ISSUED FOR CONSTRUCTION CERTIFICATE	SW		CP	13.02.18								

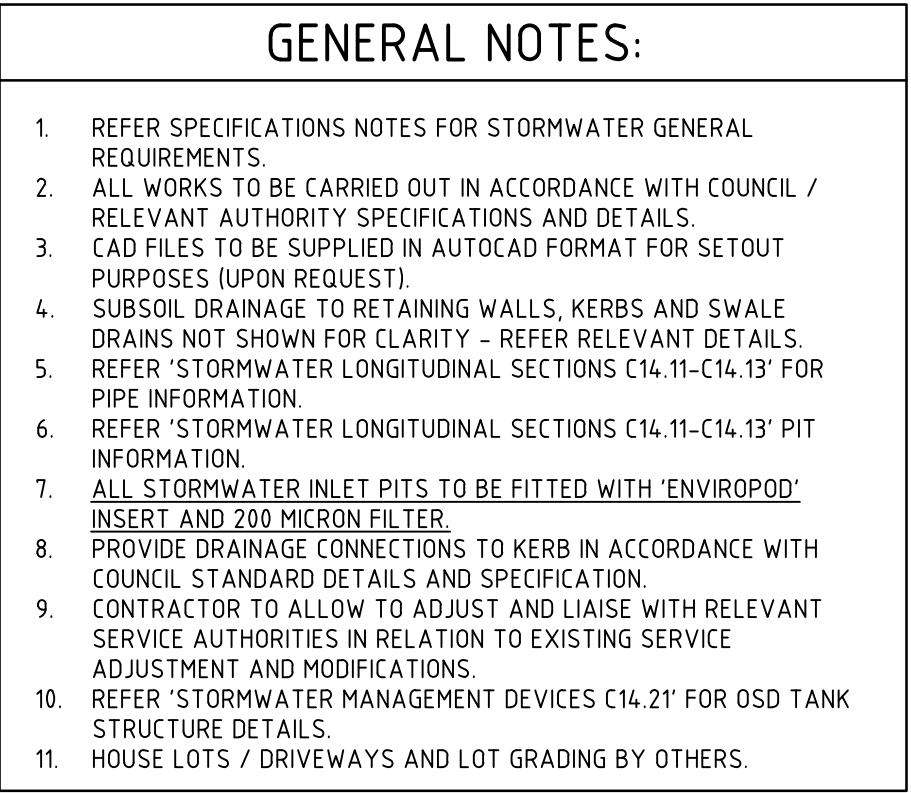


REVISION	DESCRIPTION	ISSUED	VER'D	APP'D	DATE	CLIENT	ARCHITECT		PROJECT	DRAWING TITLE	JOB NUMBER
B	RE-ISSUED FOR CONSTRUCTION CERTIFICATE	SW		CP	11.08.17			 Sydney Level 11 345 George Street, Sydney NSW 2000 Ph (02) 9241 4188 Fax (02) 9241 4324 Email sydney@northrop.com.au ABN 81 094 433 100	6 ORCHARD STREET, WARRIEWOOD, NSW 2012	SUBDIVISION - STAGE 1 STORMWATER MANAGEMENT PLAN - SHEET 3	130945
C	RE-ISSUED FOR CONSTRUCTION CERTIFICATE	SW		CP	18.08.17						
D	RE-ISSUED FOR CONSTRUCTION CERTIFICATE	SW		CP	22.09.17						
E	RE-ISSUED FOR CONSTRUCTION CERTIFICATE	SW		CP	16.11.17						
F	RE-ISSUED FOR CONSTRUCTION CERTIFICATE	SW		CP	16.01.18						
G	RE-ISSUED FOR CONSTRUCTION CERTIFICATE	SW		CP	13.02.18						
DRAWING NOT TO BE USED FOR CONSTRUCTION UNLESS VERIFICATION SIGNATURE HAS BEEN ADDED.											

DRAWN S.WEEKS


DESIGNED: CPALADA

JOB MANAGER: CPALADA


VERIFIER: T.NATSA

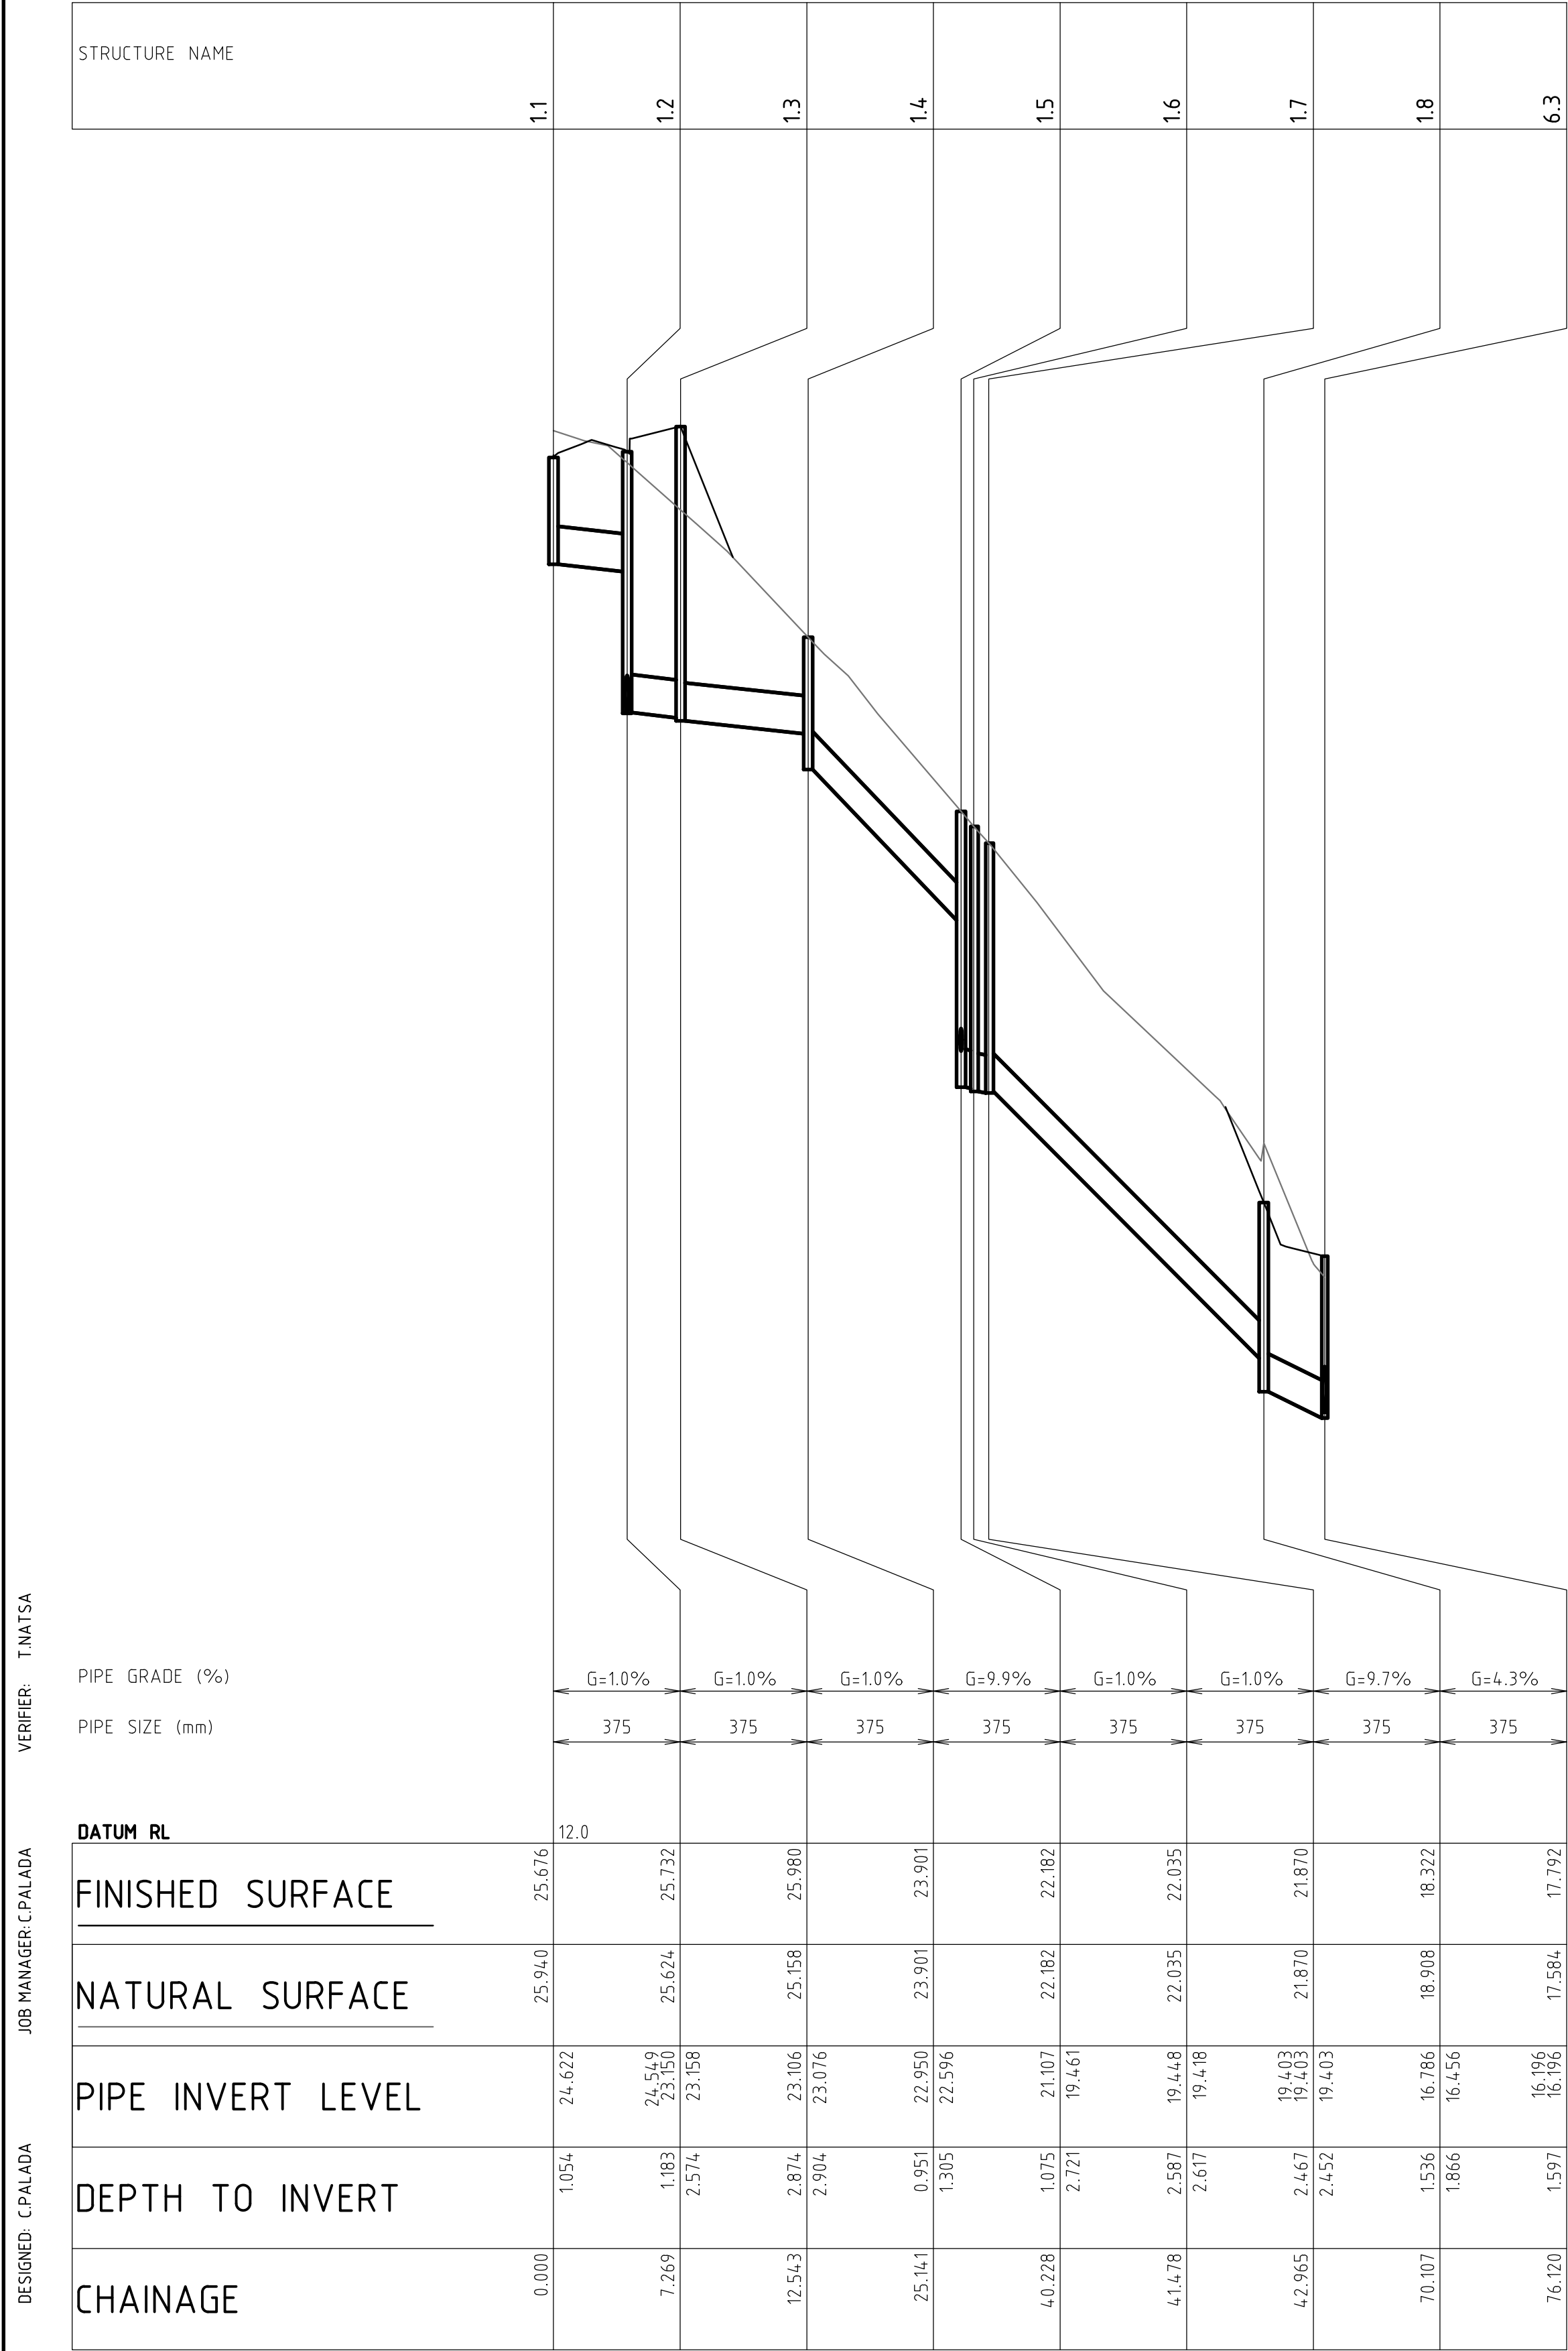

LINE 1
SCALE HORIZONTAL = 1:500
VERTICAL = 1:50

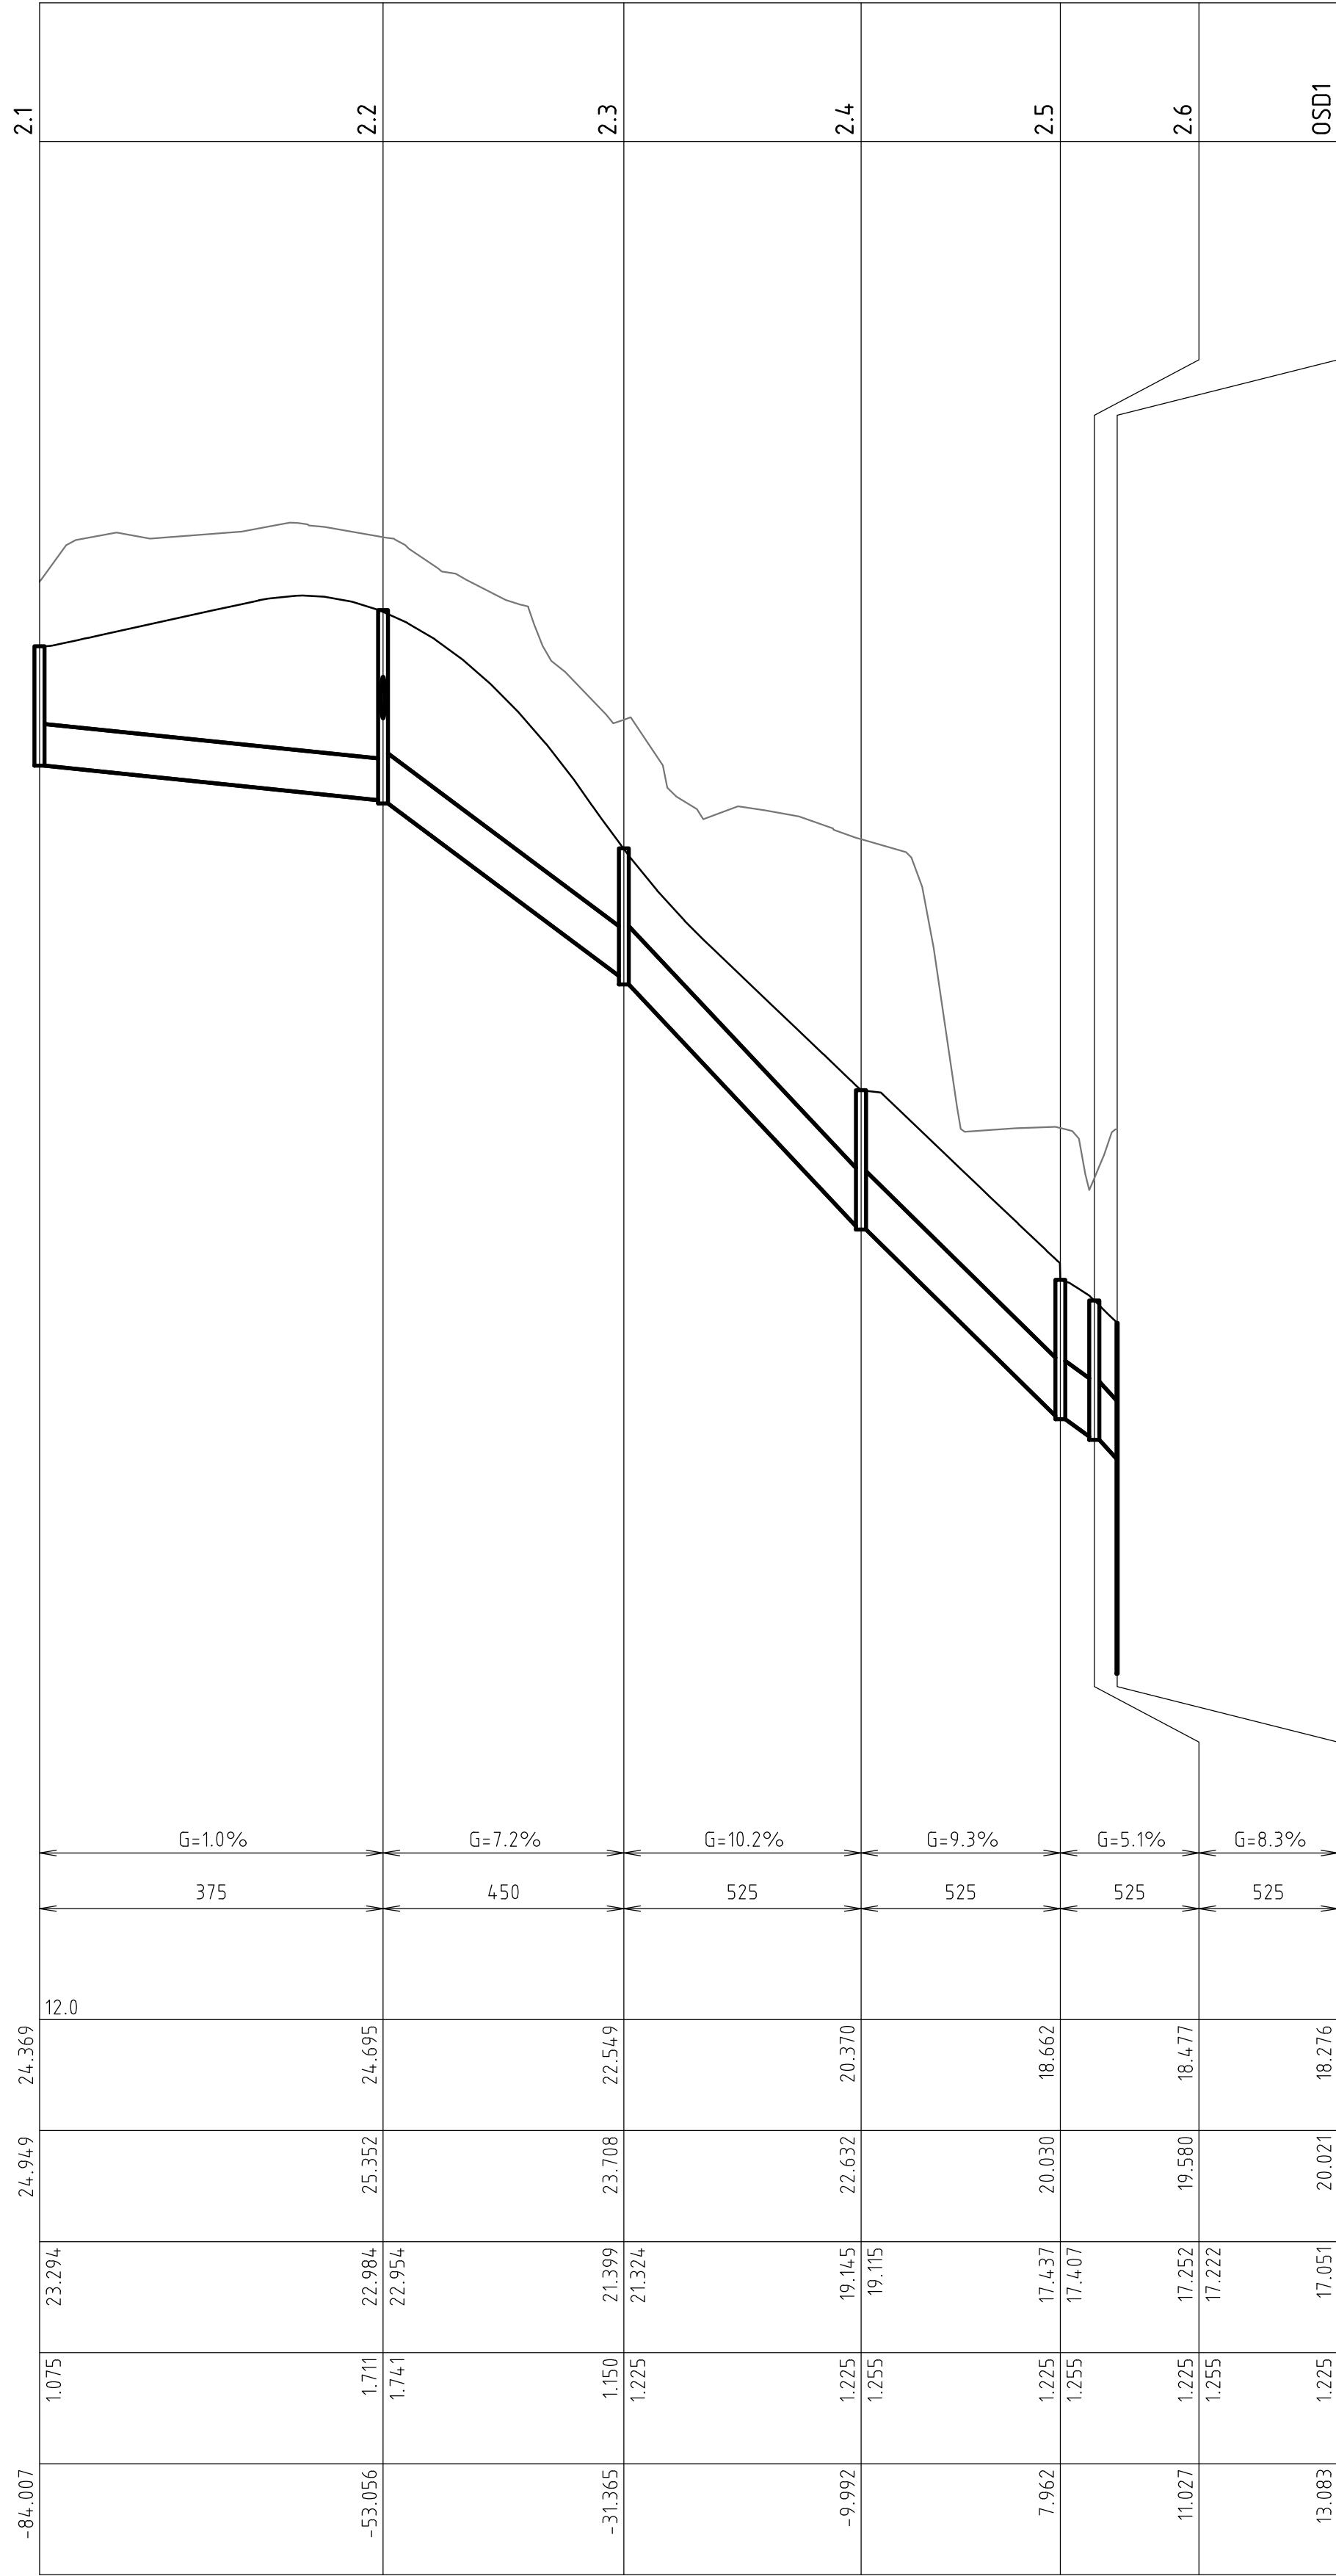

LINE 2
SCALE HORIZONTAL = 1:500
VERTICAL = 1:50

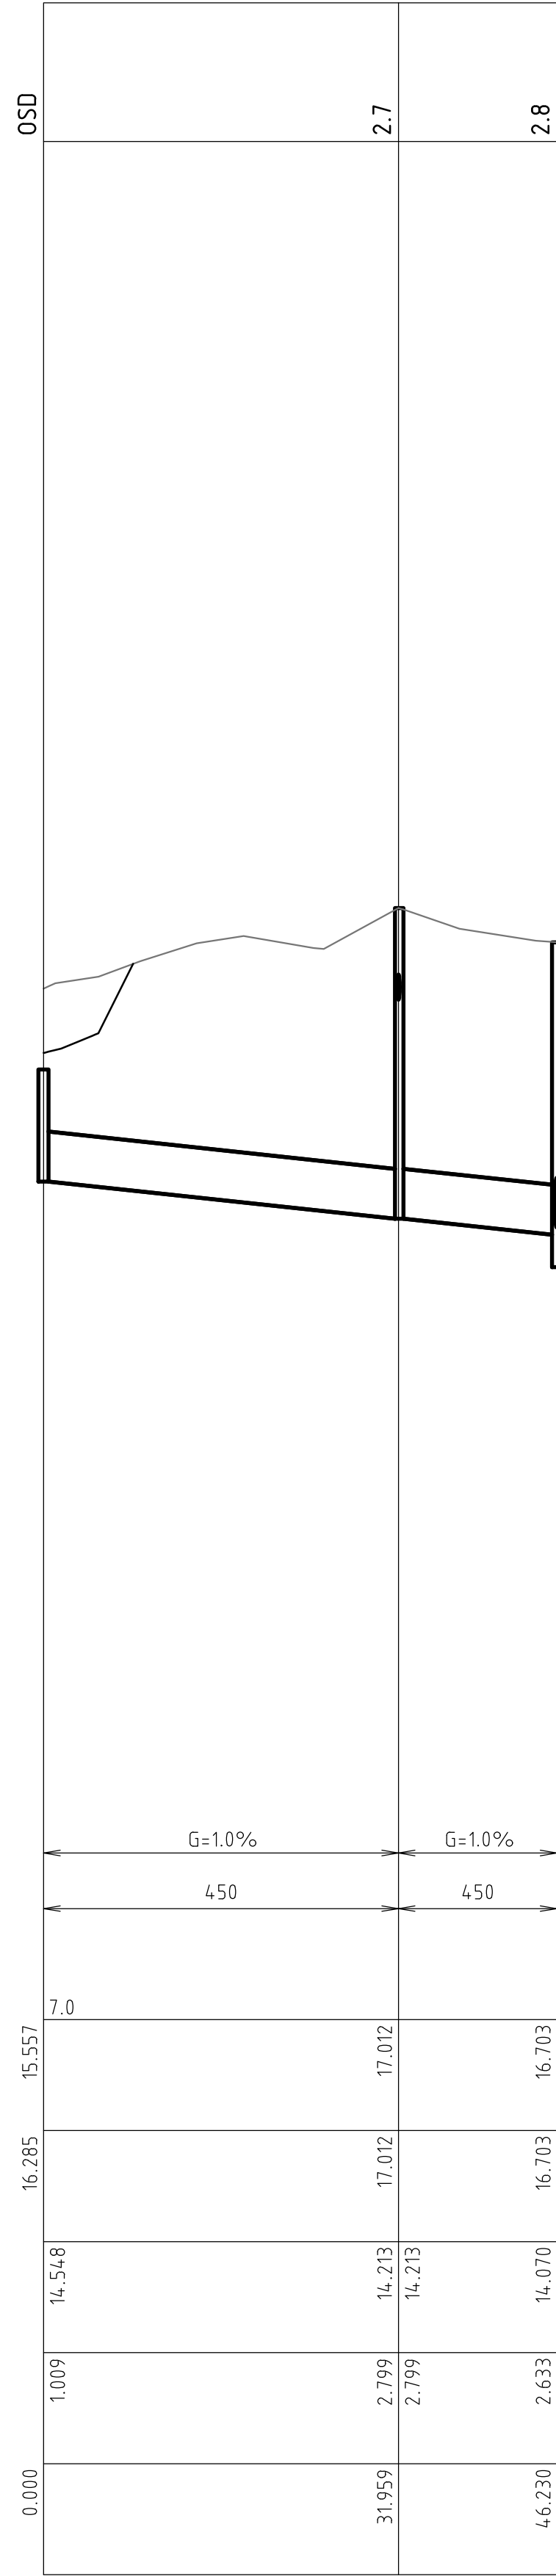


LINE 2 CONTINUED
SCALE HORIZONTAL = 1:500
VERTICAL = 1:50

FOR CONSTRUCTION


REVISION	DESCRIPTION	ISSUED	VER'D	APP'D	DATE	CLIENT	ARCHITECT	ALL DIMENSIONS TO BE VERIFIED ON SITE BEFORE COMMENCING WORK. NORTHROP ACCEPTS NO RESPONSIBILITY FOR THE USABILITY, COMPLETENESS OR SCALE OF DRAWINGS TRANSFERRED ELECTRONICALLY. THIS DRAWING MAY HAVE BEEN PREPARED USING COLOUR, AND MAY BE INCOMPLETE IF COPIED TO BLACK & WHITE.	PROJECT	DRAWING TITLE	JOB NUMBER
B	RE-ISSUED FOR CONSTRUCTION CERTIFICATE	SW		CP	11.08.17				6 ORCHARD STREET, WARRIEWOOD, NSW 2012	SUBDIVISION - STAGE 1	130945
C	RE-ISSUED FOR CONSTRUCTION CERTIFICATE	SW		CP	18.08.17					STORMWATER LONGITUDINAL SECTIONS - SHEET 1	DRAWING NUMBER
D	RE-ISSUED FOR CONSTRUCTION CERTIFICATE	SW		CP	22.09.17						REVISION
E	RE-ISSUED FOR CONSTRUCTION CERTIFICATE	SW		CP	16.11.17						C14.11
F	RE-ISSUED FOR CONSTRUCTION CERTIFICATE	SW		CP	16.01.18						G
G	RE-ISSUED FOR CONSTRUCTION CERTIFICATE	SW		CP	13.02.18						DRAWING SHEET SIZE = A1

[illegible]


LINE 2 CONTINUED
SCALE HORIZONTAL = 1:500
VERTICAL = 1:50

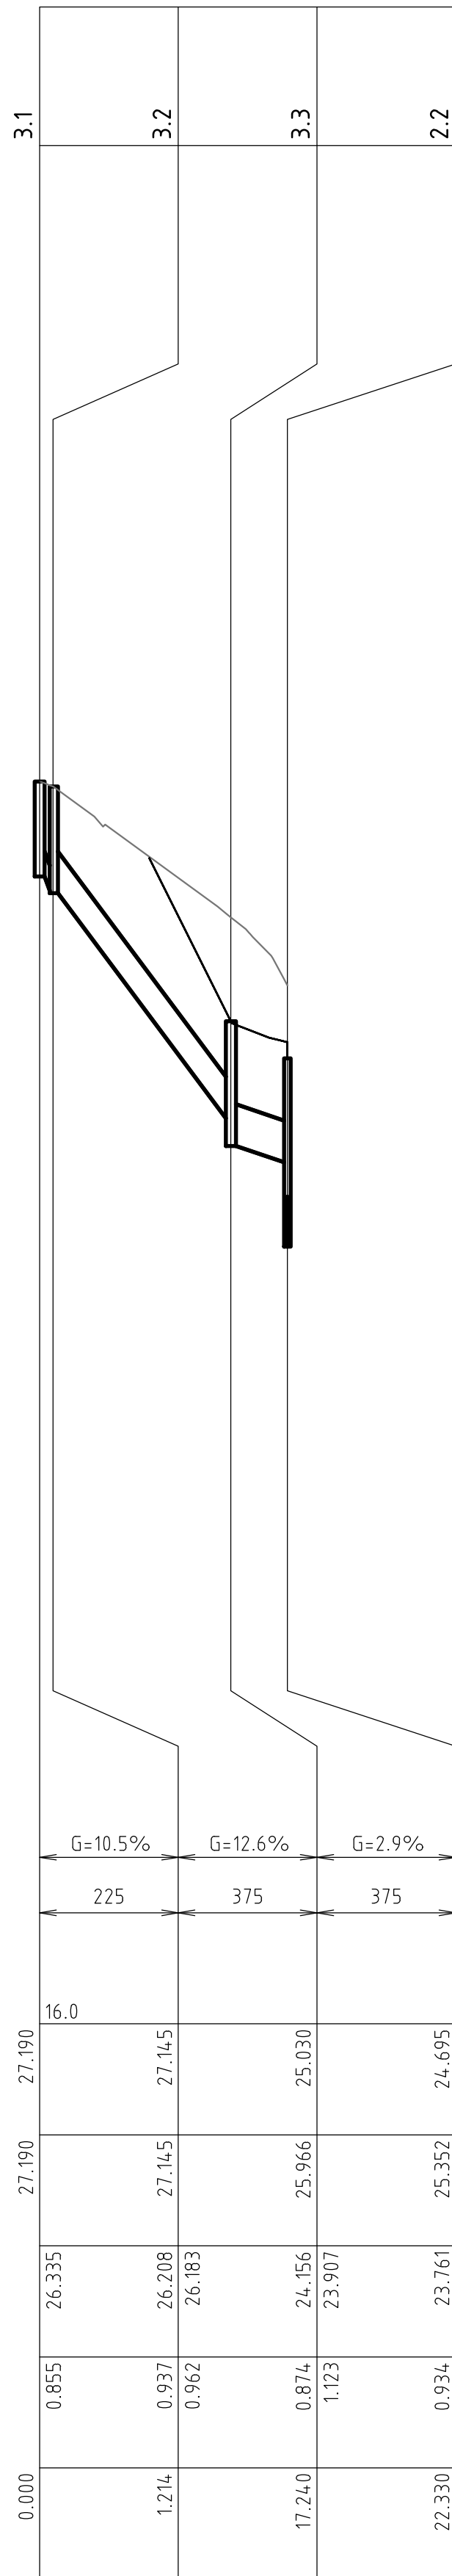


LINE 3
SCALE HORIZONTAL = 1:500
VERTICAL = 1:50

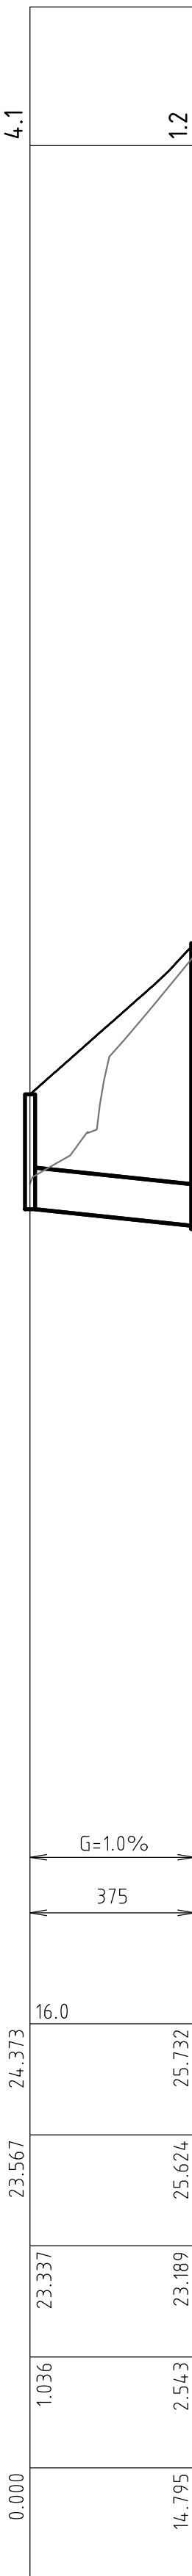

LINE 4
SCALE HORIZONTAL = 1:500
VERTICAL = 1:50

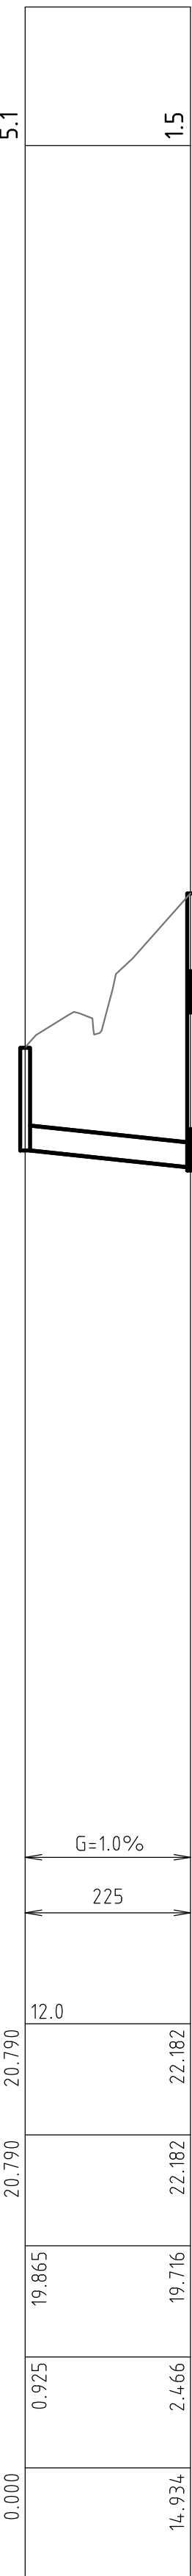


LINE 5
SCALE HORIZONTAL = 1:500
VERTICAL = 1:50

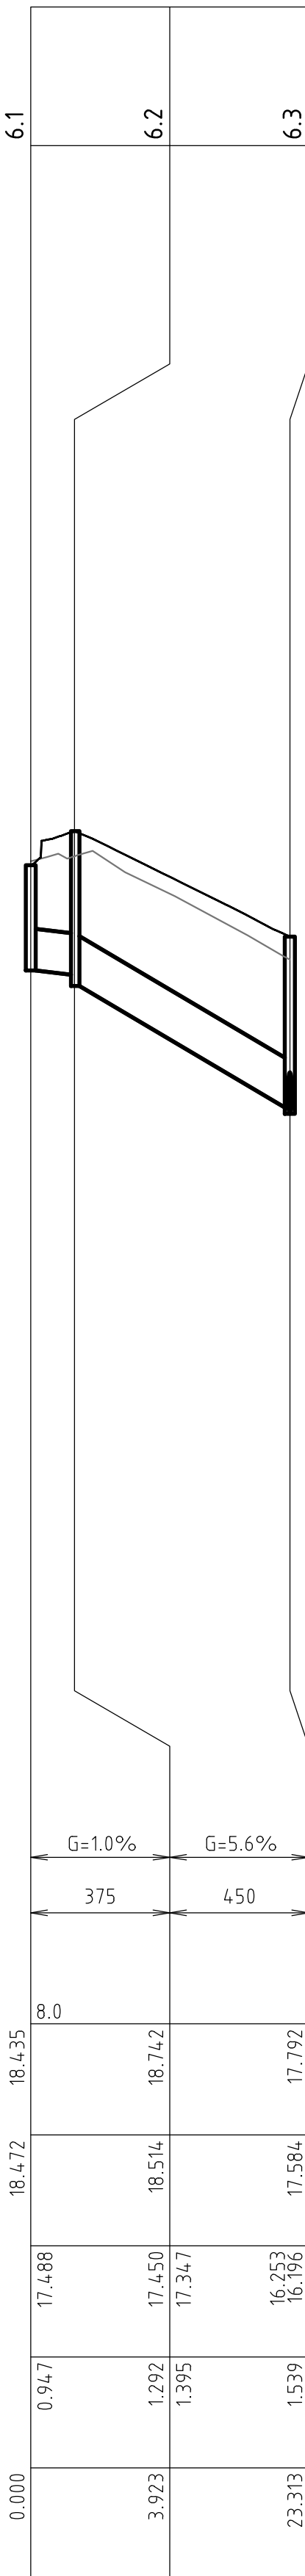

LINE 6
SCALE HORIZONTAL = 1:500
VERTICAL = 1:50

FOR CONSTRUCTION

REVISION	DESCRIPTION	ISSUED	VER'D	APP'D	DATE	CLIENT	ARCHITECT	ALL DIMENSIONS TO BE VERIFIED ON SITE BEFORE COMMENCING WORK. NORTHROP ACCEPTS NO RESPONSIBILITY FOR THE USABILITY, COMPLETENESS OR SCALE OF DRAWINGS TRANSFERRED ELECTRONICALLY. THIS DRAWING MAY HAVE BEEN PREPARED USING COLOUR, AND MAY BE INCOMPLETE IF COPIED TO BLACK & WHITE 012345m 0510152025m SCALE 1:100 SCALE 1:500	 Sydney Level 11 345 George Street, Sydney NSW 2000 Ph (02) 9241 4188 Fax (02) 9241 4324 Email sydney@northrop.com.au ABN 81 094 433 100	PROJECT	DRAWING TITLE	JOB NUMBER
B	RE-ISSUED FOR CONSTRUCTION CERTIFICATE	SW	CP	11.08.17			012345m 0510152025m SCALE 1:100 SCALE 1:500	 Sydney Level 11 345 George Street, Sydney NSW 2000 Ph (02) 9241 4188 Fax (02) 9241 4324 Email sydney@northrop.com.au ABN 81 094 433 100	6 ORCHARD STREET, WARRIEWOOD, NSW 2012	SUBDIVISION - STAGE 1	130945	
C	RE-ISSUED FOR CONSTRUCTION CERTIFICATE	SW	CP	18.08.17					DRAWING NUMBER	REVISION		
D	RE-ISSUED FOR CONSTRUCTION CERTIFICATE	SW	CP	22.09.17					C14.12	G		
E	RE-ISSUED FOR CONSTRUCTION CERTIFICATE	SW	CP	16.11.17								
F	RE-ISSUED FOR CONSTRUCTION CERTIFICATE	SW	CP	16.01.18								
G	RE-ISSUED FOR CONSTRUCTION CERTIFICATE	SW	CP	13.02.18								
DRAWING NOT TO BE USED FOR CONSTRUCTION UNLESS VERIFICATION SIGNATURE HAS BEEN ADDED									THE COPYRIGHT OF THIS DRAWING REMAINS WITH NORTHROP CONSULTING ENGINEERS PTY LTD			
DRAWING SHEET SIZE = A1												

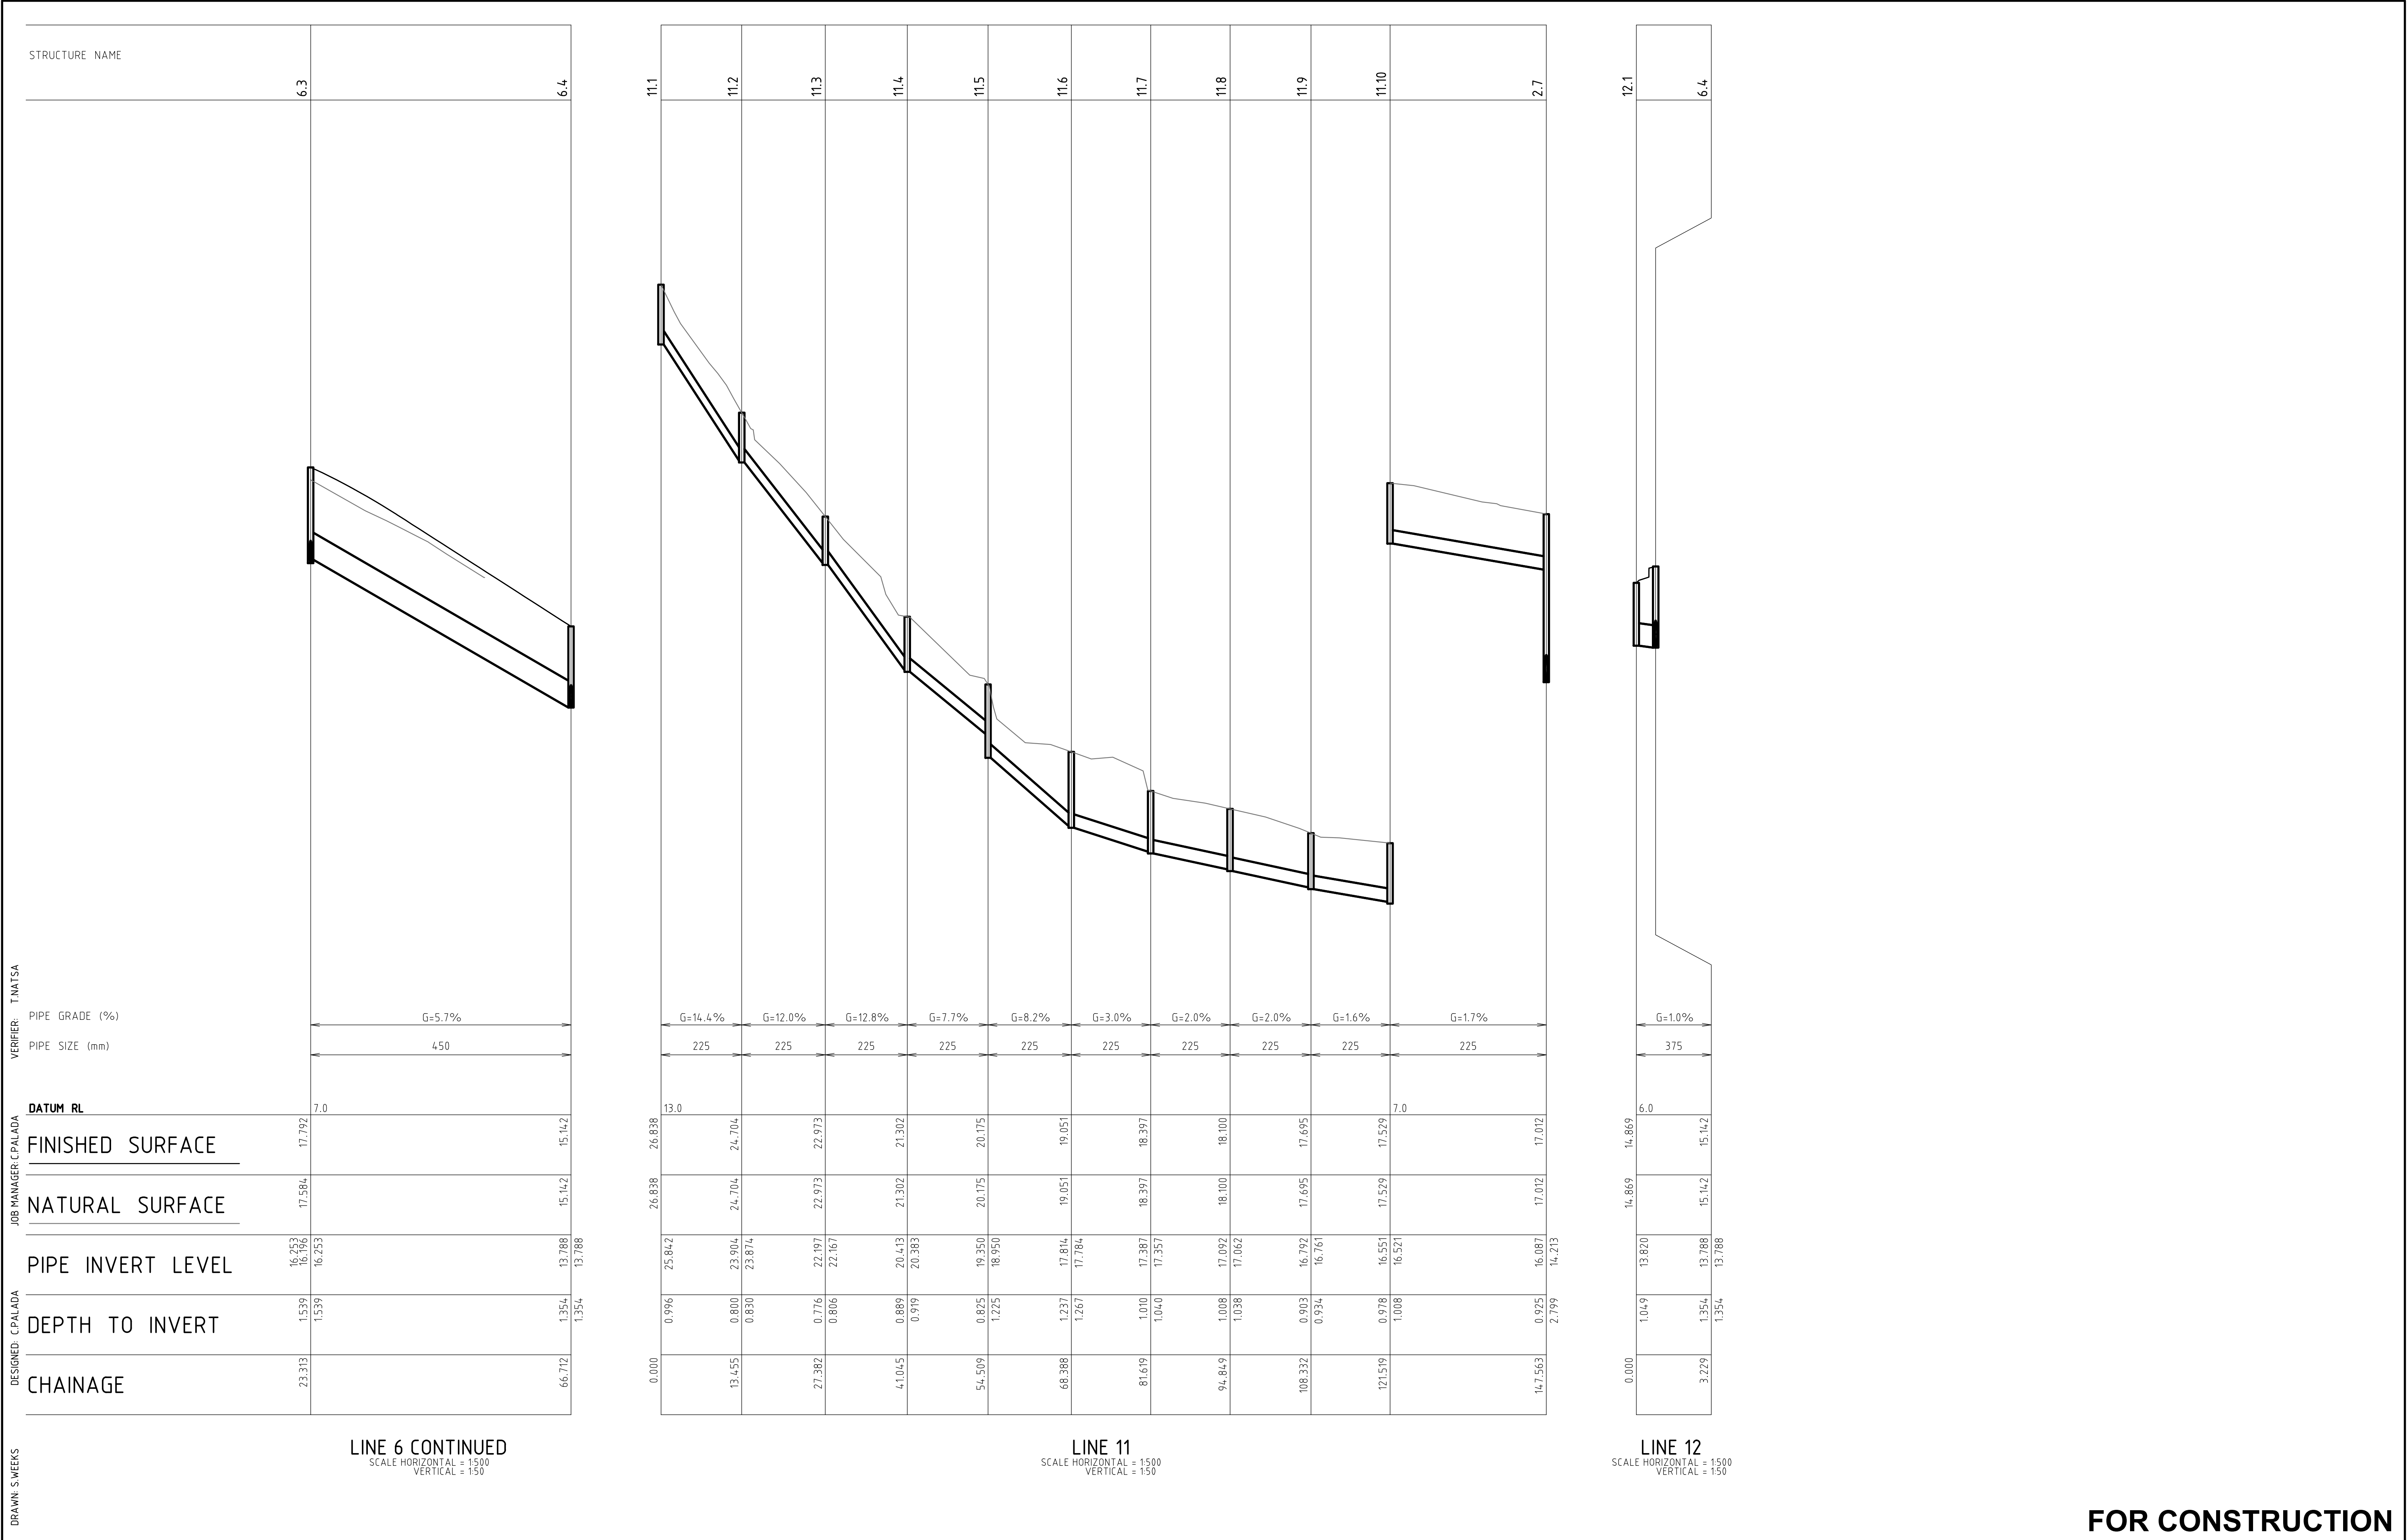


REVISION	DESCRIPTION	ISSUED	VER'D	APP'D	DATE	CLIENT	ARCHITECT	ALL DIMENSIONS TO BE VERIFIED ON SITE BEFORE COMMENCING WORK. NORTHROP ACCEPTS NO RESPONSIBILITY FOR THE USABILITY, COMPLETENESS OR SCALE OF DRAWINGS TRANSFERRED ELECTRONICALLY. THIS DRAWING MAY HAVE BEEN PREPARED USING COLOUR, AND MAY BE INCOMPLETE IF COPIED TO BLACK & WHITE.	 Sydney Level 11 345 George Street, Sydney NSW 2000 Ph (02) 9241 4188 Fax (02) 9241 4324 Email sydney@northrop.com.au ABN 81 094 433 100	PROJECT 6 ORCHARD STREET, WARRIEWOOD, NSW 2012	DRAWING TITLE SUBDIVISION - STAGE 1 STORMWATER LONGITUDINAL SECTIONS - SHEET 3	JOB NUMBER 130945
B	RE-ISSUED FOR CONSTRUCTION CERTIFICATE	SW		CP	11.08.17	 Monado CONSTRUCTORS Pty Ltd	 STEPHEN BOWERS ARCHITECTS	 0 1 2 3 4 5m SCALE 1:100 0 5 10 15 20 25m SCALE 1:500			C14.13	G
C	RE-ISSUED FOR CONSTRUCTION CERTIFICATE	SW		CP	18.08.17							
D	RE-ISSUED FOR CONSTRUCTION CERTIFICATE	SW		CP	22.09.17							
E	RE-ISSUED FOR CONSTRUCTION CERTIFICATE	SW		CP	16.11.17							
F	RE-ISSUED FOR CONSTRUCTION CERTIFICATE	SW		CP	16.01.18							
G	RE-ISSUED FOR CONSTRUCTION CERTIFICATE	SW		CP	13.02.18							
DRAWING NOT TO BE USED FOR CONSTRUCTION UNLESS VERIFICATION SIGNATURE HAS BEEN ADDED												

DRAINAGE STRUCTURE SCHEDULE									
PIT ID	STRUCTURE DESCRIPTION	GRATE & FRAME SIZE	CHAMBER SIZE	LINTEL TYPE & SIZE	ACCESS COVER & CLASS	SETOUT RL	INVERT RL	DEPTH TO IL	REMARKS
1/1	NEW KERB INLET PIT	900 x 450	900 x 900	1.8m CONCRETE LINTEL	GALV. BICYCLE SAFE COVER 'D'	25.68	24.62	1.05	PROVIDE LITTER BASKET INSERT 'ENVIROPOD'
1/2	NEW KERB INLET PIT	900 x 450	900 x 900	1.8m CONCRETE LINTEL	GALV. BICYCLE SAFE COVER 'D'	25.73	23.16	2.57	PROVIDE LITTER BASKET INSERT 'ENVIROPOD'
1/3	NEW JUNCTION PIT	900 x 900	900 x 900		CONCRETE INFILL COVER 'B'	25.98	23.08	2.90	
1/4	NEW SURFACE INLET PIT	900 x 900	900 x 900		GALV. HEEL SAFE COVER 'B'	23.90	22.60	1.30	PROVIDE LITTER BASKET INSERT 'ENVIROPOD'
1/5	NEW SURFACE INLET PIT	900 x 900	900 x 900		GALV. HEEL SAFE COVER 'B'	22.18	19.46	2.72	PROVIDE LITTER BASKET INSERT 'ENVIROPOD'
1/6	NEW JUNCTION PIT	900 x 900	900 x 900		CONCRETE INFILL COVER 'B'	22.04	19.42	2.62	
1/7	NEW JUNCTION PIT	900 x 900	900 x 900		CONCRETE INFILL COVER 'B'	21.87	19.40	2.47	
1/8	NEW SURFACE INLET PIT	900 x 900	900 x 900		GALV. HEEL SAFE COVER 'B'	18.32	16.46	1.87	PROVIDE LITTER BASKET INSERT 'ENVIROPOD'
2/1	NEW KERB INLET PIT (SAG)	900 x 450	900 x 900	1.8m CONCRETE LINTEL (SAG)	GALV. BICYCLE SAFE COVER 'D'	24.37	23.34	1.03	SAG PIT. PROVIDE LITTER BASKET INSERT 'ENVIROPOD'
2/2	NEW KERB INLET PIT	900 x 450	900 x 900	1.8m CONCRETE LINTEL	GALV. BICYCLE SAFE COVER 'D'	24.70	23.00	1.69	PROVIDE LITTER BASKET INSERT 'ENVIROPOD'
2/3	NEW KERB INLET PIT	900 x 450	900 x 900	1.8m CONCRETE LINTEL	GALV. BICYCLE SAFE COVER 'D'	22.55	21.19	1.36	PROVIDE LITTER BASKET INSERT 'ENVIROPOD'
2/4	NEW KERB INLET PIT	900 x 450	900 x 900	1.8m CONCRETE LINTEL	GALV. BICYCLE SAFE COVER 'D'	20.37	19.09	1.29	PROVIDE LITTER BASKET INSERT 'ENVIROPOD'
2/5	NEW KERB INLET PIT	900 x 450	900 x 900	1.8m CONCRETE LINTEL	GALV. BICYCLE SAFE COVER 'D'	18.66	17.39	1.27	INSTALL TO MANUFACTURERS SPECIFICATIONS
2/6	NEW GPT 'MODEL P0708				GALV. BICYCLE SAFE COVER 'D'	18.48	17.15	1.33	INSTALL TO MANUFACTURERS SPECIFICATIONS
2/7	NEW SURFACE INLET PIT	900 x 900	900 x 900		GALV. HEEL SAFE COVER 'B'	17.01	14.21	2.80	
2/8	NEW JUNCTION PIT	900 x 900	900 x 900		GALV. HEEL SAFE COVER 'B'	16.70	13.78	2.93	
2/8A	NEW JUNCTION PIT	900 x 900	900 x 900		GALV. HEEL SAFE COVER 'B'	15.26	13.45	1.81	
2/9	NEW SURFACE INLET PIT	900 x 900	900 x 900		GALV. HEEL SAFE COVER 'B'	15.00	13.04	1.96	
2/10	NEW SURFACE INLET PIT	900 x 900	900 x 900		GALV. HEEL SAFE COVER 'B'	15.02	12.75	2.28	
2/11	NEW HEADWALL					12.97	12.50	0.47	ROCK STACKED HEADWALL TO STANDARD DETAIL
3/1	NEW SURFACE INLET PIT	600 x 600	600 x 600		GALV. HEEL SAFE COVER 'B'	27.19	26.34	0.86	PROVIDE LITTER BASKET INSERT 'ENVIROPOD'
3/2	NEW JUNCTION PIT	600 x 600	600 x 600		GALV. HEEL SAFE COVER 'B'	27.15	26.18	0.96	
3/3	NEW SURFACE INLET PIT	900 x 900	900 x 900		GALV. HEEL SAFE COVER 'D'	25.03	23.91	1.12	PROVIDE LITTER BASKET INSERT 'ENVIROPOD'
4/1	NEW KERB INLET PIT	900 x 900	900 x 900	1.8m CONCRETE LINTEL	GALV. BICYCLE SAFE COVER 'D'	24.37	23.34	1.04	PROVIDE LITTER BASKET INSERT 'ENVIROPOD'
5/1	NEW SURFACE INLET PIT	600 x 900	600 x 900		GALV. BICYCLE SAFE COVER 'B'	20.79	19.87	0.93	PROVIDE LITTER BASKET INSERT 'ENVIROPOD'
6/1	NEW DISH DRAIN / V GRATE PIT	900 x 900	900 x 900		GALV. BICYCLE SAFE COVER 'D'	18.44	17.49	0.95	PROVIDE LITTER BASKET INSERT 'ENVIROPOD'
6/2	NEW JUNCTION PIT	900 x 900	900 x 900		CONCRETE INFILL COVER 'D'	18.74	17.35	1.40	CONVERT EXISTING S.I.P. TO J.P.
6/3	NEW JUNCTION PIT	900 x 900	900 x 900		CONCRETE INFILL COVER 'D'	17.79	16.25	1.54	BREAK EXISTING LINE AND CONSTRUCT NEW PIT
6/4	NEW JUNCTION PIT	900 x 900	900 x 900		CONCRETE INFILL COVER 'D'	15.14	13.76	1.38	CONVERT EXISTING S.I.P. TO J.P.
11/1	NEW SURCHARGE PIT	900 x 900	900 x 900		GALV. HEEL SAFE COVER 'B'	26.84	25.84	1.00	
11/2	NEW SURCHARGE PIT	900 x 900	900 x 900		GALV. HEEL SAFE COVER 'B'	24.70	23.87	0.83	
11/3	NEW SURCHARGE PIT	900 x 900	900 x 900		GALV. HEEL SAFE COVER 'B'	22.97	22.17	0.81	
11/4	NEW								


DESCRIPTION	ISSUED	VER'D	APP'D	DATE	CLIENT	ARCHITECT		ALL DIMENSIONS TO BE VERIFIED ON SITE BEFORE COMMENCING WORK. NORTHROP ACCEPTS NO RESPONSIBILITY FOR THE USABILITY, COMPLETENESS OR SCALE OF DRAWINGS TRANSFERRED ELECTRONICALLY. THIS DRAWING MAY HAVE BEEN PREPARED USING COLOUR, AND MAY BE INCOMPLETE IF COPIED TO BLACK & WHITE.	 Sydney Level 11 345 George Street, Sydney NSW 2000 Ph (02) 9241 4188 Fax (02) 9241 4324 Email sydney@northrop.com.au ABN 81 094 433 100	PROJECT	6 ORCHARD STREET, WARRIEWOOD, NSW 2012	DR
CONSTRUCTION CERTIFICATE	SW	CP		11.08.17	 Monado CONSTRUCTIONS Pty Ltd	 STEPHEN BOWERS ARCHITECTS	 0 1 2 3 4 5m SCALE 1:100 0 5 10 15 20 25m SCALE 1:500					
CONSTRUCTION CERTIFICATE	SW	CP		18.06.17								
CONSTRUCTION CERTIFICATE	SW	CP		22.09.17								
CONSTRUCTION CERTIFICATE	SW	CP		16.11.17								
CONSTRUCTION CERTIFICATE	SW	CP		16.01.18								
CONSTRUCTION CERTIFICATE	SW	CP		13.02.18								
DRAWING NOT TO BE USED FOR CONSTRUCTION UNLESS VERIFICATION SIGNATURE HAS BEEN ADDED						THE COPYRIGHT OF THIS DRAWING REMAINS WITH NORTHROP CONSULTING ENGINEERS PTY LTD						

VERIFIER: T.NATSA
JOB MANAGER: CPALADA
DESIGNED: CPALADA
DRAWN: S.WEEKS

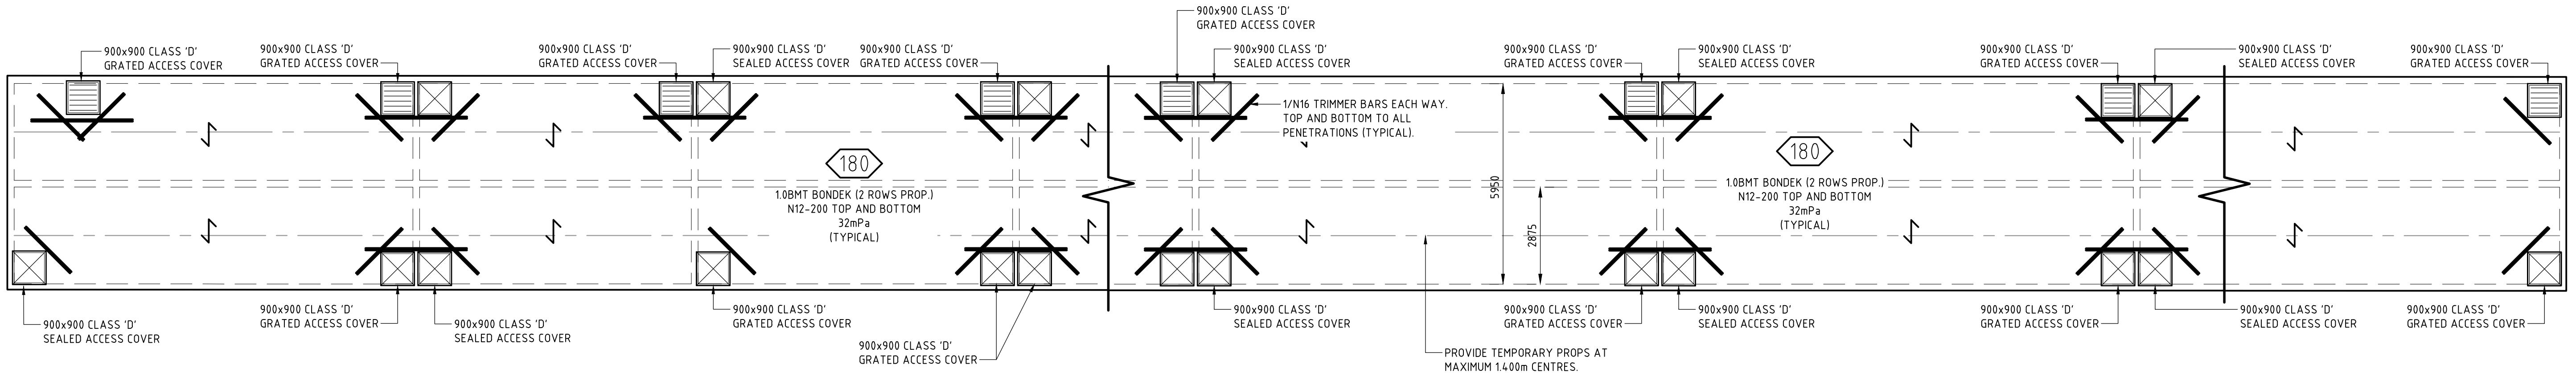


ON-SITE DETENTION TANK 'OSD' - ROOF PLAN

VOLUME = 510m³
SCALE: 1:100

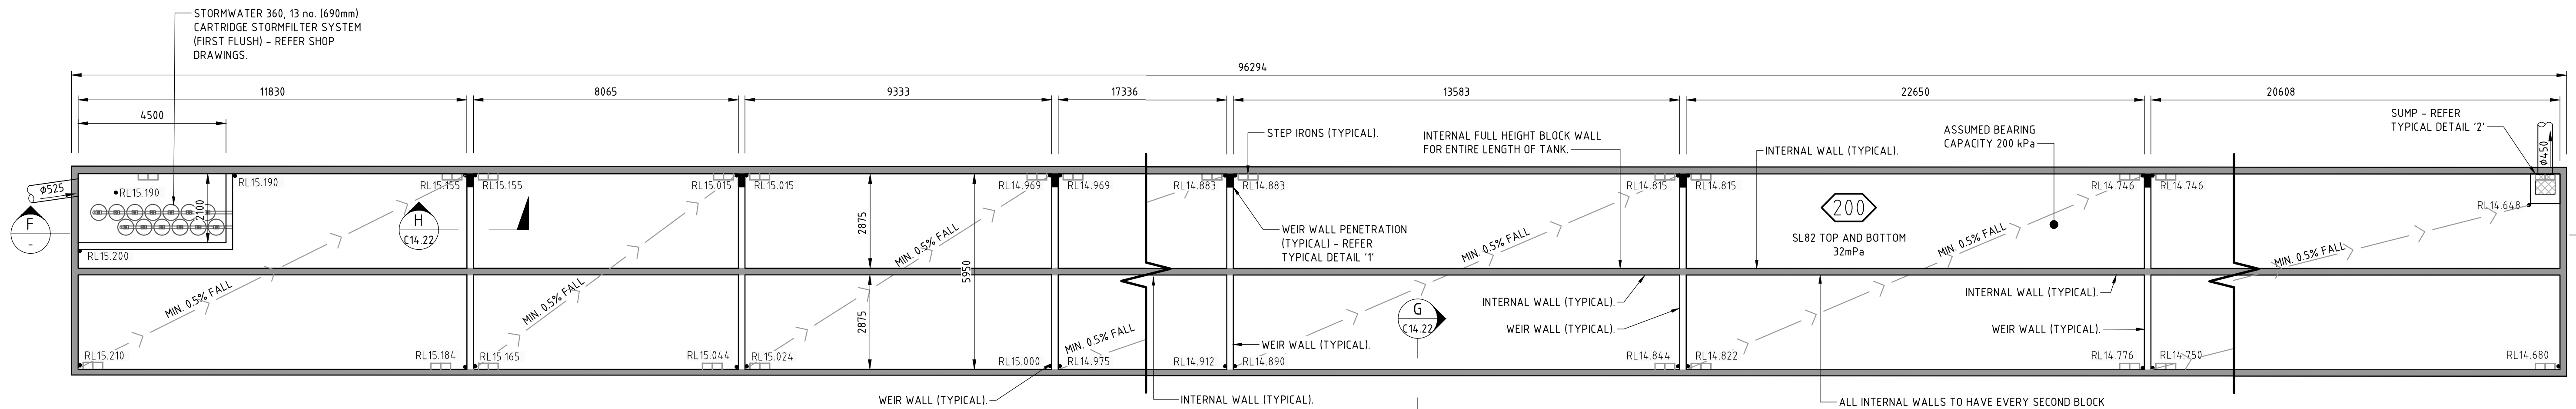

ON-SITE DETENTION TANK 'OSD' - BASE PLAN

VOLUME = 510m³
SCALE: 1:100

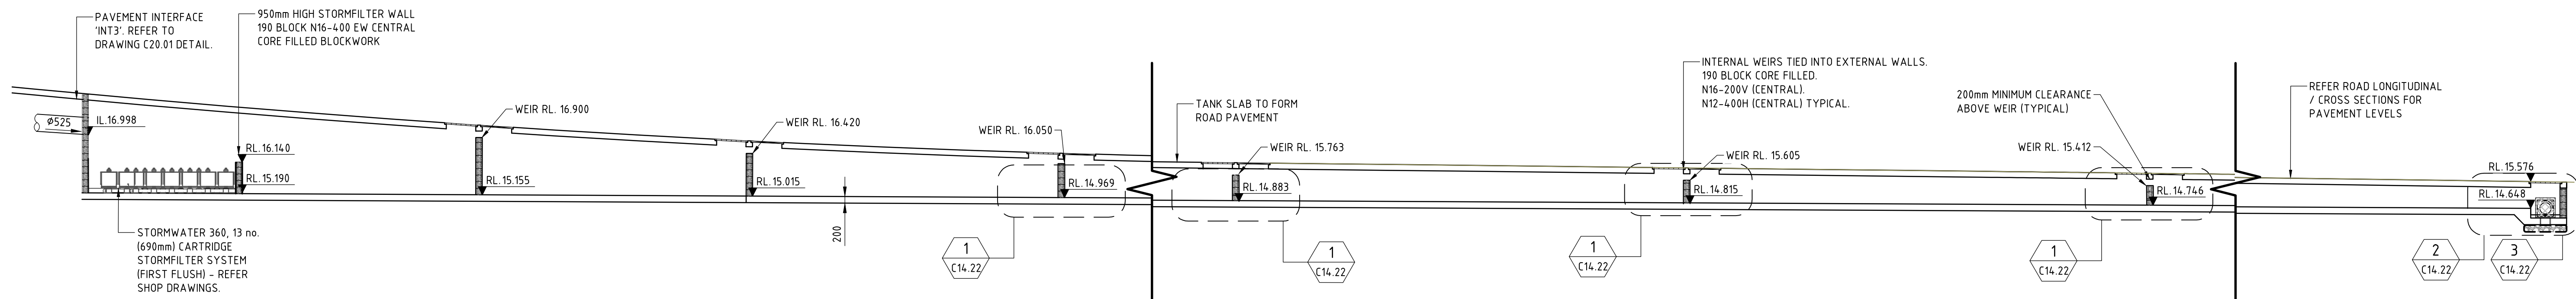

SECTION F


GENERAL NOTES:

- FOR TANK LOCATIONS REFER STORMWATER DRAINAGE DRAWINGS.
- PROVIDE STEP IRONS IN ACCORDANCE WITH AUSTRALIAN STANDARDS.
- FINISH TO MATCH ADJACENT CONCRETE PAVEMENTS.
- ALL PITS TO BE CHILDPROOF LOCKABLE J BOLTS OR APPROVED EQUIVALENT.
- TANK SUBGRADE BEAR CAPACITY ASSUMED TO BE 200kPa. CONTRACTOR TO CONFIRM PRIOR TO CONSTRUCTION.
- ALL GRATED ACCESS COVERS TO HAVE ENVIROPOD INSTALLED TO MANUFACTURERS SPECIFICATIONS.

FOR CONSTRUCTION


REVISION	DESCRIPTION	ISSUED	VER'D	APP'D	DATE	CLIENT	ARCHITECT	PROJECT	DRAWING TITLE	JOB NUMBER
B	RE-ISSUED FOR CONSTRUCTION CERTIFICATE	SW		CP	11.08.17			6 ORCHARD STREET, WARRIEWOOD, NSW 2012	SUBDIVISION - STAGE 1	130945
C	RE-ISSUED FOR CONSTRUCTION CERTIFICATE	SW		CP	18.08.17				STORMWATER MANAGEMENT DEVICES - SHEET 1	DRAWING NUMBER
D	RE-ISSUED FOR CONSTRUCTION CERTIFICATE	SW		CP	22.09.17					REVISION
E	RE-ISSUED FOR CONSTRUCTION CERTIFICATE	SW		CP	16.11.17					C14.21
F	RE-ISSUED FOR CONSTRUCTION CERTIFICATE	SW		CP	16.01.18					G
G	RE-ISSUED FOR CONSTRUCTION CERTIFICATE	SW		CP	13.02.18					DRAWING SHEET SIZE = A1

DESIGNED: C.PALADA
DRAWN: S.WEEKS
JOB MANAGER: C.PALADA
VERIFIER: T.NATSA

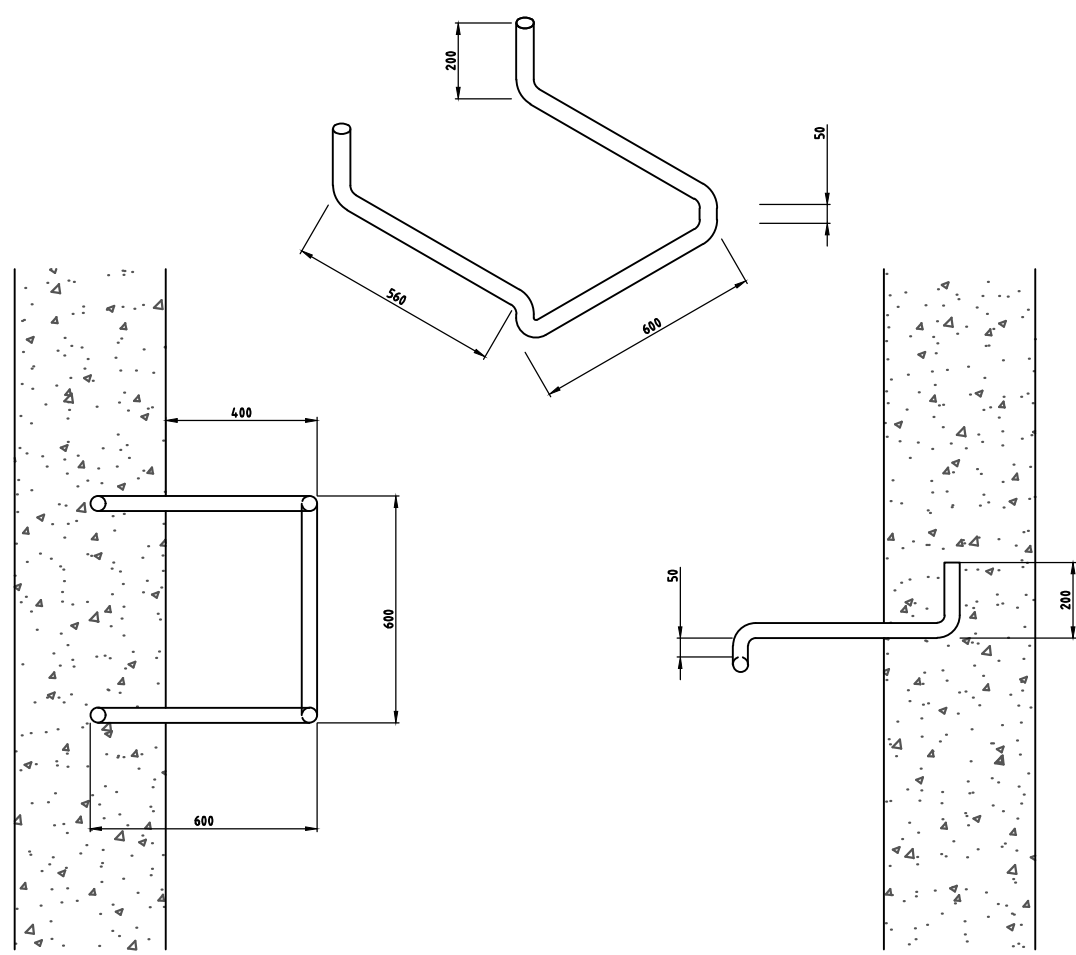


STEP IRON DETAIL

STEP IRON OF 20mm GALVANISED STEEL MADE TO SHAPE AND DIMENSIONS AS SHOWN, PLACED AT 300 CENTRES AND STAGGERED HORIZONTALLY FOR ALL PITS DEEPER THAN 1.0m. THE USE OF PROPRIETARY STEP IRONS ARE ACCEPTABLE PROVIDED THE PRODUCT IS IN ACCORDANCE WITH AUSTRALIAN STANDARDS

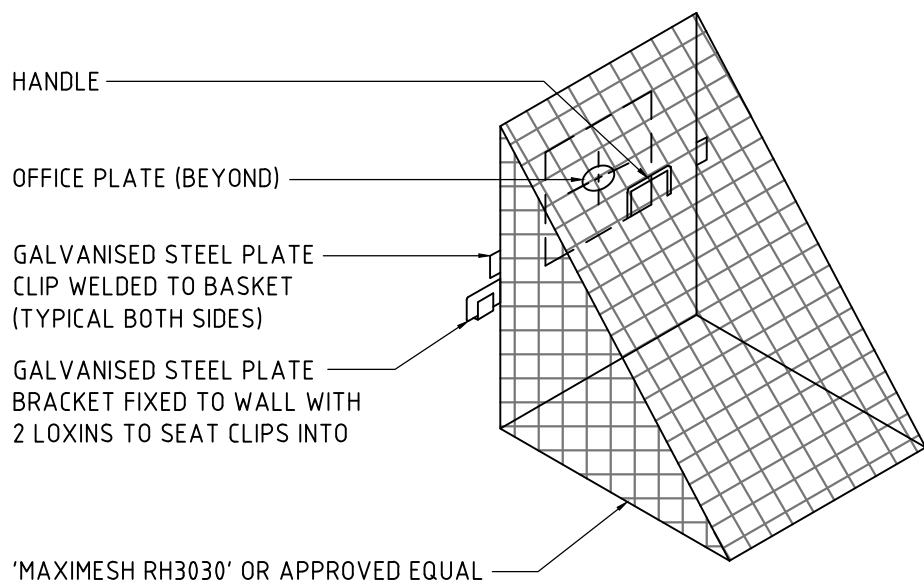


TRASH SCREEN DETAIL

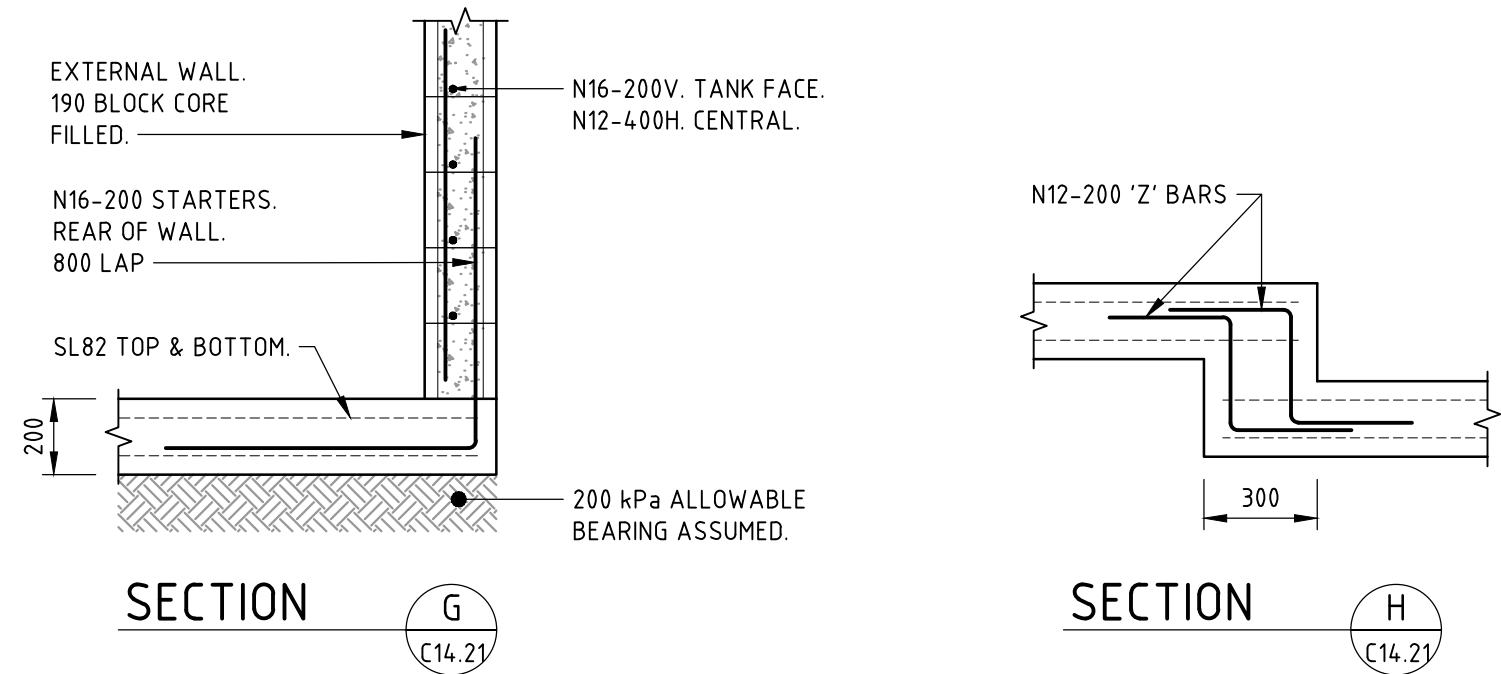

TYPICAL EDGE DETAIL

TYPICAL STEP DETAIL

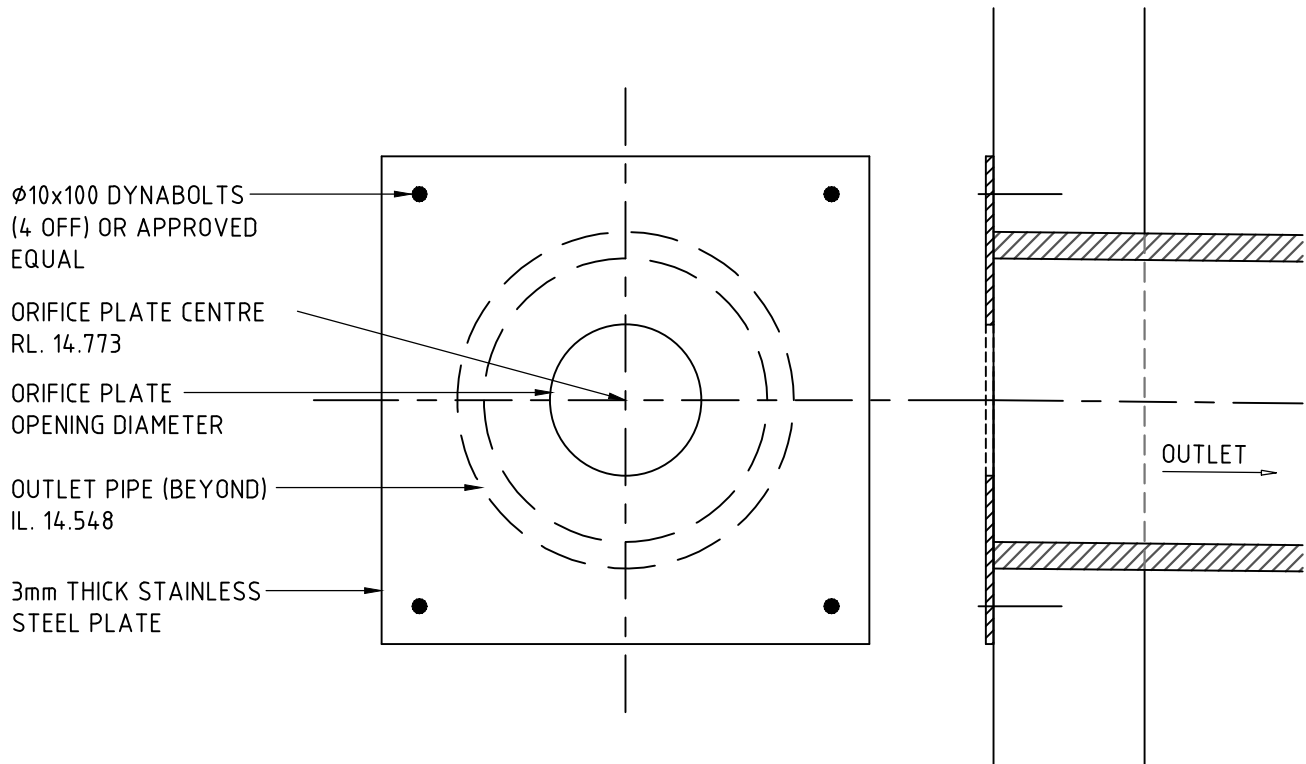


ORIFICE PLATE DETAIL

ORIFICE PLATE 'OP1' - Ø288mm




TO BE LOCATED AT ALL ENTRY POINTS INSIDE OSD TANK

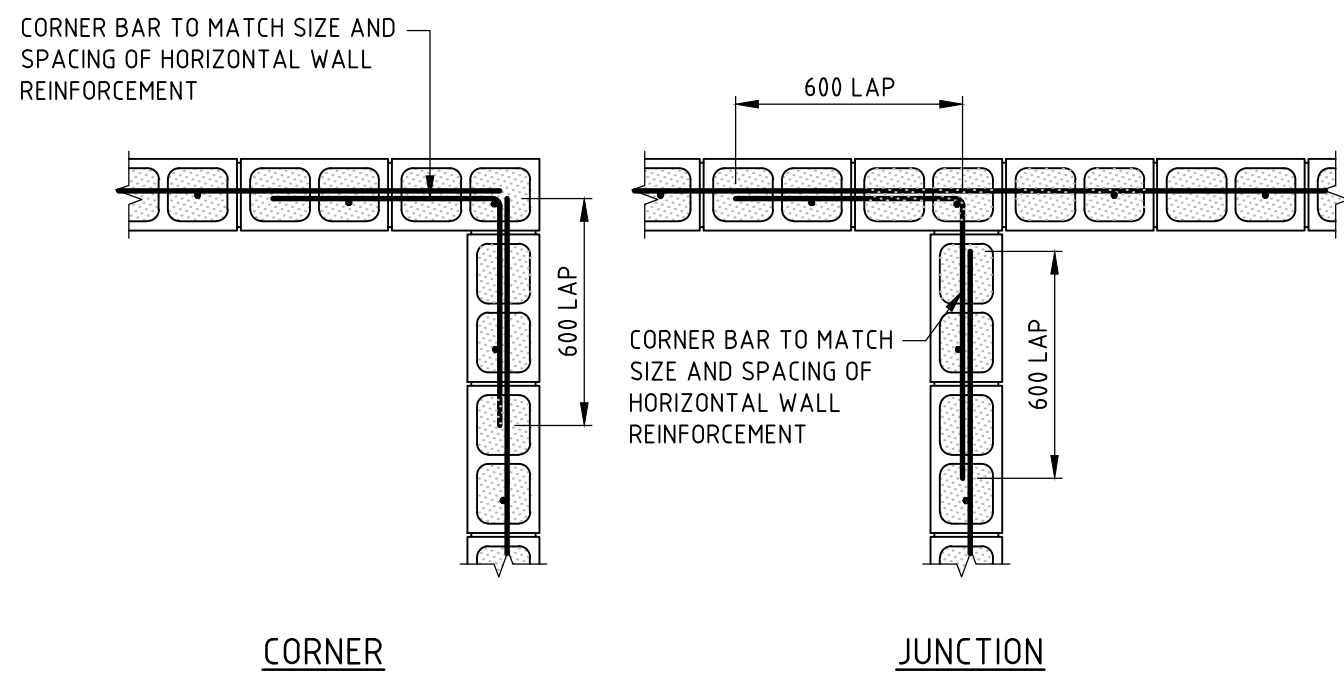


TYPICAL REINFORCED BLOCKWALL PLANS


APPLY SEALANTS AS SPECIFIED TO EACH FACE OF BLOCK WALL.

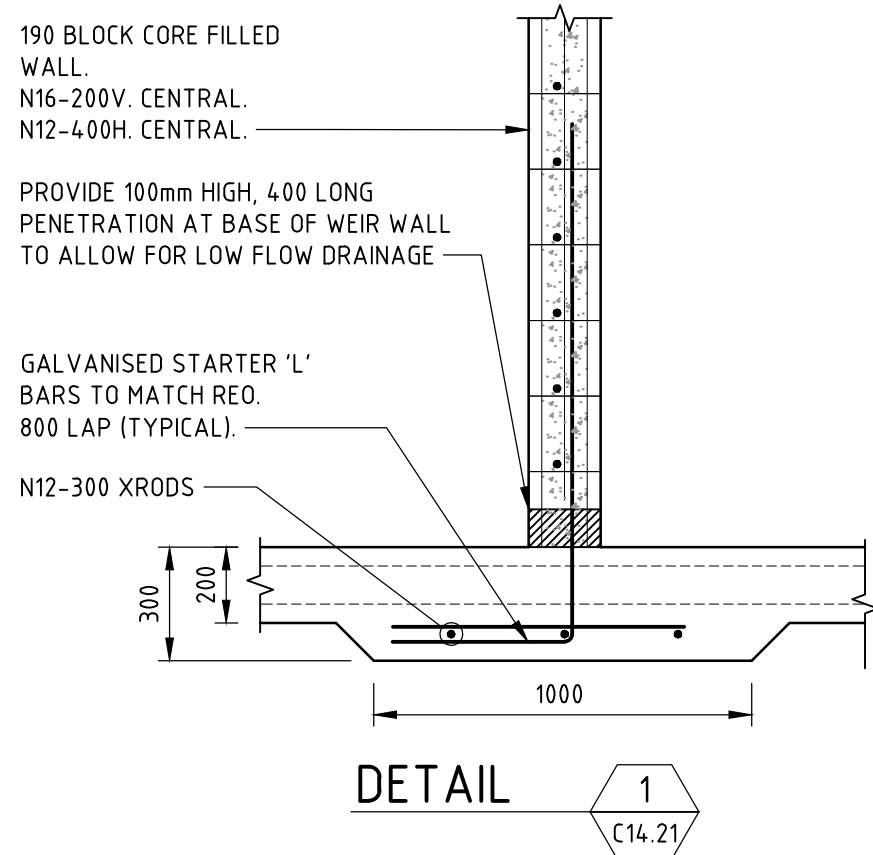

TYPICAL INTERNAL AND WEIR WALL DETAIL

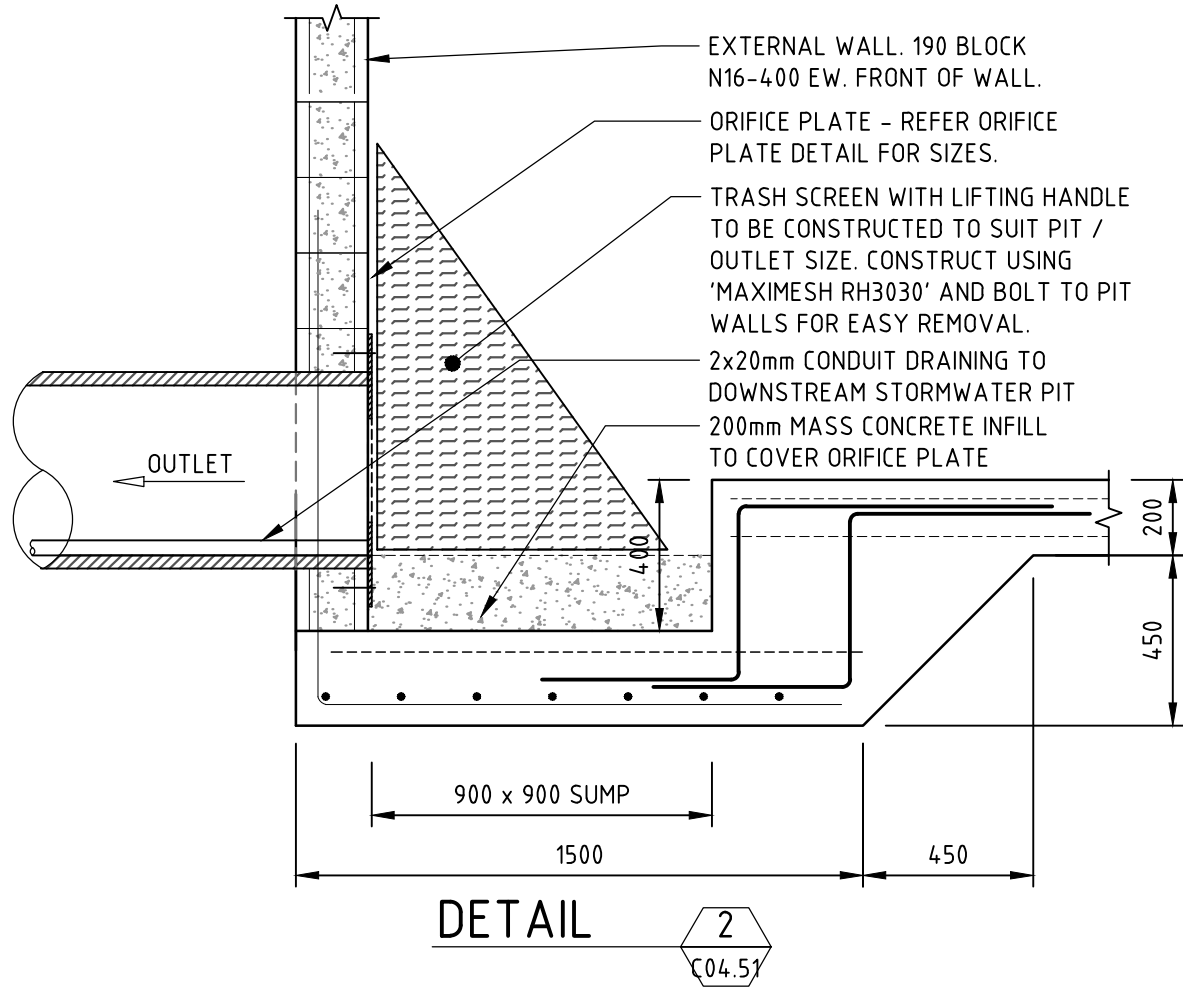

TYPICAL SUMP DETAIL

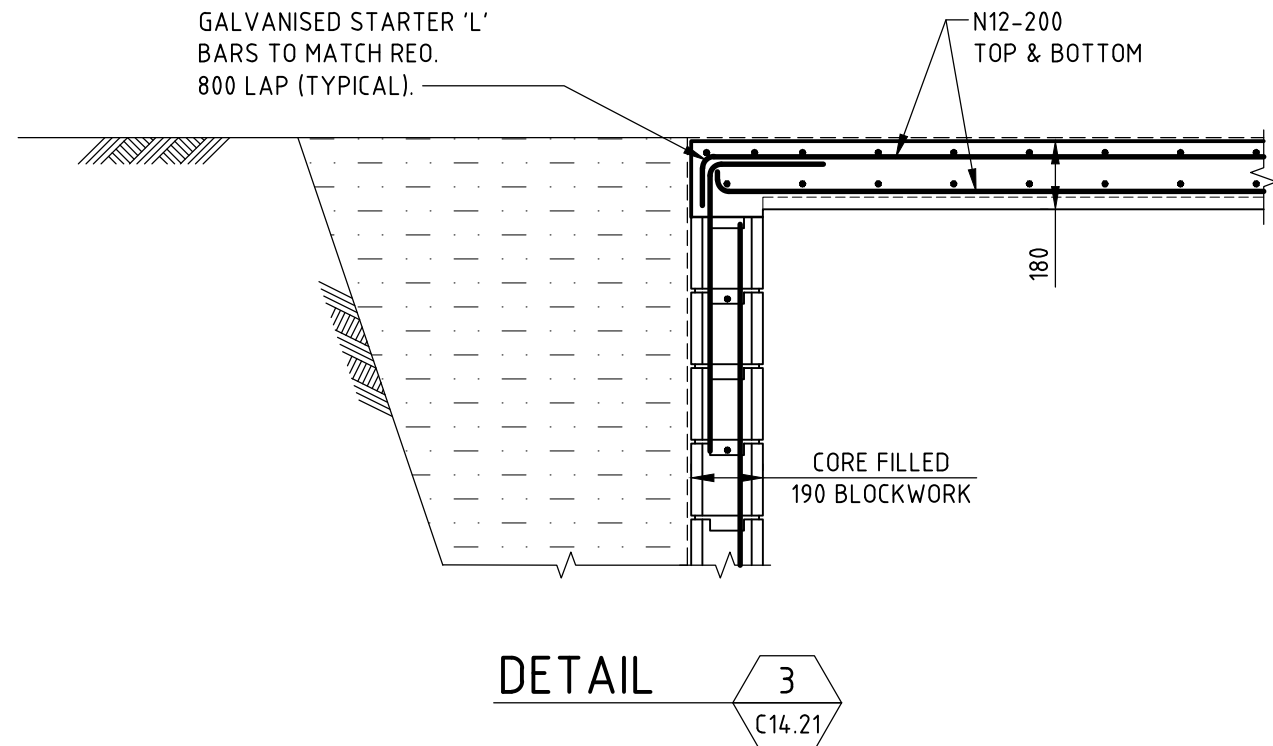

TYPICAL OSD DETAIL

GENERAL NOTES:

- FOR TANK LOCATIONS REFER STORMWATER DRAINAGE DRAWINGS.
- PROVIDE STEP IRONS IN ACCORDANCE WITH AUSTRALIAN STANDARDS.

FOR CONSTRUCTION

REVISION	DESCRIPTION	ISSUED	VER'D	APP'D	DATE
B	RE-ISSUED FOR CONSTRUCTION CERTIFICATE	SW		CP	11.08.17
C	RE-ISSUED FOR CONSTRUCTION CERTIFICATE	SW		CP	18.08.17
D	RE-ISSUED FOR CONSTRUCTION CERTIFICATE	SW		CP	22.09.17
E	RE-ISSUED FOR CONSTRUCTION CERTIFICATE	SW		CP	16.11.17
F	RE-ISSUED FOR CONSTRUCTION CERTIFICATE	SW		CP	16.01.18
G	RE-ISSUED FOR CONSTRUCTION CERTIFICATE	SW		CP	13.02.18



ALL DIMENSIONS TO BE VERIFIED ON SITE BEFORE COMMENCING WORK.
NORTHROP ACCEPTS NO RESPONSIBILITY FOR THE USABILITY, COMPLETENESS OR SCALE OF DRAWINGS TRANSFERRED ELECTRONICALLY.
THIS DRAWING MAY HAVE BEEN PREPARED USING COLOUR, AND MAY BE INCOMPLETE IF COPIED TO BLACK & WHITE


NOT TO SCALE



PROJECT
6 ORCHARD STREET,
WARRIEWOOD, NSW 2012

DRAWING TITLE
SUBDIVISION - STAGE 1
STORMWATER MANAGEMENT
DEVICES - SHEET 2

JOB NUMBER 130945	REVISION G
DRAWING NUMBER C14.22	DRAWING SHEET SIZE = A1

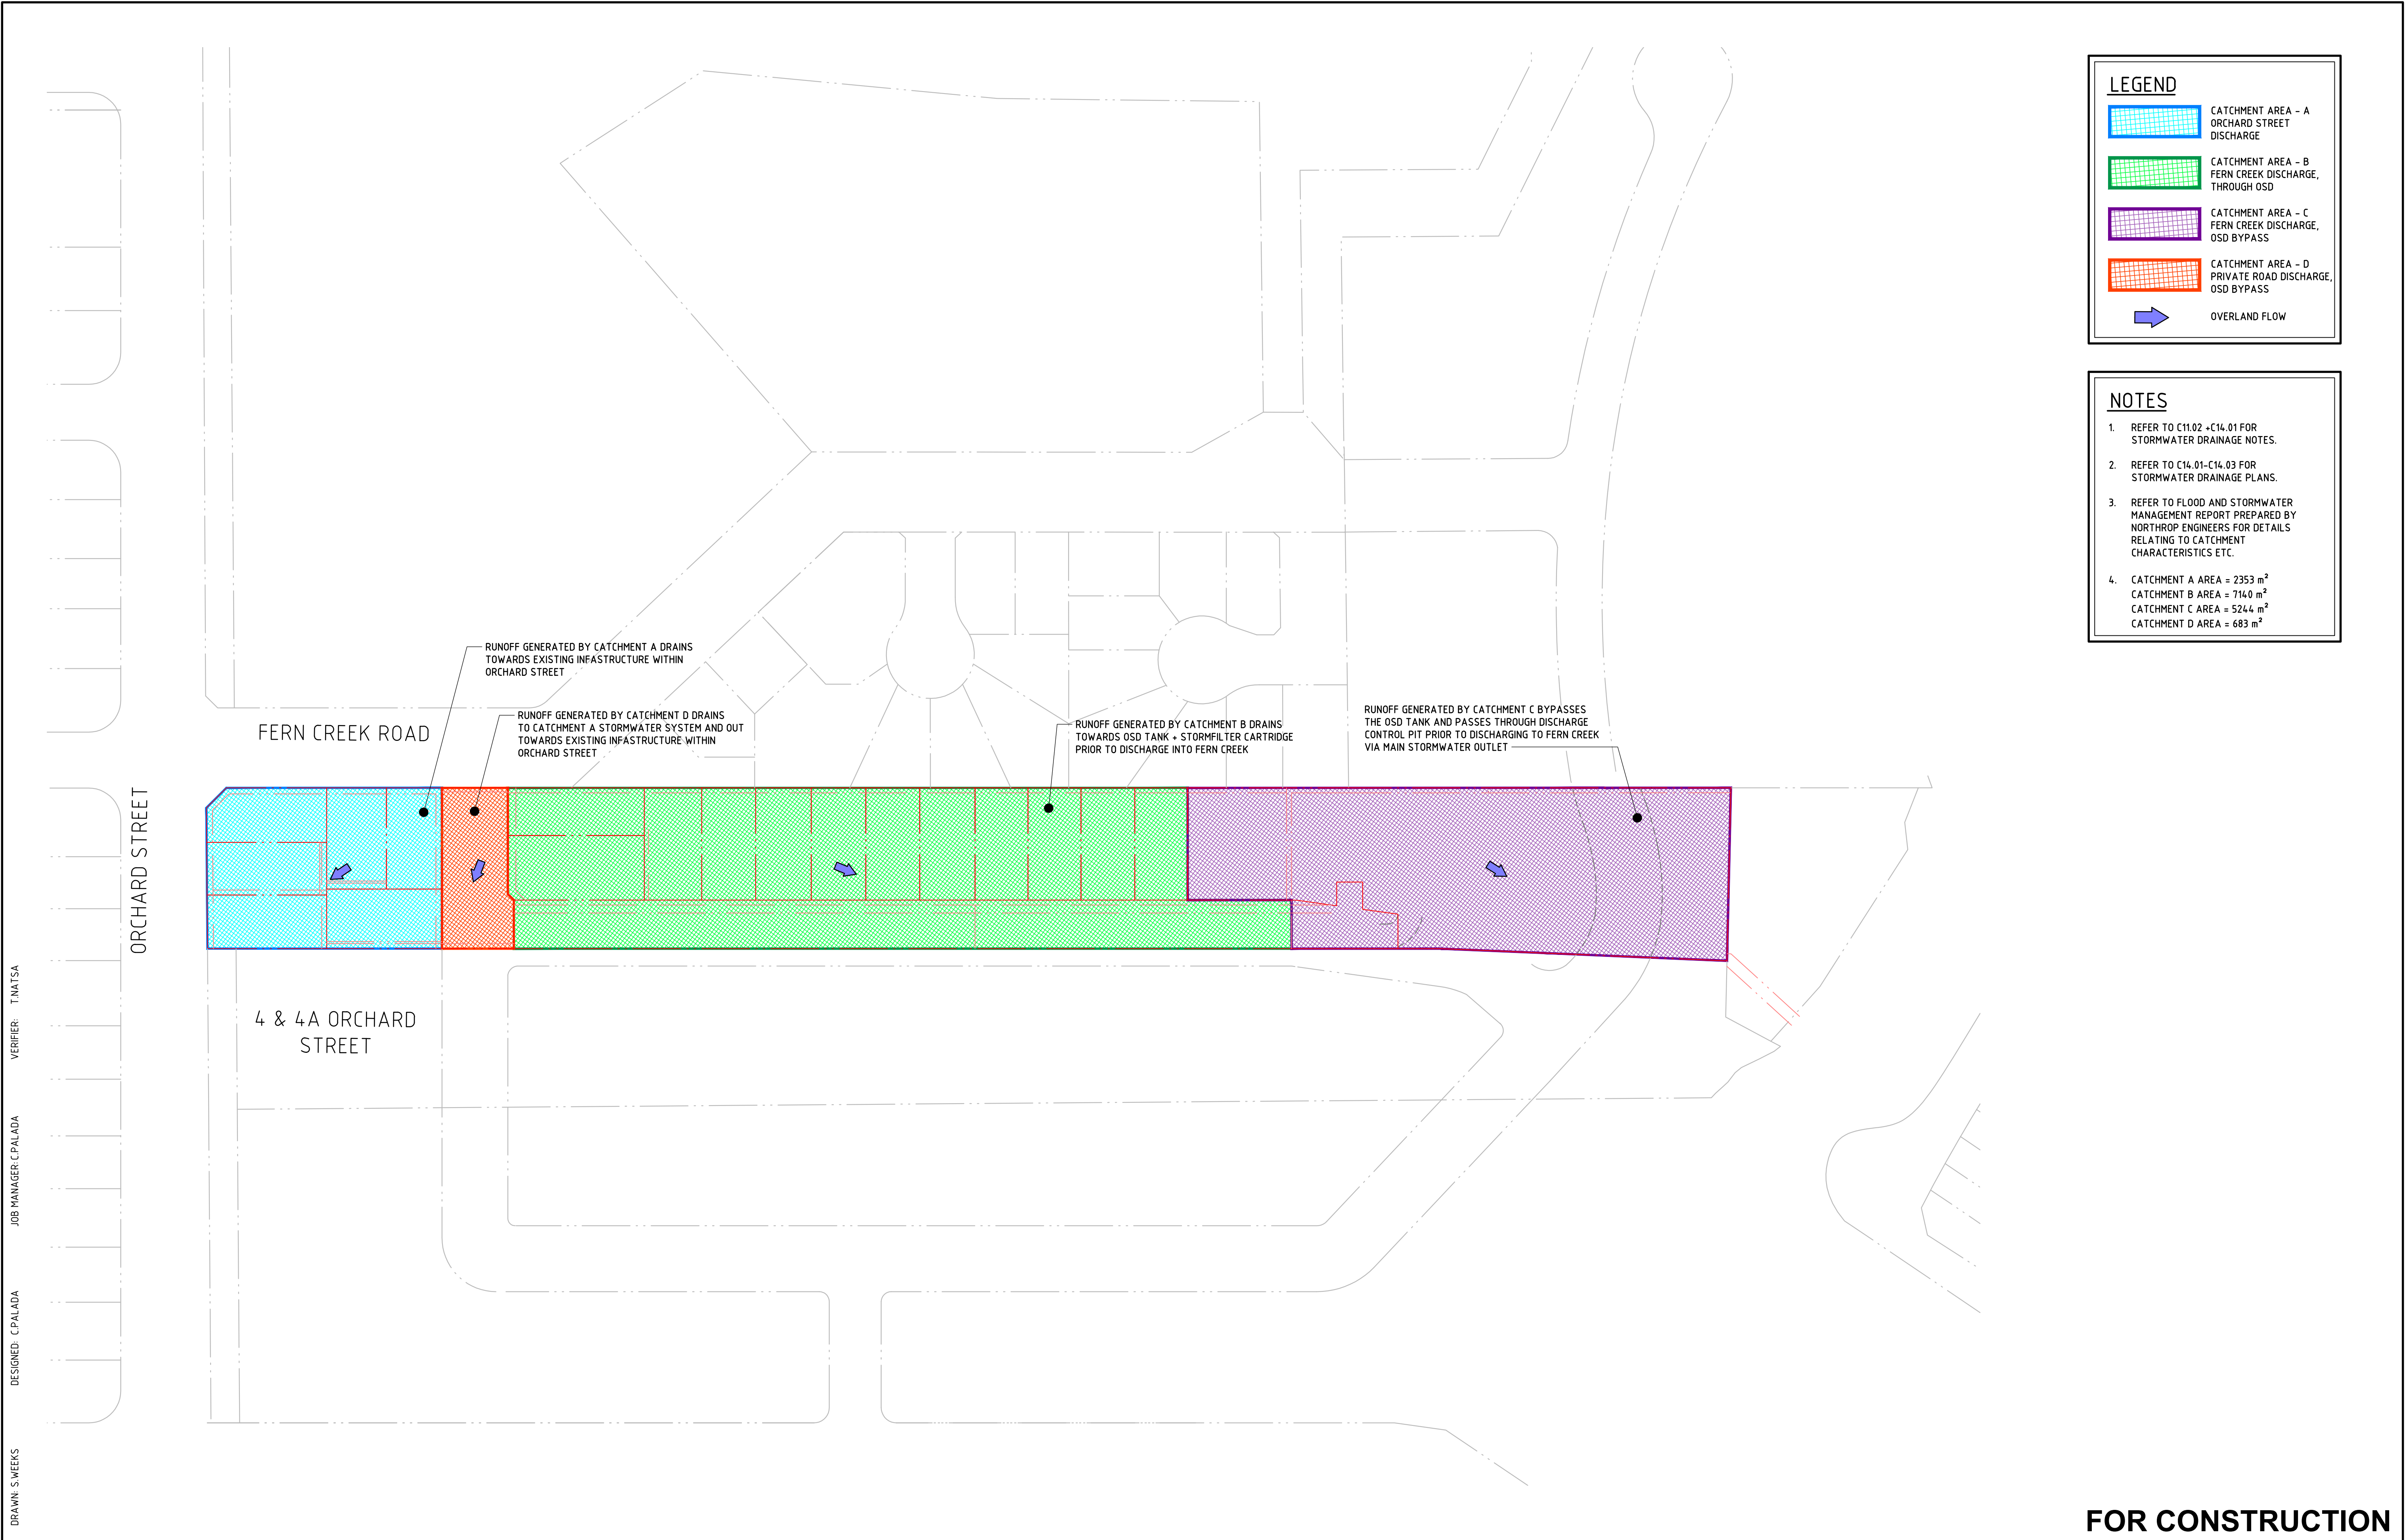

LEGEND

CATCHMENT AREA - A
ORCHARD STREET
DISCHARGE

CATCHMENT AREA - B
FERN CREEK DISCHARGE,
THROUGH OSD

CATCHMENT AREA - C
FERN CREEK DISCHARGE,
OSD BYPASS

CATCHMENT AREA - D
PRIVATE ROAD DISCHARGE,
OSD BYPASS

OVERLAND FLOW

NOTES

1. REFER TO C11.02 -C14. 01 FOR
STORMWATER DRAINAGE NOTES.


2. REFER TO C14.01-C14.03 FOR
STORMWATER DRAINAGE PLANS.


3. REFER TO FLOOD AND STORMWATER
MANAGEMENT REPORT PREPARED BY
NORTHROP ENGINEERS FOR DETAILS
RELATING TO CATCHMENT
CHARACTERISTICS ETC.

4. CATCHMENT A AREA = 2353 m²
CATCHMENT B AREA = 7140 m²
CATCHMENT C AREA = 5244 m²
CATCHMENT D AREA = 683 m²

FOR CONSTRUCTION

REVISION	DESCRIPTION	ISSUED	VER'D	APP'D	DATE	CLIENT	ARCHITECT	SCALE	PROJECT	DRAWING TITLE	JOB NUMBER
B	RE-ISSUED FOR CONSTRUCTION CERTIFICATE	SW		CP	11.08.17			0 5 10 15 20 30 40m	6 ORCHARD STREET, WARRIEWOOD, NSW 2012	SUBDIVISION - STAGE 1	130945
C	RE-ISSUED FOR CONSTRUCTION CERTIFICATE	SW		CP	18.08.17					STORMWATER CATCHMENT PLAN	
D	RE-ISSUED FOR CONSTRUCTION CERTIFICATE	SW		CP	22.09.17						
E	RE-ISSUED FOR CONSTRUCTION CERTIFICATE	SW		CP	16.11.17						
F	RE-ISSUED FOR CONSTRUCTION CERTIFICATE	SW		CP	16.01.18						
G	RE-ISSUED FOR CONSTRUCTION CERTIFICATE	SW		CP	13.02.18						

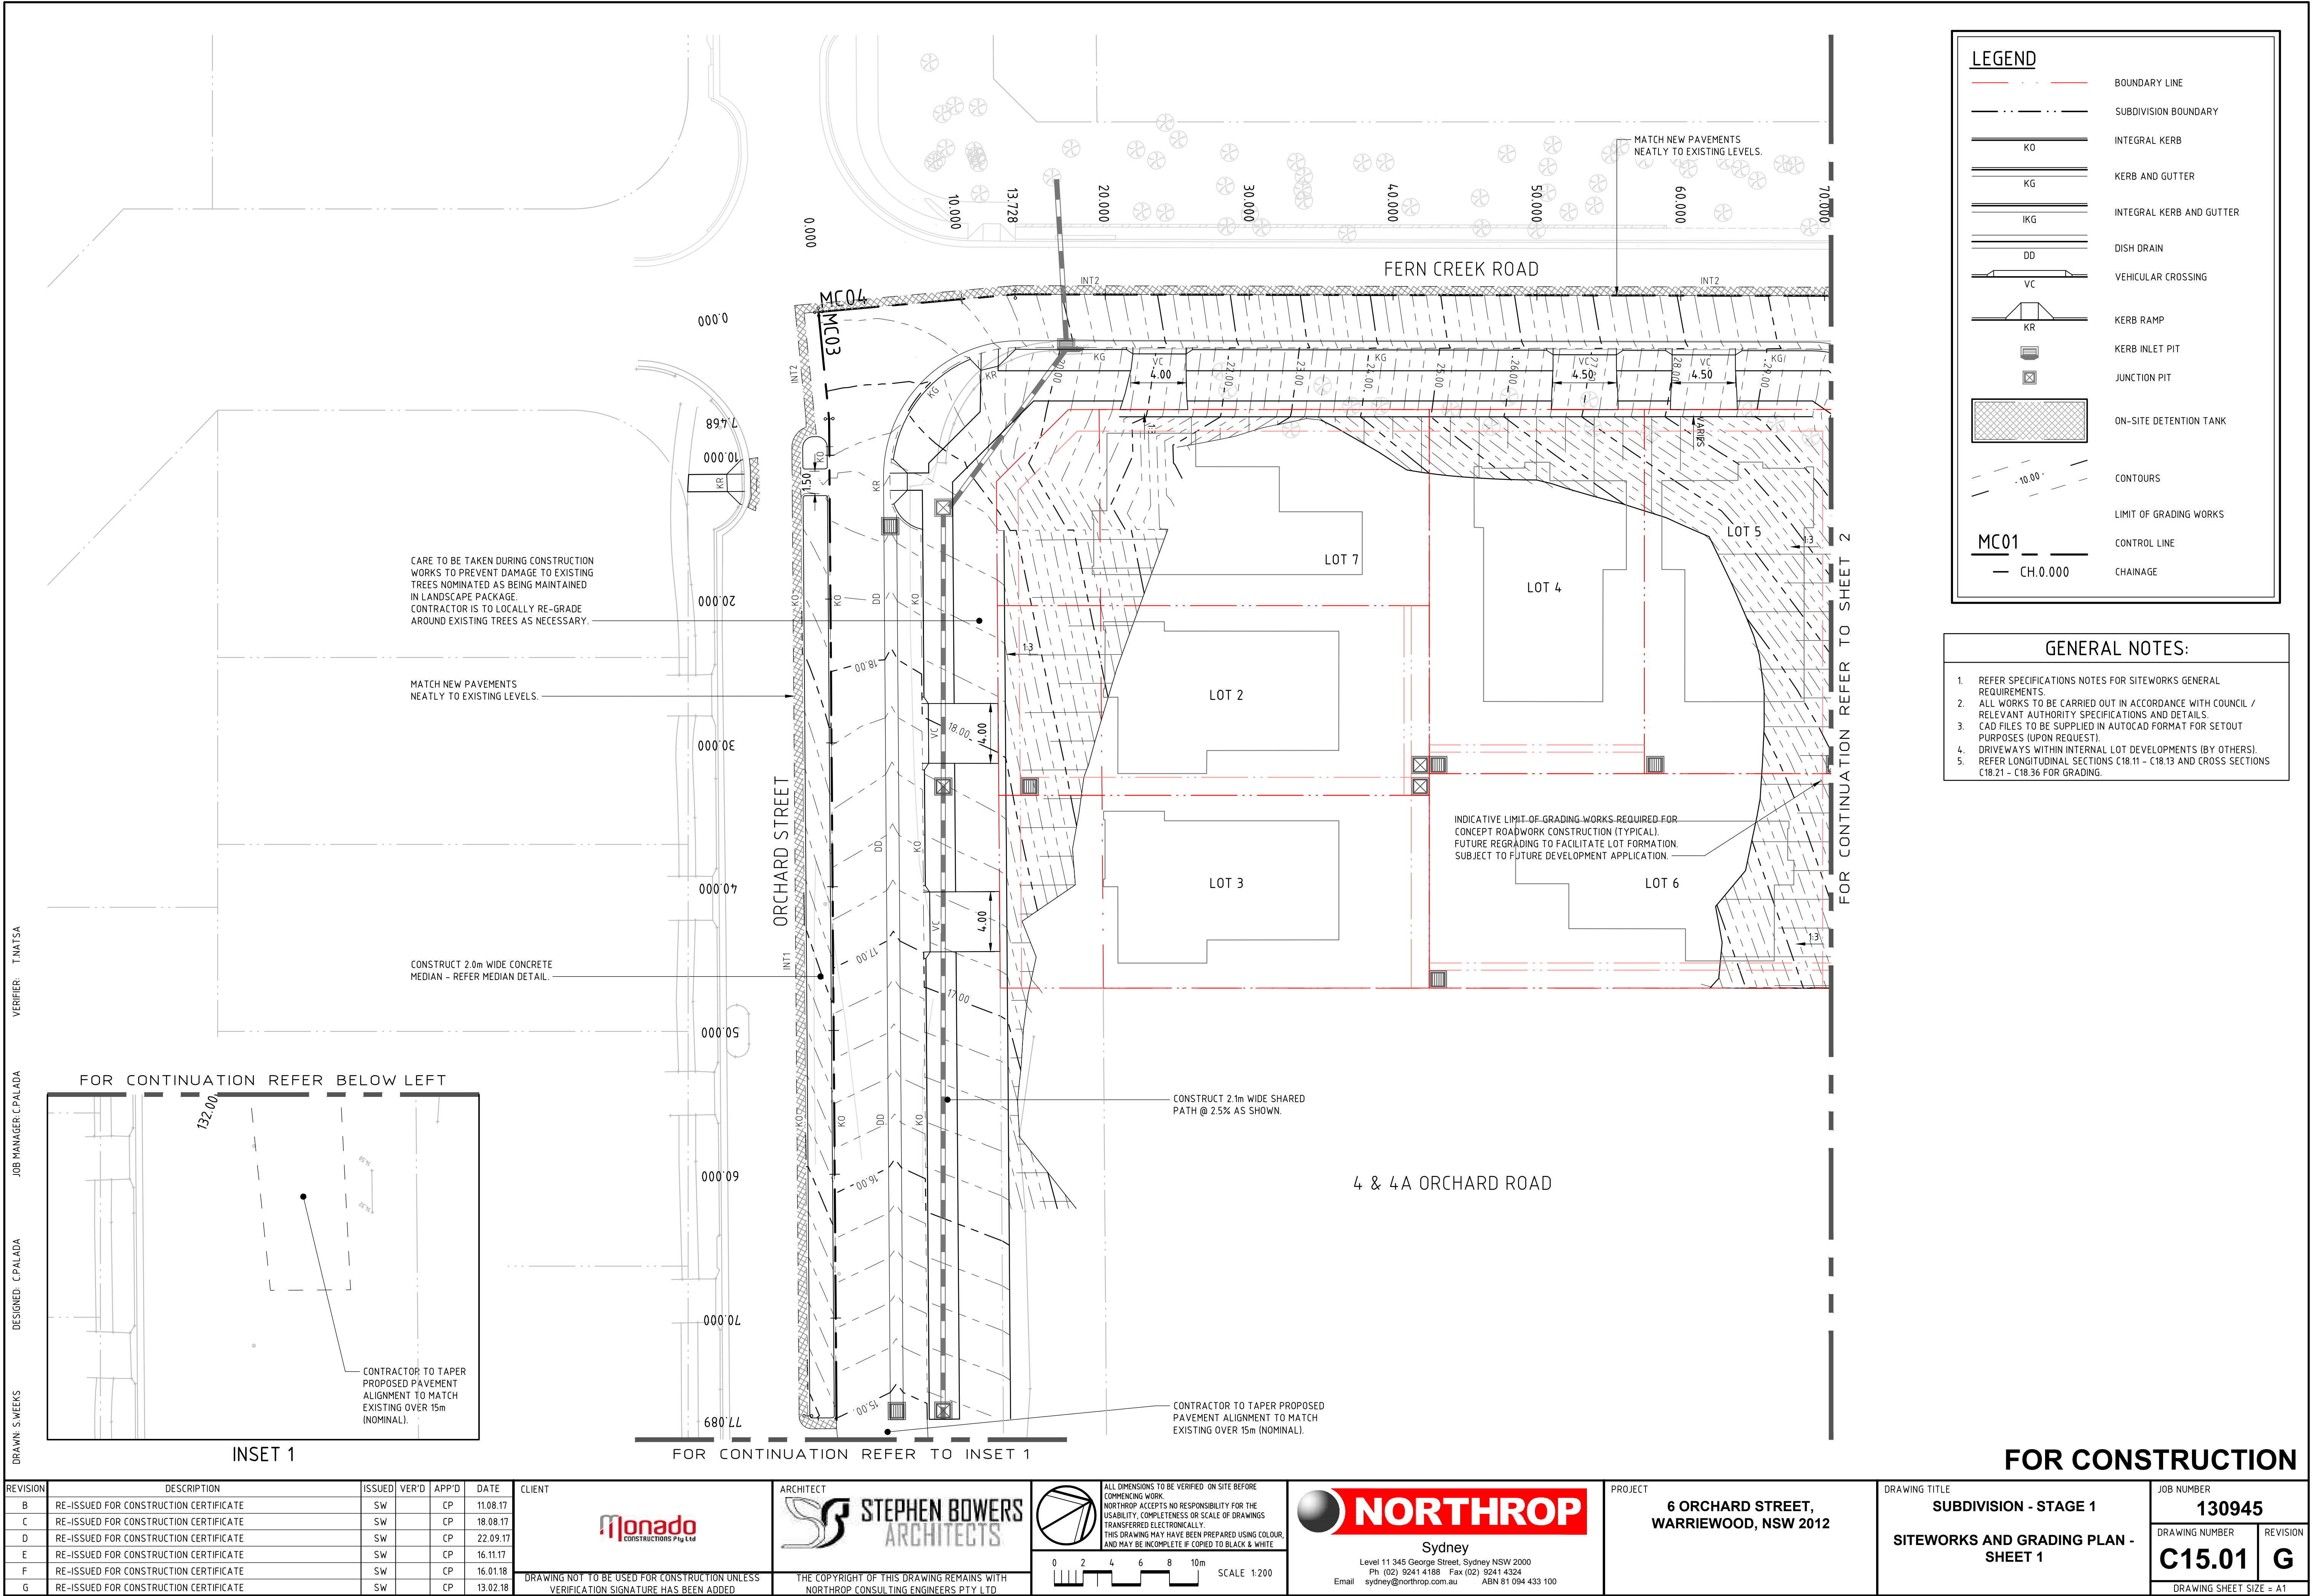


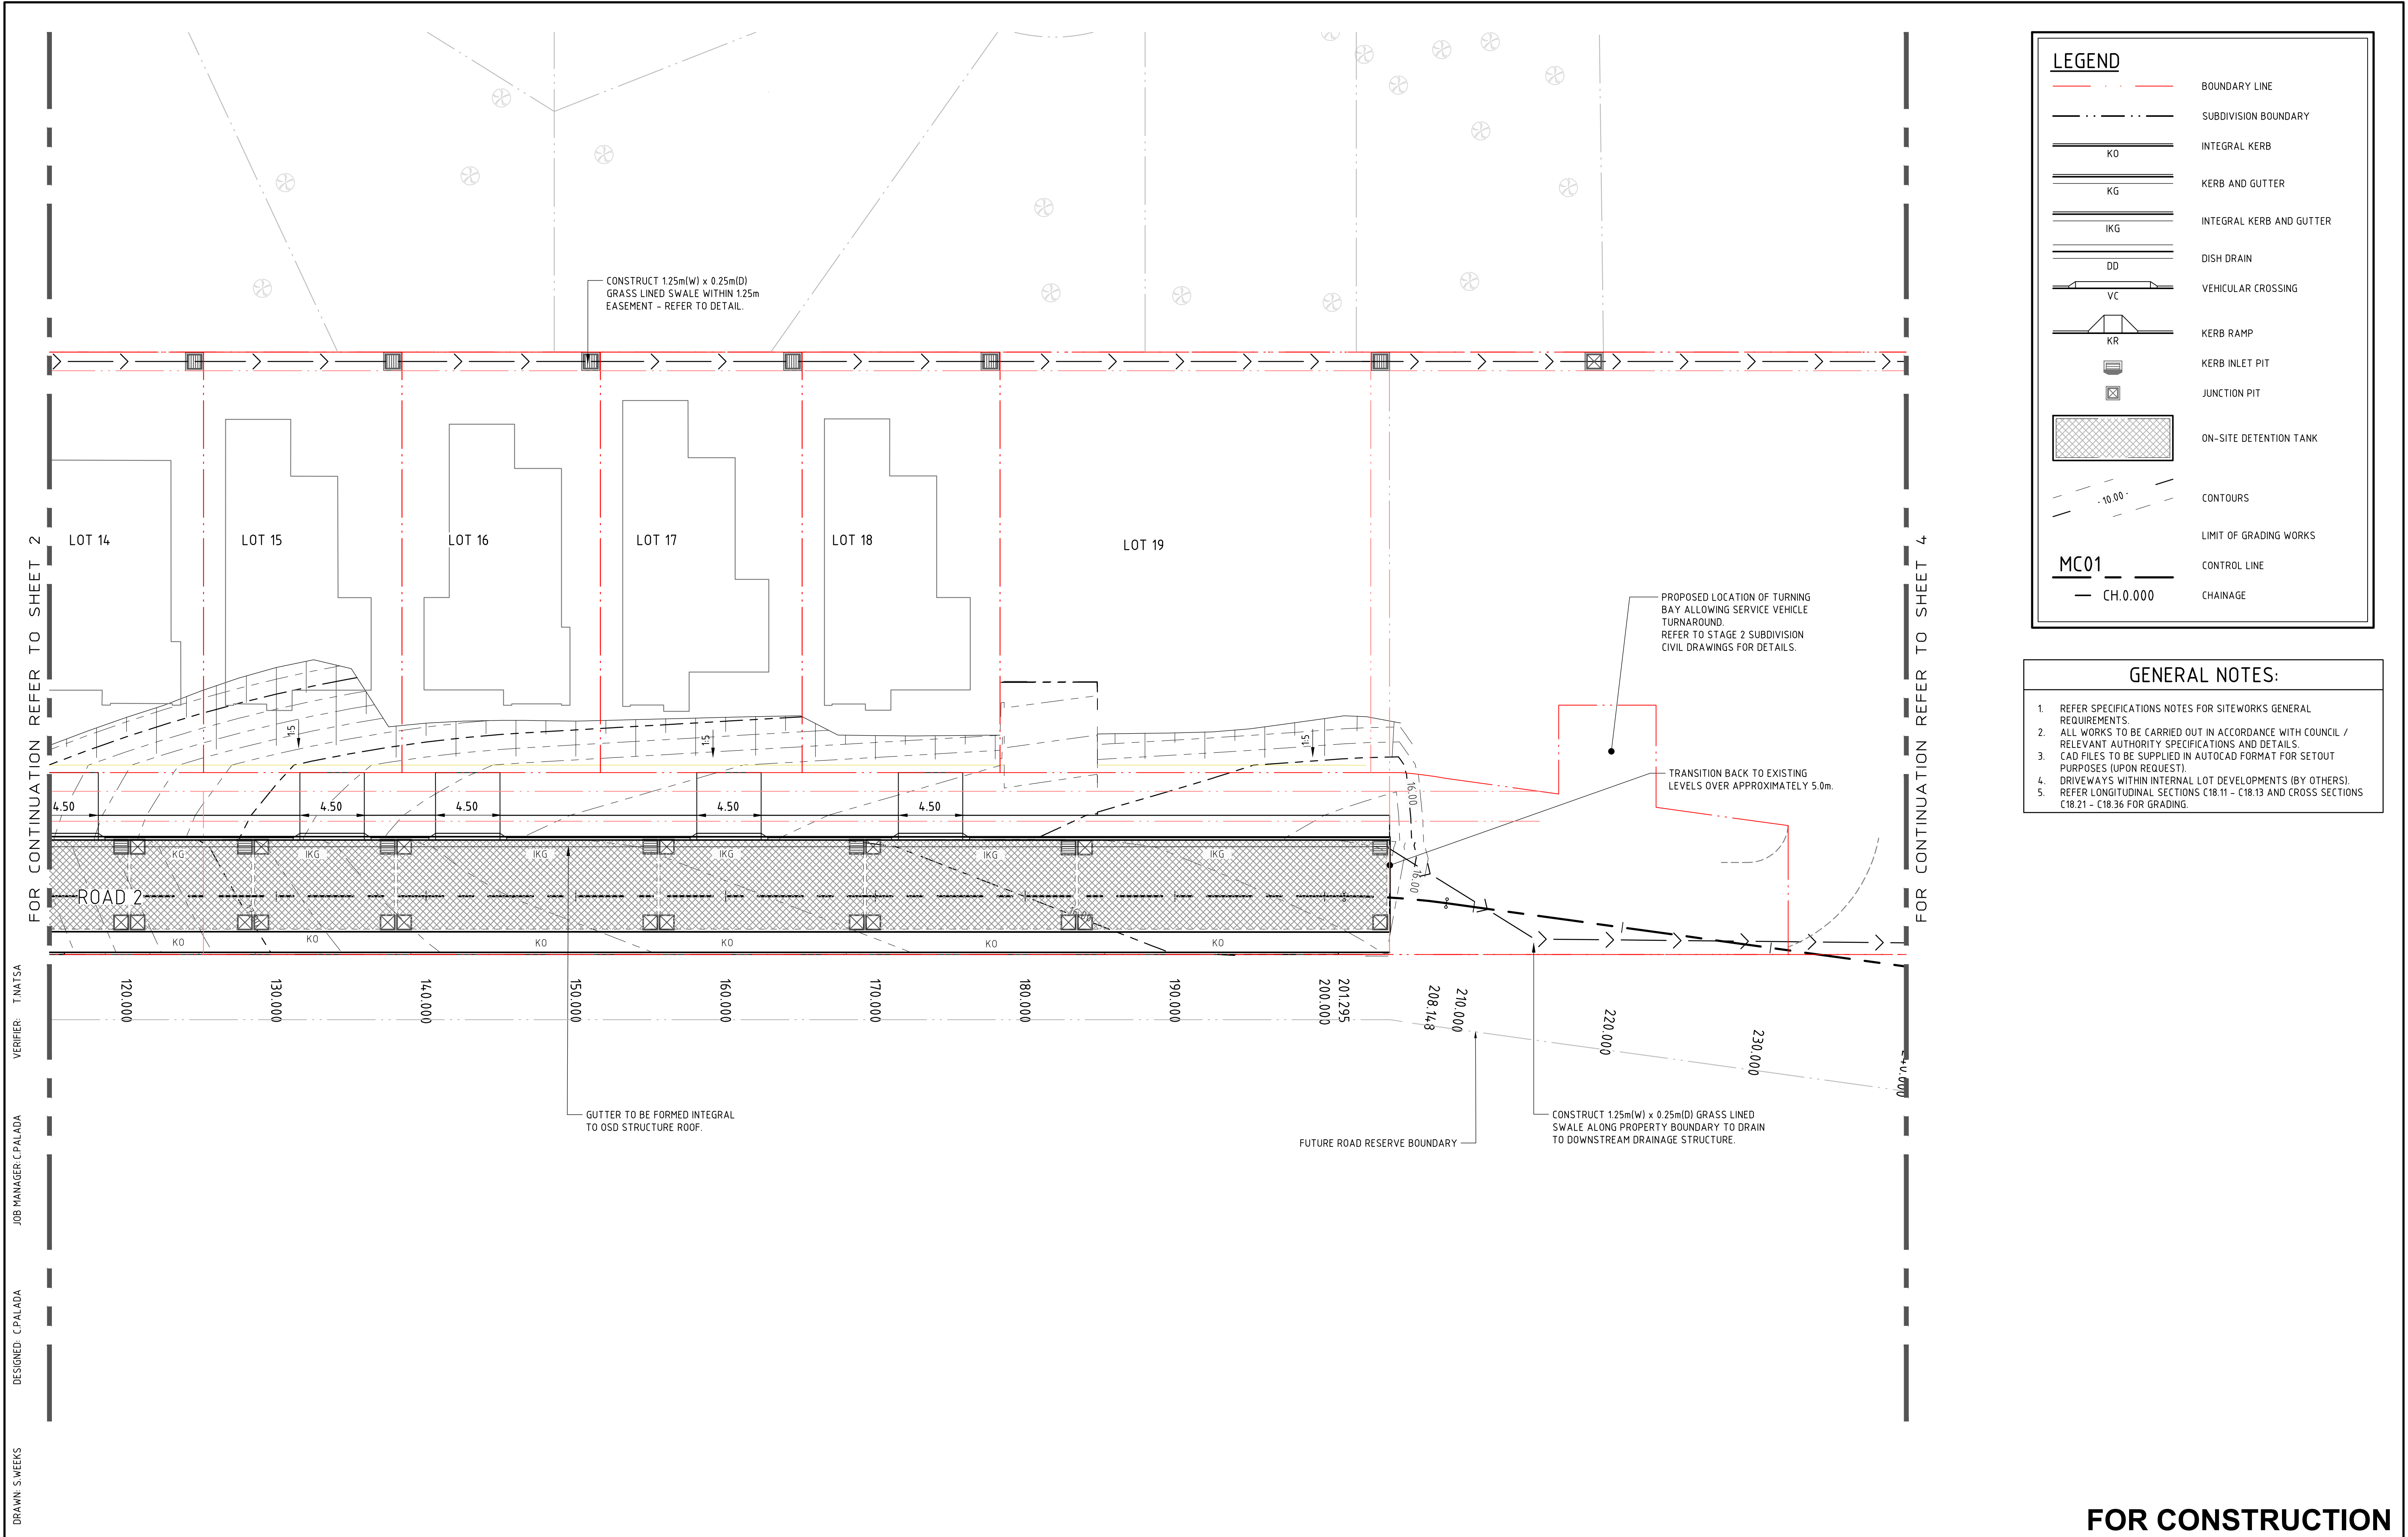

- GENERAL NOTES:**
1. REFER SPECIFICATIONS NOTES FOR SITEWORKS GENERAL REQUIREMENTS.
 2. ALL WORKS TO BE CARRIED OUT IN ACCORDANCE WITH COUNCIL / RELEVANT AUTHORITY SPECIFICATIONS AND DETAILS.
 3. CAD FILES TO BE SUPPLIED IN AUTOCAD FORMAT FOR SETOUT PURPOSES (UPON REQUEST).
 4. DRIVEWAYS WITHIN INTERNAL LOT DEVELOPMENTS (BY OTHERS).
 5. REFER LONGITUDINAL SECTIONS C18.11 - C18.13 AND CROSS SECTIONS C18.21 - C18.36 FOR GRADING.

FOR CONSTRUCTION

REVISION		DESCRIPTION		ISSUED	VER'D	APP'D	DATE	CLIENT	ARCHITECT	ALL DIMENSIONS TO BE VERIFIED ON SITE BEFORE COMMENCING WORK. NORTHROP ACCEPTS NO RESPONSIBILITY FOR THE USABILITY, COMPLETENESS OR SCALE OF DRAWINGS TRANSFERRED ELECTRONICALLY. THIS DRAWING MAY HAVE BEEN PREPARED USING COLOUR, AND MAY BE INCOMPLETE IF COPIED TO BLACK & WHITE.		PROJECT	DRAWING TITLE	JOB NUMBER
B	RE-ISSUED FOR CONSTRUCTION CERTIFICATE	SW		CP			11.08.17				Sydney Level 11 345 George Street, Sydney NSW 2000 Ph (02) 9241 4188 Fax (02) 9241 4324 sydney@northrop.com.au ABN 81 094 433 100	6 ORCHARD STREET, WARRIEWOOD, NSW 2012	SUBDIVISION - STAGE 1 SITEWORKS AND GRADING PLAN - SHEET 3	130945
C	RE-ISSUED FOR CONSTRUCTION CERTIFICATE	SW		CP		18.08.17	DRAWING NUMBER							REVISION
D	RE-ISSUED FOR CONSTRUCTION CERTIFICATE	SW		CP		22.09.17	C15.03							G
E	RE-ISSUED FOR CONSTRUCTION CERTIFICATE	SW		CP		16.11.17	DRAWING SHEET SIZE = A1							
F	RE-ISSUED FOR CONSTRUCTION CERTIFICATE	SW		CP		16.01.18								
G	RE-ISSUED FOR CONSTRUCTION CERTIFICATE	SW		CP		13.02.18								
DRAWING NOT TO BE USED FOR CONSTRUCTION UNLESS VERIFICATION SIGNATURE HAS BEEN ADDED								THE COPYRIGHT OF THIS DRAWING REMAINS WITH NORTHROP CONSULTING ENGINEERS PTY LTD						

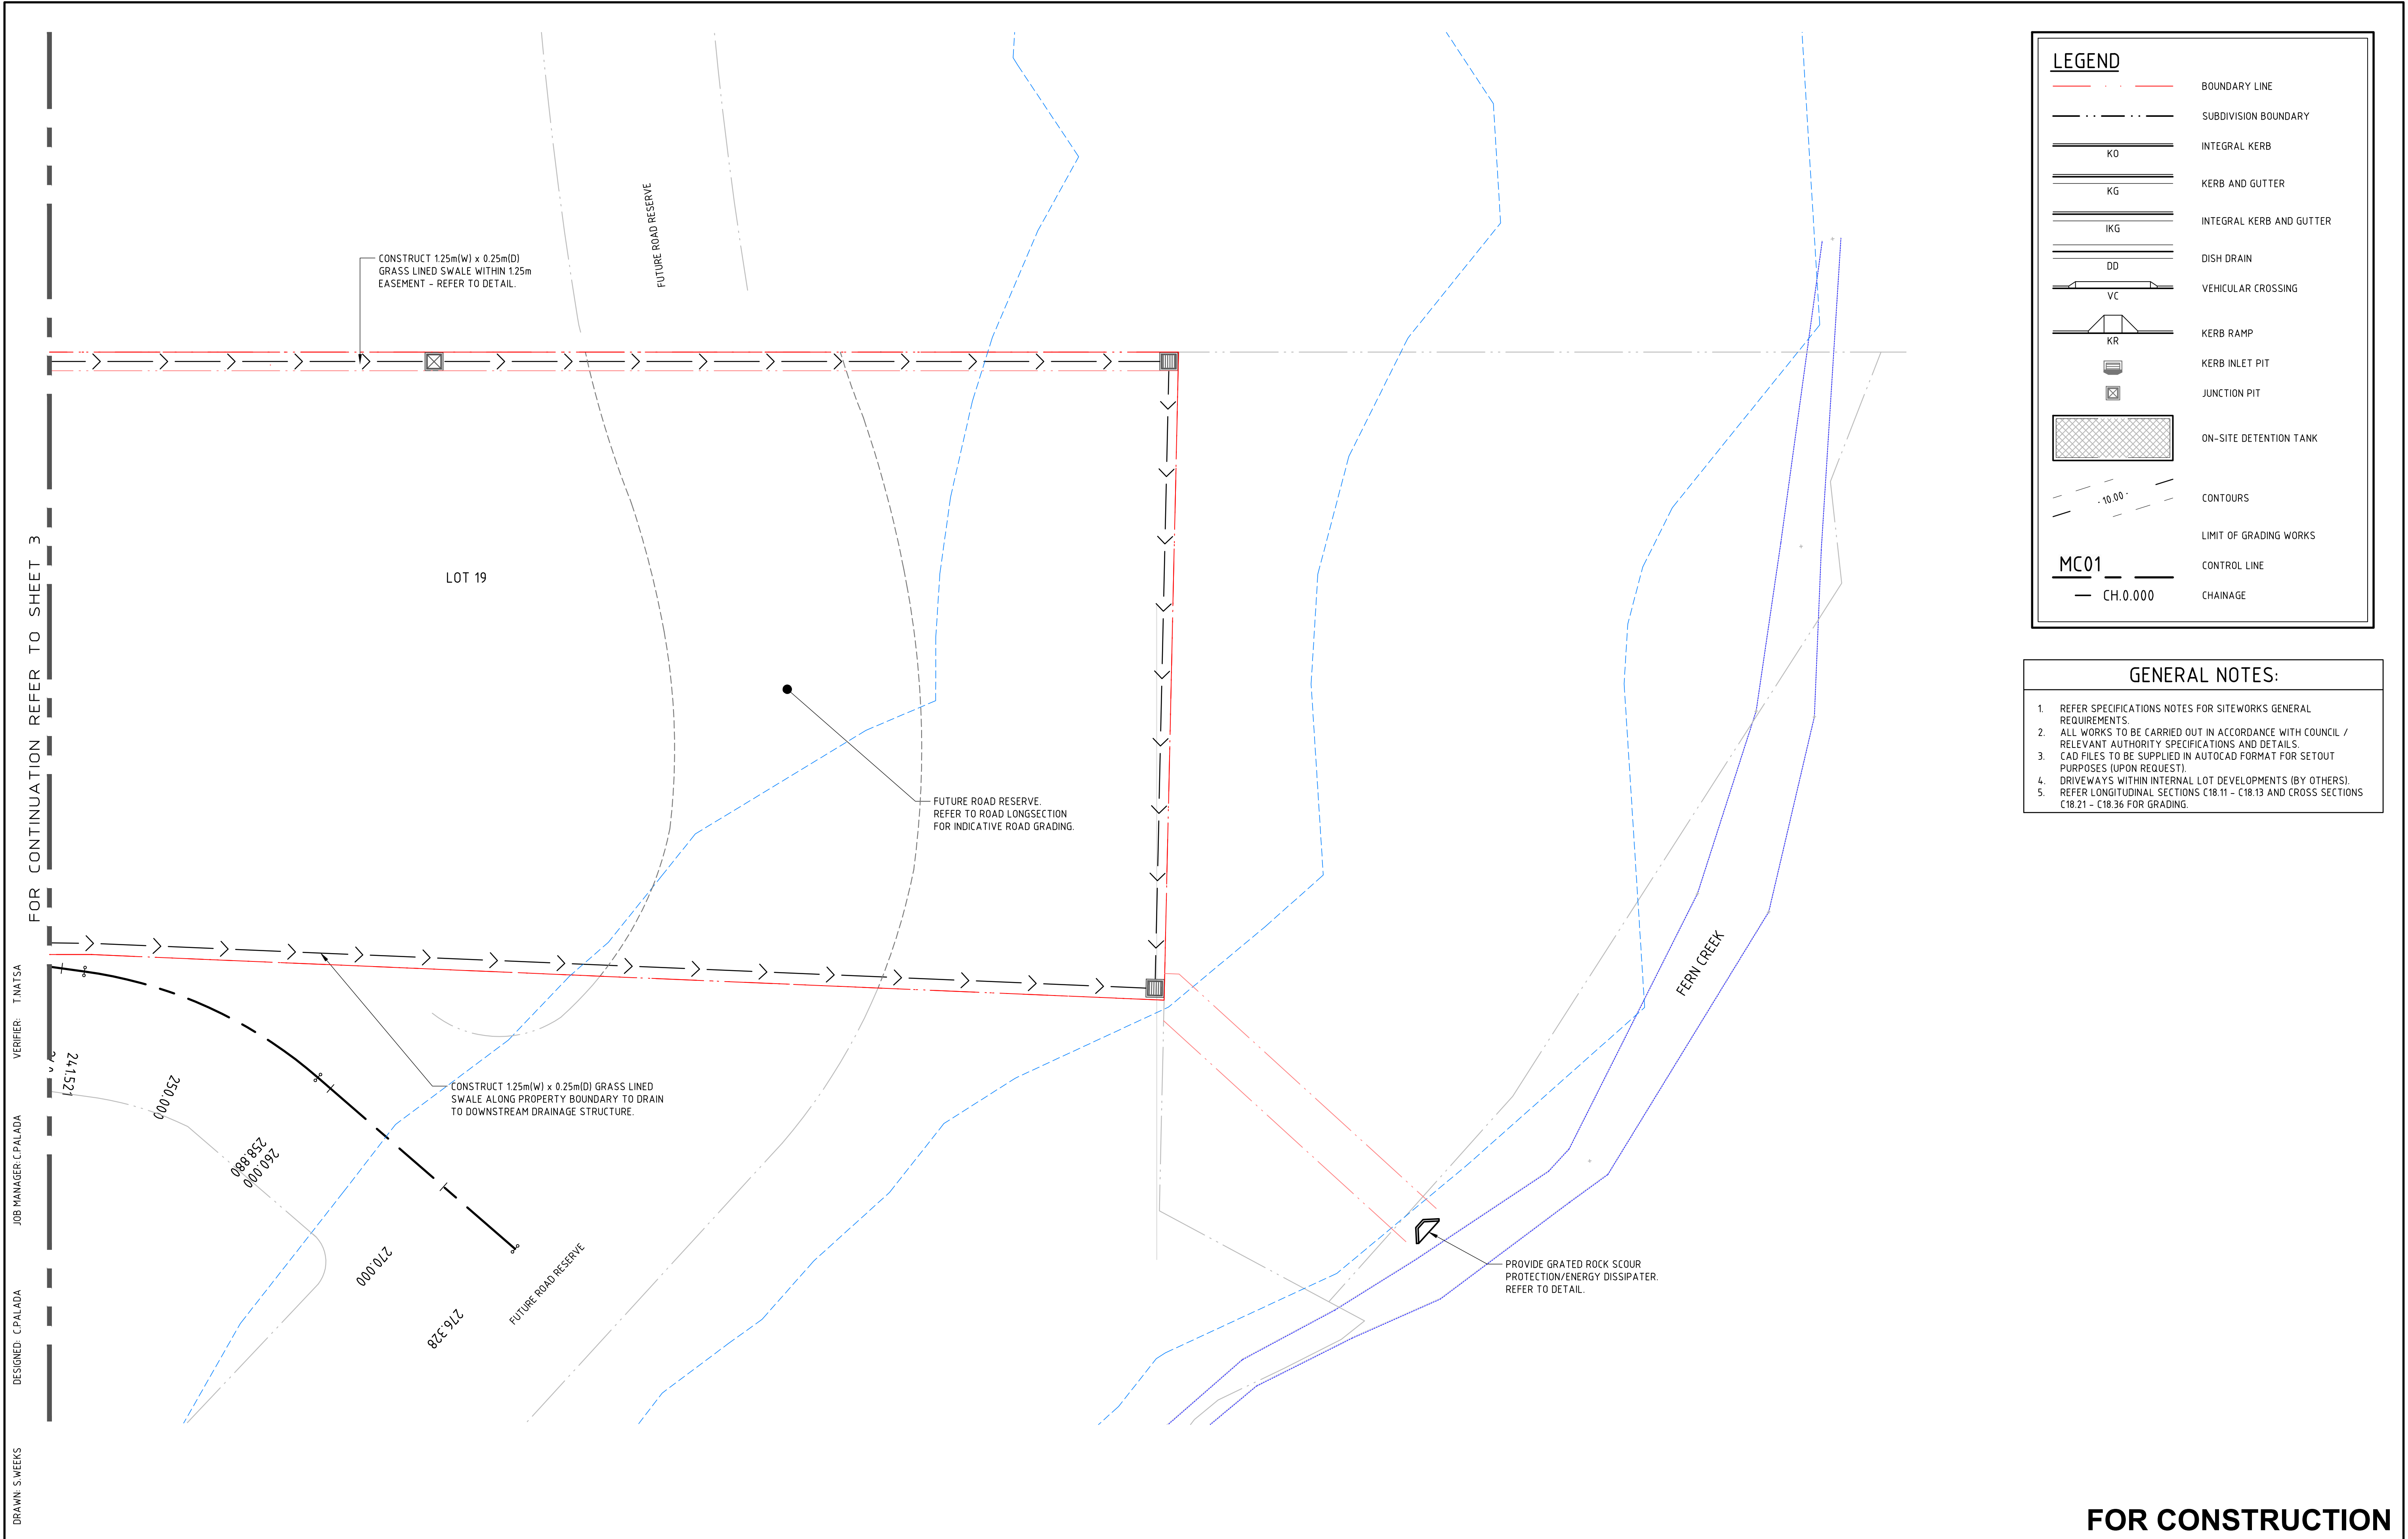

LEGEND

BOUNDARY LINE

SUBDIVISION BOUNDARY

K0

INTEGRAL KERB

KG

KERB AND GUTTER

IKG

INTEGRAL KERB AND GUTTER

DD

DISH DRAIN

VC

VEHICULAR CROSSING

KR

KERB RAMP

KERB INLET PIT

JUNCTION PIT

ON-SITE DETENTION TANK

-10.00

CONTOURS

MC01

LIMIT OF GRADING WORKS

CH.0.000

CONTROL LINE

CHAINAGE

- GENERAL NOTES:
1. REFER SPECIFICATIONS NOTES FOR SITEWORKS GENERAL REQUIREMENTS.

2. ALL WORKS TO BE CARRIED OUT IN ACCORDANCE WITH COUNCIL / RELEVANT AUTHORITY SPECIFICATIONS AND DETAILS.

3. CAD FILES TO BE SUPPLIED IN AUTOCAD FORMAT FOR SETOUT PURPOSES (UPON REQUEST).

4. DRIVEWAYS WITHIN INTERNAL LOT DEVELOPMENTS (BY OTHERS).

5. REFER LONGITUDINAL SECTIONS C18.11 - C18.13 AND CROSS SECTIONS C18.21 - C18.36 FOR GRADING.

FOR CONTINUATION REFER TO SHEET 3

VERIFIER: T.NATSA

JOB MANAGER: CPALADA

DESIGNED: CPALADA

DRAWN: S.WEEKS

FOR CONSTRUCTION

REVISION	DESCRIPTION	ISSUED	VER'D	APP'D	DATE	CLIENT	ARCHITECT	ALL DIMENSIONS TO BE VERIFIED ON SITE BEFORE COMMENCING WORK. NORTHROP ACCEPTS NO RESPONSIBILITY FOR THE USABILITY, COMPLETENESS OR SCALE OF DRAWINGS TRANSFERRED ELECTRONICALLY. THIS DRAWING MAY HAVE BEEN PREPARED USING COLOUR, AND MAY BE INCOMPLETE IF COPIED TO BLACK & WHITE.	PROJECT	DRAWING TITLE	JOB NUMBER
B	RE-ISSUED FOR CONSTRUCTION CERTIFICATE	SW		CP	11.08.17				6 ORCHARD STREET, WARRIEWOOD, NSW 2012	SUBDIVISION - STAGE 1	130945
C	RE-ISSUED FOR CONSTRUCTION CERTIFICATE	SW		CP	18.08.17					SITEWORKS AND GRADING PLAN - SHEET 4	
D	RE-ISSUED FOR CONSTRUCTION CERTIFICATE	SW		CP	22.09.17						
E	RE-ISSUED FOR CONSTRUCTION CERTIFICATE	SW		CP	16.11.17						
F	RE-ISSUED FOR CONSTRUCTION CERTIFICATE	SW		CP	16.01.18						
G	RE-ISSUED FOR CONSTRUCTION CERTIFICATE	SW		CP	13.02.18						

Monado

CONSTRUCTIONS Pty Ltd

STEPHEN BOWERS

ARCHITECTS

0 2 4 6 8 10m

SCALE 1:200

NORTHROP

Sydney

Level 11 345 George Street, Sydney NSW 2000

Ph (02) 9241 4188 Fax (02) 9241 4324

Email sydney@northrop.com.au ABN 81 094 433 100

PROJECT

6 ORCHARD STREET, WARRIEWOOD, NSW 2012

DRAWING TITLE

SUBDIVISION - STAGE 1

SITEWORKS AND GRADING PLAN - SHEET 4

JOB NUMBER

130945


DRAWING NUMBER


C15.04

REVISION

G

DRAWING SHEET SIZE = A1

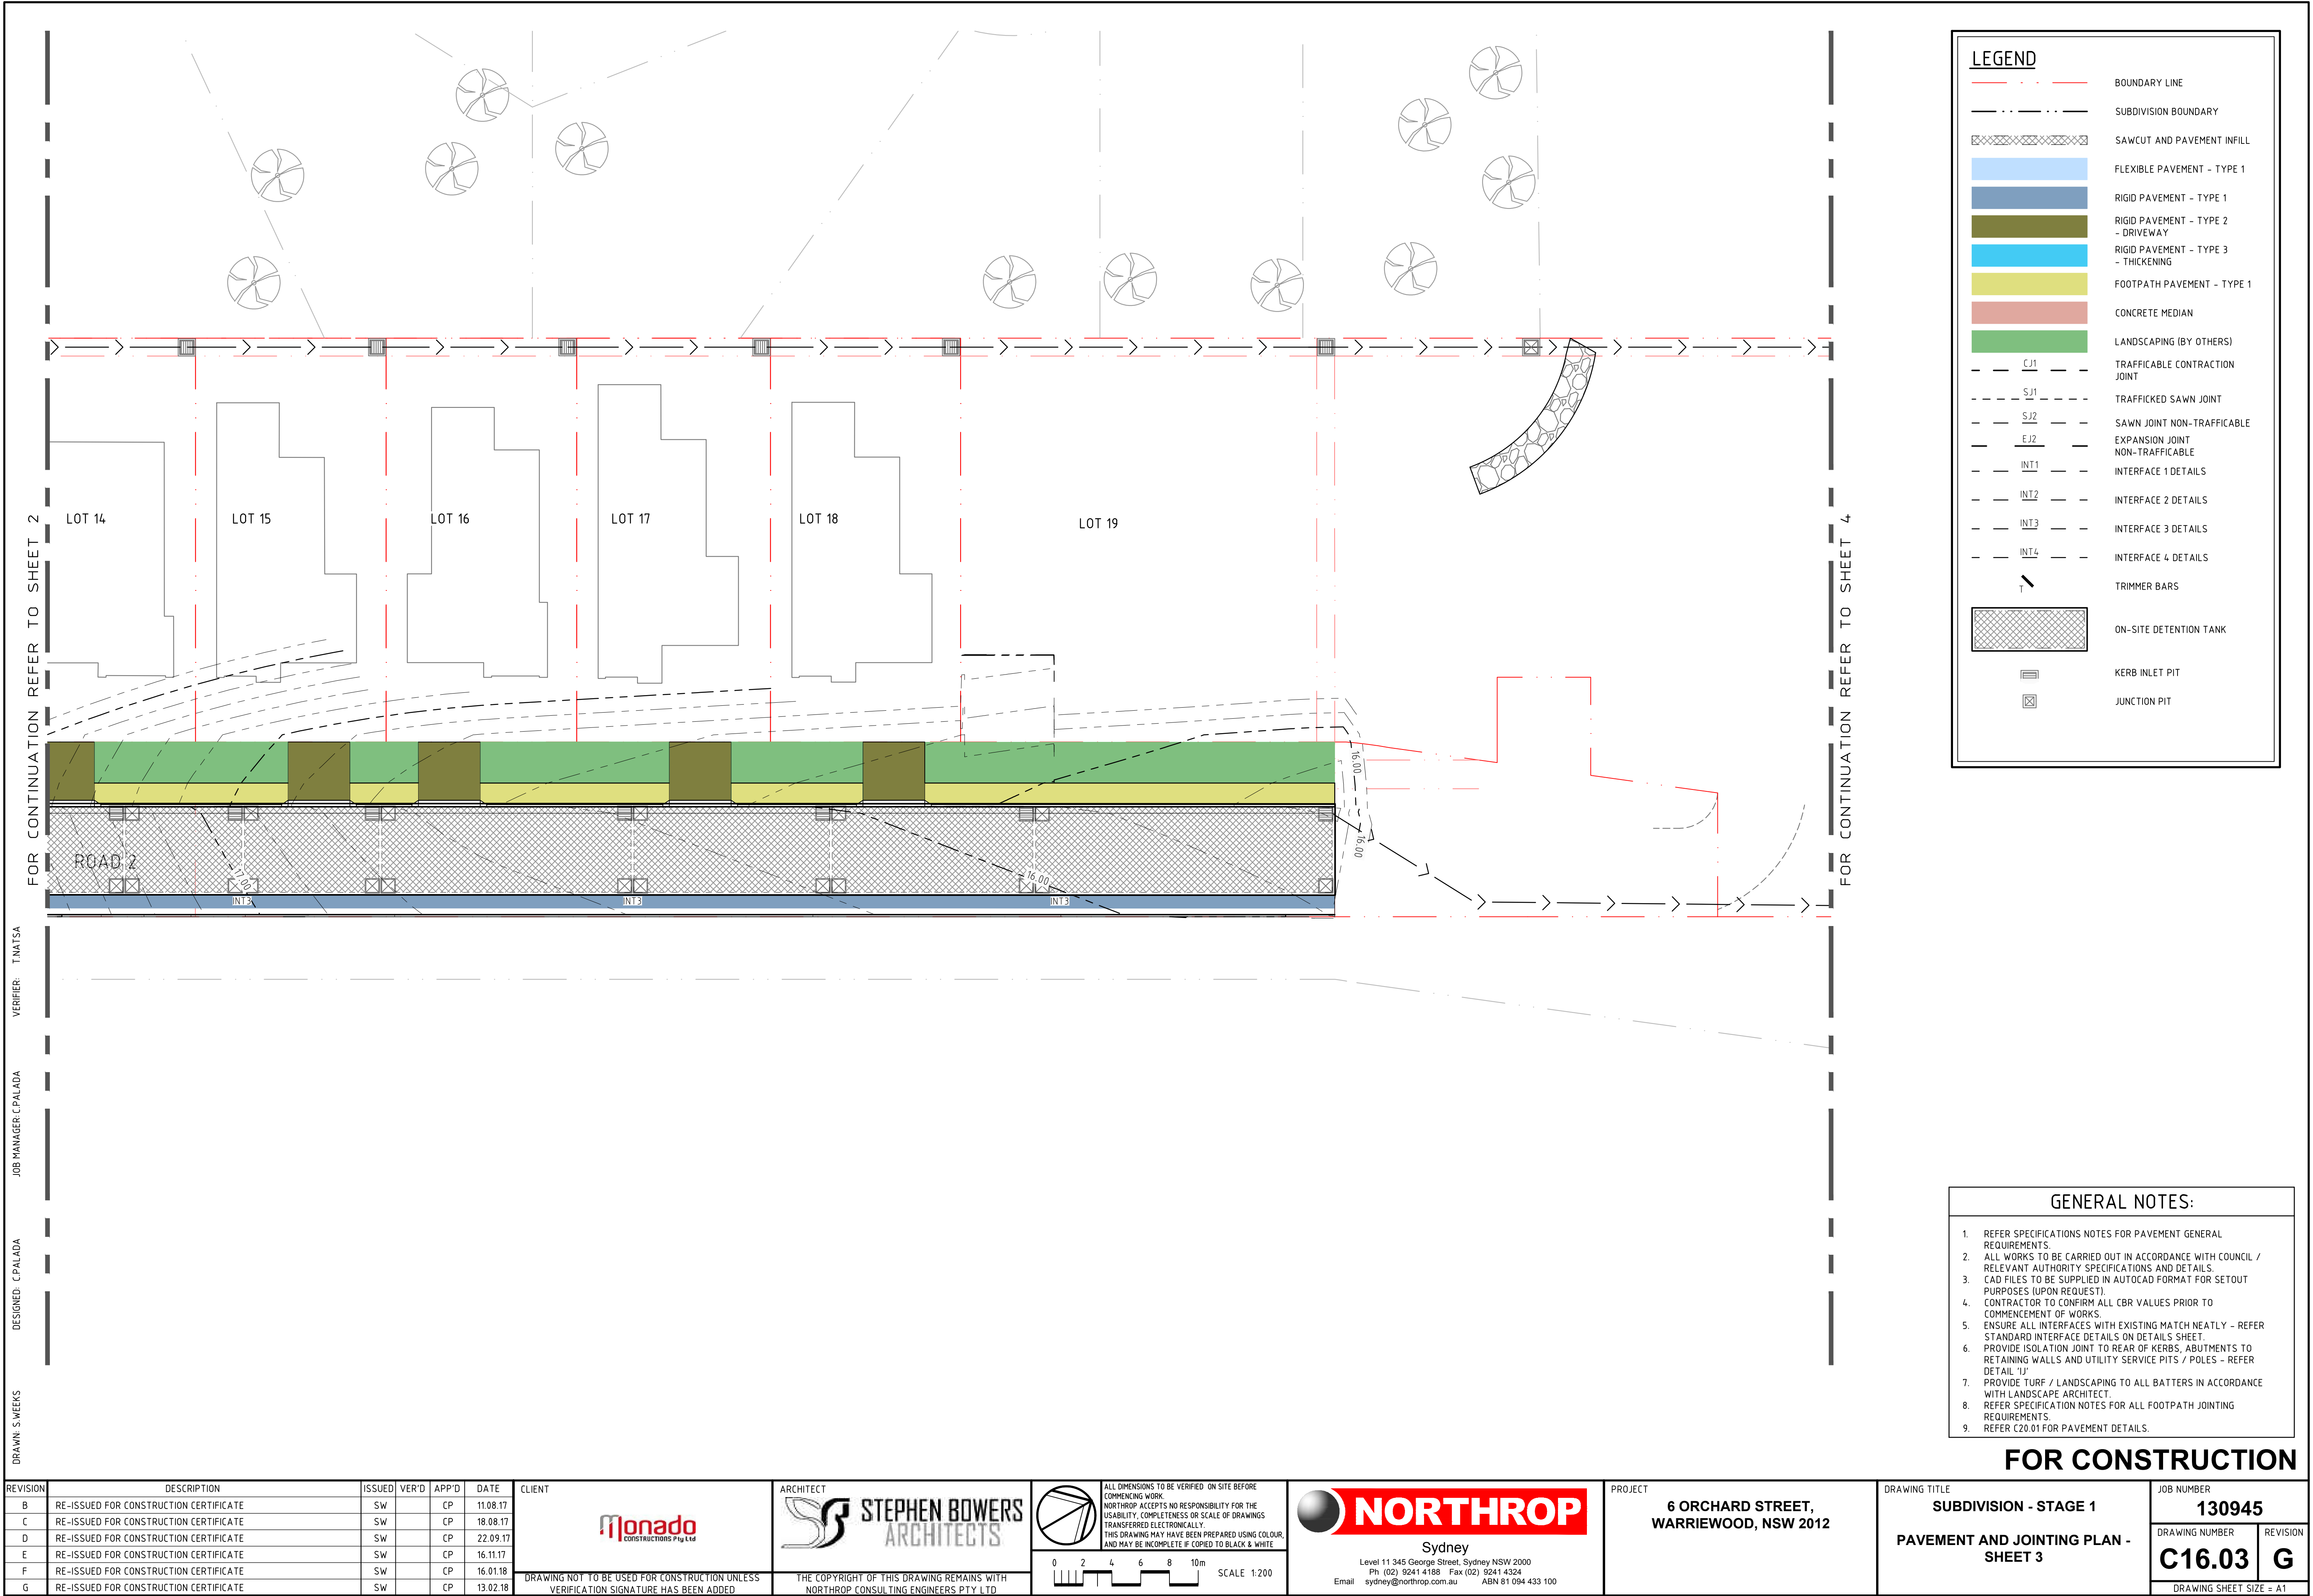

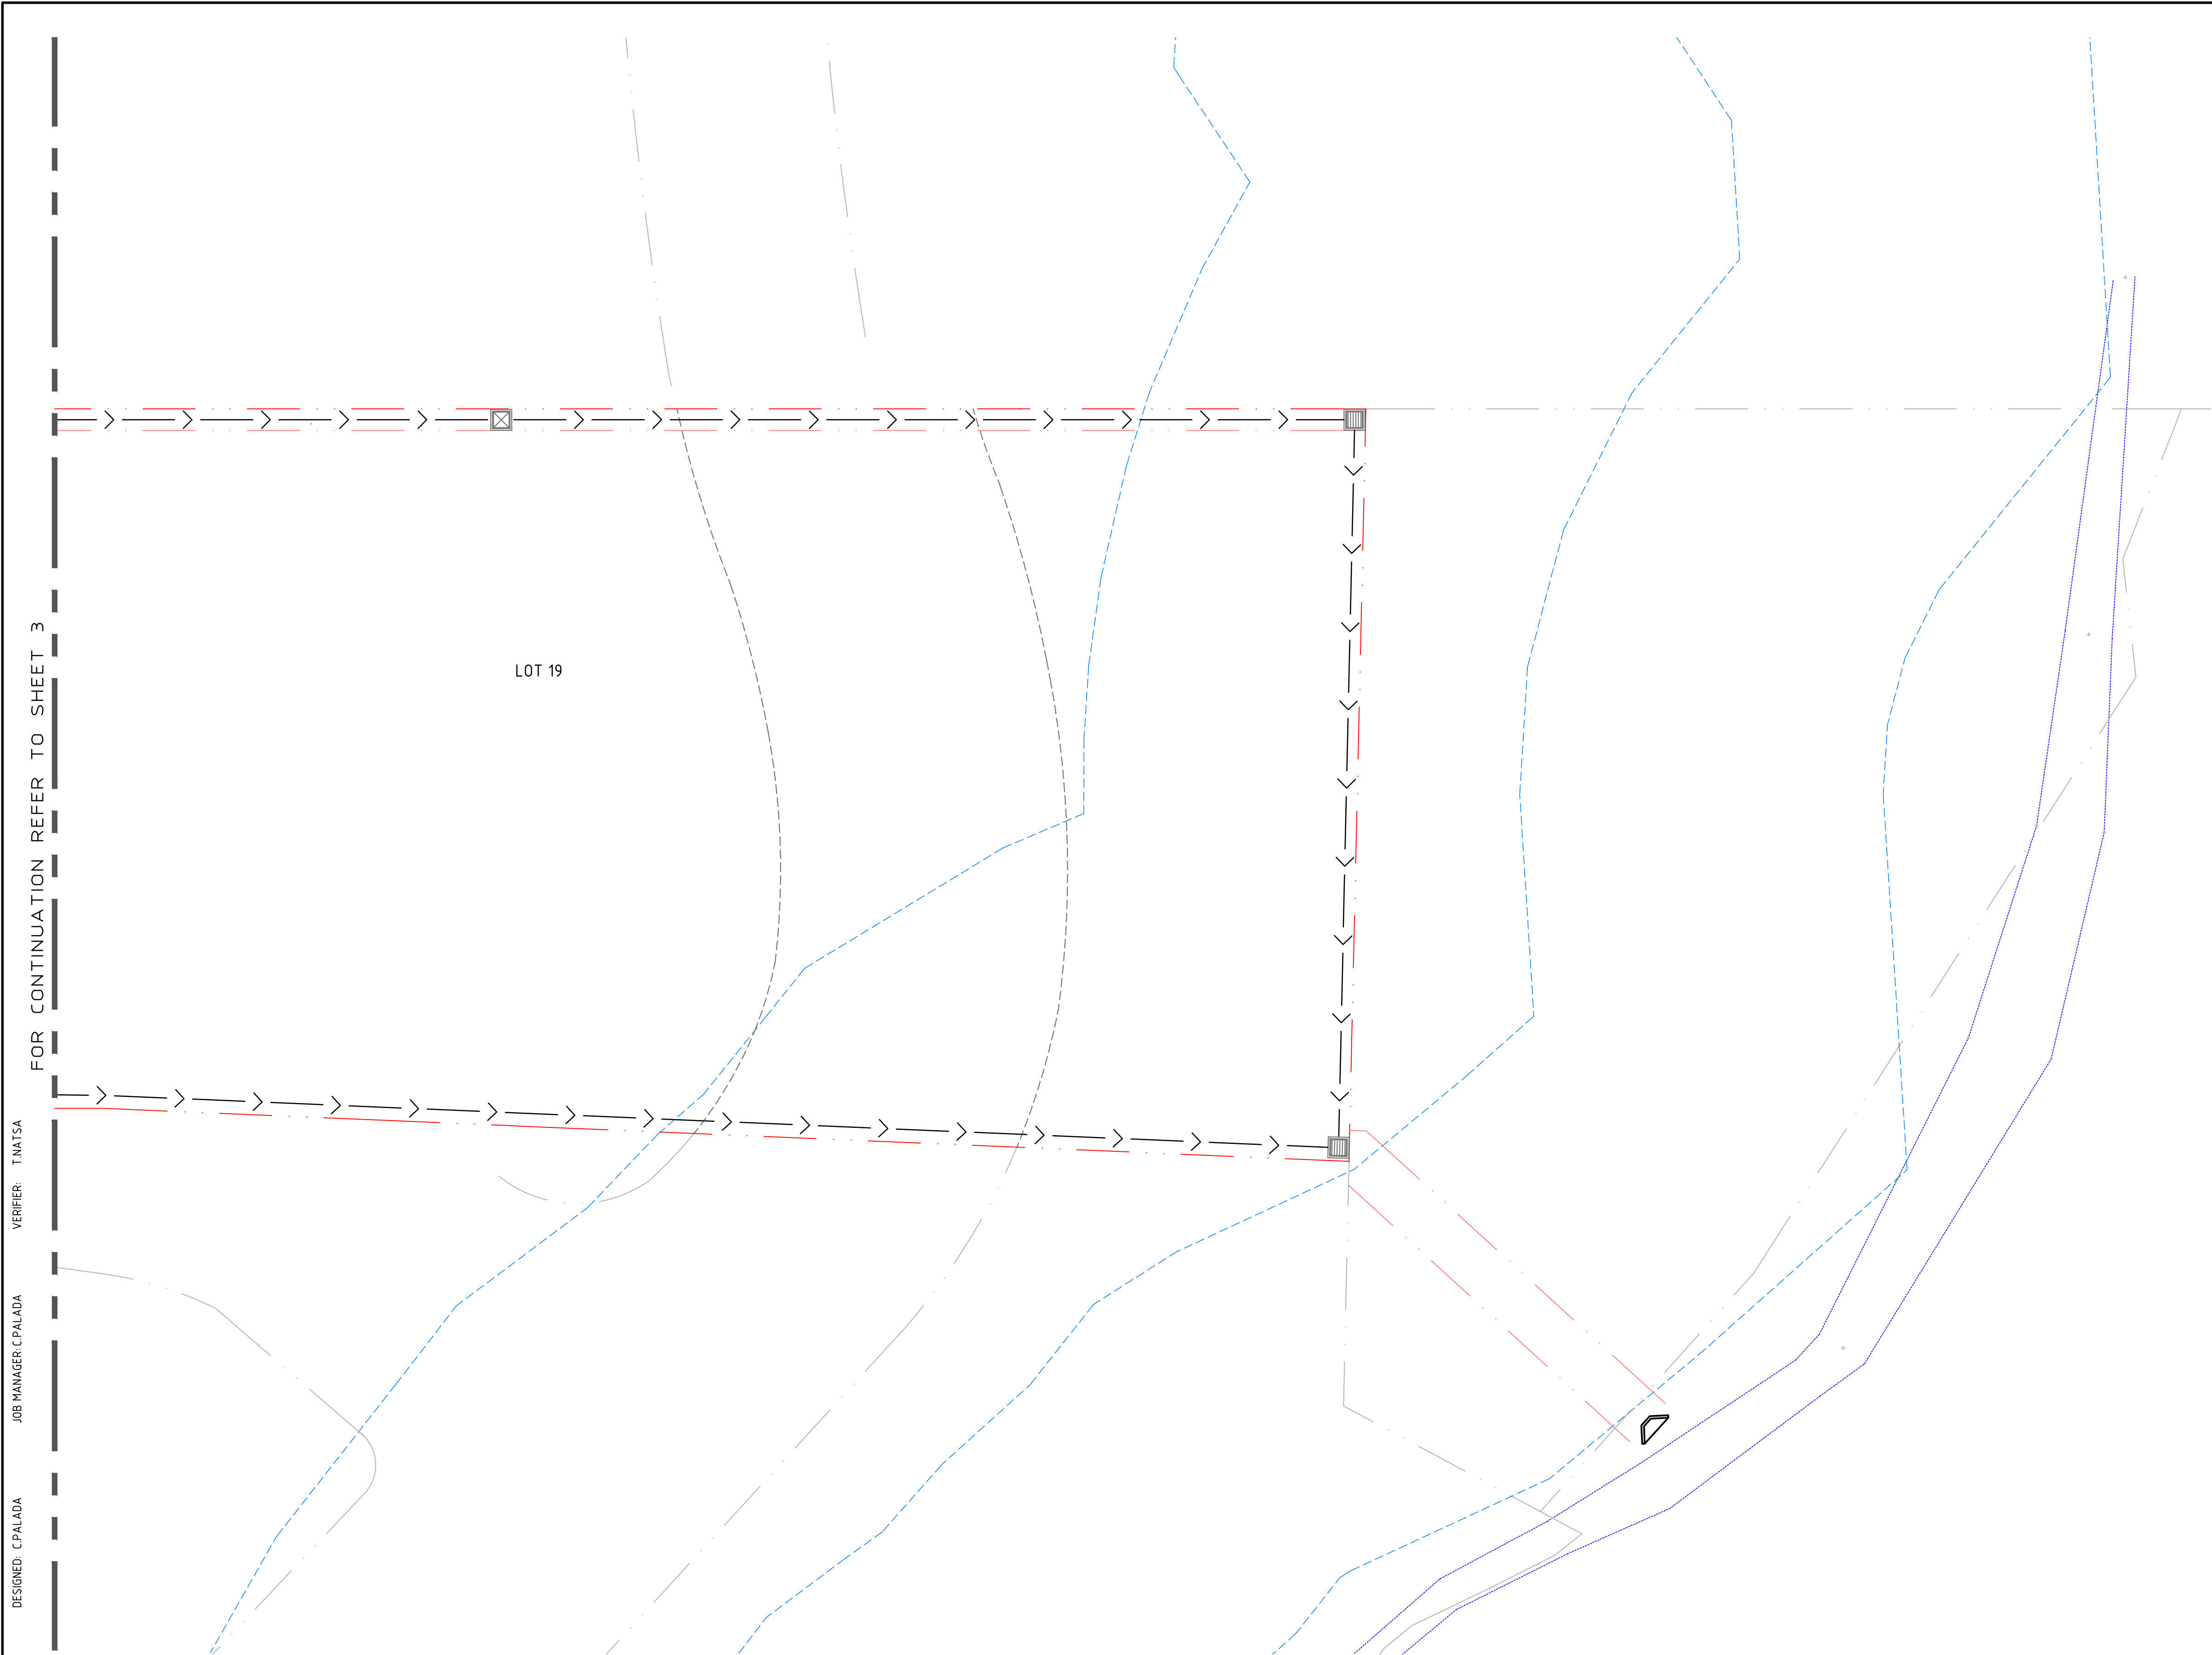

LEGEND

BOUNDARY LINE

SUBDIVISION BOUNDARY

SAWCUT AND PAVEMENT INFILL

FLEXIBLE PAVEMENT - TYPE 1

RIGID PAVEMENT - TYPE 1

RIGID PAVEMENT - TYPE 2
- DRIVEWAY

RIGID PAVEMENT - TYPE 3
- THICKENING

FOOTPATH PAVEMENT - TYPE 1

CONCRETE MEDIAN

LANDSCAPING (BY OTHERS)

CJ1

TRAFFICABLE CONTRACTION JOINT

SJ1

TRAFFICKED SAWN JOINT

SJ2

SAWN JOINT NON-TRAFFICABLE

EJ2

EXPANSION JOINT NON-TRAFFICABLE

INT1

INTERFACE 1 DETAILS

INT2

INTERFACE 2 DETAILS

INT3

INTERFACE 3 DETAILS

INT4

INTERFACE 4 DETAILS

T

TRIMMER BARS

ON-SITE DETENTION TANK

KERB INLET PIT

JUNCTION PIT

- GENERAL NOTES:
1.

REFER SPECIFICATIONS NOTES FOR PAVEMENT GENERAL REQUIREMENTS.
2.

ALL WORKS TO BE CARRIED OUT IN ACCORDANCE WITH COUNCIL / RELEVANT AUTHORITY SPECIFICATIONS AND DETAILS.
3.

CAD FILES TO BE SUPPLIED IN AUTOCAD FORMAT FOR SETOUT PURPOSES (UPON REQUEST).
4.

CONTRACTOR TO CONFIRM ALL CBR VALUES PRIOR TO COMMENCEMENT OF WORKS.
5.

ENSURE ALL INTERFACES WITH EXISTING MATCH NEATLY - REFER STANDARD INTERFACE DETAILS ON DETAILS SHEET.
6.

PROVIDE ISOLATION JOINT TO REAR OF KERBS, ABUTMENTS TO RETAINING WALLS AND UTILITY SERVICE PITS / POLES - REFER DETAIL 'IJ'
7.

PROVIDE TURF / LANDSCAPING TO ALL BATTERS IN ACCORDANCE WITH LANDSCAPE ARCHITECT.
8.

REFER SPECIFICATION NOTES FOR ALL FOOTPATH JOINTING REQUIREMENTS.
9.

REFER C20.01 FOR PAVEMENT DETAILS.

FOR CONSTRUCTION

REVISION	DESCRIPTION	ISSUED	VER'D	APP'D	DATE
B	RE-ISSUED FOR CONSTRUCTION CERTIFICATE	SW		CP	11.08.17
C	RE-ISSUED FOR CONSTRUCTION CERTIFICATE	SW		CP	18.08.17
D	RE-ISSUED FOR CONSTRUCTION CERTIFICATE	SW		CP	22.09.17
E	RE-ISSUED FOR CONSTRUCTION CERTIFICATE	SW		CP	16.11.17
F	RE-ISSUED FOR CONSTRUCTION CERTIFICATE	SW		CP	16.01.18
G	RE-ISSUED FOR CONSTRUCTION CERTIFICATE	SW		CP	13.02.18

DRAWING NOT TO BE USED FOR CONSTRUCTION UNLESS VERIFICATION SIGNATURE HAS BEEN ADDED

ARCHITECT

STEPHEN BOWERS
ARCHITECTS

THE COPYRIGHT OF THIS DRAWING REMAINS WITH NORTHROP CONSULTING ENGINEERS PTY LTD

ALL DIMENSIONS TO BE VERIFIED ON SITE BEFORE COMMENCING WORK.
NORTHROP ACCEPTS NO RESPONSIBILITY FOR THE USABILITY, COMPLETENESS OR SCALE OF DRAWINGS TRANSFERRED ELECTRONICALLY.
THIS DRAWING MAY HAVE BEEN PREPARED USING COLOUR, AND MAY BE INCOMPLETE IF COPIED TO BLACK & WHITE.

0 2 4 6 8 10m
SCALE 1:200

Sydney
Level 11 345 George Street, Sydney NSW 2000
Ph (02) 9241 4188 Fax (02) 9241 4324
Email sydney@northrop.com.au ABN 81 094 433 100

PROJECT

6 ORCHARD STREET,
WARRIEWOOD, NSW 2012

DRAWING TITLE

SUBDIVISION - STAGE 1
PAVEMENT AND JOINTING PLAN -
SHEET 4

JOB NUMBER

130945


DRAWING NUMBER

C16.04

REVISION

G

DRAWING SHEET SIZE = A1

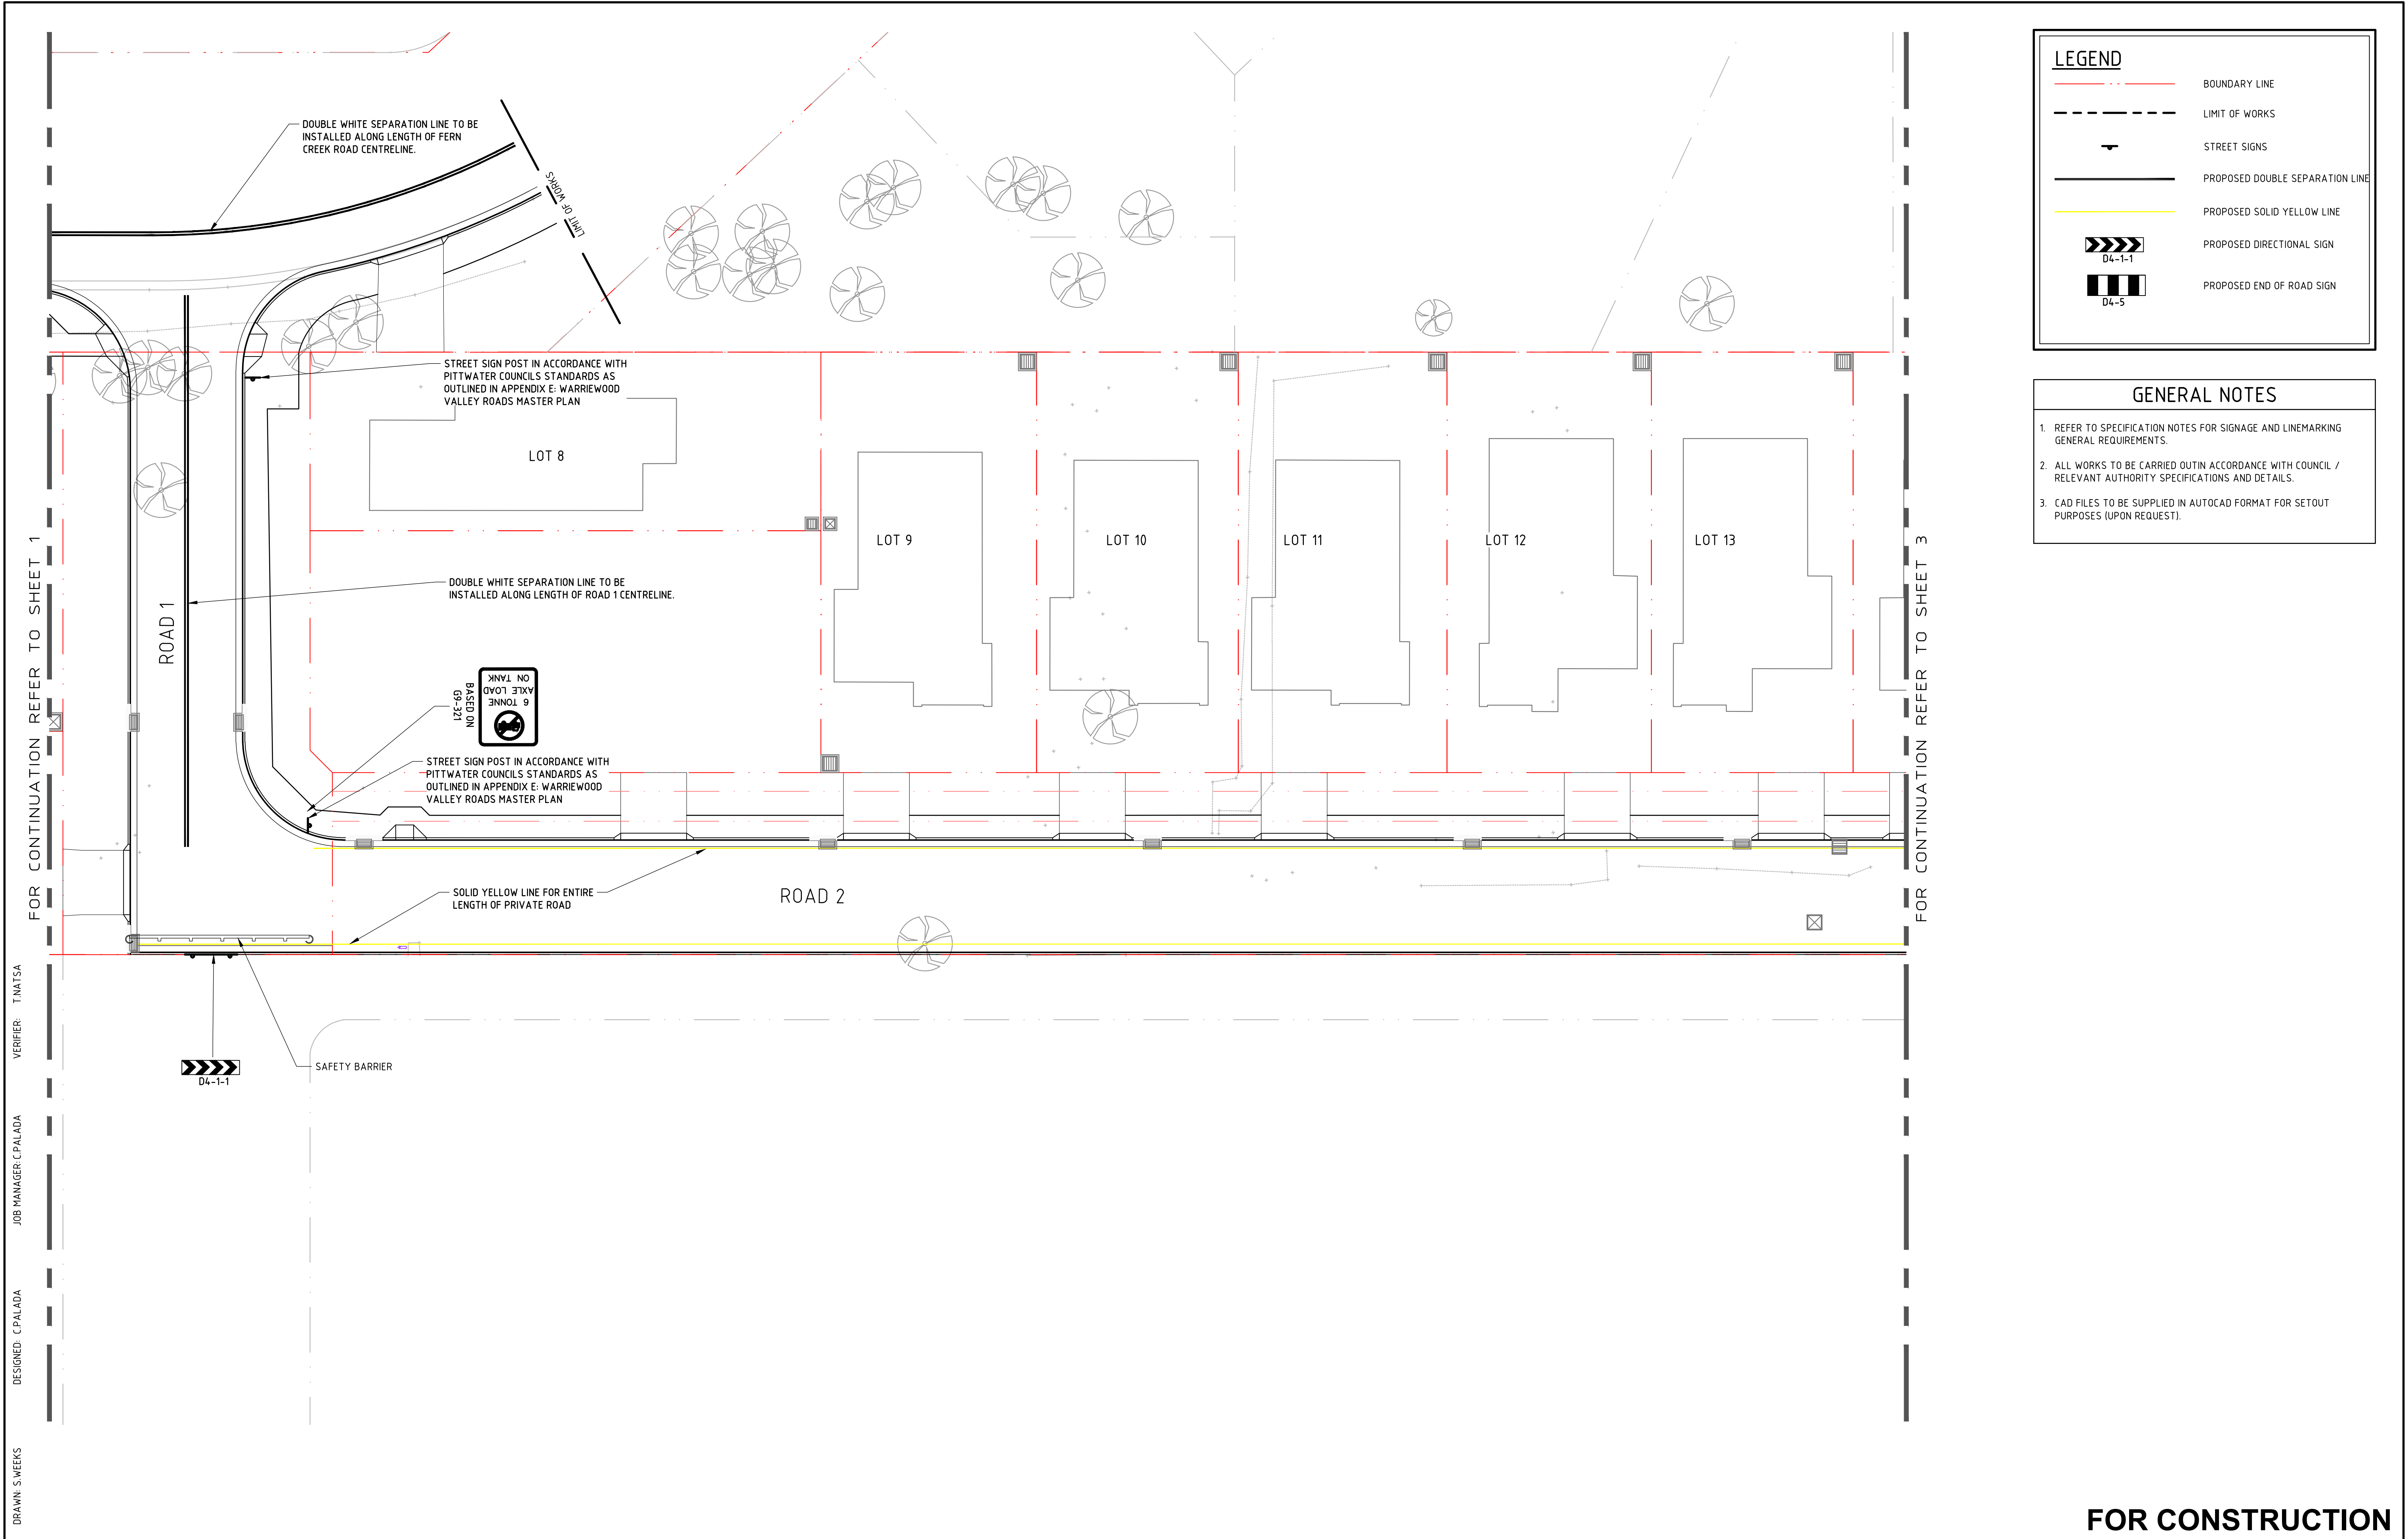


REVISION	DESCRIPTION	ISSUED	VER'D	APP'D	DATE	CLIENT	ARCHITECT		PROJECT	DRAWING TITLE	JOB NUMBER
B	RE-ISSUED FOR CONSTRUCTION CERTIFICATE	SW		CP	11.08.17				6 ORCHARD STREET, WARRIEWOOD, NSW 2012	SUBDIVISION - STAGE 1 LINEMARKING AND SIGNAGE PLAN - SHEET 2	130945
C	RE-ISSUED FOR CONSTRUCTION CERTIFICATE	SW		CP	18.08.17						
D	RE-ISSUED FOR CONSTRUCTION CERTIFICATE	SW		CP	22.09.17						
E	RE-ISSUED FOR CONSTRUCTION CERTIFICATE	SW		CP	16.11.17						
F	RE-ISSUED FOR CONSTRUCTION CERTIFICATE	SW		CP	16.01.18						
G	RE-ISSUED FOR CONSTRUCTION CERTIFICATE	SW		CP	13.02.18						
DRAWING NOT TO BE USED FOR CONSTRUCTION UNLESS VERIFICATION SIGNATURE HAS BEEN ADDED											

ALL DIMENSIONS TO BE VERIFIED ON SITE BEFORE
COMMENCING WORK.
NORTHROP ACCEPTS NO RESPONSIBILITY FOR THE
USABILITY, COMPLETENESS OR SCALE OF DRAWINGS
TRANSFERRED ELECTRONICALLY.
THIS DRAWING MAY HAVE BEEN PREPARED USING COLOUR,
AND MAY BE INCOMPLETE IF COPIED TO BLACK & WHITE


 SCALE 1:200

Sydney
Level 11 345 George Street, Sydney NSW 2000
Ph (02) 9241 4188 Fax (02) 9241 4324
sydney@northrop.com.au ABN 81 094 433 100


DRAWING SHEET SIZE = A1

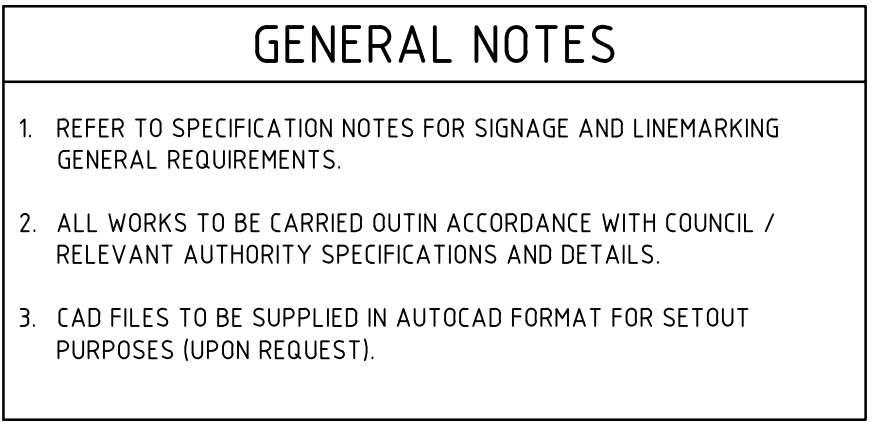


REVISION	DESCRIPTION	ISSUED	VER'D	APP'D	DATE	CLIENT	ARCHITECT		PROJECT	DRAWING TITLE	JOB NUMBER				
B	RE-ISSUED FOR CONSTRUCTION CERTIFICATE	SW		CP	11.08.17	 DRAWING NOT TO BE USED FOR CONSTRUCTION UNLESS VERIFICATION SIGNATURE HAS BEEN ADDED	 THE COPYRIGHT OF THIS DRAWING REMAINS WITH NORTHROP CONSULTING ENGINEERS PTY LTD	 ALL DIMENSIONS TO BE VERIFIED ON SITE BEFORE COMMENCING WORK. NORTHROP ACCEPTS NO RESPONSIBILITY FOR THE USABILITY, COMPLETENESS OR SCALE OF DRAWINGS TRANSFERRED ELECTRONICALLY. THIS DRAWING MAY HAVE BEEN PREPARED USING COLOUR, AND MAY BE INCOMPLETE IF COPIED TO BLACK & WHITE	 Sydney Level 11 345 George Street, Sydney NSW 2000 Ph (02) 9241 4188 Fax (02) 9241 4324 Email sydney@northrop.com.au ABN 81 094 433 100	6 ORCHARD STREET, WARRIEWOOD, NSW 2012	SUBDIVISION - STAGE 1 LINEMARKING AND SIGNAGE PLAN - SHEET 3	130945			
C	RE-ISSUED FOR CONSTRUCTION CERTIFICATE	SW		CP	18.08.17								 SCALE 1:200	DRAWING NUMBER C17.03	REVISION G
D	RE-ISSUED FOR CONSTRUCTION CERTIFICATE	SW		CP	22.09.17										
E	RE-ISSUED FOR CONSTRUCTION CERTIFICATE	SW		CP	16.11.17										
F	RE-ISSUED FOR CONSTRUCTION CERTIFICATE	SW		CP	16.01.18										
G	RE-ISSUED FOR CONSTRUCTION CERTIFICATE	SW		CP	13.02.18										
DRAWING SHEET SIZE = A1															

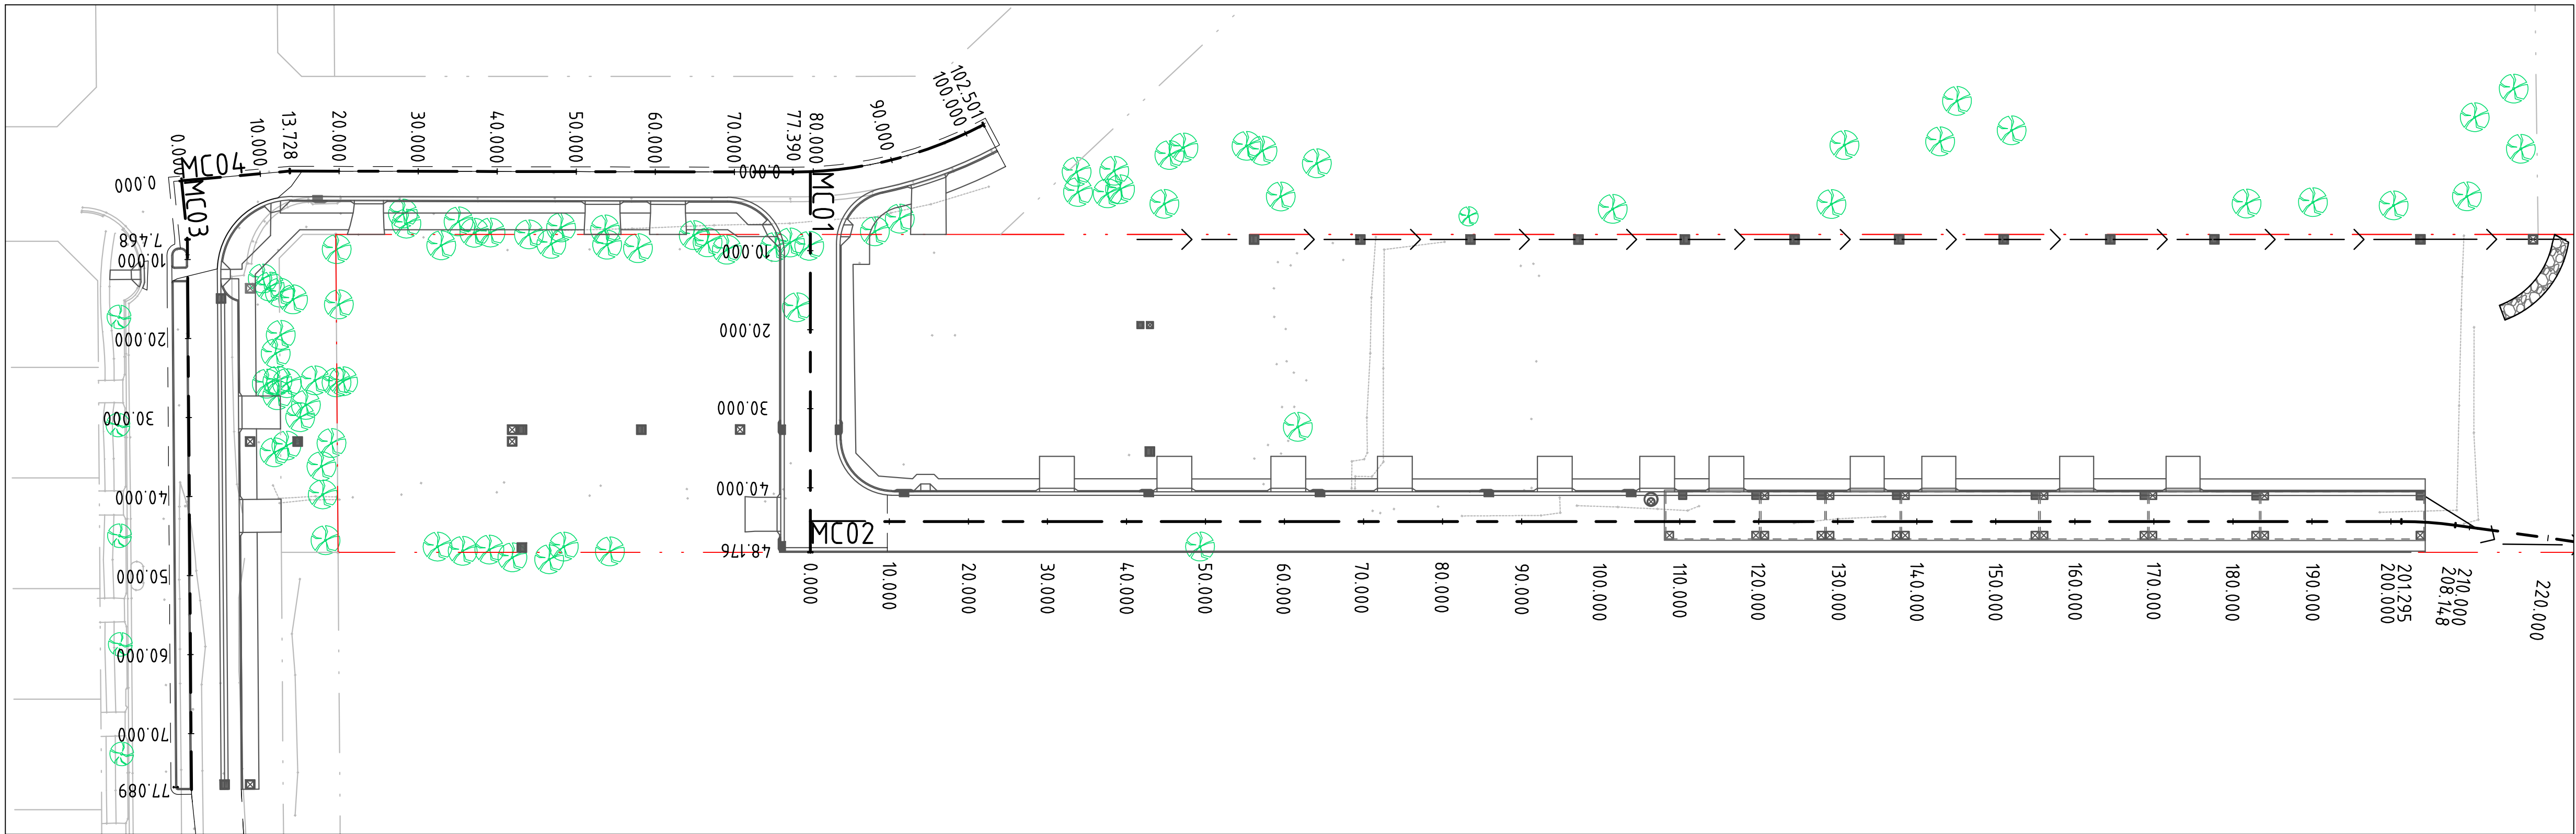


SETOUT PLAN - MC01, MC02, MC03 AND MC04
SCALE 1:500

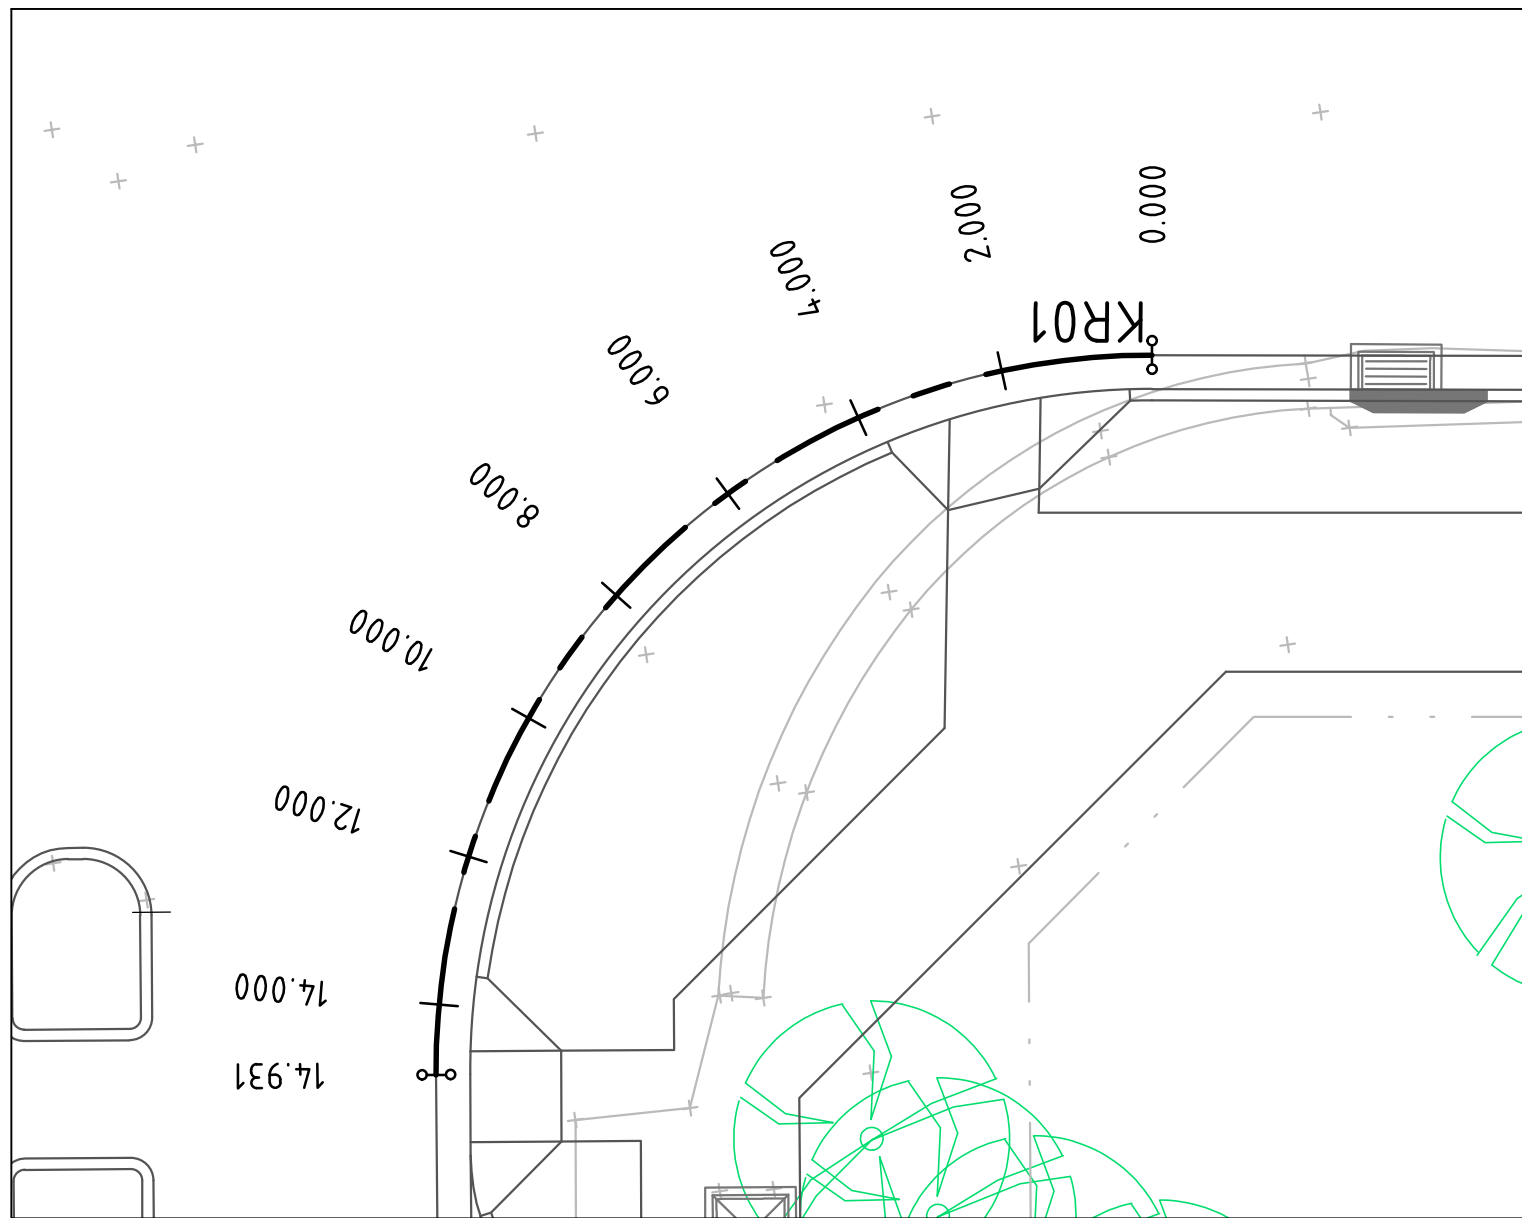

SETOUT PLAN - KR01
SCALE 1:100

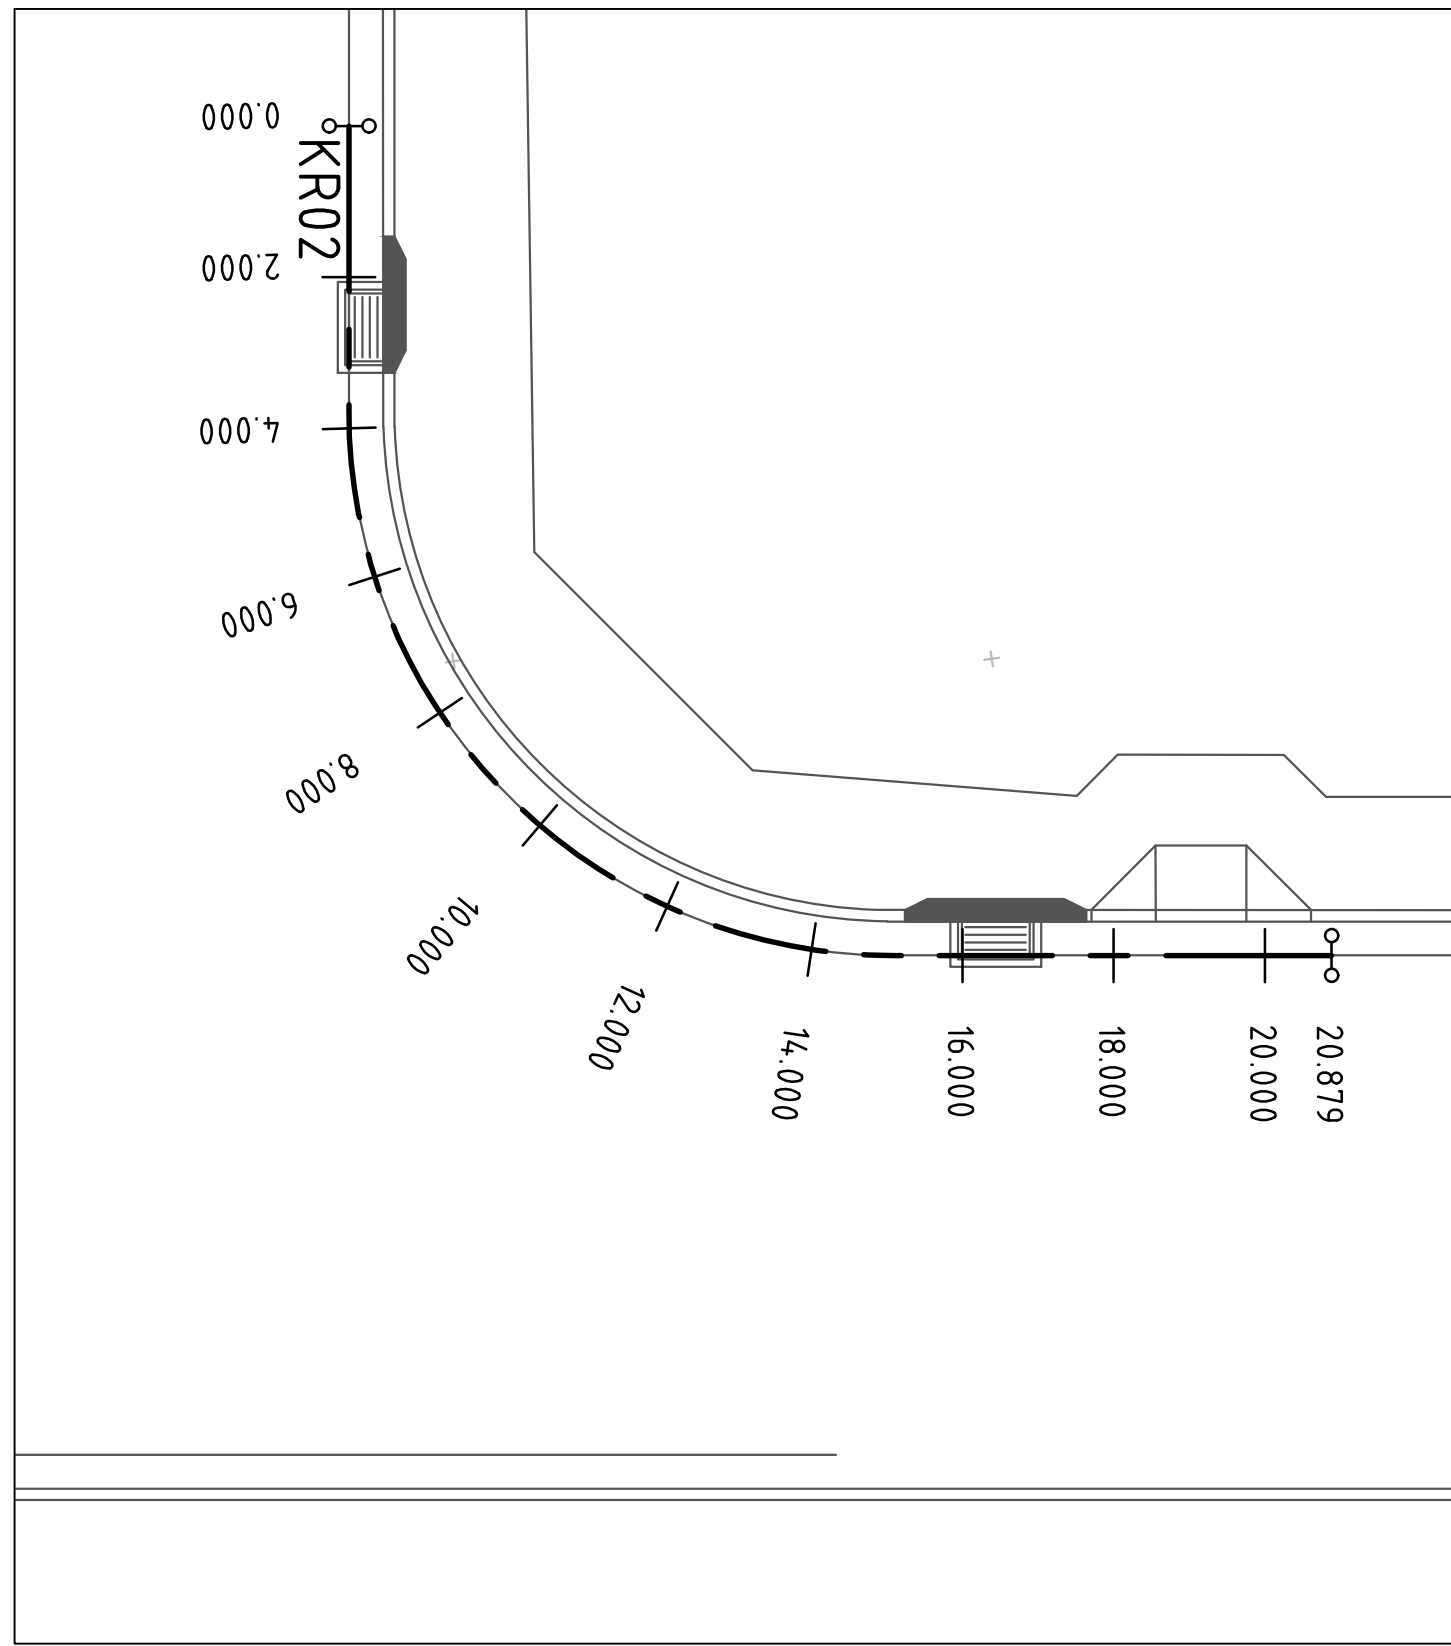

SETOUT PLAN - KR02
SCALE 1:100

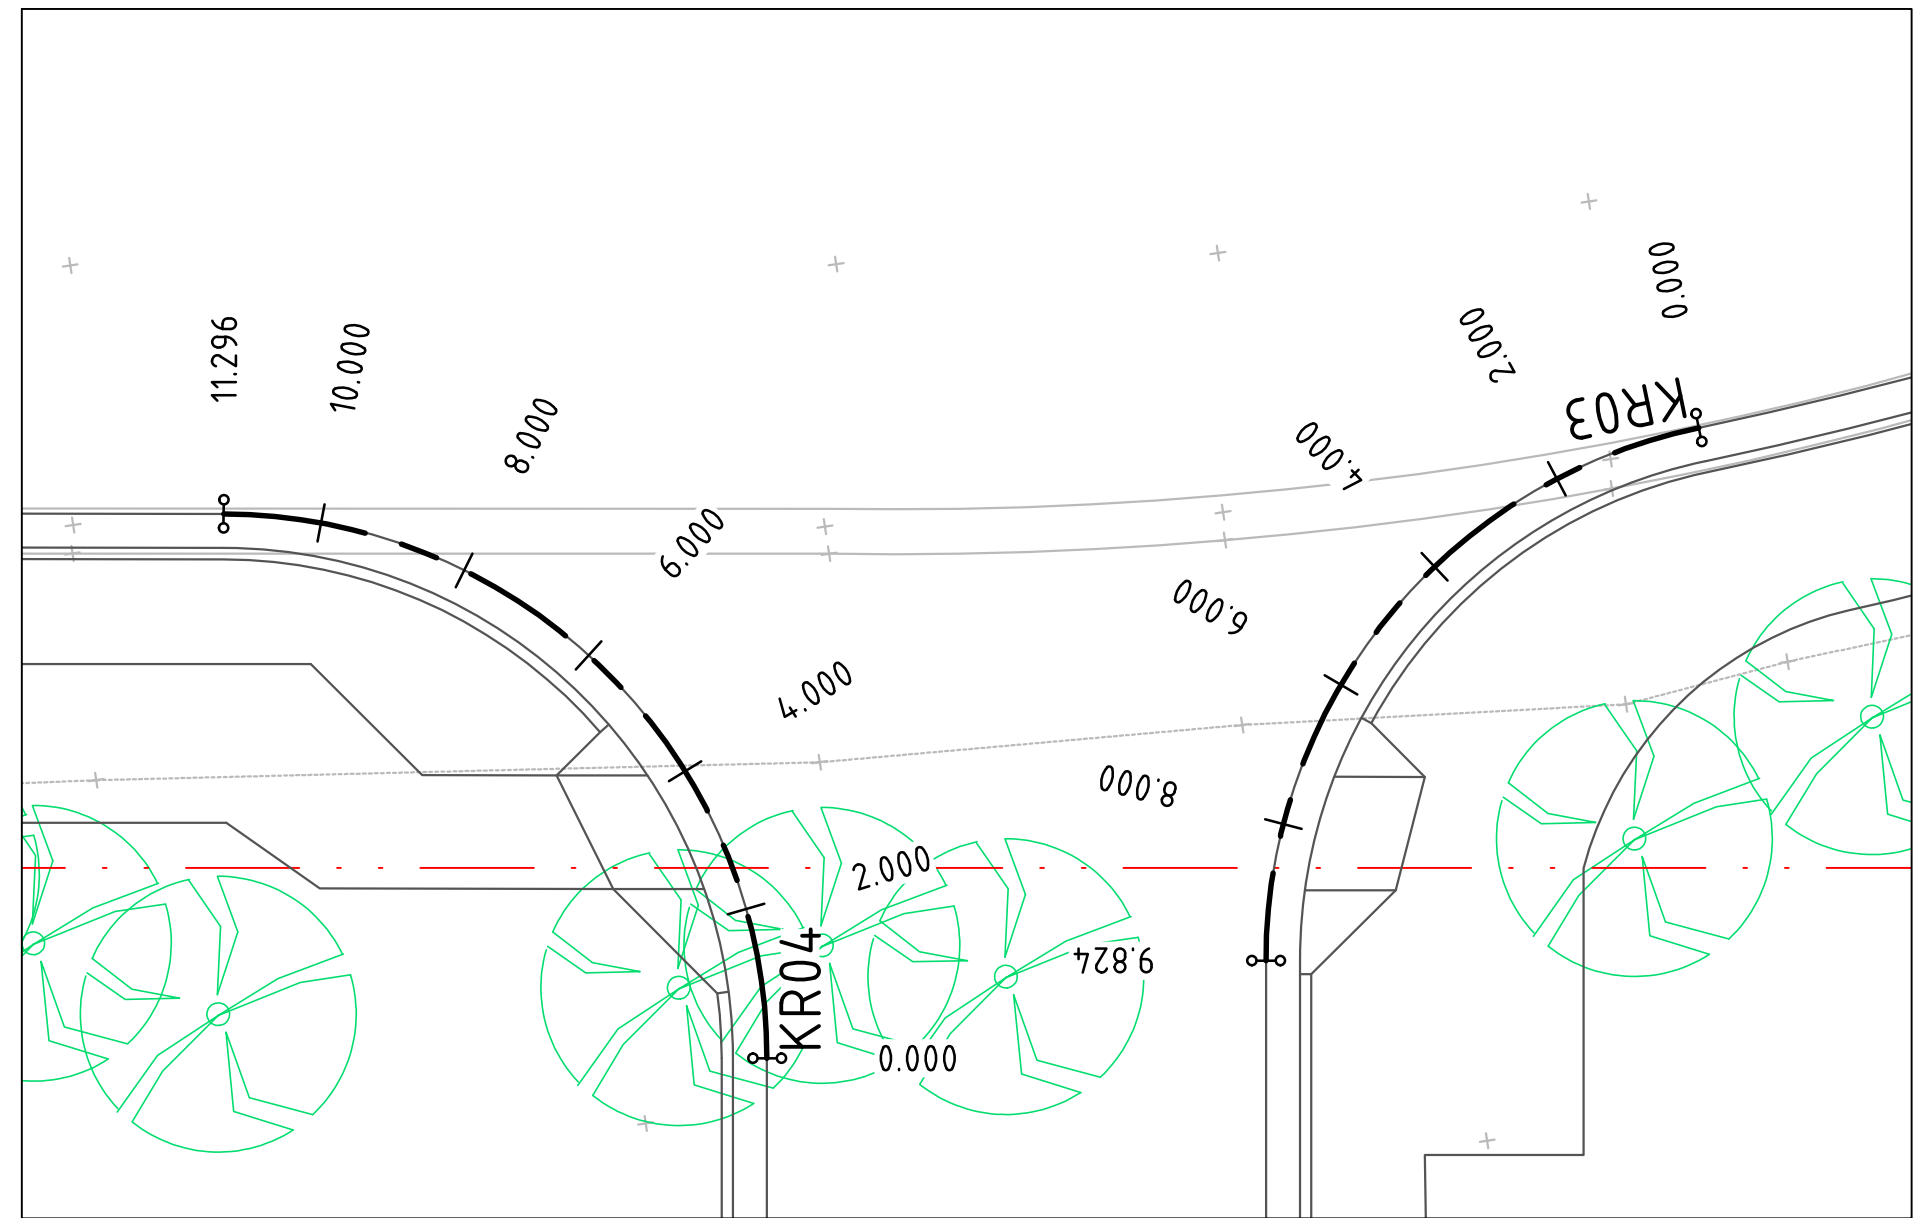

SETOUT PLAN - KR03 AND KR04
SCALE 1:100

GENERAL NOTES:


- CAD FILES TO BE SUPPLIED IN AUTOCAD FORMAT FOR SETOUT PURPOSES (UPON REQUEST).

FOR CONSTRUCTION

REVISION	DESCRIPTION	ISSUED	VER'D	APP'D	DATE
B	RE-ISSUED FOR CONSTRUCTION CERTIFICATE	SW		CP	11.08.17
C	RE-ISSUED FOR CONSTRUCTION CERTIFICATE	SW		CP	18.08.17
D	RE-ISSUED FOR CONSTRUCTION CERTIFICATE	SW		CP	22.09.17
E	RE-ISSUED FOR CONSTRUCTION CERTIFICATE	SW		CP	16.11.17
F	RE-ISSUED FOR CONSTRUCTION CERTIFICATE	SW		CP	16.01.18
G	RE-ISSUED FOR CONSTRUCTION CERTIFICATE	SW		CP	13.02.18

CLIENT
 CONSTRUCTIONS Pty Ltd

ARCHITECT
 STEPHEN BOWERS ARCHITECTS

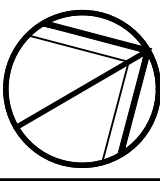ALL DIMENSIONS TO BE VERIFIED ON SITE BEFORE COMMENCING WORK. NORTHROP ACCEPTS NO RESPONSIBILITY FOR THE USABILITY, COMPLETENESS OR SCALE OF DRAWINGS TRANSFERRED ELECTRONICALLY. THIS DRAWING MAY HAVE BEEN PREPARED USING COLOUR, AND MAY BE INCOMPLETE IF COPIED TO BLACK & WHITE
 0 5 10 15 20 25m 0 1 2 3 4 5m SCALE 1:500 SCALE 1:100


NORTHROP
Sydney Level 11 345 George Street, Sydney NSW 2000 Ph (02) 9241 4188 Fax (02) 9241 4324 Email sydney@northrop.com.au ABN 81 094 433 100

PROJECT
6 ORCHARD STREET, WARRIEWOOD, NSW 2012


DRAWING TITLE
SUBDIVISION - STAGE 1 SETOUT PLAN - SHEET 1

JOB NUMBER
130945
DRAWING NUMBER
C18.01
REVISION
G
DRAWING SHEET SIZE = A1

DESIGNED: C.PALADA
DRAWN: S.WEEKS
JOB MANAGER: C.PALADA
VERIFIER: T.NATSA

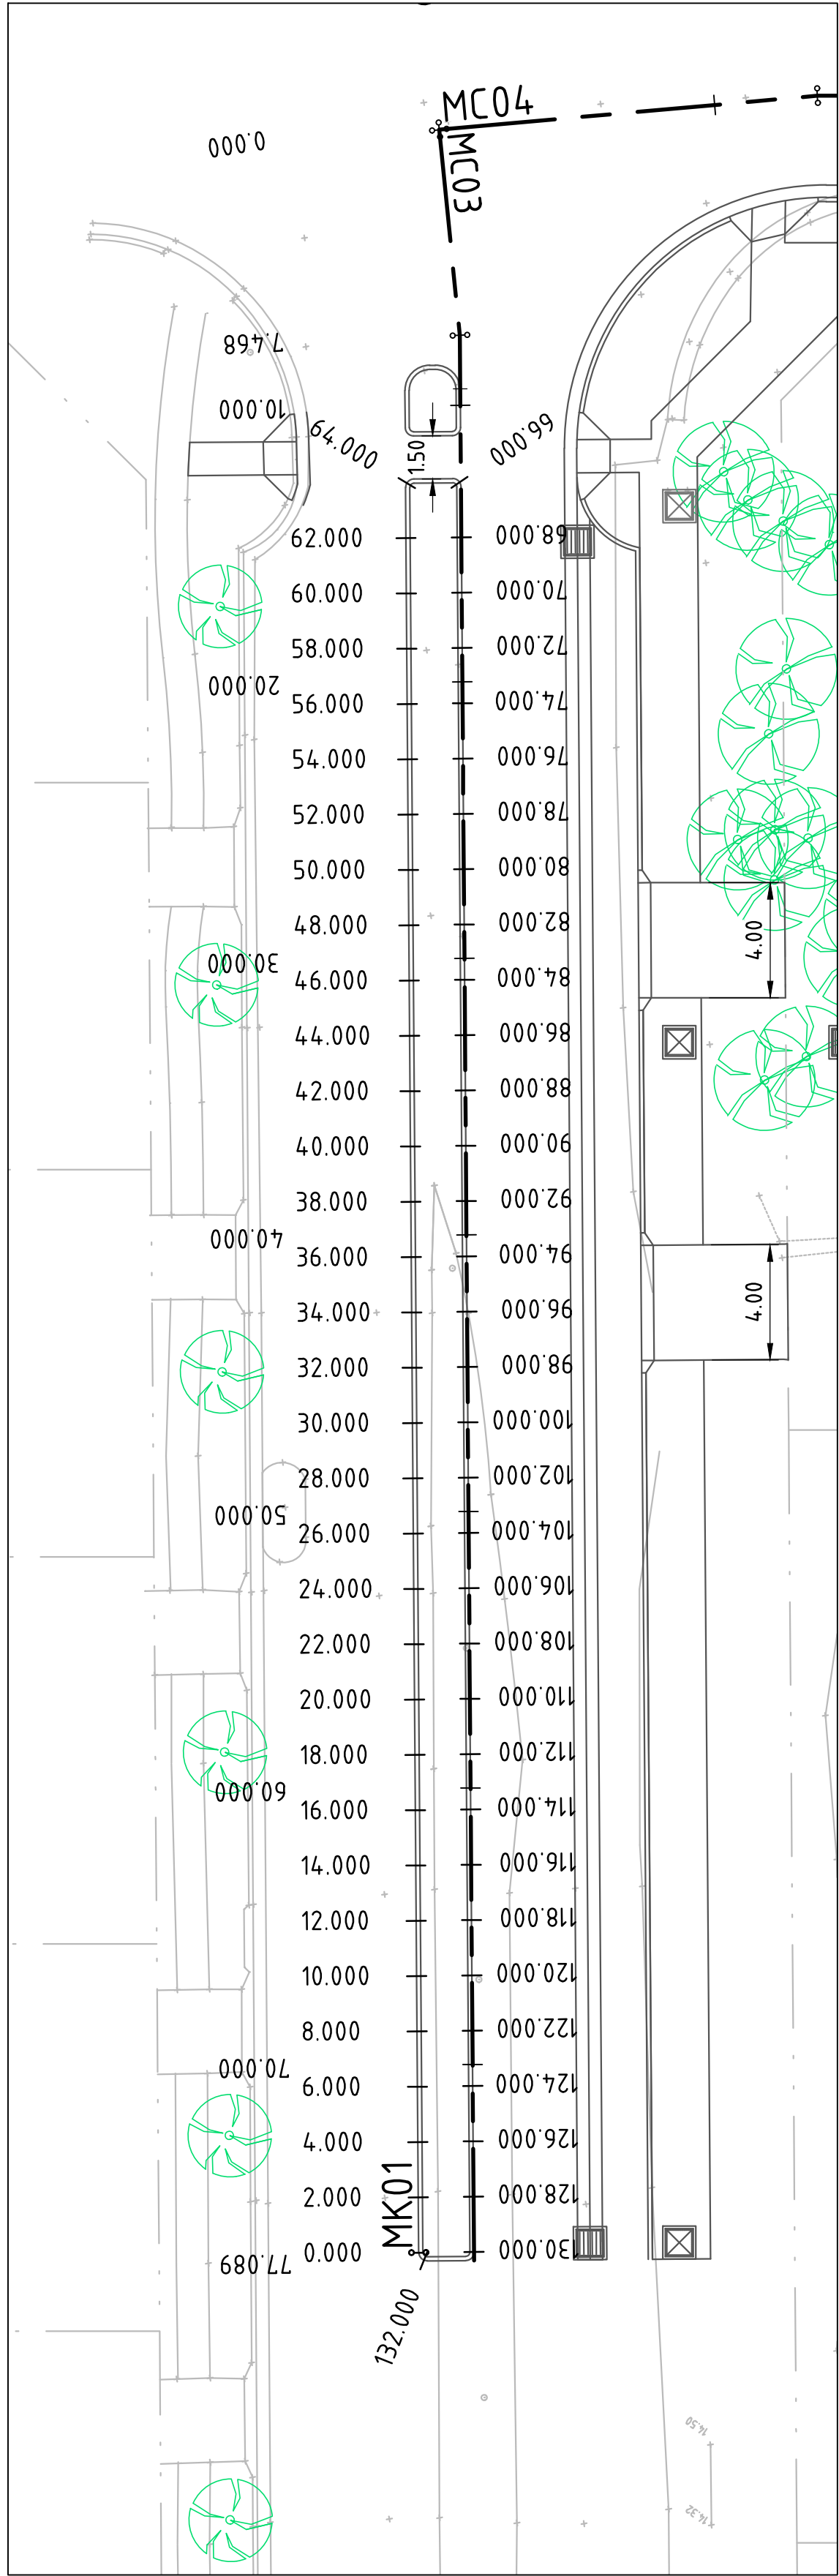

SETOUT PLAN - MK01
SCALE 1:200

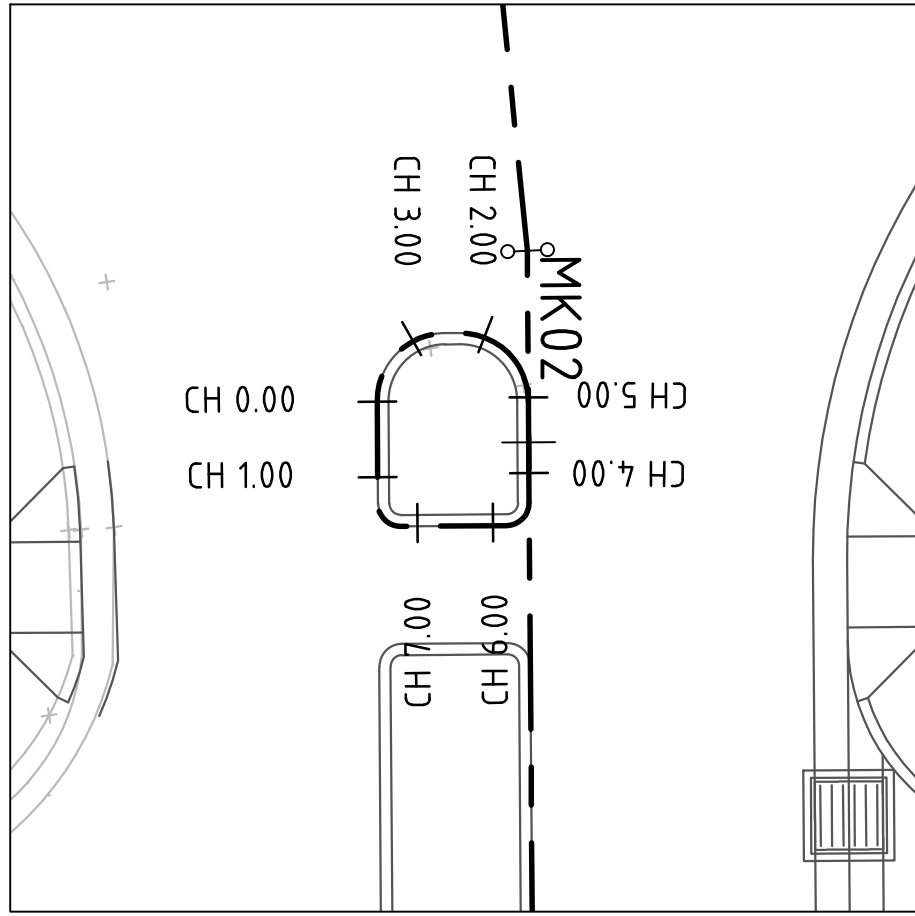

SETOUT PLAN - MK02
SCALE 1:100

GENERAL NOTES:

- CAD FILES TO BE SUPPLIED IN AUTOCAD FORMAT FOR SETOUT PURPOSES (UPON REQUEST).

D CLINES RD->MC01

PT	CHAINAGE	EASTING	NORTHING	HEIGHT	BEARING
IP 1	0.000	341259.150	6271071.750	30.669	98°30'48.33"
IP 2	48.176	341306.795	6271064.618	24.446	98°30'48.33"

D CLINES RD->MC02

PT	CHAINAGE	EASTING	NORTHING	HEIGHT	BEARING	RAD/SPIRAL	A.LENGTH	DEFL.ANGLE
IP 1	0.000	341302.936	6271065.195	24.785	8°30'52.27"			
IP 2	201.295	341332.740	6271264.272	15.732				
IP 3	204.722	341333.248	6271267.666	15.679		R = 50.003	6.853	7°51'08.95"
IP 4	208.148	341334.215	6271270.958	15.622				
IP 5	241.521	341343.620	6271302.979	14.908				
IP 6	250.200	341346.136	6271311.547	14.705		R = 29.999	17.359	33°09'11.33"
IP 7	258.880	341352.928	6271317.344	14.530				
IP 8	276.328	341366.200	6271328.671	14.189	49°31'11.94"			

D CLINES RD->MC03

PT	CHAINAGE	EASTING	NORTHING	HEIGHT	BEARING
IP 1	0.000	341248.516	6270992.895	19.024	92°48'21.33"
IP 2	7.468	341255.975	6270992.530	18.698	
IP 3	77.089	341324.903	6270982.732	14.992	98°05'23.20"

D CLINES RD->MC04

PT	CHAINAGE	EASTING	NORTHING	HEIGHT	BEARING	RAD/SPIRAL	A.LENGTH	DEFL.ANGLE
IP 1	0.000	341248.516	6270992.895	19.000	3°22'28.90"			
IP 2	13.728	341249.324	6271006.599	19.639				
IP 3	77.390	341258.864	6271069.542	30.449				
IP 4	89.945	341260.784	6271082.211	31.406		R = -51.229	25.111	28°05'04.58"
IP 5	102.501	341256.514	6271094.291	31.766	340°32'04.03"			

D CLINES KR->KR01

PT	CHAINAGE	EASTING	NORTHING	HEIGHT	BEARING	RAD/SPIRAL	A.LENGTH	DEFL.ANGLE
IP 1	0.000	341252.566	6271006.434	19.572	188°37'03.84"			
IP 2	7.466	341251.137	6270997.004	19.016		R = -9.450	14.931	90°31'41.49"
IP 3	14.931	341260.579	6270995.662	18.631	98°05'22.35"			

D CLINES KR->KR02

PT	CHAINAGE	EASTING	NORTHING	HEIGHT	BEARING	RAD/SPIRAL	A.LENGTH	DEFL.ANGLE
IP 1	0.000	341289.308	6271070.572	26.081	98°30'48.39"			
TC	3.775	341293.041	6271070.013	25.548	98°30'48.39"			
IP 2	9.429	341300.161	6271068.948	24.841		R = -7.200	11.310	89°59'56.82"
CT	15.084	341301.227	6271076.068	24.428	8°30'51.56"			
IP 3	20.879	341302.085	6271081.799	24.487	8°30'51.56"			

D CLINES KR->KR03

PT	CHAINAGE	EASTING	NORTHING	HEIGHT	BEARING	RAD/SPIRAL	A.LENGTH	DEFL.ANGLE
IP 1	0.000	341262.582	6271080.362	31.209	176°41'35.81"			
IP 2	4.912	341262.919	6271074.522	30.612		R = -7.200	9.824	78°10'51.85"
IP 3	9.824	341268.704	6271073.656	29.777	98°30'43.96"			

D CLINES KR->KR04

PT	CHAINAGE	EASTING	NORTHING	HEIGHT	BEARING	RAD/SPIRAL	A.LENGTH	DEFL.ANGLE
IP 1	0.000	341269.005	6271066.938	29.571	278°30'45.15"			
IP 2	5.648	341261.897	6271068.002	29.914		R = -7.200	11.296	89°53'34.86"
IP 3	11.296	341260.820	6271060.896	29.350	188°37'10.30"			

D CLINES KR->MK01

PT	CHAINAGE	EASTING	NORTHING	HEIGHT	BEARING	RAD/SPIRAL	A.LENGTH	DEFL.ANGLE
IP 1	0.000	341324.324	6270980.795	14.753	278°05'23.29"			
TC	63.835	341261.124	6270989.778	18.344	278°05'23.29"			
IP 2	64.071	341260.827	6270989.820	18.356		R = 0.300	0.471	90°00'00.00"
CT	64.307	341260.869	6270990.117	18.367	8°05'23.29"			
TC	65.707	341261.066	6270991.503	18.436	8°05'23.29"			
IP 3	65.942	341261.108	6270991.800	18.448		R = 0.300	0.471	90°00'00.00"
CT	66.178	341261.405	6270991.758	18.460	98°05'23.29"			
TC	130.013	341324.605	6270982.775	15.000	98°05'23.29"			
IP 4	130.249	341324.902	6270982.732	14.975		R = 0.300	0.471	90°00'00.00"
CT	130.484	341324.860	6270982.435	14.951	188°05'23.29"			
TC	131.884	341324.663	6270981.049	14.805	188°05'23.29"			
IP 5	132.120	341324.621	6270980.752	14.781		R = 0.300	0.471	89°59'39.44"
IP 6	132.356	341324.324	6270980.794					
IP 7	132.356	341324.324	6270980.794		278°05'04.20"			

D CLINES KR->MK02

PT	CHAINAGE	EASTING	NORTHING	HEIGHT	BEARING	RAD/SPIRAL	A.LENGTH	DEFL.ANGLE
IP 1	0.000	341257.935	6270992.251	18.612	98°05'23.29"			
TC	1.350	341259.272	6270992.061	18.553	98°05'23.29"			
IP 2	1.586	341259.569	6270992.019	18.542		R = 0.300	0.471	90°00'00.00"
CT	1.821	341259.527	6270991.722	18.531	188°05'23.29"			
TC	3.221	341259.330	6270990.336	18.464	188°05'23.29"			
IP 3	3.457	341259.287	6270990.039	18.453		R = 0.300	0.471	90°00'00.00"
CT	3.692	341258.990	6270990.081	18.442	278°05'23.29"			
TC	5.042	341257.654	6270990.271	18.519	278°05'23.29"			
IP 4	5.749	341256.763	6270990.398	18.559		R = 0.900	1.414	90°00'00.00"
CT	6.456	341256.889	6270991.289	18.599	8°05'23.29"			
TC	6.656	341256.918	6270991.487	18.610	8°05'23.29"			
IP 5	7.363	341257.044	6270992.378	18.610		R = 0.900	1.414	89°59'57.85"
IP 6	8.070	341257.935	6270992.251		98°05'21.14"			

FOR CONSTRUCTION

REVISION	DESCRIPTION	ISSUED	VER'D	APP'D	DATE
B	RE-ISSUED FOR CONSTRUCTION CERTIFICATE	SW		CP	11.08.17
C	RE-ISSUED FOR CONSTRUCTION CERTIFICATE	SW		CP	18.08.17
D	RE-ISSUED FOR CONSTRUCTION CERTIFICATE	SW		CP	22.09.17
E	RE-ISSUED FOR CONSTRUCTION CERTIFICATE	SW		CP	16.11.17
F	RE-ISSUED FOR CONSTRUCTION CERTIFICATE	SW		CP	16.01.18
G	RE-ISSUED FOR CONSTRUCTION CERTIFICATE	SW		CP	13.02.18

CLIENT




DRAWING NOT TO BE USED FOR CONSTRUCTION UNLESS
VERIFICATION SIGNATURE HAS BEEN ADDED


ARCHITECT



THE COPYRIGHT OF THIS DRAWING REMAINS WITH
NORTHROP CONSULTING ENGINEERS PTY LTD

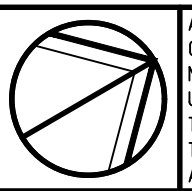

ALL DIMENSIONS TO BE VERIFIED ON SITE BEFORE
COMMENCING WORK.
NORTHROP ACCEPTS NO RESPONSIBILITY FOR THE
USABILITY, COMPLETENESS OR SCALE OF DRAWINGS
TRANSFERRED ELECTRONICALLY.
THIS DRAWING MAY HAVE BEEN PREPARED USING COLOUR,
AND MAY BE INCOMPLETE IF COPIED TO BLACK & WHITE

 

PROJECT

6 ORCHARD STREET,
WARRIEWOOD, NSW 2012

DRAWING TITLE

SUBDIVISION - STAGE 1
SETOUT PLAN AND TABLES - SHEET
2

JOB NUMBER

130945

DRAWING NUMBER


C18.02

REVISION


G

DRAWING SHEET SIZE = A1


JOB MANAGER: CPALADA
DESIGNED: CPALADA
DRAWN: S.WEEKS
VERIFIER: T.NATSA

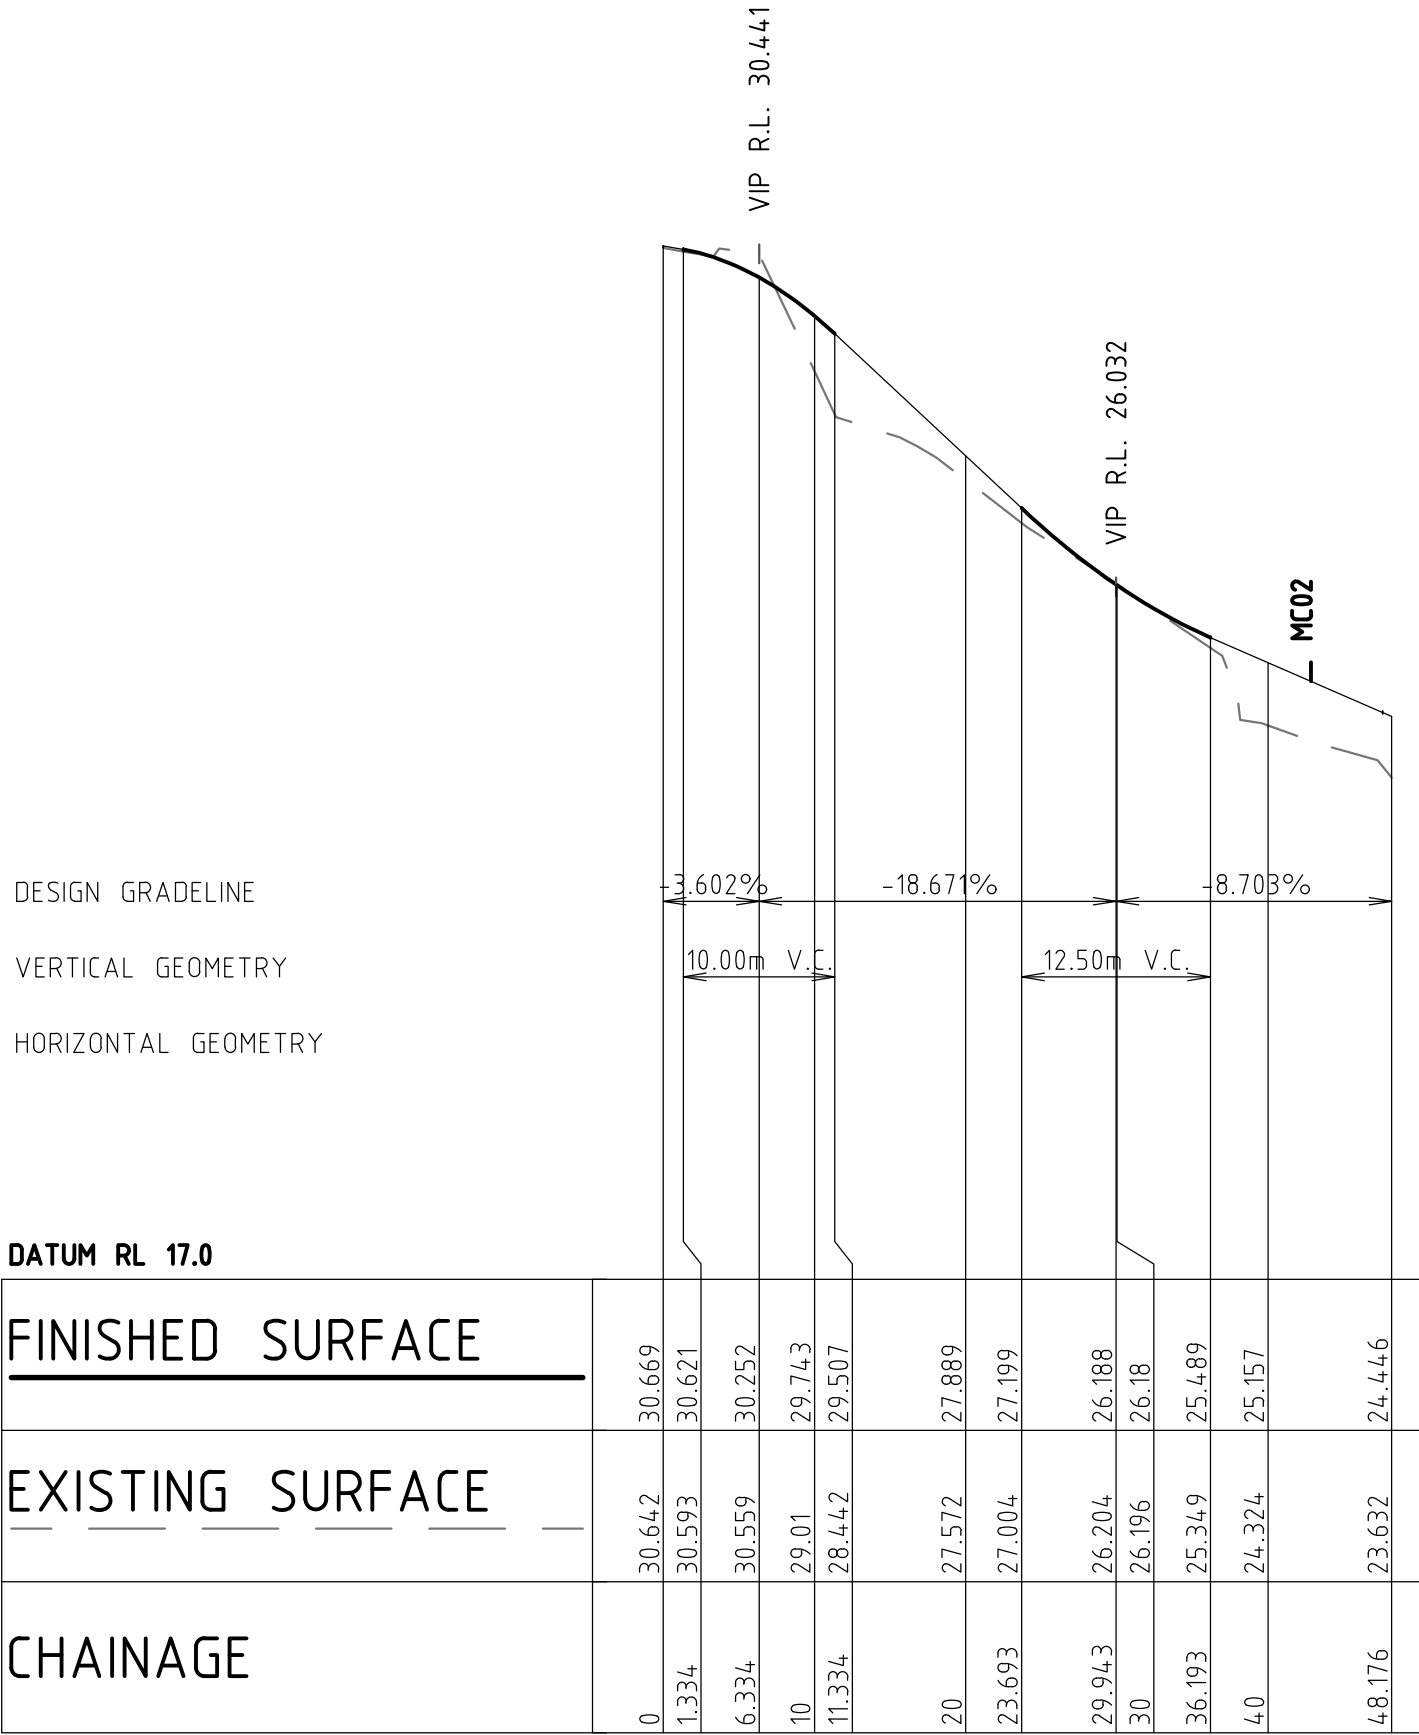

LONGITUDINAL SECTION ALONG MC01
HORIZONTAL SCALE 1:500@A1
VERTICAL SCALE 1:100@A1

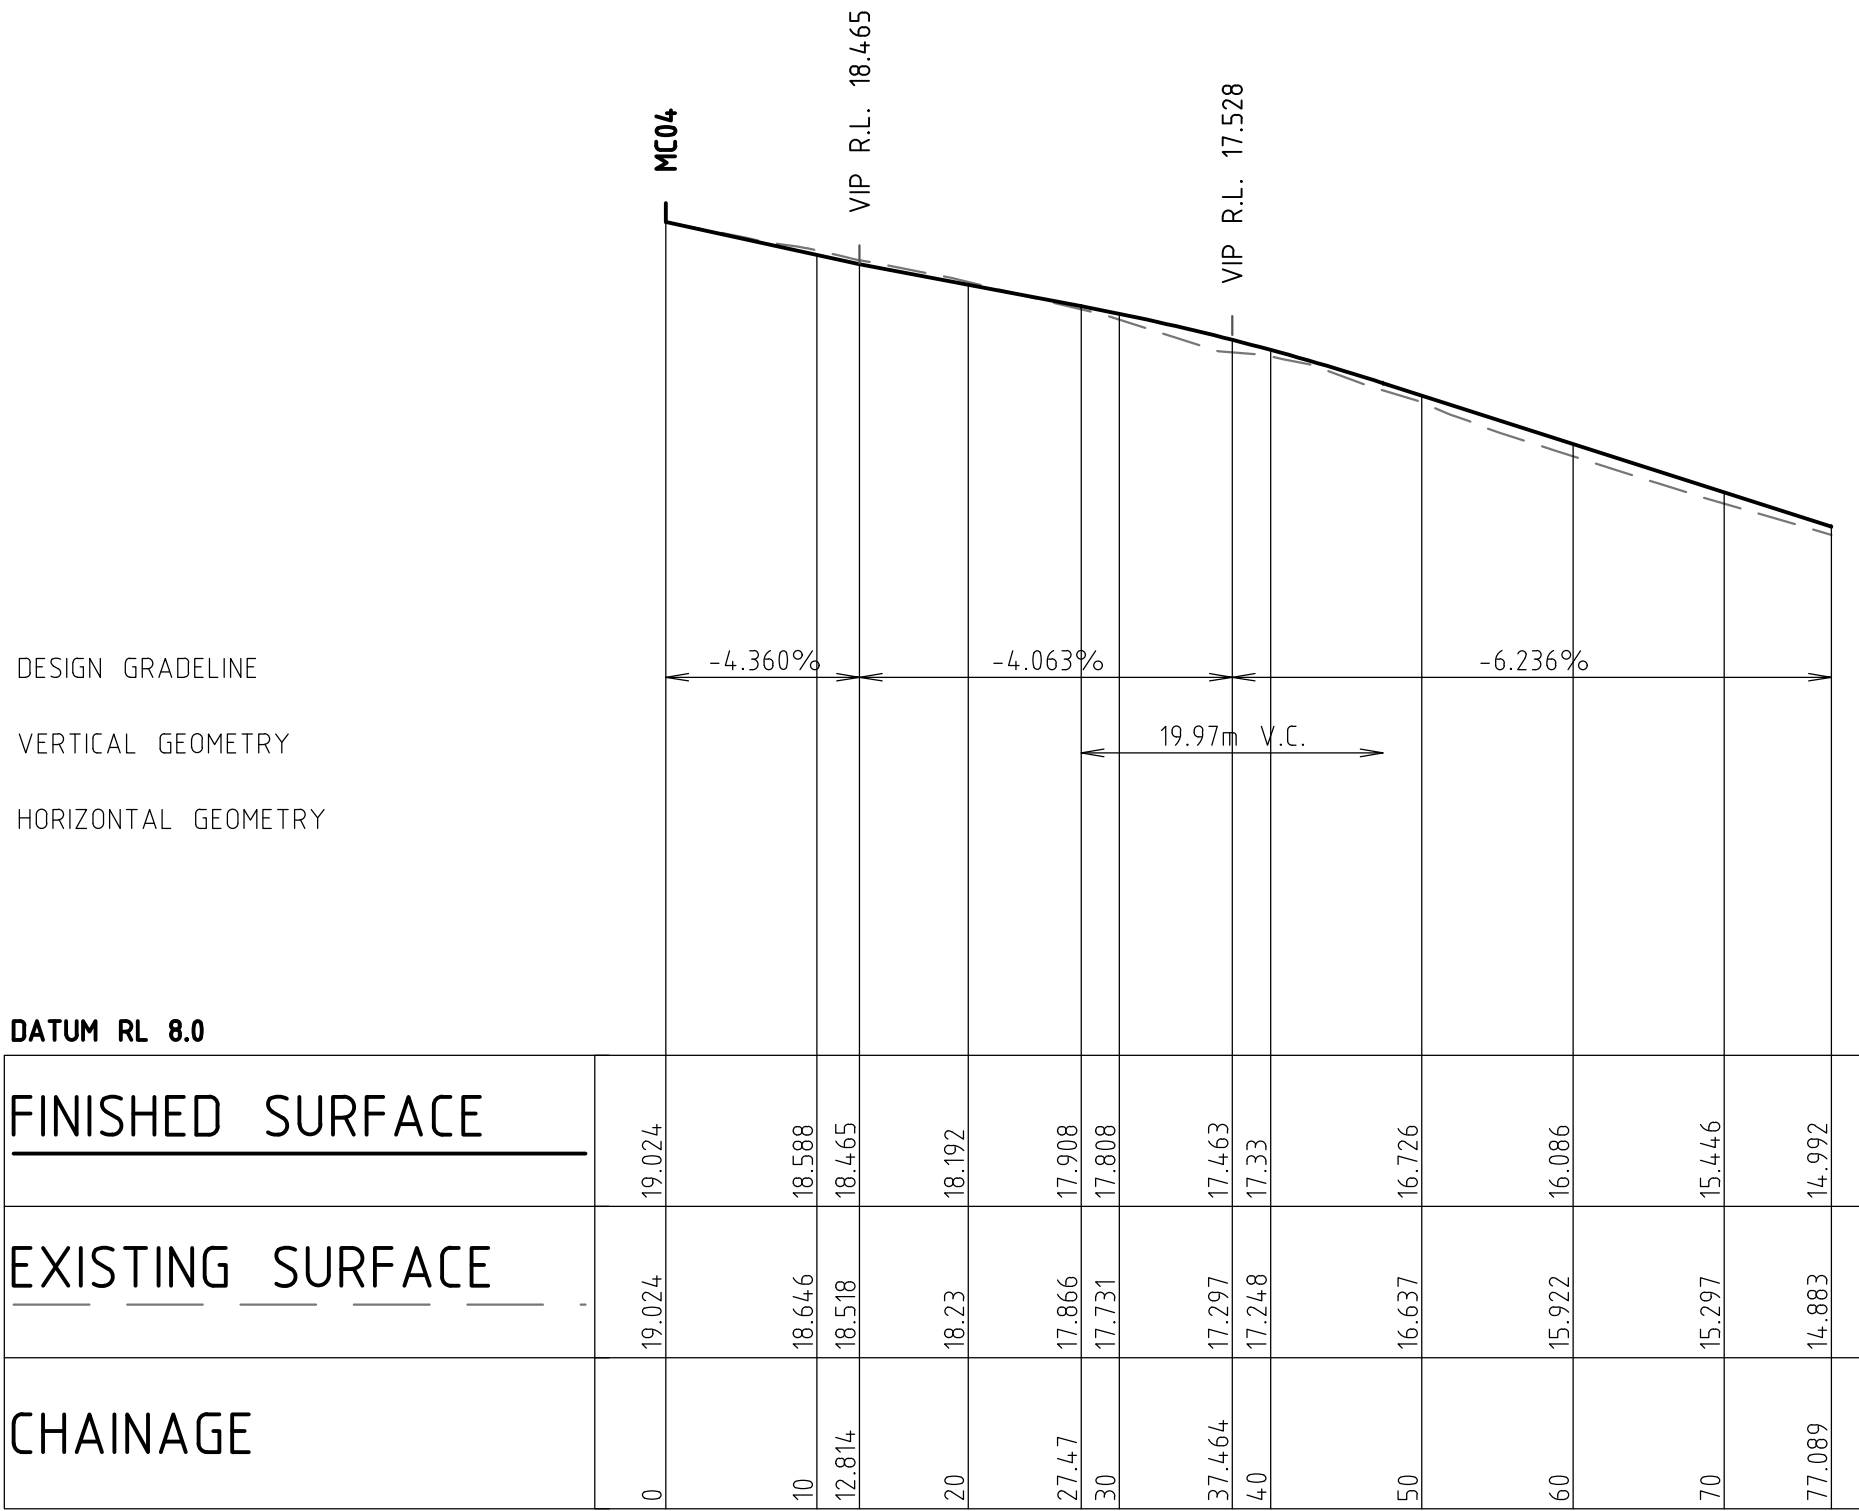

LONGITUDINAL SECTION ALONG MC03
HORIZONTAL SCALE 1:500@A1
VERTICAL SCALE 1:100@A1

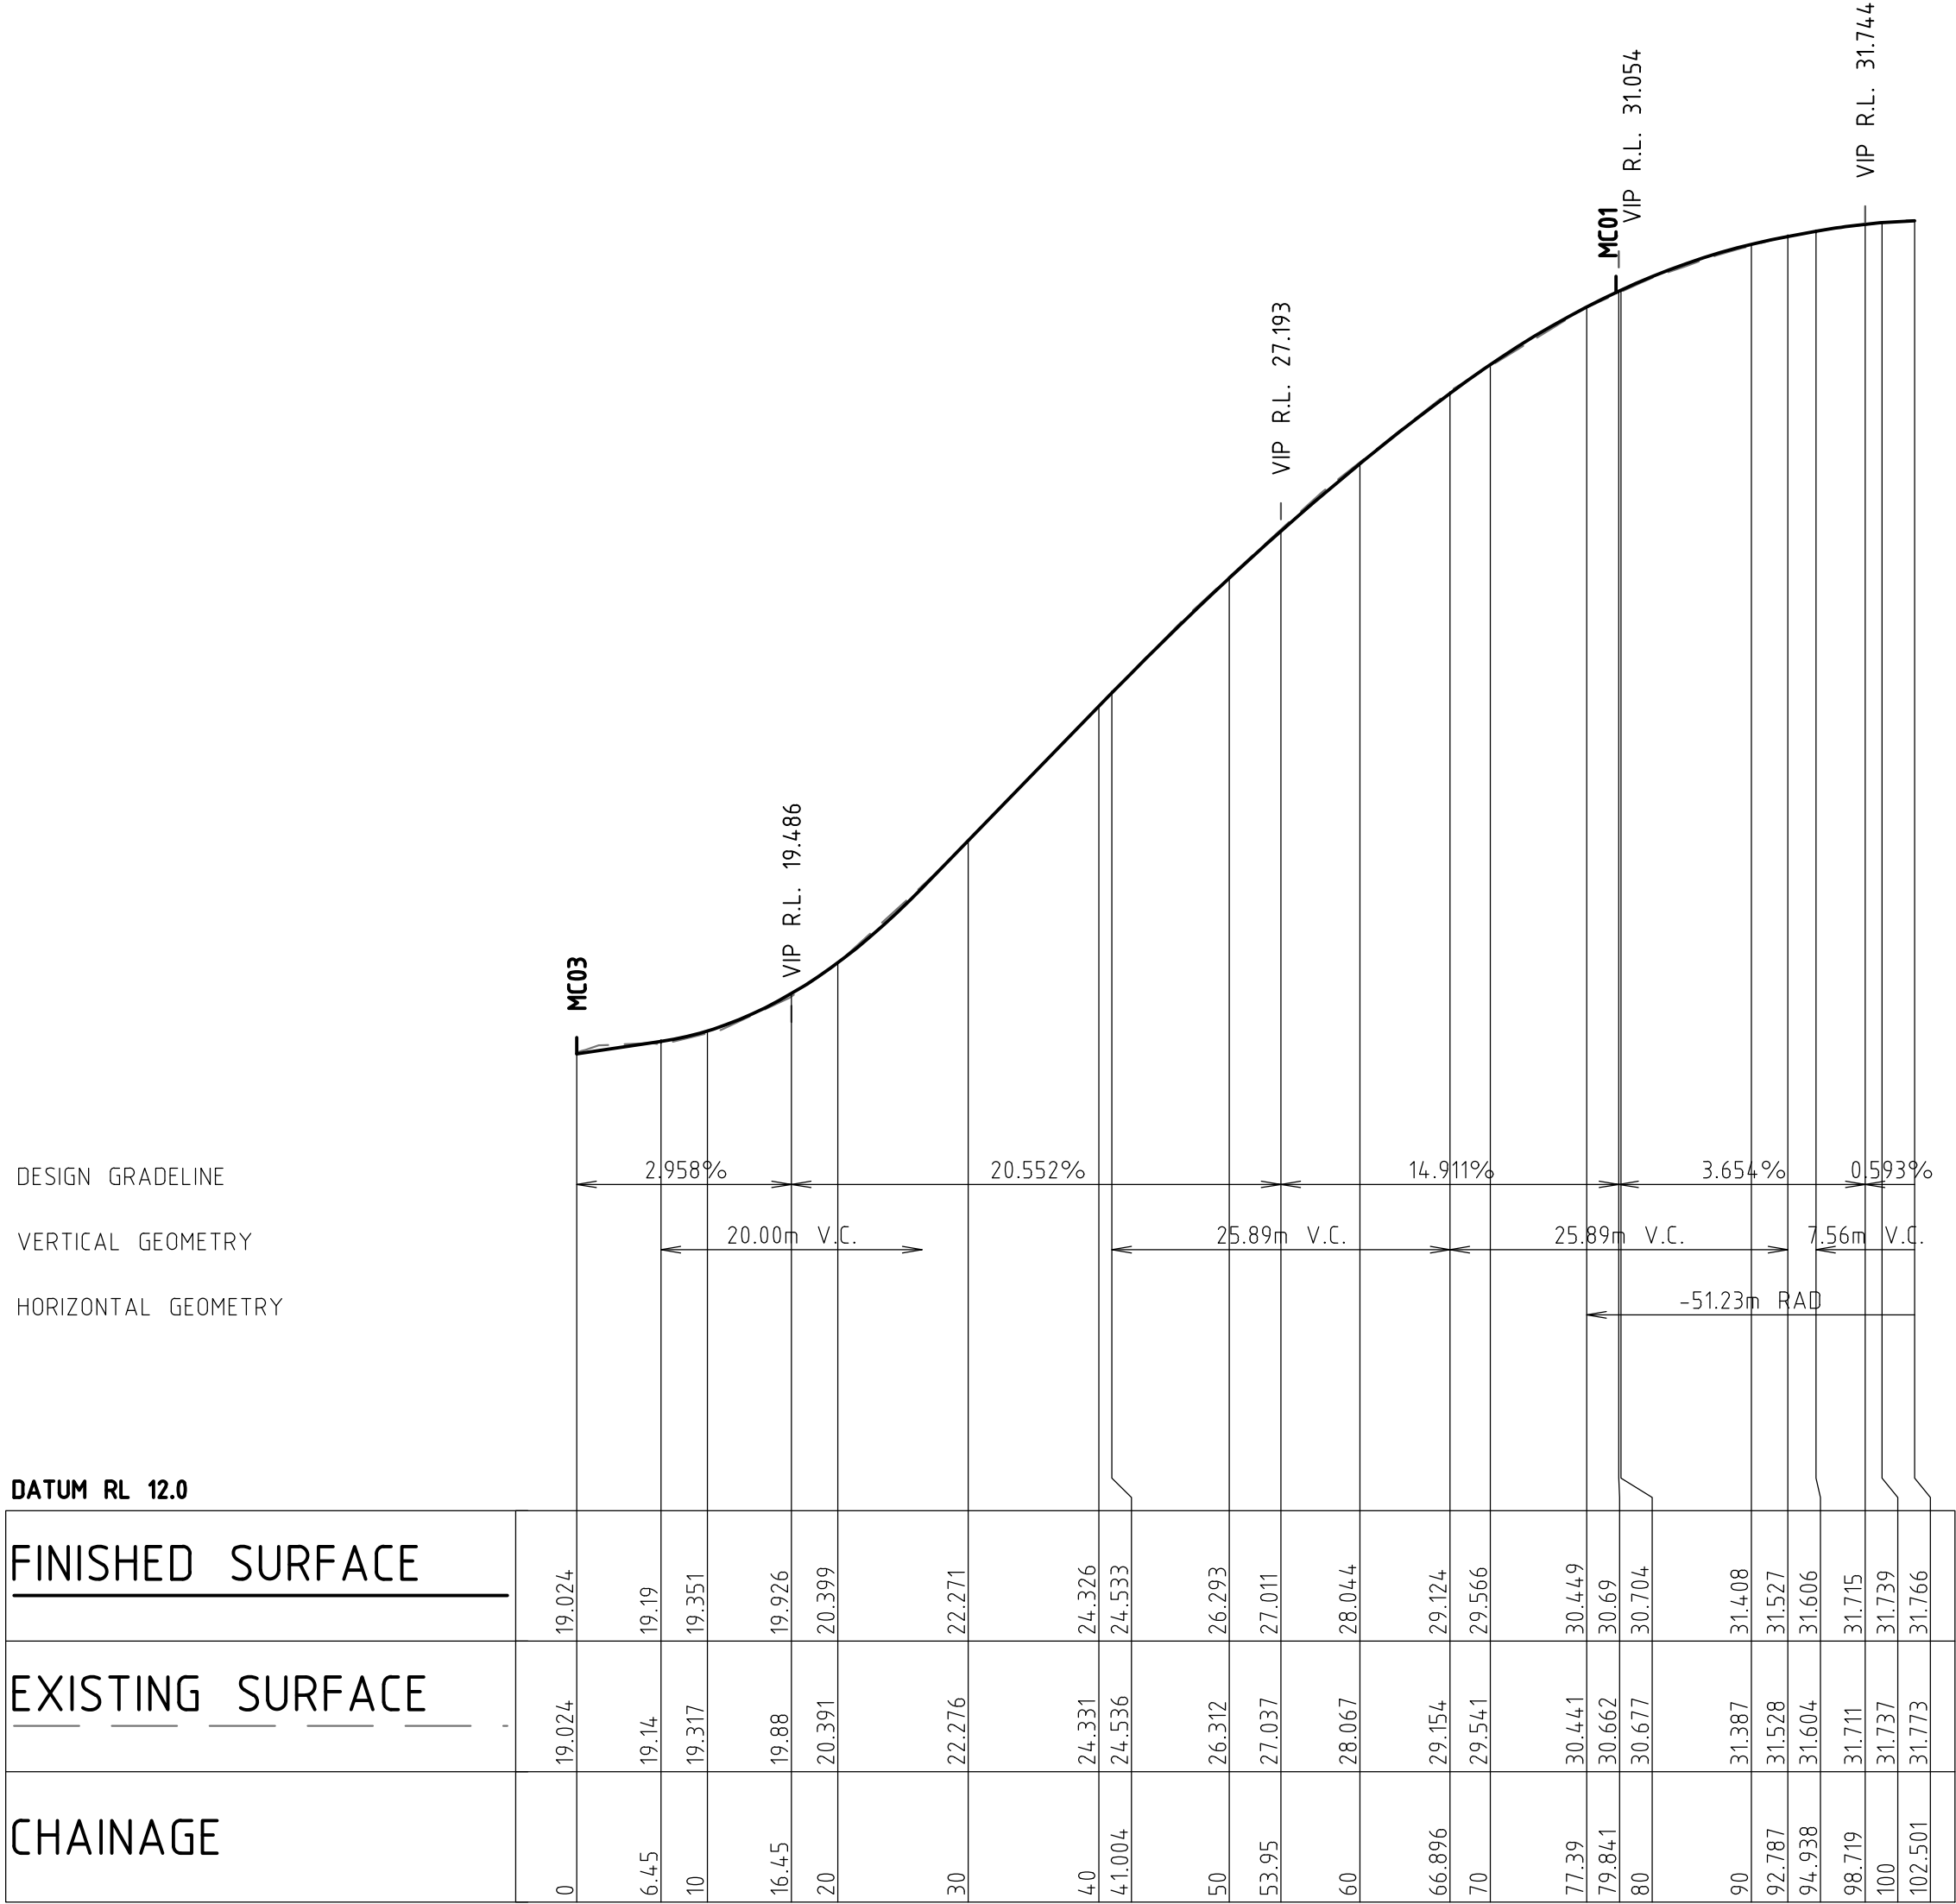


LONGITUDINAL SECTION ALONG MC04
HORIZONTAL SCALE 1:500@A1
VERTICAL SCALE 1:100@A1

FOR CONSTRUCTION

REVISION	DESCRIPTION	ISSUED	VER'D	APP'D	DATE	CLIENT	ARCHITECT	ALL DIMENSIONS TO BE VERIFIED ON SITE BEFORE COMMENCING WORK. NORTHROP ACCEPTS NO RESPONSIBILITY FOR THE USABILITY, COMPLETENESS OR SCALE OF DRAWINGS TRANSFERRED ELECTRONICALLY. THIS DRAWING MAY HAVE BEEN PREPARED USING COLOUR, AND MAY BE INCOMPLETE IF COPIED TO BLACK & WHITE.	PROJECT	DRAWING TITLE	JOB NUMBER
B	RE-ISSUED FOR CONSTRUCTION CERTIFICATE	SW		CP	11.08.17			 Level 11 345 George Street, Sydney NSW 2000 Ph (02) 9241 4188 Fax (02) 9241 4324 Email sydney@northrop.com.au ABN 81 094 433 100	6 ORCHARD STREET, WARRIEWOOD, NSW 2012	SUBDIVISION - STAGE 1 LONGITUDINAL SECTIONS - SHEET 1	130945
C	RE-ISSUED FOR CONSTRUCTION CERTIFICATE	SW		CP	18.08.17						
D	RE-ISSUED FOR CONSTRUCTION CERTIFICATE	SW		CP	22.09.17						
E	RE-ISSUED FOR CONSTRUCTION CERTIFICATE	SW		CP	16.11.17						
F	RE-ISSUED FOR CONSTRUCTION CERTIFICATE	SW		CP	16.01.18						
G	RE-ISSUED FOR CONSTRUCTION CERTIFICATE	SW		CP	13.02.18	DRAWING NOT TO BE USED FOR CONSTRUCTION UNLESS VERIFICATION SIGNATURE HAS BEEN ADDED	THE COPYRIGHT OF THIS DRAWING REMAINS WITH NORTHROP CONSULTING ENGINEERS PTY LTD			DRAWING NUMBER C18.11	REVISION G
DRAWING SHEET SIZE = A1											

DRAWN S.WEEKS
DESIGNED C.PALADA
JOB MANAGER C.PALADA
VERIFIER T.NATSA

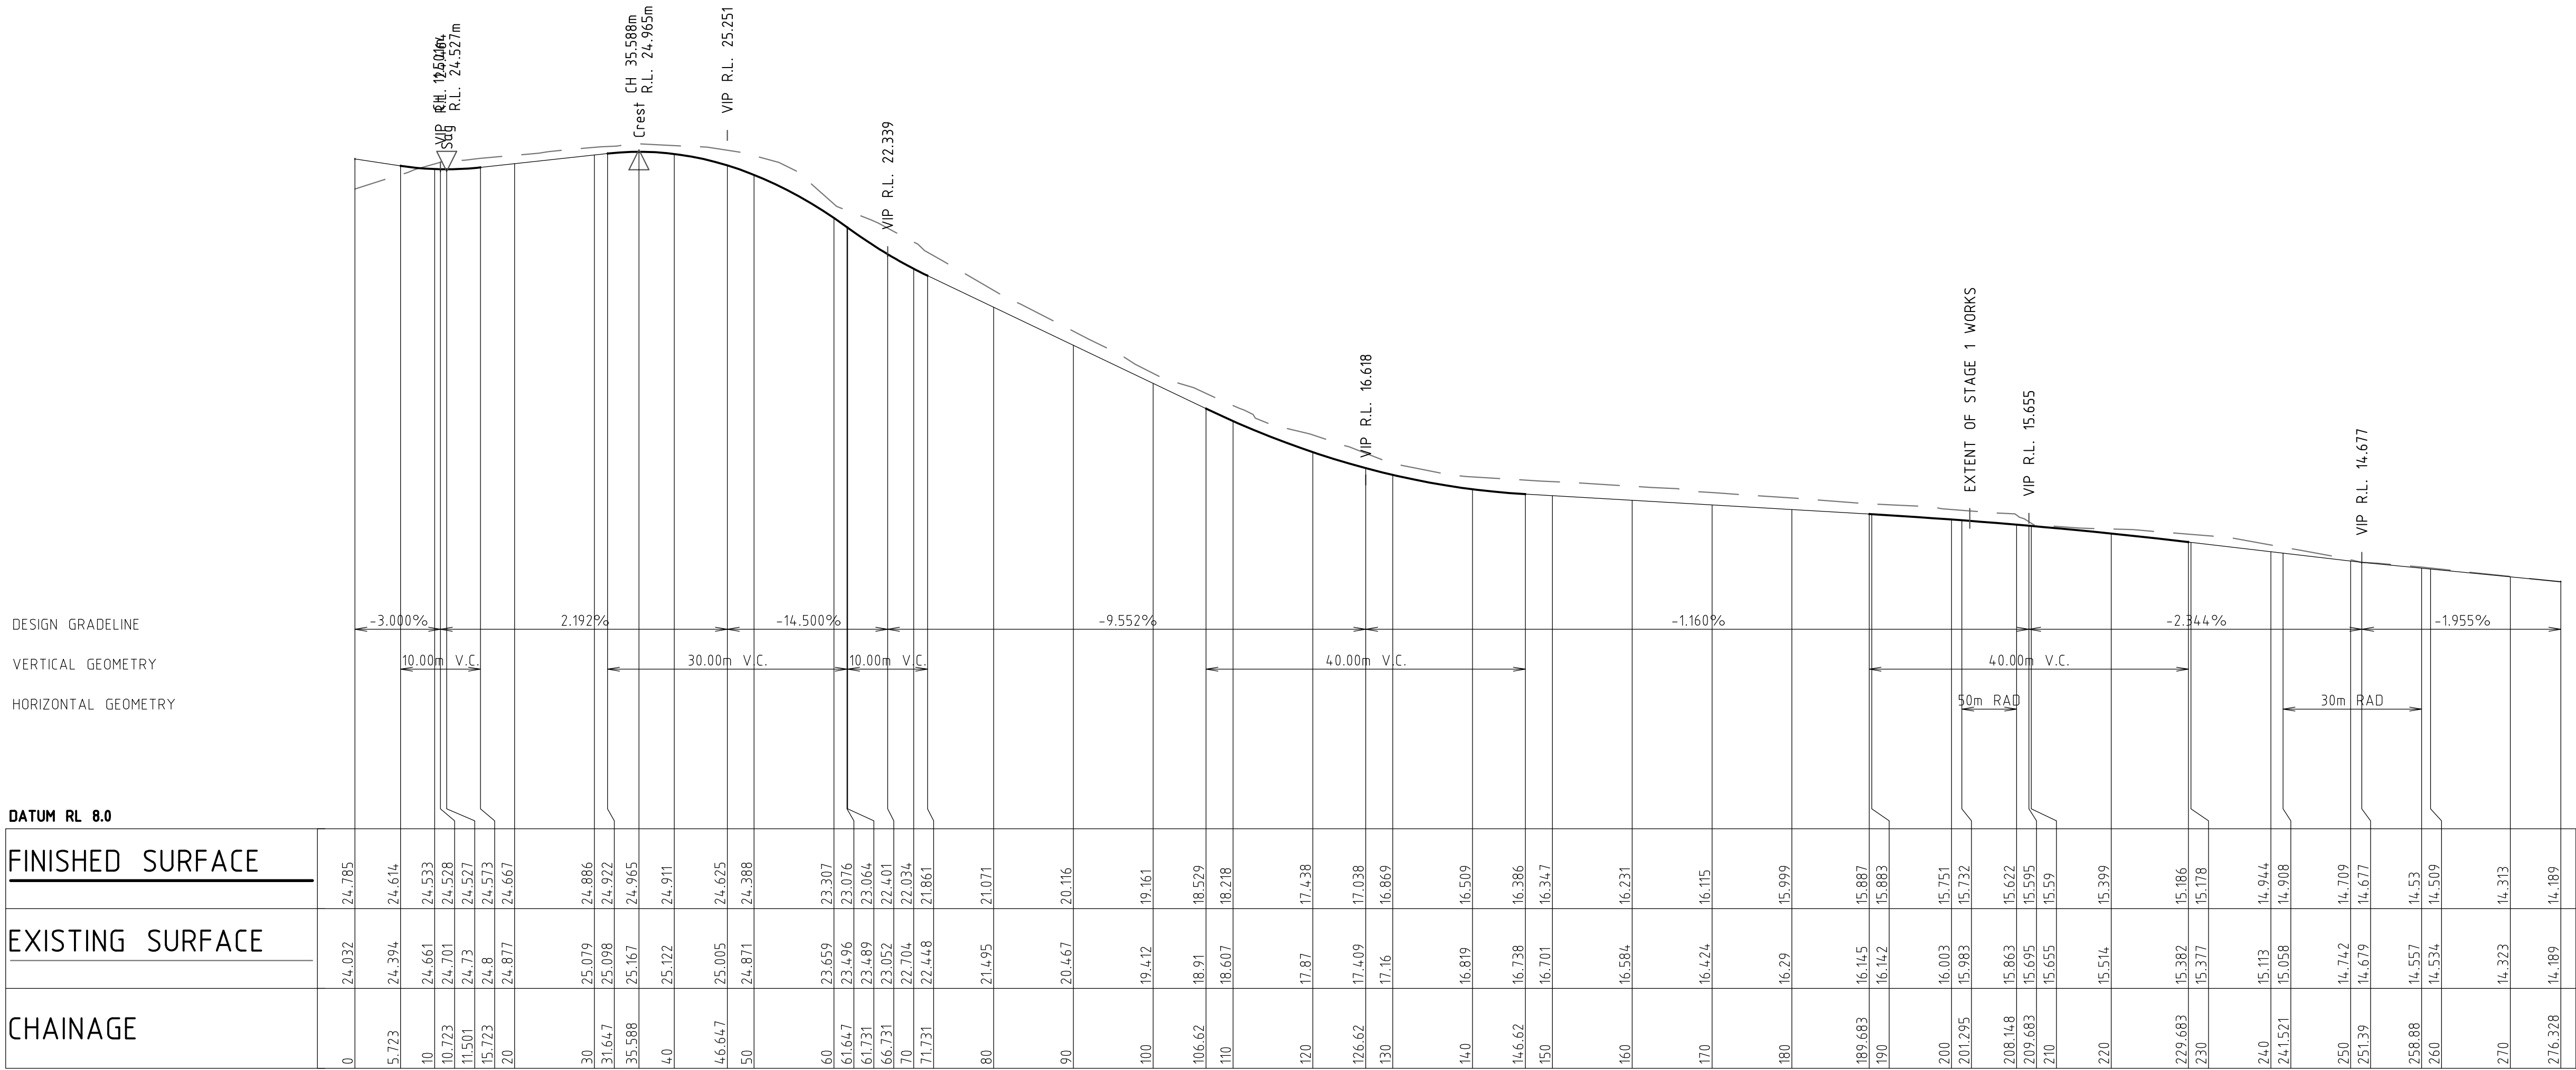

LONGITUDINAL SECTION ALONG MC02
HORIZONTAL SCALE 1:500@A1
VERTICAL SCALE 1:100@A1

FOR CONSTRUCTION

REVISION	DESCRIPTION	ISSUED	VER'D	APP'D	DATE	CLIENT	ARCHITECT	ALL DIMENSIONS TO BE VERIFIED ON SITE BEFORE COMMENCING WORK. NORTHROP ACCEPTS NO RESPONSIBILITY FOR THE USABILITY, COMPLETENESS OR SCALE OF DRAWINGS TRANSFERRED ELECTRONICALLY. THIS DRAWING MAY HAVE BEEN PREPARED USING COLOUR, AND MAY BE INCOMPLETE IF COPIED TO BLACK & WHITE.		 NORTHROP Sydney Level 11 345 George Street, Sydney NSW 2000 Ph (02) 9241 4188 Fax (02) 9241 4324 sydney@northrop.com.au ABN 81 094 433 100	PROJECT	DRAWING TITLE	JOB NUMBER	
B	RE-ISSUED FOR CONSTRUCTION CERTIFICATE	SW		CP	11.08.17	 Monado CONSTRUCTIONS Pty Ltd	 STEPHEN BOWERS ARCHITECTS	 0 5 10 15 20 25m SCALE 1:500 0 1 2 3 4 5m SCALE 1:100	6 ORCHARD STREET, WARRIEWOOD, NSW 2012		SUBDIVISION - STAGE 1	130945		
C	RE-ISSUED FOR CONSTRUCTION CERTIFICATE	SW		CP	18.08.17				DRAWING NOT TO BE USED FOR CONSTRUCTION UNLESS VERIFICATION SIGNATURE HAS BEEN ADDED		THE COPYRIGHT OF THIS DRAWING REMAINS WITH NORTHROP CONSULTING ENGINEERS PTY LTD	LONGITUDINAL SECTIONS - SHEET 2	DRAWING NUMBER	REVISION
D	RE-ISSUED FOR CONSTRUCTION CERTIFICATE	SW		CP	22.09.17								C18.12	G
E	RE-ISSUED FOR CONSTRUCTION CERTIFICATE	SW		CP	16.11.17									
F	RE-ISSUED FOR CONSTRUCTION CERTIFICATE	SW		CP	16.01.18									
G	RE-ISSUED FOR CONSTRUCTION CERTIFICATE	SW		CP	13.02.18									
											DRAWING SHEET SIZE = A1			

HORIZONTAL CURVE

VERTICAL CURVE

GRADE

DATUM RL15.0

FINISHED LIP LEVEL	19.57	19.25	19.02	18.83	18.63
LIP OF KERB CHAINAGE	0.000	3.733	7.466	11.198	14.931

SCALE 1:200 HOR 1:50 VER

LONGITUDINAL SECTION ALONG KR01

HORIZONTAL CURVE

VERTICAL CURVE

GRADE

DATUM RL21.0

FINISHED LIP LEVEL	26.08	25.90	25.63	25.55	25.39	24.87	24.49	24.43	24.41	24.42	24.47
LIP OF KERB CHAINAGE	0.000	1.256	3.131	3.775	5.006	9.196	13.571	15.084	16.633	17.946	20.000

SCALE 1:200 HOR 1:50 VER

LONGITUDINAL SECTION ALONG KR02

HORIZONTAL CURVE

VERTICAL CURVE

GRADE

DATUM RL26.0

FINISHED LIP LEVEL	31.21	30.99	30.61	30.18	29.78
LIP OF KERB CHAINAGE	0.000	2.456	4.912	7.368	9.824

SCALE 1:200 HOR 1:50 VER

LONGITUDINAL SECTION ALONG KR03

HORIZONTAL CURVE

VERTICAL CURVE

GRADE

DATUM RL25.0

FINISHED LIP LEVEL	29.57	29.92	29.96	29.91	29.68	29.35	29.35
LIP OF KERB CHAINAGE	0.000	2.818	4.184	5.636	8.454	11.272	11.296

SCALE 1:200 HOR 1:50 VER

LONGITUDINAL SECTION ALONG KR04

HORIZONTAL CURVE

VERTICAL CURVE

GRADE

DATUM RL15.0

FINISHED LIP LEVEL	18.61	18.55	18.53	18.46	18.44	18.52	18.60	18.61	18.61
LIP OF KERB CHAINAGE	0.000	1.350	1.821	3.221	3.692	5.042	6.456	6.656	8.070

SCALE 1:200 HOR 1:50 VER

LONGITUDINAL SECTION ALONG MK02

HORIZONTAL CURVE

VERTICAL CURVE

GRADE

DATUM RL11.0

FINISHED LIP LEVEL	14.75	16.02	16.36	17.15	17.20	18.01	18.18	18.34	18.37	18.44	18.46	17.93	17.92	17.48	16.92	16.91	15.64	15.00	14.95	14.81	14.76
LIP OF KERB CHAINAGE	0.000	20.000	25.425	39.023	40.000	56.201	60.000	63.835	64.307	65.707	66.178	80.000	80.256	90.249	100.000	100.230	120.000	130.013	130.484	131.884	132.356

SCALE 1:200 HOR 1:50 VER

LONGITUDINAL SECTION ALONG MK01

VERIFIER: TINA TSAI
JOB MANAGER: CPALADA
DESIGNED: CPALADA
DRAWN: S.WEEKS

REVISION	DESCRIPTION	ISSUED	VER'D	APP'D	DATE
B	RE-ISSUED FOR CONSTRUCTION CERTIFICATE	SW		CP	11.08.17
C	RE-ISSUED FOR CONSTRUCTION CERTIFICATE	SW		CP	18.08.17
D	RE-ISSUED FOR CONSTRUCTION CERTIFICATE	SW		CP	22.09.17
E	RE-ISSUED FOR CONSTRUCTION CERTIFICATE	SW		CP	16.11.17
F	RE-ISSUED FOR CONSTRUCTION CERTIFICATE	SW		CP	16.01.18
G	RE-ISSUED FOR CONSTRUCTION CERTIFICATE	SW		CP	13.02.18

CLIENT	ARCHITECT
 Monado CONSTRUCTIONS Pty Ltd	 STEPHEN BOWERS ARCHITECTS
DRAWING NOT TO BE USED FOR CONSTRUCTION UNLESS VERIFICATION SIGNATURE HAS BEEN ADDED	THE COPYRIGHT OF THIS DRAWING REMAINS WITH NORTHROP CONSULTING ENGINEERS PTY LTD

ALL DIMENSIONS TO BE VERIFIED ON SITE BEFORE COMMENCING WORK. NORTHROP ACCEPTS NO RESPONSIBILITY FOR THE USABILITY, COMPLETENESS OR SCALE OF DRAWINGS TRANSFERRED ELECTRONICALLY. THIS DRAWING MAY HAVE BEEN PREPARED USING COLOUR, AND MAY BE INCOMPLETE IF COPIED TO BLACK & WHITE.
0 2 4 6 8 10m 0.0 0.5 1.0 1.5 2.0 2.5m
SCALE 1:200 SCALE 1:50

 NORTHROP Sydney Level 11 345 George Street, Sydney NSW 2000 Ph (02) 9241 4188 Fax (02) 9241 4324 Email sydney@northrop.com.au ABN 81 094 433 100


PROJECT
6 ORCHARD STREET, WARRIEWOOD, NSW 2012

DRAWING TITLE
SUBDIVISION - STAGE 1 LONGITUDINAL SECTIONS - SHEET 3

JOB NUMBER	130945
DRAWING NUMBER	REVISION
C18.13	G
DRAWING SHEET SIZE = A1	


FOR CONSTRUCTION

DATUM RL 15.0

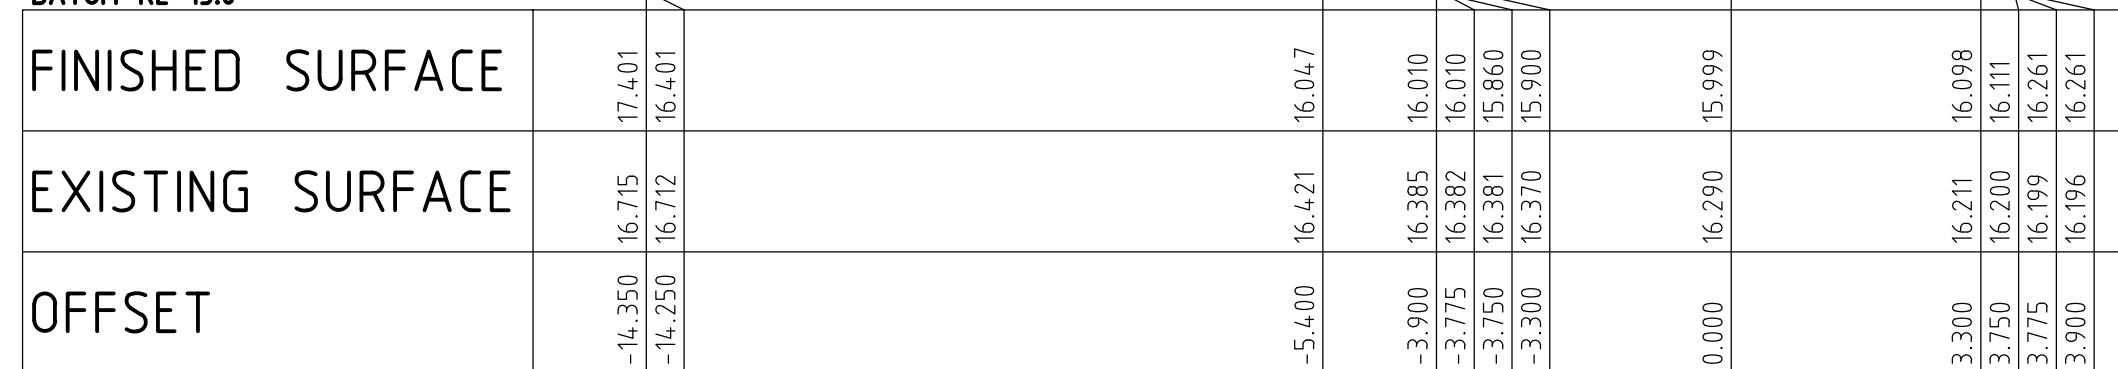


CHAINAGE 180.000

DATUM RL 15.0

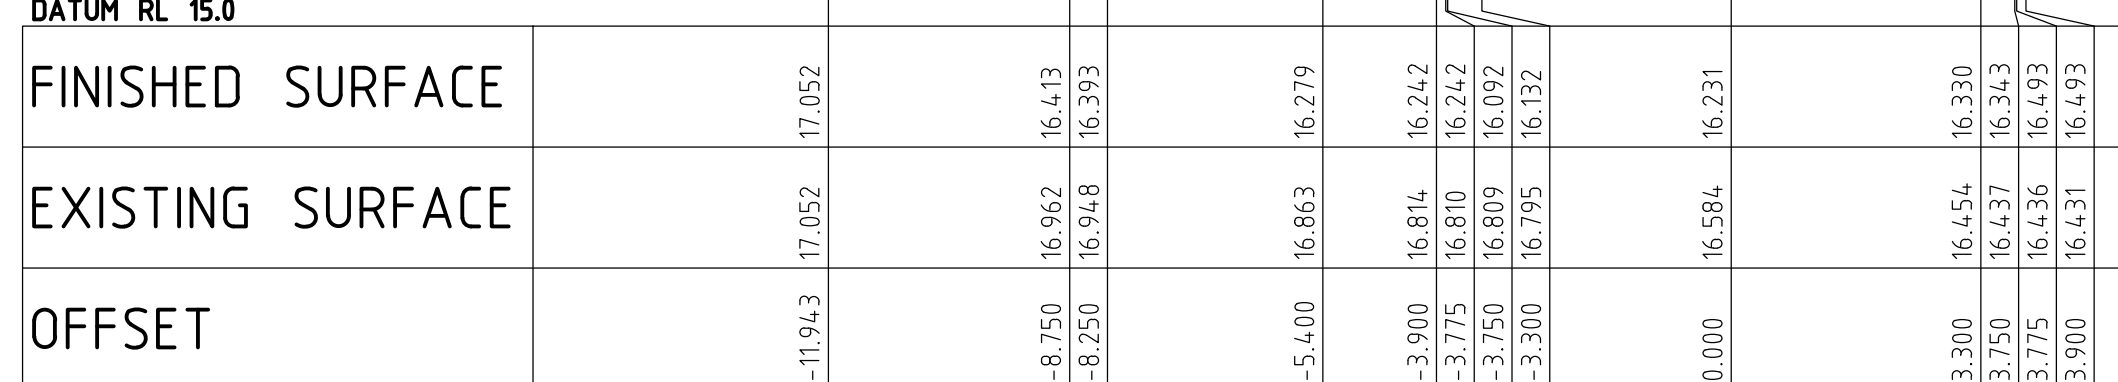


CHAINAGE 160.000

DATUM RL 15.0

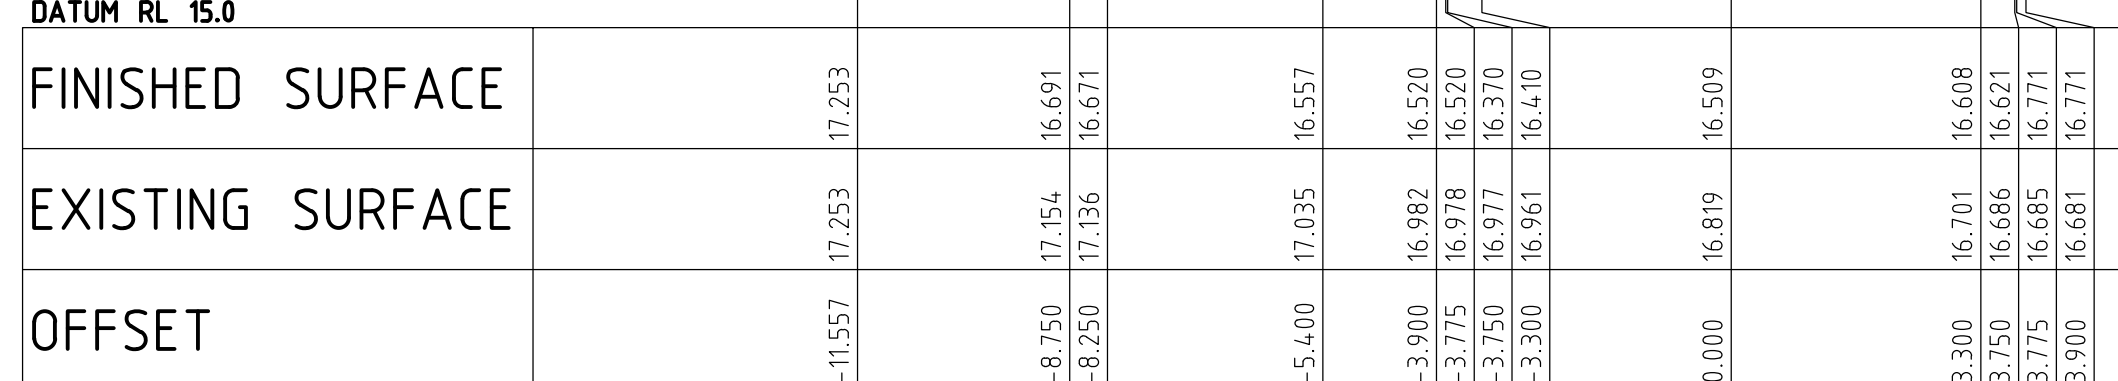


CHAINAGE 140.000

DATUM RL 16.0

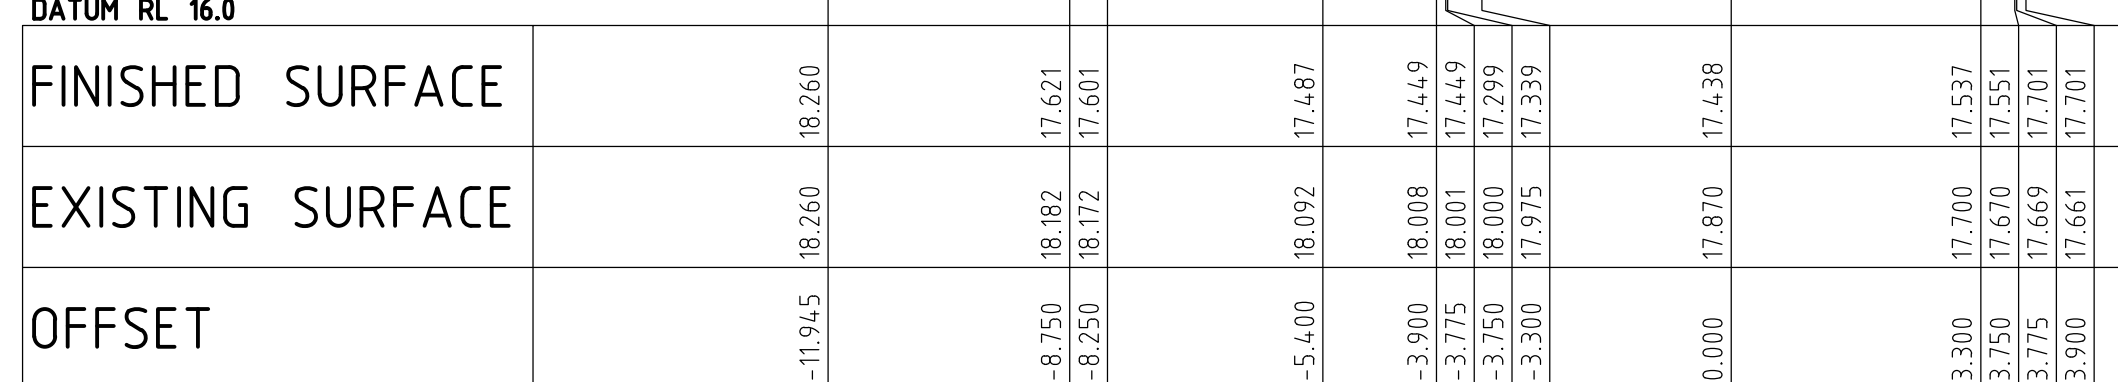


CHAINAGE 120.000

DATUM RL 15.0

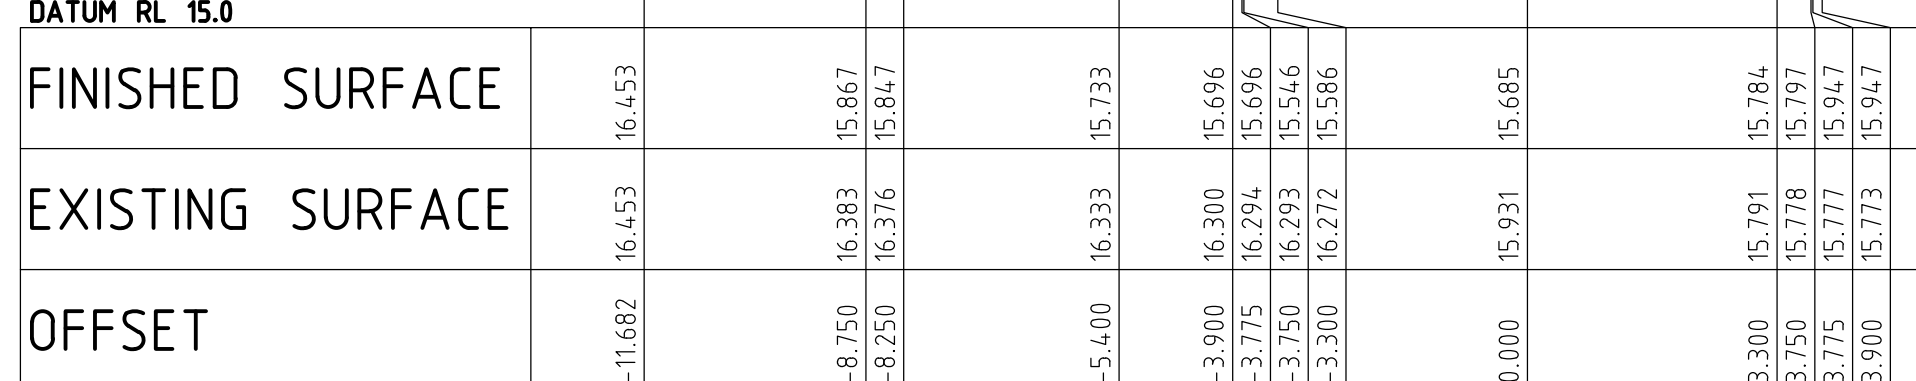

CHAINAGE 204.354


DATUM RL 15.0

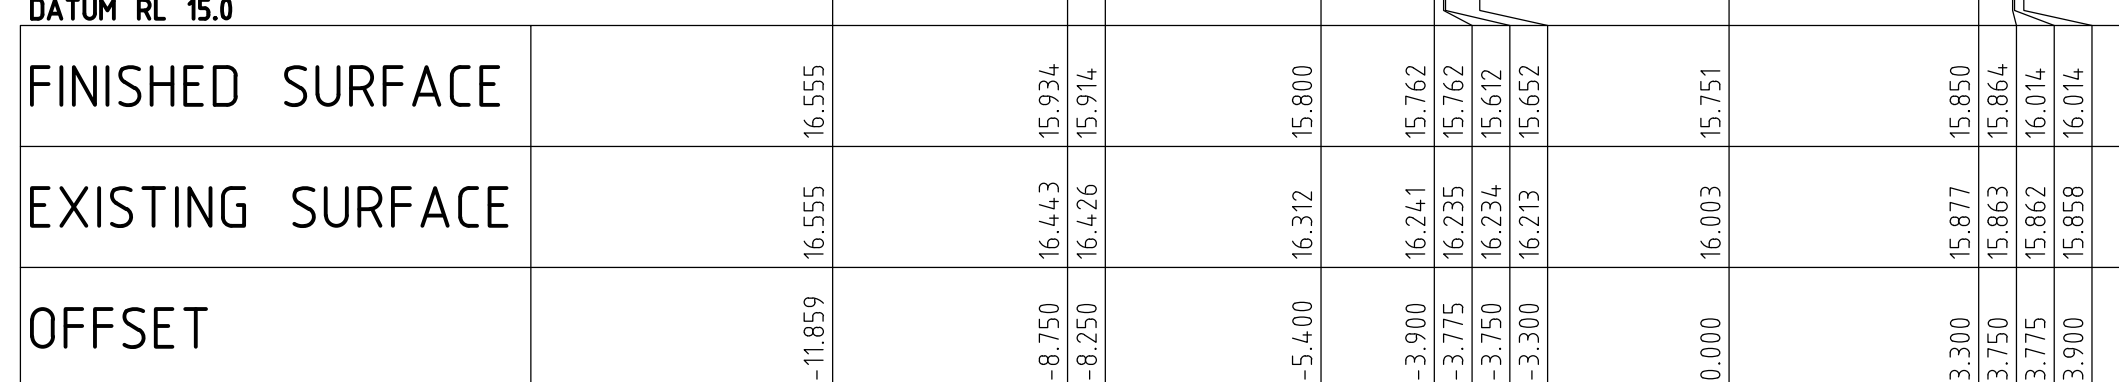


CHAINAGE 200.000

REVISION	DESCRIPTION	ISSUED	VER'D	APP'D	DATE	CLIENT	ARCHITECT	ALL DIMENSIONS TO BE VERIFIED ON SITE BEFORE COMMENCING WORK. NORTHROP ACCEPTS NO RESPONSIBILITY FOR THE USABILITY, COMPLETENESS OR SCALE OF DRAWINGS TRANSFERRED ELECTRONICALLY. THIS DRAWING MAY HAVE BEEN PREPARED USING COLOUR, AND MAY BE INCOMPLETE IF COPIED TO BLACK & WHITE.	 Sydney Level 11 345 George Street, Sydney NSW 2000 Ph (02) 9241 4188 Fax (02) 9241 4324 Email sydney@northrop.com.au ABN 81 094 433 100	PROJECT	DRAWING TITLE	JOB NUMBER
B	RE-ISSUED FOR CONSTRUCTION CERTIFICATE	SW		CP	11.08.17			 SCALE 1:100		6 ORCHARD STREET, WARRIEWOOD, NSW 2012	SUBDIVISION - STAGE 1	130945
C	RE-ISSUED FOR CONSTRUCTION CERTIFICATE	SW		CP	18.08.17							
D	RE-ISSUED FOR CONSTRUCTION CERTIFICATE	SW		CP	22.09.17							
E	RE-ISSUED FOR CONSTRUCTION CERTIFICATE	SW		CP	16.11.17							
F	RE-ISSUED FOR CONSTRUCTION CERTIFICATE	SW		CP	16.01.18							
G	RE-ISSUED FOR CONSTRUCTION CERTIFICATE	SW		CP	13.02.18							
									DRAWING NOT TO BE USED FOR CONSTRUCTION UNLESS A VERIFICATION SIGNATURE HAS BEEN ADDED.	THE COPYRIGHT OF THIS DRAWING REMAINS WITH NORTHROP CONSULTING ENGINEERS PTY LTD		
												DRAWING SHEET SIZE = A1


FINISHED SURFACE
EXISTING SURFACE
OFFSET

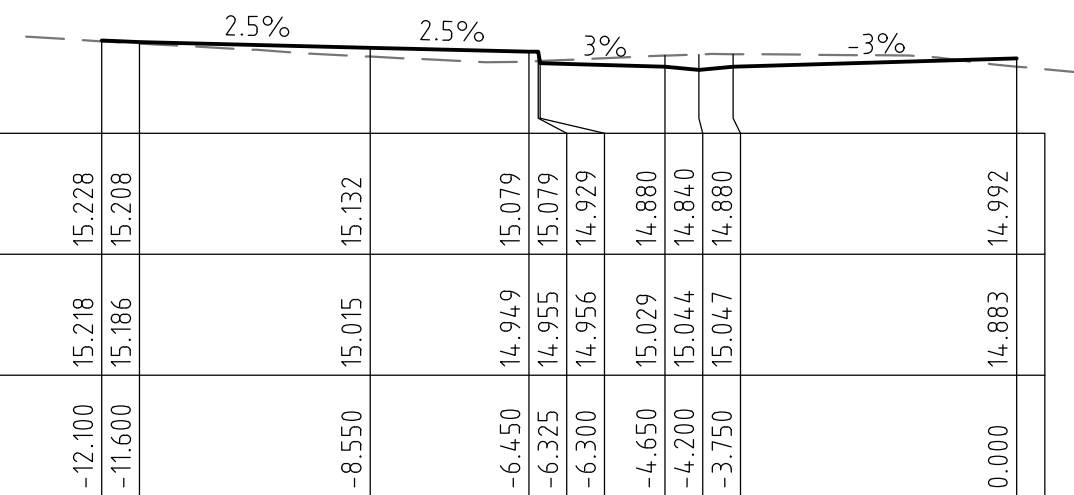


FINISHED SURFACE
EXISTING SURFACE
OFFSET

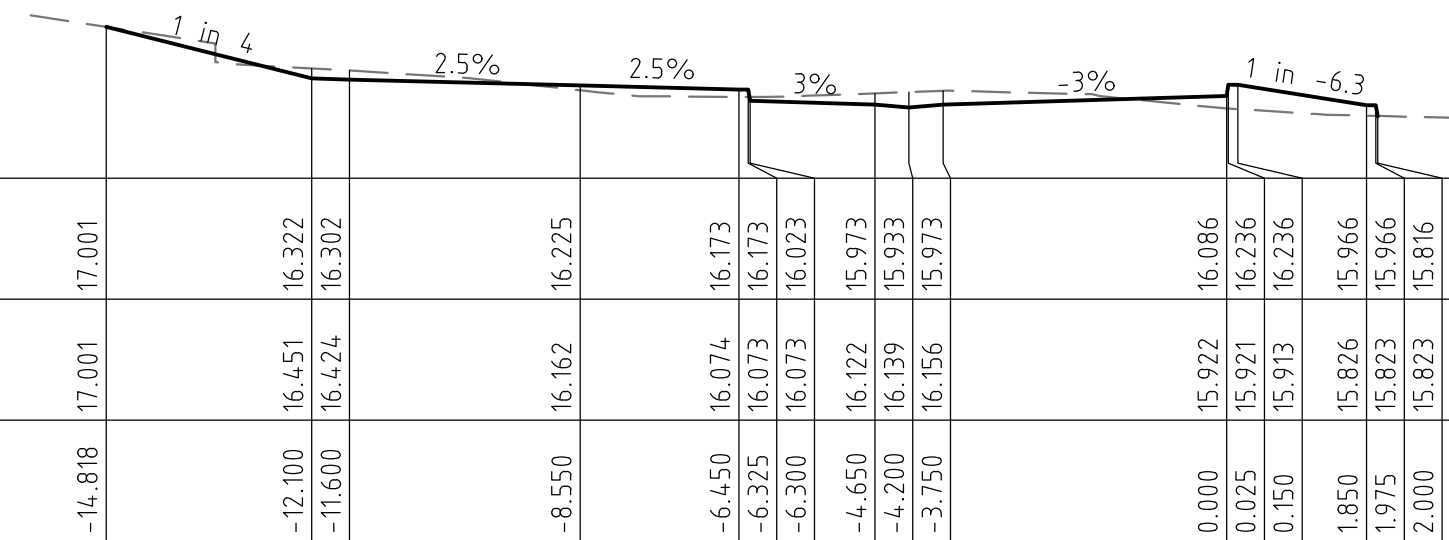


FINISHED SURFACE
EXISTING SURFACE
OFFSET

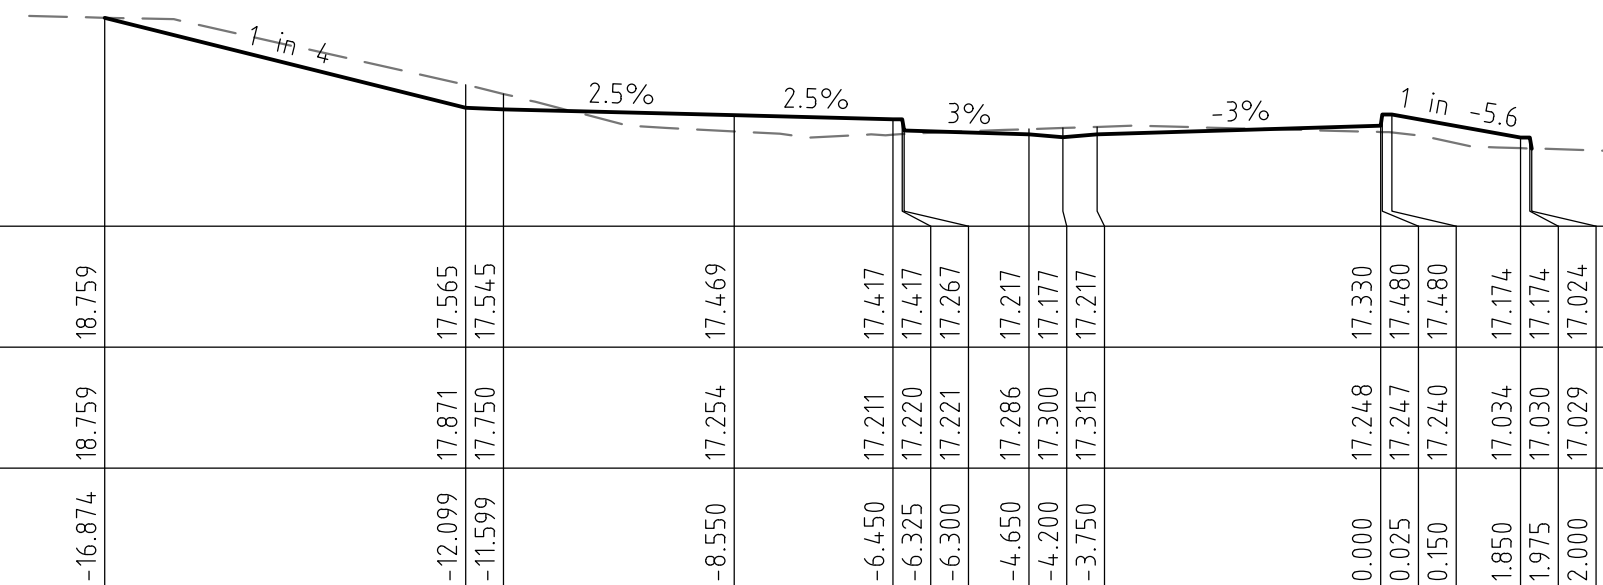


FINISHED SURFACE
EXISTING SURFACE
OFFSET

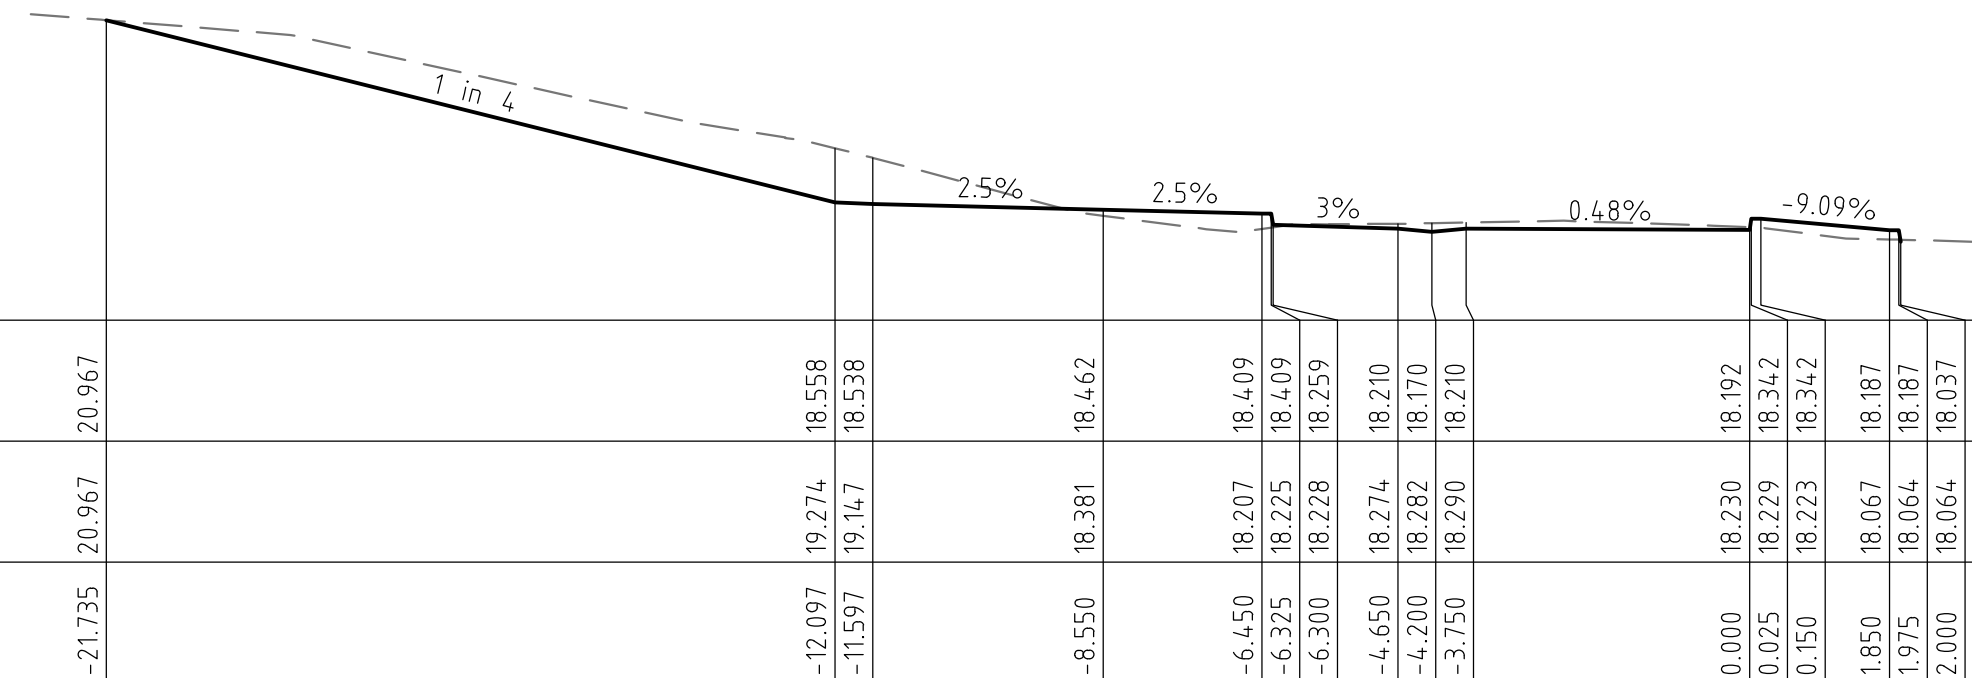

FINISHED SURFACE
EXISTING SURFACE
OFFSET


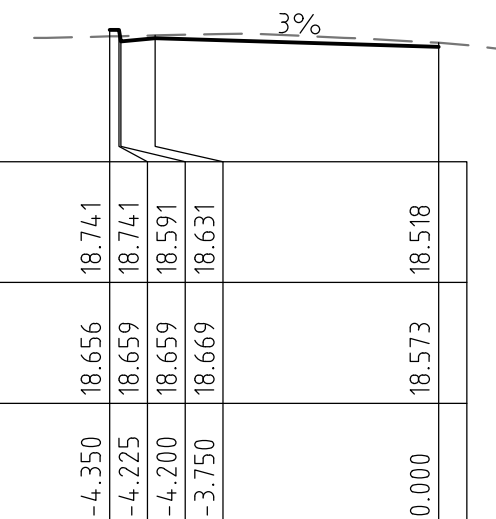



JOB NUMBER		130945	
DRAWING NUMBER		REVISION	
C18.31		G	
DRAWING SHEET SIZE = A1			

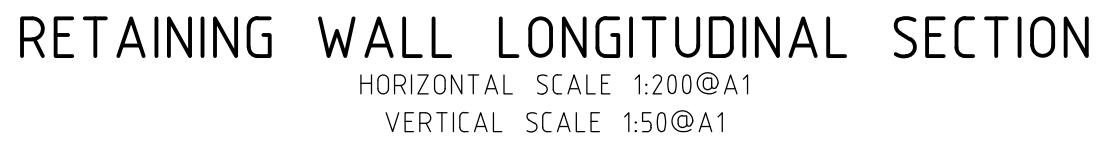



GENERAL NOTES:

- # FOR CONSTRUCTION

  REVISION	DESCRIPTION	ISSUED	VER'D	APP'D	DATE	CLIENT	ARCHITECT		PROJECT	DRAWING TITLE	JOB NUMBER		
A	ISSUED FOR CONSTRUCTION CERTIFICATE	SW	TN	CP	22.09.17			 NORTHROP Sydney Level 11 345 George Street, Sydney NSW 2000 Ph (02) 9241 4188 Fax (02) 9241 4324 Email sydney@northrop.com.au ABN 81 094 433 100	6 ORCHARD STREET, WARRIEWOOD, NSW 2012	SUBDIVISION - STAGE 1 RETAINING WALL PLAN AND LONGITUDINAL SECTION	130945		
B	RE-ISSUED FOR CONSTRUCTION CERTIFICATE	SW		CP	16.11.17							DRAWING NUMBER	REVISION
C	RE-ISSUED FOR CONSTRUCTION CERTIFICATE	SW		CP	16.01.18							C18.41	D
D	RE-ISSUED FOR CONSTRUCTION CERTIFICATE	SW		CP	13.02.18								
DRAWING NOT TO BE USED FOR CONSTRUCTION UNLESS VERIFICATION SIGNATURE HAS BEEN ADDED							THE COPYRIGHT OF THIS DRAWING REMAINS WITH NORTHROP CONSULTING ENGINEERS PTY LTD						

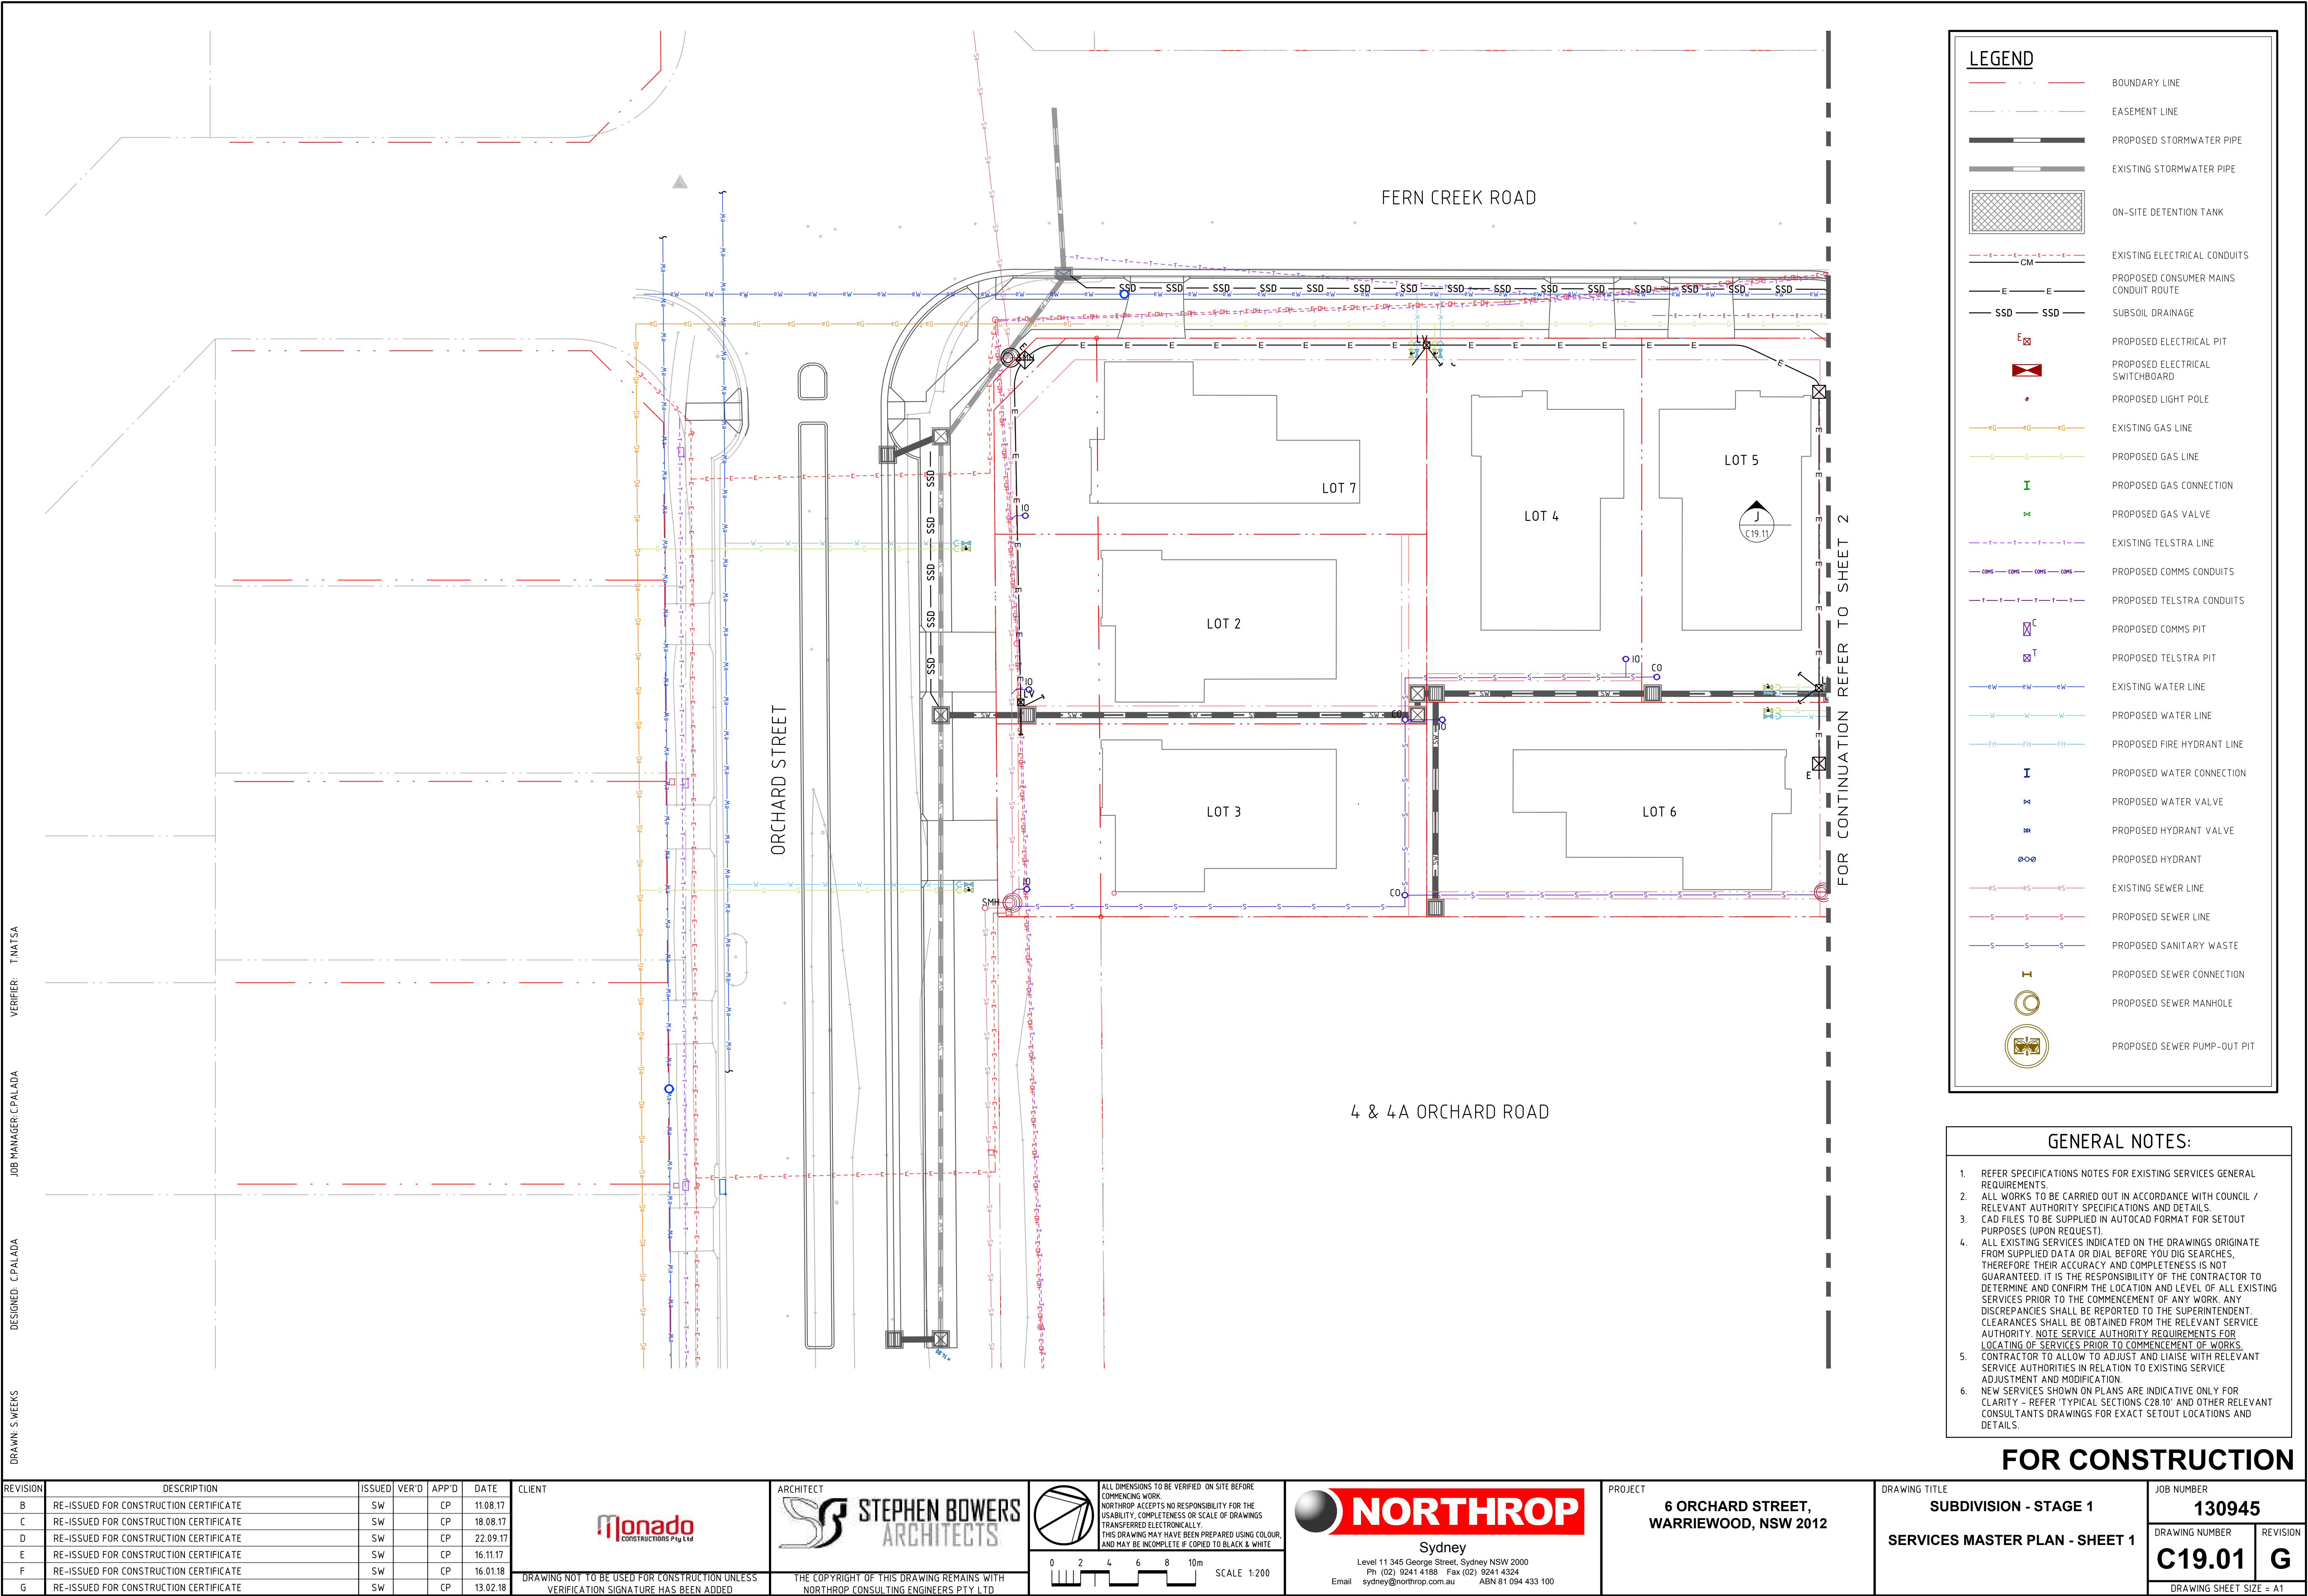

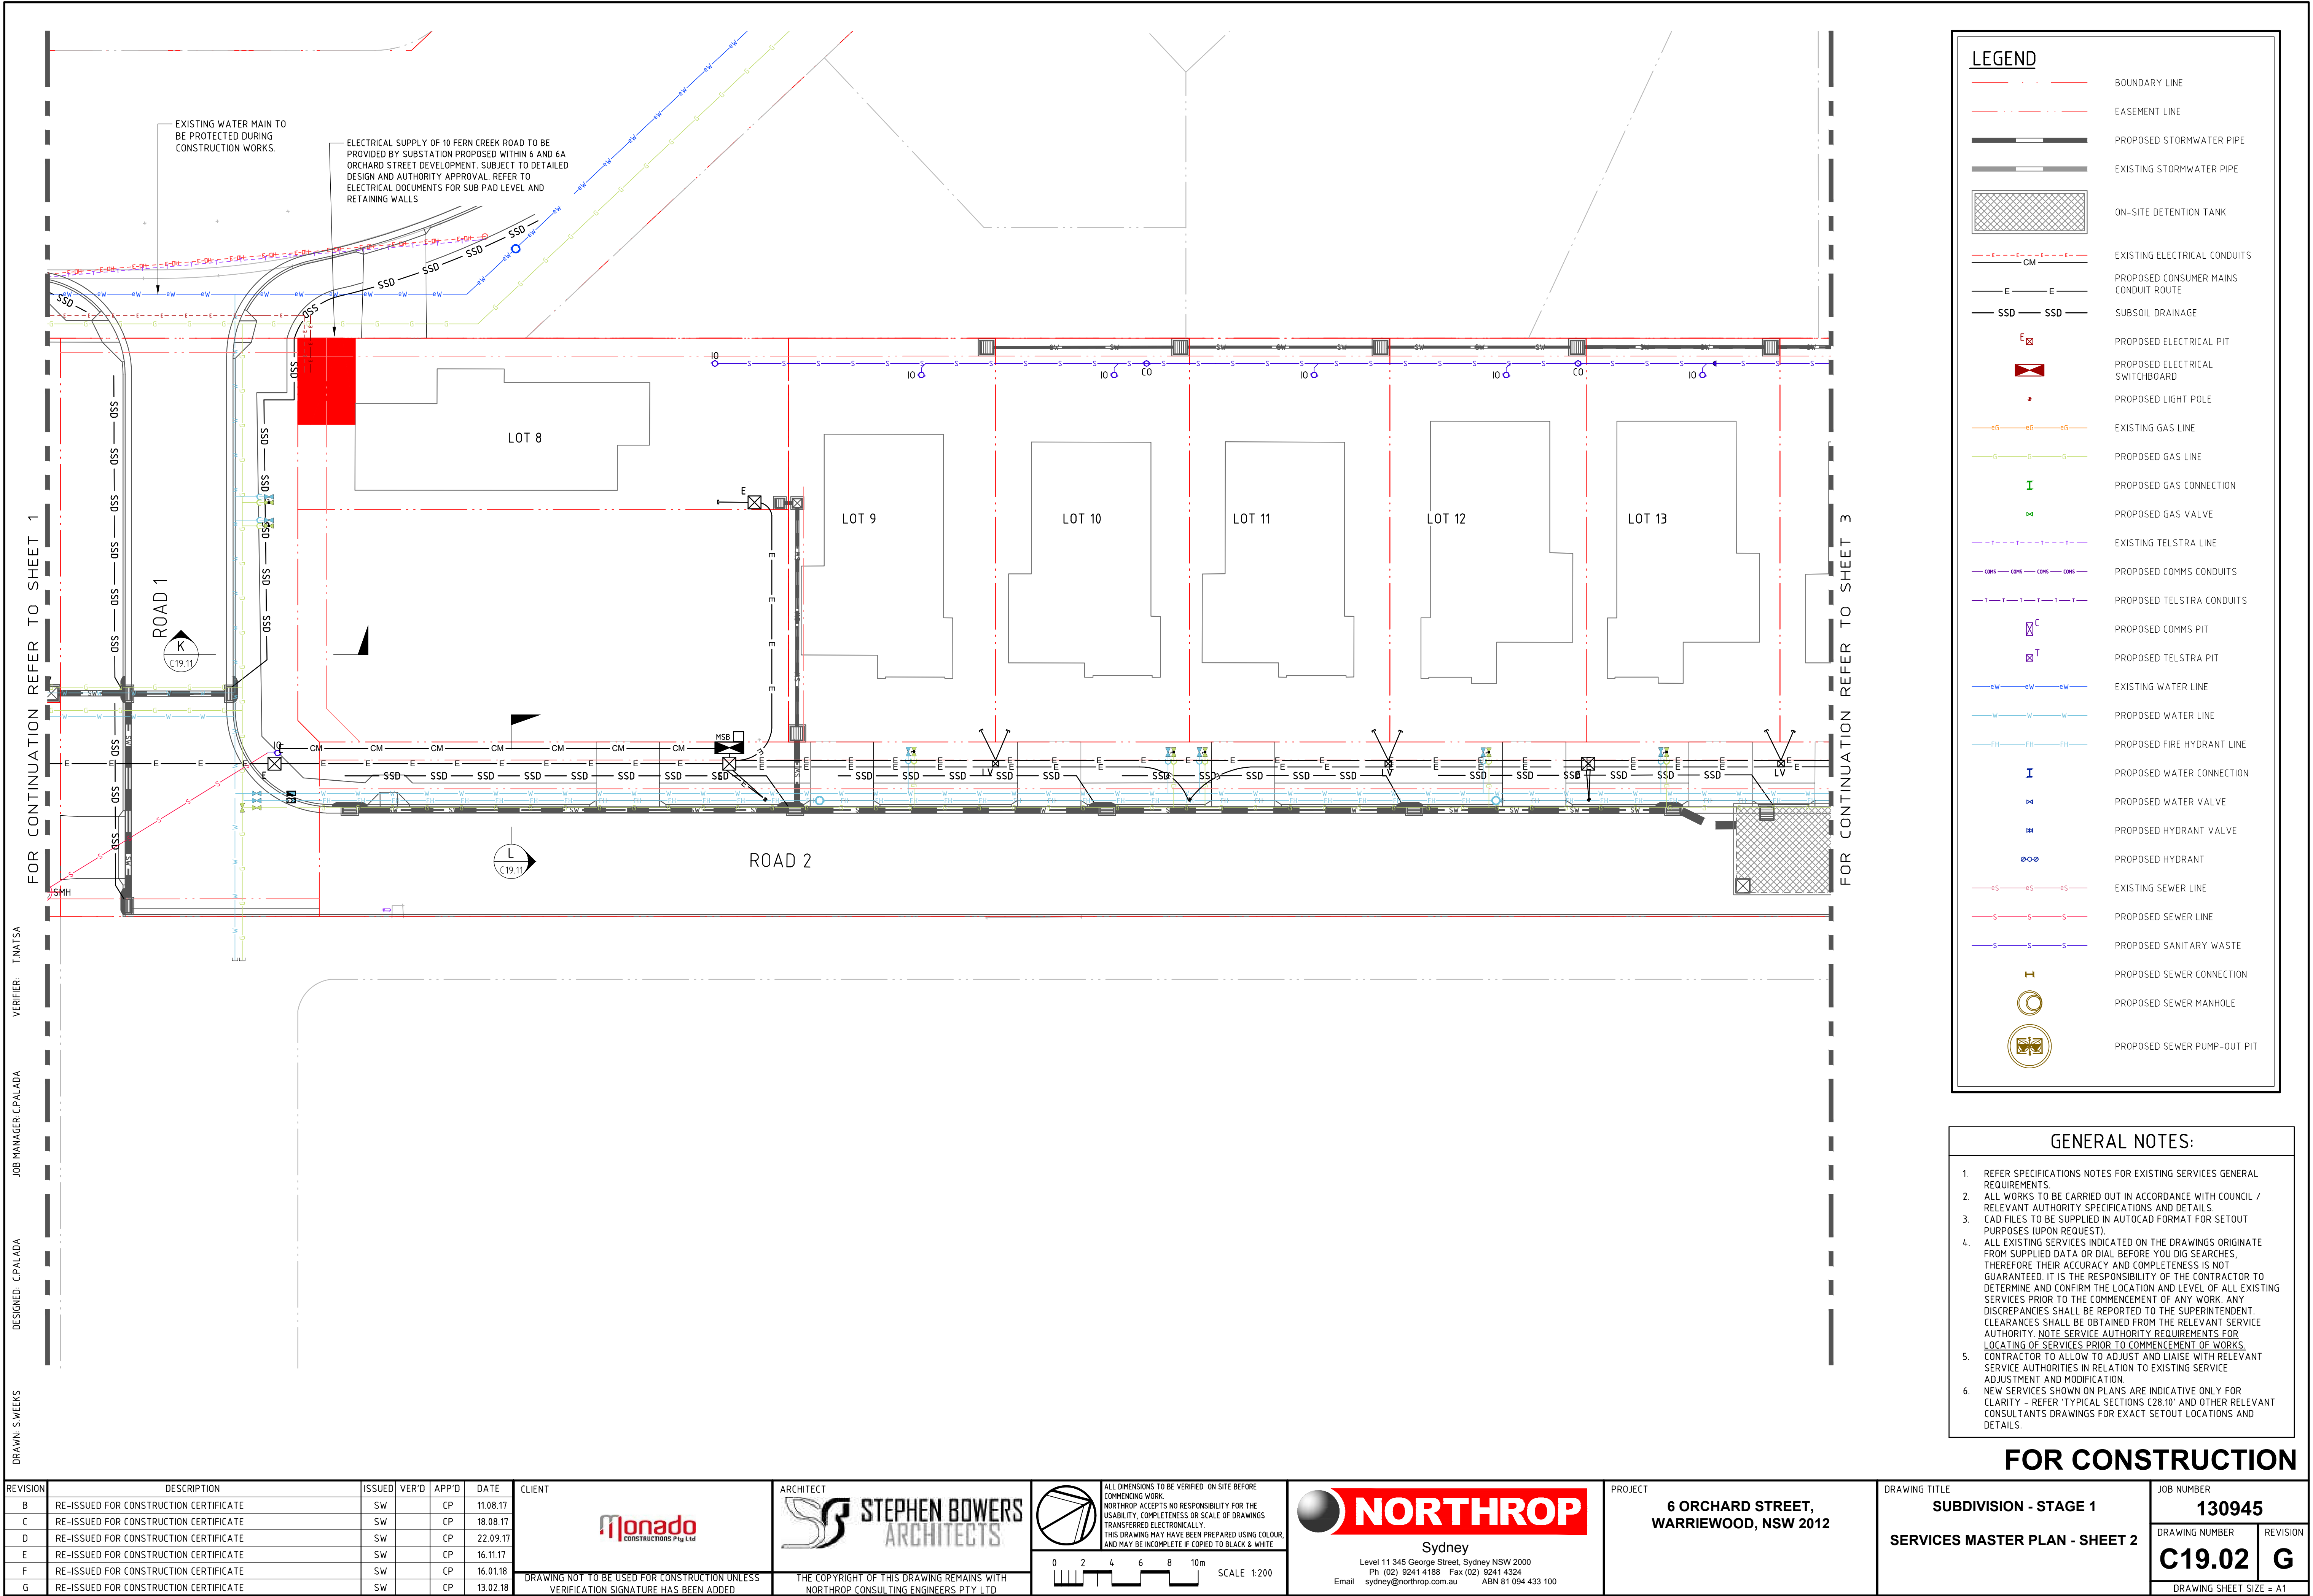

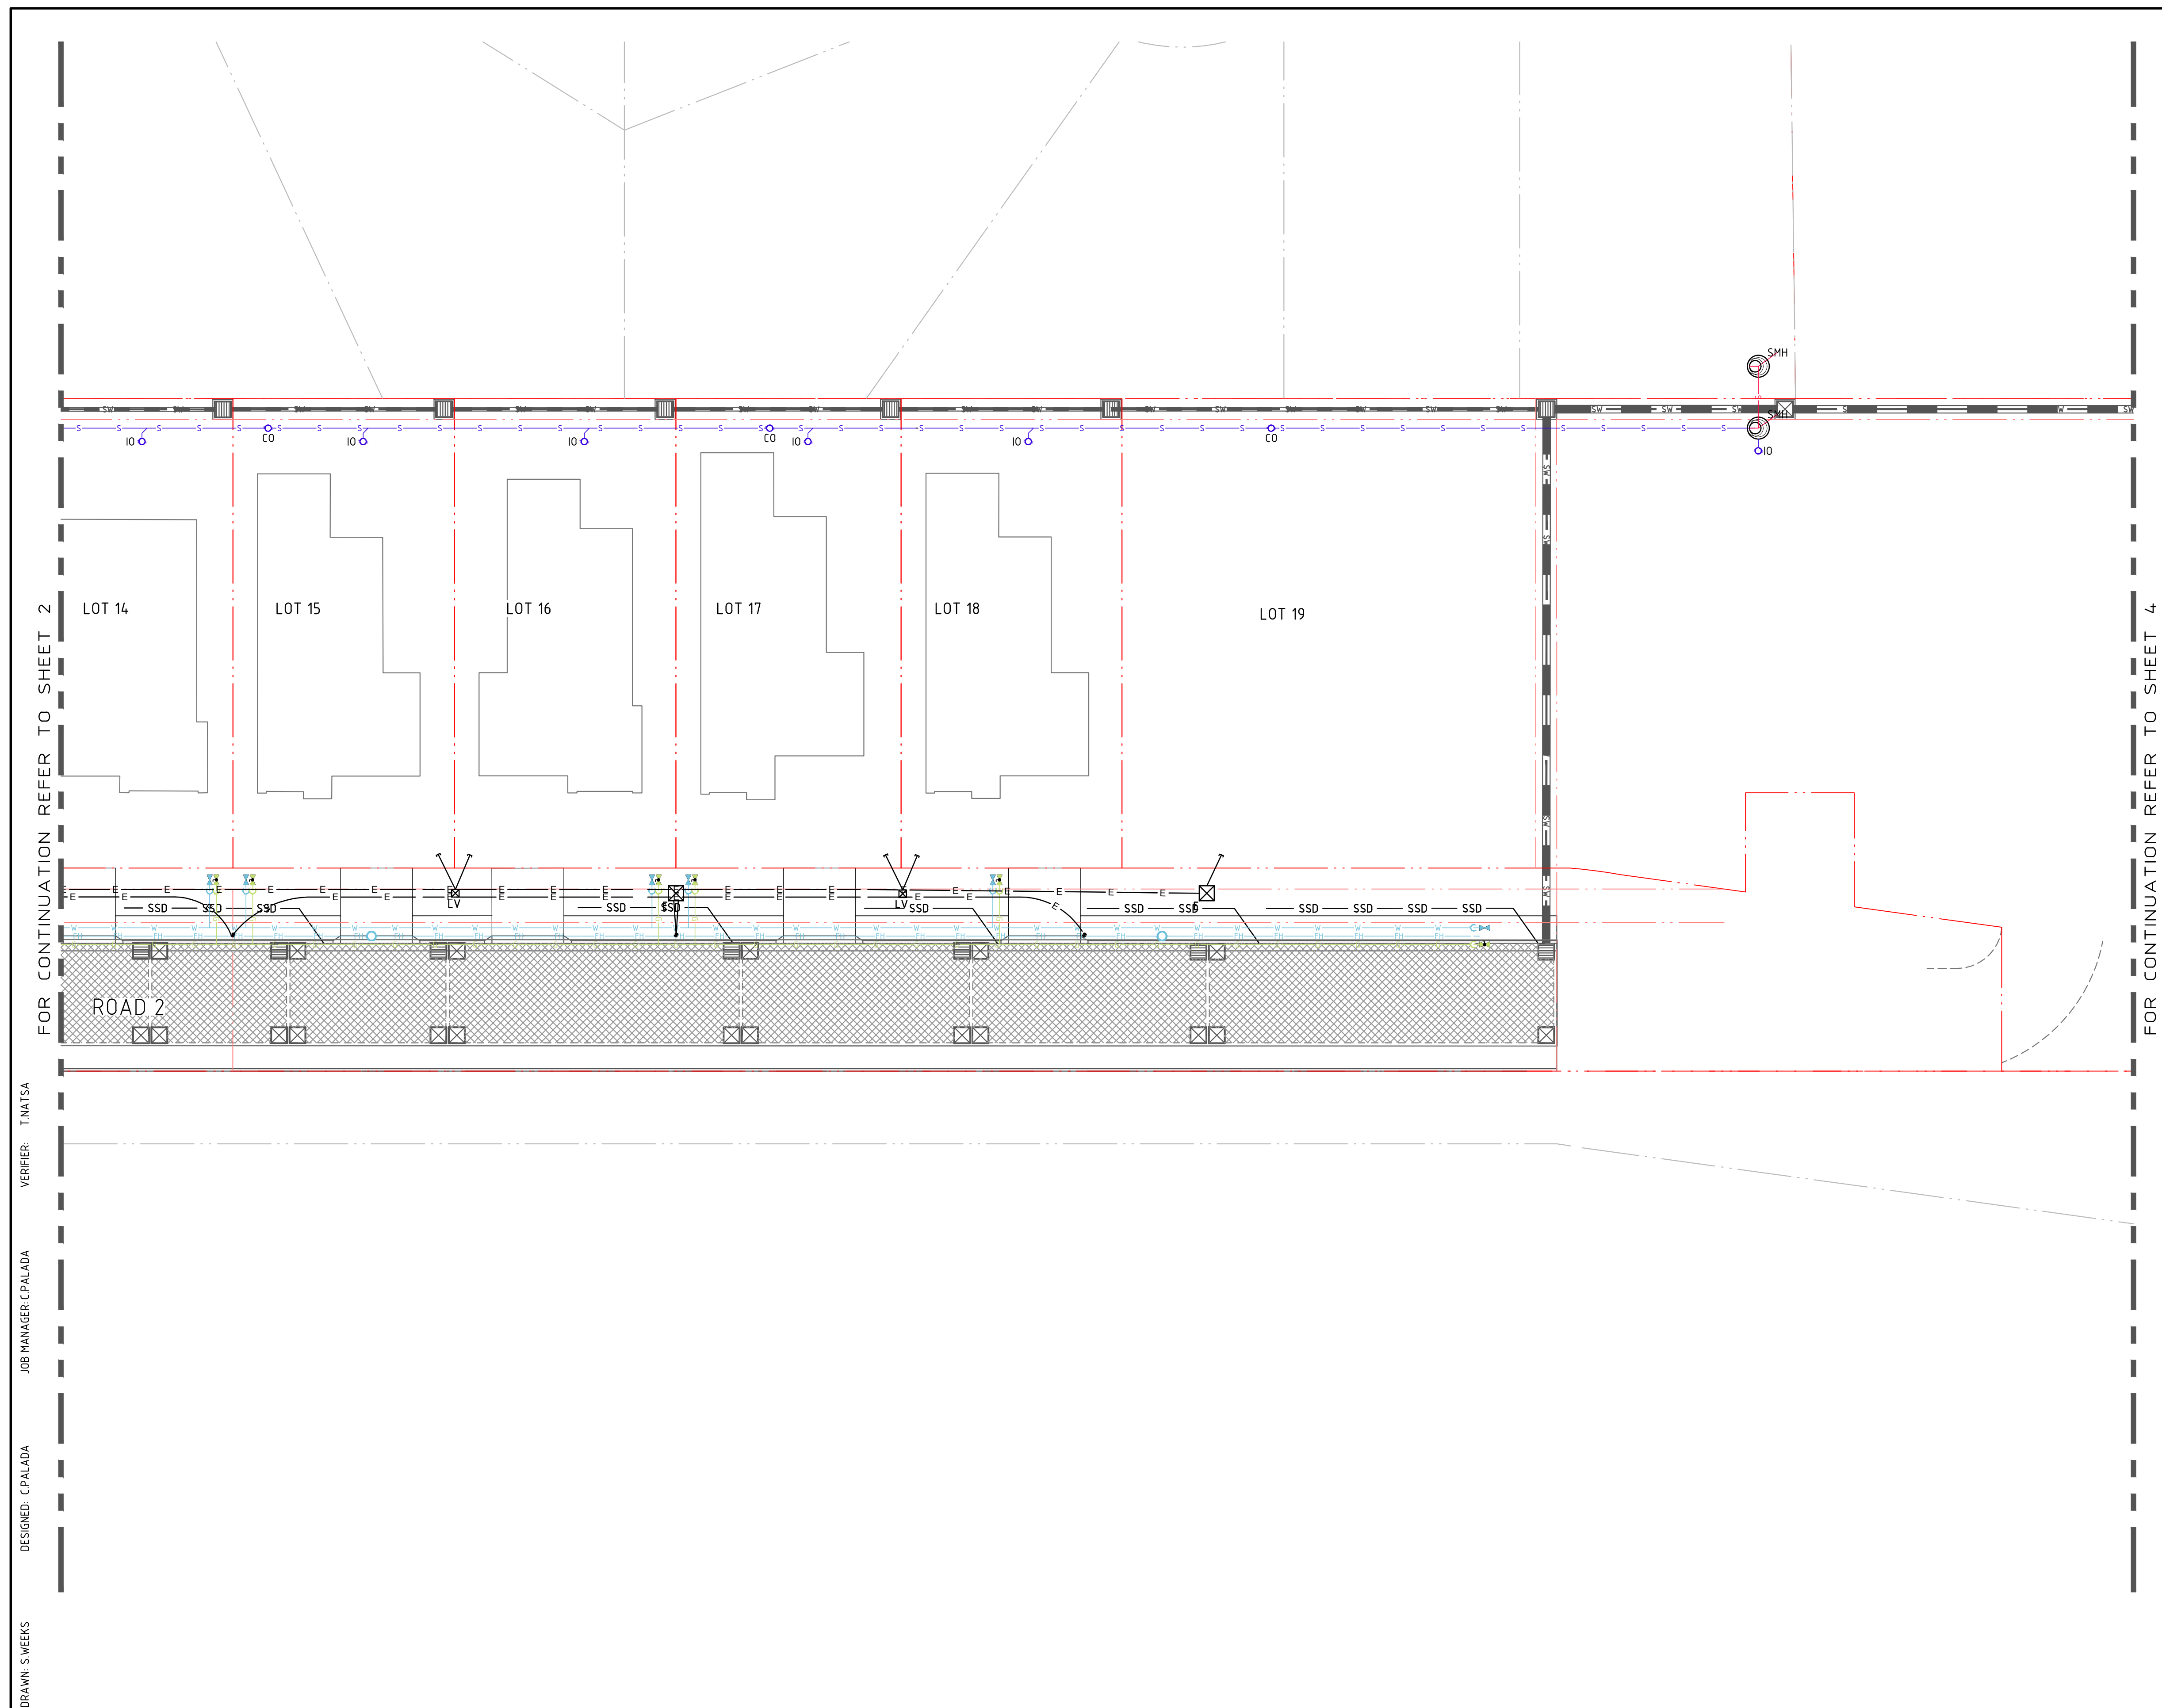

LEGEND	
	BOUNDARY LINE
	EASEMENT LINE
	PROPOSED STORMWATER PIPE
	EXISTING STORMWATER PIPE
	ON-SITE DETENTION TANK
	EXISTING ELECTRICAL CONDUITS
	PROPOSED CONSUMER MAINS CONDUIT ROUTE
	SUBSOIL DRAINAGE
	PROPOSED ELECTRICAL PIT
	PROPOSED ELECTRICAL SWITCHBOARD
	PROPOSED LIGHT POLE
	EXISTING GAS LINE
	PROPOSED GAS LINE
	PROPOSED GAS CONNECTION
	PROPOSED GAS VALVE
	EXISTING TELSTRA LINE
	PROPOSED COMMS CONDUITS
	PROPOSED TELSTRA CONDUITS
	PROPOSED COMMS PIT
	PROPOSED TELSTRA PIT
	EXISTING WATER LINE
	PROPOSED WATER LINE
	PROPOSED FIRE HYDRANT LINE
	PROPOSED WATER CONNECTION
	PROPOSED WATER VALVE
	PROPOSED HYDRANT VALVE
	PROPOSED HYDRANT
	EXISTING SEWER LINE
	PROPOSED SEWER LINE
	PROPOSED SANITARY WASTE
	PROPOSED SEWER CONNECTION
	PROPOSED SEWER MANHOLE
	PROPOSED SEWER PUMP-OUT PIT

- ## GENERAL NOTES:
-
1. REFER SPECIFICATIONS FOR EXISTING SERVICES GENERAL REQUIREMENTS.
 2. ALL WORKS TO BE CARRIED OUT IN ACCORDANCE WITH COUNCIL / RELEVANT AUTHORITY SPECIFICATIONS AND DETAILS.
 3. CAD FILES TO BE SUPPLIED IN AUTOCAD FORMAT FOR SETOUT PURPOSES (UPON REQUEST).
 4. ALL EXISTING SERVICES INDICATED ON THE DRAWINGS ORIGINATE FROM SUPPLIED DATA OR LIAID BEFORE YOU DO SEARCHES. THEREFORE THEIR ACCURACY AND COMPLETENESS IS NOT GUARANTEED. IT IS THE RESPONSIBILITY OF THE CONTRACTOR TO DETERMINE AND CONFIRM THE LOCATION AND LEVEL OF ALL EXISTING SERVICES PRIOR TO THE COMMENCEMENT OF ANY WORK. ANY DISCREPANCIES SHALL BE REPORTED TO THE SUPERINTENDENT. CLEARANCES SHALL BE OBTAINED FROM THE RELEVANT SERVICE AUTHORITY NOTE SERVICE AUTHORITY REQUIREMENTS FOR LOCATING OF SERVICES PRIOR TO COMMENCEMENT OF WORKS.
 5. CONTRACTOR TO ALLOW TO ADJUST AND LIAISE WITH RELEVANT SERVICE AUTHORITIES IN RELATION TO EXISTING SERVICE ADJUSTMENT AND MODIFICATION.
 6. NEW SERVICES SHOWN ON PLANS ARE INDICATIVE ONLY FOR CLARITY – REFER 'TYPICAL' SECTIONS C28.0 AND OTHER RELEVANT CONSULTANTS DRAWINGS FOR EXACT SETOUT LOCATIONS AND DETAILS.

FOR CONSTRUCTION

REVISION	DESCRIPTION	ISSUED	VER'D	APP'D	DATE	CLIENT	ARCHITECT		PROJECT	DRAWING TITLE	JOB NUMBER			
B	RE-ISSUED FOR CONSTRUCTION CERTIFICATE	SW		CP	11.08.17			 ALL DIMENSIONS TO BE VERIFIED ON SITE BEFORE COMMENCING WORK. NORTHROP ACCEPTS NO RESPONSIBILITY FOR THE USABILITY, COMPLETENESS OR SCALE OF DRAWINGS TRANSFERRED ELECTRONICALLY. THIS DRAWING MAY HAVE BEEN PREPARED USING COLOUR AND MAY BE INCOMPLETE IF COPIED TO BLACK & WHITE	6 ORCHARD STREET, WARRIEWOOD, NSW 2012	SUBDIVISION - STAGE 1	130945			
C	RE-ISSUED FOR CONSTRUCTION CERTIFICATE	SW		CP	18.08.17							DRAWING NUMBER	REVISION	
D	RE-ISSUED FOR CONSTRUCTION CERTIFICATE	SW		CP	22.09.17								C19.03	G
E	RE-ISSUED FOR CONSTRUCTION CERTIFICATE	SW		CP	16.11.17									
F	RE-ISSUED FOR CONSTRUCTION CERTIFICATE	SW		CP	16.01.18									
G	RE-ISSUED FOR CONSTRUCTION CERTIFICATE	SW		CP	13.02.18									
DRAWING NOT TO BE USED FOR CONSTRUCTION UNLESS VERIFICATION SIGNATURE HAS BEEN ADDED						THE COPYRIGHT OF THIS DRAWING REMAINS WITH NORTHROP CONSULTING ENGINEERS PTY LTD								
DRAWING SHEET SIZE = A1														

DRAWN: S.WEEKS



GENERAL NOTES:

1. REFER SPECIFICATIONS NOTES FOR EXISTING SERVICES GENERAL REQUIREMENTS.
2. ALL WORKS TO BE CARRIED OUT IN ACCORDANCE WITH COUNCIL / RELEVANT AUTHORITY SPECIFICATIONS AND DETAILS.
3. CAD FILES TO BE SUPPLIED IN AUTOCAD FORMAT FOR SETOUT PURPOSES UPON REQUEST.
4. ALL EXISTING SERVICES INDICATED ON THE DRAWINGS ORIGINATE FROM SUPPLIED DATA OR DIAL BEFORE YOU DIG SEARCHES, THEREFORE THEIR ACCURACY AND COMPLETENESS IS NOT GUARANTEED. IT IS THE RESPONSIBILITY OF THE CONTRACTOR TO DETERMINE AND CONFIRM THE LOCATION AND LEVEL OF ALL EXISTING SERVICES PRIOR TO THE COMMENCEMENT OF ANY WORK. ANY DISCREPANCIES SHALL BE REPORTED TO THE SUPERINTENDENT. CLEARANCES SHALL BE OBTAINED FROM THE RELEVANT SERVICE AUTHORITY. NOTE SERVICE AUTHORITY REQUIREMENTS FOR LOCATING OF SERVICES PRIOR TO COMMENCEMENT OF WORKS.
5. CONTRACTOR TO ALLOW TO ADJUST AND LIAISE WITH RELEVANT SERVICE AUTHORITIES IN RELATION TO EXISTING SERVICE ADJUSTMENT AND RELOCATION.
6. NEW SERVICES SHOWN ON PLANS ARE INDICATIVE ONLY FOR CLARITY - REFER TYPICAL SECTIONS C28-10 AND OTHER RELEVANT CONSULTANTS DRAWINGS FOR EXACT SETOUT LOCATIONS AND DETAILS.

FOR CONSTRUCTION

REVISION	DESCRIPTION	ISSUED	VER'D	APP'D	DATE	CLIENT	ARCHITECT		PROJECT	DRAWING TITLE	JOB NUMBER
B	RE-ISSUED FOR CONSTRUCTION CERTIFICATE	SW	CP		11.08.17			 Sydney Level 11 345 George Street, Sydney NSW 2000 Ph (02) 9241 4188 Fax (02) 9241 4324 Email sydney@northrop.com.au ABN 81 094 433 100	6 ORCHARD STREET, WARRIEWOOD, NSW 2012	SUBDIVISION - STAGE 1 SERVICES MASTER PLAN - SHEET 4	130945
C	RE-ISSUED FOR CONSTRUCTION CERTIFICATE	SW	CP		18.08.17						
D	RE-ISSUED FOR CONSTRUCTION CERTIFICATE	SW	CP		22.09.17						
E	RE-ISSUED FOR CONSTRUCTION CERTIFICATE	SW	CP		16.11.17						
F	RE-ISSUED FOR CONSTRUCTION CERTIFICATE	SW	CP		16.01.18						
G	RE-ISSUED FOR CONSTRUCTION CERTIFICATE	SW	CP		13.02.18						
DRAWING NOT TO BE USED FOR CONSTRUCTION UNLESS VERIFICATION SIGNATURE HAS BEEN ADDED											
DRAWING SHEET SIZE = A1											


1. SERVICE TRENCH LAYOUT SUBJECT TO CHANGE BASED ON AUTHORITY APPROVAL AND DETAILED DESIGNED DRAWINGS FROM OTHER ENGINEERING DISCIPLINES.

[illegible]

FOR CONSTRUCTION


REVISION	DESCRIPTION	ISSUED	VER'D	APP'D	DATE	CLIENT	ARCHITECT	ALL DIMENSIONS TO BE VERIFIED ON SITE BEFORE COMMENCING WORK. NORTHROP ACCEPTS NO RESPONSIBILITY FOR THE USABILITY, COMPLETENESS OR SCALE OF DRAWINGS TRANSFERRED ELECTRONICALLY. THIS DRAWING MAY HAVE BEEN PREPARED USING COLOUR, AND MAY BE INCOMPLETE IF COPIED TO BLACK & WHITE.	PROJECT	DRAWING TITLE	JOB NUMBER	
B	RE-ISSUED FOR CONSTRUCTION CERTIFICATE	SW		CP	11.08.17			 Level 11 345 George Street, Sydney NSW 2000 Ph (02) 6241 4188 Fax (02) 6241 4324 Email sydney@northrop.com.au ABN 81 094 433 100	6 ORCHARD STREET, WARRIEWOOD, NSW 2012	SUBDIVISION - STAGE 1 TYPICAL SERVICES SECTIONS	130945	
C	RE-ISSUED FOR CONSTRUCTION CERTIFICATE	SW		CP	18.08.17						DRAWING NUMBER	REVISION
D	RE-ISSUED FOR CONSTRUCTION CERTIFICATE	SW		CP	22.09.17						C19.11	G
E	RE-ISSUED FOR CONSTRUCTION CERTIFICATE	SW		CP	16.11.17						DRAWING SHEET SIZE = A1	
F	RE-ISSUED FOR CONSTRUCTION CERTIFICATE	SW		CP	16.01.18							
G	RE-ISSUED FOR CONSTRUCTION CERTIFICATE	SW		CP	13.02.18							
DRAWING NOT TO BE USED FOR CONSTRUCTION UNLESS VERIFICATION SIGNATURE HAS BEEN ADDED.											THE COPYRIGHT OF THIS DRAWING REMAINS WITH NORTHROP (PNS) CIVIL ENGINEERS PTY LTD.	
DRAWING NUMBER C19.11 DRAWING SHEET SIZE = A1												REVISION G

VERIFIER: T.NATSA
JOB MANAGER: CPALADA
DESIGNED: CPALADA
DRAWN: S.WEEKS

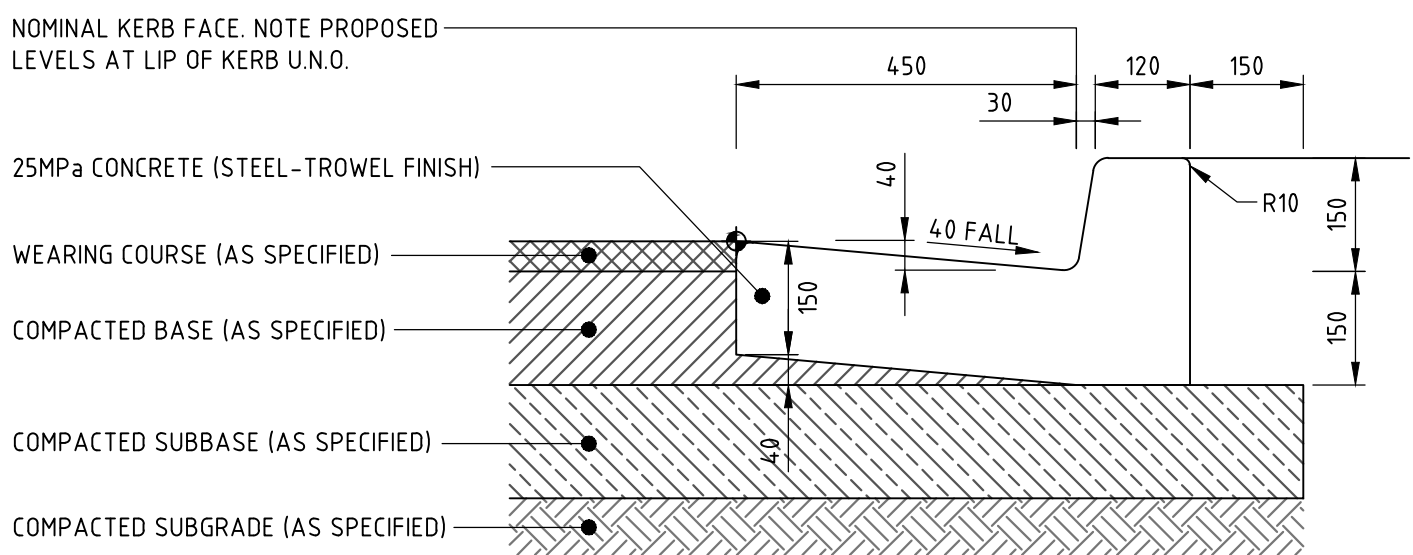


KERB & GUTTER 'KG' - FLEXIBLE PAVEMENT TYPE '1'

EXPANSION JOINTS @ MAX 12m CTRS / TOOL JOINTS @ MAX 3m CTRS
ALL RADII TO BE 20mm U.N.O.

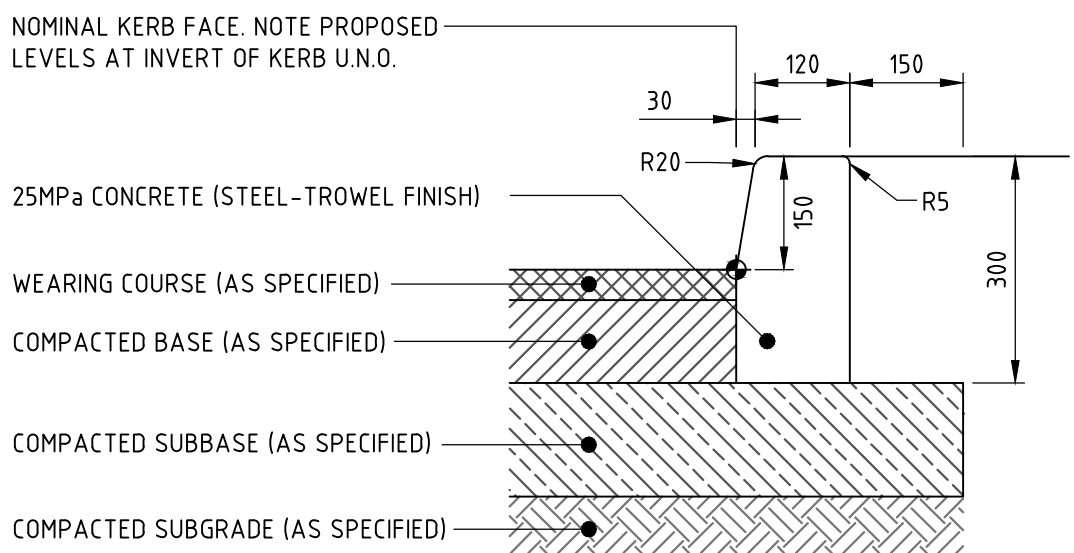


KERB ONLY 'KO'

EXPANSION JOINTS @ MAX 12m CTRS / TOOL JOINTS @ MAX 3m CTRS
ALL RADII TO BE 20mm U.N.O.

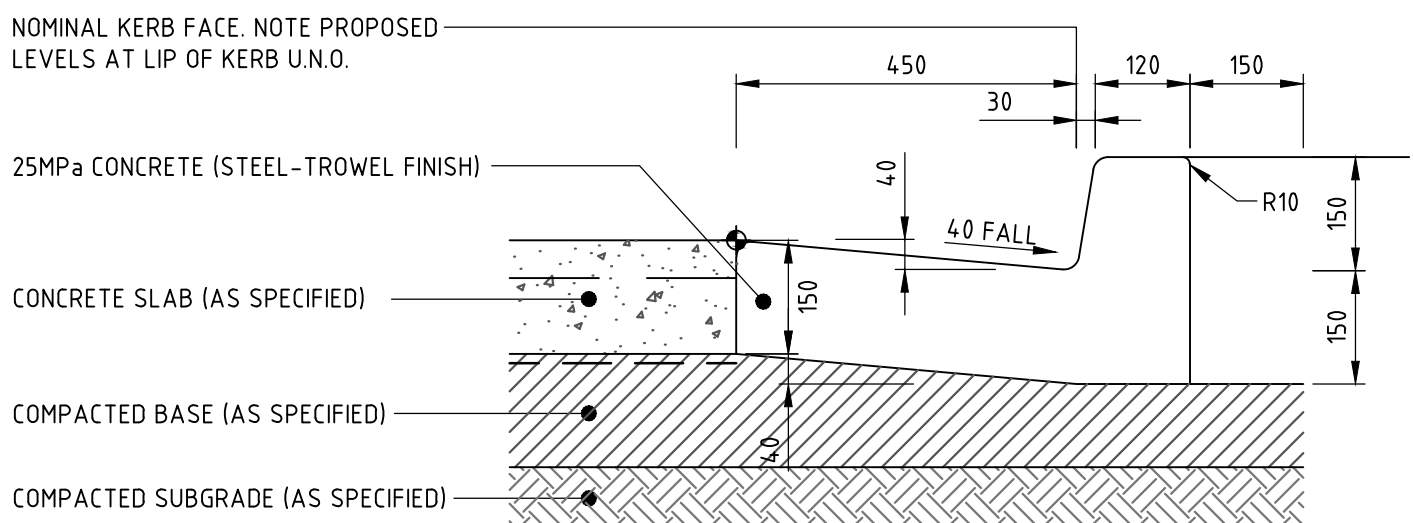

KERB & GUTTER 'KG' - RIGID PAVEMENT TYPE '1'


EXPANSION JOINTS @ MAX 12m CTRS / TOOL JOINTS @ MAX 3m CTRS
ALL RADII TO BE 20mm U.N.O.

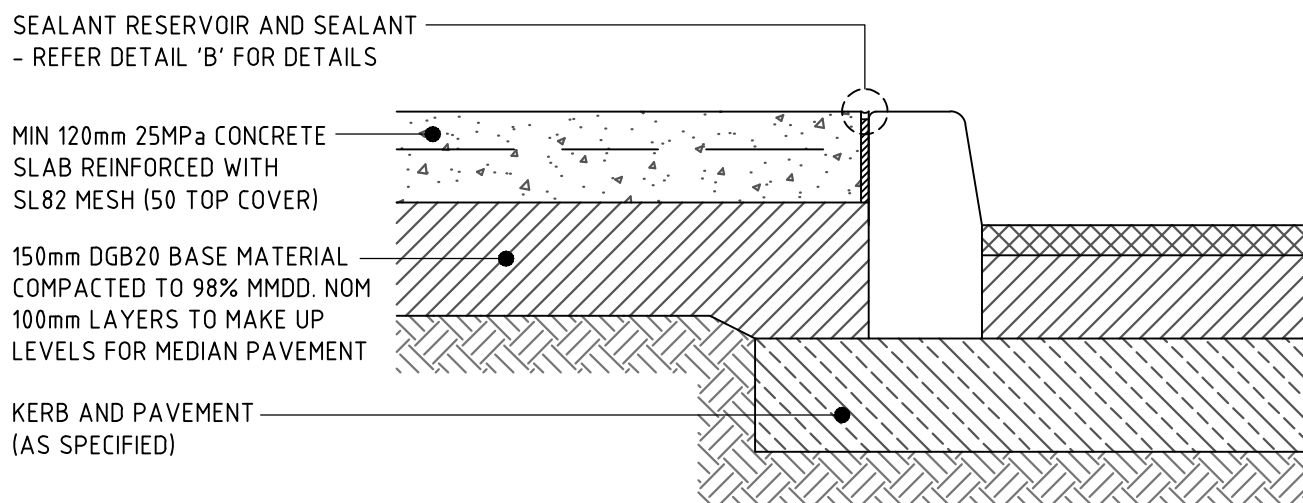

CONCRETE MEDIAN 'ME'


MIN CBR 5% (CONTRACTOR TO CONFIRM ONSITE).

WHERE CONCRETE MEDIAN IS TO BE INSTALLED OVER EXISTING ASPHALT, BASE MATERIAL MAY BE SUBSTITUTED FOR 30mm SAND LEVELING LAYER OR BLACK PLASTIC MEMBRANE / BOND BREAKER. PROVIDE SAWN JOINTS @ 2m CENTRES / EXPANSION JOINTS @ 6m CENTRES.

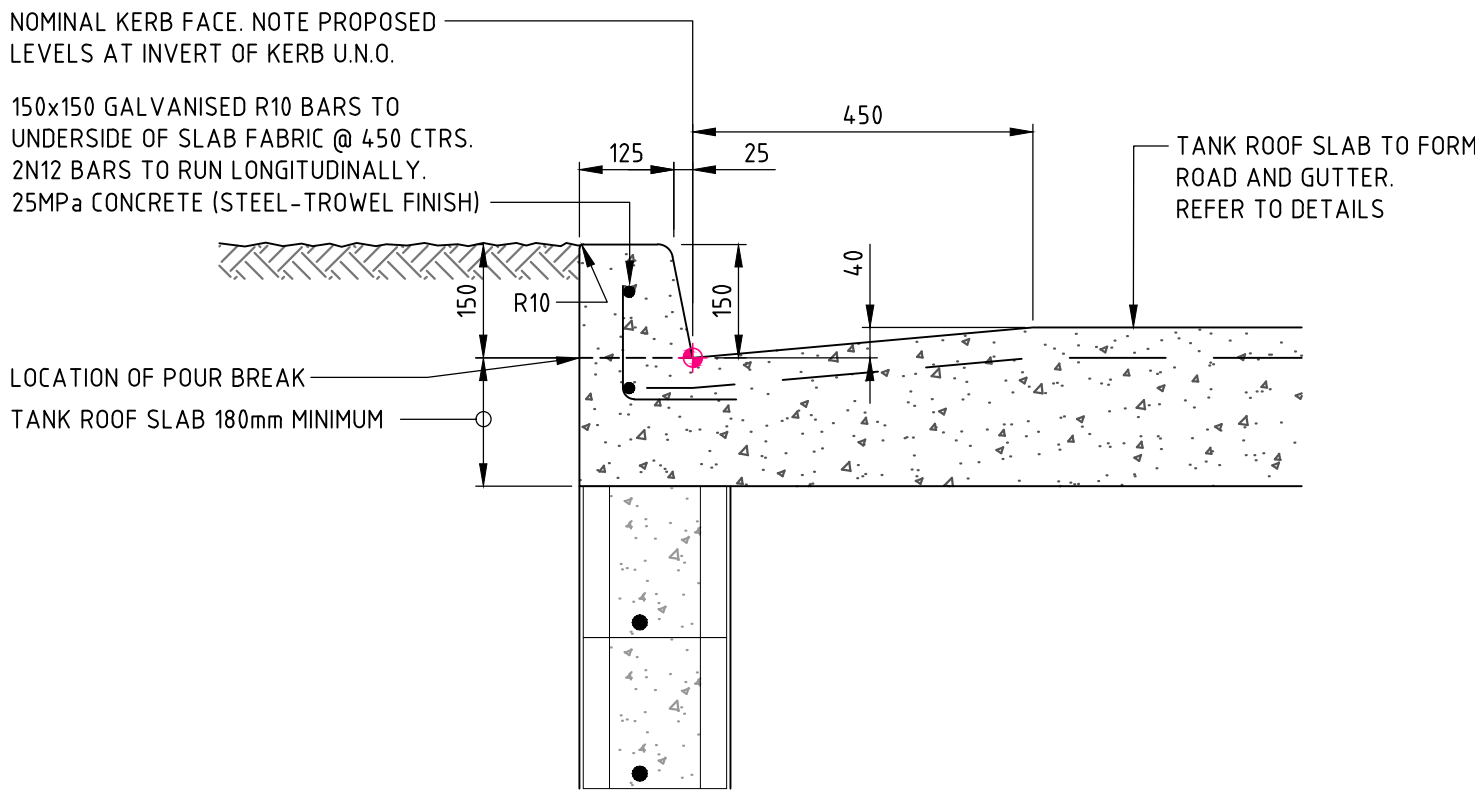

INTEGRAL KERB & GUTTER 'IKG' DETAIL


EXPANSION JOINTS @ MAX 12m CTRS / TOOL JOINTS @ MAX 3m CTRS TO
ALIGN WITH PAVEMENT JOINTING. ALL RADII TO BE 20mm U.N.O.

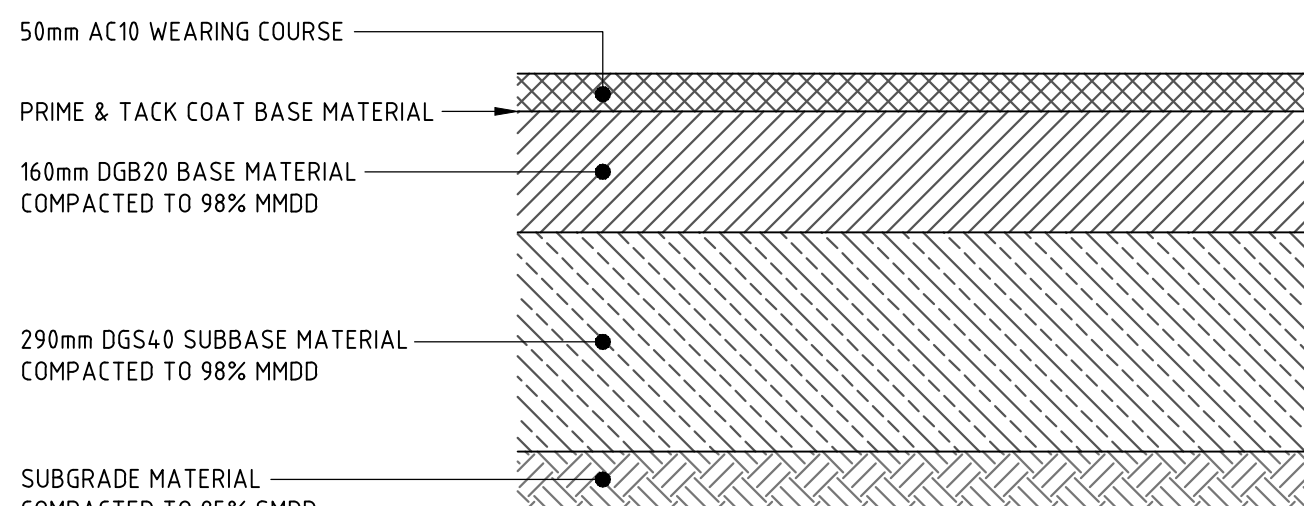

FLEXIBLE PAVEMENT TYPE '1'


MIN CBR 5% (CONTRACTOR TO CONFIRM ONSITE)

NOTE: NO SOIL DATA AVAILABLE AT TIME OF DESIGN.
CONTRACTOR TO CONFIRM CBR = 5% OR GREATER.
OBTAIN ENGINEER'S APPROVAL BEFORE CONSTRUCTION.

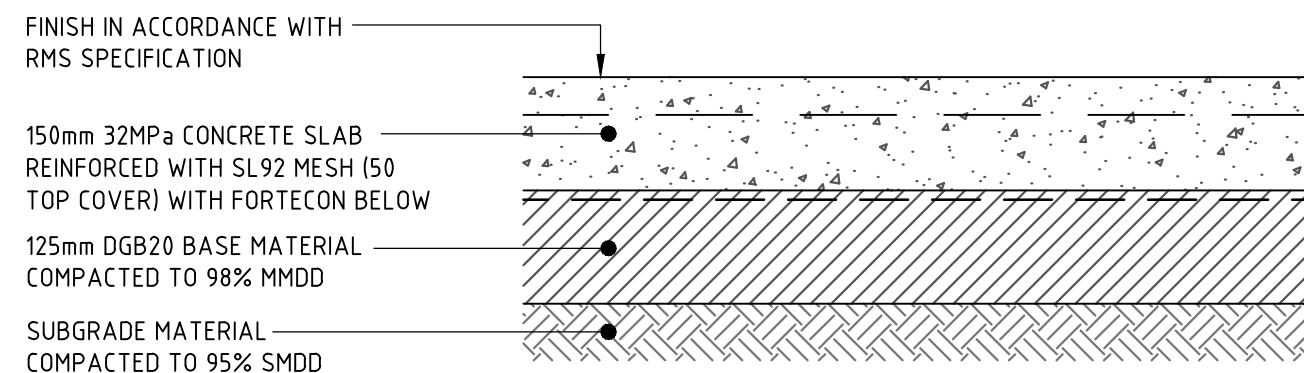


RIGID PAVEMENT TYPE '1'

MIN CBR 10% (CONTRACTOR TO CONFIRM ONSITE)

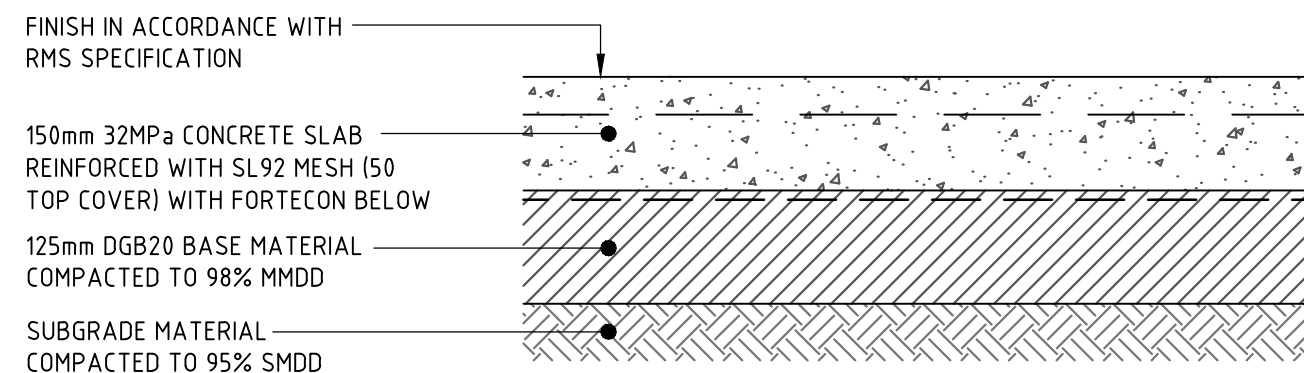


RIGID PAVEMENT TYPE '2' - DRIVEWAY

MIN CBR 10% (CONTRACTOR TO CONFIRM ONSITE)

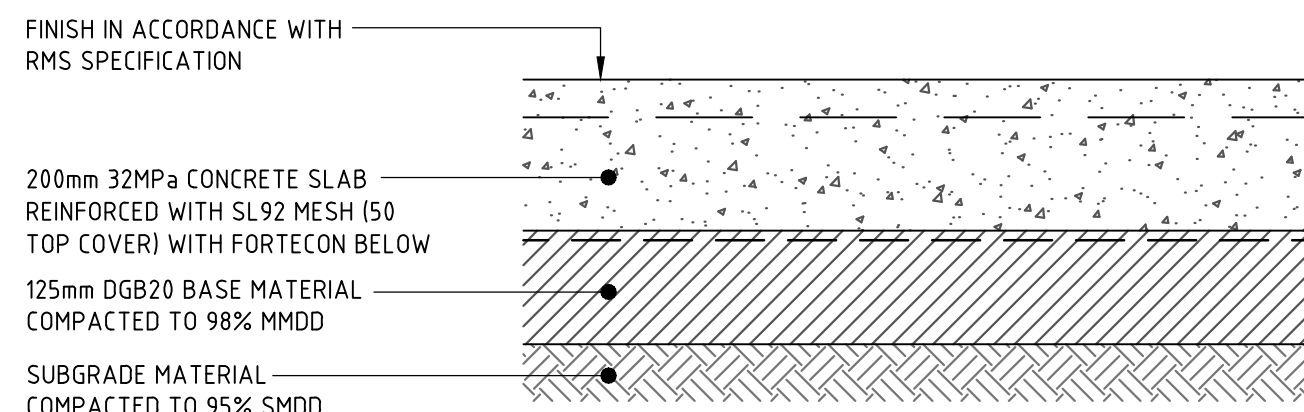

RIGID PAVEMENT TYPE '3' - THICKENING

MIN CBR 10% (CONTRACTOR TO CONFIRM ONSITE)

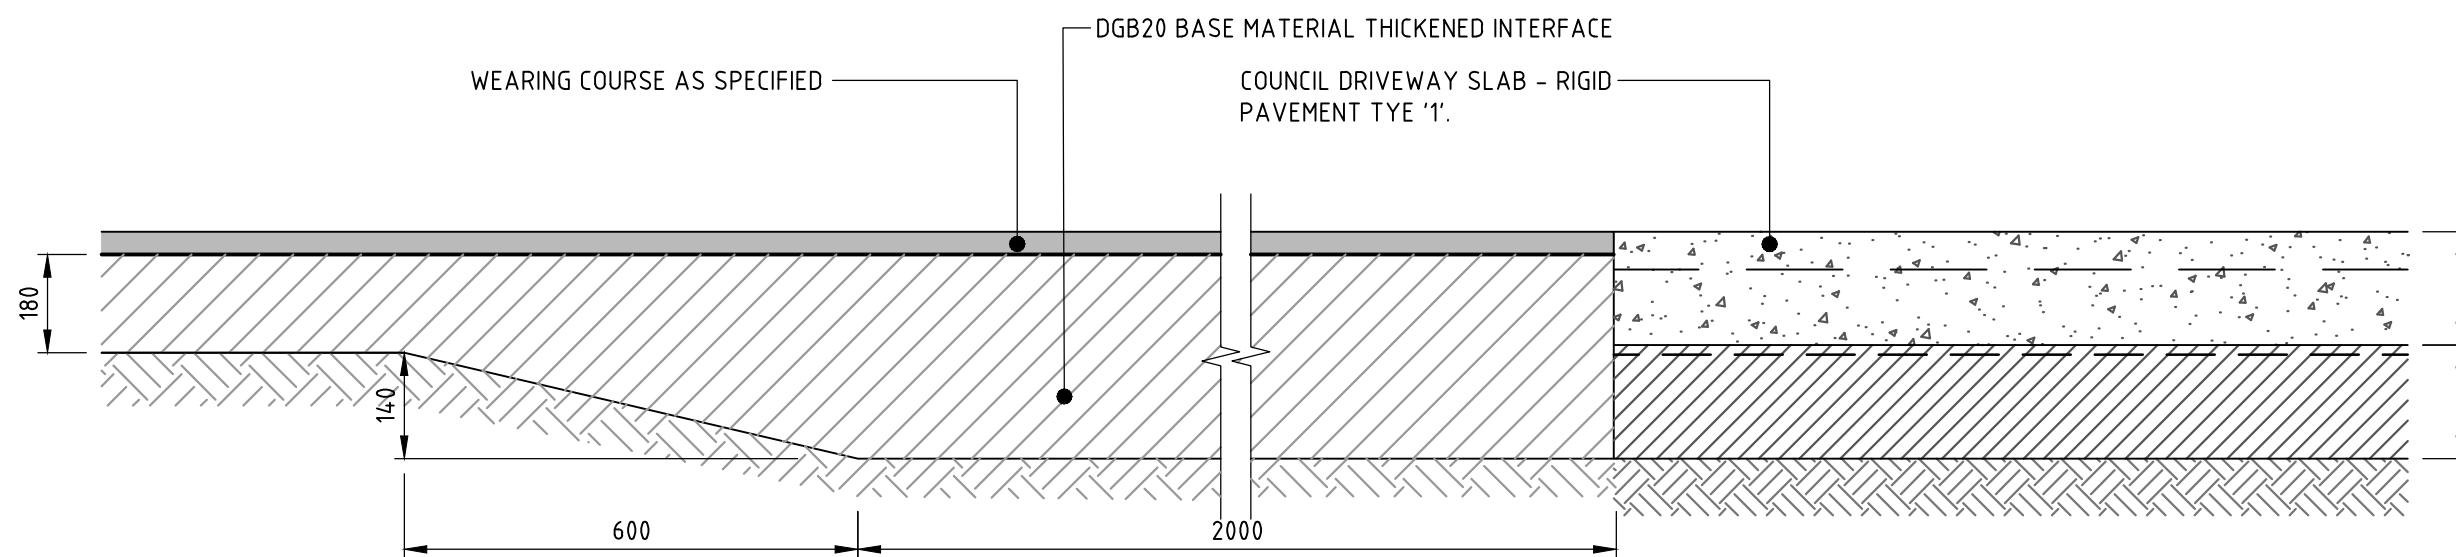

ASPHALT PAVEMENT TO CONCRETE PAVEMENT INTERFACE 'INT 4'

NOTES:

- MATCH ASPHALT NEATLY WITH EXISTING
- FINAL SAWCUT TO BE UNDERTAKEN AT A TIME TO ENSURE MINIMAL DAMAGE / CHIPPING OCCURS TO EDGE OF EXISTING

50mm AC14 WEARING COURSE WITH
PRIME AND TACKCOAT BENEATH
AC20 DEEP LIFT ASPHALT
PLACED IN 50-75mm LAYERS

EXISTING SUBBASE MATERIAL (RE-USE
OF SUBBASE SUBJECT TO
ENGINEERS APPROVAL WHERE SUITABLE)

SUBGRADE MATERIAL

PAVEMENT INTERFACE 'INT1'

MIN CBR 50% (CONTRACTOR TO CONFIRM ONSITE)

NOTES:

- MATCH ASPHALT NEATLY WITH EXISTING
- FINAL SAWCUT TO BE UNDERTAKEN AT A TIME TO ENSURE MINIMAL DAMAGE / CHIPPING OCCURS TO EDGE OF EXISTING

WEARING COURSE AS SPECIFIED

BASE MATERIAL AS SPECIFIED

SUBBASE MATERIAL AS SPECIFIED

SUBGRADE MATERIAL

PAVEMENT INTERFACE 'INT2'

DRILL AND EPOXY 20mm GALVANISED
ROUND DOWEL (400mm LONG), 200mm INTO
EXISTING SLAB @ 300mm CENTRES.
PROVIDE CONNOLLY DOWEL SLEEVE OVER

SEALANT RESERVOIR AND SEALANT
- REFER DETAIL 'B' FOR DETAILS

CONCRETE PAVEMENT
AS SPECIFIED

SL92 MESH (50 COVER)

PROVIDE 10mm WIDE ABLEFLEX
WITH RIP-OFF STRIP

SUBGRADE MATERIAL
COMPACTED TO 100% SMDD

PAVEMENT INTERFACE 'INT3'

SELECT FILL COMPACTED TO 98% MDD WHERE FILL IN EXCESS
OF PAVEMENT THICKNESS

100mm 25MPa CONCRETE SLAB
REINFORCED WITH SL72 MESH
(50 TOP COVER)

NOM 50mm SAND BEDDING
/ LEVELING LAYER.

SUBGRADE MATERIAL
COMPACTED TO 95% SMDD

FOOTPATH PAVEMENT TYPE '1'

MIN CBR 10% (CONTRACTOR TO CONFIRM ONSITE).

CONTRACTOR TO ALLOW FOR JOINTS - REFER JOINT DETAILS

FOR CONSTRUCTION

REVISION	DESCRIPTION	ISSUED	VER'D	APP'D	DATE	CLIENT
B	RE-ISSUED FOR CONSTRUCTION CERTIFICATE	SW		CP	11.08.17	
C	RE-ISSUED FOR CONSTRUCTION CERTIFICATE	SW		CP	18.08.17	
D	RE-ISSUED FOR CONSTRUCTION CERTIFICATE	SW		CP	22.09.17	
E	RE-ISSUED FOR CONSTRUCTION CERTIFICATE	SW		CP	16.11.17	
F	RE-ISSUED FOR CONSTRUCTION CERTIFICATE	SW		CP	16.01.18	
G	RE-ISSUED FOR CONSTRUCTION CERTIFICATE	SW		CP	13.02.18	

Monado
CONSTRUCTIONS Pty Ltd

STEPHEN BOWERS
ARCHITECTS

ALL DIMENSIONS TO BE VERIFIED ON SITE BEFORE
BEGINNING WORK.
NORTHROP ACCEPTS NO RESPONSIBILITY FOR THE
USABILITY, COMPLETENESS OR SCALE OF DRAWINGS
TRANSFERRED ELECTRONICALLY.
THIS DRAWING MAY HAVE BEEN PREPARED USING COLOUR,
AND MAY BE INCOMPLETE IF COPIED TO BLACK & WHITE

NORTHROP
Sydney
Level 11 345 George Street, Sydney NSW 2000
Ph (02) 9241 4188 Fax (02) 9241 4324
Email sydney@northrop.com.au ABN 81 094 433 100

PROJECT
**6 ORCHARD STREET,
WARRIEWOOD, NSW 2012**

DRAWING TITLE
**SUBDIVISION - STAGE 1
DETAILS - SHEET 1**


JOB NUMBER
130945
DRAWING NUMBER
C20.01
REVISION
G
DRAWING SHEET SIZE = A1

DRAWING NOT TO BE USED FOR CONSTRUCTION UNLESS
VERIFICATION SIGNATURE HAS BEEN ADDED


THE COPYRIGHT OF THIS DRAWING REMAINS WITH
NORTHROP CONSULTING ENGINEERS PTY LTD

NOT TO SCALE

DRAWN: S.WEEKS
DESIGNED: C.PALADA
JOB MANAGER: C.PALADA
VERIFIER: T.NATSA

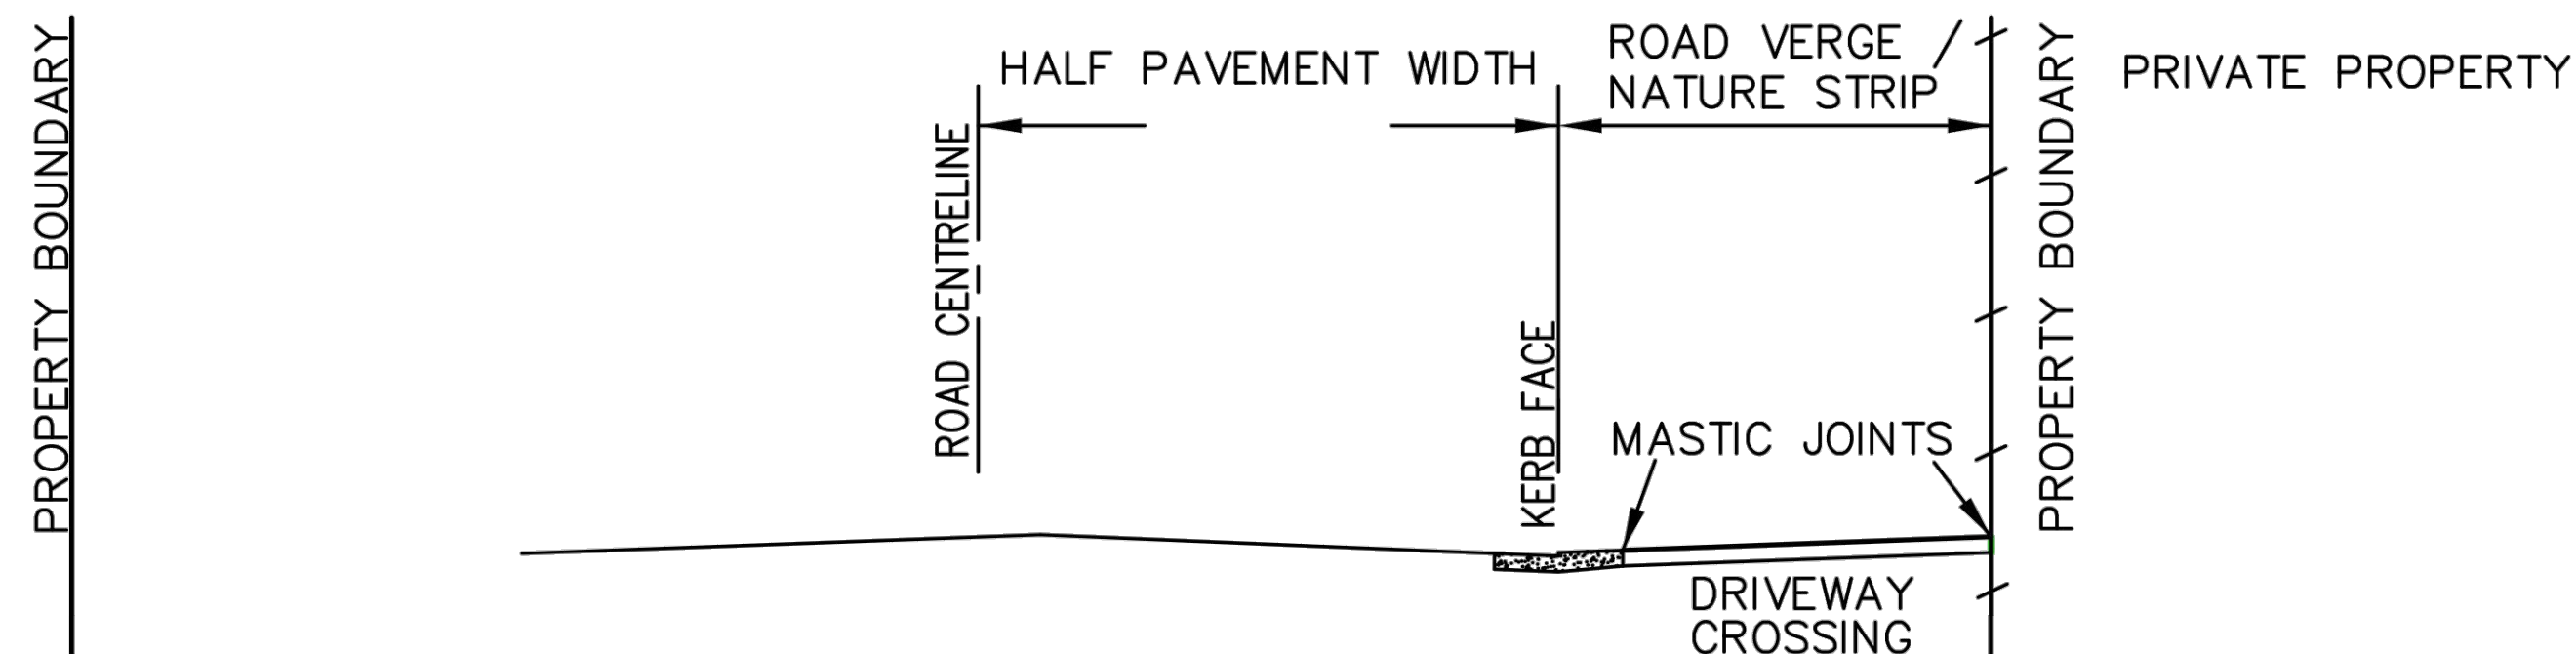


**CROSS SECTION—ROAD FROM CENTRELINE
TO PROPERTY BOUNDARY**

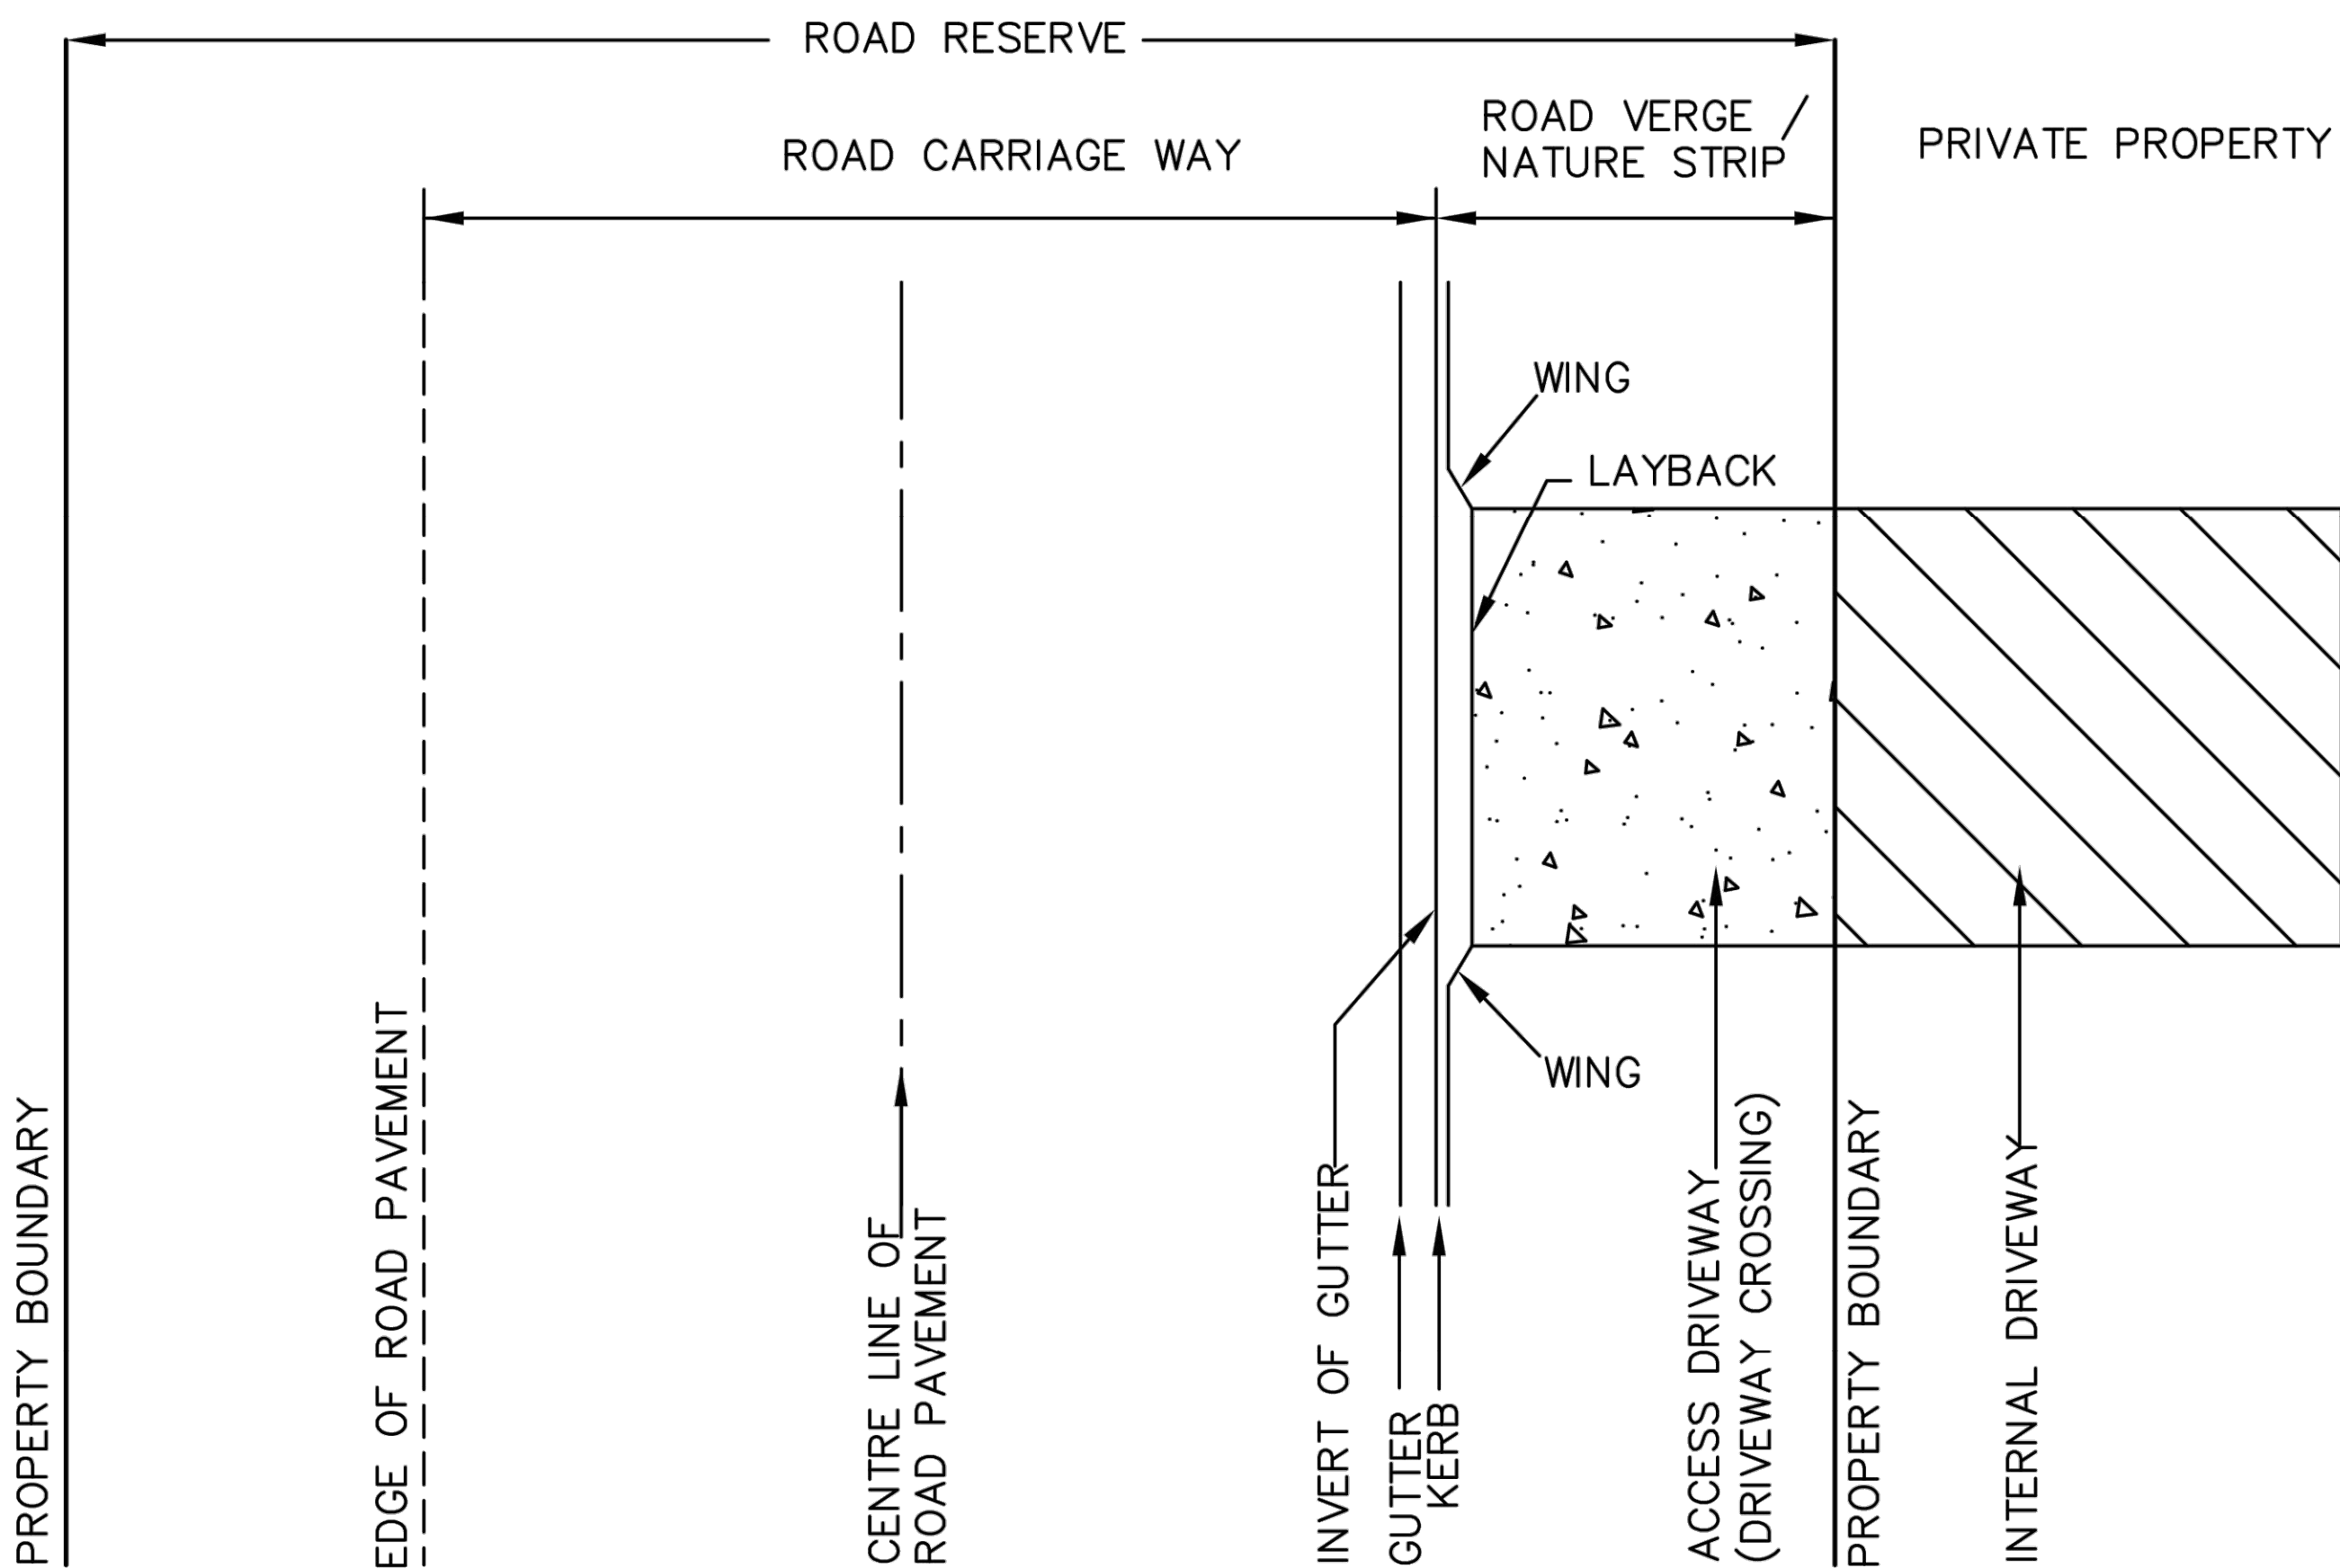


PLAN

NOTES


- all construction to be concrete plain uncoloured 25MPa at 28 days.
- thickness single dwelling – 150mm with SL82 mesh. Multiple or industrial – 180mm with SL92 mesh.
- at least 24 hours notice of intention to pour shall be given to the Council's Urban Infrastructure Unit and no concrete shall be placed until the formwork has been approved.
- where kerb and gutter does not exist, the future alignment of the kerb can be provided by Council

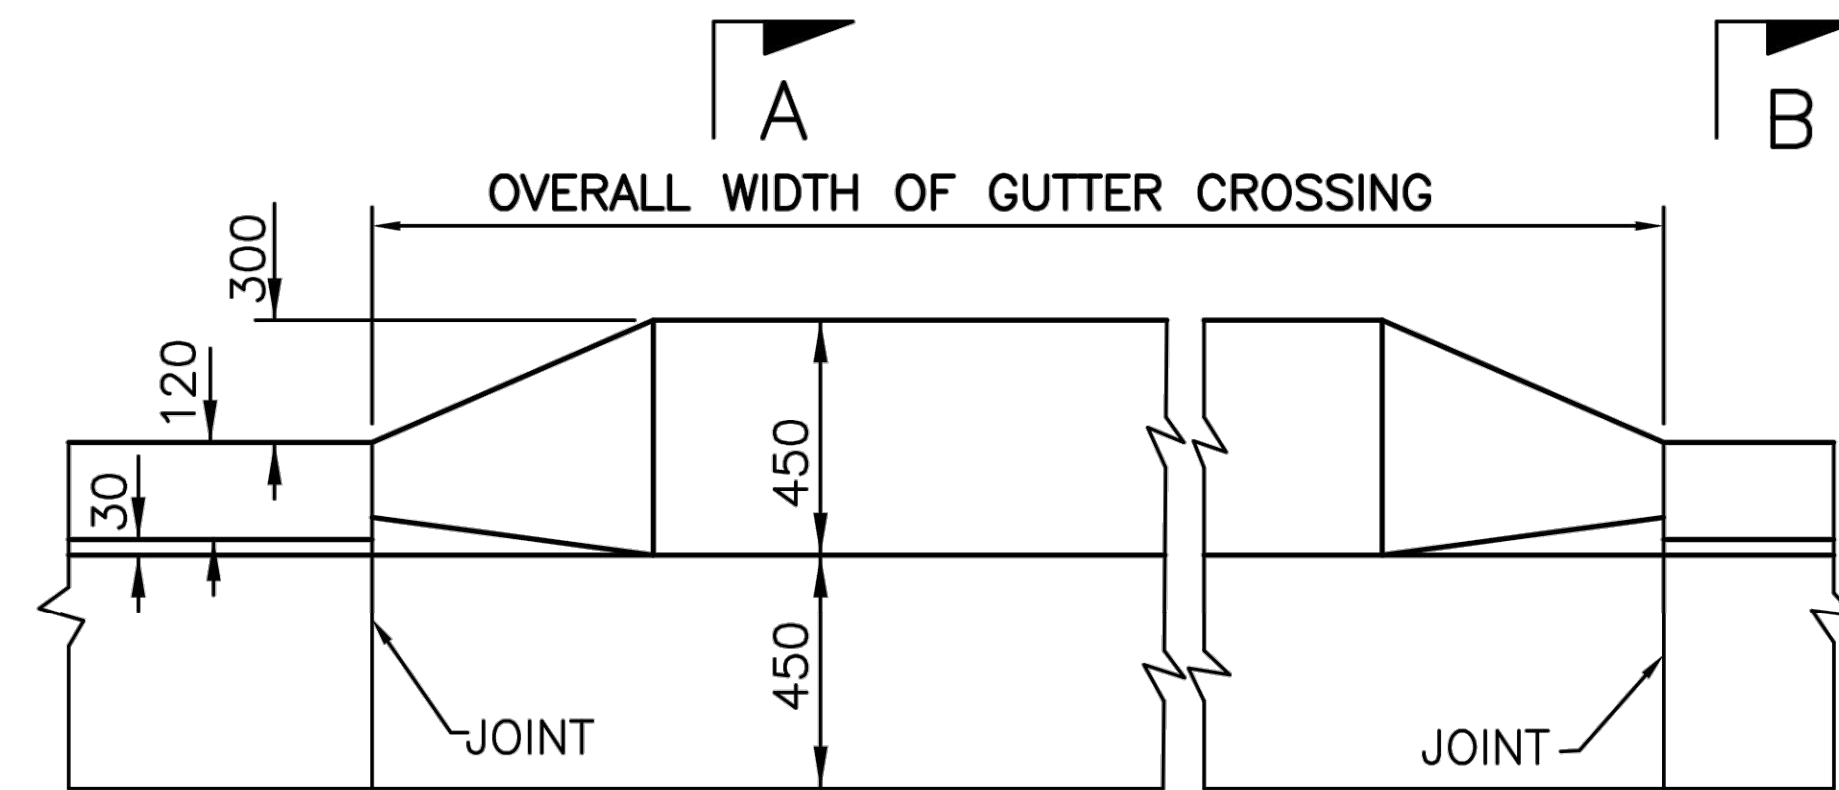

PLAN

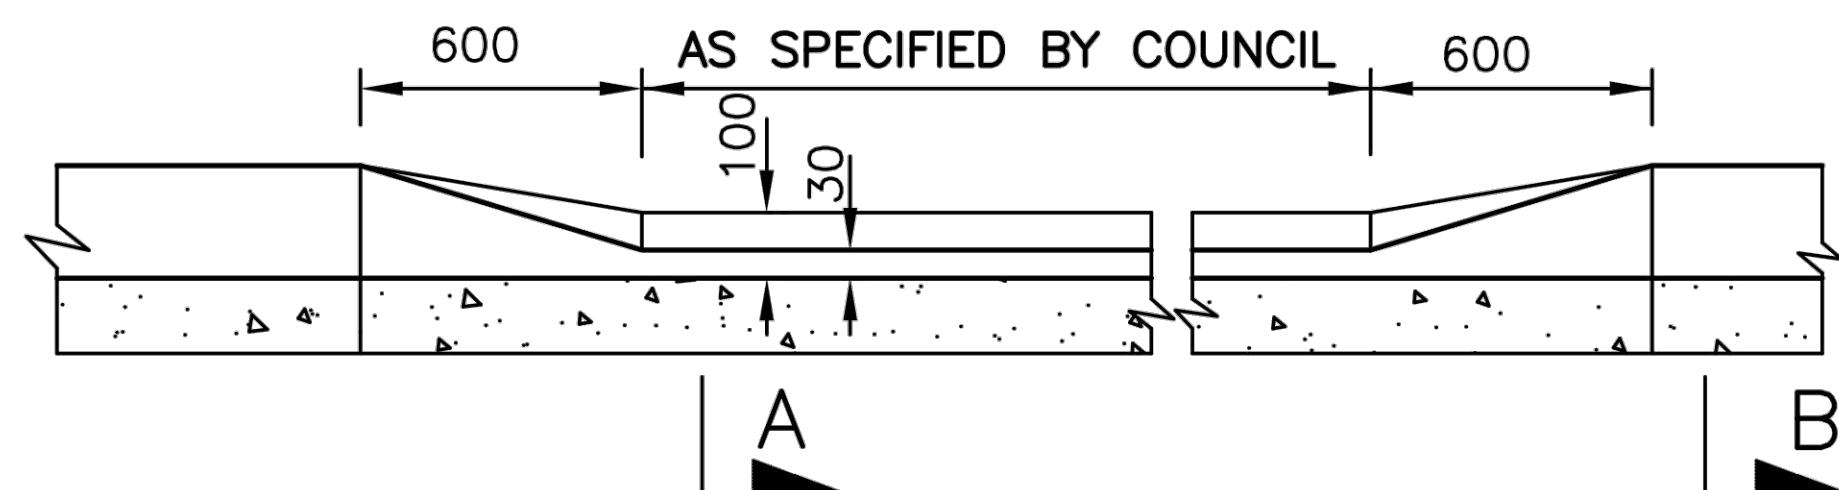


ELEVATION AT KERB FACE

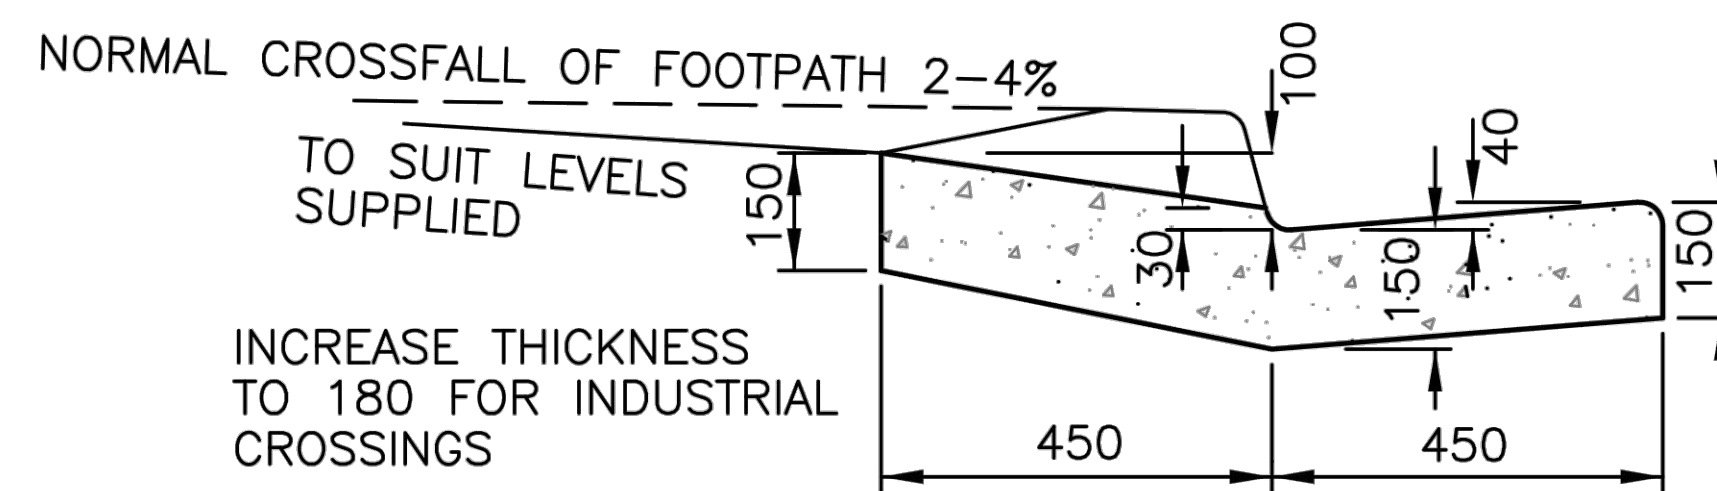


SECTION AA


GUTTER CROSSING

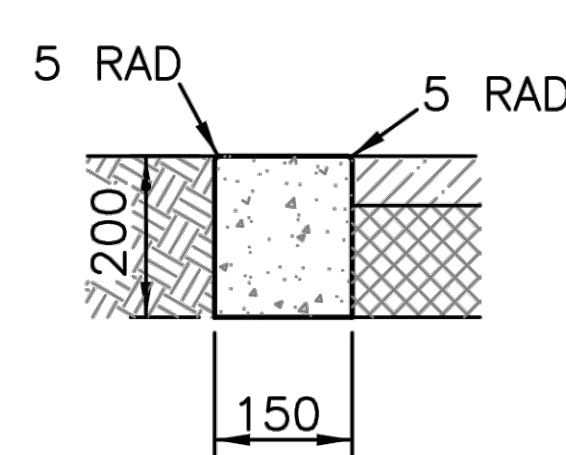

EDGE STRIP

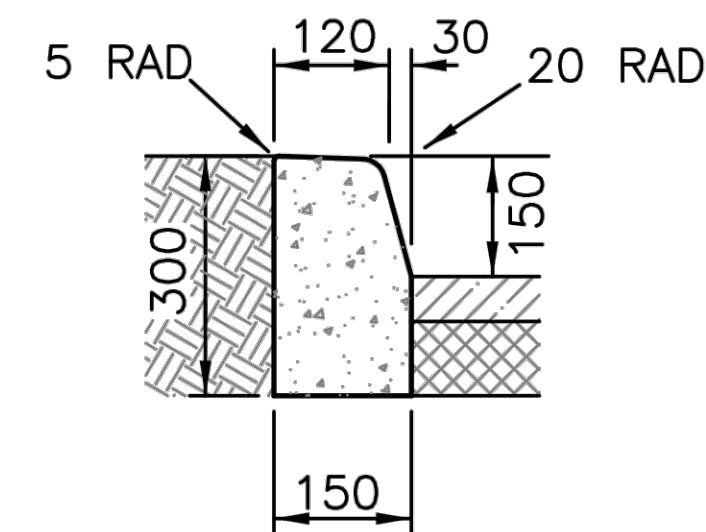

KERB ONLY

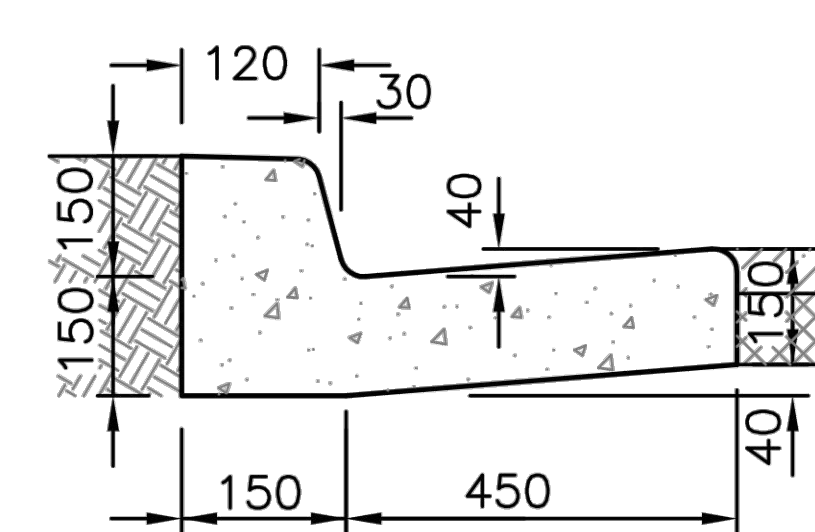

**SECTION BB
INTEGRAL K.& G.**

NOTES

CONCRETE TO BE MINIMUM COMPRESSIVE STRENGTH 25MPa AT 28 DAYS.

FOR CONSTRUCTION

REVISION	DESCRIPTION	ISSUED	VER'D	APP'D	DATE	CLIENT	ARCHITECT	ALL DIMENSIONS TO BE VERIFIED ON SITE BEFORE COMMENCING WORK. NORTHROP ACCEPTS NO RESPONSIBILITY FOR THE USABILITY, COMPLETENESS OR SCALE OF DRAWINGS TRANSFERRED ELECTRONICALLY. THIS DRAWING MAY HAVE BEEN PREPARED USING COLOUR, AND MAY BE INCOMPLETE IF COPIED TO BLACK & WHITE.	PROJECT	DRAWING TITLE	JOB NUMBER
B	RE-ISSUED FOR CONSTRUCTION CERTIFICATE	SW		CP	11.08.17				6 ORCHARD STREET, WARRIEWOOD, NSW 2012	SUBDIVISION - STAGE 1	130945
C	RE-ISSUED FOR CONSTRUCTION CERTIFICATE	SW		CP	18.08.17					DETAILS - SHEET 2	
D	RE-ISSUED FOR CONSTRUCTION CERTIFICATE	SW		CP	22.09.17						
E	RE-ISSUED FOR CONSTRUCTION CERTIFICATE	SW		CP	16.11.17						
F	RE-ISSUED FOR CONSTRUCTION CERTIFICATE	SW		CP	16.01.18						
G	RE-ISSUED FOR CONSTRUCTION CERTIFICATE	SW		CP	13.02.18						

CONSTRUCTIONS Pty Ltd

STEPHEN BOWERS
ARCHITECTS

THE COPYRIGHT OF THIS DRAWING REMAINS WITH NORTHROP CONSULTING ENGINEERS PTY LTD

NOT TO SCALE

Sydney

Level 11 345 George Street, Sydney NSW 2000

Ph (02) 9241 4188 Fax (02) 9241 4324

Email sydney@northrop.com.au ABN 81 094 433 100

6 ORCHARD STREET,
WARRIEWOOD, NSW 2012


DRAWING NUMBER

REVISION

C20.02


G

DRAWING SHEET SIZE = A1

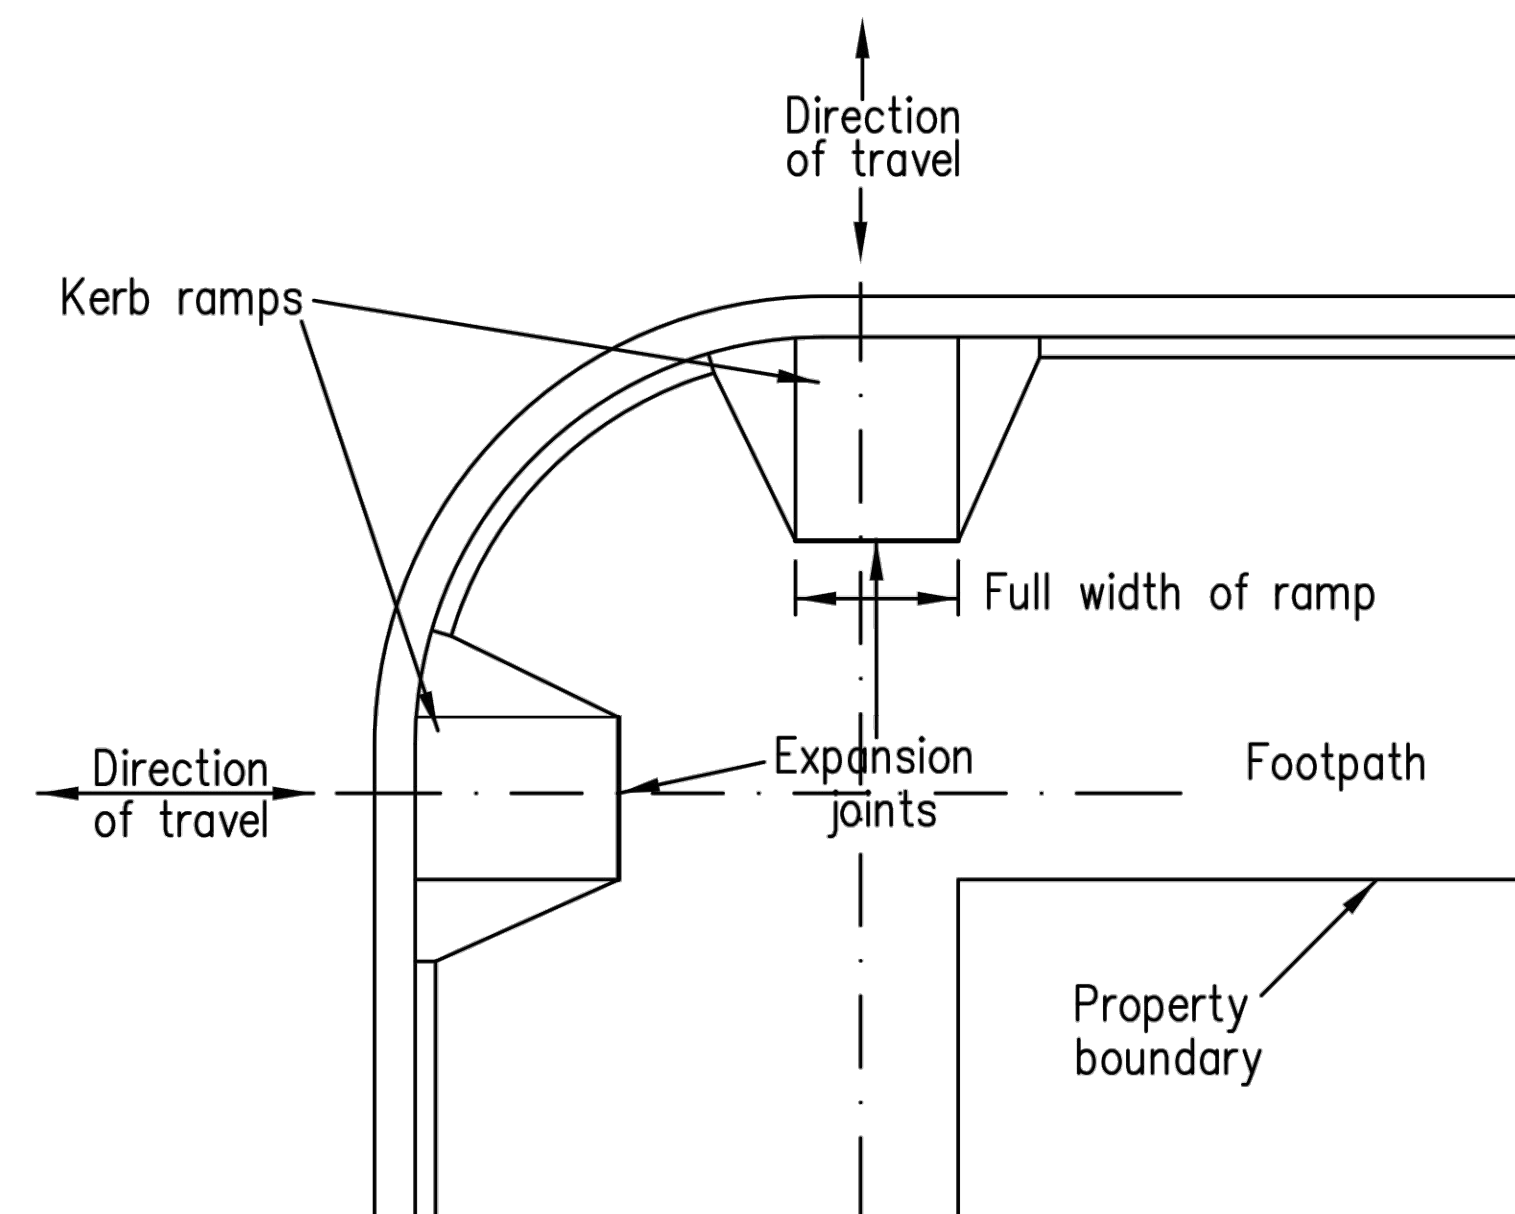


LOCATION OF KERB RAMPs


* Kerb ramps shall be graded in the direction of travel as shown above.

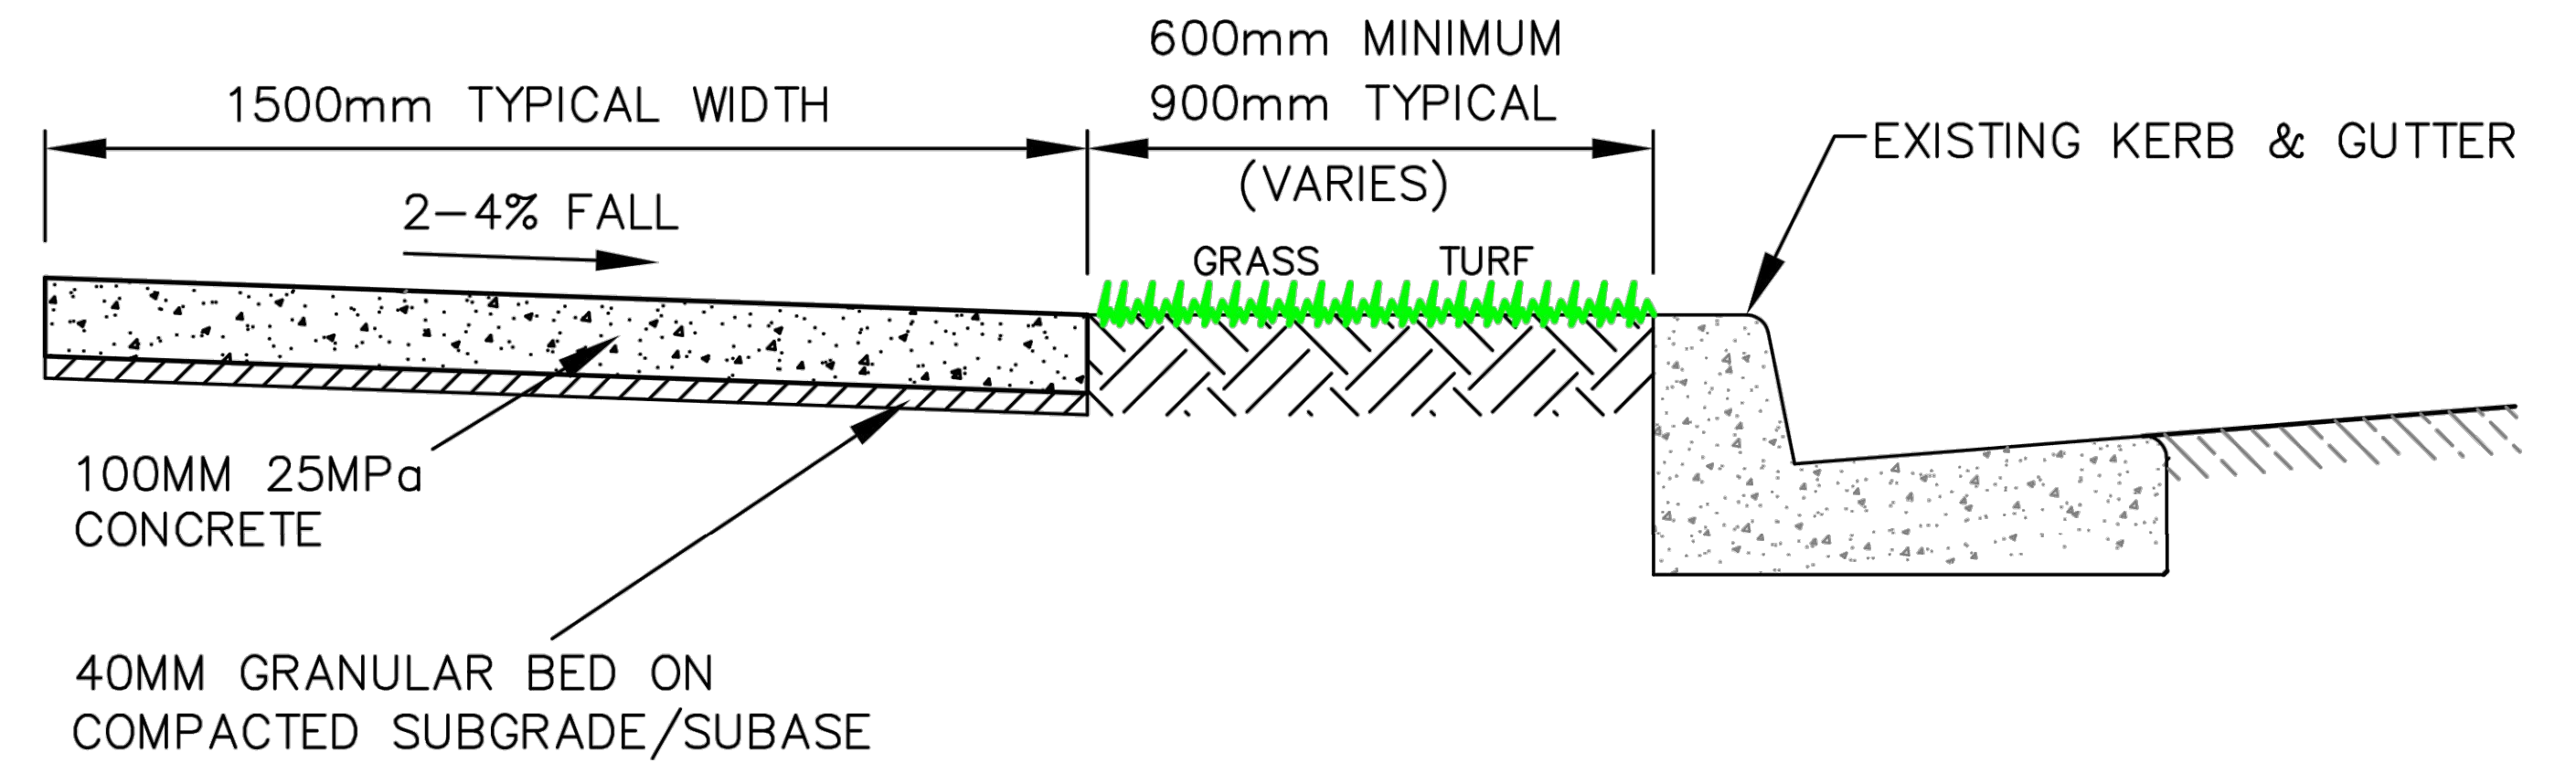


(PREFERRED OPTION)

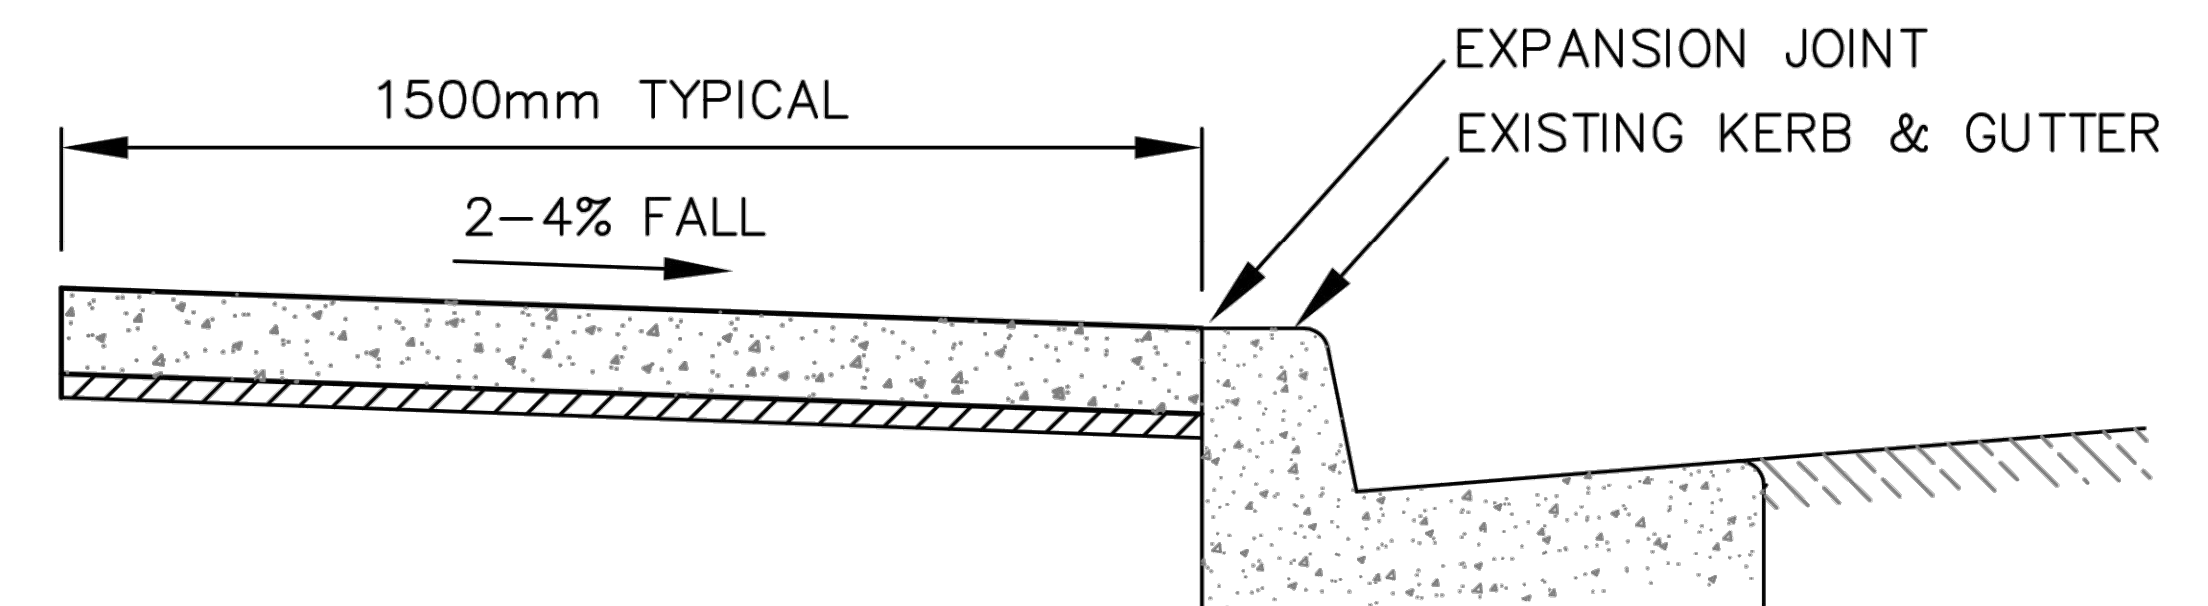

ADJOINING KERB & GUTTER

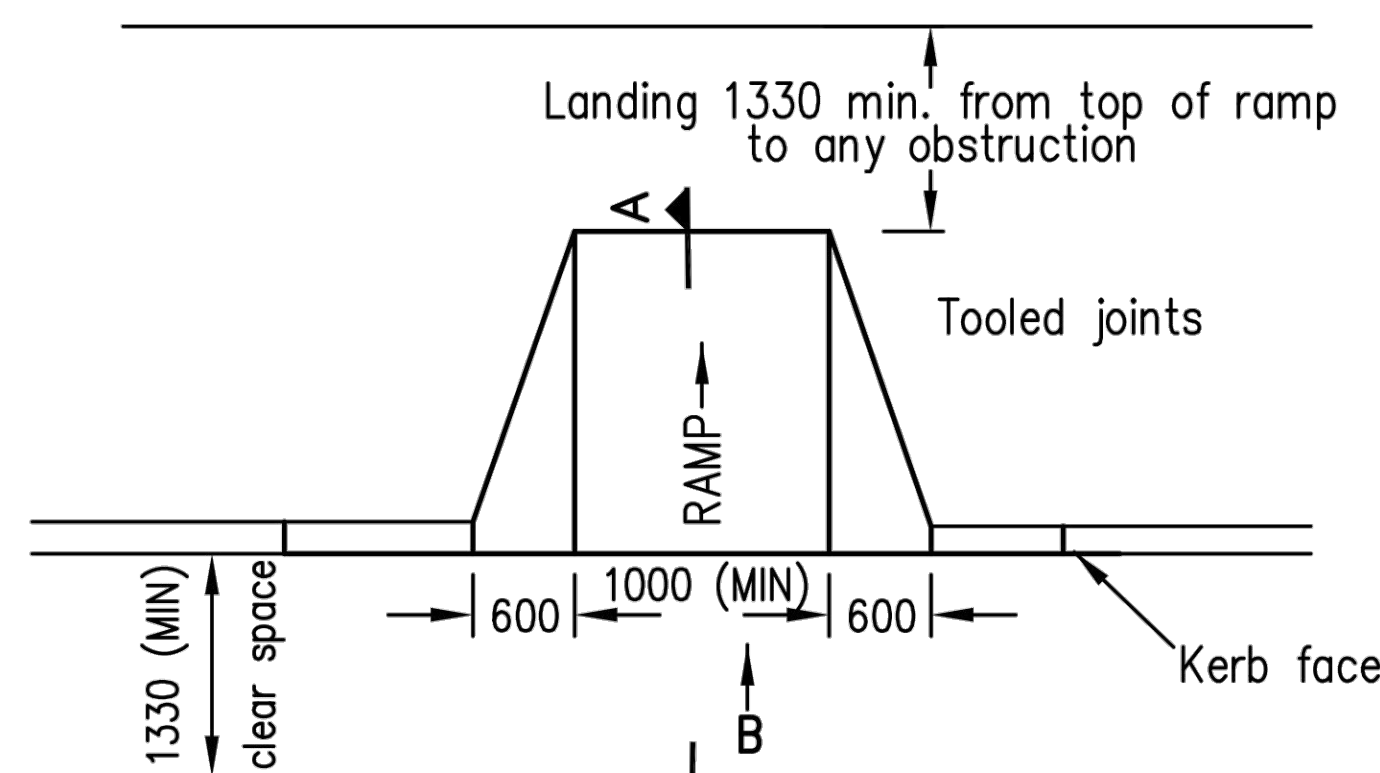


TOP VIEW

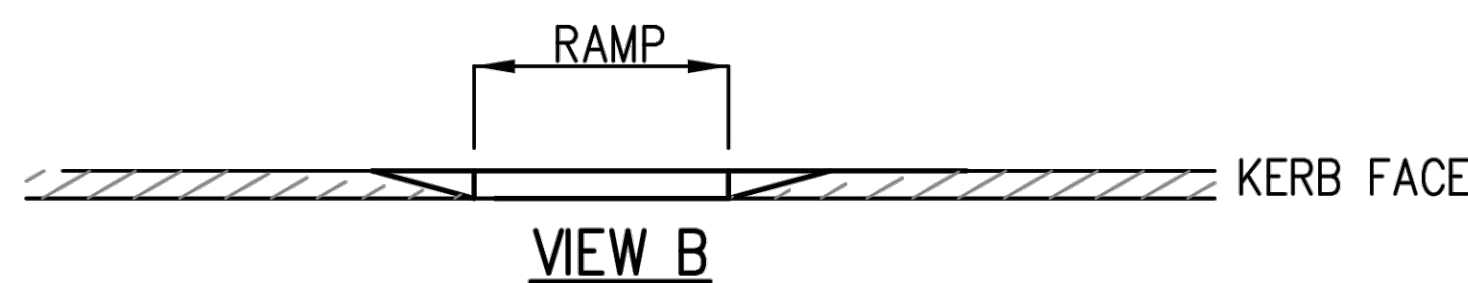

VIEW B

INCLUDED ANGLE BETWEEN RAMP SURFACE & ROADWAY OR LOWER SURFACE TO 160° MIN.

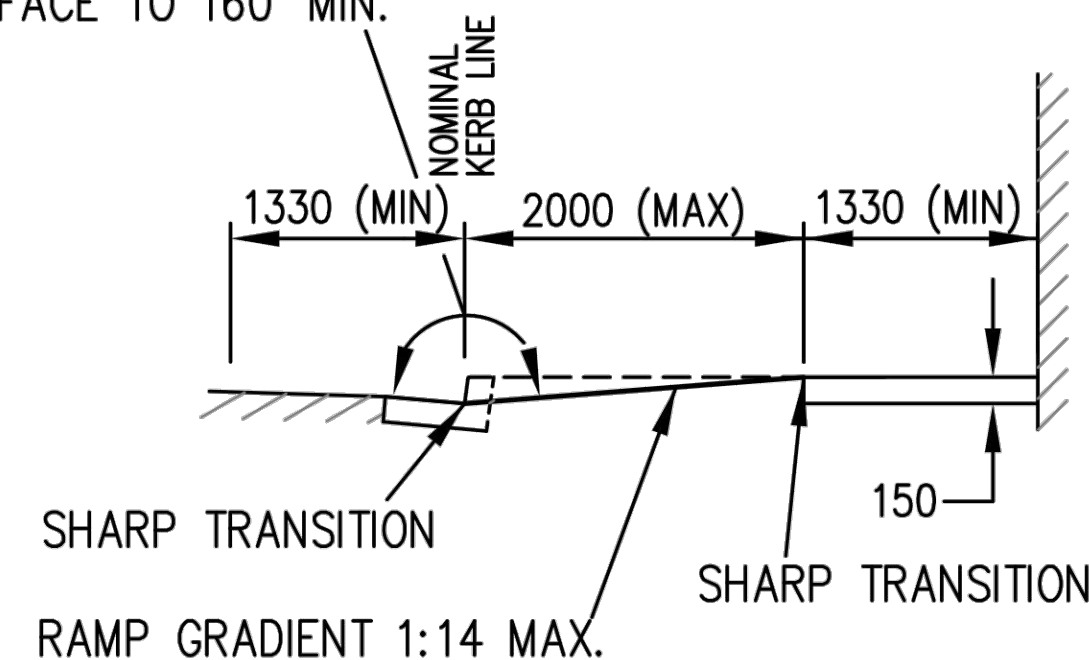

SECTION A-A

NOTES

1. footpath width to be 1200mm min. unless otherwise approved by Council. Shared paths to be 2500mm wide.
2. final layout and location to be approved by Council and shall comply where required with AS 1428.1 for disabled access.
3. construction shall be 100mm min. thickness 25MPa concrete laid on a 40mm min. thickness granular bed.
4. subgrade to be trimmed to line and level compacted to 95% standard compaction.
5. bedding material to be approved by Council.
6. joints shall be a combination of : A) dummy joints at either 1200mm centres or equal to path width if > 1200mm. B) full depth expansion joints of 10mm mastic at 6000mm (max) centres and at adjoining structures if width > 1500mm.
7. all edges to be rounded with edging tools.
8. surface finish to be broom finish and the surface shall not exhibit any ponding.
9. at vehicle crossing use driveway construction standard.

NOTES:

1. the ramp and sloping sides should be slip resistant and finished in a contrasting pumpkin colour.
2. no lip where ramp meets gutter.

FOR CONSTRUCTION

REVISION	DESCRIPTION	ISSUED	VER'D	APP'D	DATE	CLIENT	ARCHITECT	ALL DIMENSIONS TO BE VERIFIED ON SITE BEFORE COMMENCING WORK. NORTHROP ACCEPTS NO RESPONSIBILITY FOR THE USABILITY, COMPLETENESS OR SCALE OF DRAWINGS TRANSFERRED ELECTRONICALLY. THIS DRAWING MAY HAVE BEEN PREPARED USING COLOUR, AND MAY BE INCOMPLETE IF COPIED TO BLACK & WHITE.	PROJECT	DRAWING TITLE	JOB NUMBER
B	RE-ISSUED FOR CONSTRUCTION CERTIFICATE	SW		CP	11.08.17						
C	RE-ISSUED FOR CONSTRUCTION CERTIFICATE	SW		CP	18.08.17						
D	RE-ISSUED FOR CONSTRUCTION CERTIFICATE	SW		CP	22.09.17						
E	RE-ISSUED FOR CONSTRUCTION CERTIFICATE	SW		CP	16.11.17						
F	RE-ISSUED FOR CONSTRUCTION CERTIFICATE	SW		CP	16.01.18						
G	RE-ISSUED FOR CONSTRUCTION CERTIFICATE	SW		CP	13.02.18						

monado
CONSTRUCTIONS Pty Ltd

STEPHEN BOWERS
ARCHITECTS

NORTHROP
Sydney
Level 11 345 George Street, Sydney NSW 2000
Ph (02) 9241 4188 Fax (02) 9241 4324
Email sydney@northrop.com.au ABN 81 094 433 100

**6 ORCHARD STREET,
WARRIEWOOD, NSW 2012**

**SUBDIVISION - STAGE 1
DETAILS - SHEET 3**

130945

DRAWING NUMBER
C20.03
REVISION
G


DRAWING SHEET SIZE = A1

DRAWING NOT TO BE USED FOR CONSTRUCTION UNLESS VERIFICATION SIGNATURE HAS BEEN ADDED

THE COPYRIGHT OF THIS DRAWING REMAINS WITH NORTHROP CONSULTING ENGINEERS PTY LTD


NOT TO SCALE

VERIFIER: T.NATSA
JOB MANAGER: C.PALADA
DESIGNED: C.PALADA
DRAWN: S.WEEKS

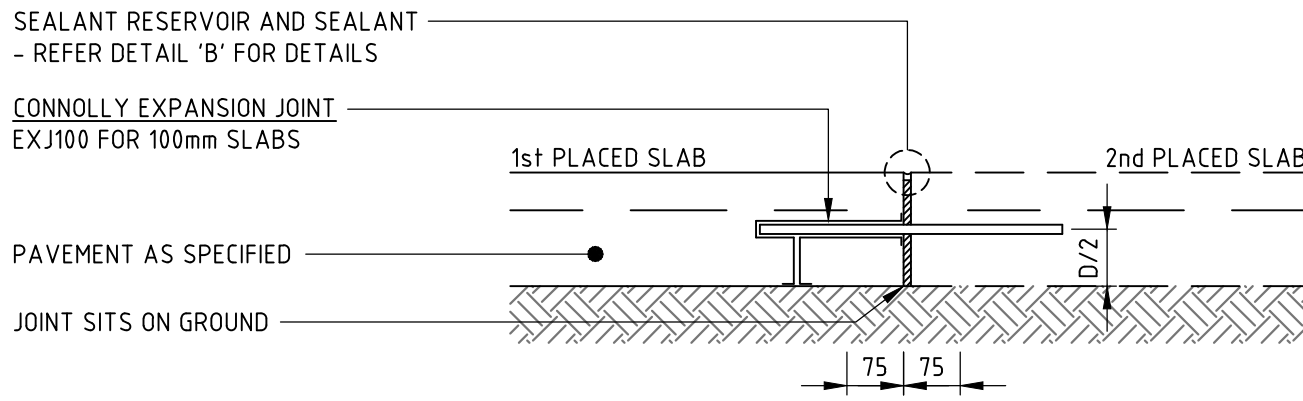


FOOTPATH EXPANSION JOINT 'EJ2'

- TO ALSO BE USED AS A 'STOPWORK JOINT'
- MAXIMUM CONTINUOUS POUR NOT TO EXCEED 36m
- JOINT TO BE INSTALLED TO MANUFACTURERS SPECIFICATIONS
- REFER SPECIFICATION NOTES FOR JOINT SPACINGS (6m UNO)

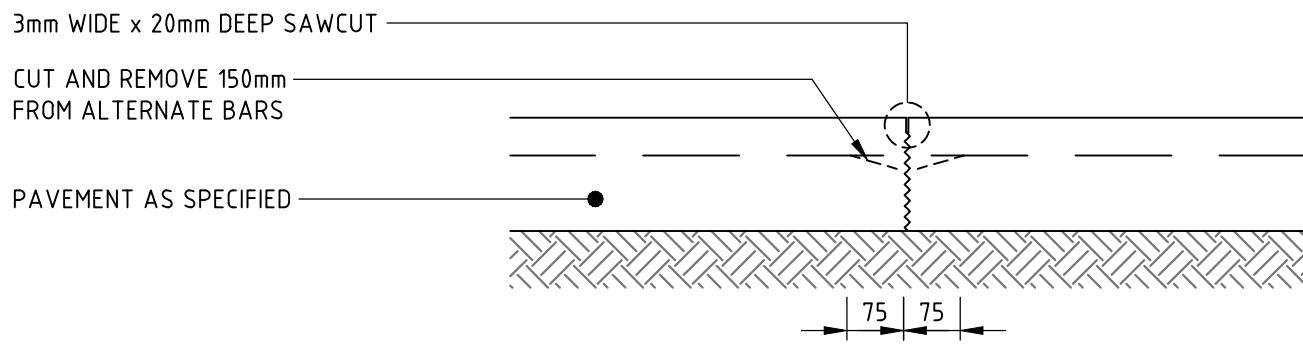


FOOTPATH SAWN / CONTRACTION JOINT 'SJ2'

- JOINT TO BE SAWN AS SOON AS CONCRETE HAS HARDENED SUFFICIENTLY THAT IT WILL NOT BE DAMAGED BY SAWING (MAX 24HRS)
- REFER SPECIFICATION NOTES FOR JOINT SPACINGS (2m UNO)

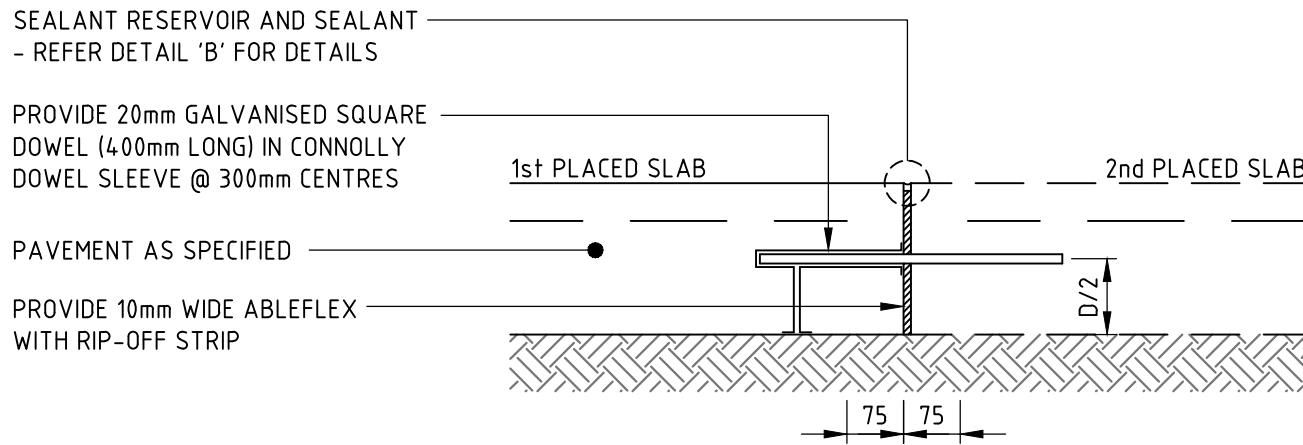


TRAFFICKED EXPANSION JOINT 'CJ1'

- TO ALSO BE USED AS A 'STOPWORK JOINT'
- JOINT TO BE INSTALLED TO MANUFACTURERS SPECIFICATIONS
- REFER SPECIFICATION NOTES FOR JOINT SPACINGS (18m UNO)

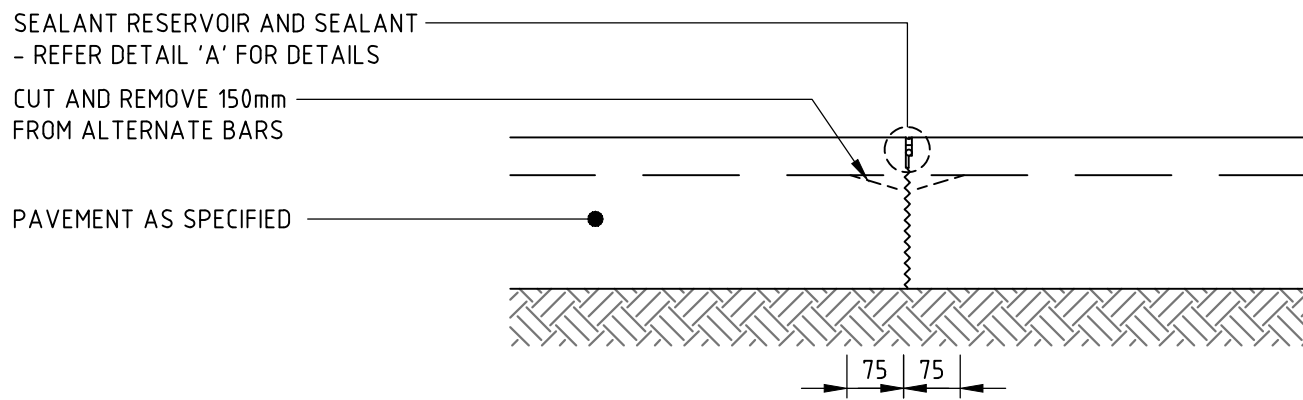


TRAFFICKED SAWN / CONTRACTION JOINT 'SJ1'


- JOINT TO BE SAWN AS SOON AS CONCRETE HAS HARDENED SUFFICIENTLY THAT IT WILL NOT BE DAMAGED BY SAWING (MAX 24HRS)
- REFER SPECIFICATION NOTES FOR JOINT SPACINGS (6m UNO)

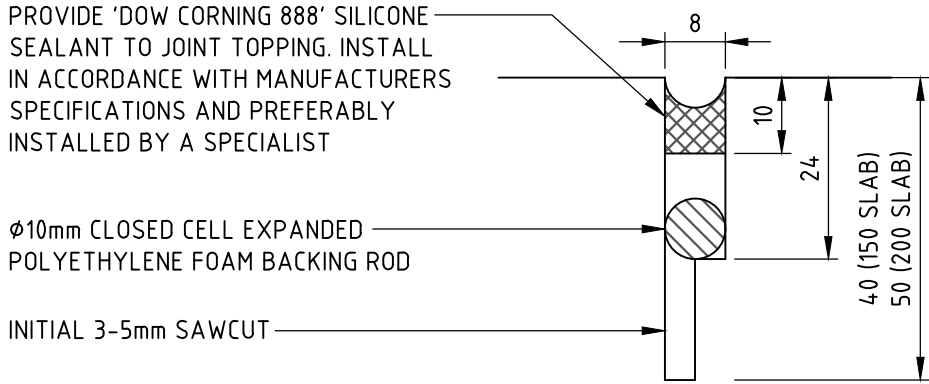

DETAIL 'A'

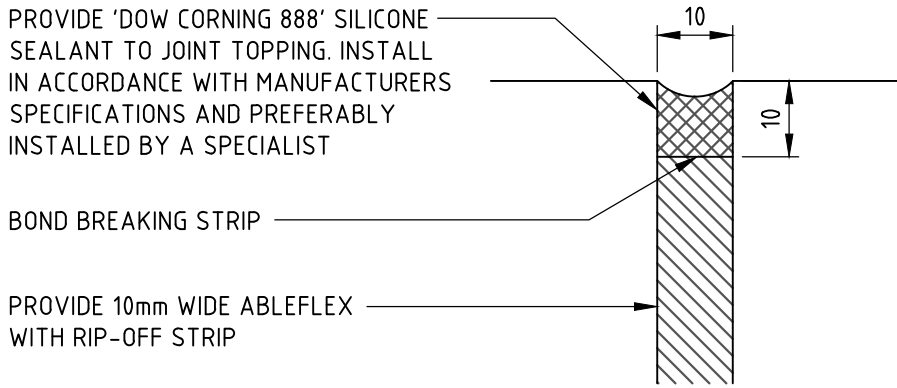


DETAIL 'B'

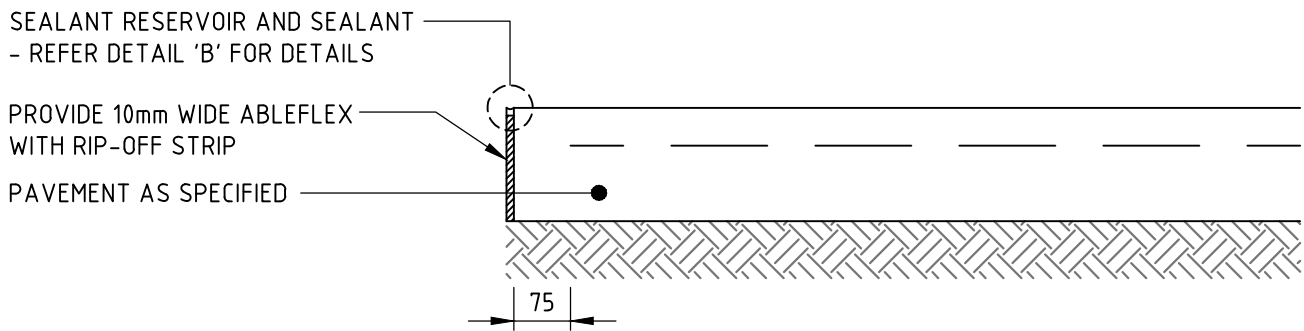


ISOLATION JOINT 'IJ'

- PROVIDE JOINT BETWEEN ALL NEW CONCRETE AND EXISTING STRUCTURES
- JOINT TO BE USED AGAINST ALL WALLS, FOOTINGS, COLUMNS, BACK OF KERB, SERVICE PITS, DRAINAGE PITS AND ALL SLAB PENETRATIONS

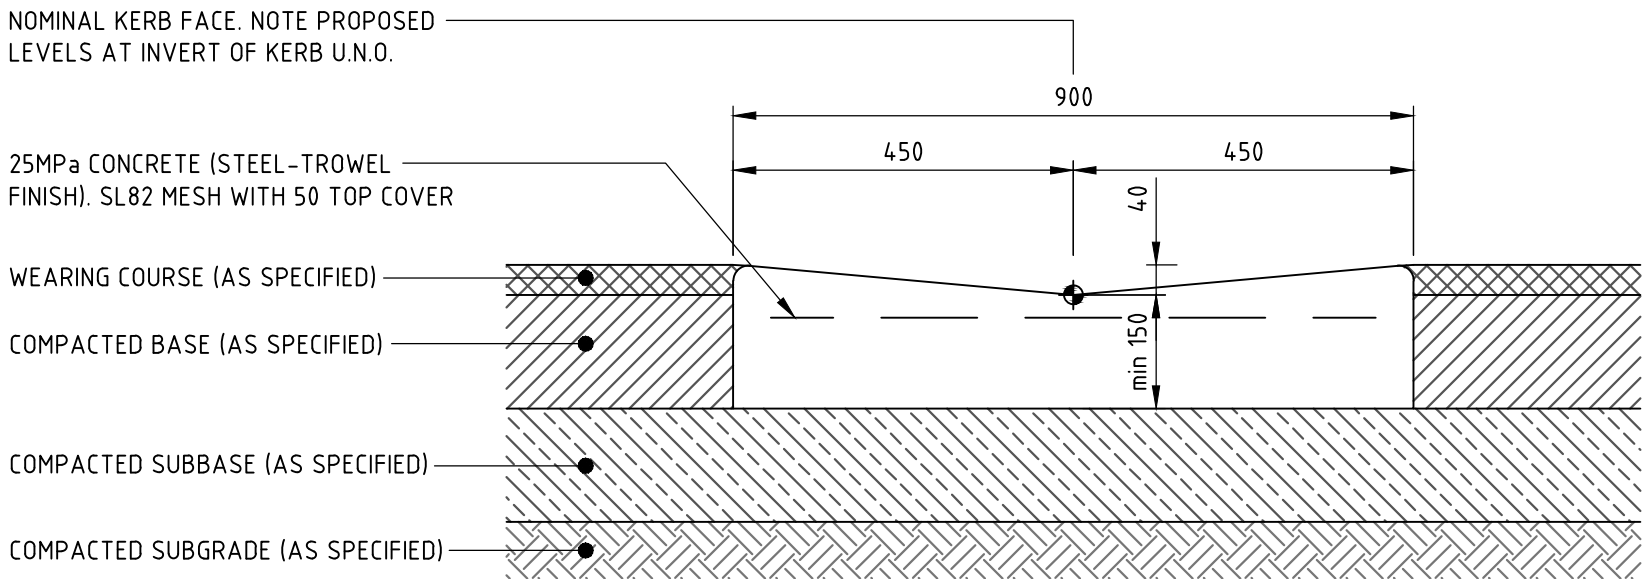


DISH DRAIN - 900 WIDE 'DD'

EXPANSION JOINTS @ MAX 12m CTRS / TOOL JOINTS @ MAX 3m CTRS
ALL RADII TO BE 20mm U.N.O.

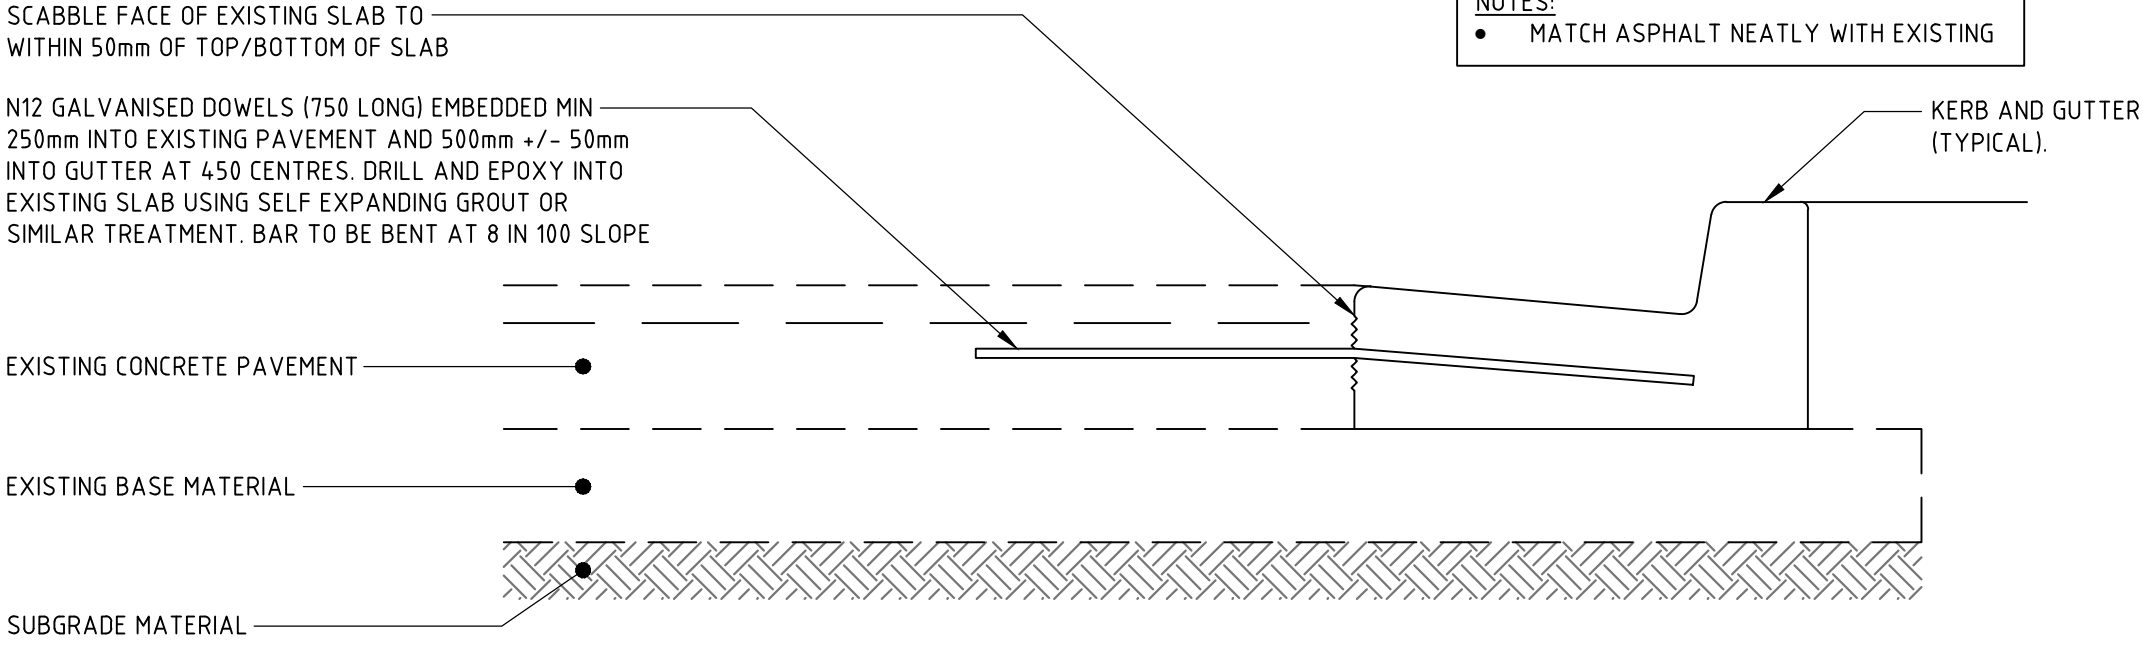

KERB TIED JOINT 'KTJ'

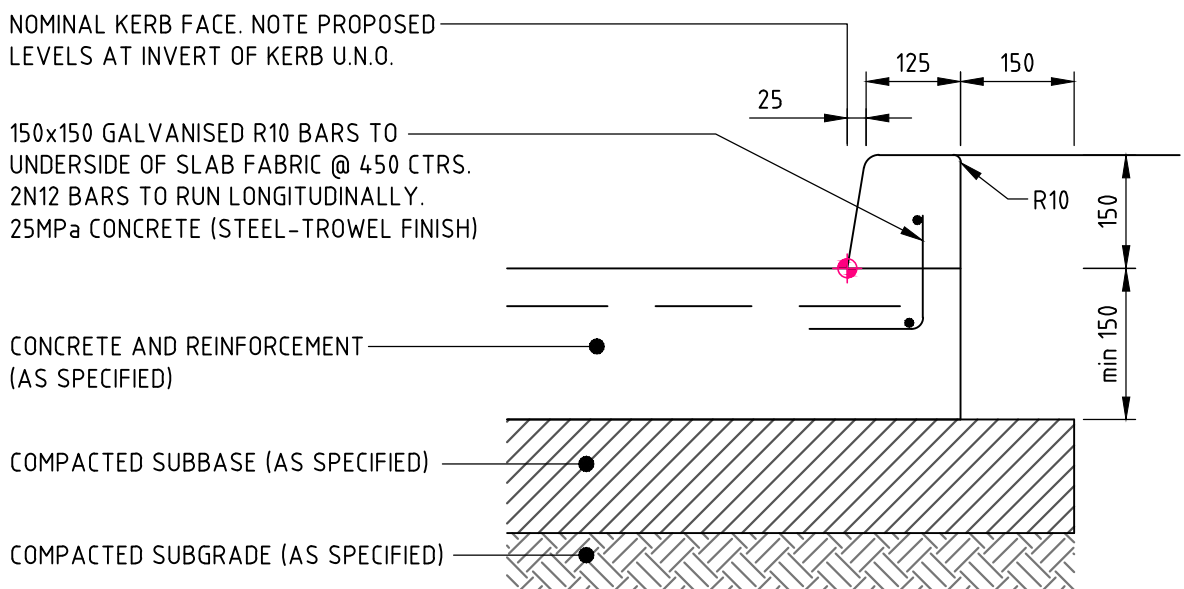

INTEGRAL KERB 'IK'

EXPANSION JOINTS @ MAX 12m CTRS / TOOL JOINTS @ MAX 3m CTRS TO
ALIGN WITH PAVEMENT JOINTING. ALL RADII TO BE 20mm U.N.O.

FOR CONSTRUCTION


REVISION	DESCRIPTION	ISSUED	VER'D	APP'D	DATE	CLIENT	ARCHITECT	ALL DIMENSIONS TO BE VERIFIED ON SITE BEFORE COMMENCING WORK. NORTHROP ACCEPTS NO RESPONSIBILITY FOR THE USABILITY, COMPLETENESS OR SCALE OF DRAWINGS TRANSFERRED ELECTRONICALLY. THIS DRAWING MAY HAVE BEEN PREPARED USING COLOUR, AND MAY BE INCOMPLETE IF COPIED TO BLACK & WHITE	PROJECT	DRAWING TITLE	JOB NUMBER
B	RE-ISSUED FOR CONSTRUCTION CERTIFICATE	SW		CP	11.08.17						130945
C	RE-ISSUED FOR CONSTRUCTION CERTIFICATE	SW		CP	18.08.17						
D	RE-ISSUED FOR CONSTRUCTION CERTIFICATE	SW		CP	22.09.17						
E	RE-ISSUED FOR CONSTRUCTION CERTIFICATE	SW		CP	16.11.17						
F	RE-ISSUED FOR CONSTRUCTION CERTIFICATE	SW		CP	16.01.18						
G	RE-ISSUED FOR CONSTRUCTION CERTIFICATE	SW		CP	13.02.18						

 CONSTRUCTIONS Pty Ltd	 ARCHITECTS	THE COPYRIGHT OF THIS DRAWING REMAINS WITH NORTHROP CONSULTING ENGINEERS PTY LTD
--	---	--


 Sydney Level 11 345 George Street, Sydney NSW 2000 Ph (02) 9241 4188 Fax (02) 9241 4324 Email sydney@northrop.com.au ABN 81 094 433 100	6 ORCHARD STREET, WARRIEWOOD, NSW 2012
---	---

SUBDIVISION - STAGE 1	DRAWING NUMBER	REVISION
DETAILS - SHEET 4	C20.04	G
DRAWING SHEET SIZE = A1		


DESIGNED: CPALADA
DRAWN: S.WEEKS
JOB MANAGER: CPALADA
VERIFIER: T.NATSA

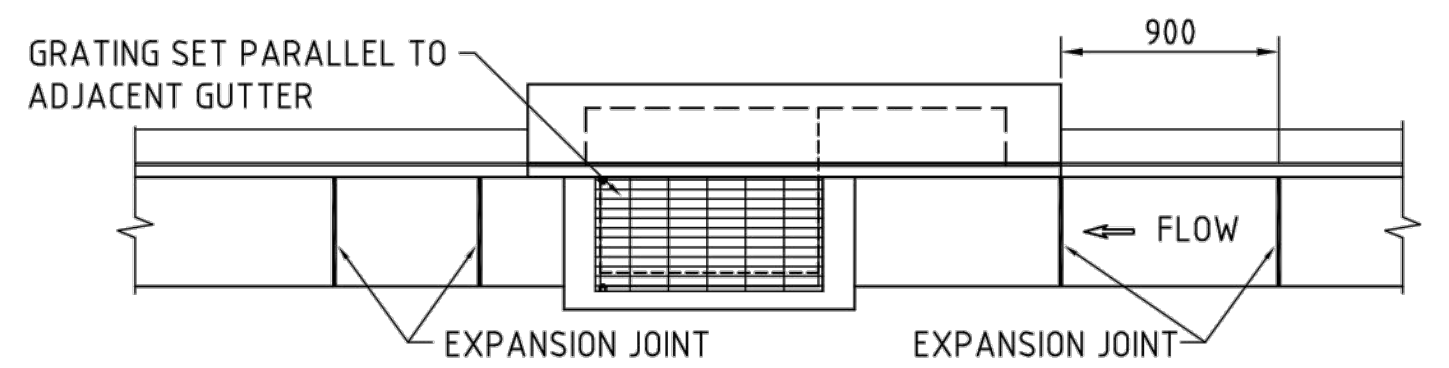


PLAN
PIT ALIGNMENT DETAIL - STRAIGHT
NTS

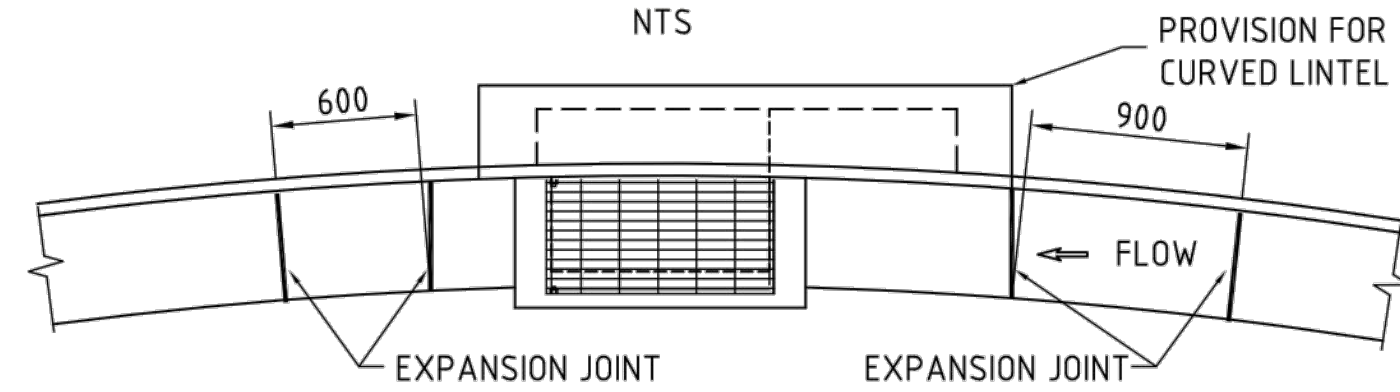






PLAN
PIT ALIGNMENT DETAIL - CONCAVE
NTS

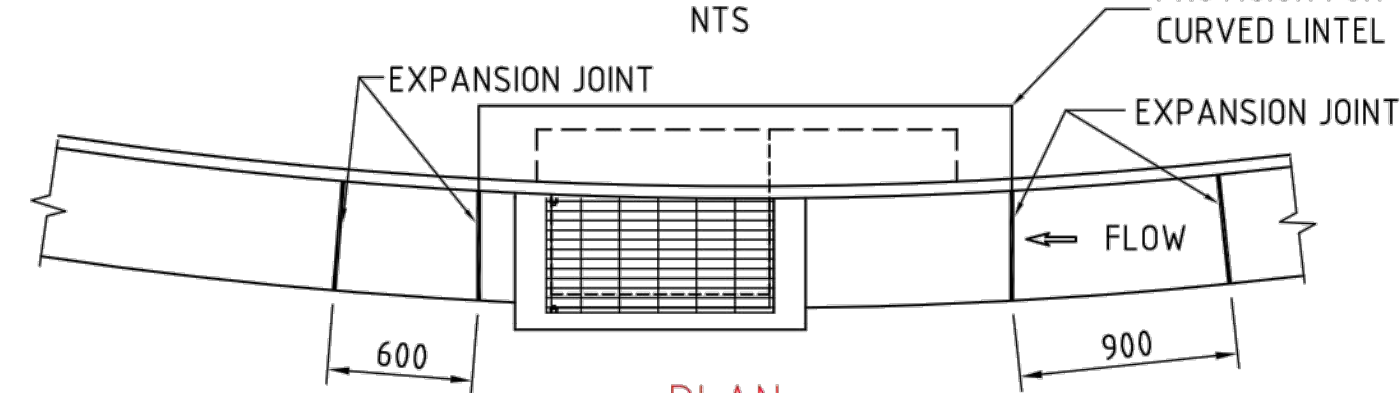


PLAN
PIT ALIGNMENT DETAIL - CONVEX
NTS

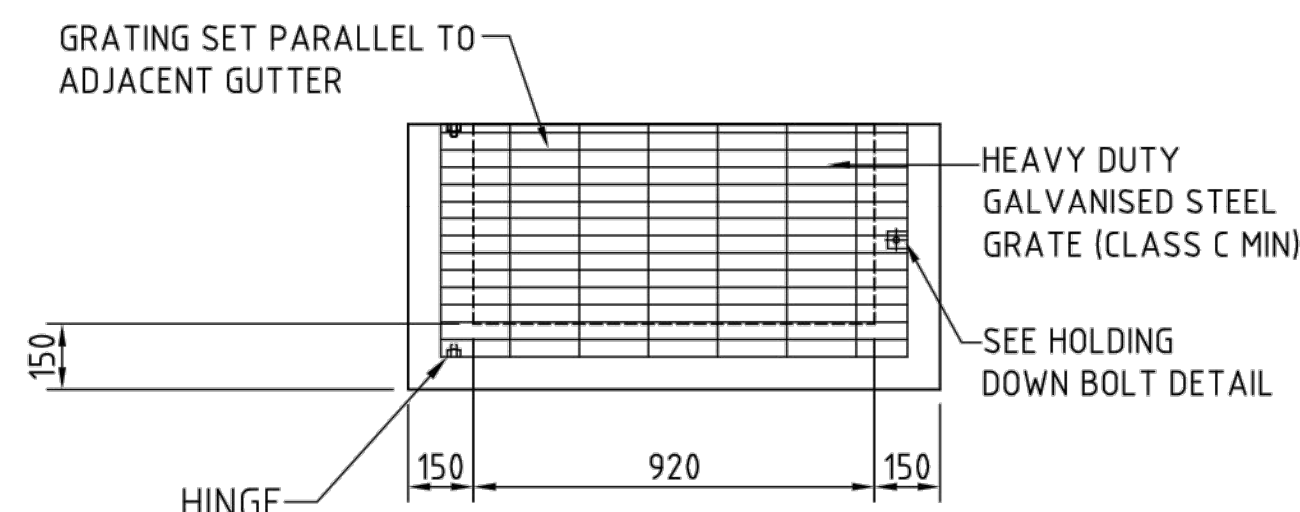


PLAN
GRATE WITH HOLDING DOWN BOLTS
NTS

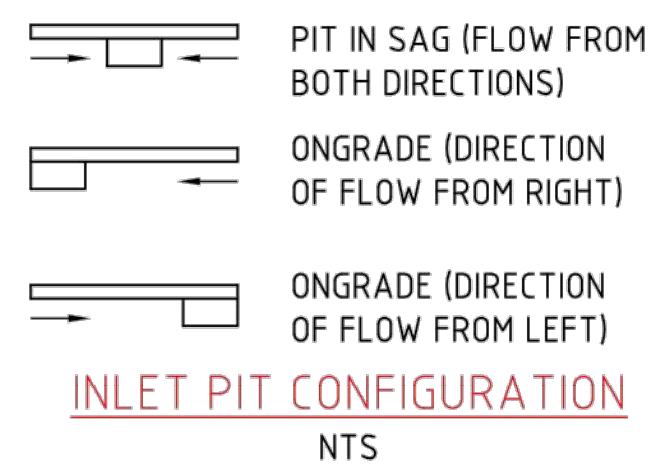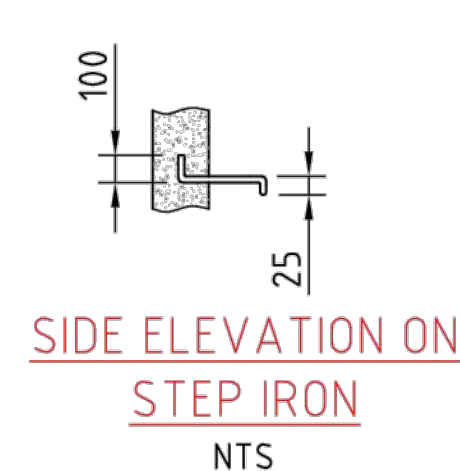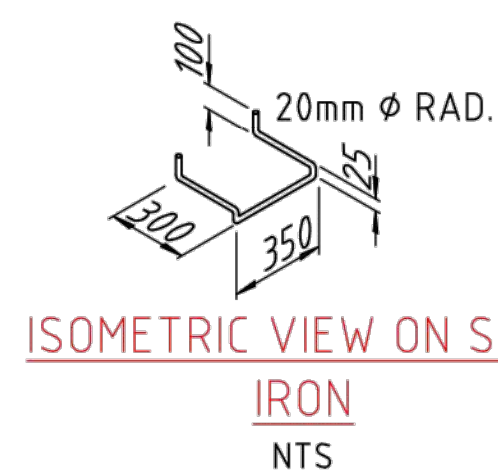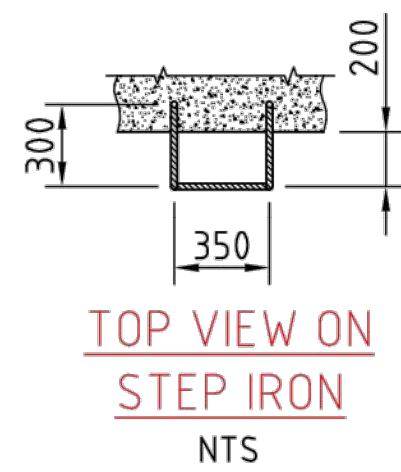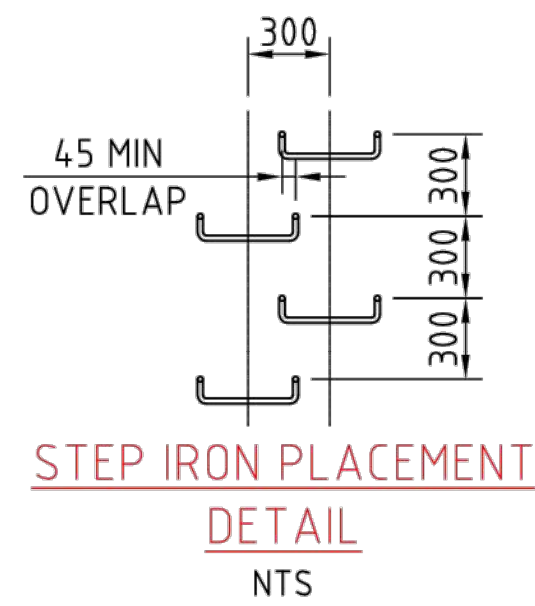


INLET PIT CONFIGURATION
NTS

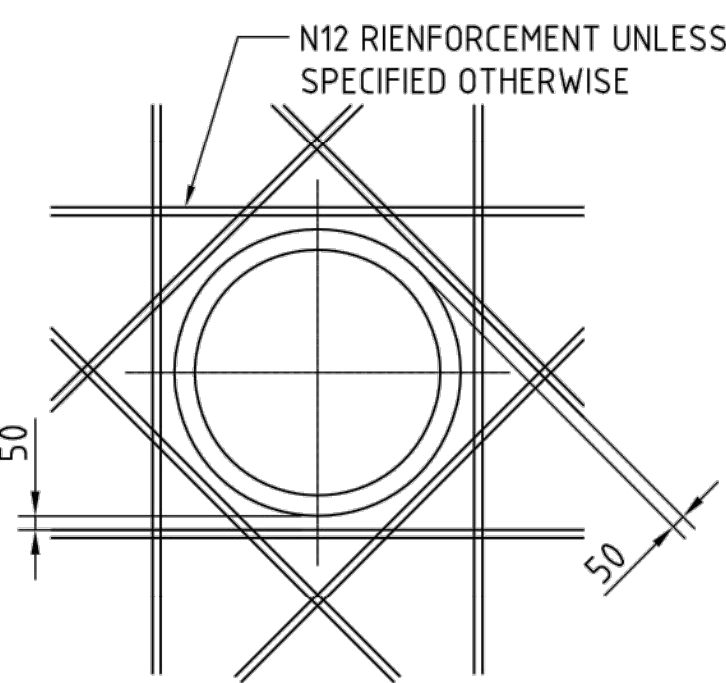


TYPICAL TRIMMER
BAR DETAIL
NTS

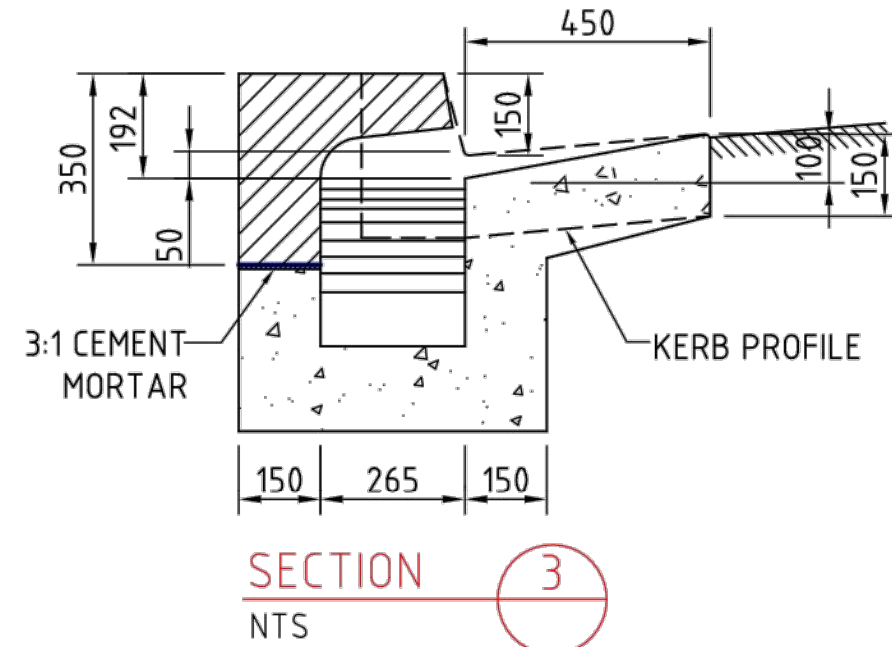


SECTION 3
NTS

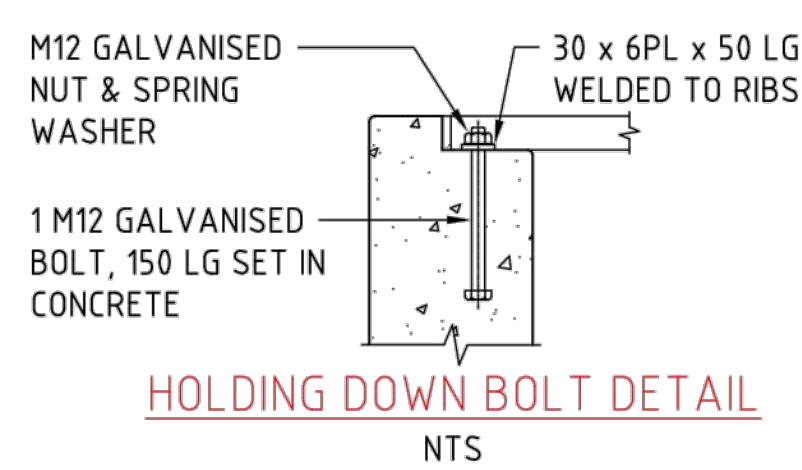


HOLDING DOWN BOLT DETAIL
NTS

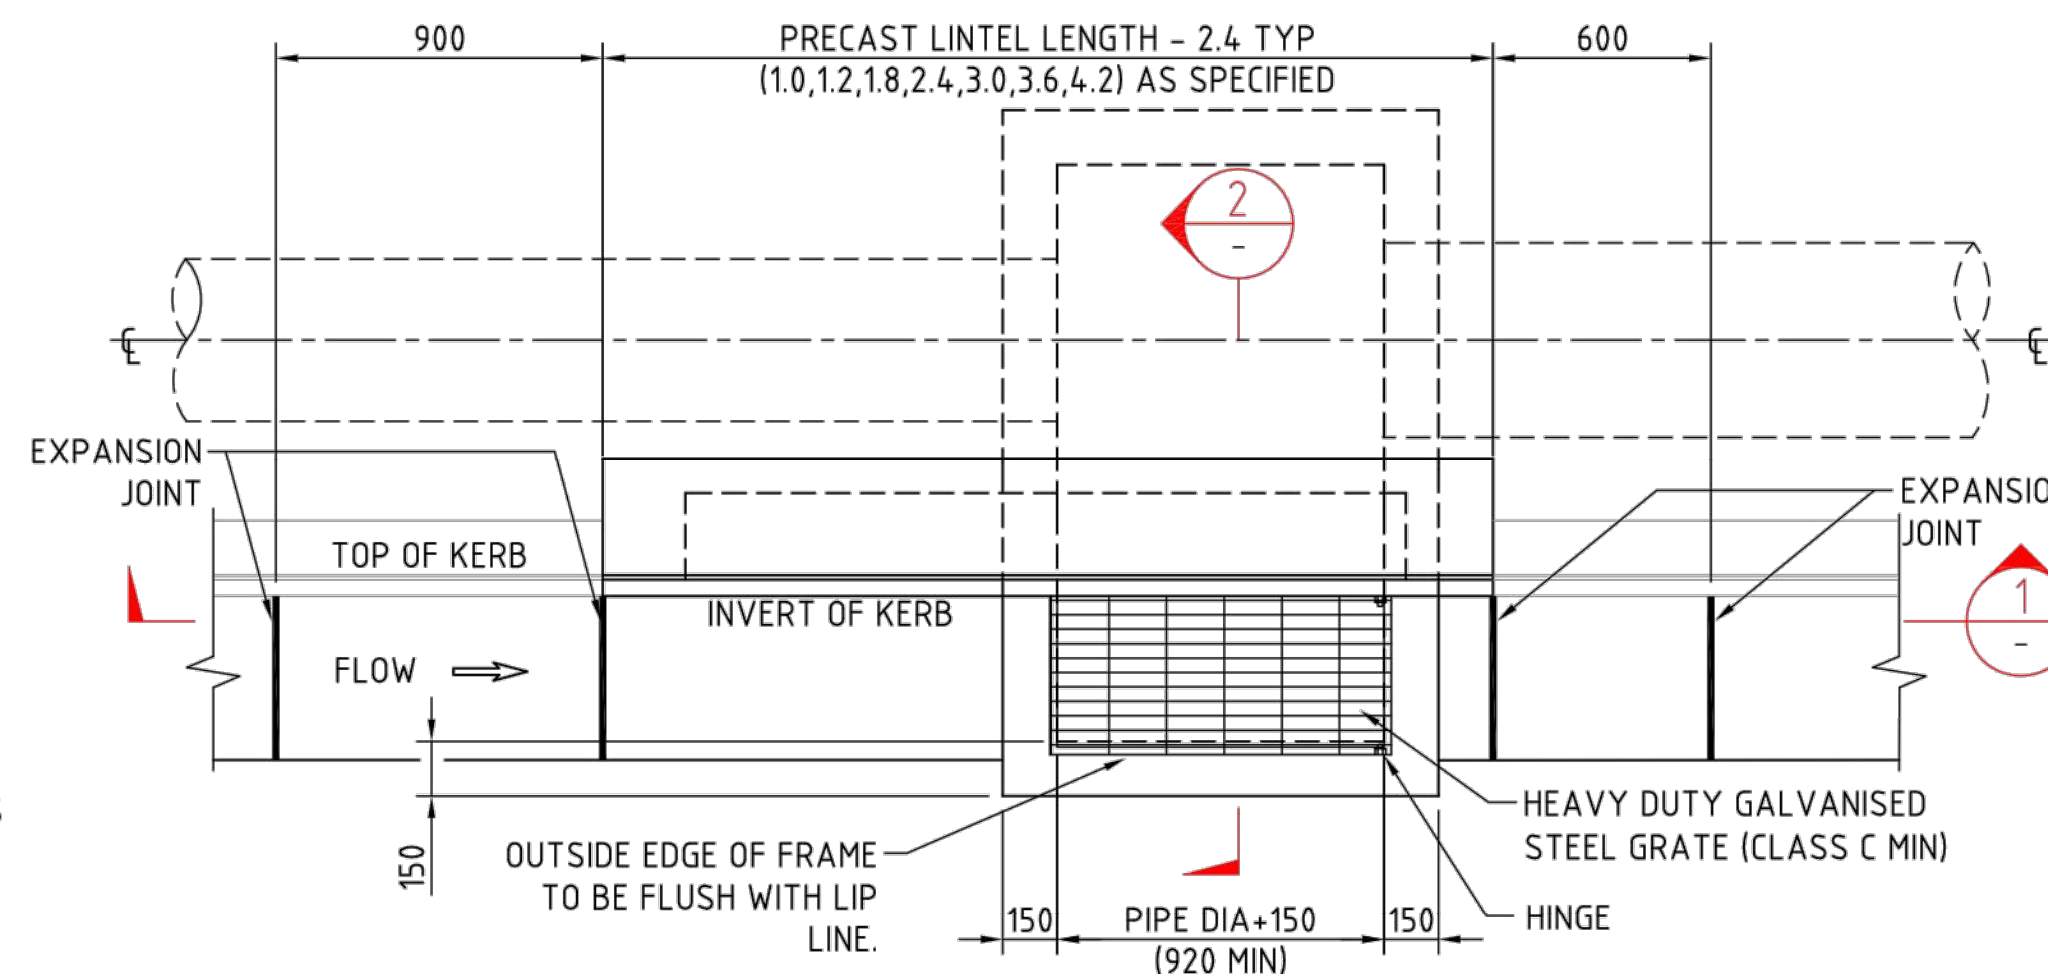

PLAN
EXTENDED PIT WITH PIPE BEHIND KERB
NTS

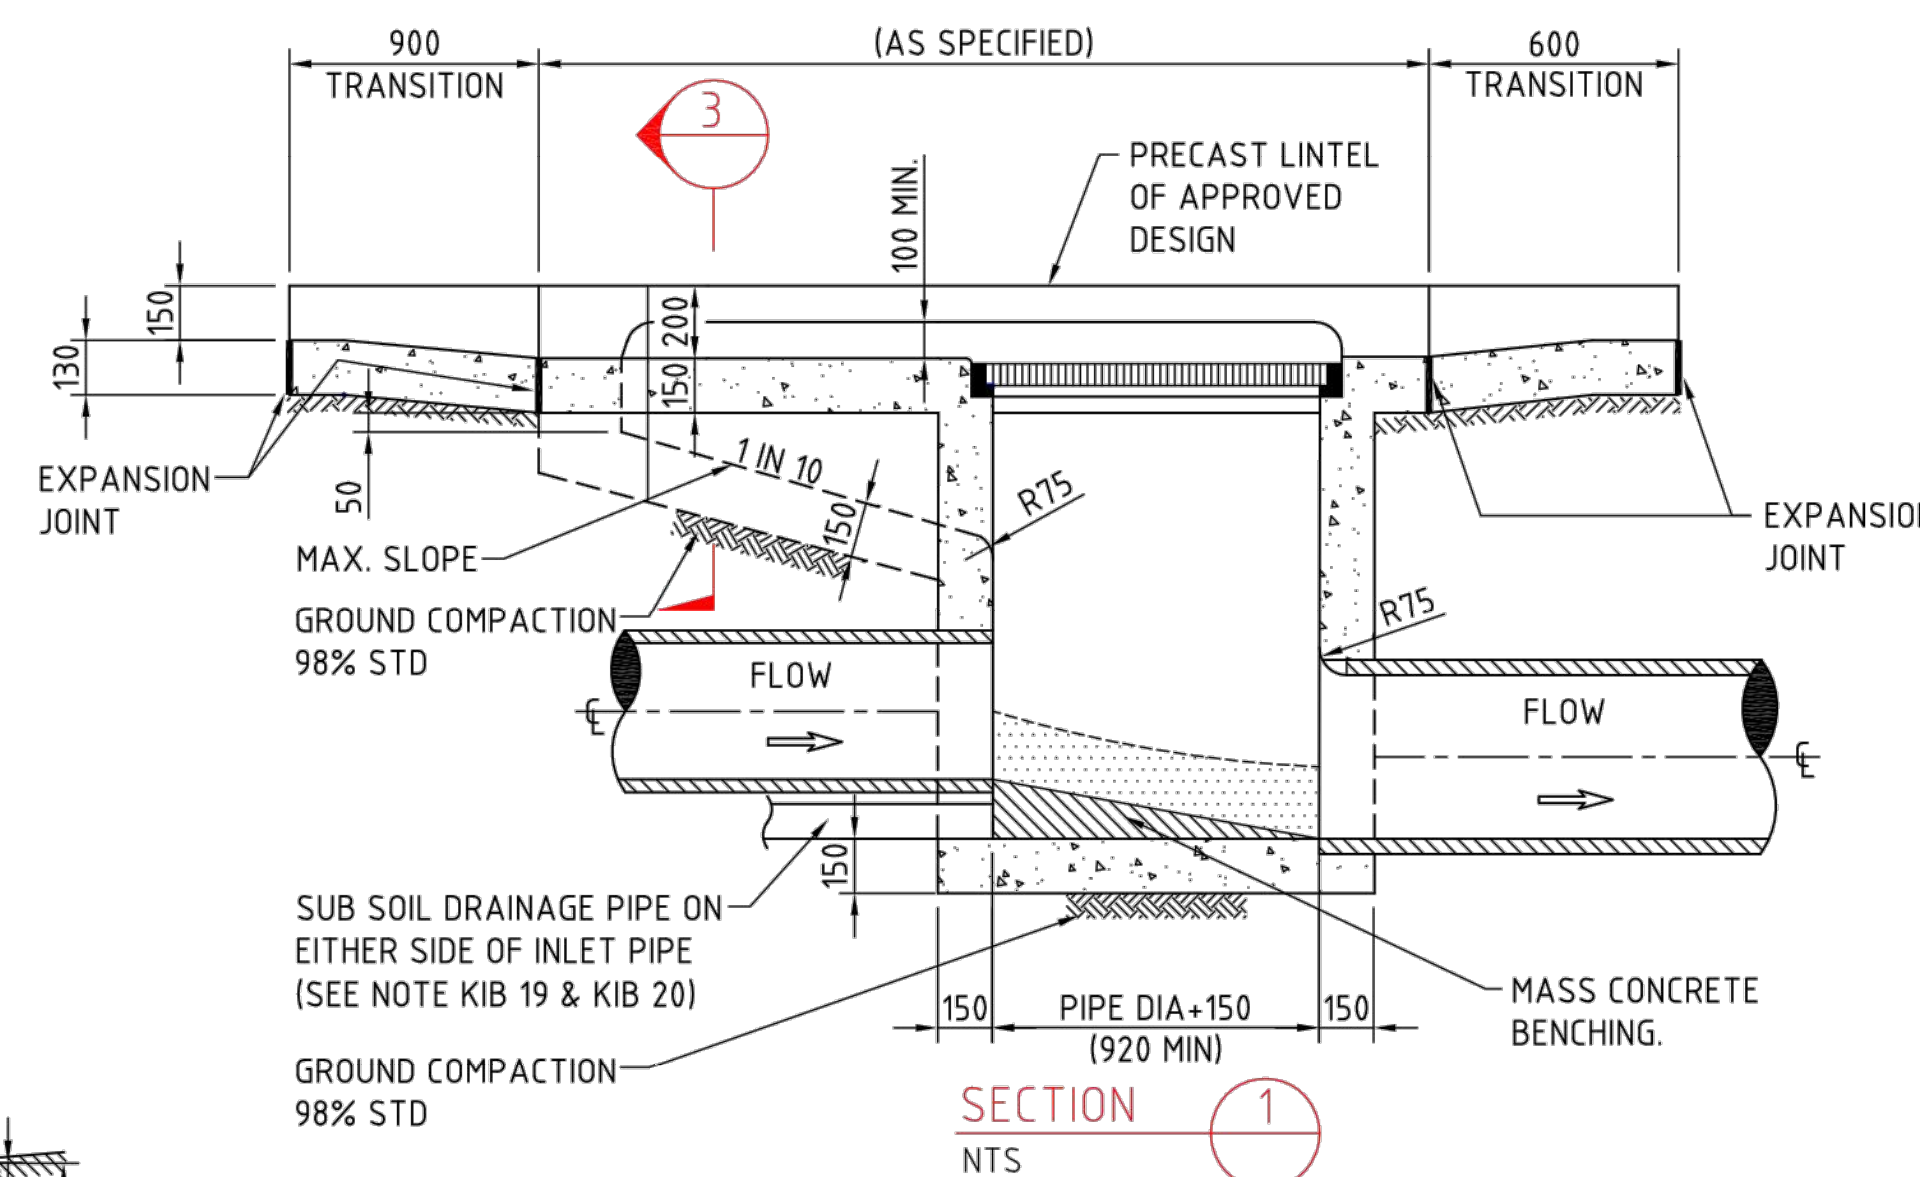

SECTION 1
NTS

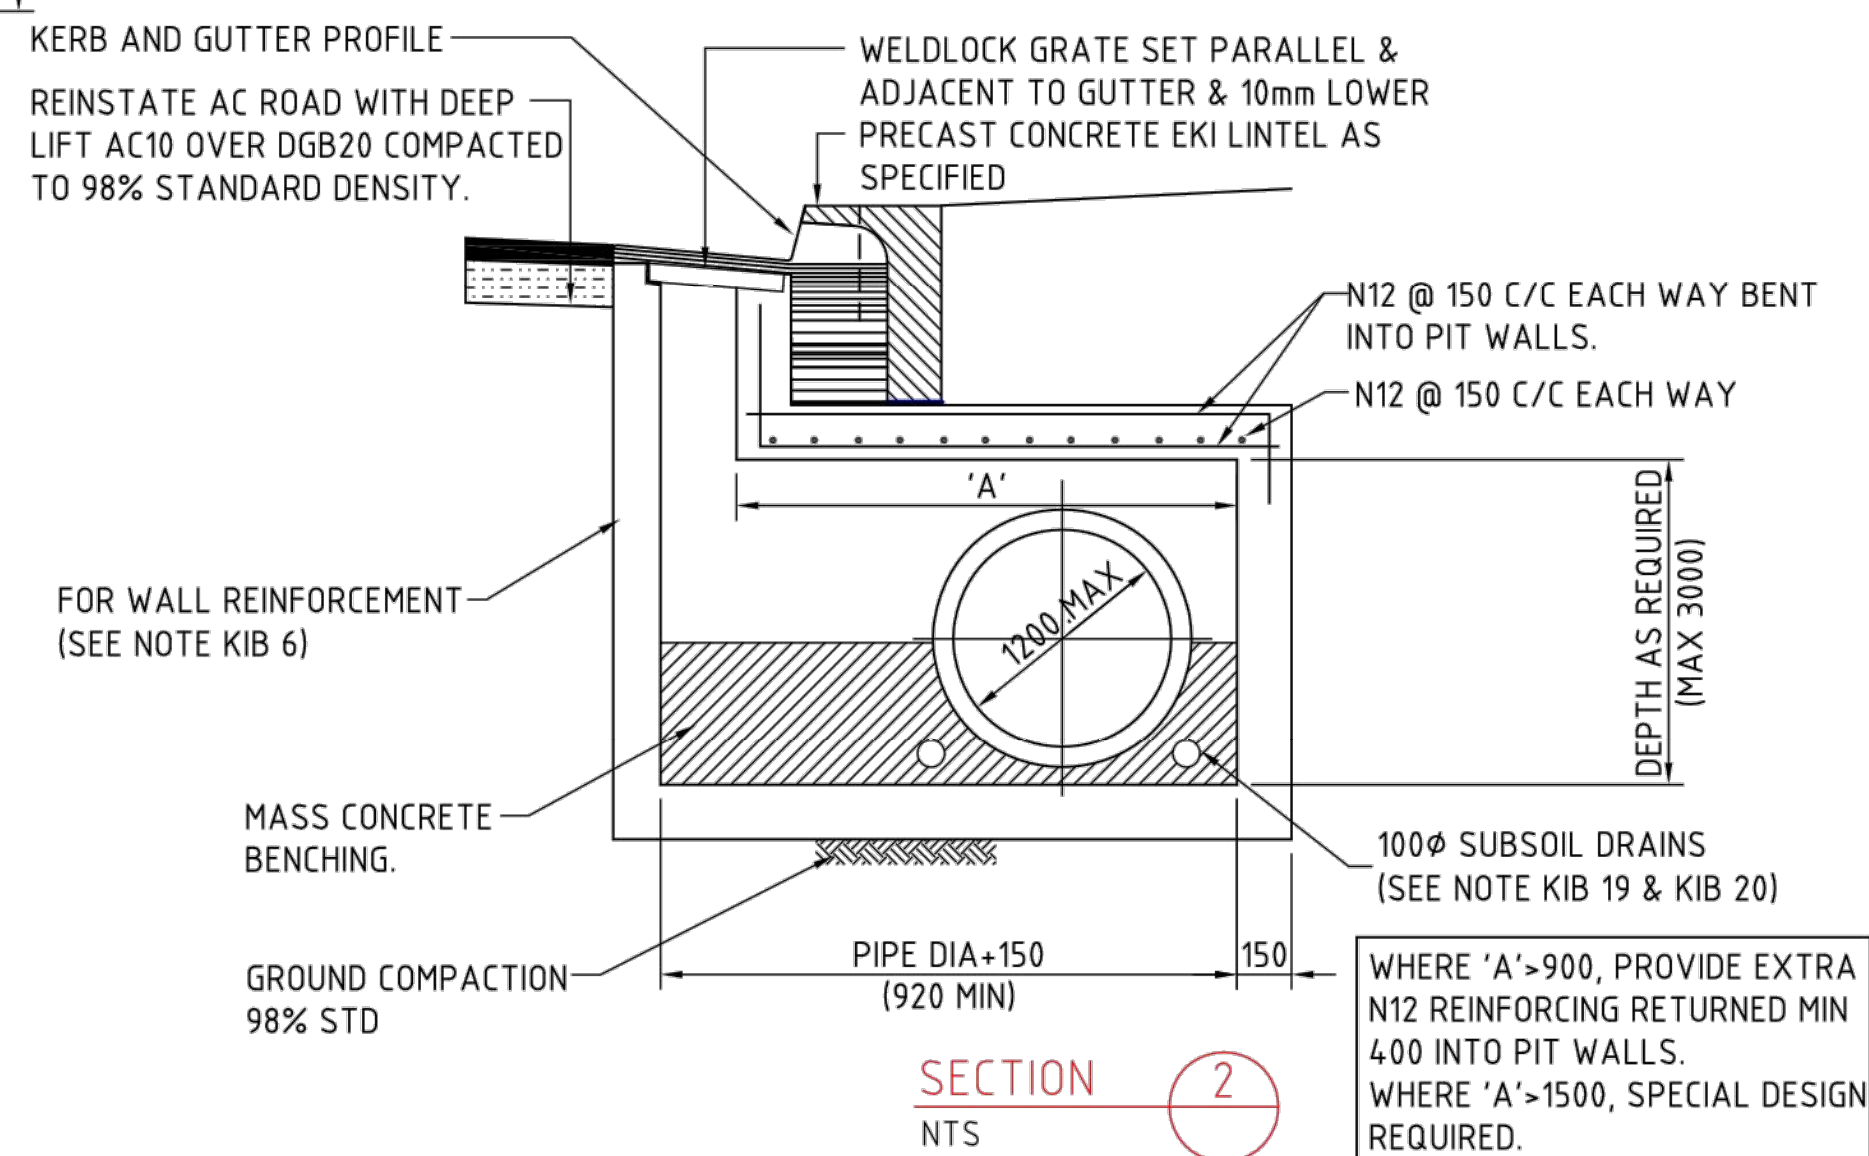

SECTION 2
NTS

GENERAL NOTES:

- KIB CONCRETE MINIMUM GRADE 25MPa AT 28 DAYS (AS PER AS3600) UNLESS OTHERWISE STATED.
- KIB WHERE PIT IS LOCATED IN SAG, INLET DEPRESSIONS ARE TO BE ADDED ON BOTH SIDES OF THE PIT.
- KIB STEEL IN PRECAST LINETS TO BE GRADE N32.
- KIB TOTAL LENGTH OF INLET VARIES DEPENDANT ON THE REQUIRED INLET CAPACITY (SEE DESIGN)
- KIB KERB LEVELS SHALL BE AS PER GRADING ON THE DESIGN LONGITUDINAL SECTIONS.
- KIB FOR PIT DEPTHS LESS THAN 3000mm PROVIDE N12 @250 CENTRES EACH WAY AT 50 COVER TO INSIDE FACE WALLS AND BASE. PROVIDE 400 LAP AT CORNERS. FOR PIT DEPTHS GREATER THAN 3000, SEPARATE DESIGN IS REQUIRED.
- KIB PITS DEEPER THAN 1200mm TO BE FITTED WITH GALVANISED STEP IRONS AT 300mm CENTRES. REFER TO STEP IRON PLACEMENT DETAIL ON THIS DRAWING.
- KIB PROPRIETARY STEPS MAY BE USED AS AN ALTERNATIVE IF APPROVED BY COUNCIL. THESE SHALL BE INSTALLED ACCORDING TO THE MANUFACTURERS INSTRUCTIONS.
- KIB STEP IRONS SHALL BE LOCATED:
- DIRECTLY BELOW THE OPENING ON THE COVER.
- DESIRABLY ON A WALL WITHOUT PIPE OPENINGS.
- KIB METAL FOR STEP IRONS SHALL BE STRUCTURAL GRADE 250 (AS PER AS 3678).
- KIB STEP IRONS SHALL HAVE ROUNDED EDGES.
- KIB ALL REINFORCEMENT LAPS 400mm LONG (MIN).
- KIB ALL EXPOSED EDGES TO BE ROUNDED 20mm RADIUS.
- KIB ALL BOLTS WASHERS AND NUTS TO BE GALVANISED.
- KIB MINIMUM COVER TO REINFORCEMENT IS TO BE NO LESS THAN 50mm.
- KIB STEEL GRATES AND FRAMES TO BE FABRICATED FROM MILD STEEL AND HOT DIP GALVANISED (AS PER AS1650).
- KIB GRATE PATTERN AND BAR SIZE MAY VARY TO SUIT APPLICATION BUT TYPICALLY SHALL BE CLASS C AND BICYCLE SAFE (AS PER AS3996) UNLESS OTHERWISE STATED.
- KIB WHERE PIPES ENTER PIT ON SKEW PIPE DIA=HORIZONTAL SKEW DIMENSIONS.
- KIB 100mm DIA SUBSOIL DRAIN OUTLETS TO BE LOCATED 100mm ABOVE INVERT OF THE STORMWATER PIT. REFER TO DRG CI-DRG-005 SUBSOIL DRAINAGE AND OUTLET STRUCTURES.
- KIB PROVIDE 3m LENGTH OF 100mm DIA SUBSOIL DRAINAGE PIPE WRAPPED IN FABRIC SOCK ADJACENT TO ALL INLET PIPES AND DRAINING TO PIT.
- KIB FILL ANY GAPS WITH EPOXY RESIN MORTAR OR POLYESTER RESIN MORTAR.
- KIB PIT SUBGRADE COMPACTION IS TO BE MIN 98% STANDARD.
- KIB ALL DIMENSIONS ARE SHOWN IN MILLIMETRES U.N.O.
- KIB MIN PIT DEPTH 800mm.

FOR CONSTRUCTION

REVISION	DESCRIPTION	ISSUED	VER'D	APP'D	DATE	CLIENT	ARCHITECT	ALL DIMENSIONS TO BE VERIFIED ON SITE BEFORE COMMENCING WORK. NORTHROP ACCEPTS NO RESPONSIBILITY FOR THE USABILITY, COMPLETENESS OR SCALE OF DRAWINGS TRANSFERRED ELECTRONICALLY. THIS DRAWING MAY HAVE BEEN PREPARED USING COLOUR, AND MAY BE INCOMPLETE IF COPIED TO BLACK & WHITE	PROJECT	DRAWING TITLE	JOB NUMBER
B	RE-ISSUED FOR CONSTRUCTION CERTIFICATE	SW		CP	11.08.17				6 ORCHARD STREET, WARRIEWOOD, NSW 2012	SUBDIVISION - STAGE 1	130945
C	RE-ISSUED FOR CONSTRUCTION CERTIFICATE	SW		CP	18.08.17					DETAILS - SHEET 5	
D	RE-ISSUED FOR CONSTRUCTION CERTIFICATE	SW		CP	22.09.17						
E	RE-ISSUED FOR CONSTRUCTION CERTIFICATE	SW		CP	16.11.17						
F	RE-ISSUED FOR CONSTRUCTION CERTIFICATE	SW		CP	16.01.18						
G	RE-ISSUED FOR CONSTRUCTION CERTIFICATE	SW		CP	13.02.18						

Monado CONSTRUCTIONS Pty Ltd

STEPHEN BOWERS ARCHITECTS

NORTHROP

Sydney

Level 11 345 George Street, Sydney NSW 2000

Ph (02) 9241 4188 Fax (02) 9241 4324

Email sydney@northrop.com.au ABN 81 094 433 100

NOT TO SCALE

THE COPYRIGHT OF THIS DRAWING REMAINS WITH NORTHROP CONSULTING ENGINEERS PTY LTD

DRAWING NOT TO BE USED FOR CONSTRUCTION UNLESS VERIFICATION SIGNATURE HAS BEEN ADDED

DRAWING NUMBER


C20.05

REVISION


G

DRAWING SHEET SIZE = A1


VERIFIER: T.NATSA
JOB MANAGER: CPALADA
DESIGNED: CPALADA
DRAWN: S.WEEKS

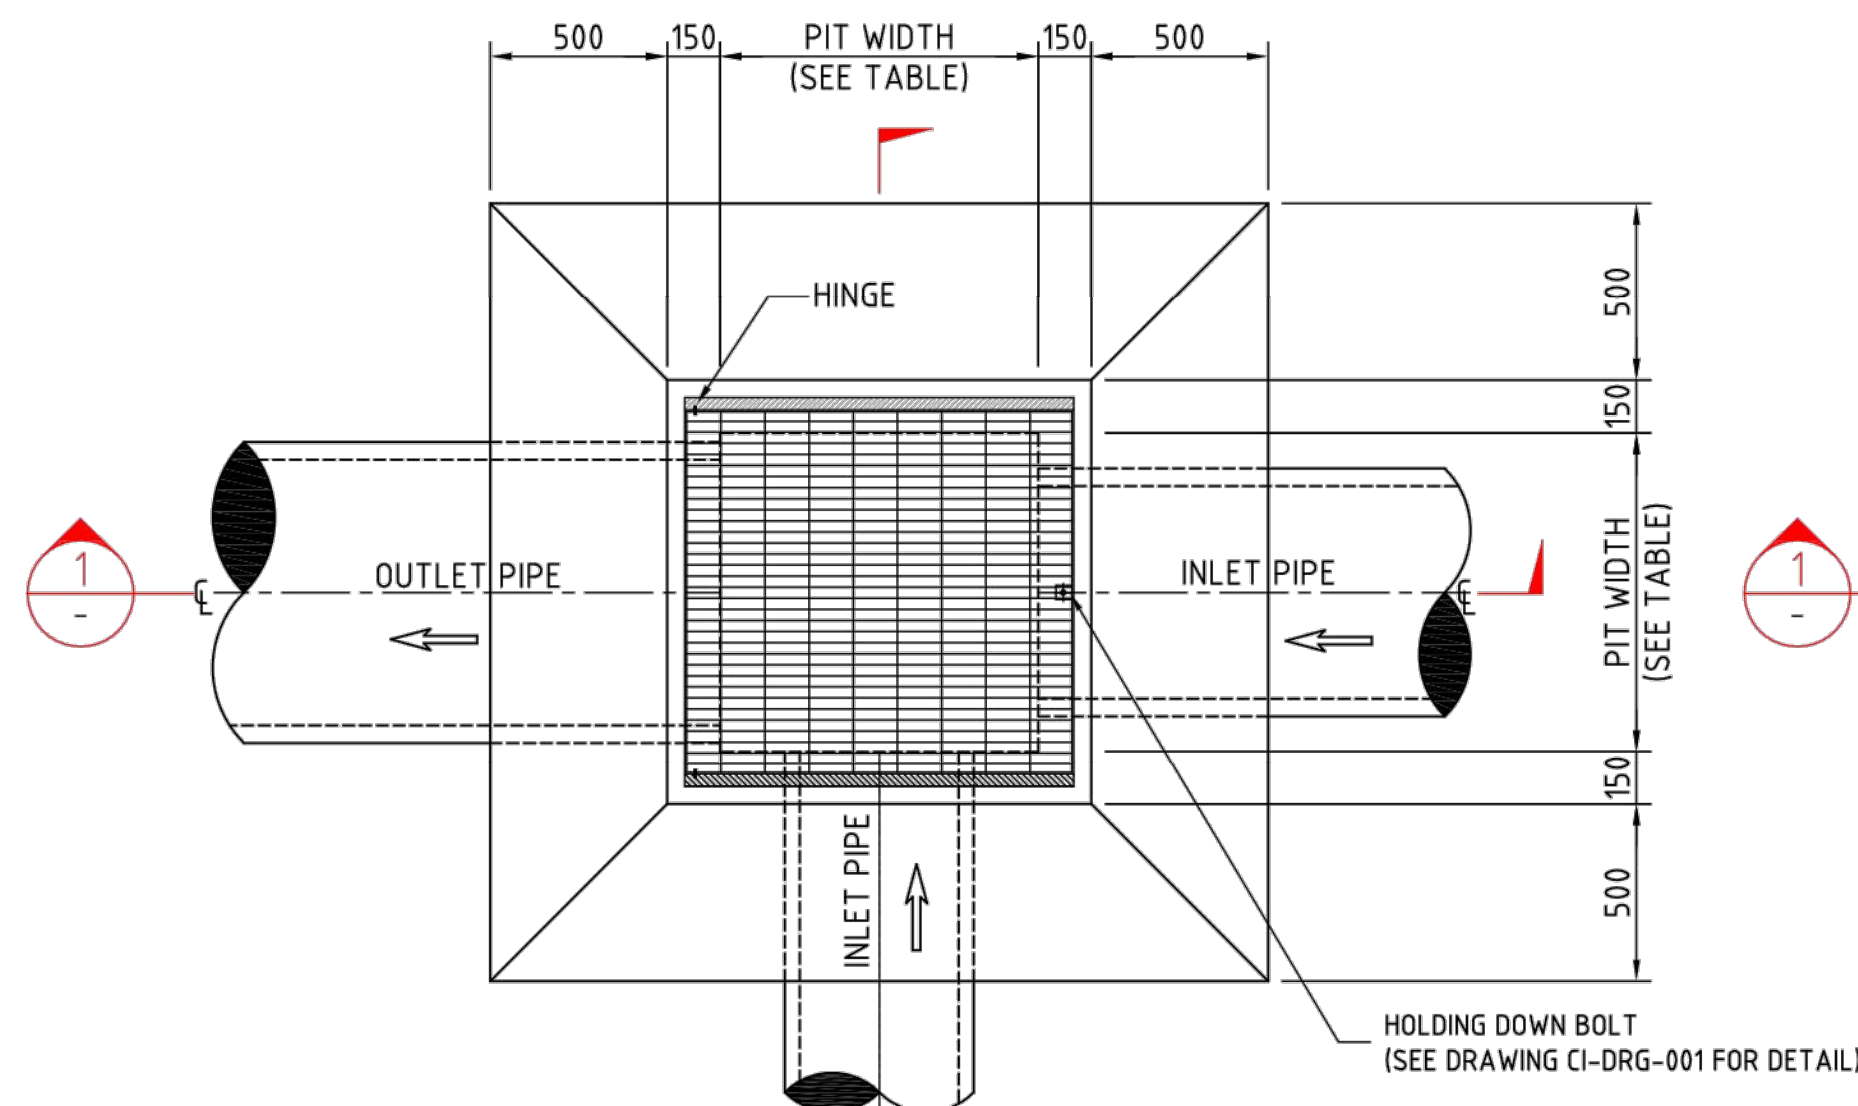


PLAN P1
LETTERBOX SURCHARGE PIT P3
NTS

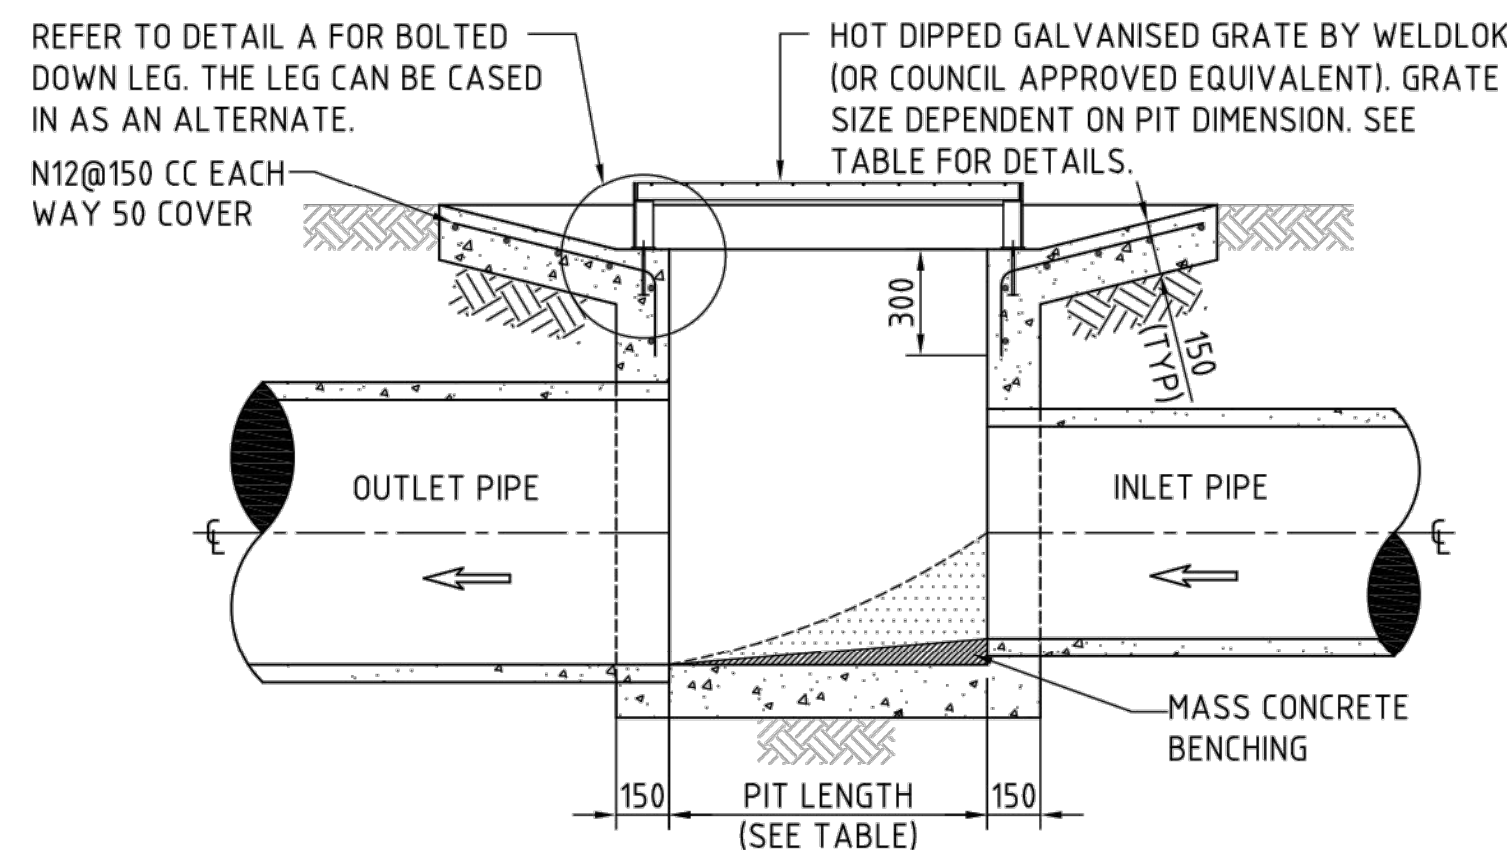


SECTION P1
NTS

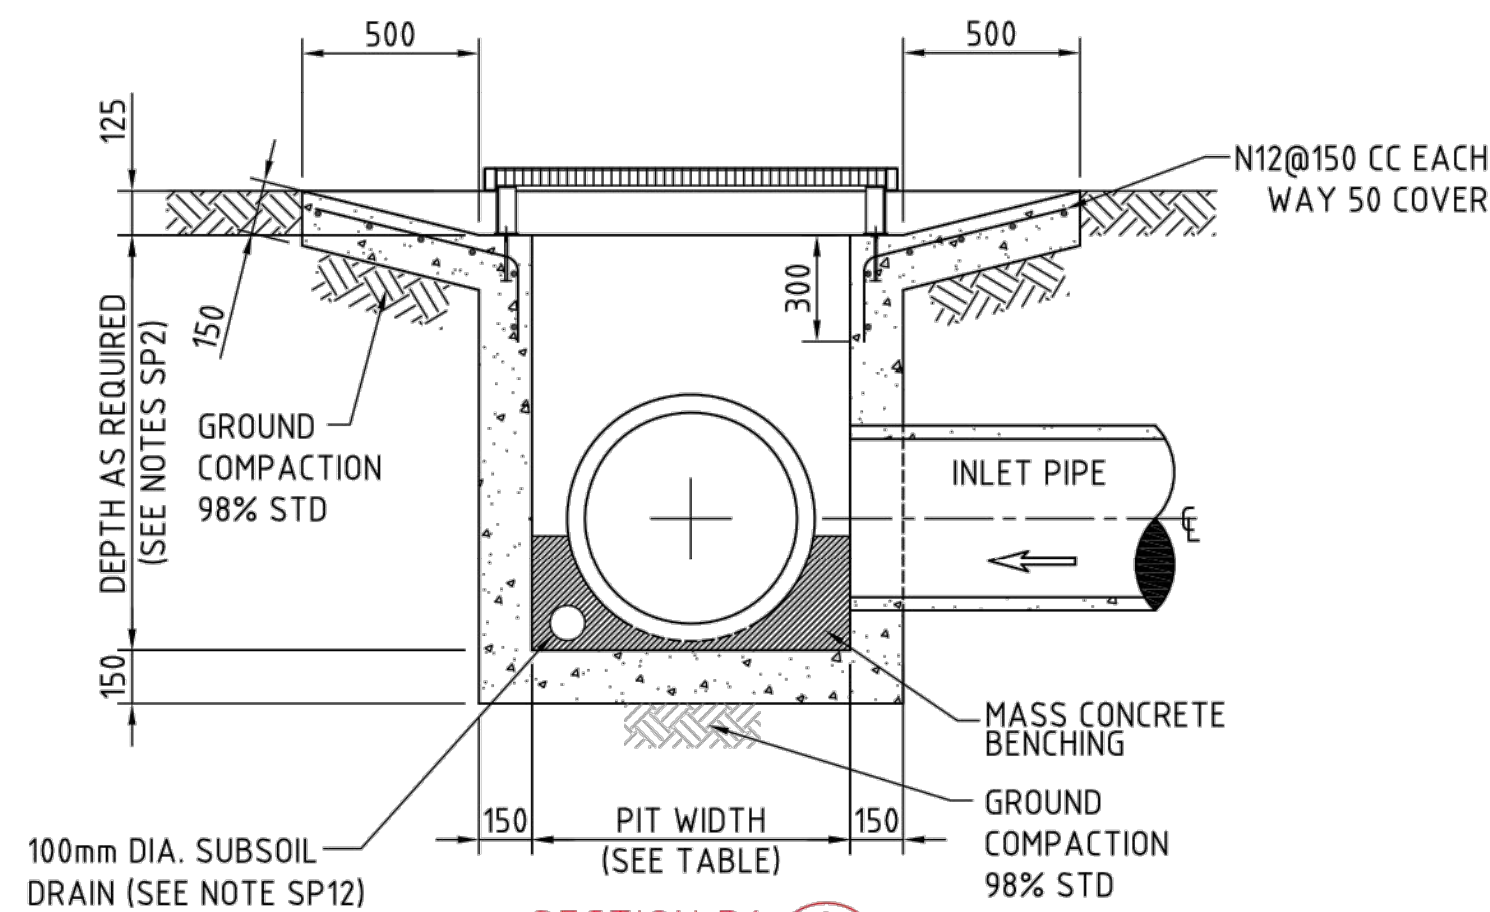


SECTION P1
NTS

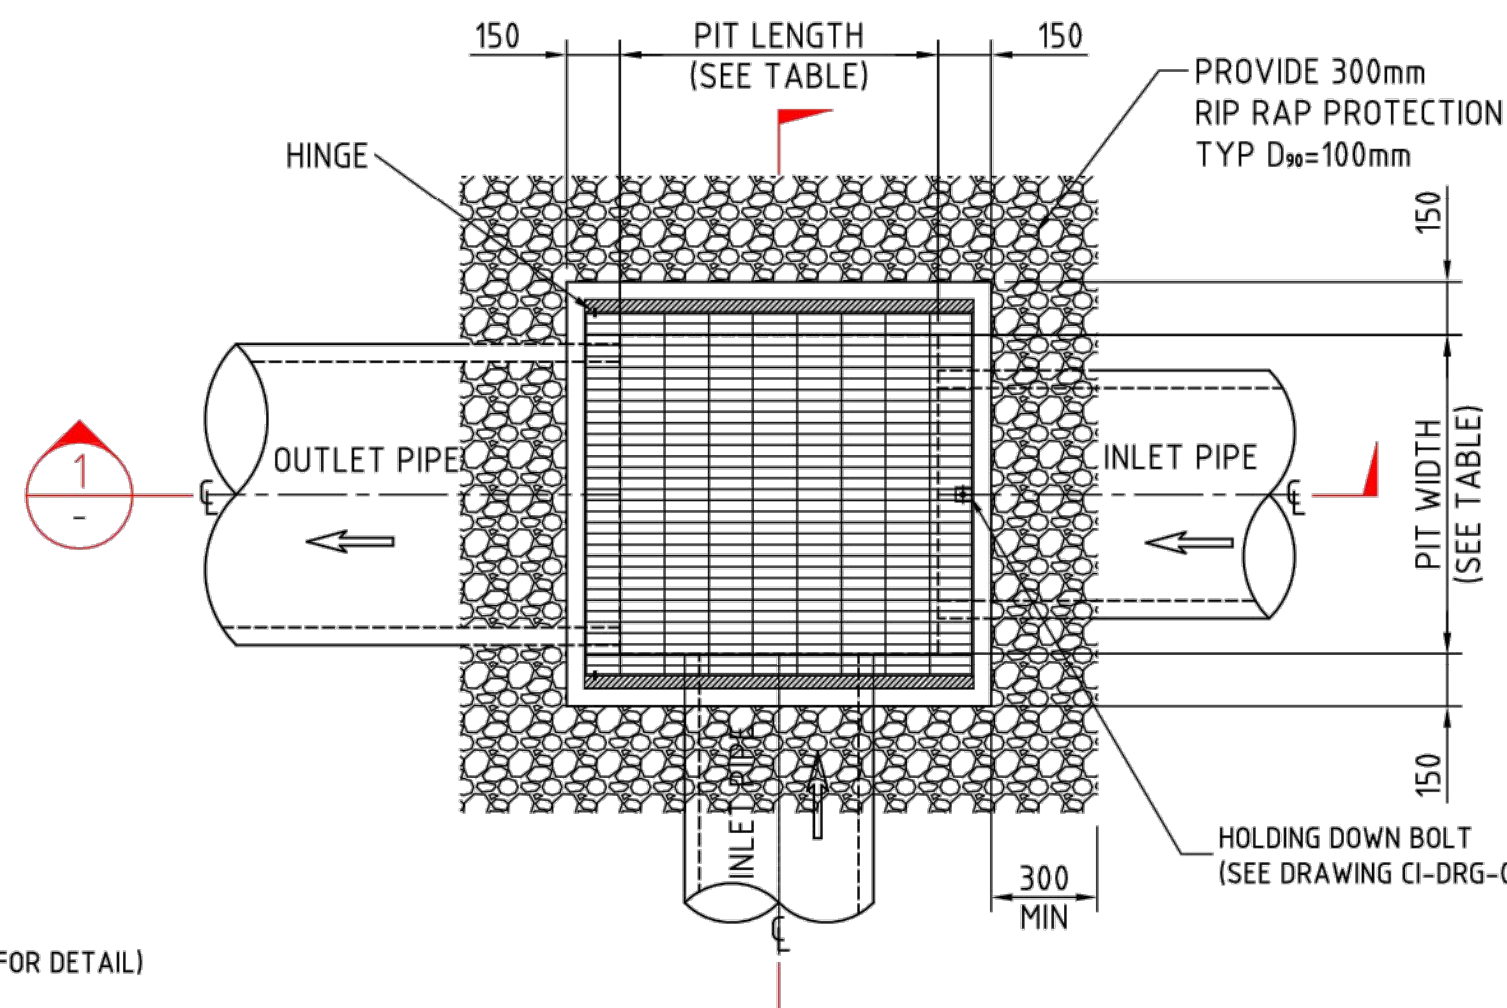


PLAN P2
SURFACE LEVEL SURCHARGE PIT
NTS

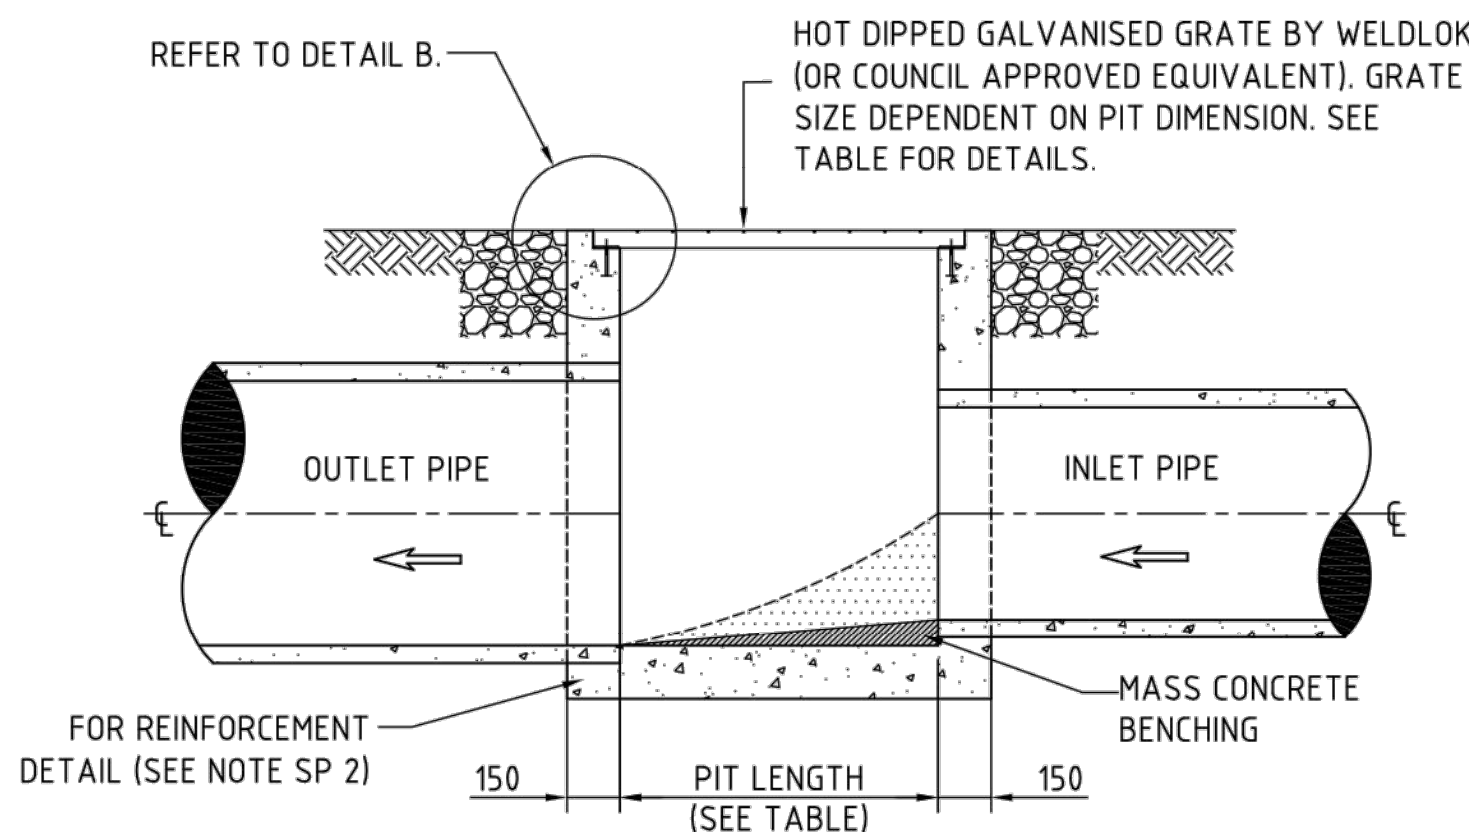


SECTION P2
NTS

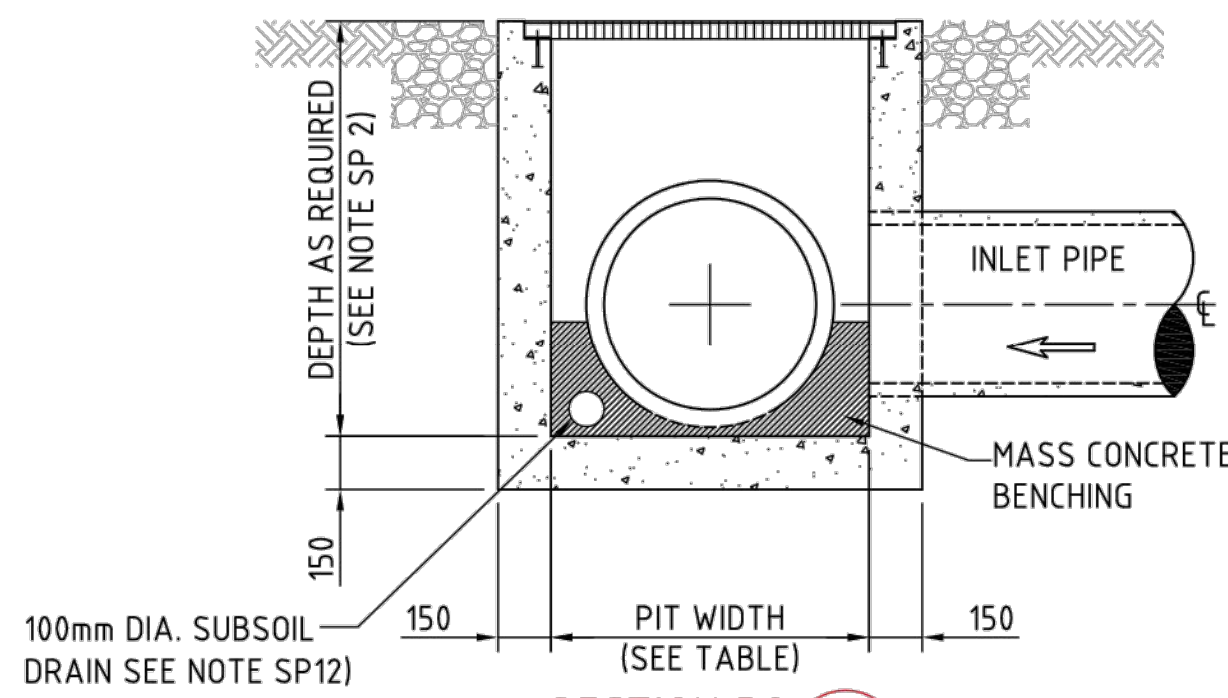


SECTION P2
NTS

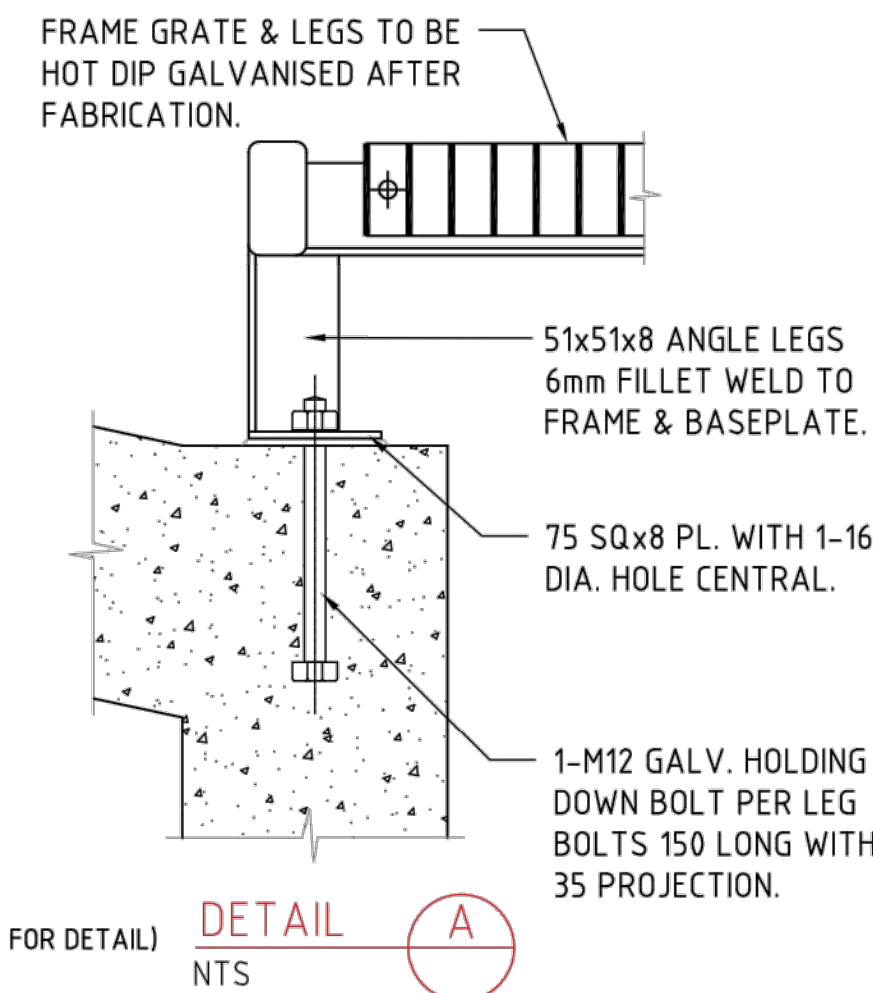

DETAIL A
NTS

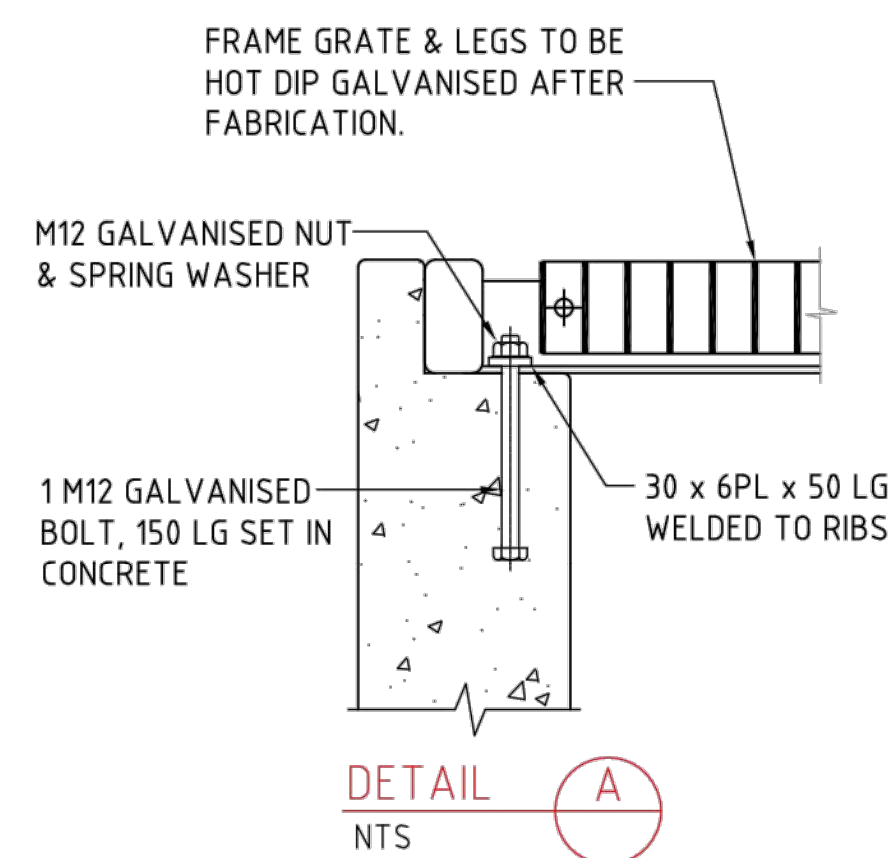

DETAIL A
NTS

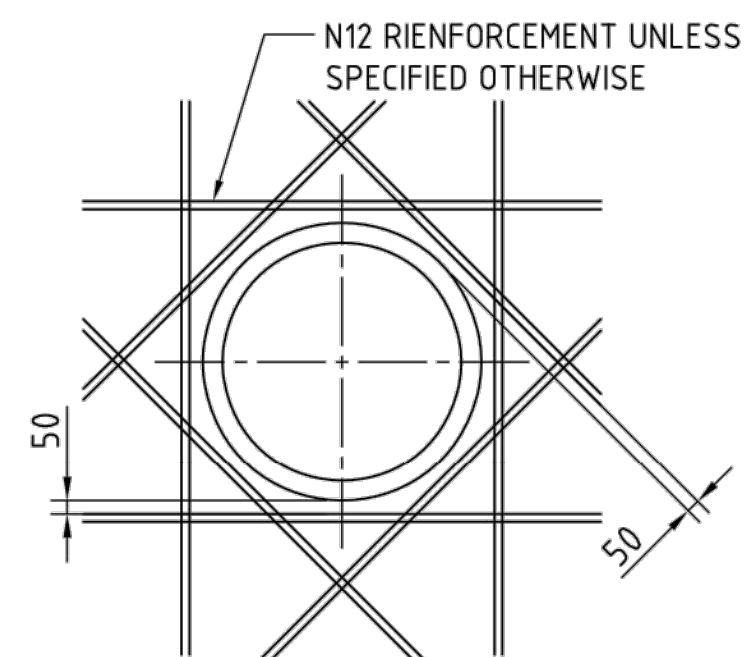

TYPICAL TRIMMER
BAR DETAIL
NTS

GENERAL NOTES:

- SP1. CONCRETE MINIMUM GRADE 25MPa AT 28 DAYS (AS PER AS3600) UNLESS OTHERWISE STATED.
- SP2. FOR PIT DEPTHS LESS THAN 3000 PROVIDE N12@250 CENTRES EACH WAY AT 50 COVER TO INSIDE FACE WALLS AND BASE. PROVIDE 400 LAP AT CORNERS. FOR PIT DEPTHS GREATER THEN 3000, SEPARATE DESIGN IS REQUIRED.
- SP3. ALL REINFORCEMENT LAPS 400mm LONG (min).
- SP4. ALL EXPOSED EDGES TO BE ROUNDED 20mm RADIUS.
- SP5. PITS DEEPER THAN 1200mm TO BE FITTED WITH GALVANISED STEP IRONS AT 300mm CENTRES. (REFER TO CI-DRG-001 PITTWATER COUNCIL STADARD DRAINAGE DRAWINGS KERB INLET PIT WITH PIPE UNDER KERB FOR DETAILS).
- SP6. PROPRIETARY STEPS MAY BE USED IF APPROVED BY COUCIL AS AN ALTERNATIVE. THESE SHALL BE INSTALLED ACCORDING TO THE MANUFACTURERS INSTRUCTIONS.
- SP7. ALL BOLTS WASHERS AND NUTS TO BE GALVANISED.
- SP8. MINIMUM COVER OUTSIDE REINFORCEMENT NO LESS THAN 50mm.
- SP9. STEEL GRATES AND FRAMES TO BE FABRICATED FROM MILD STEEL AND HOT DIP GALVANISED (AS PER AS1650).
- SP10. GRATING PATTERN AND BAR SIZE MAY VARY TO SUIT APPLICATION BUT TYPICALLY SHALL BE CLASS C (AS PER AS3996) UNLESS OTHERWISE STATED.
- SP11. WHERE PIPES ENTER PIT ON SKEW PIPE DIA=HORIZONTAL SKEW DIMENSIONS.
- SP12. 100mm DIA SUBSOIL DRAIN OUTLETS TO BE LOCATED 100mm ABOVE INVERT OF THE STORMWATER PIT. REFER TO DRG CI-005 SUBSOIL DRAINAGE AND OULTET STRUCTURES.
- SP13. PROVIDE 3m LENGTH OF 100mm DIA SUBSOIL DRAINAGE PIPE WRAPPED IN FABRIC SOCK ADJACENT TO INLET PIPES INVERTS AND DRAINING TO PIT.
- SP17. PIT SUBGRADE COMPACTION TO BE MIN 98% STANDARD.
- SP18. ALL DIMENSIONS SHOWN ARE IN MILLIMETRES U.N.O.
- SP19. MIN PIT DEPTH 800mm





PIT SIZES TABLE

PIT SIZE	NOMINAL INSIDE PIT DIMENSIONS (mm)	WELDLOK GRATE TYPE OR EQUIVALENT
A	600 x 600	SPG66
B	600 x 900	SPG69
C	900 x 900	SPG99
D	900 x 1200	SPG912
E	1200 x 1200	SPG1212

FOR CONSTRUCTION

REVISION	DESCRIPTION	ISSUED	VER'D	APP'D	DATE	CLIENT	ARCHITECT	ALL DIMENSIONS TO BE VERIFIED ON SITE BEFORE COMMENCING WORK. NORTHROP ACCEPTS NO RESPONSIBILITY FOR THE USABILITY, COMPLETENESS OR SCALE OF DRAWINGS TRANSFERRED ELECTRONICALLY. THIS DRAWING MAY HAVE BEEN PREPARED USING COLOUR, AND MAY BE INCOMPLETE IF COPIED TO BLACK & WHITE.	PROJECT	DRAWING TITLE	JOB NUMBER
B	RE-ISSUED FOR CONSTRUCTION CERTIFICATE	SW		CP	11.08.17				6 ORCHARD STREET, WARRIEWOOD, NSW 2012	SUBDIVISION - STAGE 1	130945
C	RE-ISSUED FOR CONSTRUCTION CERTIFICATE	SW		CP	18.08.17					DETAILS - SHEET 6	
D	RE-ISSUED FOR CONSTRUCTION CERTIFICATE	SW		CP	22.09.17						
E	RE-ISSUED FOR CONSTRUCTION CERTIFICATE	SW		CP	16.11.17						
F	RE-ISSUED FOR CONSTRUCTION CERTIFICATE	SW		CP	16.01.18						
G	RE-ISSUED FOR CONSTRUCTION CERTIFICATE	SW		CP	13.02.18						

VERIFIER: T.NATSA
JOB MANAGER: CPALADA
DESIGNED: CPALADA
DRAWN: S.WEEKS

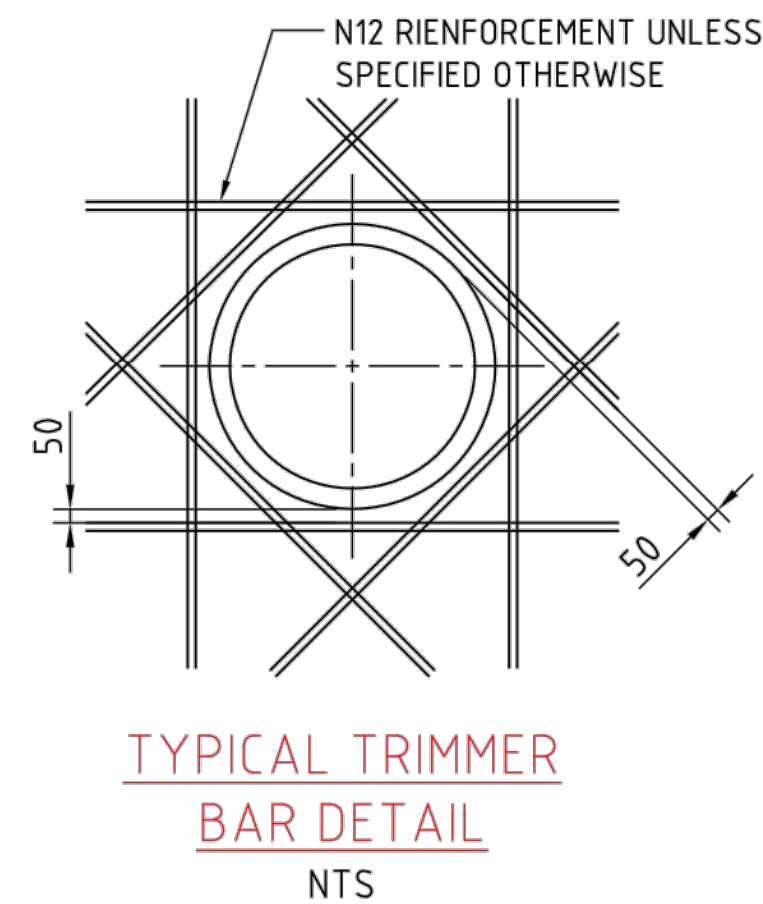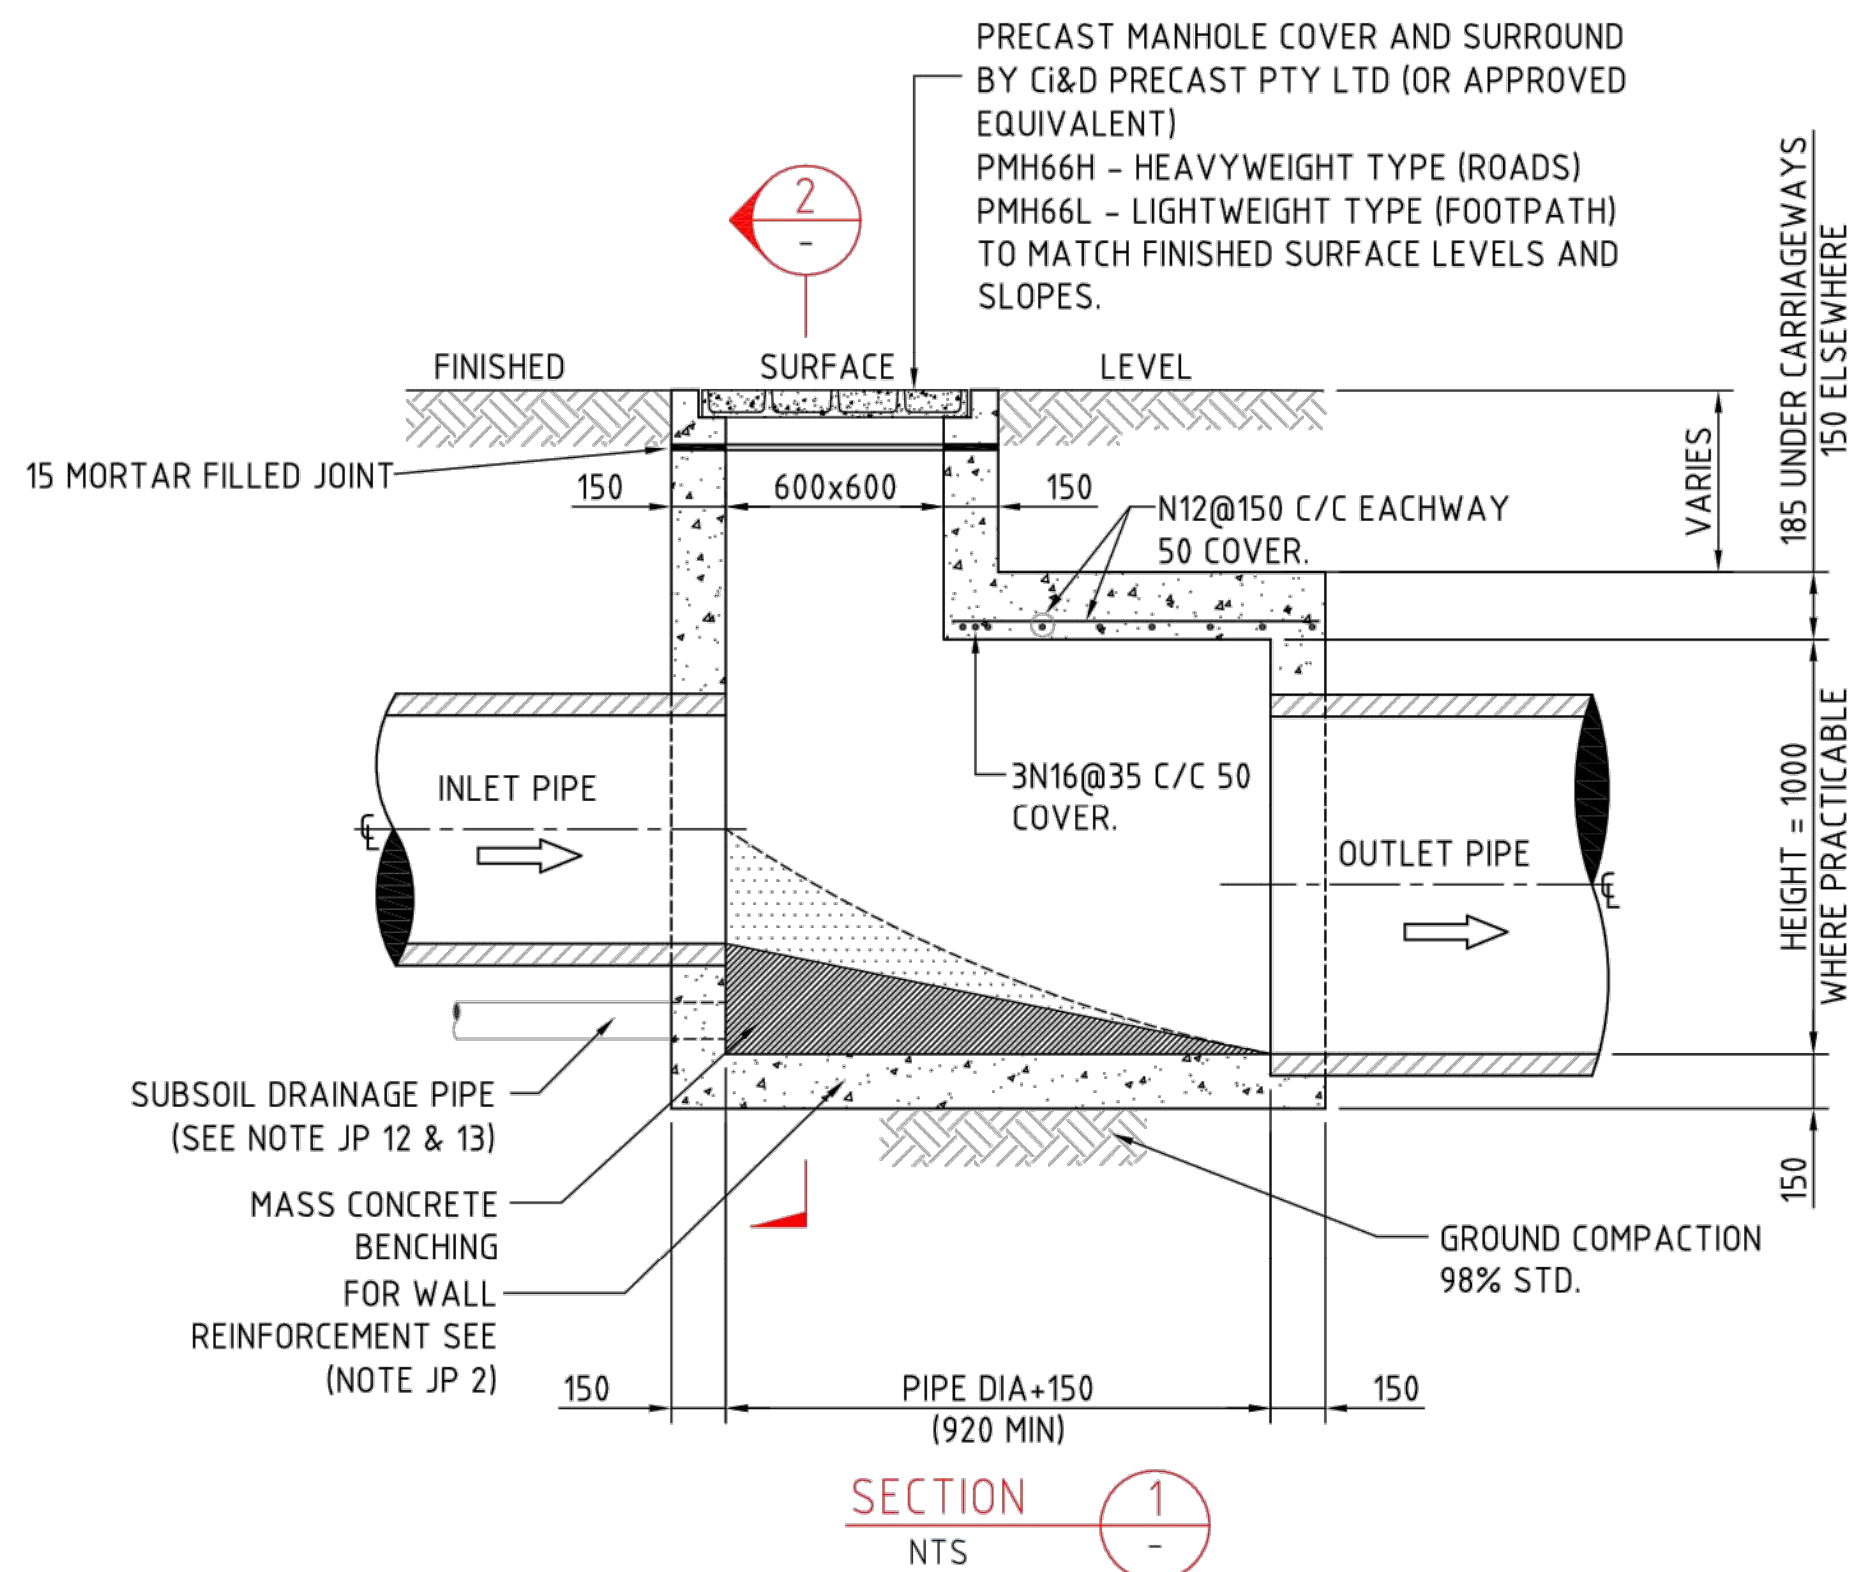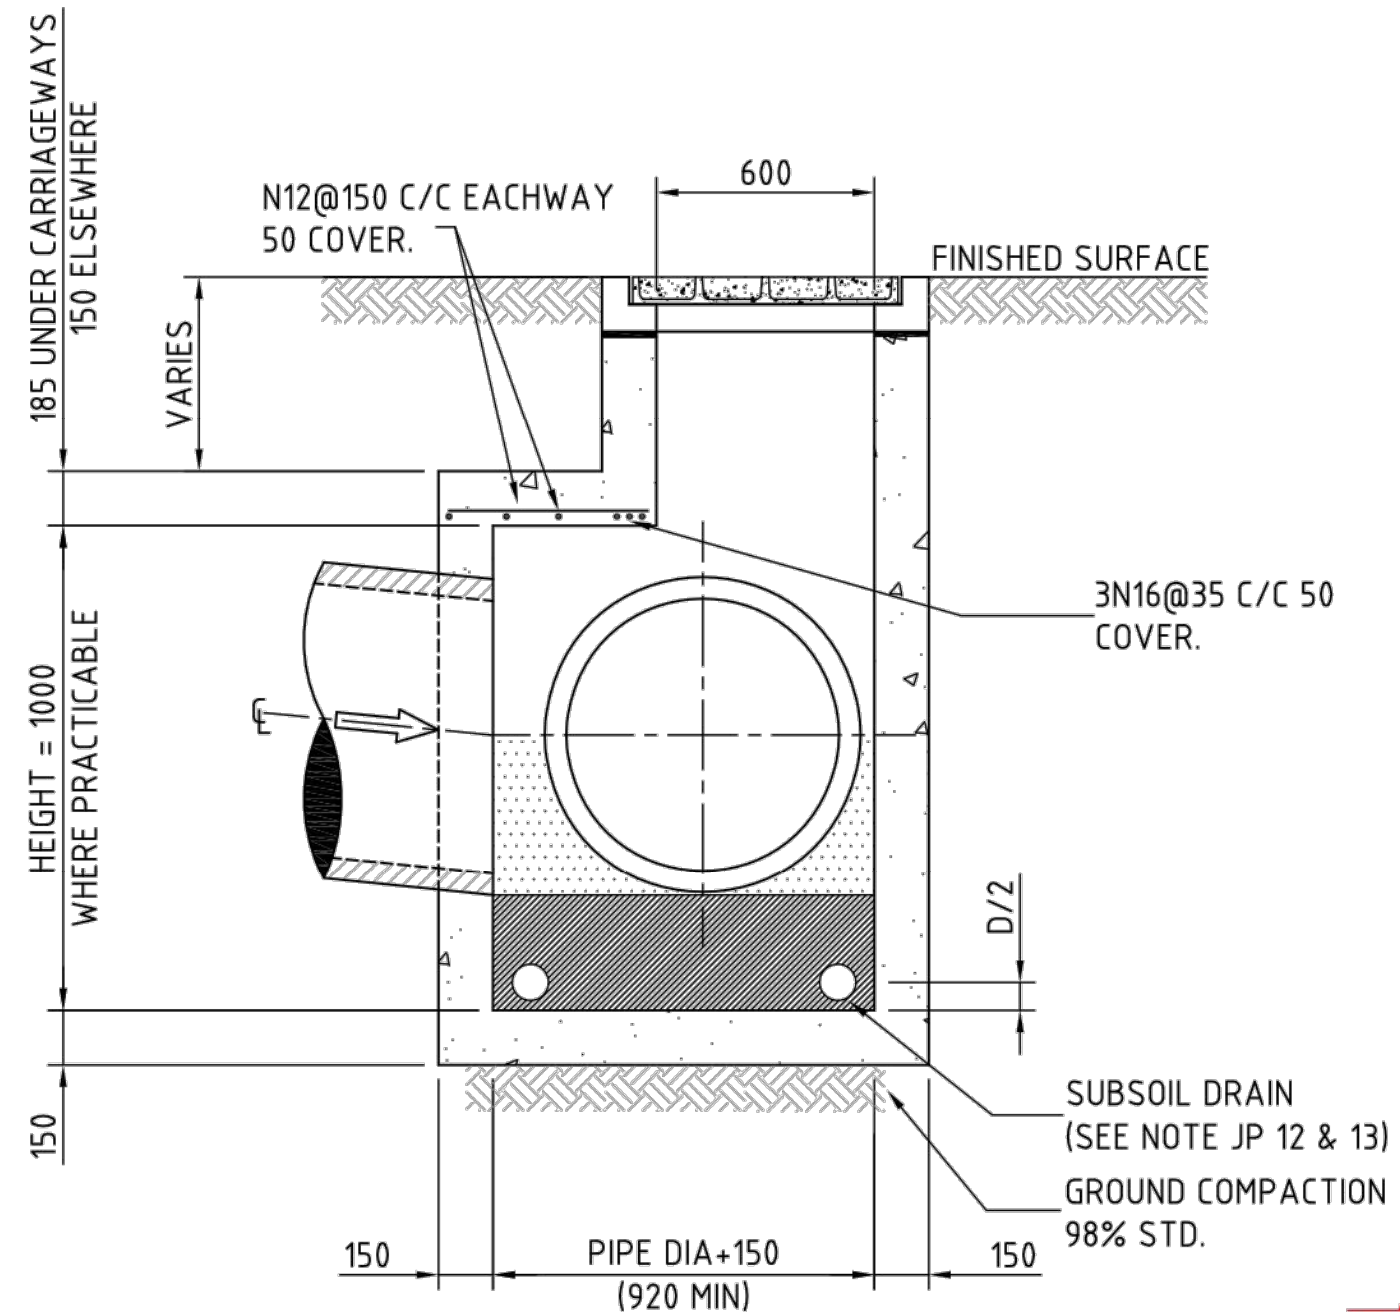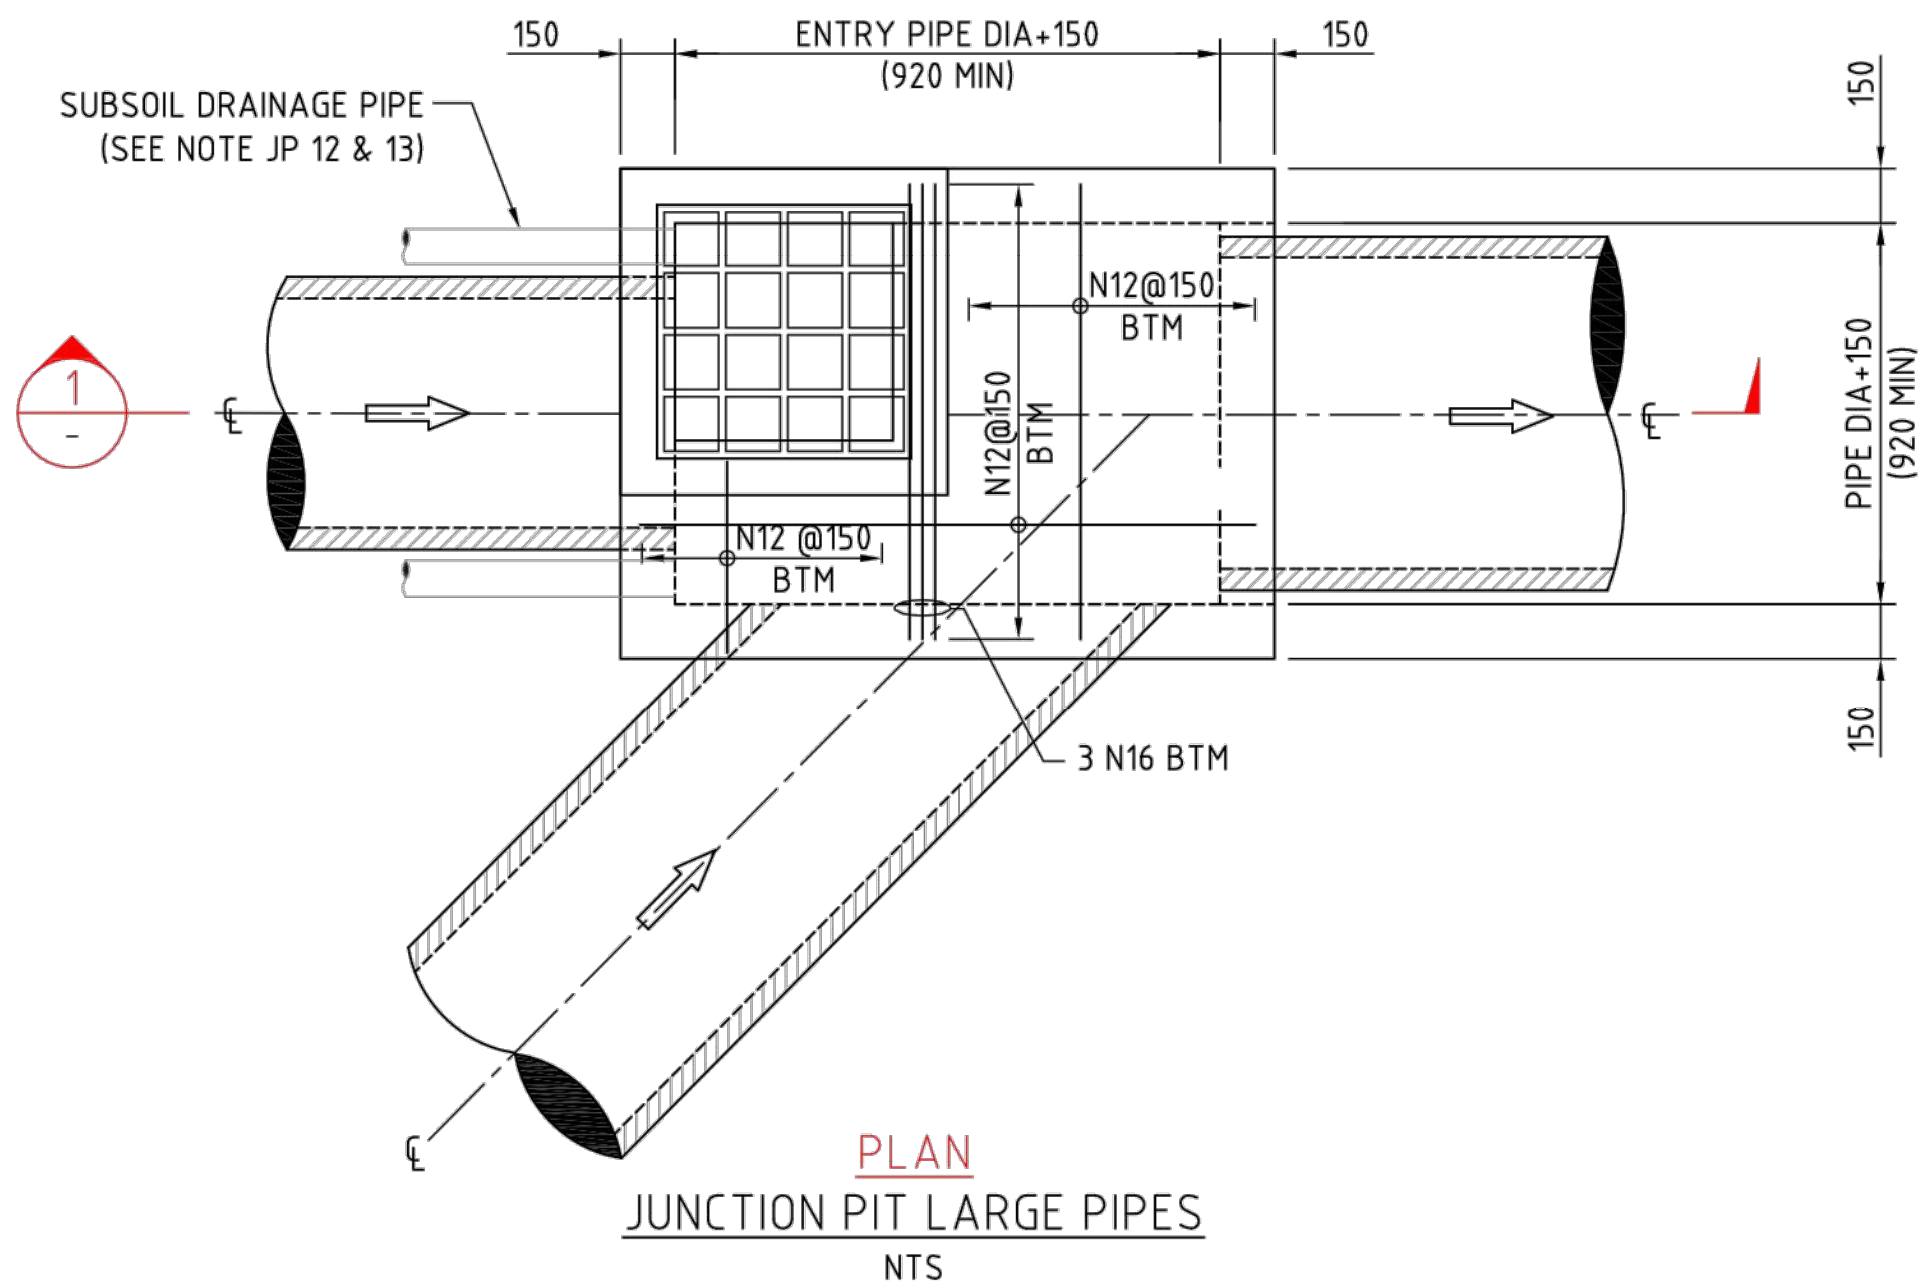

GENERAL NOTES:

- JP 1. CONCRETE MINIMUM GRADE 25MPa AT 28 DAYS (AS PER AS3600) UNLESS OTHERWISE STATED.
- JP 2. FOR PIT DEPTHS LESS THAN 3000 PROVIDE N12 @250 CENTRES EACH WAY AT 50 COVER TO INSIDE FACE WALLS AND BASE. PROVIDE 400 LAP AT CORNERS. FOR PIT DEPTHS GREATER THAN 3000, SEPARATE DESIGN IS REQUIRED
- JP 3. ALL REINFORCEMENT LAPS 300mm LONG.
- JP 4. DEPTH OF PIT NOT TO EXCEED 3500mm
- JP 5. ALL EXPOSED EDGES TO BE ROUNDED 20mm RADIUS.
- JP 6. PITS DEEPER THAN 1200mm TO BE FITTED WITH GALVANISED STEP IRONS AT 300mm CENTRES. REFER TO DRG CI-001 GULLY PIT WITH PIPE UNDER KERB.
- JP 7. APPROVED PROPRIETARY STEPS MAY BE USED AS AN ALTERNATIVE. THESE SHALL BE INSTALLED ACCORDING TO THE MANUFACTURERS INSTRUCTIONS.
- JP 8. ALL BOLTS WASHERS AND NUTS TO BE GALVANISED.
- JP 9. MINIMUM COVER OUTSIDE REINFORCEMENT NO LESS THAN 50mm.
- JP 10. INLET/OUTLET PLANS TO BE LOCATED AS PER DRAINAGE PLANS.
- JP 11. AT RIGHT ANGLE CHANGE IN PIPE DIRECTION OUTLET, INVERT TO BE 150mm BELOW INLET INVERT.
- JP 12. 100mm DIA SUBSOIL DRAIN OUTLETS TO BE LOCATED 100mm ABOVE INVERT OF THE STORMWATER PIT. REFER TO DRG CI-005 SUBSOIL DRAINAGE AND OUTLET STRUCTURES.
- JP 13. PROVIDE 3m LENGTH OF 100mm DIA SUBSOIL DRAINAGE PIPE WRAPPED IN FABRIC SOCK ADJACENT TO ALL INLET PIPES AND DRAINING TO PIT.
- JP 14. PIT SUBGRADE COMPACTION TO BE MIN 98% STANDARD.
- JP 15. ALL DIMENSIONS SHOWN ARE IN MILLIMETRES U.N.O.
- JP 16. MIN PIT DEPTH 800mm

FOR CONSTRUCTION

REVISION	DESCRIPTION	ISSUED	VER'D	APP'D	DATE	CLIENT	ARCHITECT	ALL DIMENSIONS TO BE VERIFIED ON SITE BEFORE COMMENCING WORK. NORTHROP ACCEPTS NO RESPONSIBILITY FOR THE USABILITY, COMPLETENESS OR SCALE OF DRAWINGS TRANSFERRED ELECTRONICALLY. THIS DRAWING MAY HAVE BEEN PREPARED USING COLOUR, AND MAY BE INCOMPLETE IF COPIED TO BLACK & WHITE	PROJECT	DRAWING TITLE	JOB NUMBER
B	RE-ISSUED FOR CONSTRUCTION CERTIFICATE	SW		CP	11.08.17				6 ORCHARD STREET, WARRIEWOOD, NSW 2012	SUBDIVISION - STAGE 1	130945
C	RE-ISSUED FOR CONSTRUCTION CERTIFICATE	SW		CP	18.08.17					DETAILS - SHEET 7	
D	RE-ISSUED FOR CONSTRUCTION CERTIFICATE	SW		CP	22.09.17						
E	RE-ISSUED FOR CONSTRUCTION CERTIFICATE	SW		CP	16.11.17						
F	RE-ISSUED FOR CONSTRUCTION CERTIFICATE	SW		CP	16.01.18						
G	RE-ISSUED FOR CONSTRUCTION CERTIFICATE	SW		CP	13.02.18						

**Monado**
CONSTRUCTIONS Pty Ltd

**STEPHEN BOWERS**
ARCHITECTS

DRAWING NOT TO BE USED FOR CONSTRUCTION UNLESS VERIFICATION SIGNATURE HAS BEEN ADDED

**NORTHROP**
Sydney
Level 11 345 George Street, Sydney NSW 2000
Ph (02) 9241 4188 Fax (02) 9241 4324
Email sydney@northrop.com.au ABN 81 094 433 100

NOT TO SCALE

PROJECT

6 ORCHARD STREET, WARRIEWOOD, NSW 2012

DRAWING TITLE

SUBDIVISION - STAGE 1
DETAILS - SHEET 7

JOB NUMBER

130945


DRAWING NUMBER

C20.07

REVISION

G

DRAWING SHEET SIZE = A1

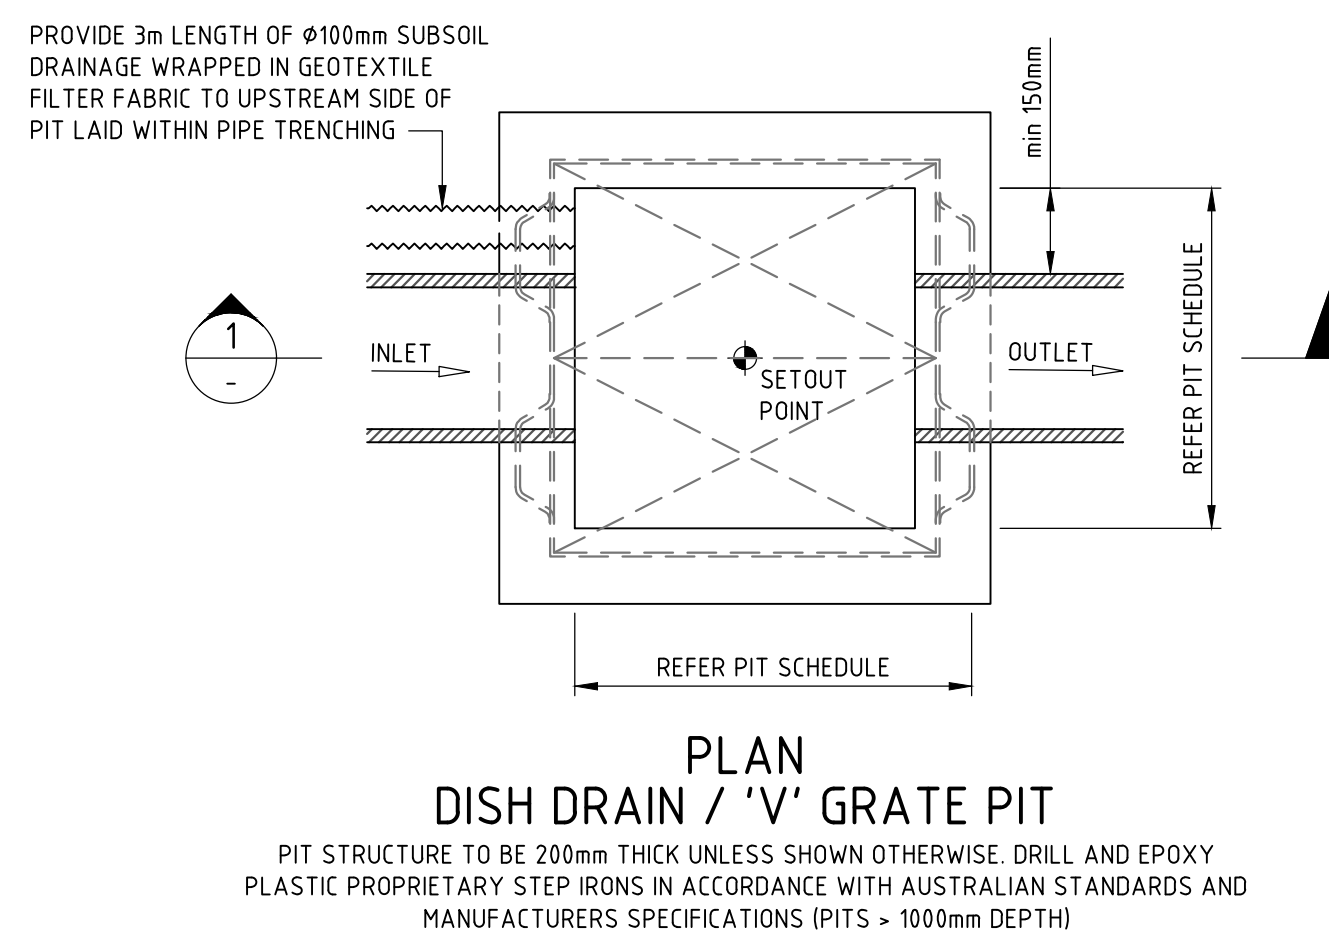

1. TRENCH WIDTH MAY NEED TO BE INCREASED SUBJECT TO ACHIEVING COMPACTION. ENSURE MINIMUM 300mm CLEARANCE BETWEEN, WHEN USING MULTIPLE PIPES TO ACHIEVE ADEQUATE COMPACTION.
2. MINIMUM PIPE COVER UNDER ROADS TO BE 600mm U.N.O. FOR CLASS '2' PIPES.
3. THE CONTRACTOR SHALL ENSURE THAT SHORING OF TRENCHES IS INSTALLED AS REQUIRED BY STATUTORY REQUIREMENTS.
4. ENSURE BACKFILLING COMPACTION MEETS THE FOLLOWING STANDARDS;
 - 4.1. TRENCHES UNDER PAVED AREAS / BUILDING - 100% SMD



1. TRENCH WIDTH MAY NEED TO BE INCREASED SUBJECT TO ACHIEVING COMPACTION. ENSURE MINIMUM 300mm CLEARANCE BETWEEN, WHEN USING MULTIPLE PIPES TO ACHIEVE ADEQUATE COMPACTION.
2. MINIMUM PIPE COVER NOT UNDER ROADS TO BE 300mm U.N.O.
3. THE CONTRACTOR SHALL ENSURE THAT SHORING OF TRENCHES IS INSTALLED AS REQUIRED BY STATUTORY REQUIREMENTS.
4. ENSURE BACKFILLING COMPACTION MEETS THE FOLLOWING STANDARDS;
 - 4.1. TRENCHES UNDER PAVED AREAS / BUILDING - 100% SMD
 - 4.2. TRENCHES NOT UNDER PAVEMENTS - 95% SMD



ENSURE MINIMUM 70mm CLEARANCE ACHIEVED BETWEEN ENVIROPOD CAGE AND PIT WALLS / FLOORS.
INSTALL ENVIROPOD INSERTS TO ALL GRATED INLET PITS U.N.O.

REVISION	DESCRIPTION	ISSUED	VER'D	APP'D	DATE
B	RE-ISSUED FOR CONSTRUCTION CERTIFICATE	SW		CP	11.08.17
C	RE-ISSUED FOR CONSTRUCTION CERTIFICATE	SW		CP	18.08.17
D	RE-ISSUED FOR CONSTRUCTION CERTIFICATE	SW		CP	22.09.17
E	RE-ISSUED FOR CONSTRUCTION CERTIFICATE	SW		CP	16.11.17
F	RE-ISSUED FOR CONSTRUCTION CERTIFICATE	SW		CP	16.01.18
G	RE-ISSUED FOR CONSTRUCTION CERTIFICATE	SW		CP	13.02.18

DRAWN BY:



THE COPYRIGHT OF THIS DRAWING REMAINS WITH
NORTHROP CONSULTING ENGINEERS PTY LTD

ALL DIMENSIONS TO BE VERIFIED ON SITE BEFORE COMMENCING WORK.
NORTHROP ACCEPTS NO RESPONSIBILITY FOR THE USABILITY, COMPLETENESS OR SCALE OF DRAWINGS TRANSFERRED ELECTRONICALLY.
THIS DRAWING MAY HAVE BEEN PREPARED USING COLOUR, AND MAY BE INCOMPLETE IF COPIED TO BLACK & WHITE

NOT TO SCALE




PROJECT
**6 ORCHARD STREET,
WARRIEWOOD, NSW 2012**

DRAWING TITLE
SUBDIVISION - STAGE 1
DETAILS - SHEET 8


JOB NUMBER		130945	
DRAWING NUMBER		REVISION	
C20.08		G	
DRAWING SHEET SIZE = A1			

FOR CONSTRUCTION


DRAWN: S. WEEKS
DESIGNED: C. PALADA
JOB MANAGER: C. PALADA
VERIFIER: T. NATSA

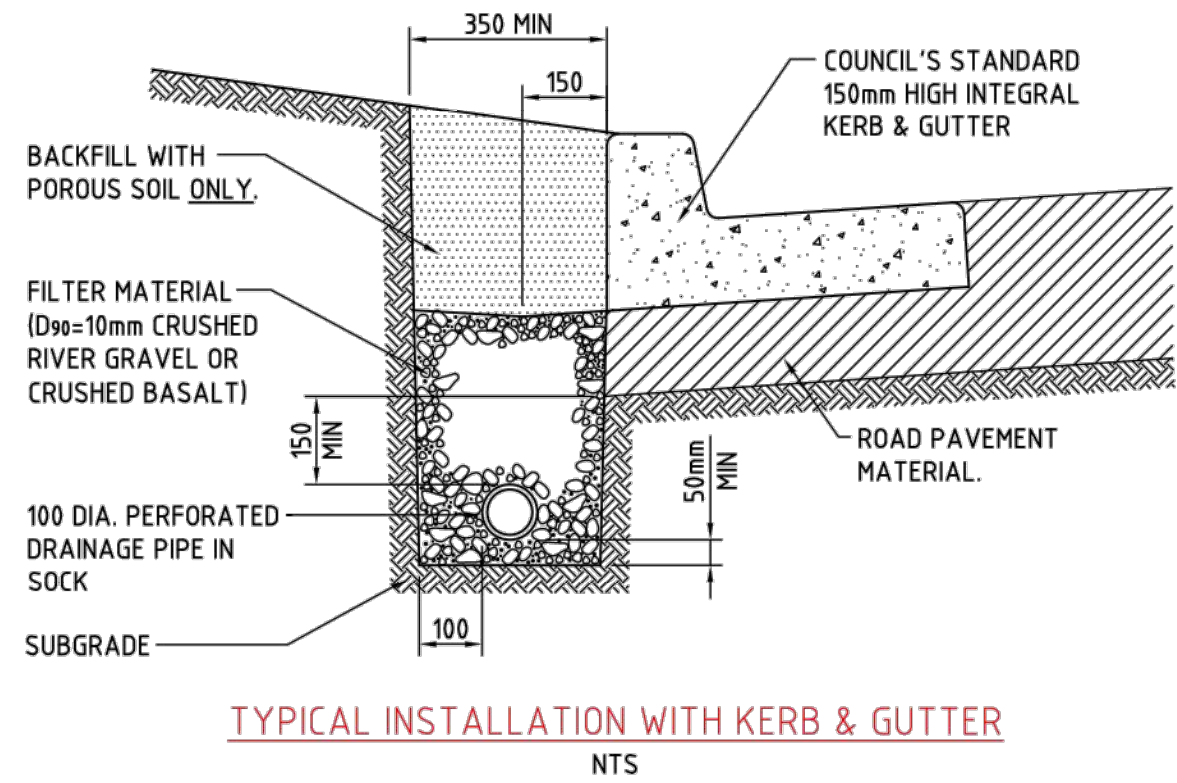

TYPICAL INSTALLATION WITH KERB & GUTTER
NTS

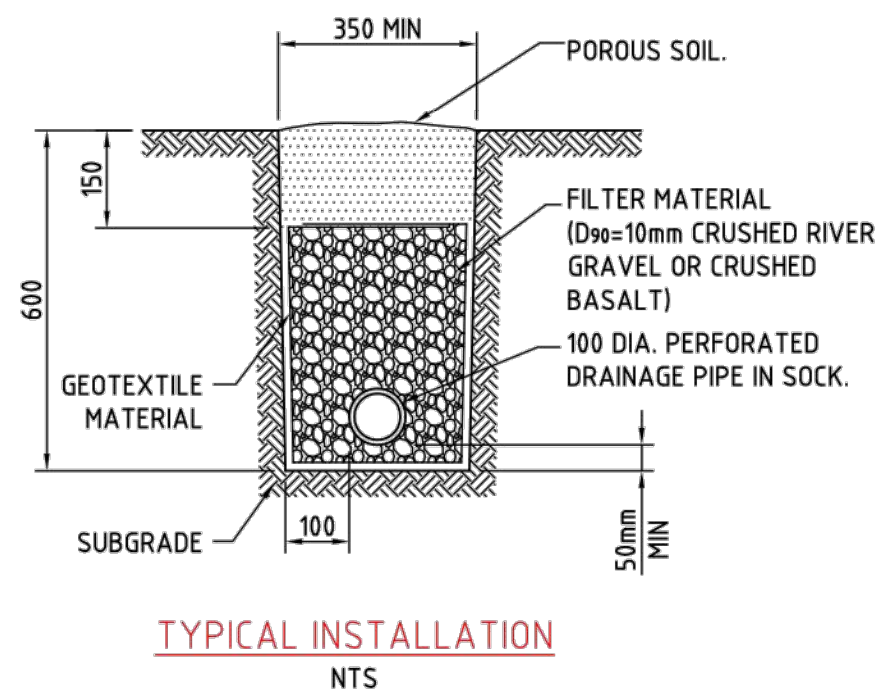

TYPICAL INSTALLATION
NTS

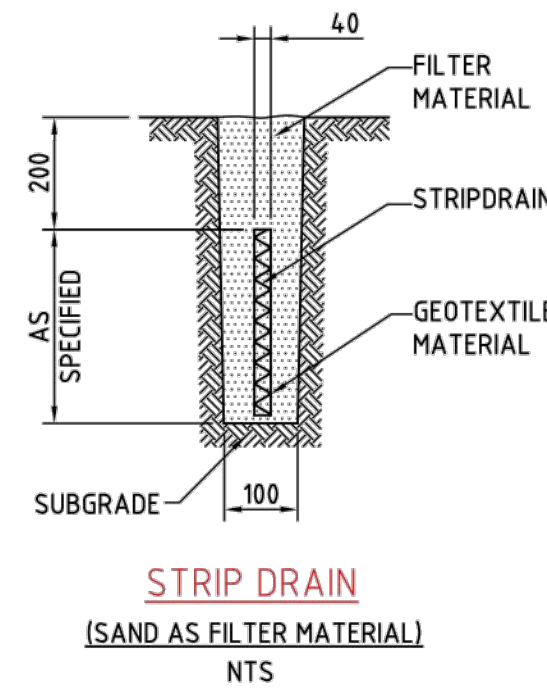


STRIP DRAIN
(SAND AS FILTER MATERIAL)
NTS


SAND FILTER MATERIAL GRADING	
AS. SIEVE SIZE mm	% PASSING
4.750	100
2.360	95-100
0.425	20-80
0.300	0-30
0.150	0-2
0.075	0-0.1

NOTES:


- 1SS SUB-SURFACE DRAINS TO BE LAID 300mm MINIMUM BELOW THE SUB-GRADE. WHERE A HIGH WATER TABLE IS PRESENT, DEEPER SUB-SURFACE DRAINS IN COMBINATION WITH MITRE DRAINS MAY BE USED.
- 2SS SUB-SURFACE DRAINS SHALL BE LAID A MINIMUM GRADE 1 IN 200 WHERE ROAD GRADING ALLOWS, THE SPACE BETWEEN THE INVERT OF THE SERVICE CONDUIT AND OVERT OF THE SUB-SURFACE DRAIN SHALL BE 50mm.
- 3SS SELECTED FILTER MATERIAL TO BE CLEAN AGGREGATE GRADE 10 TO 20.
- 4SS FLUSHING POINTS ARE TO BE CONSTRUCTED AT THE HEAD OF LINES WITH CLEANING JUNCTIONS AT MAXIMUM 50m CENTRES IMMEDIATELY BEHIND KERB.
- 5SS PIPES AND FITTING SHALL BE EITHER SLOTTED POLYETHYLENE CLASS 400 (AS PER AS 2439) OR uPVC SEWER FITTINGS CLASS SH (AS PER AS1260).
- 6SS TRENCHES SHOULD HAVE CLEARLY CUT SIDES TO AVOID CONTAMINATION OF THE FILTER DURING CONSTRUCTION.
- 7SS ENSURE THAT PIPE IS LOCATED WITH ONLY POROUS SOIL ABOVE, AVOID HEAVY CLAY BACKFILL WHICH RESTRICTS THE FLOW OF WATER TO THE PIPE.
- 8SS A MAXIMUM FILTER AGGREGATE SIZE OF 10mm TO BE USED TO AVOID PUNCTURING THE PIPE.
- 9SS A MINIMUM OF 50mm LAYER OF MATERIAL TO BE FIRST PLACED IN TRENCH TO PROVIDE DRAINAGE PATH UNDERNEATH THE PLASTIC PIPE.
- 10SS PIPE IS TO BE PLACED IN THE CENTRE OF THE TRENCH, THE FILTER MATERIAL COMPACTED AT THE HAUNCHES, AROUND THE SIDE AND ABOVE THE PIPE.
- 11SS ALL FILTER MATERIAL SHALL BE GEOTEXTILE WRAPPED IN MIN 140g/m² NON WOVEN GEOTEXTIL (AS PER AS 2439.1).
- 12SS FILTER MATERIAL IN STRIP DRAIN TO BE AS PER TABLE BELOW.

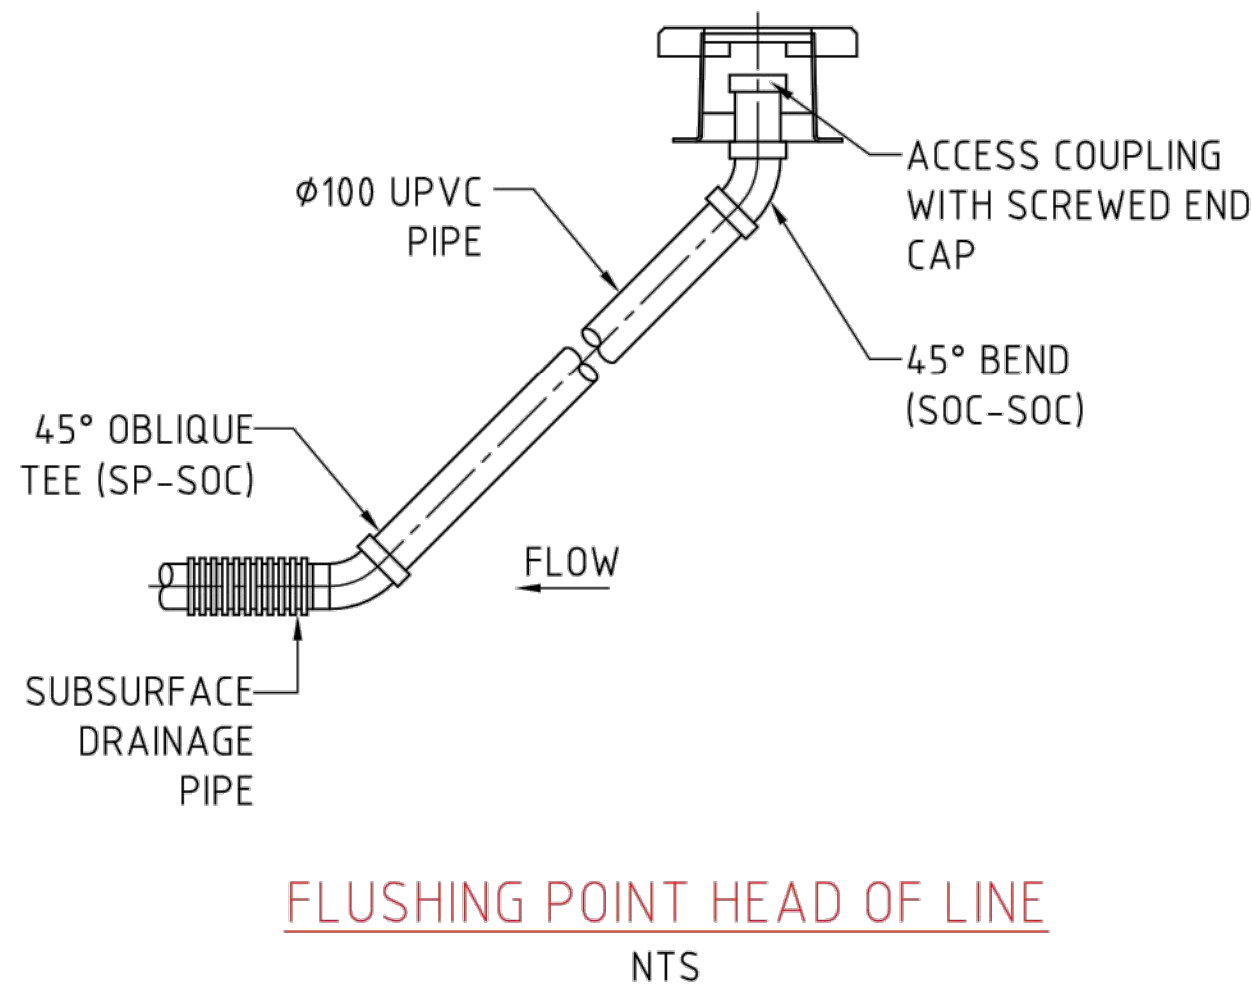


FLUSHING POINT HEAD OF LINE
NTS

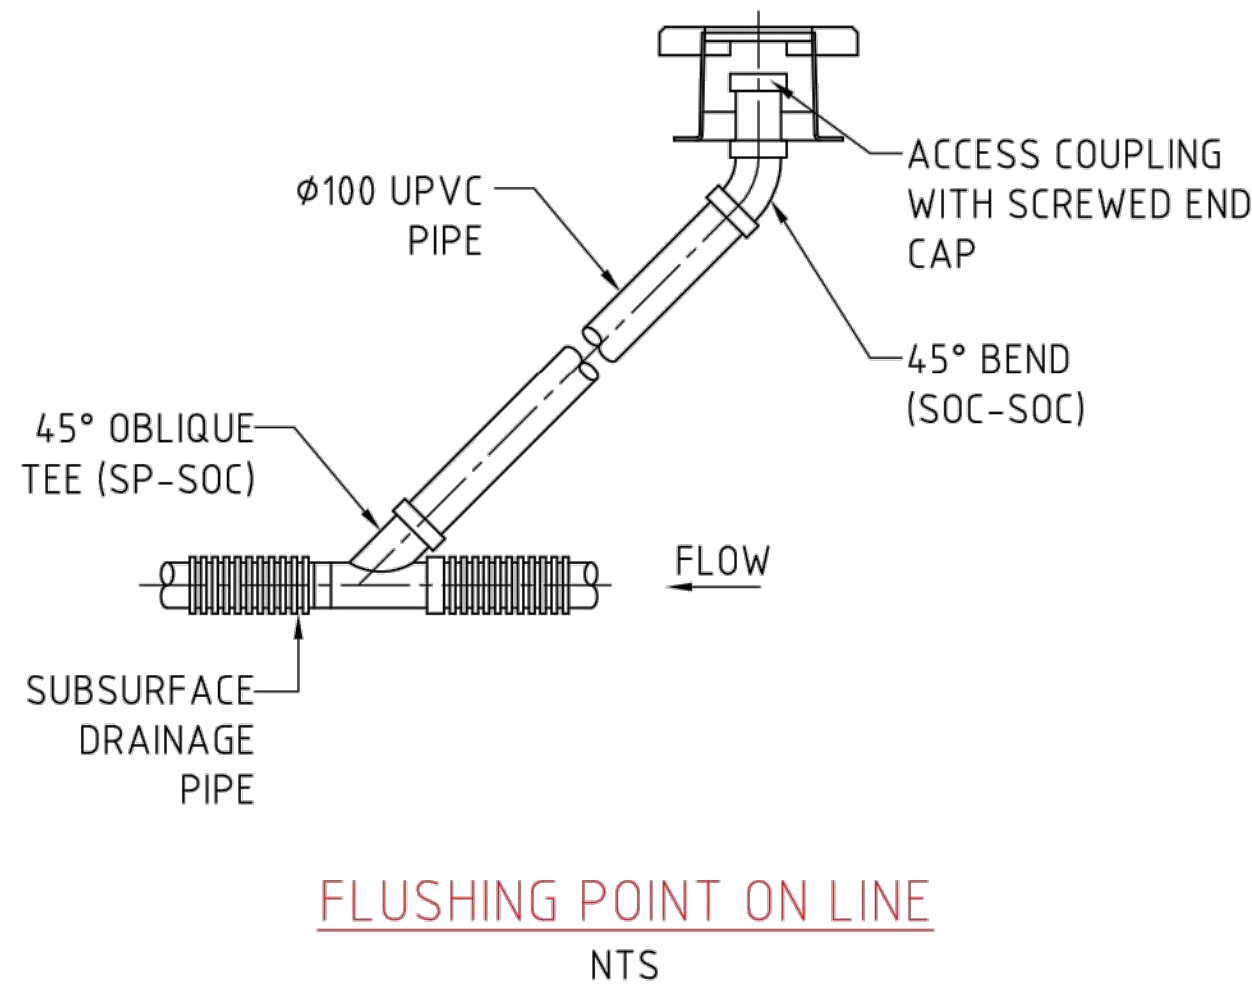


FLUSHING POINT ON LINE
NTS

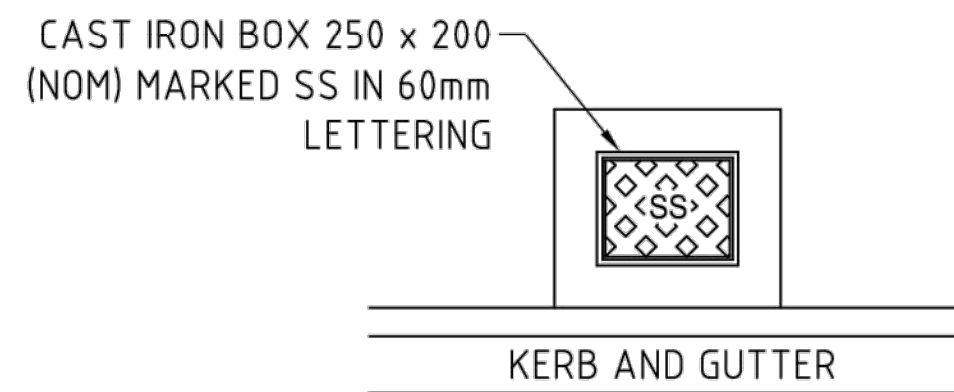


FLUSHING POINT PLAN
NTS

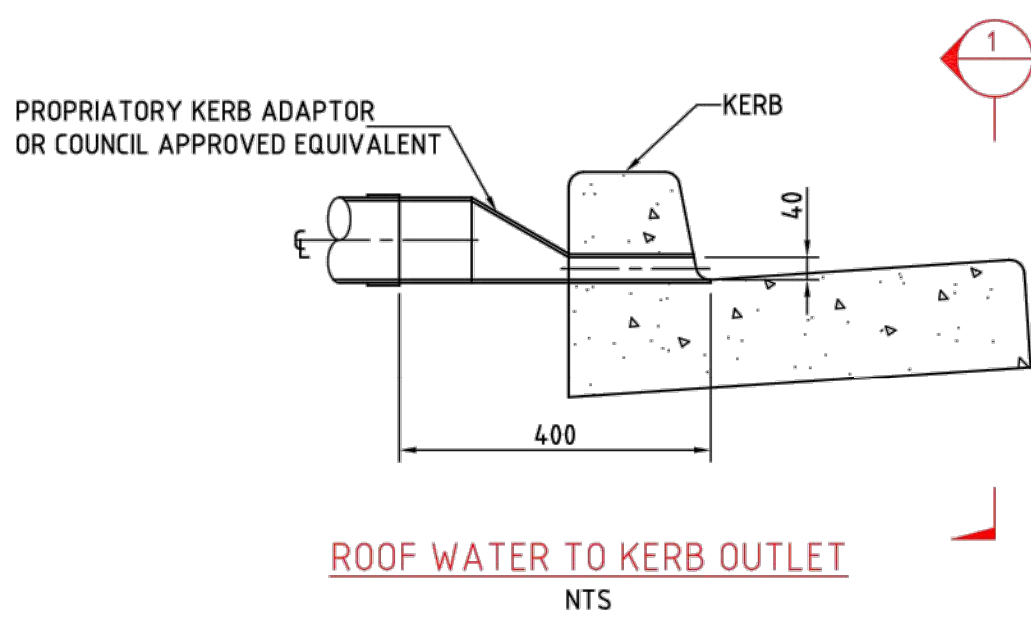

ROOF WATER TO KERB OUTLET
NTS

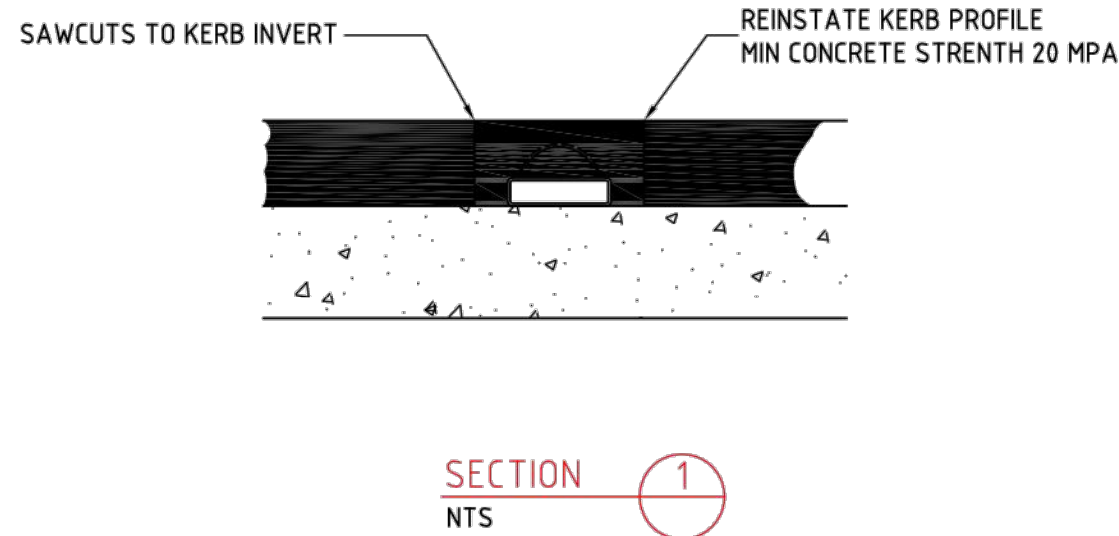

SECTION 1
NTS

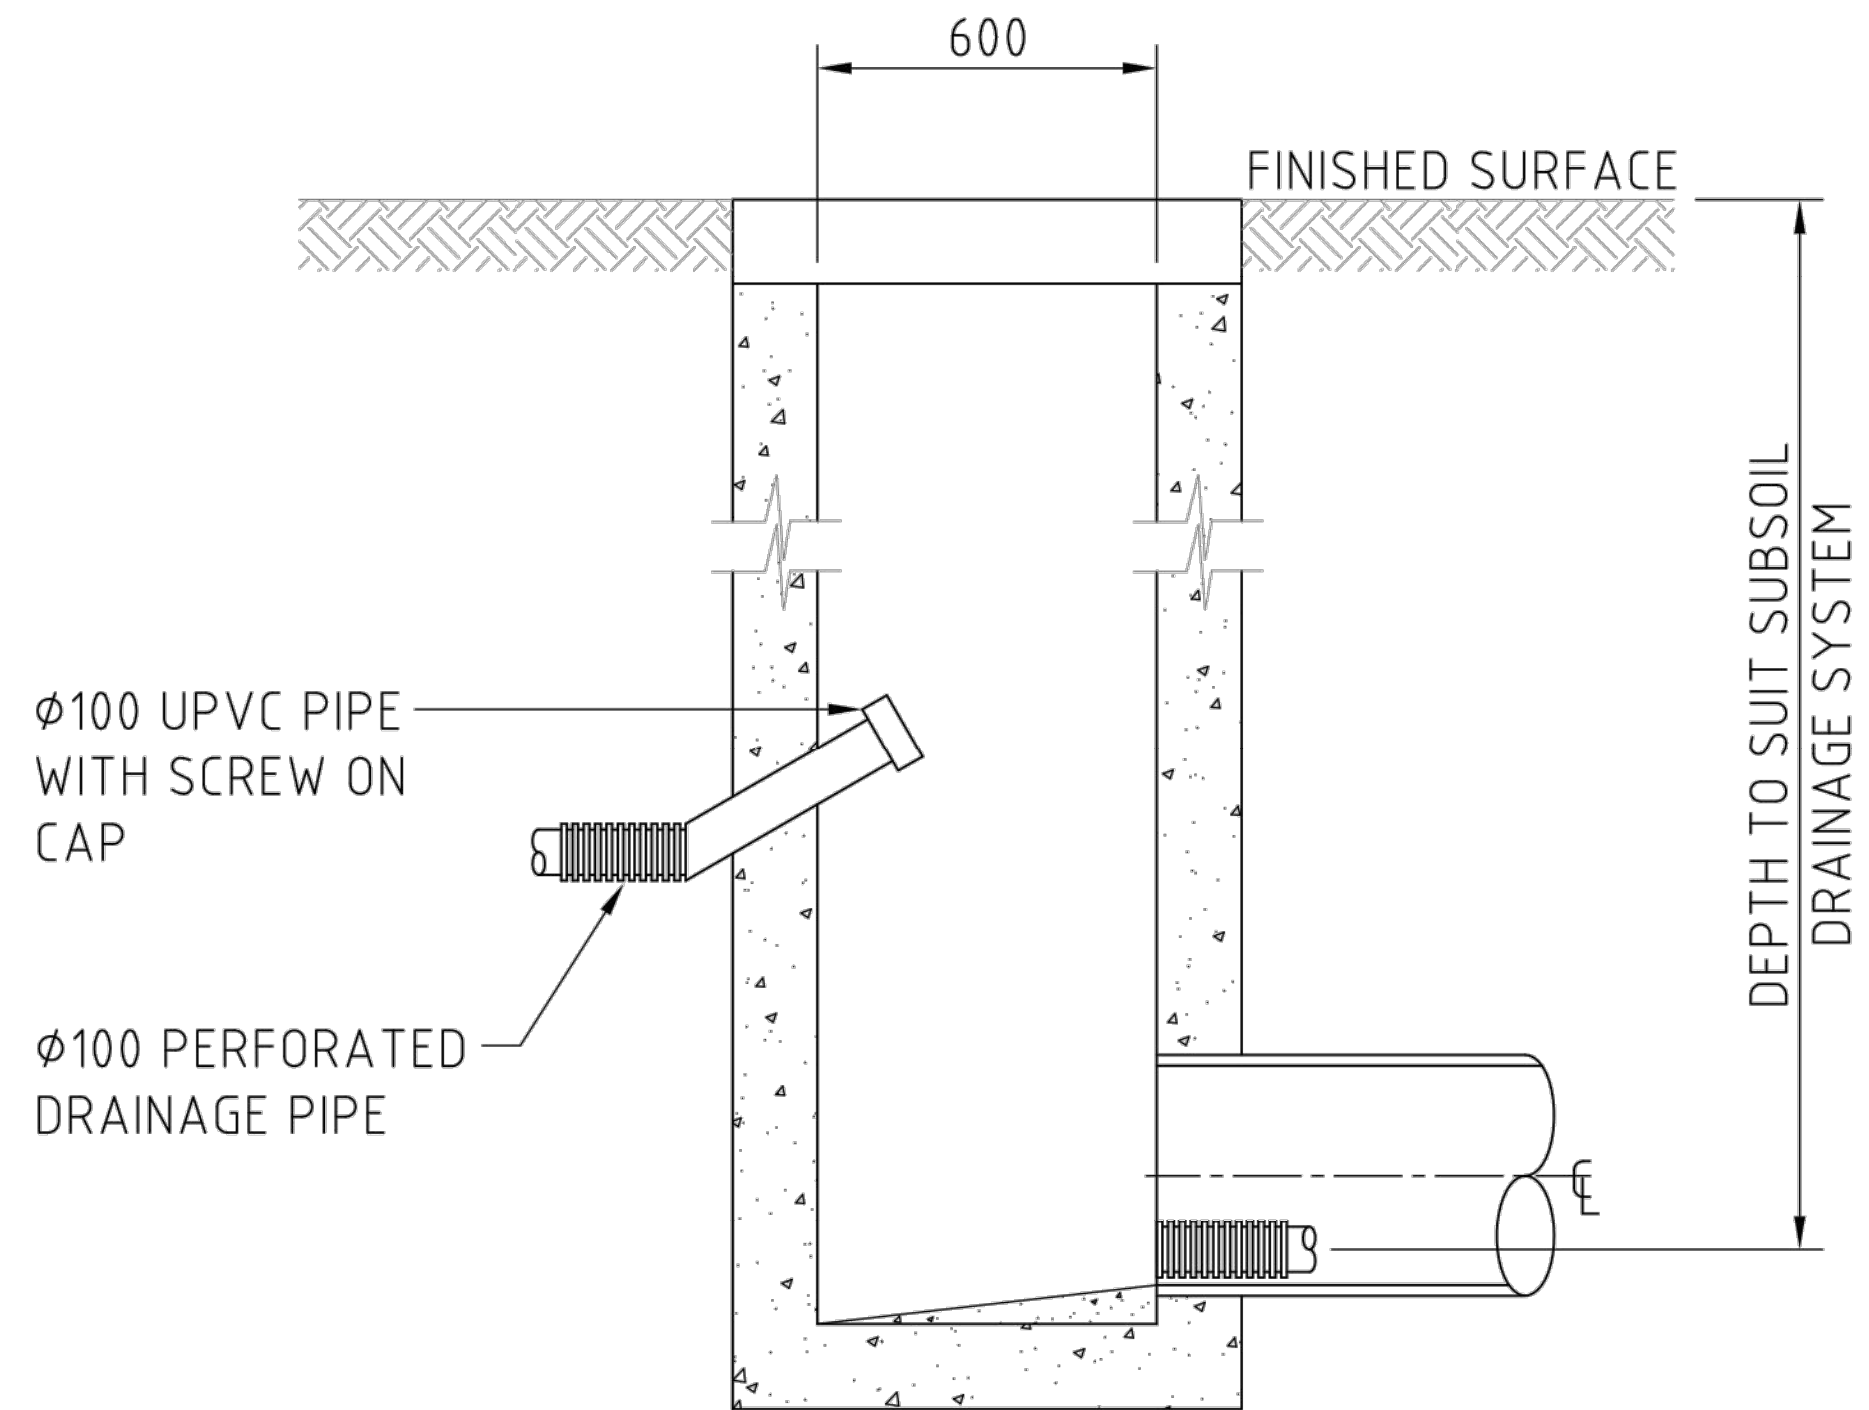

PIT CONNECTION
NTS

FOR CONSTRUCTION

REVISION	DESCRIPTION	ISSUED	VER'D	APP'D	DATE	CLIENT	ARCHITECT	ALL DIMENSIONS TO BE VERIFIED ON SITE BEFORE COMMENCING WORK. NORTHROP ACCEPTS NO RESPONSIBILITY FOR THE USABILITY, COMPLETENESS OR SCALE OF DRAWINGS TRANSFERRED ELECTRONICALLY. THIS DRAWING MAY HAVE BEEN PREPARED USING COLOUR, AND MAY BE INCOMPLETE IF COPIED TO BLACK & WHITE.	PROJECT	DRAWING TITLE	JOB NUMBER
B	RE-ISSUED FOR CONSTRUCTION CERTIFICATE	SW		CP	11.08.17				6 ORCHARD STREET, WARRIEWOOD, NSW 2012	SUBDIVISION - STAGE 1	130945
C	RE-ISSUED FOR CONSTRUCTION CERTIFICATE	SW		CP	18.08.17					DETAILS - SHEET 9	
D	RE-ISSUED FOR CONSTRUCTION CERTIFICATE	SW		CP	22.09.17						
E	RE-ISSUED FOR CONSTRUCTION CERTIFICATE	SW		CP	16.11.17						
F	RE-ISSUED FOR CONSTRUCTION CERTIFICATE	SW		CP	16.01.18						
G	RE-ISSUED FOR CONSTRUCTION CERTIFICATE	SW		CP	13.02.18						

Monado

CONSTRUCTIONS Pty Ltd

STEPHEN BOWERS

ARCHITECTS

NOT TO SCALE

NORTHROP

Sydney

Level 11 345 George Street, Sydney NSW 2000

Ph (02) 9241 4188 Fax (02) 9241 4324

Email sydney@northrop.com.au ABN 81 094 433 100

6 ORCHARD STREET, WARRIEWOOD, NSW 2012

SUBDIVISION - STAGE 1

DETAILS - SHEET 9

JOB NUMBER

130945

DRAWING NUMBER



C20.09

REVISION

G


DRAWING SHEET SIZE = A1

VERIFIER: T.NATSA
JOB MANAGER: CPALADA
DESIGNED: CPALADA
DRAWN: S.WEEKS

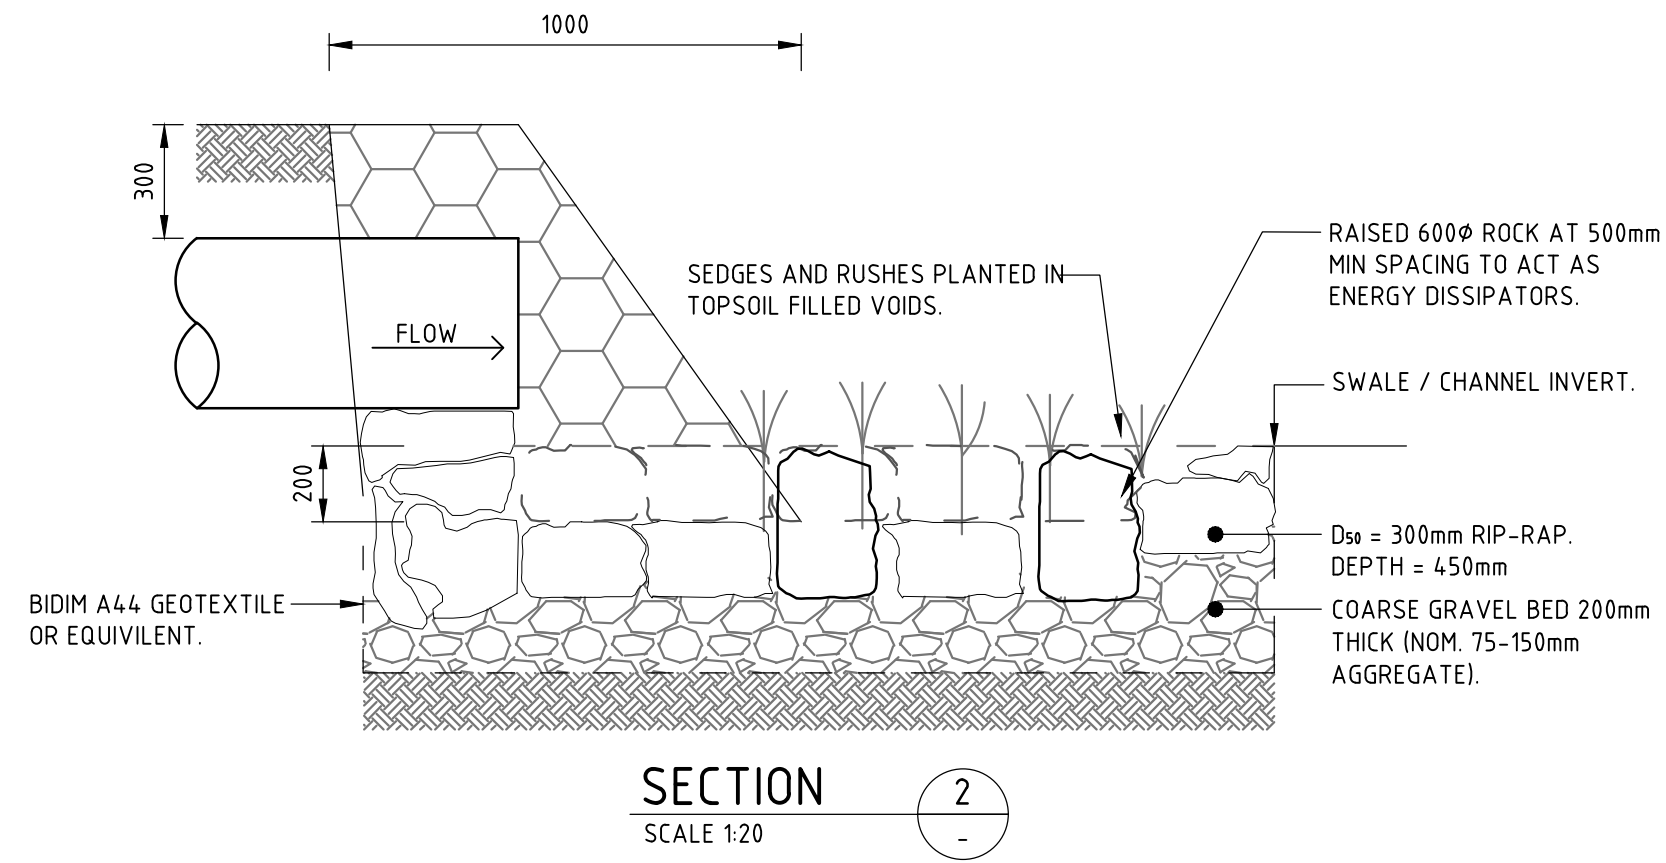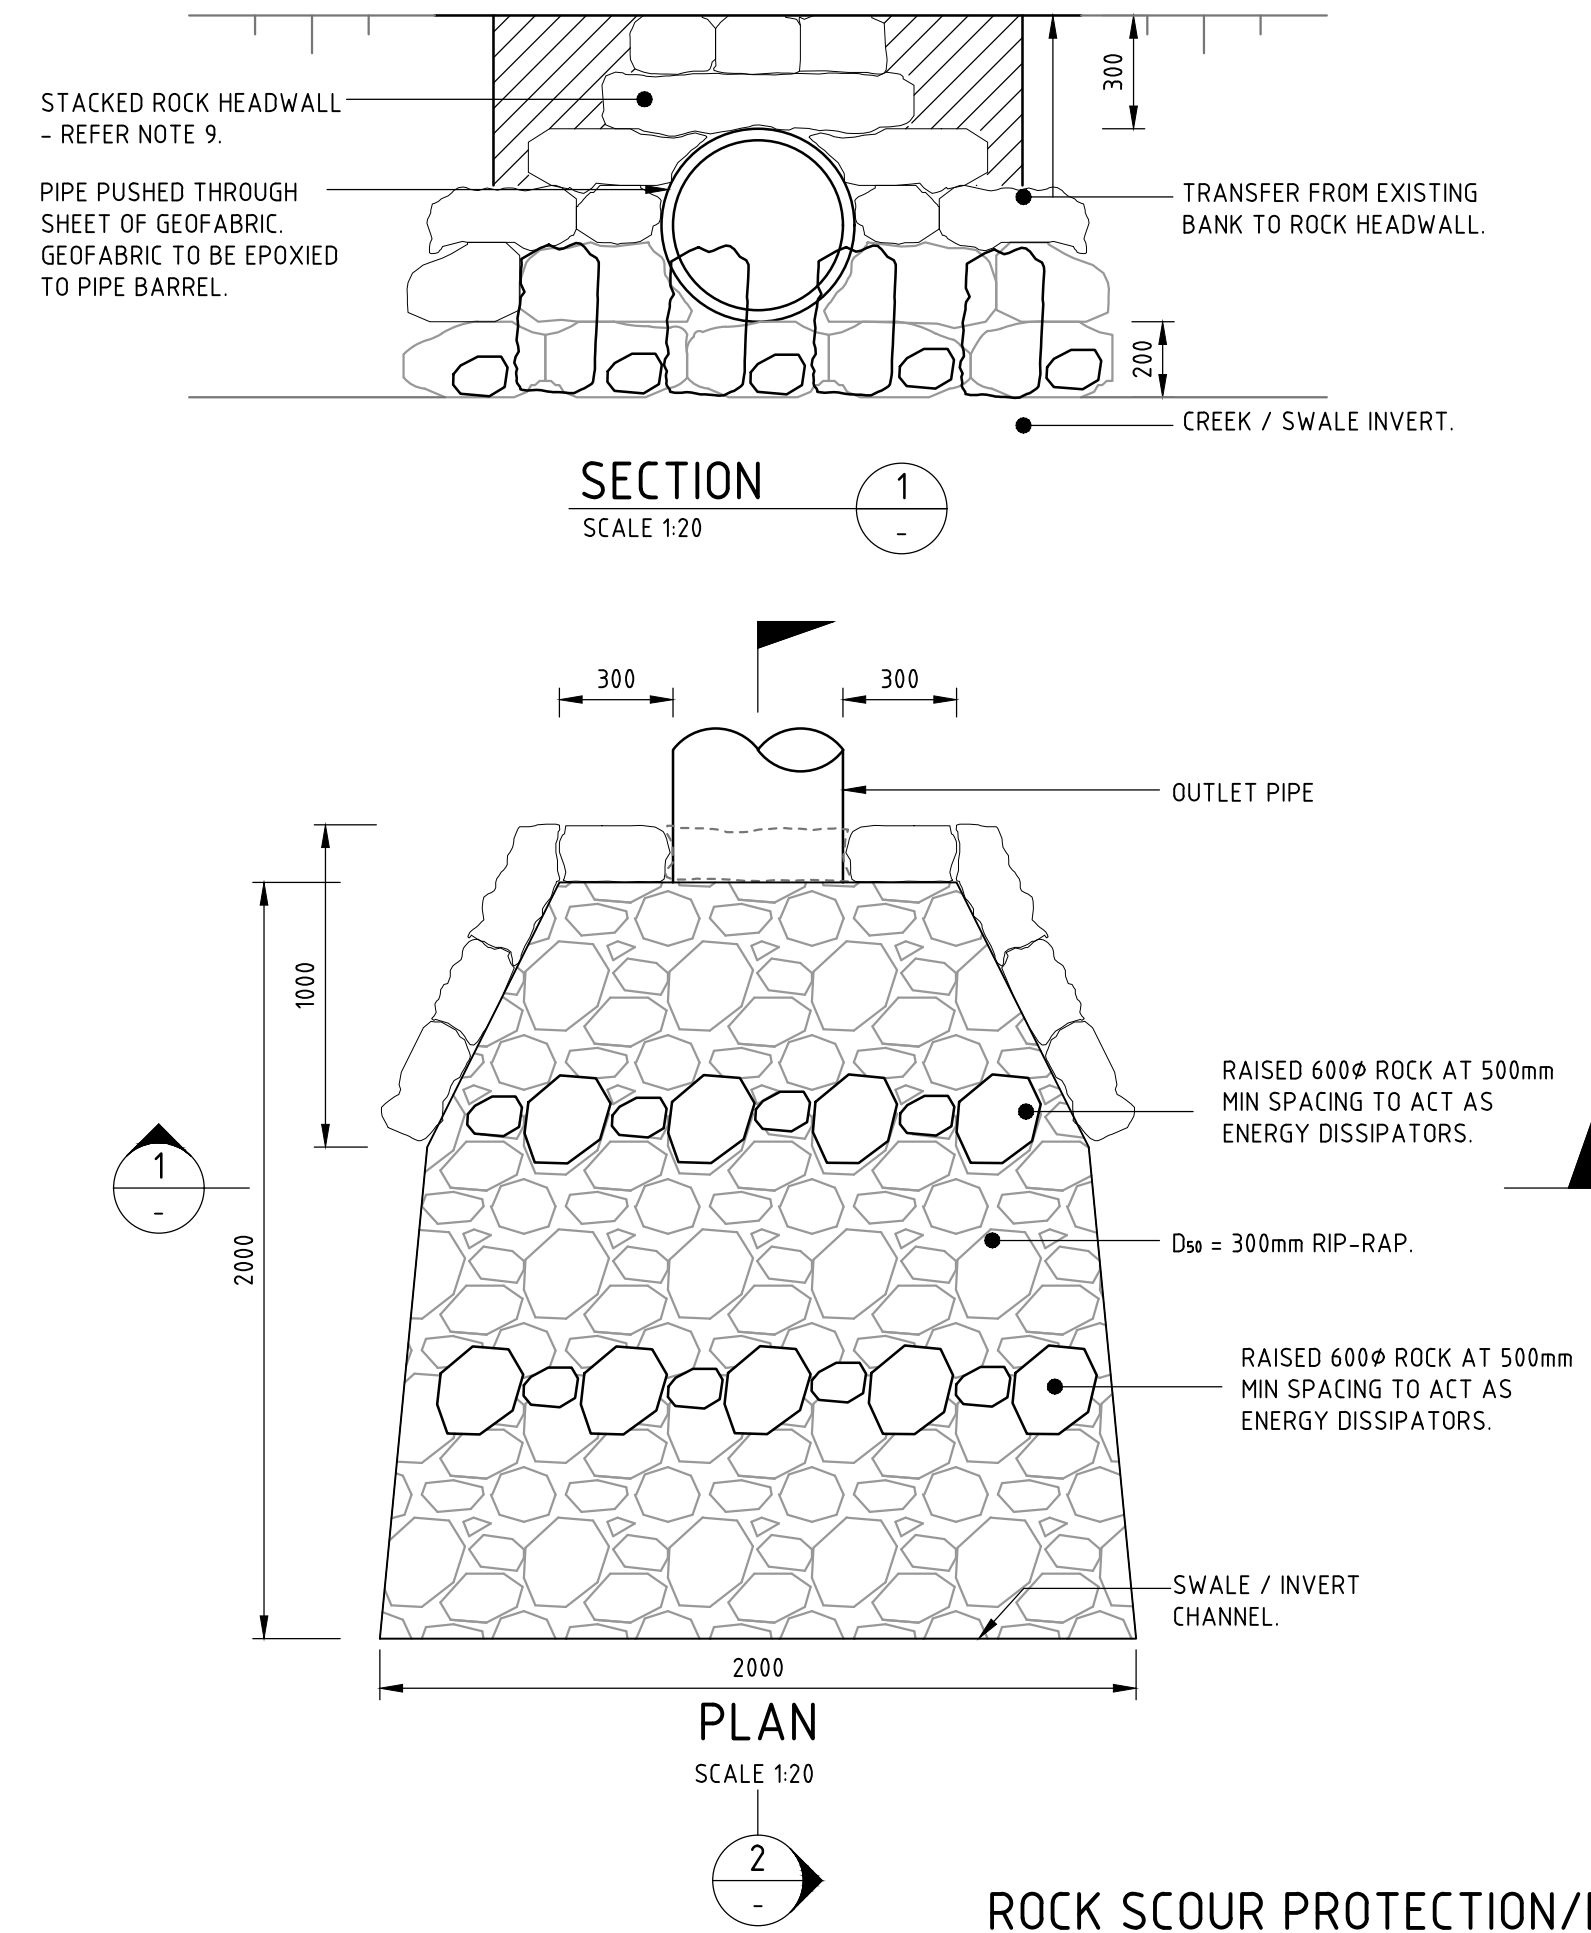

NOTES:


- BACKFILL IS TO BE GRANULAR, FREE DRAINING AND COMPACTED TO 95% MAXIMUM DRY DENSITY.
- FOUNDATION TO BE APPROVED FOR 200 kPa BEARING CAPACITY.
- ROCK IS TO BE SOUND AND DURABLE.
- ROCKS ARE TO BE PLACED IN SUCH A MANNER THAT THEY ARE STABLE AND INTERLOCKING AND LAID ROUGHLY COURSED AND BEDDED ON THEIR BROADEST BASE.
- EACH ROCK SHALL BE:
 - ELONGATED TO ALLOW STACKING ON THE LONGEST AXIS.
 - ANGULAR IN SHAPE TO PROMOTE INTERLOCKING.
 - FREE FROM OVERBURDEN SOIL, SHALE AND ORGANIC MATERIAL.
- WALL CONSTRUCTION TO BE SUPERVISED BY A SUITABLY QUALIFIED ENGINEER.
- AIR VOIDS NOT TO EXCEED 30% VOLUME.
- THE TOP COURSE OF ROCKS ON EMBANKMENT AND ADJACENT TO PIPE SHALL BE MORTARED INTO POSITION.
- HEADWALL ROCK SPECIFICATION:
 - BREADTH (B) = 0.4 TO 0.6m
 - WIDTH (W) = 0.4 TO 0.6m
 - LENGTH (L) = 2x (B OR W) < L < 3x (B x W).
- PROVIDE GRATED NON-ENTRY SYSTEM TO OUTLET TO PREVENT UNAUTHORISED ACCESS.

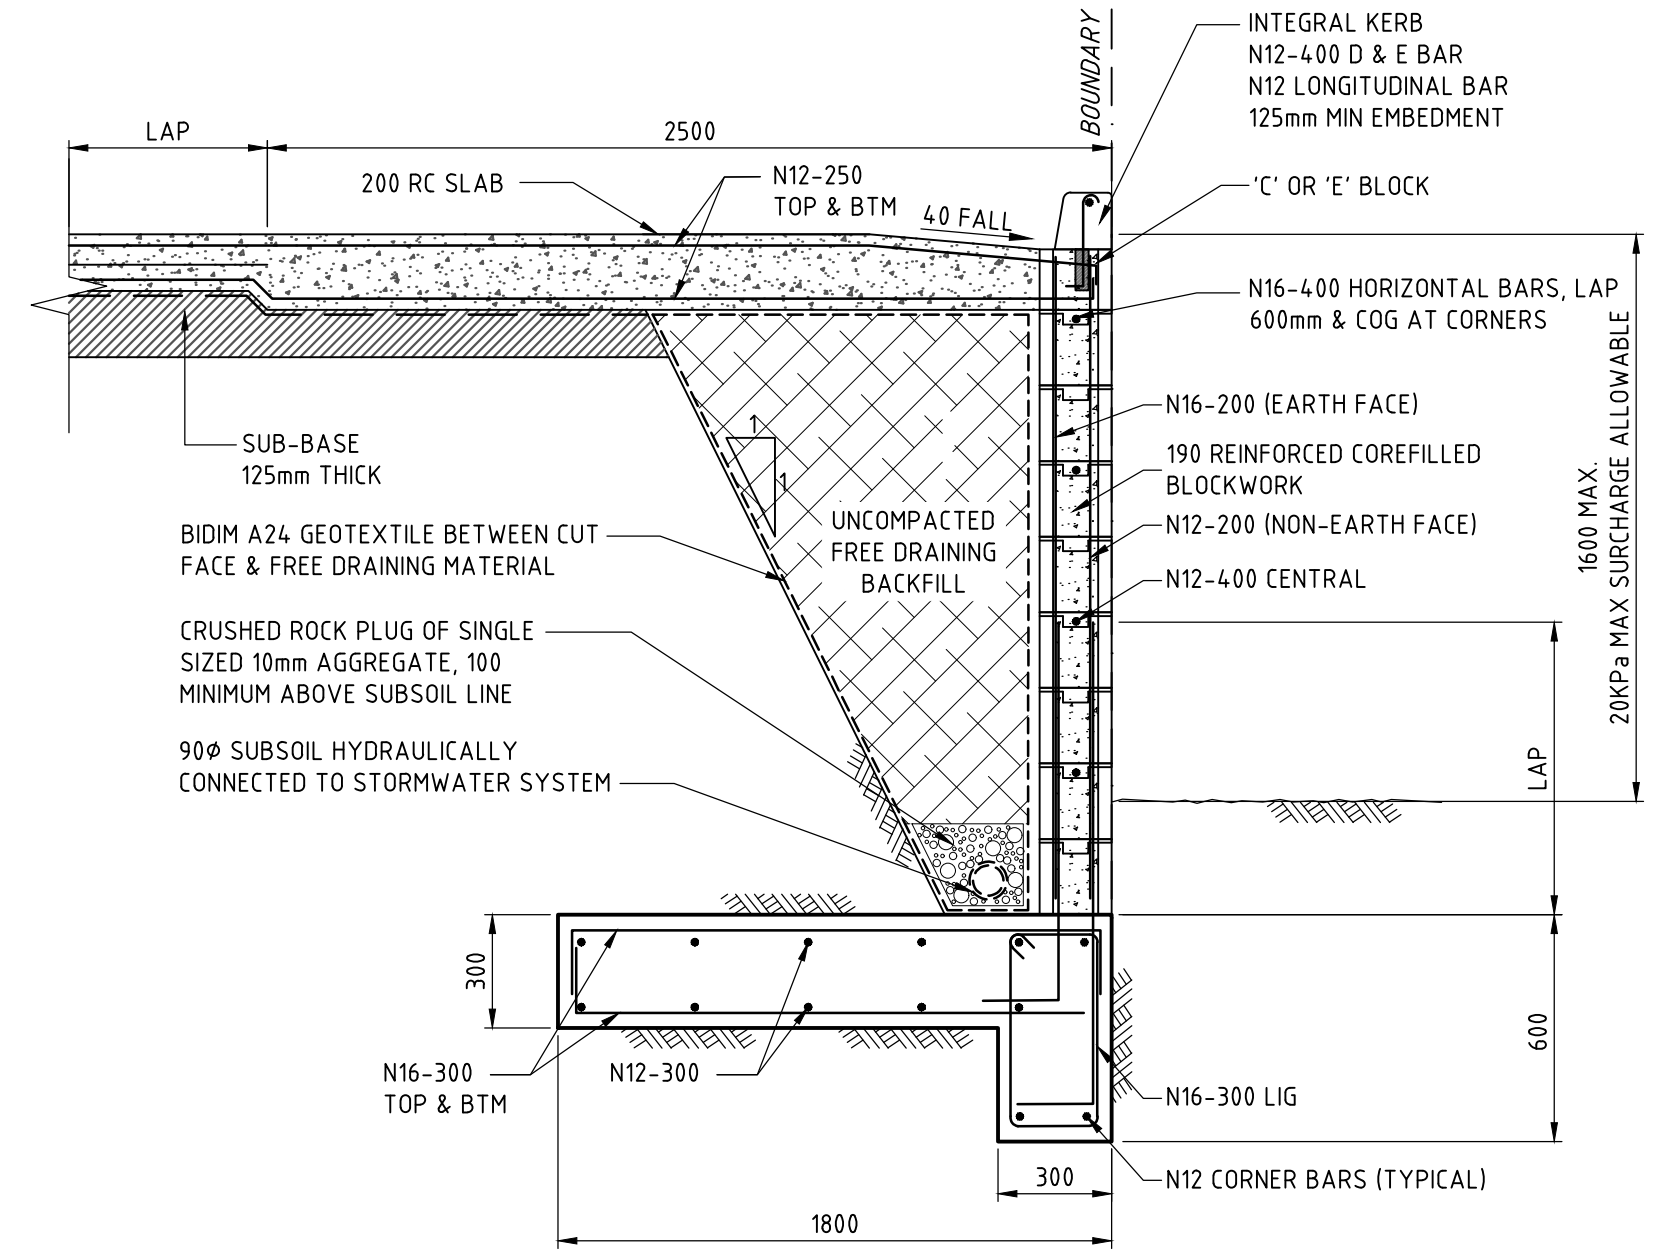

TYPICAL RETAINING WALL SECTION - CONCRETE PAVEMENT

RETAINING WALL NOTES:


- BUILDER IS TO MAINTAIN STABILITY OF WALL DURING BACKFILLING PROCEDURE.
- PROVIDE CLEANOUT BLOCKS IN BOTTOM COURSE.
- LOADINGS FOR HANDRAILS, BALUSTRADES & FENCES HAVE NOT BEEN INCLUDED IN DESIGN OF WALL. REFER TO ENGINEER IF THESE ARE REQUIRED.
- BUILDER IS TO ENSURE THAT THE STABILITY OF THE TEMPORARY EXCAVATION IS MAINTAINED DURING THE CONSTRUCTION OF THE WALL & THAT NO ADJACENT FOOTINGS / STRUCTURES ARE WITHIN THE ZONE OF INFLUENCE OF THE EXCAVATION, CONTACT NORTHPROP ENGINEERS OR A SUITABLY QUALIFIED GEOTECHNICAL ENGINEER IF THERE ARE ANY CONCERNS.

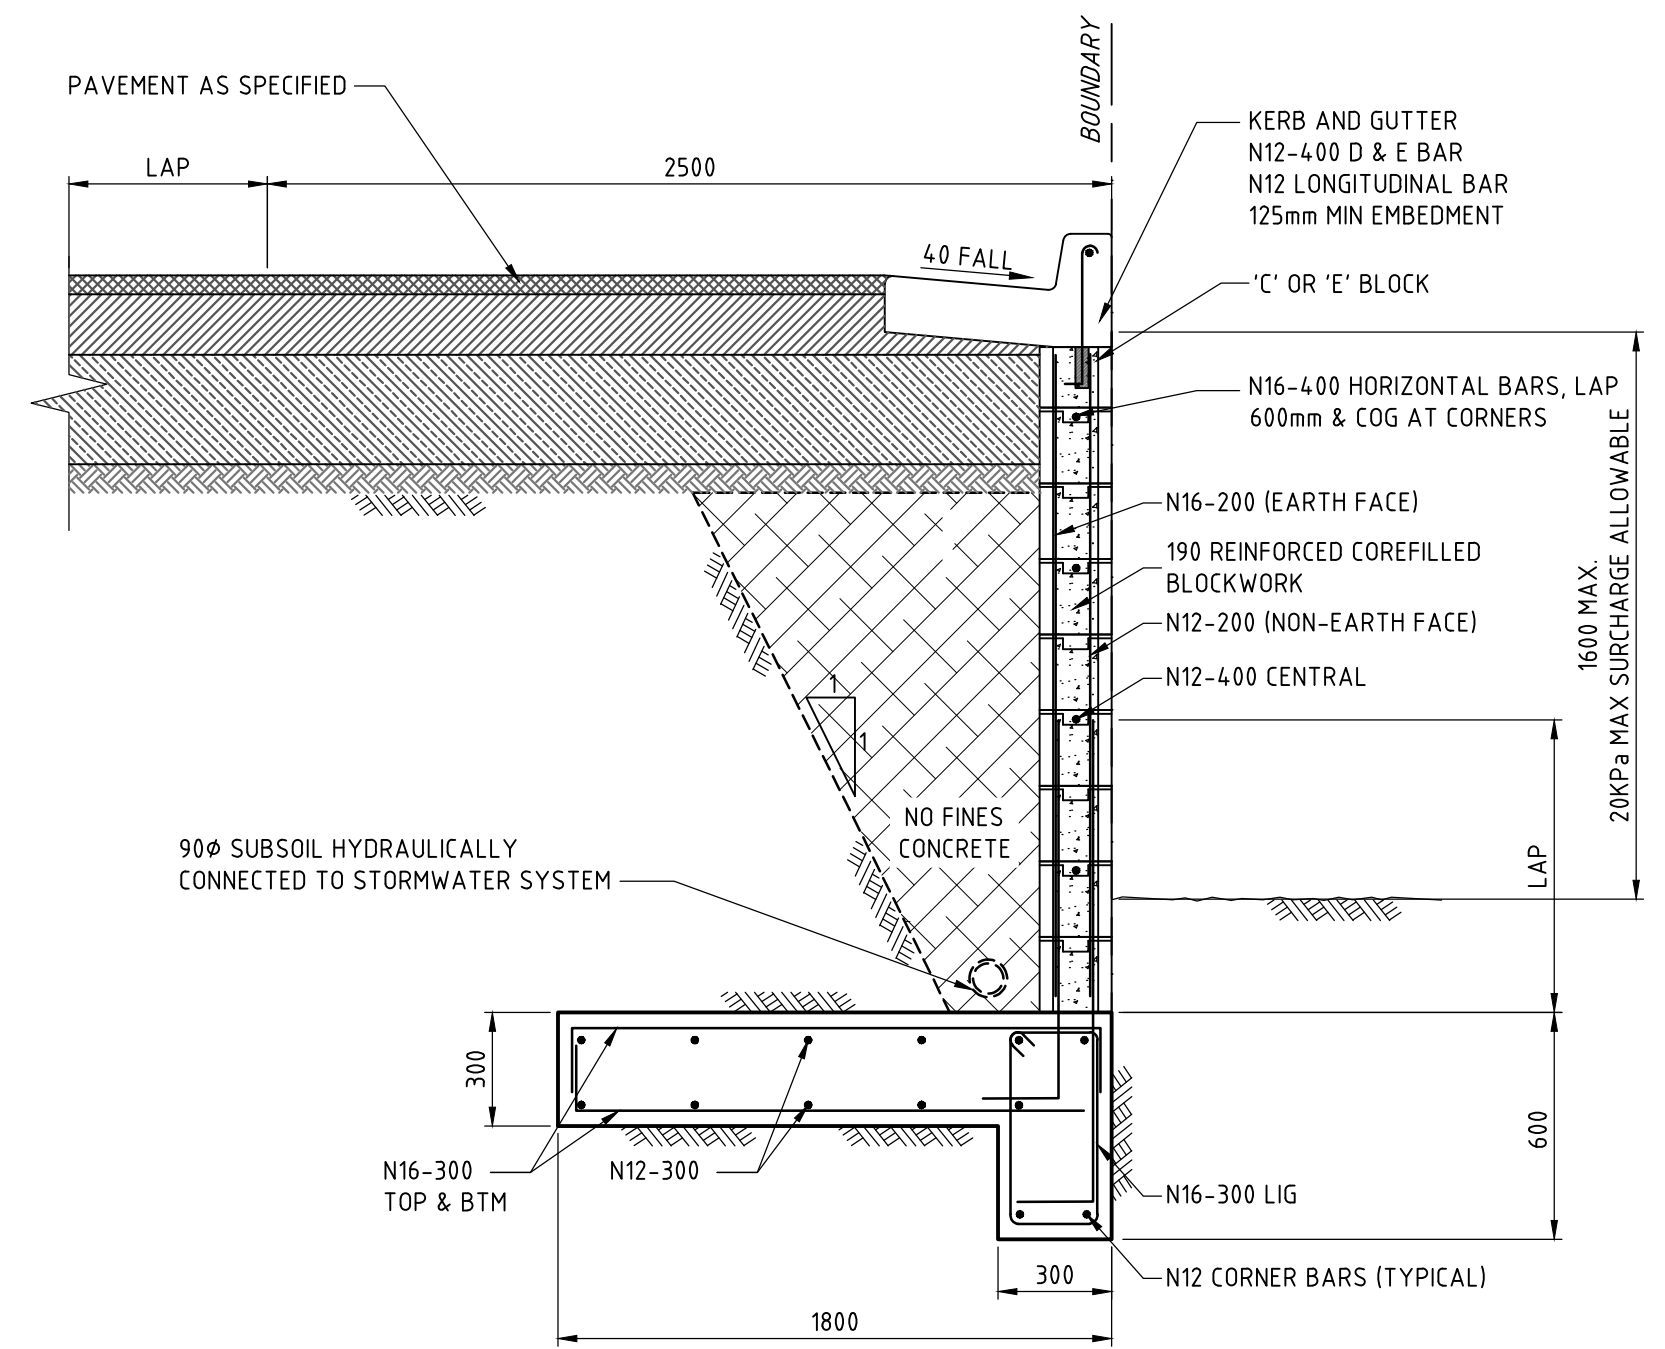


TYPICAL RETAINING WALL SECTION - FLEXIBLE PAVEMENT

RETAINING WALL NOTES:


- BUILDER IS TO MAINTAIN STABILITY OF WALL DURING BACKFILLING PROCEDURE.
- PROVIDE CLEANOUT BLOCKS IN BOTTOM COURSE.
- LOADINGS FOR HANDRAILS, BALUSTRADES & FENCES HAVE NOT BEEN INCLUDED IN DESIGN OF WALL. REFER TO ENGINEER IF THESE ARE REQUIRED.
- BUILDER IS TO ENSURE THAT THE STABILITY OF THE TEMPORARY EXCAVATION IS MAINTAINED DURING THE CONSTRUCTION OF THE WALL & THAT NO ADJACENT FOOTINGS / STRUCTURES ARE WITHIN THE ZONE OF INFLUENCE OF THE EXCAVATION, CONTACT NORTHPROP ENGINEERS OR A SUITABLY QUALIFIED GEOTECHNICAL ENGINEER IF THERE ARE ANY CONCERNS.

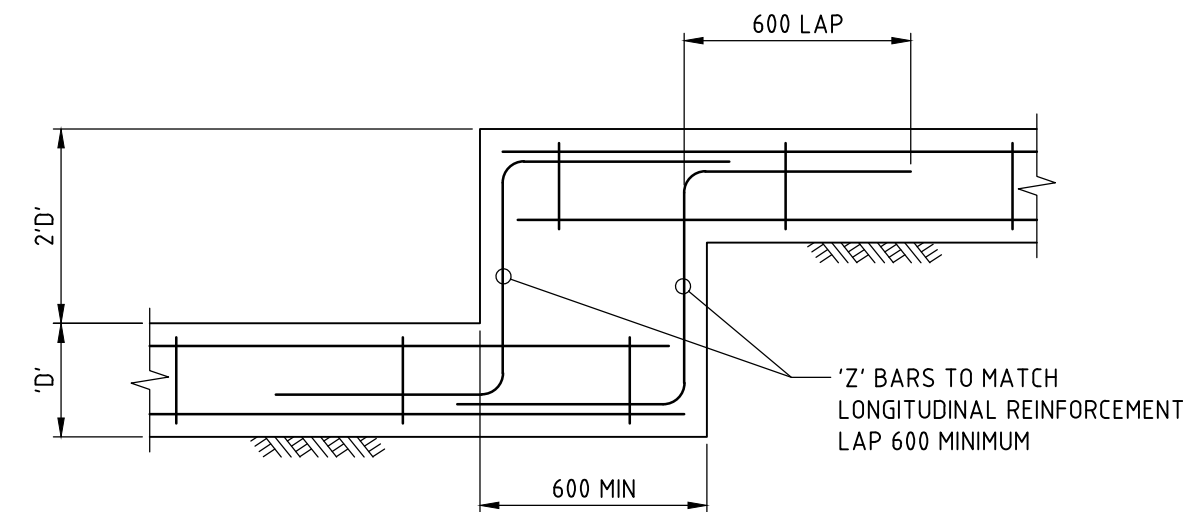

TYPICAL FOOTING STEP >200

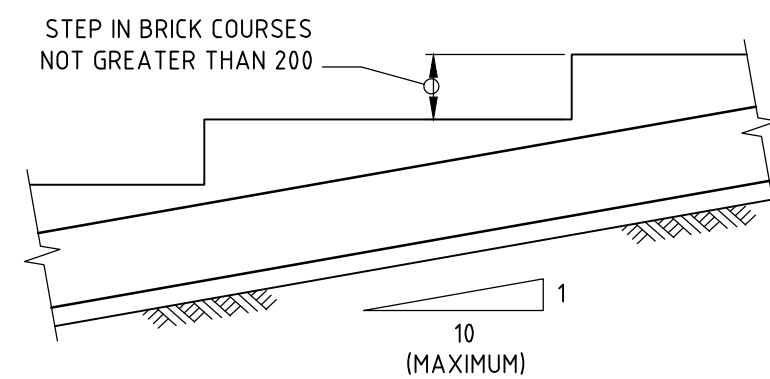

TYPICAL FOOTING STEP <200

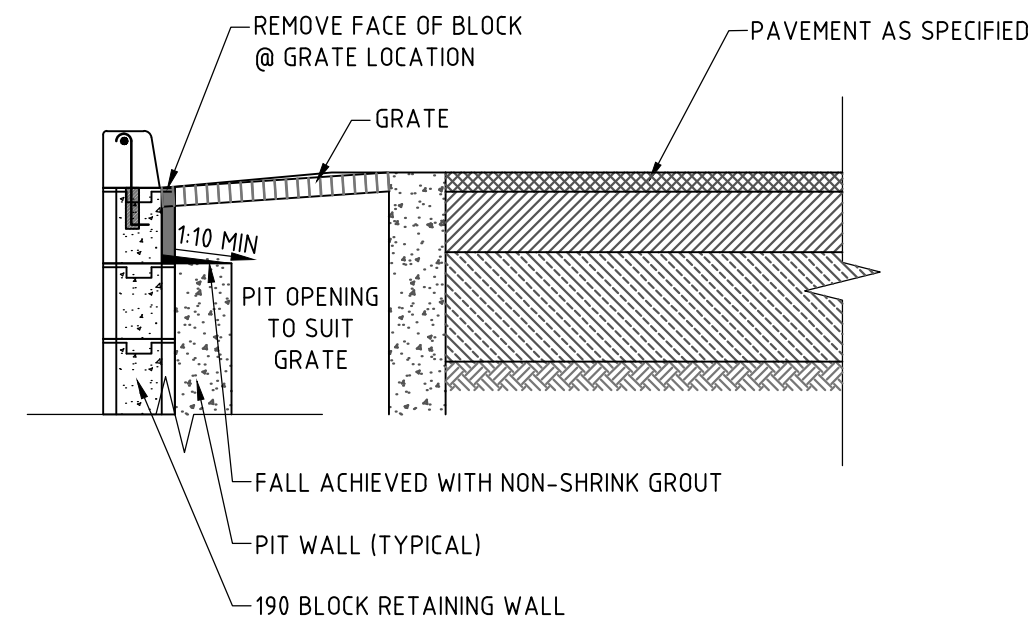

PIT DETAIL - PIT 5/1

REVISION	DESCRIPTION	ISSUED	VER'D	APP'D	DATE	CLIENT	ARCHITECT	ALL DIMENSIONS TO BE VERIFIED ON SITE BEFORE COMMENCING WORK. NORTHPROP ACCEPTS NO RESPONSIBILITY FOR THE USABILITY, COMPLETENESS OR SCALE OF DRAWINGS TRANSFERRED ELECTRONICALLY. THIS DRAWING MAY HAVE BEEN PREPARED USING COLOUR, AND MAY BE INCOMPLETE IF COPIED TO BLACK & WHITE	PROJECT	DRAWING TITLE	JOB NUMBER
B	RE-ISSUED FOR CONSTRUCTION CERTIFICATE	SW		CP	11.08.17				6 ORCHARD STREET, WARRIEWOOD, NSW 2012	SUBDIVISION - STAGE 1	130945
C	RE-ISSUED FOR CONSTRUCTION CERTIFICATE	SW		CP	18.08.17					DETAILS - SHEET 10	DRAWING NUMBER
D	RE-ISSUED FOR CONSTRUCTION CERTIFICATE	SW		CP	22.09.17						REVISION
E	RE-ISSUED FOR CONSTRUCTION CERTIFICATE	SW		CP	16.11.17						C20.10
F	RE-ISSUED FOR CONSTRUCTION CERTIFICATE	SW		CP	16.01.18						G
G	RE-ISSUED FOR CONSTRUCTION CERTIFICATE	SW		CP	13.02.18						DRAWING SHEET SIZE = A1

Monado
CONSTRUCTIONS Pty Ltd

STEPHEN BOWERS
ARCHITECTS


NOT TO SCALE

NORTHPROP
Sydney
Level 11 345 George Street, Sydney NSW 2000
Ph (02) 9241 4188 Fax (02) 9241 4324
Email sydney@northprop.com.au ABN 81 094 433 100

FOR CONSTRUCTION



FOR CONSTRUCTION

 REVISION	DESCRIPTION	ISSUED	VER'D	APP'D	DATE	CLIENT	ARCHITECT	ALL DIMENSIONS TO BE VERIFIED ON SITE BEFORE COMMENCING WORK. NORTHROP ACCEPTS NO RESPONSIBILITY FOR THE USABILITY, COMPLETENESS OR SCALE OF DRAWINGS TRANSFERRED ELECTRONICALLY. THIS DRAWING MAY HAVE BEEN PREPARED USING COLOUR, AND MAY BE INCOMPLETE IF COPIED TO BLACK & WHITE  NORTHROP Sydney Level 11 345 George Street, Sydney NSW 2000 Ph (02) 9241 4188 Fax (02) 9241 4324 Email sydney@northrop.com.au ABN 81 094 433 100	PROJECT	DRAWING TITLE	JOB NUMBER
I	ISSUED FOR CONSTRUCTION CERTIFICATE	SW		CP	15.06.18	 monado CONSTRUCTIONS Pty Ltd	 STEPHEN BOWERS ARCHITECTS	0.0 0.1 0.2 0.3 0.4 0.5m  SCALE 1:10	6 ORCHARD STREET, WARRIEWOOD, NSW 2012	SUBDIVISION - STAGE 1 DETAILS - SHEET 11	130945
						DRAWING NOT TO BE USED FOR CONSTRUCTION UNLESS REPLICATION ON SITE HAS BEEN APPROVED.	THE COPYRIGHT OF THIS DRAWING REMAINS WITH NORTHROP CONSULTING ENGINEERS LTD.			DRAWING NUMBER C20.11	REVISION I
											DRAWING SHEET SIZE = A1