


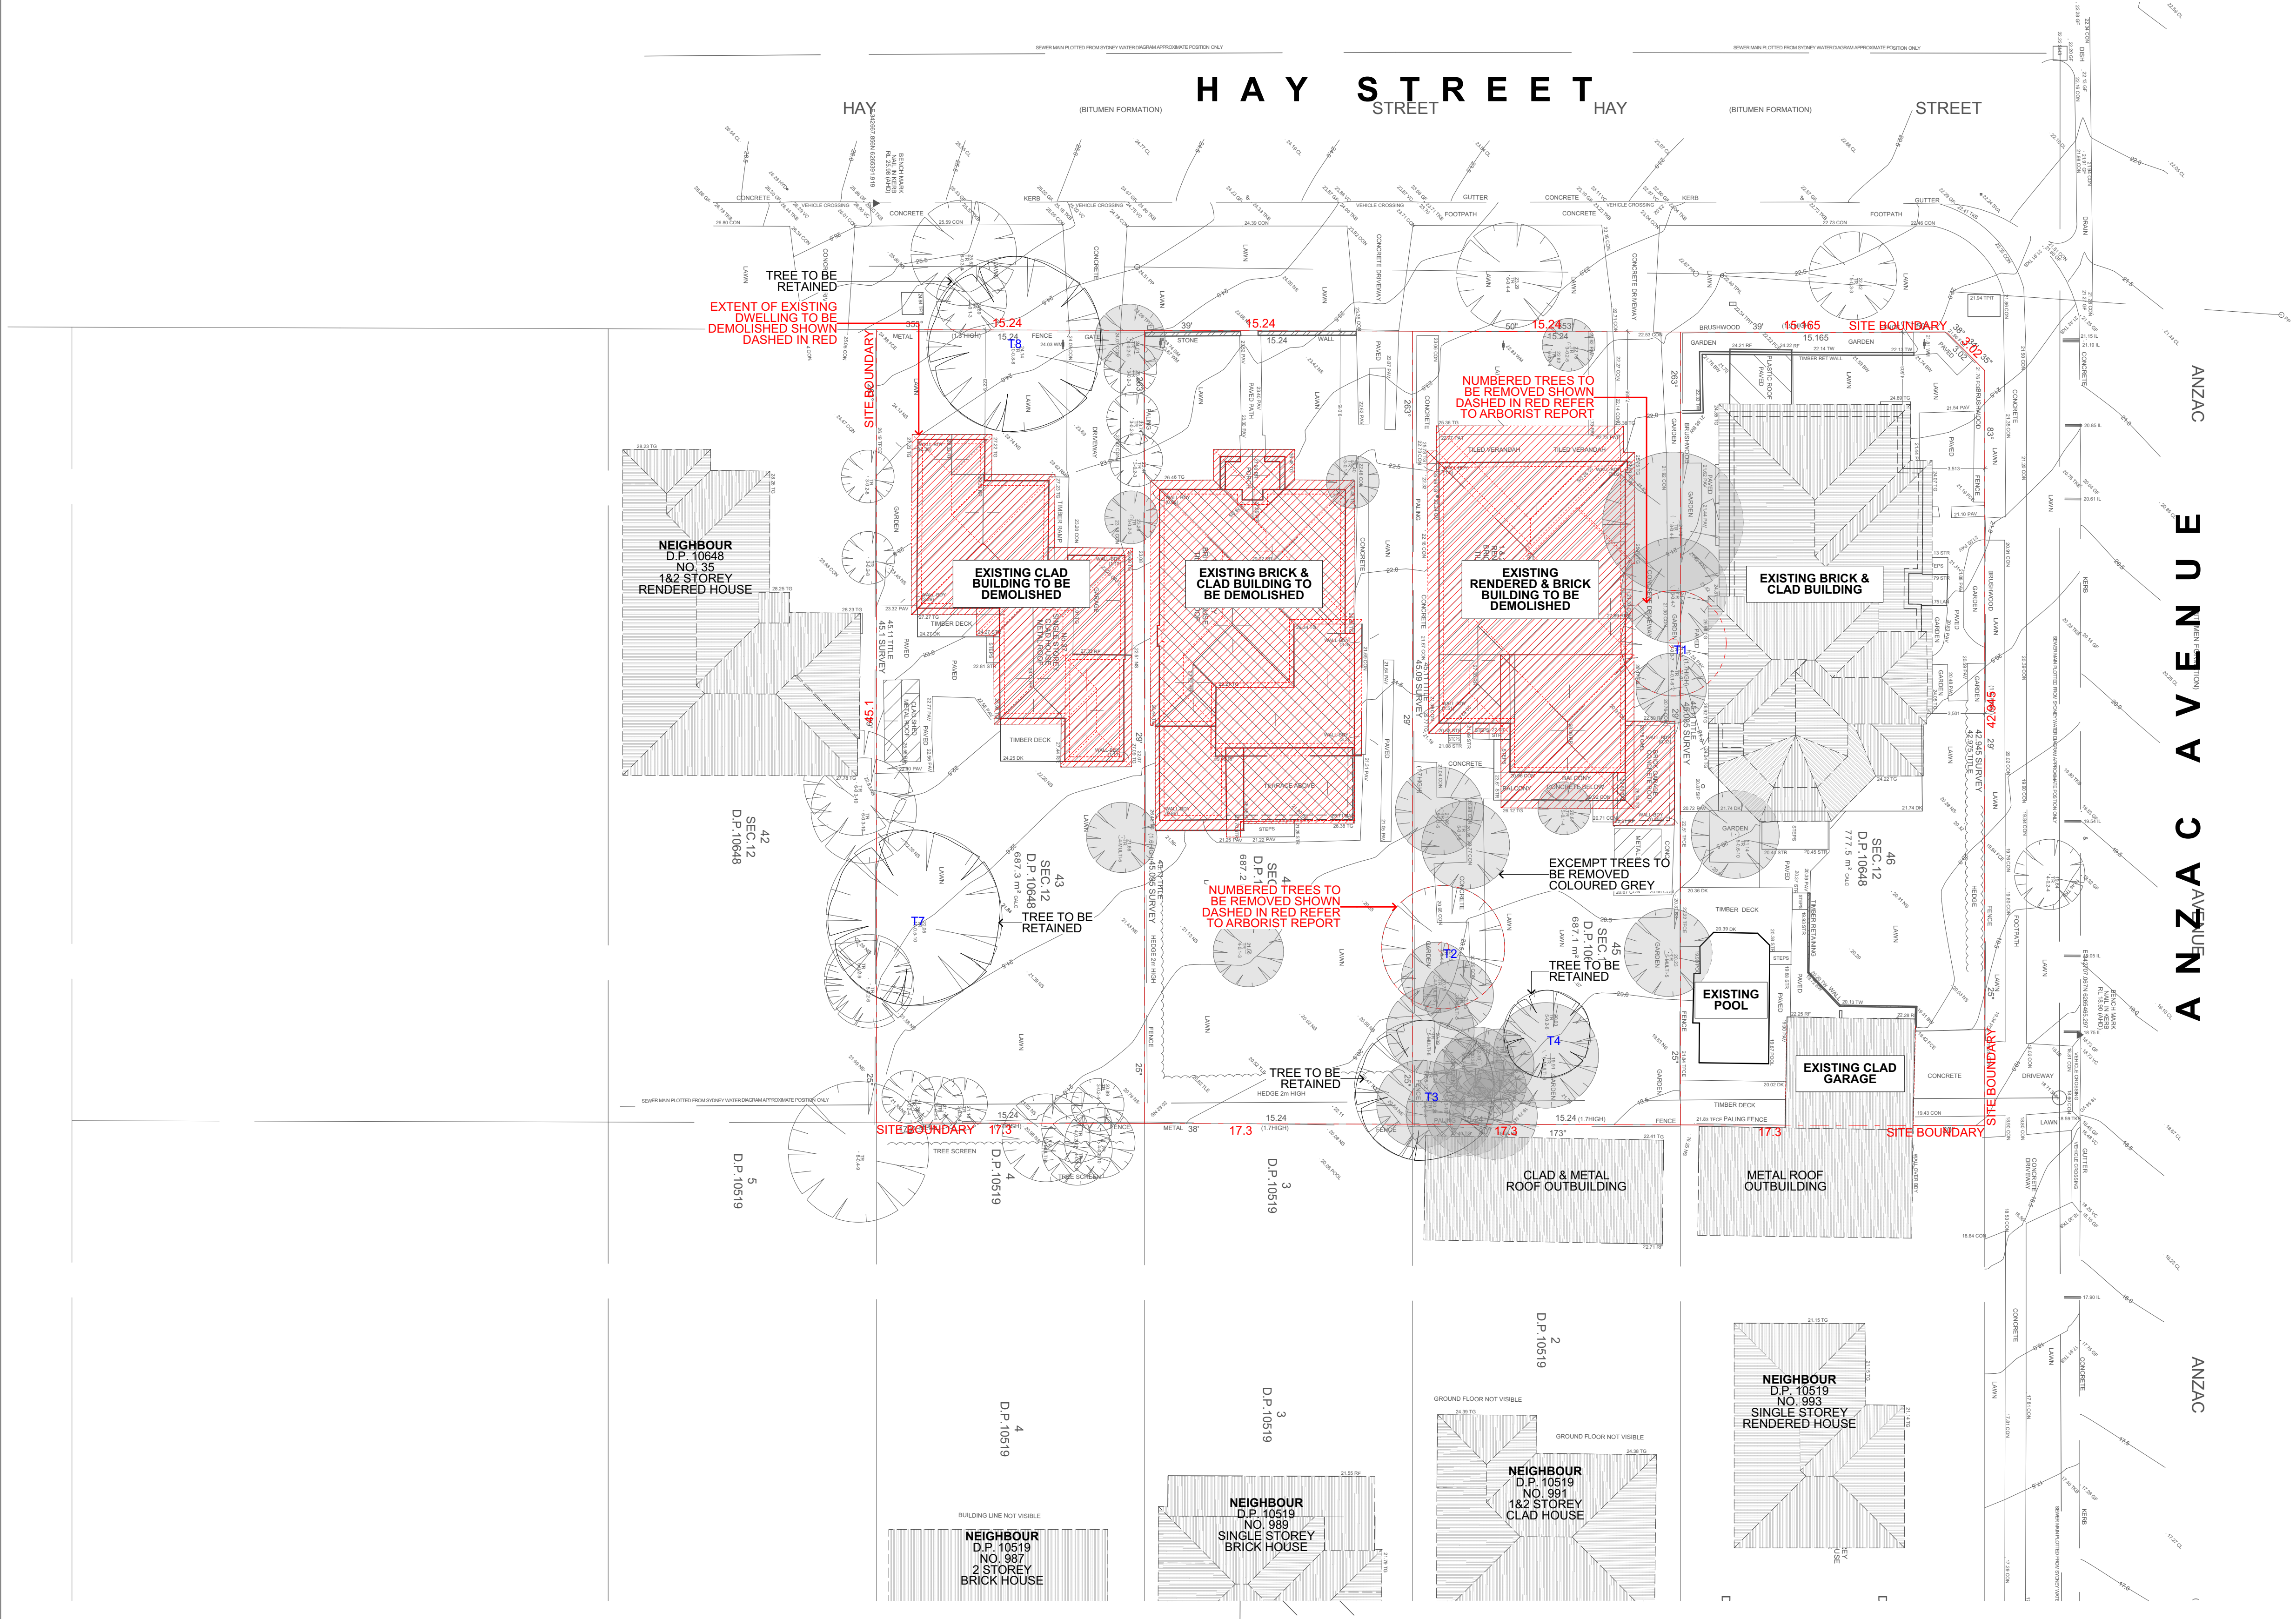

THIS PLAN IS TO BE READ IN CONJUNCTION WITH DEFERRED COMMENCEMENT CONSENT

DA NUMBER: DA2023/0868


(Activation of consent must be obtained from Northern Beaches Council)

10	1/05/24	DA REVISION - Demolition Amended for Lot 46 DP10648	AW	BB
09	6/03/24	DA REVISION	AW	BB
08	12/01/24	DA REVISION	AW	BB
02	21/11/23	REVISED DA	AW	BB
01	28/06/23	FOR DEVELOPMENT APPLICATION	AW	AW
Rev	Date	Amendment	Drawn	Check

This drawing is copyright of Popov Bass Architects. It may not be used without written consent. Do not scale off the drawing. Use figured dimensions only. Verify all dimensions on site. Alex Popov Architects Pty Ltd ABN 91 002 856 364, Brian Bass NSW AFB 6470.

PopovBass

PO Box 334
Surry Hills NSW 2010
T 02 9955 5604
E info@popovbass.com.au
W popovbass.com.au

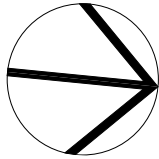

Client
Collaroy Living Pty Ltd

Project
COLLARROY LIVING RESIDENCES
37-43 Hay Street Collaroy NSW 2097

Status
FOR DEVELOPMENT APPLICATION


Title
Demolition Plan

Drawing No.
0638-DA102

Scale
1:200 at A1 size

Revision
10


Date
1/05/24

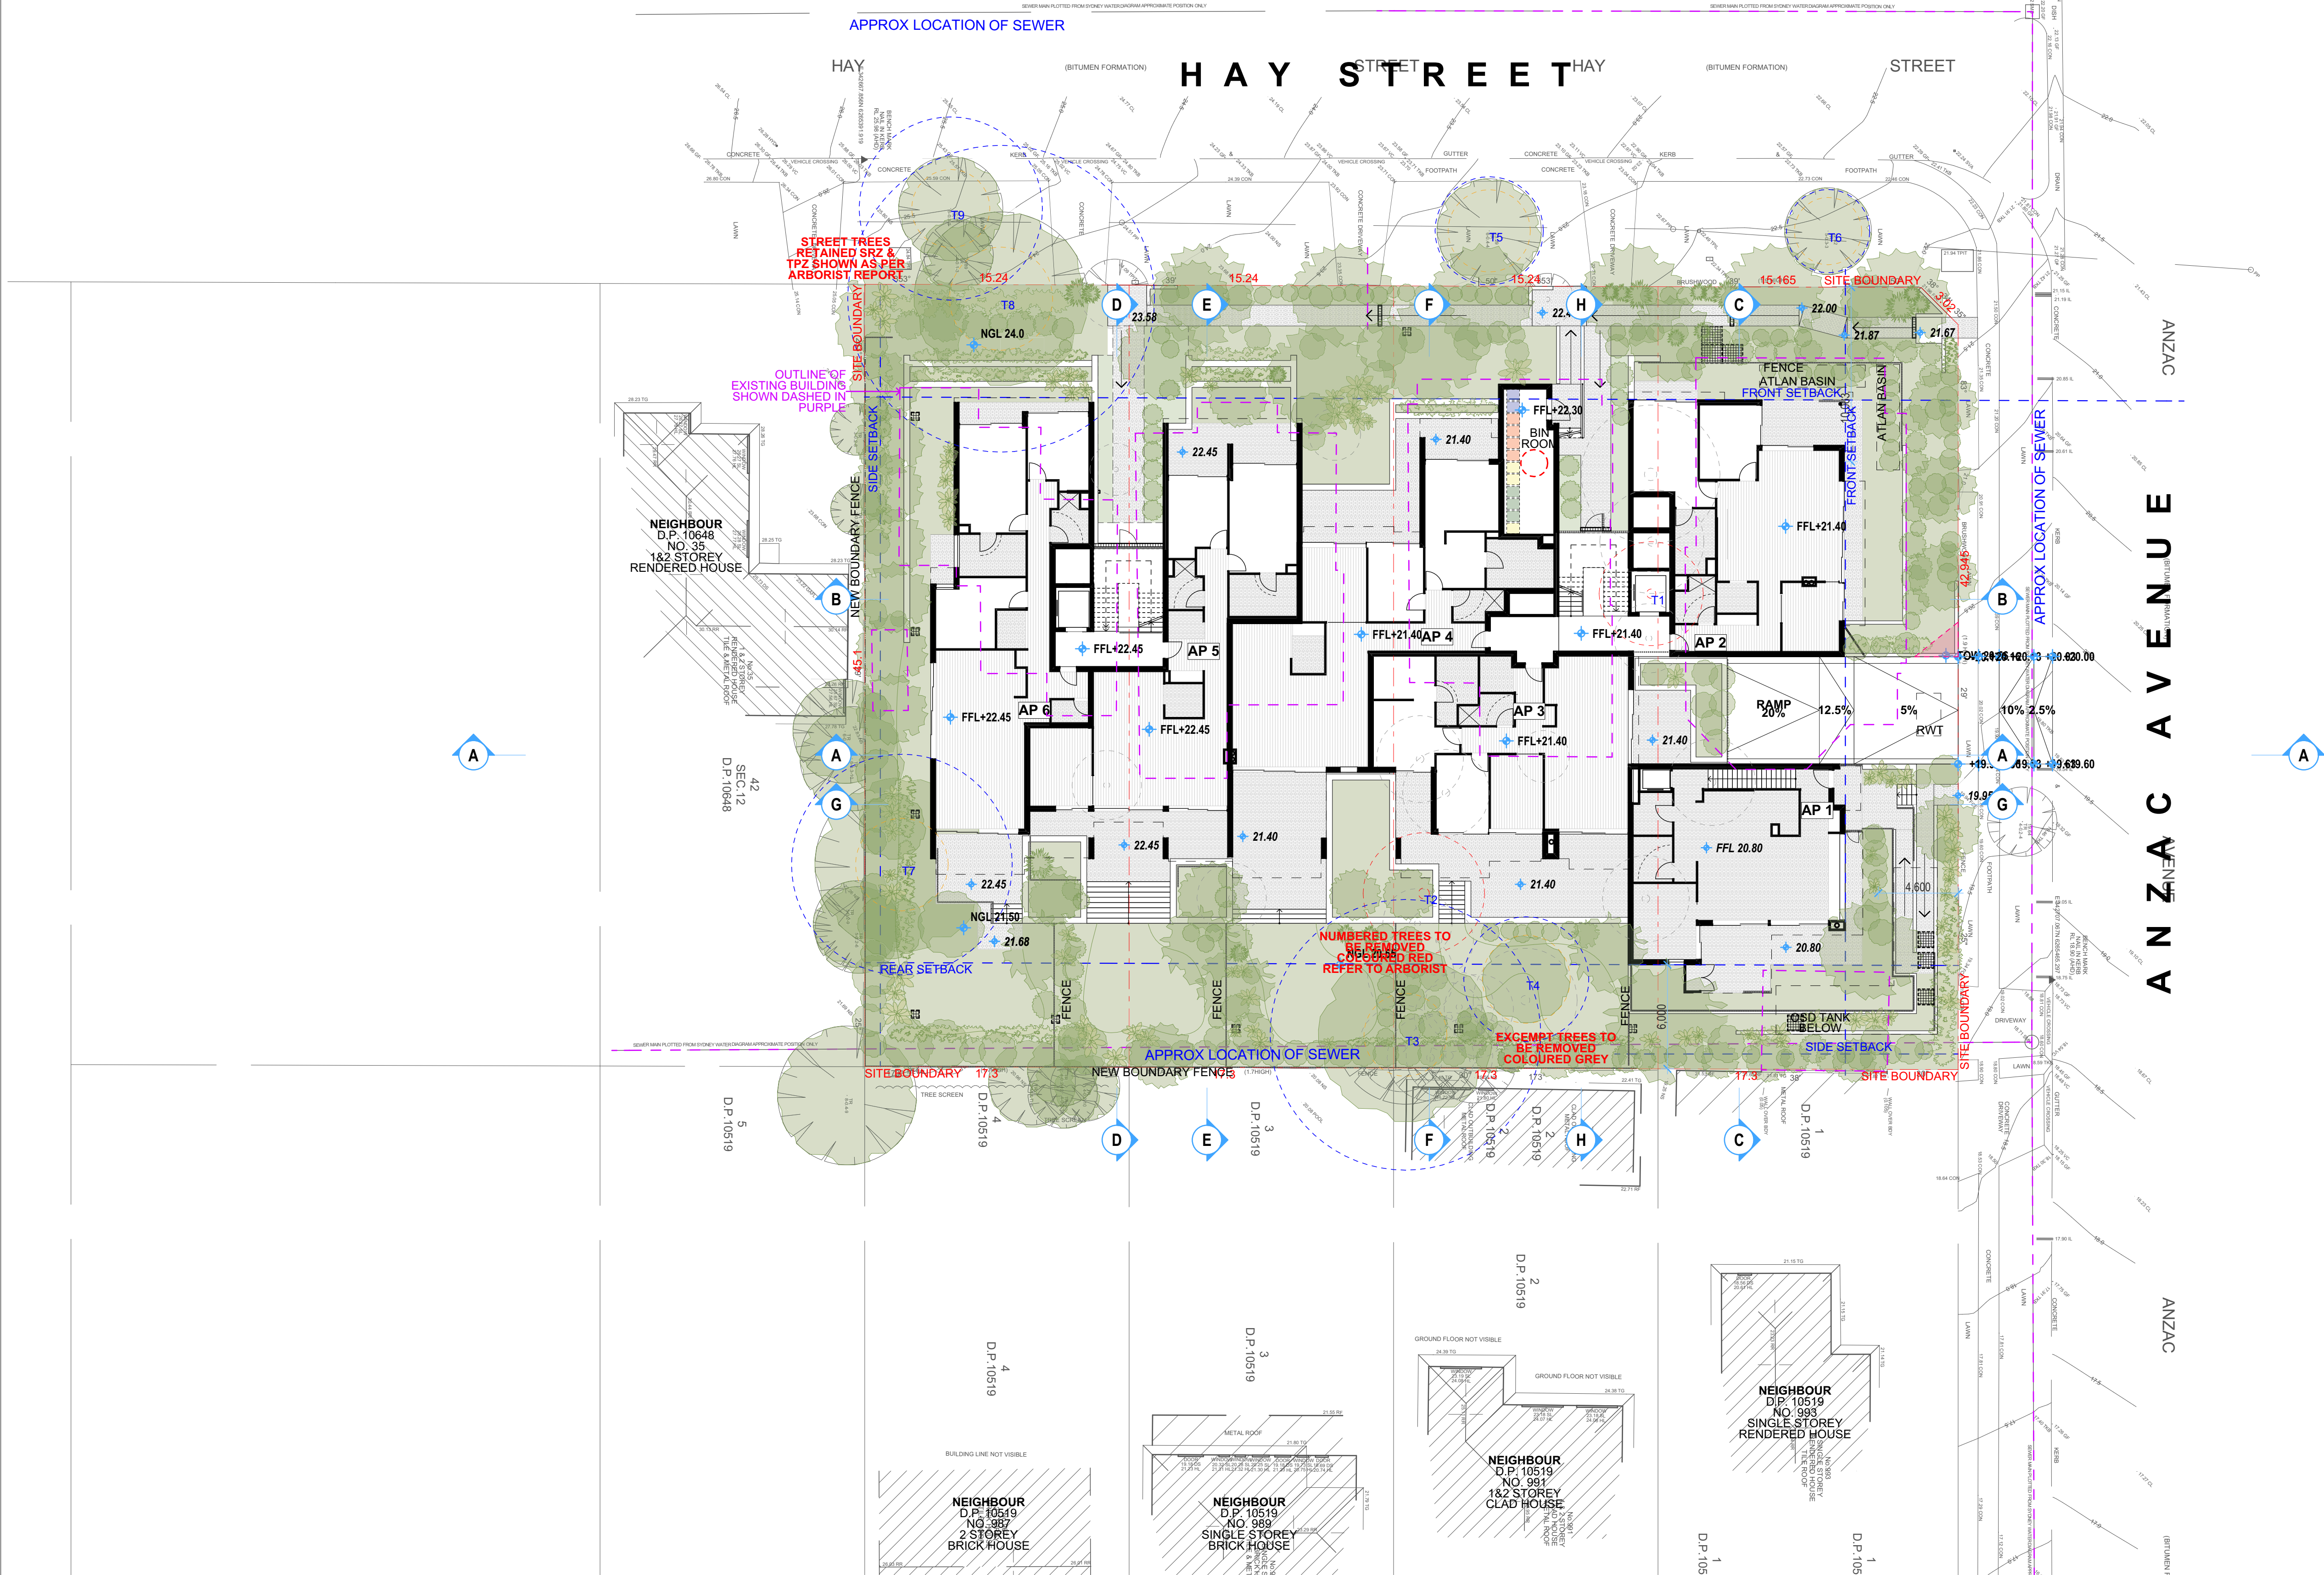

 **northern beaches council**
THIS PLAN IS TO BE READ IN CONJUNCTION WITH DEFERRED COMMENCEMENT CONSENT
DA NUMBER: DA2023/0868
(Activation of consent must be obtained from Northern Beaches Council)


09	6/3/24	DA REVISION	AW	BB
06	12/1/24	DA REVISION	AW	BB
04	22/1/23	34 CONFERENCE REVISION	AW+ML	BB
03	1/1/23	34 CONFERENCE	AW+ML	BB
02	2/1/23	REVISED DA	AW	BB
01	29/6/22	FOR DEVELOPMENT APPLICATION	AW	AW
Rev	Date	Amendment	Drawn	Check

This drawing is copyright of Popov Bass Architects. It may not be used without written consent. Do not scale off the drawing. Use figured dimensions only. Verify all dimensions on site. Alex Popov Architects Pty Ltd ABN 91 002 856 364, Brian Bass NSW APB 6470.

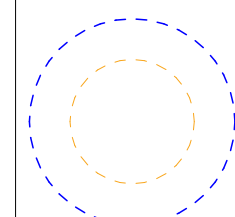 **TPZ SHOWN IN BLUE**
SRZ SHOWN IN YELLOW
PER ARBORIST REPORT

PopovBass

PO Box 334
Surry Hills NSW 2010
T 02 9555 5604
E info@popovbass.com.au
W popovbass.com.au

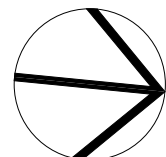

Client
Collaroy Living Pty Ltd
Project
COLLAROY LIVING RESIDENCES
37-43 Hay Street Collaroy NSW 2097
Status
FOR DEVELOPMENT APPLICATION

Title
Site Plan
Drawing No.
0638-DA104
Revision
09
Scale
1:200 at A1 size
Date
6/3/24



11	54/24	DA REVISION - TRAFFIC	BC	AW
10	26/24	DA REVISION - TRAFFIC	AW	AW
09	8/24	DA REVISION - TRAFFIC	AW	BB
07	28/124	DA REVISION - TRAFFIC REQUESTS	AW	BB
06	12/124	DA REVISION	AW	BB
04	22/123	34 CONFERENCE REVISION	AW+ML	BB
03	11/223	34 CONFERENCE	AW+ML	BB
02	21/123	REVISED DA	AW	BB
15	25/623	FOR DEVELOPMENT APPLICATION	AW	AW
Rev	Date	Drawn	Check	

This drawing is copyright of Popov Bass Architects. It may not be used without written consent. Do not scale off the drawing. Use figure dimensions only. Verify all dimensions on site. Alex Popov Architects Pty Ltd ABN 91 002 856 364. Brian Bass NSW APB 6470.

TPZ SHOWN IN BLUE
SRZ SHOWN IN YELLOW
PER ARBROIST REPORT

NEIGHBOUR
D.P. 10519
NO. 987
2 STOREY
BRICK HOUSE

NEIGHBOUR
D.P. 10519
NO. 989
SINGLE STOREY
BRICK HOUSE

NEIGHBOUR
D.P. 10519
NO. 991
1&2 STOREY
CLAD HOUSE

NEIGHBOUR
D.P. 10519
NO. 993
SINGLE STOREY
RENDERED HOUSE

THIS PLAN IS TO BE READ IN CONJUNCTION WITH DEFERRED COMMENCEMENT CONSENT

DA NUMBER: DA2023/0868

(Activation of consent must be obtained from Northern Beaches Council)

PopovBass

PO Box 334
Surry Hills NSW 2010
T 02 9955 5604
E info@popovbass.com.au
W popovbass.com.au

Client
Collaroy Living Pty Ltd

Project
COLLARROY LIVING RESIDENCES
37-43 Hay Street Collaroy NSW 2097

Status
FOR DEVELOPMENT APPLICATION

Title Basement Plan	Revision 11
Drawing No. 0638-DA105	Date 5/4/24
Scale 1:100 at A1 size	



09	6/2/24	DA REVISION -	BB	AW
08	7/2/24	DA REVISION - WITHOUT PREJUDICE	BB	AW
07	1/2/24	DA REVISION - WITHOUT PREJUDICE	BB	AW
06	12/1/24	DA REVISION	AW	BB
05	22/12/23	34 CONFERENCE REVISION	AW/HL	BB
04	11/12/23	34 CONFERENCE	AW/HL	BB
03	21/11/23	REVISED DA	AW	BB
02	20/6/23	FOR DEVELOPMENT APPLICATION	AW	AW
01		Approval	Drawn	Check

This drawing is copyright of Popov Bass Architects. It may not be used without written consent. Do not scale off the drawing. Use figure dimensions only. Verify all dimensions on site. Alex Popov Architects Pty Ltd ABN 91 002 856 364. Brian Bass NSW APB 6470.

TPZ SHOWN IN BLUE
SRZ SHOWN IN YELLOW
PER ARBORIST REPORT


THIS PLAN IS TO BE READ IN CONJUNCTION WITH DEFERRED COMMENCEMENT CONSENT

DA NUMBER: DA2023/0868

(Activation of consent must be obtained from Northern Beaches Council)



PO Box 334
Surry Hills NSW 2010
T 02 9555 5604
E info@popovbass.com.au
W popovbass.com.au

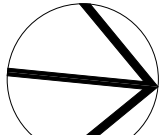


Client
Collaroy Living Pty Ltd

Project
COLLARROY LIVING RESIDENCES
37-43 Hay Street Collaroy NSW 2097

Status
FOR DEVELOPMENT APPLICATION

Title	Level 01 Plan
Drawing No.	0638-DA106
Scale	1:100 at A1 size
Revision	09
Date	6/3/24

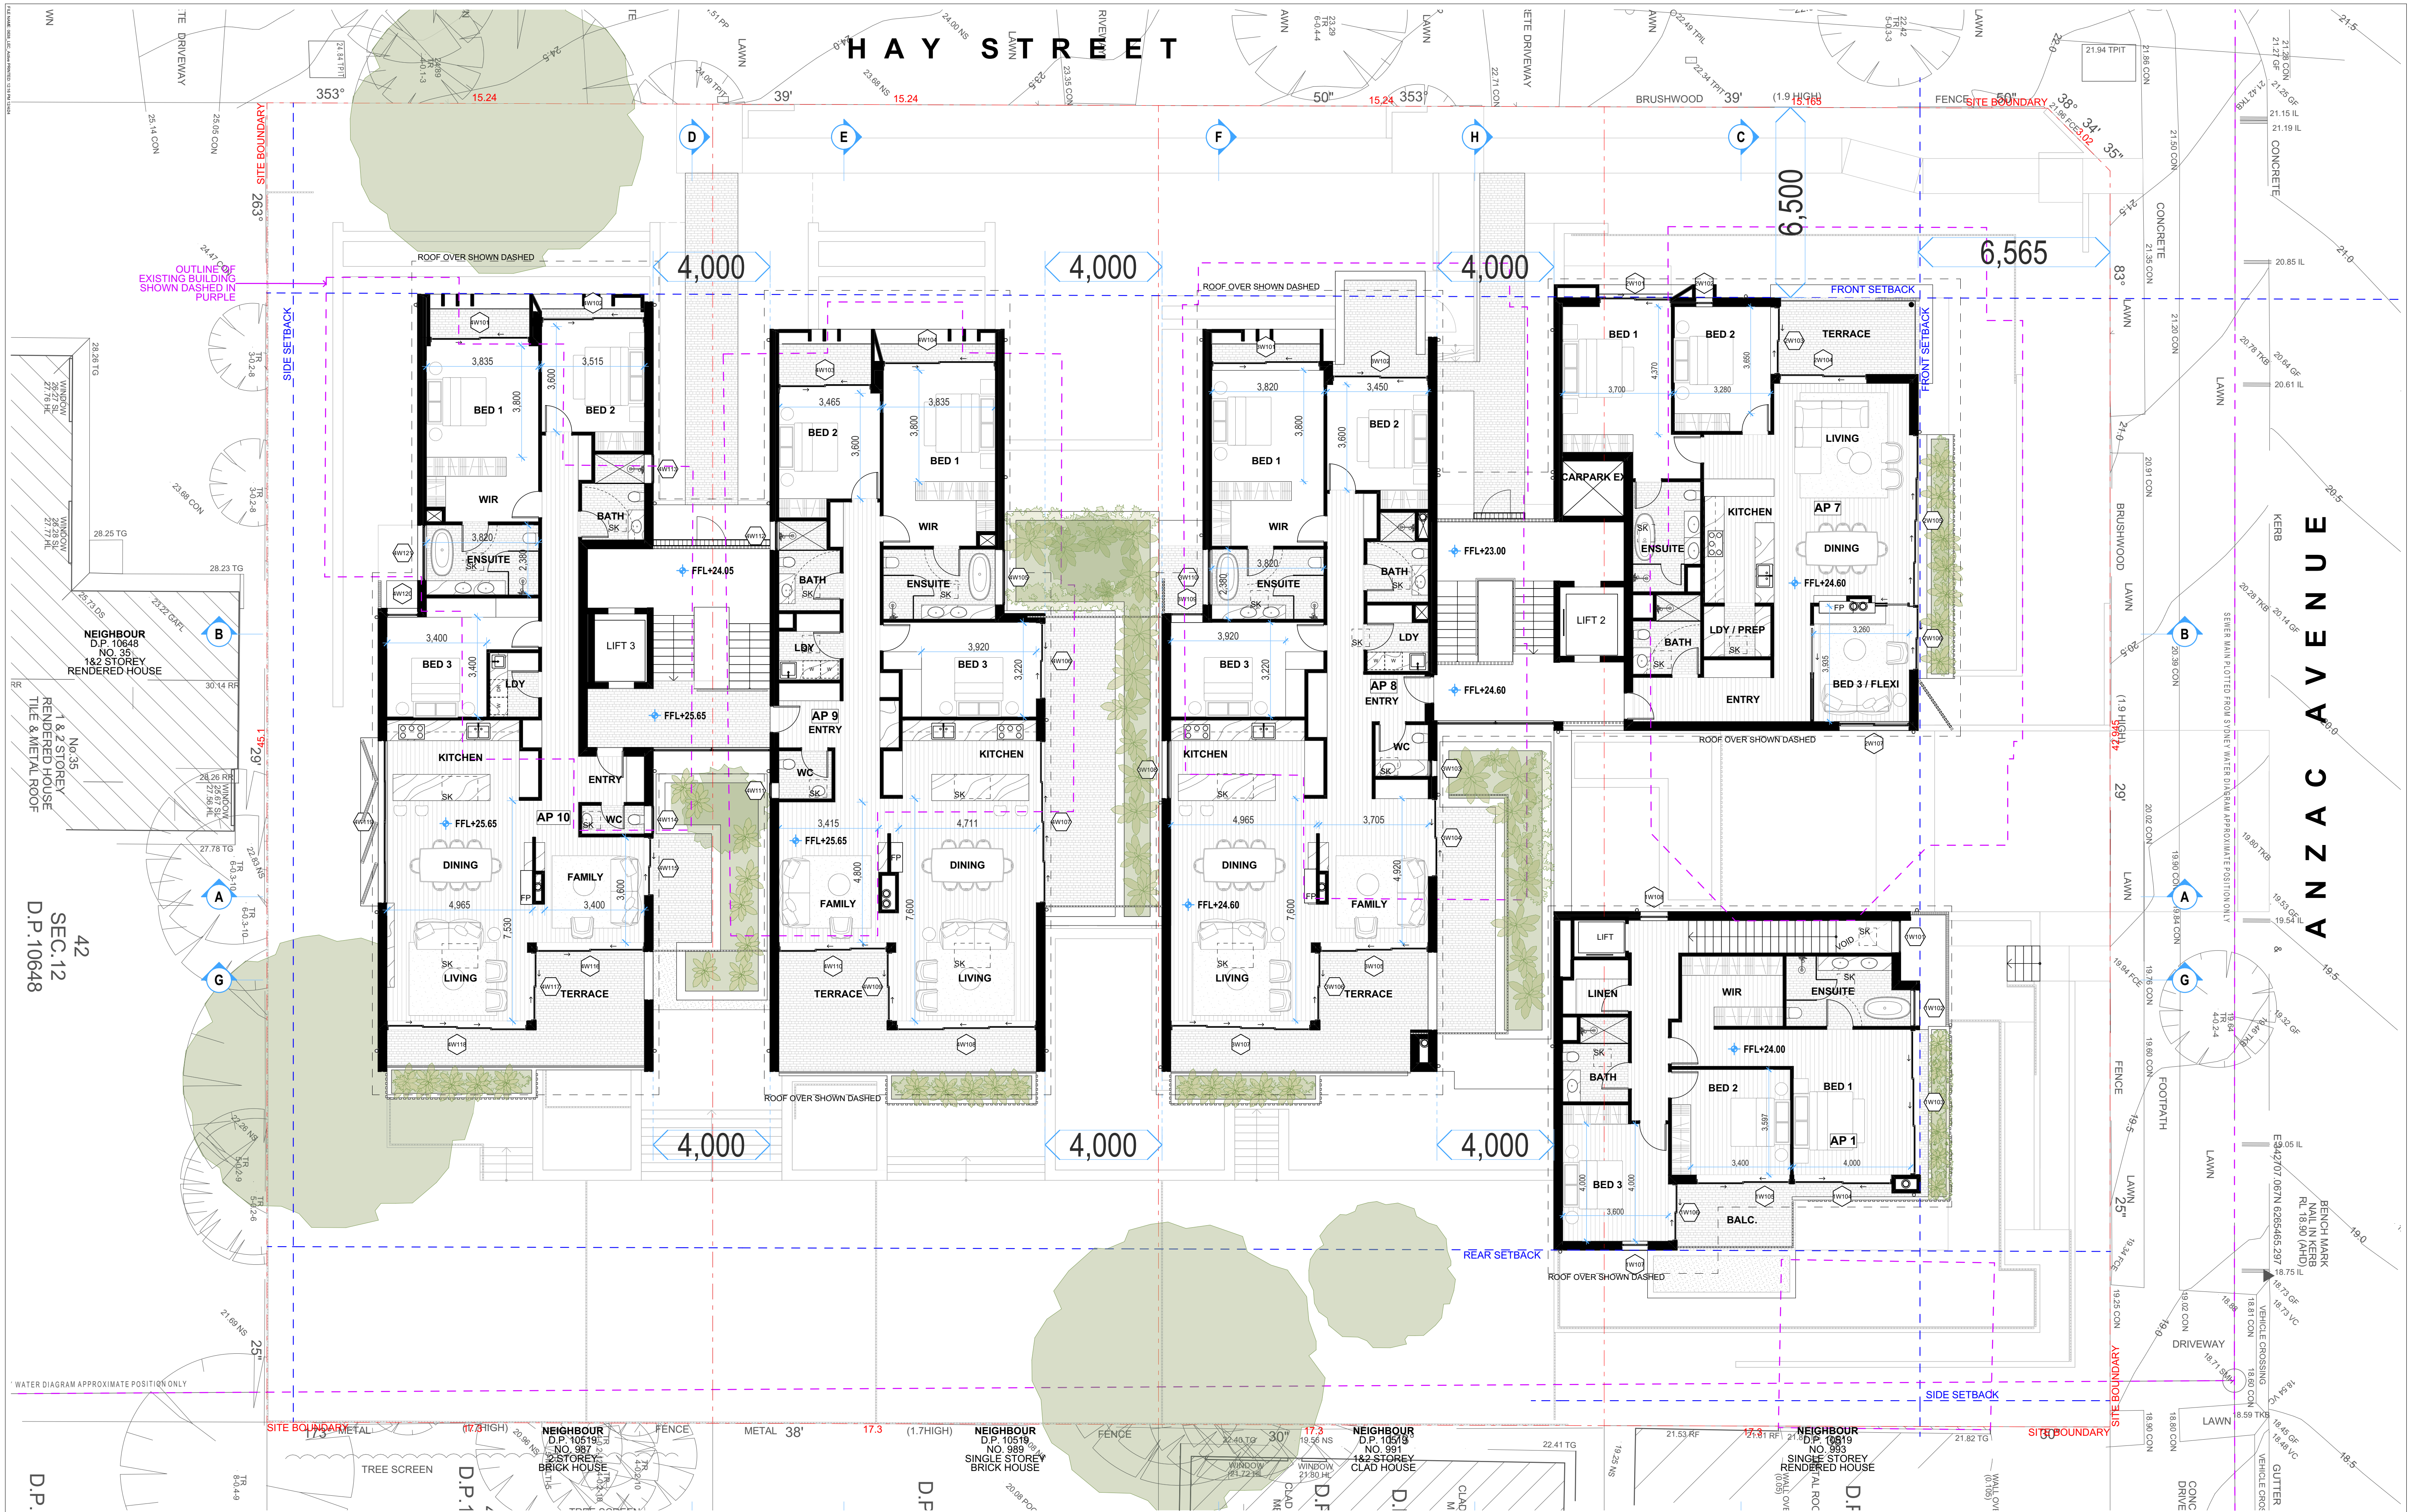

09	6/2/24	DA REVISION	BB	AW
08	7/2/24	DA REVISION - WITHOUT PREJUDICE	BB	AW
07	1/2/24	DA REVISION - WITHOUT PREJUDICE	BB	AW
06	12/1/24	DA REVISION	AW	BB
05	22/12/23	34 CONFERENCE REVISION	AW-HL	BB
04	11/12/23	34 CONFERENCE	AW-HL	BB
03	21/12/23	REVISED DA	AW	BB
02	25/6/23	FOR DEVELOPMENT APPLICATION	AW	AW
01		Approval	Drawn	Check

This drawing is copyright of Popov Bass Architects. It may not be used without written consent. Do not scale off the drawing. Use figure dimensions only. Verify all dimensions on site. Alex Popov Architects Pty Ltd ABN 91 002 866 364, Brian Bass NSW AFB 6470.




THIS PLAN IS TO BE READ IN CONJUNCTION WITH DEFERRED COMMENCEMENT CONSENT

DA NUMBER: DA2023/0868

(Activation of consent must be obtained from Northern Beaches Council)



PO Box 334
Surry Hills NSW 2010
T: 02 9555 5604
E: info@popovbass.com.au
W: popovbass.com.au

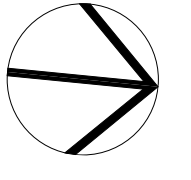


Client
Collaroy Living Pty Ltd

Project
COLLARROY LIVING RESIDENCES
37-43 Hay Street Collaroy NSW 2097

Status
FOR DEVELOPMENT APPLICATION

Title	Level 02 Plan
Drawing No.	0638-DA107
Scale	1:100 at A1 size
Revision	09
Date	6/3/24

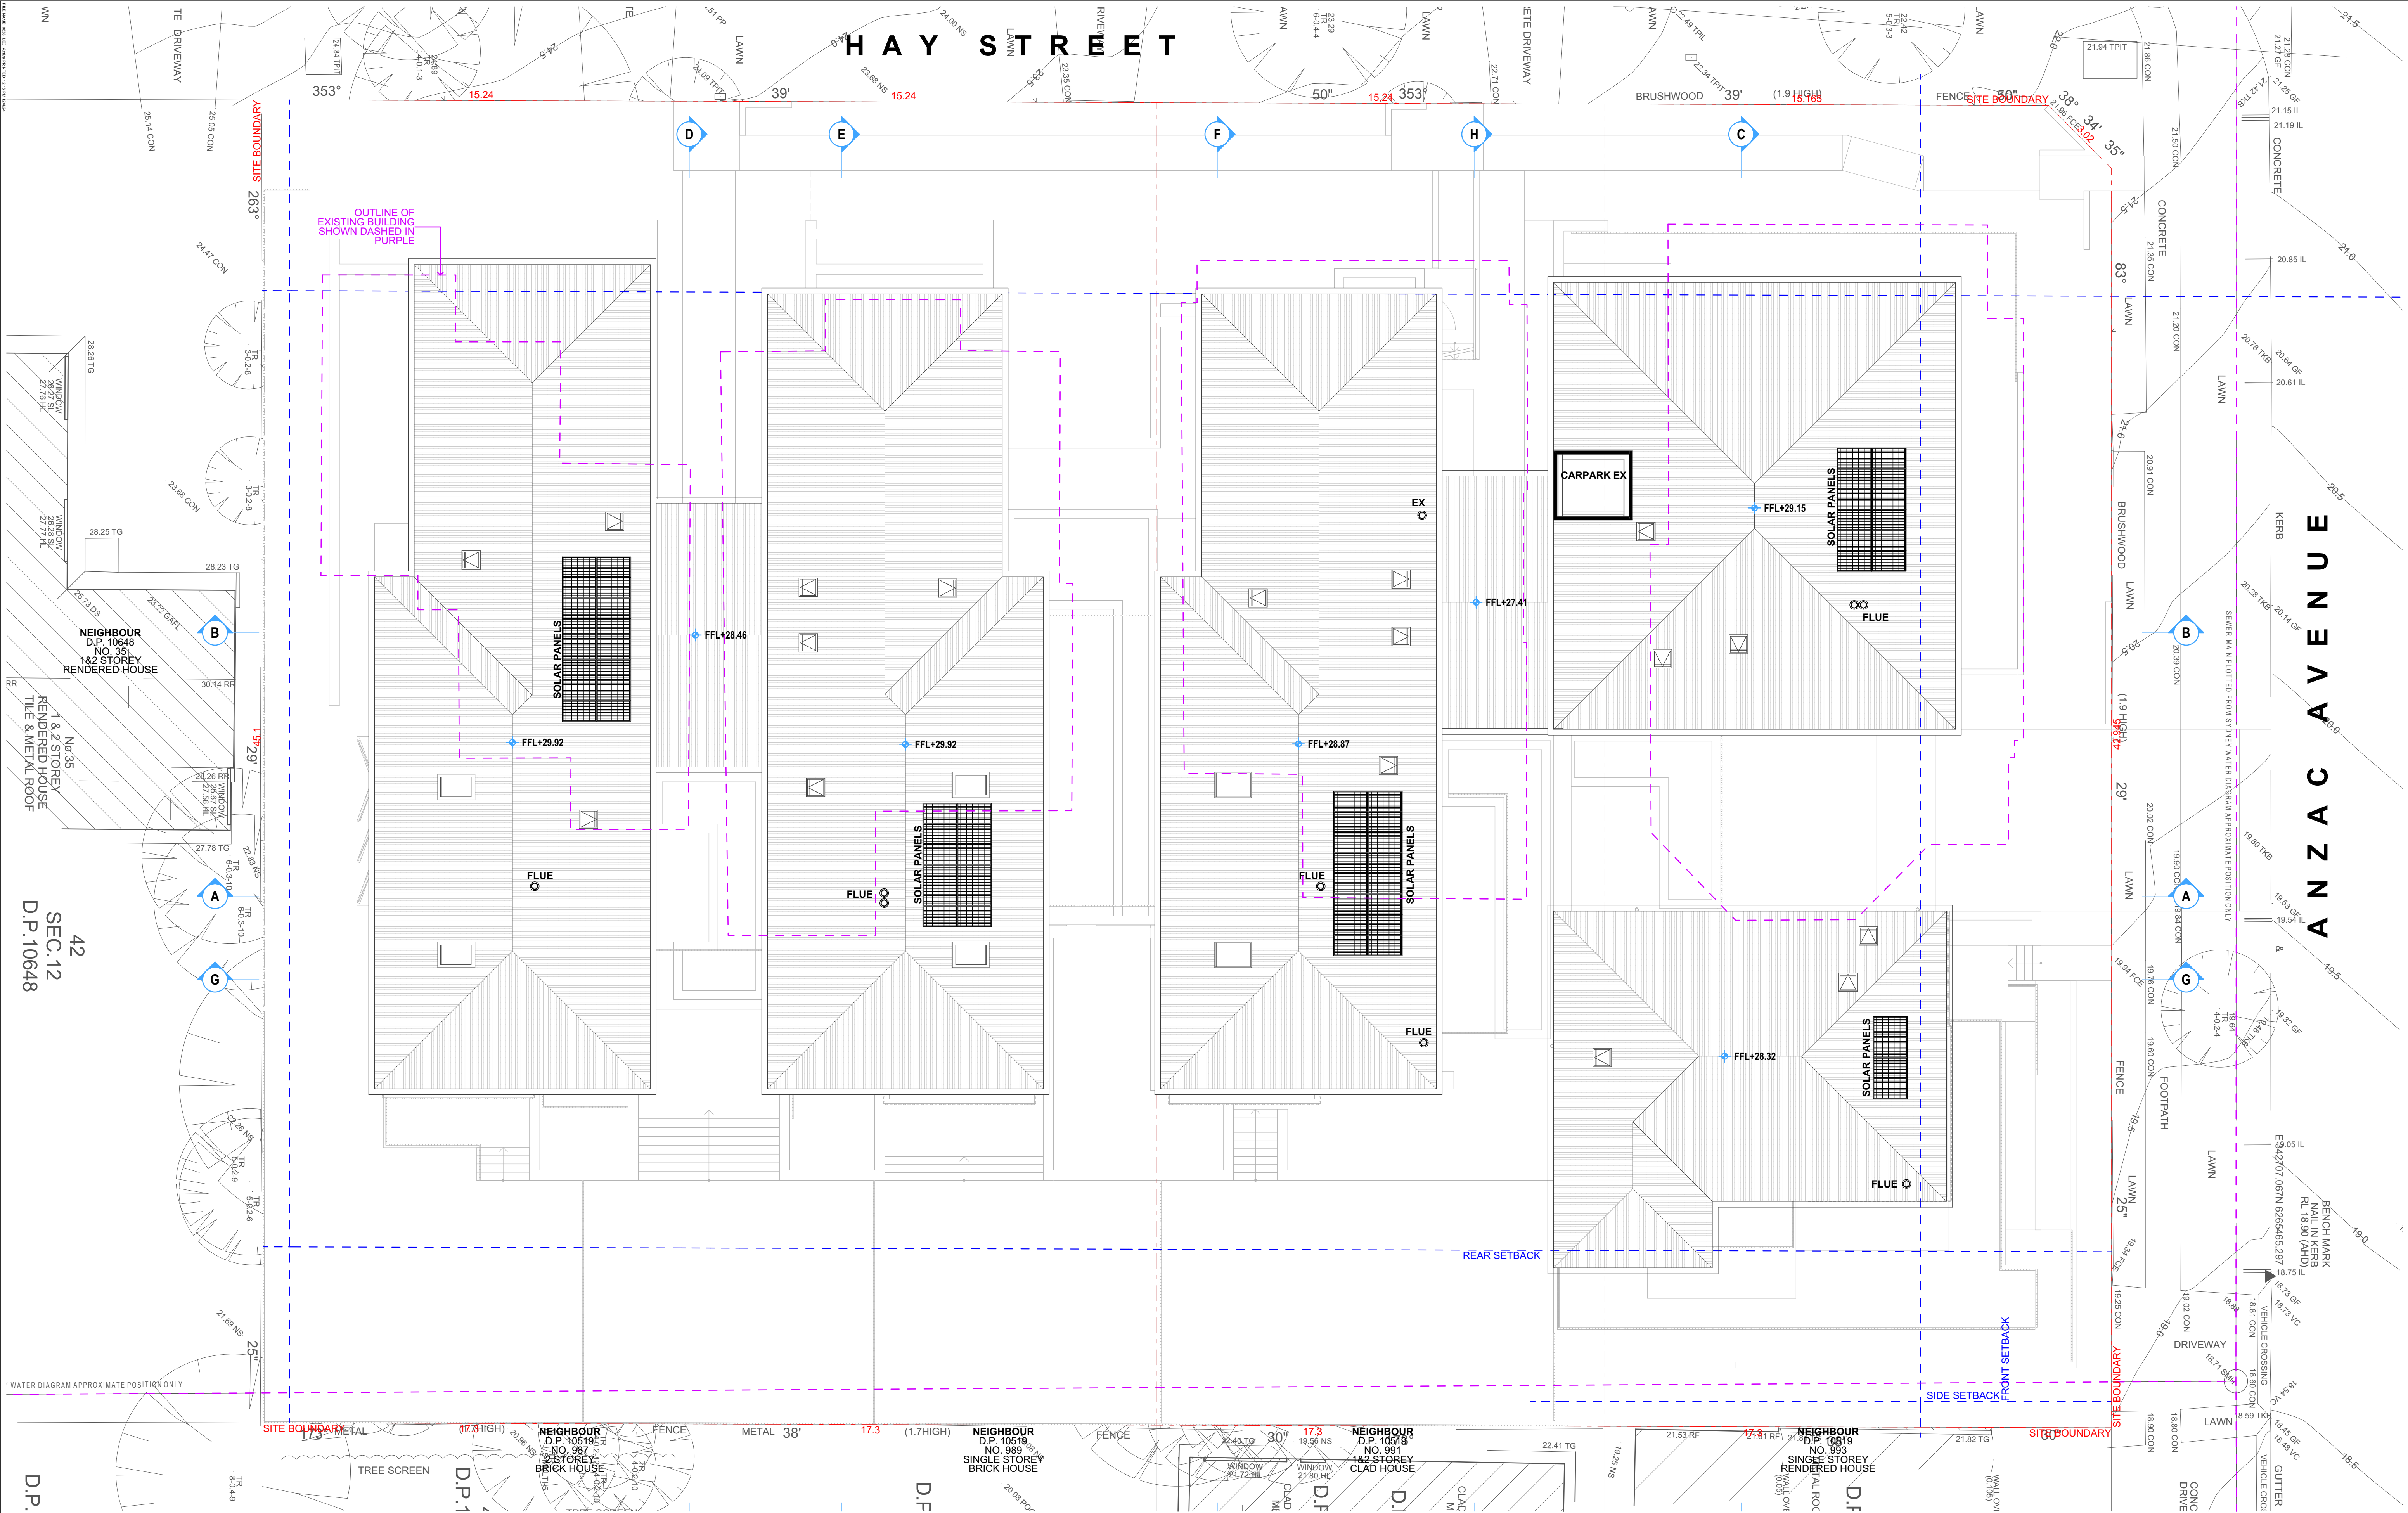

09	6/3/24	DA REVISION	AW	BB
08	12/1/24	DA REVISION	AW	BB
06	22/12/23	34 CONFERENCE REVISION	AW+ML	BB
05	11/12/23	34 CONFERENCE	AW+ML	BB
02	21/11/23	REVISED DA	AW	BB
01	25/6/23	FOR DEVELOPMENT APPLICATION	AW	AW
Rev	Date	Drawn	Checked	
This drawing is copyright of Popov Bass Architects. It may not be used without written consent. Do not scale off the drawing. Use figured dimensions only. Verify all dimensions on site. Alex Popov Architects Pty Ltd ABN 91 002 856 364, Brian Bass NSW APB 6470.				




THIS PLAN IS TO BE READ IN CONJUNCTION WITH DEFERRED COMMENCEMENT CONSENT

DA NUMBER: DA2023/0868

(Activation of consent must be obtained from Northern Beaches Council)

PopovBass

PO Box 334
Surry Hills NSW 2010
T 02 9955 5604
E info@popovbass.com.au
W popovbass.com.au

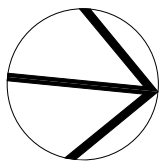

Client
Collaroy Living Pty Ltd

Project
COLLARROY LIVING RESIDENCES
37-43 Hay Street Collaroy NSW 2097

Status
FOR DEVELOPMENT APPLICATION

Title
Roof Plan

Drawing No.
0638-DA108

Scale
1:100 at A1 size

Revision
09

Date
6/3/24

PROTECTED BY COPYRIGHT - 2024

 **northern beaches council**
THIS PLAN IS TO BE READ IN CONJUNCTION WITH DEFERRED COMMENCEMENT CONSENT
DA NUMBER: DA2023/0868
(Activation of consent must be obtained from Northern Beaches Council)




10	11/4/24	DA REVISION	BC	AW
09	03/24	DA REVISION	AW	BB
08	12/1/24	DA REVISION	AW	AW
02	22/12/23	34 CONFERENCE REVISION	AW	AW
01	29/6/23	FOR DEVELOPMENT APPLICATION	AW	AW
Rev	Date	Description	Drawn	Check

This drawing is copyright of Popov Bass Architects. It may not be used without written consent. Do not scale off the drawing. Use figured dimensions only. Verify all dimensions on site. Alex Popov Architects Pty Ltd ABN: 91 002 856 364, Brian Bass NSW APB 6470.

PopovBass

PO Box 334
Surry Hills NSW 2010
T: 02 9955 5604
E: info@popovbass.com.au
W: popovbass.com.au

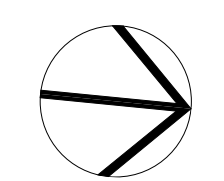


Client
Collaroy Living Pty Ltd

Project
COLLARROY LIVING RESIDENCES
37-43 Hay Street Collaroy NSW 2097

Status
FOR DEVELOPMENT APPLICATION

Title	Basement Post Adaption Plan
Drawing No.	0638-DA109
Revision	10
Scale	1:100 at A1 size
Date	11/4/24

PROJECT NO: 0638-DA110, 37-43 HAY STREET, SURRY HILLS, NSW 2159

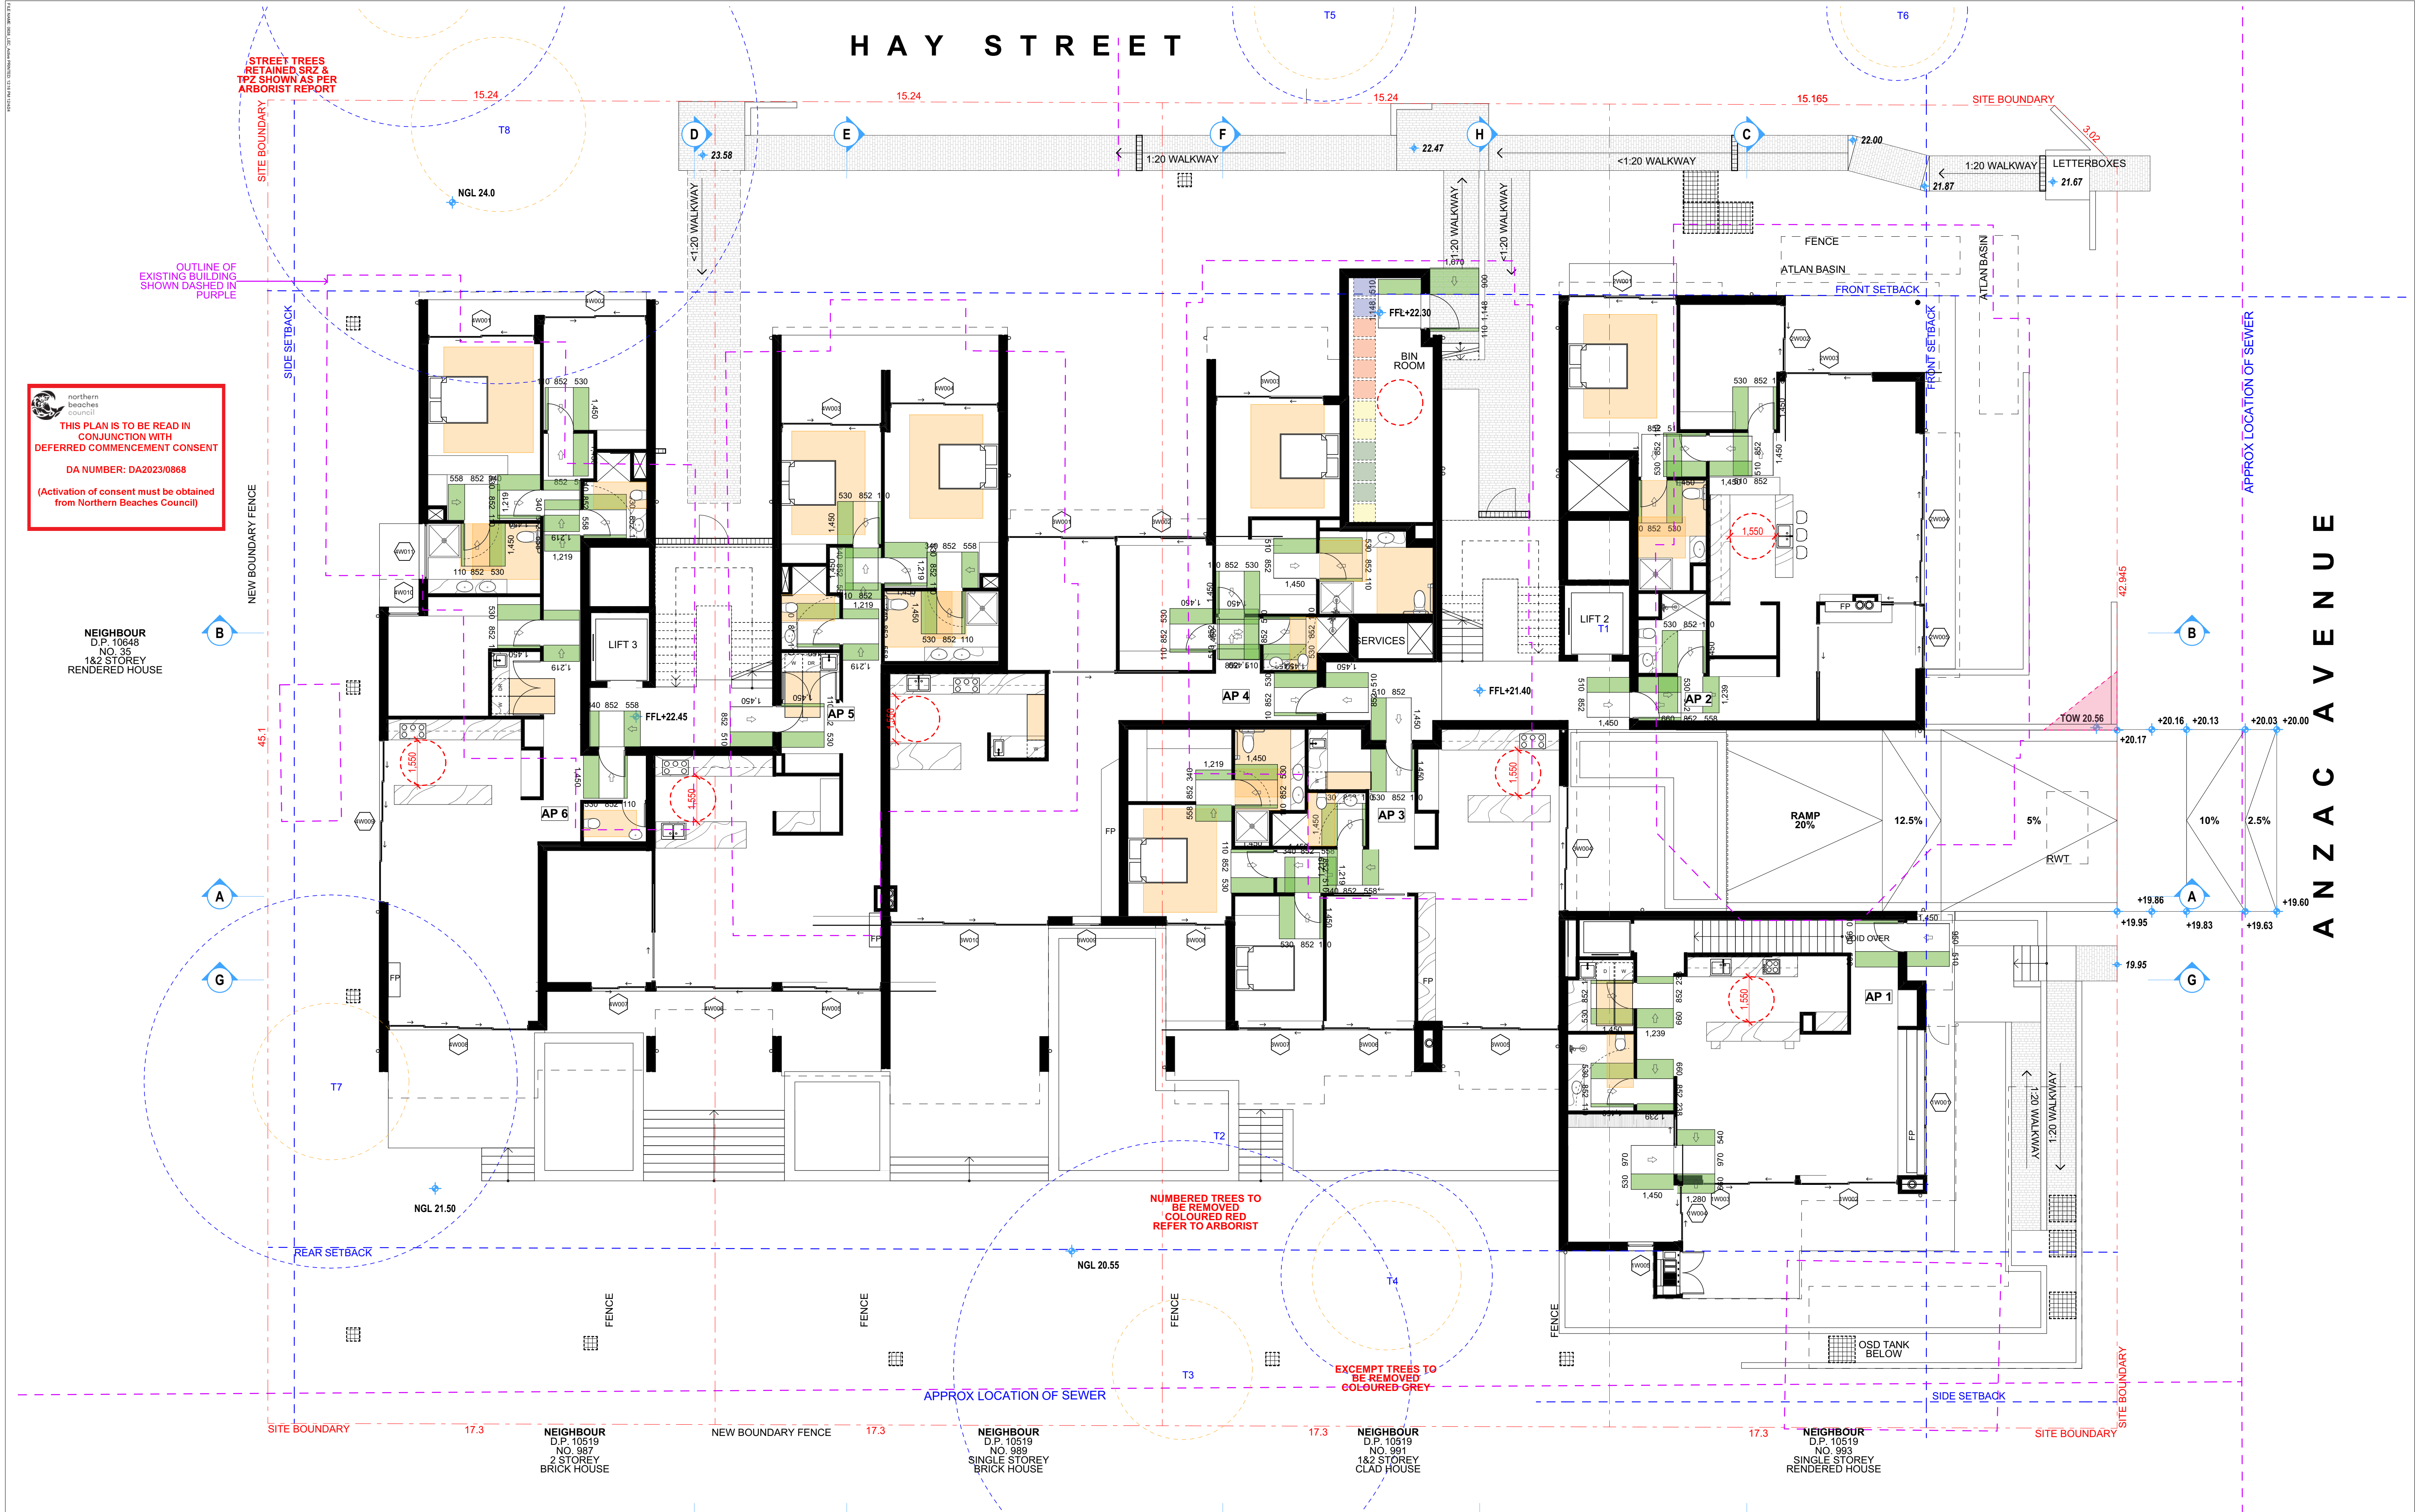


09	6/2/24	DA REVISION	AW	BB
06	12/1/24	DA REVISION	AW	AW
02	22/12/23	34 CONFERENCE REVISION	AW	AW
01	23/6/23	FOR DEVELOPMENT APPLICATION	AW	AW
Rev	Date	Amendment	Drawn	Check

This drawing is copyright of Popov Bass Architects. It may not be used without written consent. Do not scale off the drawing. Use figured dimensions only. Verify all dimensions on site. Alex Popov Architects Pty Ltd ABN 91 002 856 364, Brian Bass NSW APB 6470.

PopovBass

PO Box 334
Surry Hills NSW 2010
T: 02 9955 5604
E: info@popovbass.com.au
W: popovbass.com.au

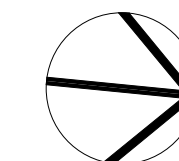

Client
Collaroy Living Pty Ltd

Project
COLLARROY LIVING RESIDENCES
37-43 Hay Street Collaroy NSW 2097

Status
FOR DEVELOPMENT APPLICATION

Title
Level 01 Post Adaption Plan

Drawing No.
0638-DA110

Scale
1:100 at A1 size

Revision
09

Date
6/3/24





NEIGHBOUR
D.P. 10648
NO. 35
1&2 STOREY
RENDERED HOUSE



EAST ELEVATION
1:100

P	DOWNSPIPE
GU	GUTTER
DR	METAL DECK ROOF
IS	METAL SCREEN
IF	METAL FENCE
IB	METAL BALUSTRAD
F	PAINT FINISH

PO Box 334
Surry Hills NSW 2010
T 02 9955 5604
E info@popovbass.com.au
W popovbass.com.au

Status
FOR DEVELOPMENT APPLICATION

Scale 1:100 at A1 size Date 6/3/24



NORTH ELEVATION
1:100



09	6/3/24	DA REVISION	AW	BB
06	12/1/24	DA REVISION	AW	BB
04	22/1/23	34 CONFERENCE REVISION	AW+ML	BB
03	1/12/23	34 CONFERENCE	AW+ML	BB
02	2/11/23	REVISED DA	AW	BB
01	29/6/23	FOR DEVELOPMENT APPLICATION	AW	BB
Rev	Date	Amendment	Drawn	Check

This drawing is copyright of Popov Bass Architects. It may not be used without written consent. Do not scale off the drawing. Use legend dimensions only. Verify all dimensions on site. Alex Popov Architects Pty Ltd ABN 91 002 856 364, Brian Bass NSW APB 6470.

LEGEND:		DP	DOWNPIPE
CO	CONCRETE	GU	GUTTER
BR	BRICKWORK	MR	METAL DECK ROOF
RM	RENDERED MASONRY	MS	METAL SCREEN
ST	STONE CLADDING	MT	METAL FENCE
CL	CEMENT CLADDING	MB	METAL BALUSTRADE
GW	GLAZED WINDOWS (ALUMINIUM FRAMED)	PF	PART FINISH
GL	GLAZED GLAZING		
GB	GLASS BALUSTRADE		
BY	GLAZED BYGLINT		

PopovBass

PO Box 334
Surry Hills NSW 2010
T 02 9955 5604
E info@popovbass.com.au
W popovbass.com.au

Client
Collaroy Living Pty Ltd
Project
COLLAROY LIVING RESIDENCES
37-43 Hay Street Collaroy NSW 2097
Status
FOR DEVELOPMENT APPLICATION

Title
Elevations 2
Drawing No.
0638-DA113
Scale
1:100 at A1 size
Revision
09
Date
6/3/24



This drawing is copyright of Popov Bass Architects. It may not be used without written consent. Do not scale off this drawing. Use figured dimensions only. Verify all dimensions on site. Alex Popov Architects Pty Ltd ABN: 91 002 866 364, Brian Bass NSW ARB 6470.


PO Box 334
Surry Hills NSW 2010
T 02 9955 5604
E info@popovbass.com.au
W popovbass.com.au

Status
FOR DEVELOPMENT APPLICATION

Scale 1:100 at A1 size Date 6/3/24



NEIGHBOUR
D.P. 10519
NO. 989
SINGLE STOREY
BRICK HOUSE

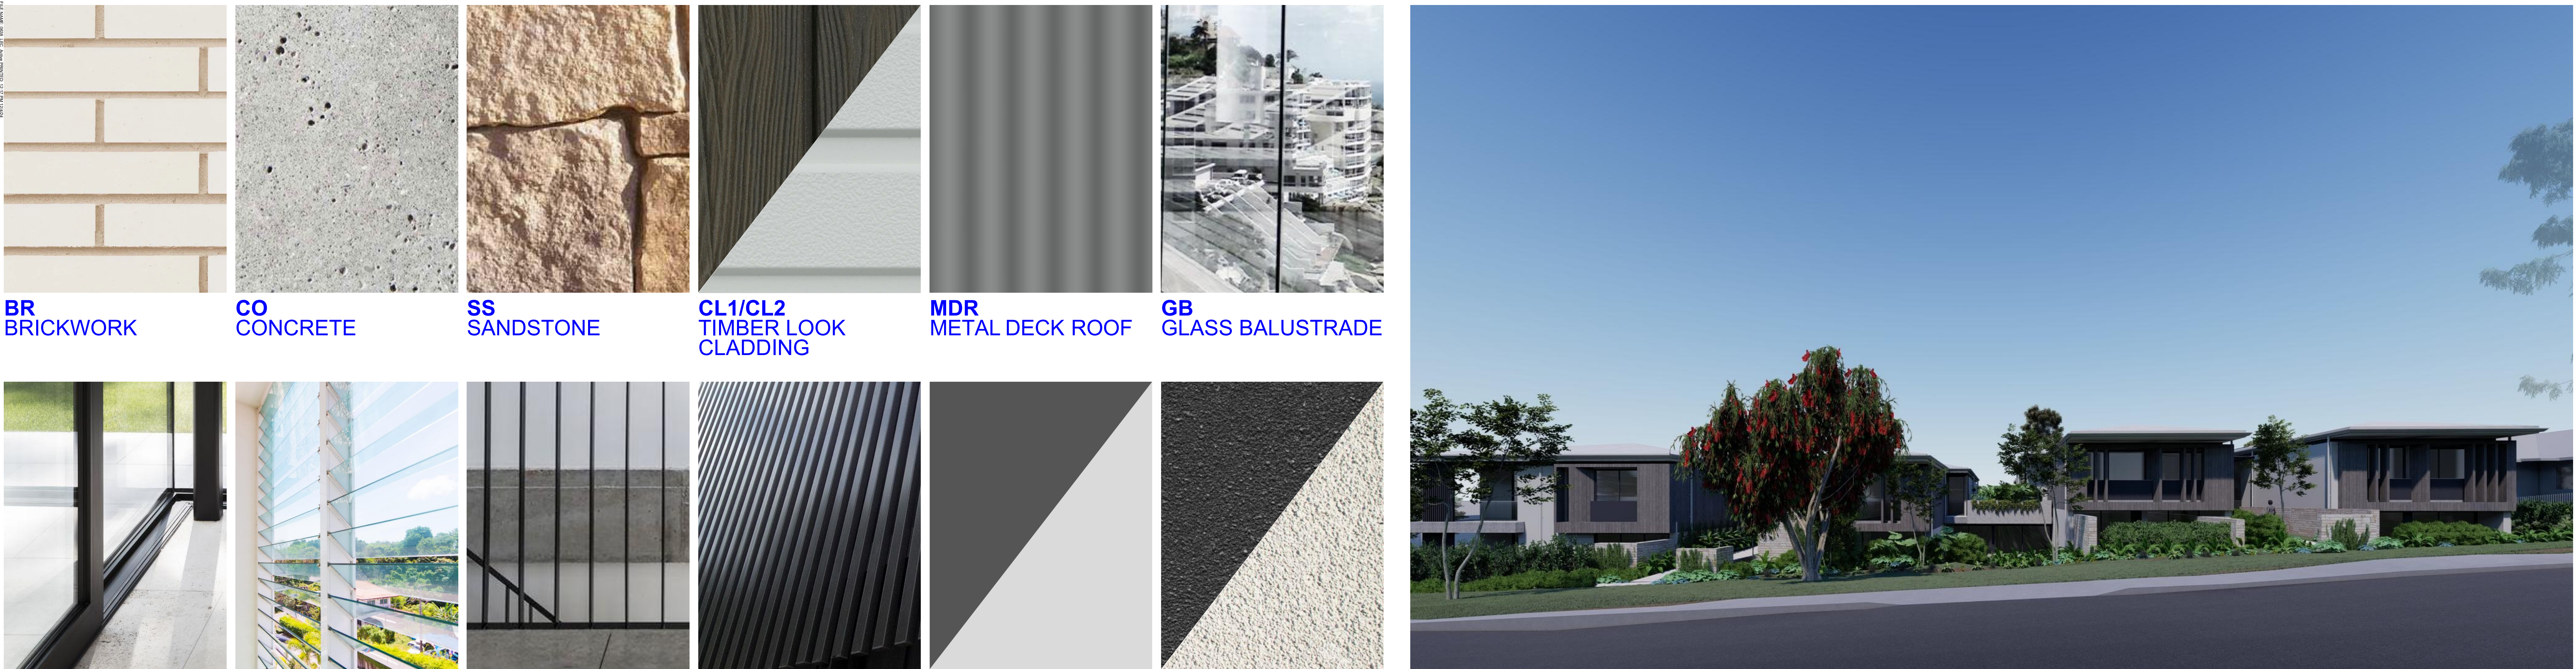

 **northern beaches council**
THIS PLAN IS TO BE READ IN CONJUNCTION WITH DEFERRED COMMENCEMENT CONSENT
DA NUMBER: DA2023/0868
(Activation of consent must be obtained from Northern Beaches Council)

ANZAC AVENUE PERSPECTIVE

HAY STREET PERSPECTIVE


09	6/24	DA REVISION	AW	BB
08	12/24	DA REVISION	AW	BB
04	22/23	34 CONFERENCE REVISION	AW	BB
02	21/23	REVISED DA	AW	BB
01	20/23	FOR DEVELOPMENT APPLICATION	AW	AW
Rev	Date	Approval	Drawn	Check
This drawing is copyright of Popov Bass Architects. It may not be used without written consent. Do not scale off the drawing. Use figured dimensions only. Verify all dimensions on site. Alex Popov Architects Pty Ltd ABN 91 002 856 364. Brian Bass NSW APB 6470.				

PopovBass


PO Box 334
Surry Hills NSW 2010
T: 02 9955 5604
E: info@popovbass.com.au
W: popovbass.com.au


Client
Collaroy Living Pty Ltd
Project
COLLAROY LIVING RESIDENCES
37-43 Hay Street Collaroy NSW 2097
Status
FOR DEVELOPMENT APPLICATION

Title		Schedule of colours and materials	
Drawing No.	0638-DA124	Revision	09
Scale	NTS	Date	6/3/24

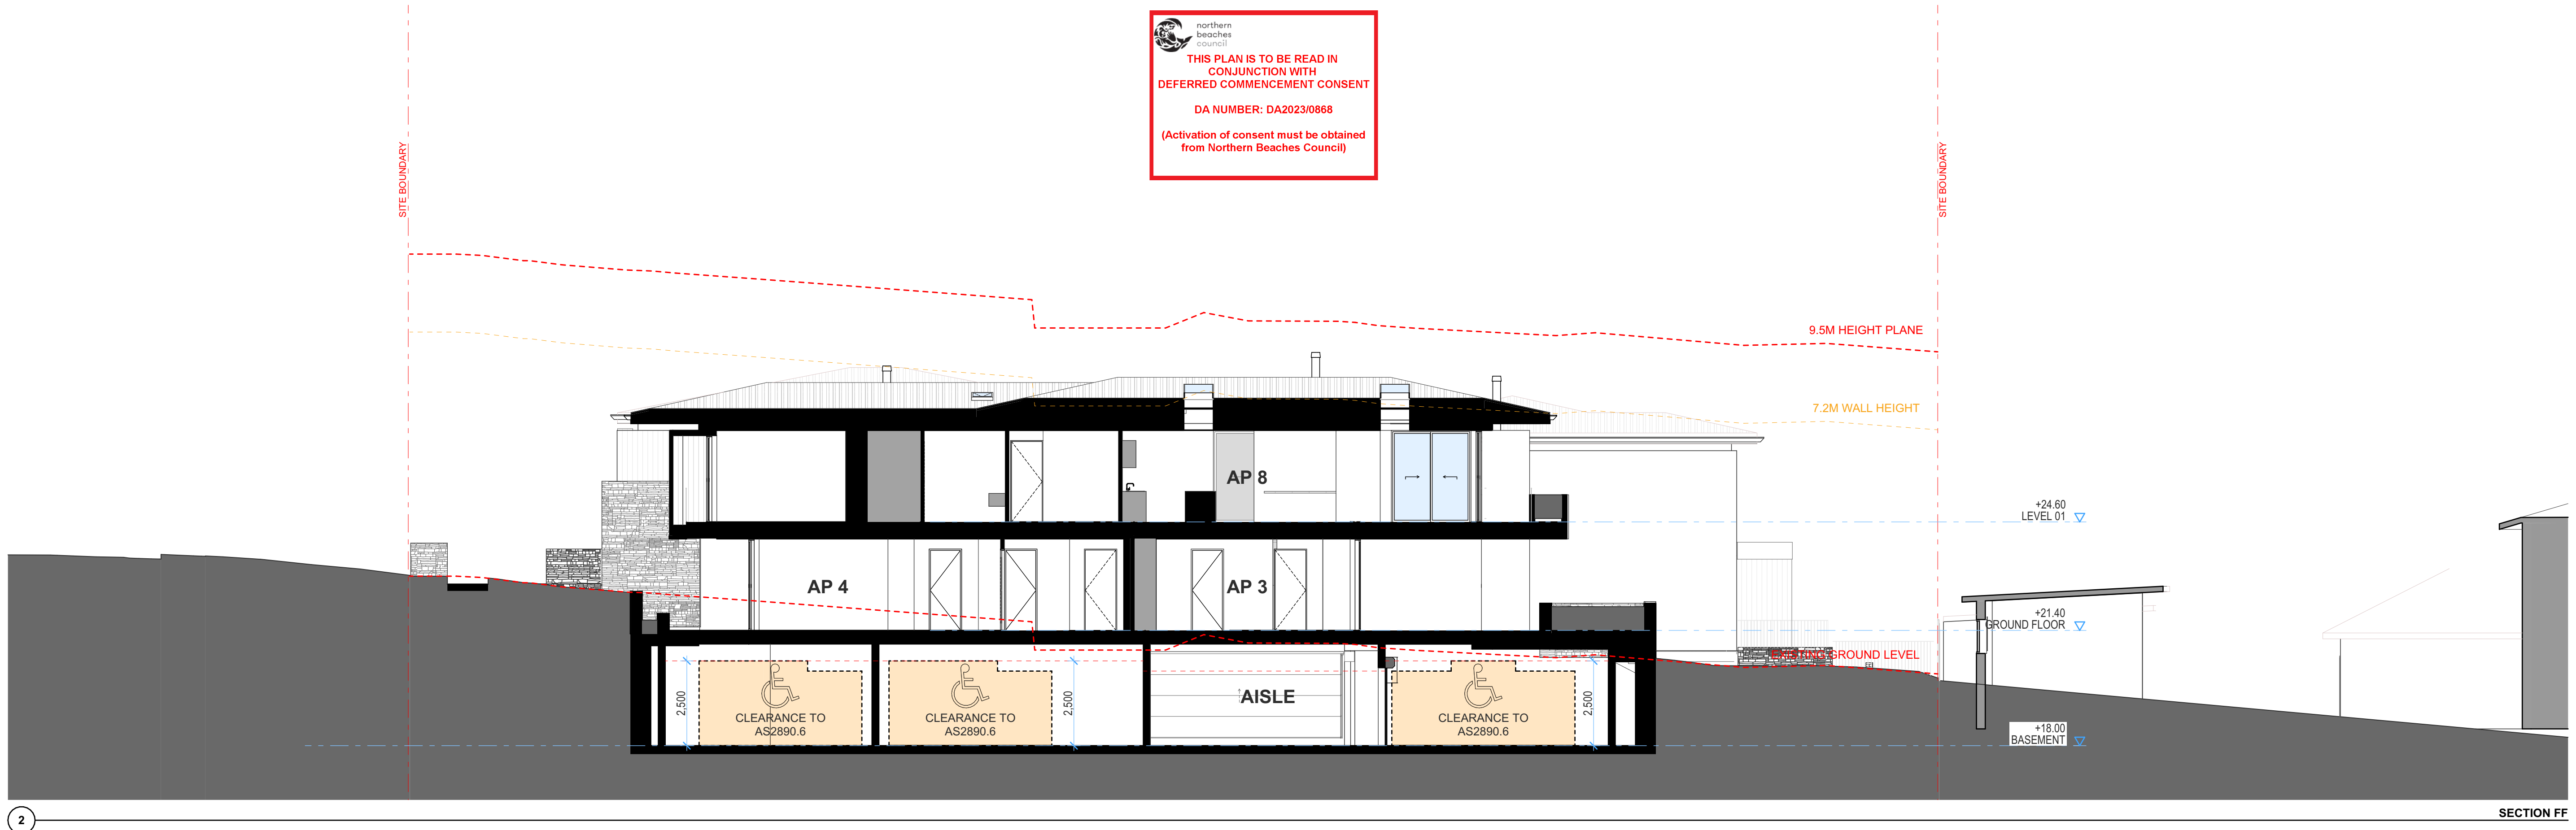

 **northern beaches council**
THIS PLAN IS TO BE READ IN CONJUNCTION WITH DEFERRED COMMENCEMENT CONSENT
DA NUMBER: DA2023/0868
(Activation of consent must be obtained from Northern Beaches Council)

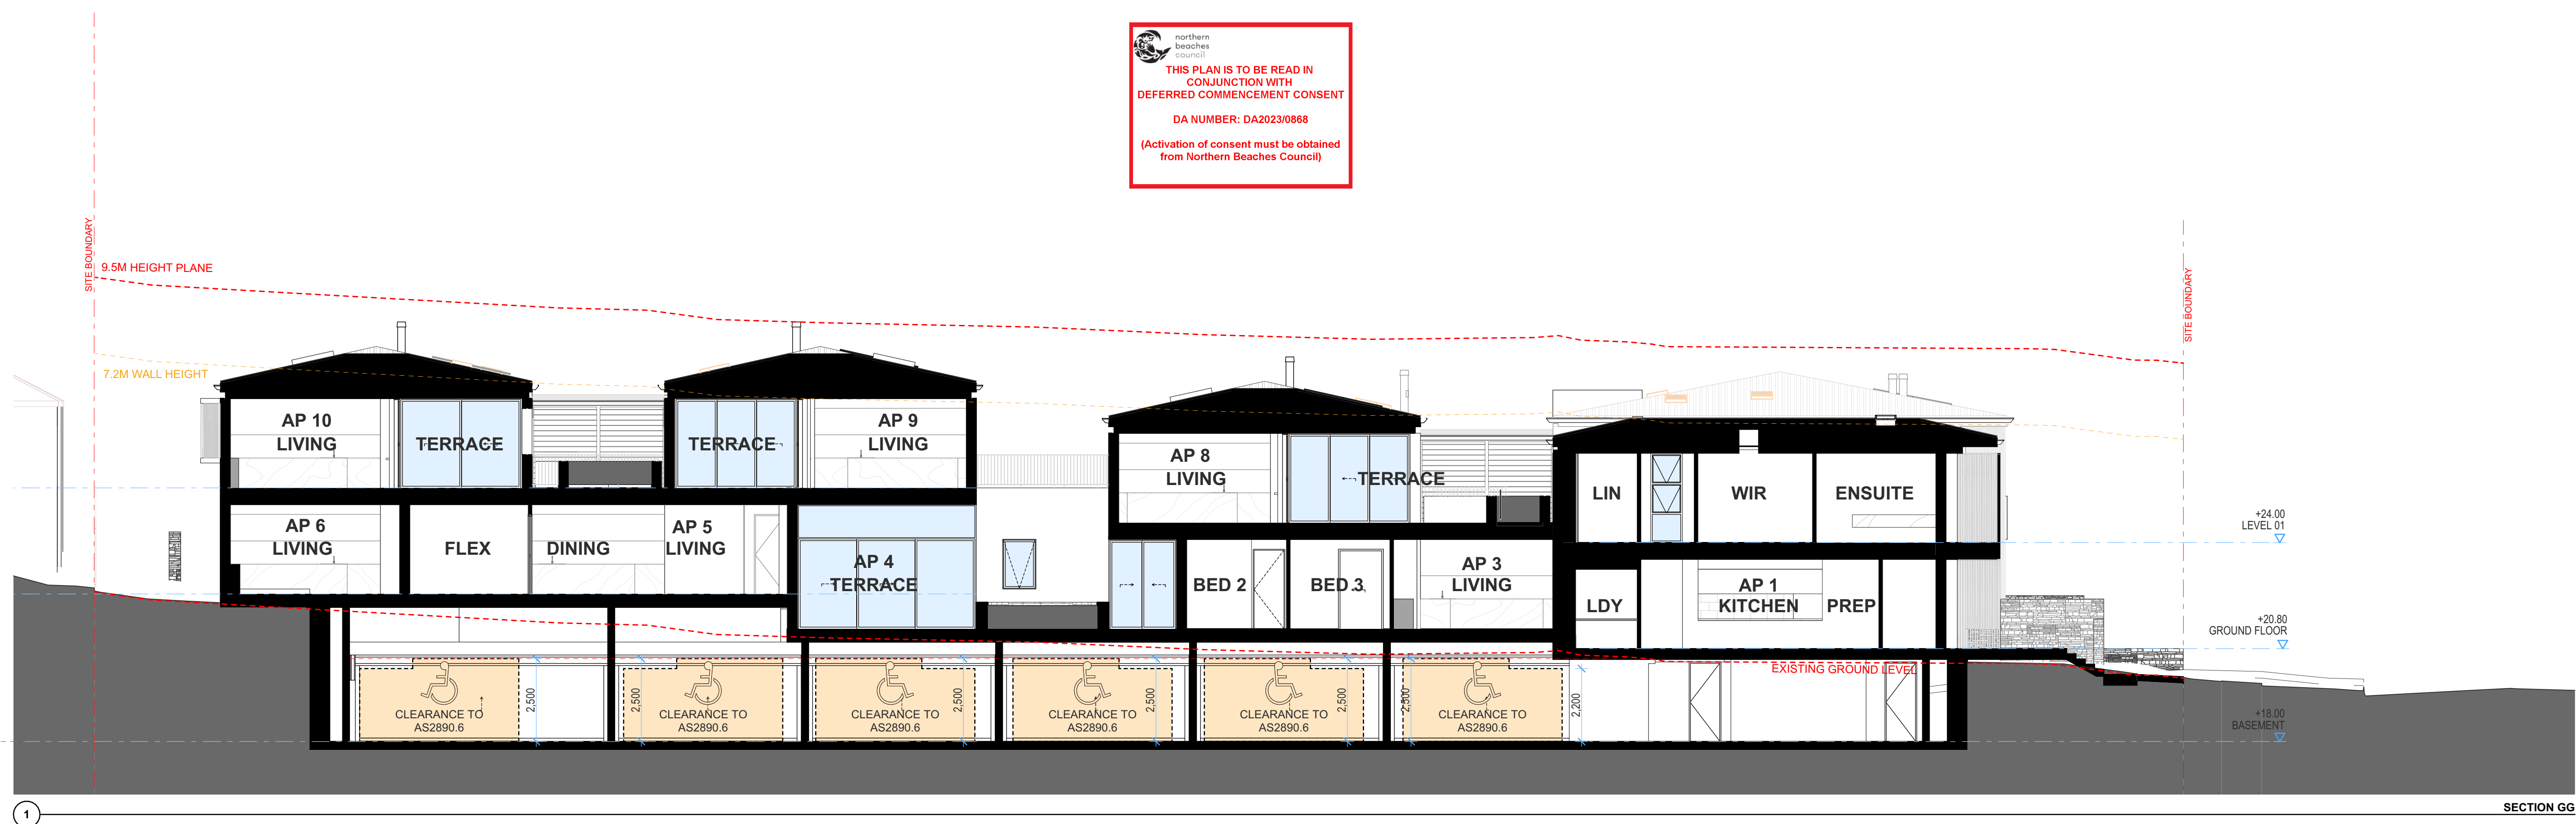

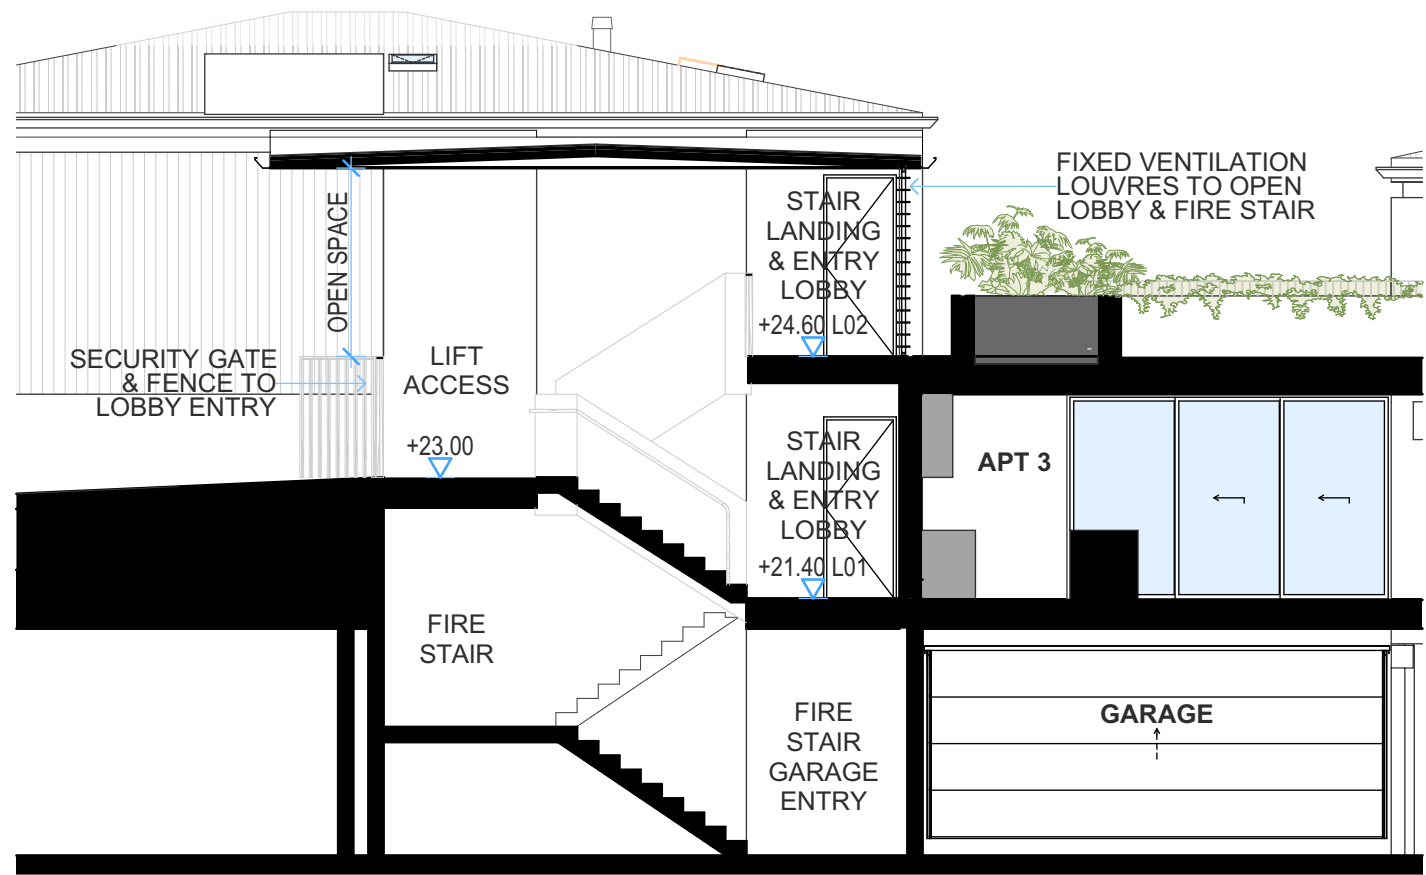

1

SECTION HH



ENTRY PATHWAY



ENTRY ACCESS GATE



LEVEL 02 STAIR LANDING

09	6/3/24	DA REVISION	AW	BB
01	7/2/24	DA REVISION - WITHOUT PREJUDICE	AW + ML	BB
Rv	Date	Amendment	Drw	Chk

This drawing is copyright of Popov Bass Architects. It may not be used without written consent. Do not scale off this drawing. Use figured dimensions only. Verify all dimensions on site. Alex Popov Architects Pty Ltd ABN: 91 002 866 364, Brian Bass NSW AFB 6470.



THIS PLAN IS TO BE READ IN
CONJUNCTION WITH
DEFERRED COMMENCEMENT CONSENT

DA NUMBER: DA2023/0868

(Activation of consent must be obtained
from Northern Beaches Council)

PopovBass

PO Box 334
Surry Hills NSW 2010
T 02 9955 5604
E info@popovbass.com.au
W popovbass.com.au



Client
Collaroy Living Pty Ltd

Project
COLLAROY LIVING RESIDENCES
37-43 Hay Street Collaroy NSW 2097

Status
FOR DEVELOPMENT APPLICATION


Title
Entry Section & Renders

Page
0638-DA131

Scale
1:100 at A3 size

Revision
09

Date
6/3/24

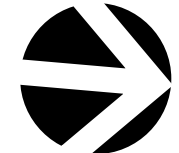

GENERAL NOTES
All work to be carried out in accordance with the Building Code of Australia, all Local and State Government Ordinances, relevant Australian Standards, Local Authorities Regulations and all other relevant Authorities concerned.
All structural work and site drainage to be subject to Engineer's details or certification where required by Council. This shall include r.c. slabs and footings, r.c. and steel beams & columns, wind bracing to AS 1170 and AS4055, anchor rods or bolts, tie downs, fixings etc., driveway slabs and drainage to Council's satisfaction. All timbers to be in accordance with SAA Timber Structure Code AS1720 and SAA Timber Framing Code AS 1684. All work to be carried out in a professional and workman- shiplike manner according to the plans and specification.
NOTE
Do not scale off the drawings unless otherwise stated and use figured dimensions in preference.
All dimensions are to be checked and verified on site before the commencement of any work, all dimensions and levels are subject to final survey and set-out. No responsibility will be accepted by Sitedesign for any variations in design, builder's method of construction or materials used, deviation from specification without permission or accepted work practices resulting in inferior construction. Locate and protect all services prior to construction.
COPYRIGHT CLAUSE
This drawing and design is the property of Sitedesign and should not be reproduced either in part or whole without the written consent of this firm.

**SITEDESIGN
+STUDIOS**
creating places to live in and enjoy

SYDNEY NORTH STUDIO
PO Box 265
SEAFORTH NSW 2092
0417685846
p 1300 22 44 55
info@sdstudios.com.au
www.sdstudios.com.au

Project **COLLAROY LIVING RESIDENCES DA LANDSCAPE**
Address **37-43 Hay Street Collaroy NSW 2097**
Drawing Title **LEVEL 1 LANDSCAPE PLAN**

D 07/03/24 **DA ISSUE**
ISSUE DATE COMMENT
AMENDMENTS


Date 07/03/2024

Scale 1:100@A1

Drawing No. **1500**


Page
L-01

HAY STREET


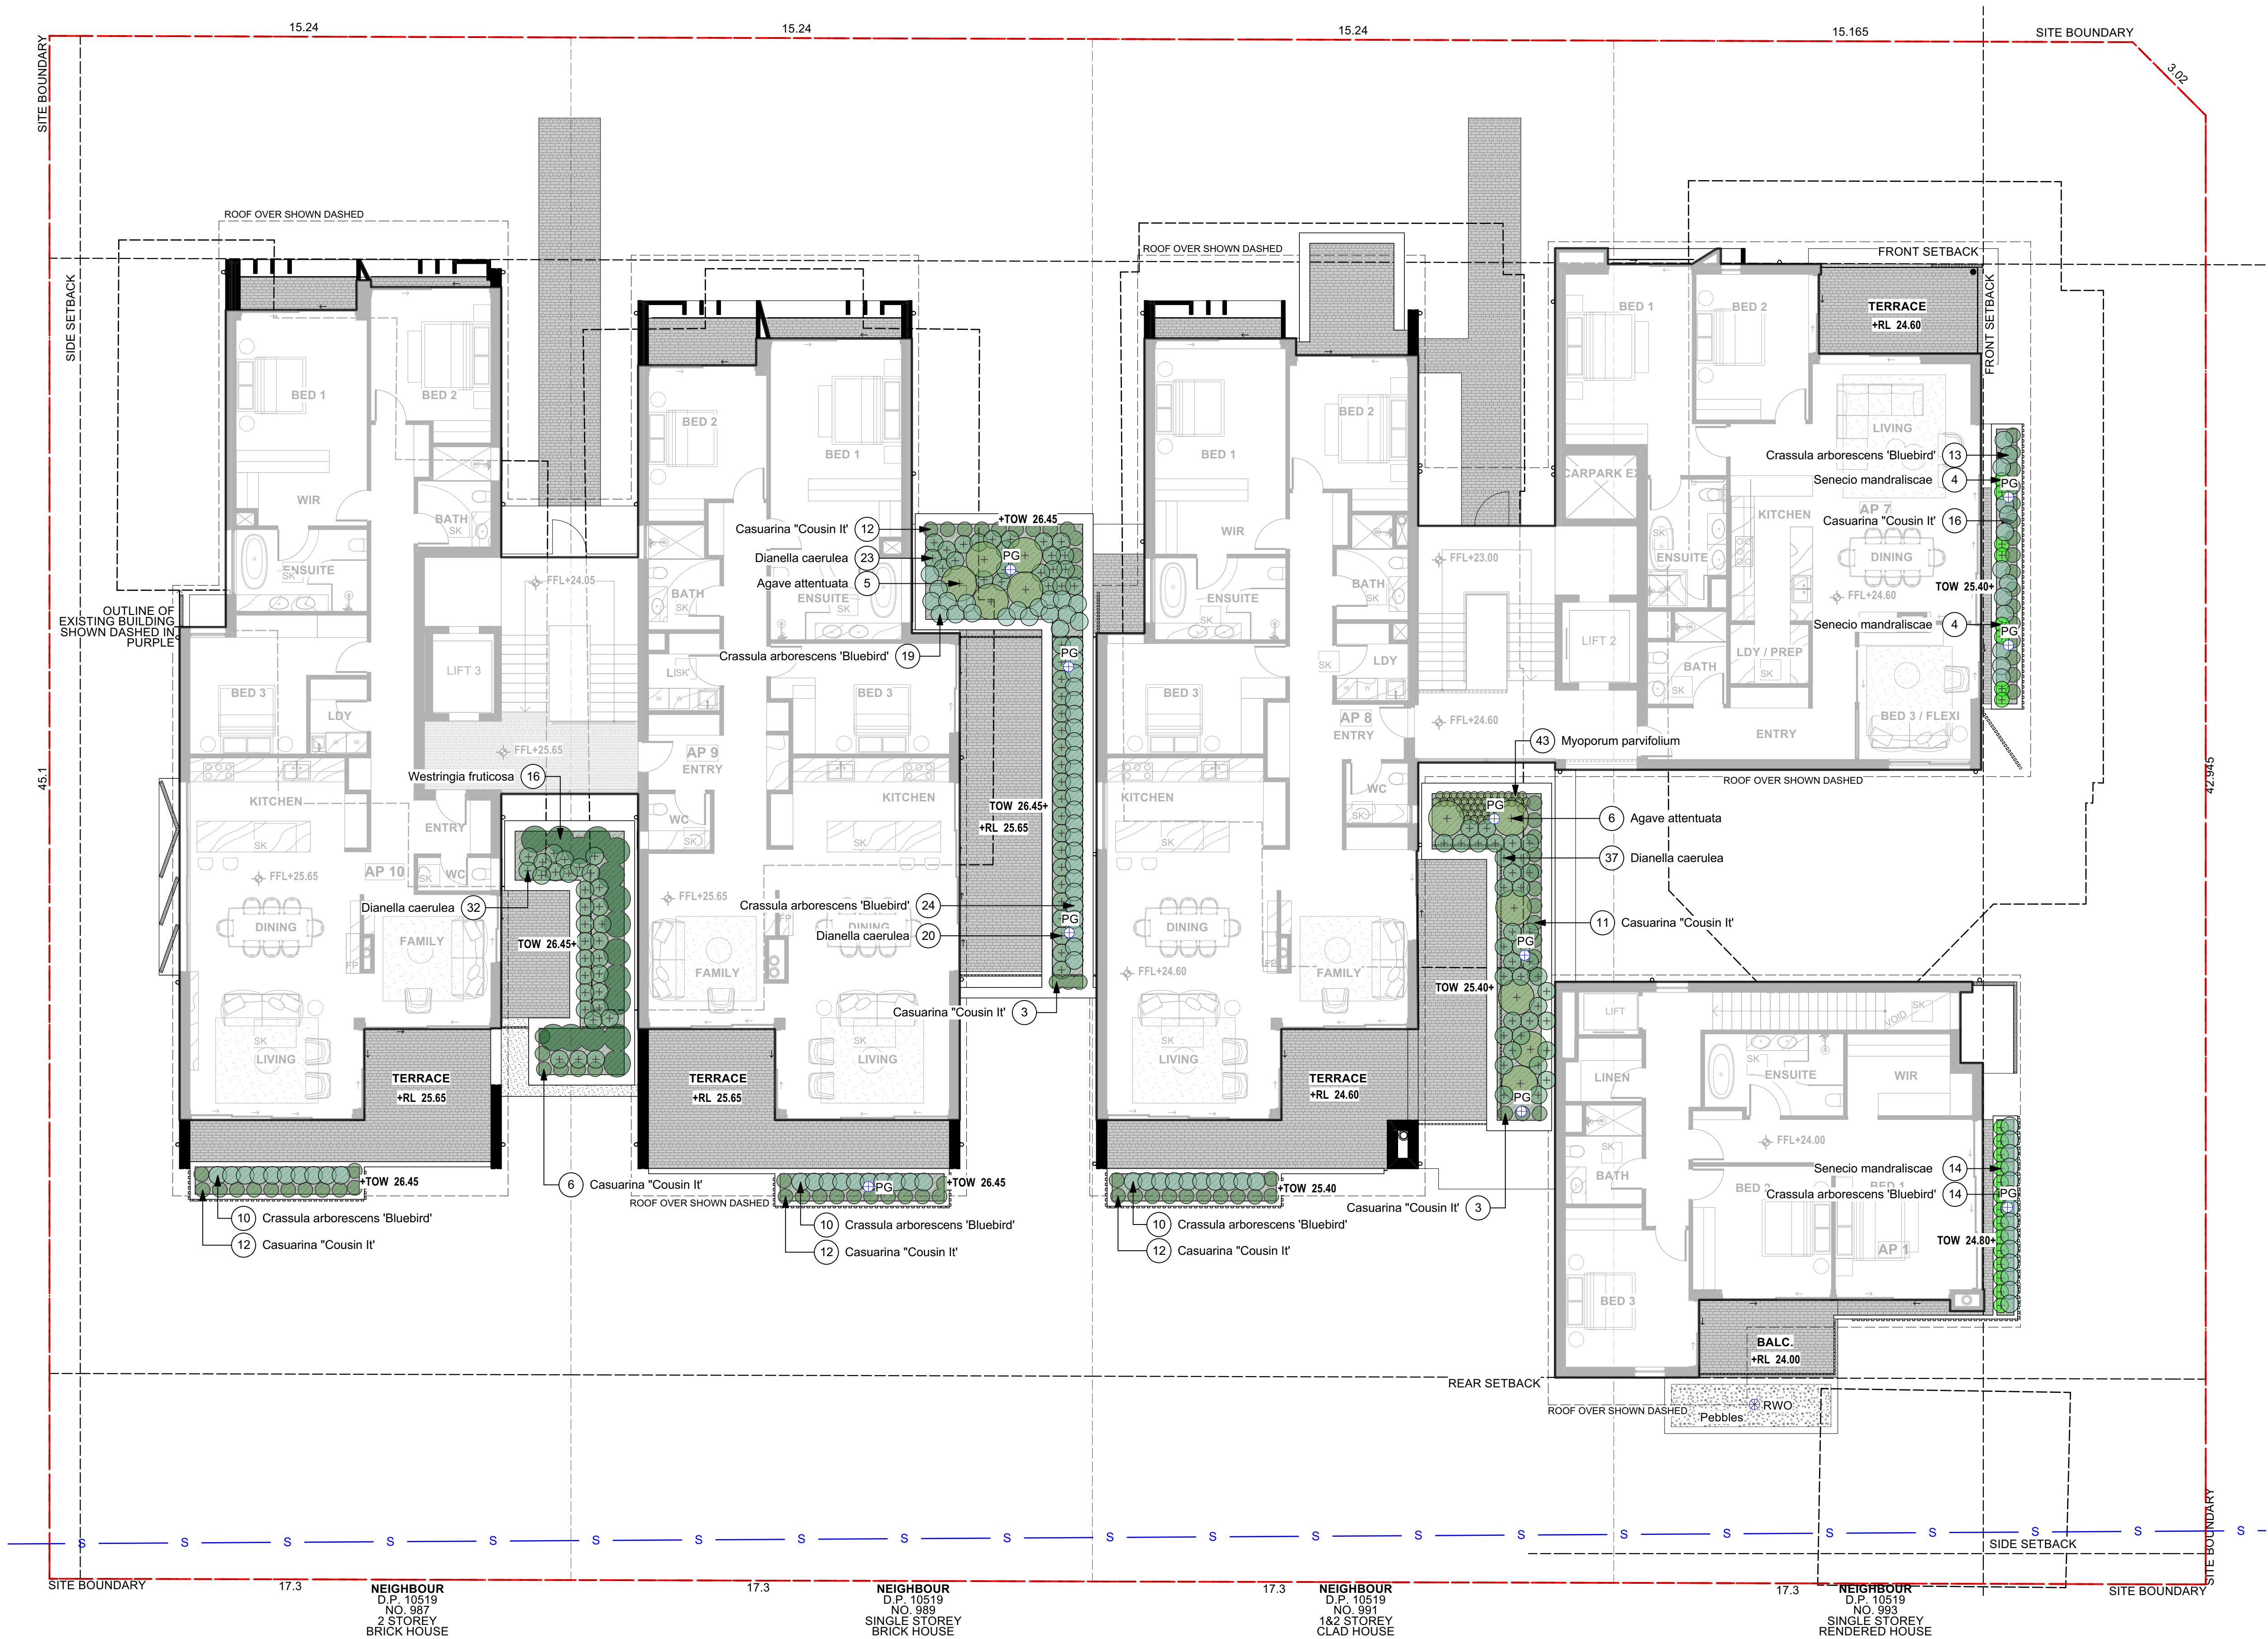


THIS PLAN IS TO BE READ IN CONJUNCTION WITH DEFERRED COMMENCEMENT CONSENT
DA NUMBER: DA2023/0868
(Activation of consent must be obtained from Northern Beaches Council)

LEGEND

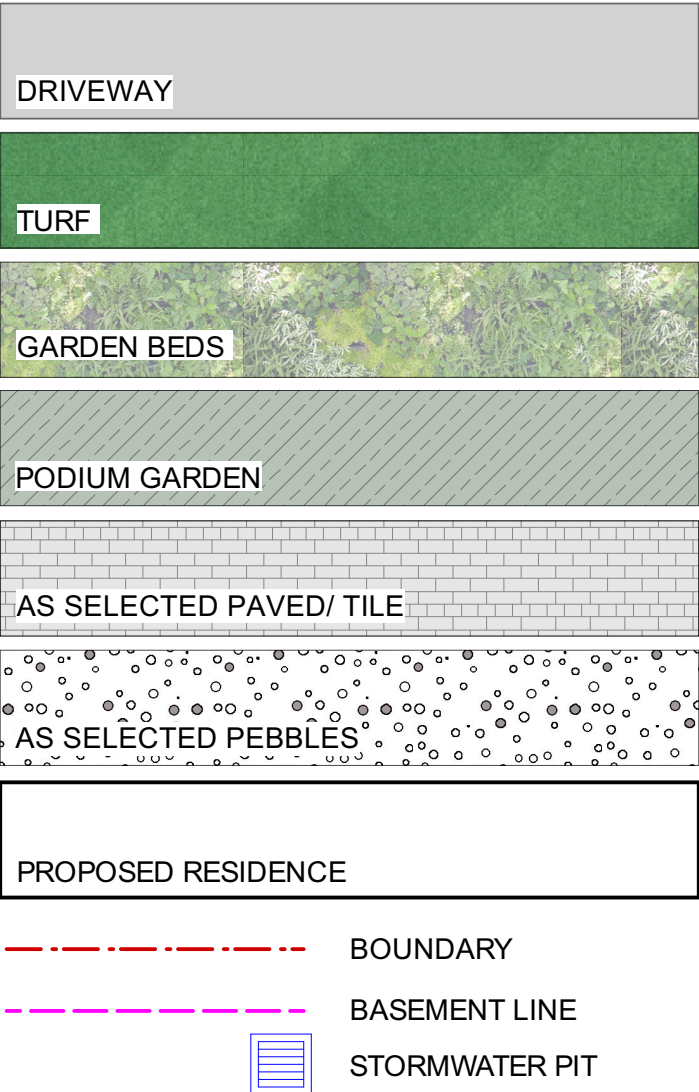

EXISTING TREE LEGEND

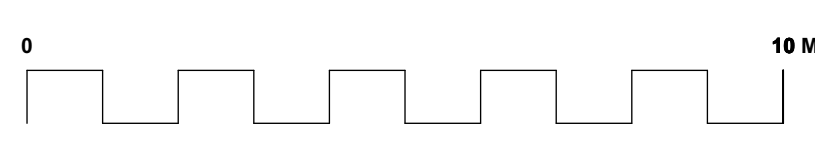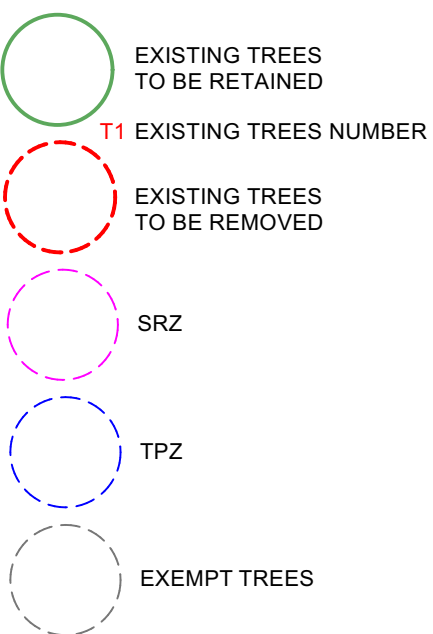

GENERAL NOTES
All work to be carried out in accordance with the Building Code of Australia, all Local and State Government Ordinances, relevant Australian Standards, Local Authorities Regulations and all other relevant Authorities concerned.
All structural work and site drainage to be subject to Engineer's details or certification where required by Council. This shall include r.c. slabs and footings, r.c. and steel beams & columns, wind bracing to AS 1170 and AS4055, anchor rods or bolts, tie downs, fixings etc., driveway slabs and drainage to Council's satisfaction. All timbers to be in accordance with SAA Timber Structure Code AS1720 and SAA Timber Framing Code AS 1684. All work to be carried out in a professional and workman-like manner according to the plans and specification.
NOTE
Do not scale off the drawings unless otherwise stated and use figured dimensions in preference.
All dimensions are to be checked and verified on site before the commencement of any work, all dimensions and levels are subject to final survey and set-out. No responsibility will be accepted by Sitedesign for any variations in design, builder's method of construction or materials used, deviation from specification without permission or accepted work practices resulting in inferior construction. Locate and protect all services prior to construction.
COPYRIGHT CLAUSE
This drawing and design is the property of Sitedesign and should not be reproduced either in part or whole without the written consent of this firm.

SITEDESIGN + STUDIOS
creating places to live in and enjoy

SYDNEY NORTH STUDIO
PO Box 265
SEAFORTH NSW 2092
0417685846
p 1300 22 44 55
info@sdstudios.com.au
www.sdstudios.com.au

Project **COLLAROY LIVING RESIDENCES DA LANDSCAPE**
Address **37-43 Hay Street Collaroy NSW 2097**
Drawing Title **LEVEL 2 LANDSCAPE PLAN**


D 07/03/24 DA ISSUE
ISSUE DATE COMMENT
AMENDMENTS

Date **07/03/2024**

Scale **1:100@A1**

Drawing No. **1500**

Page
L-02

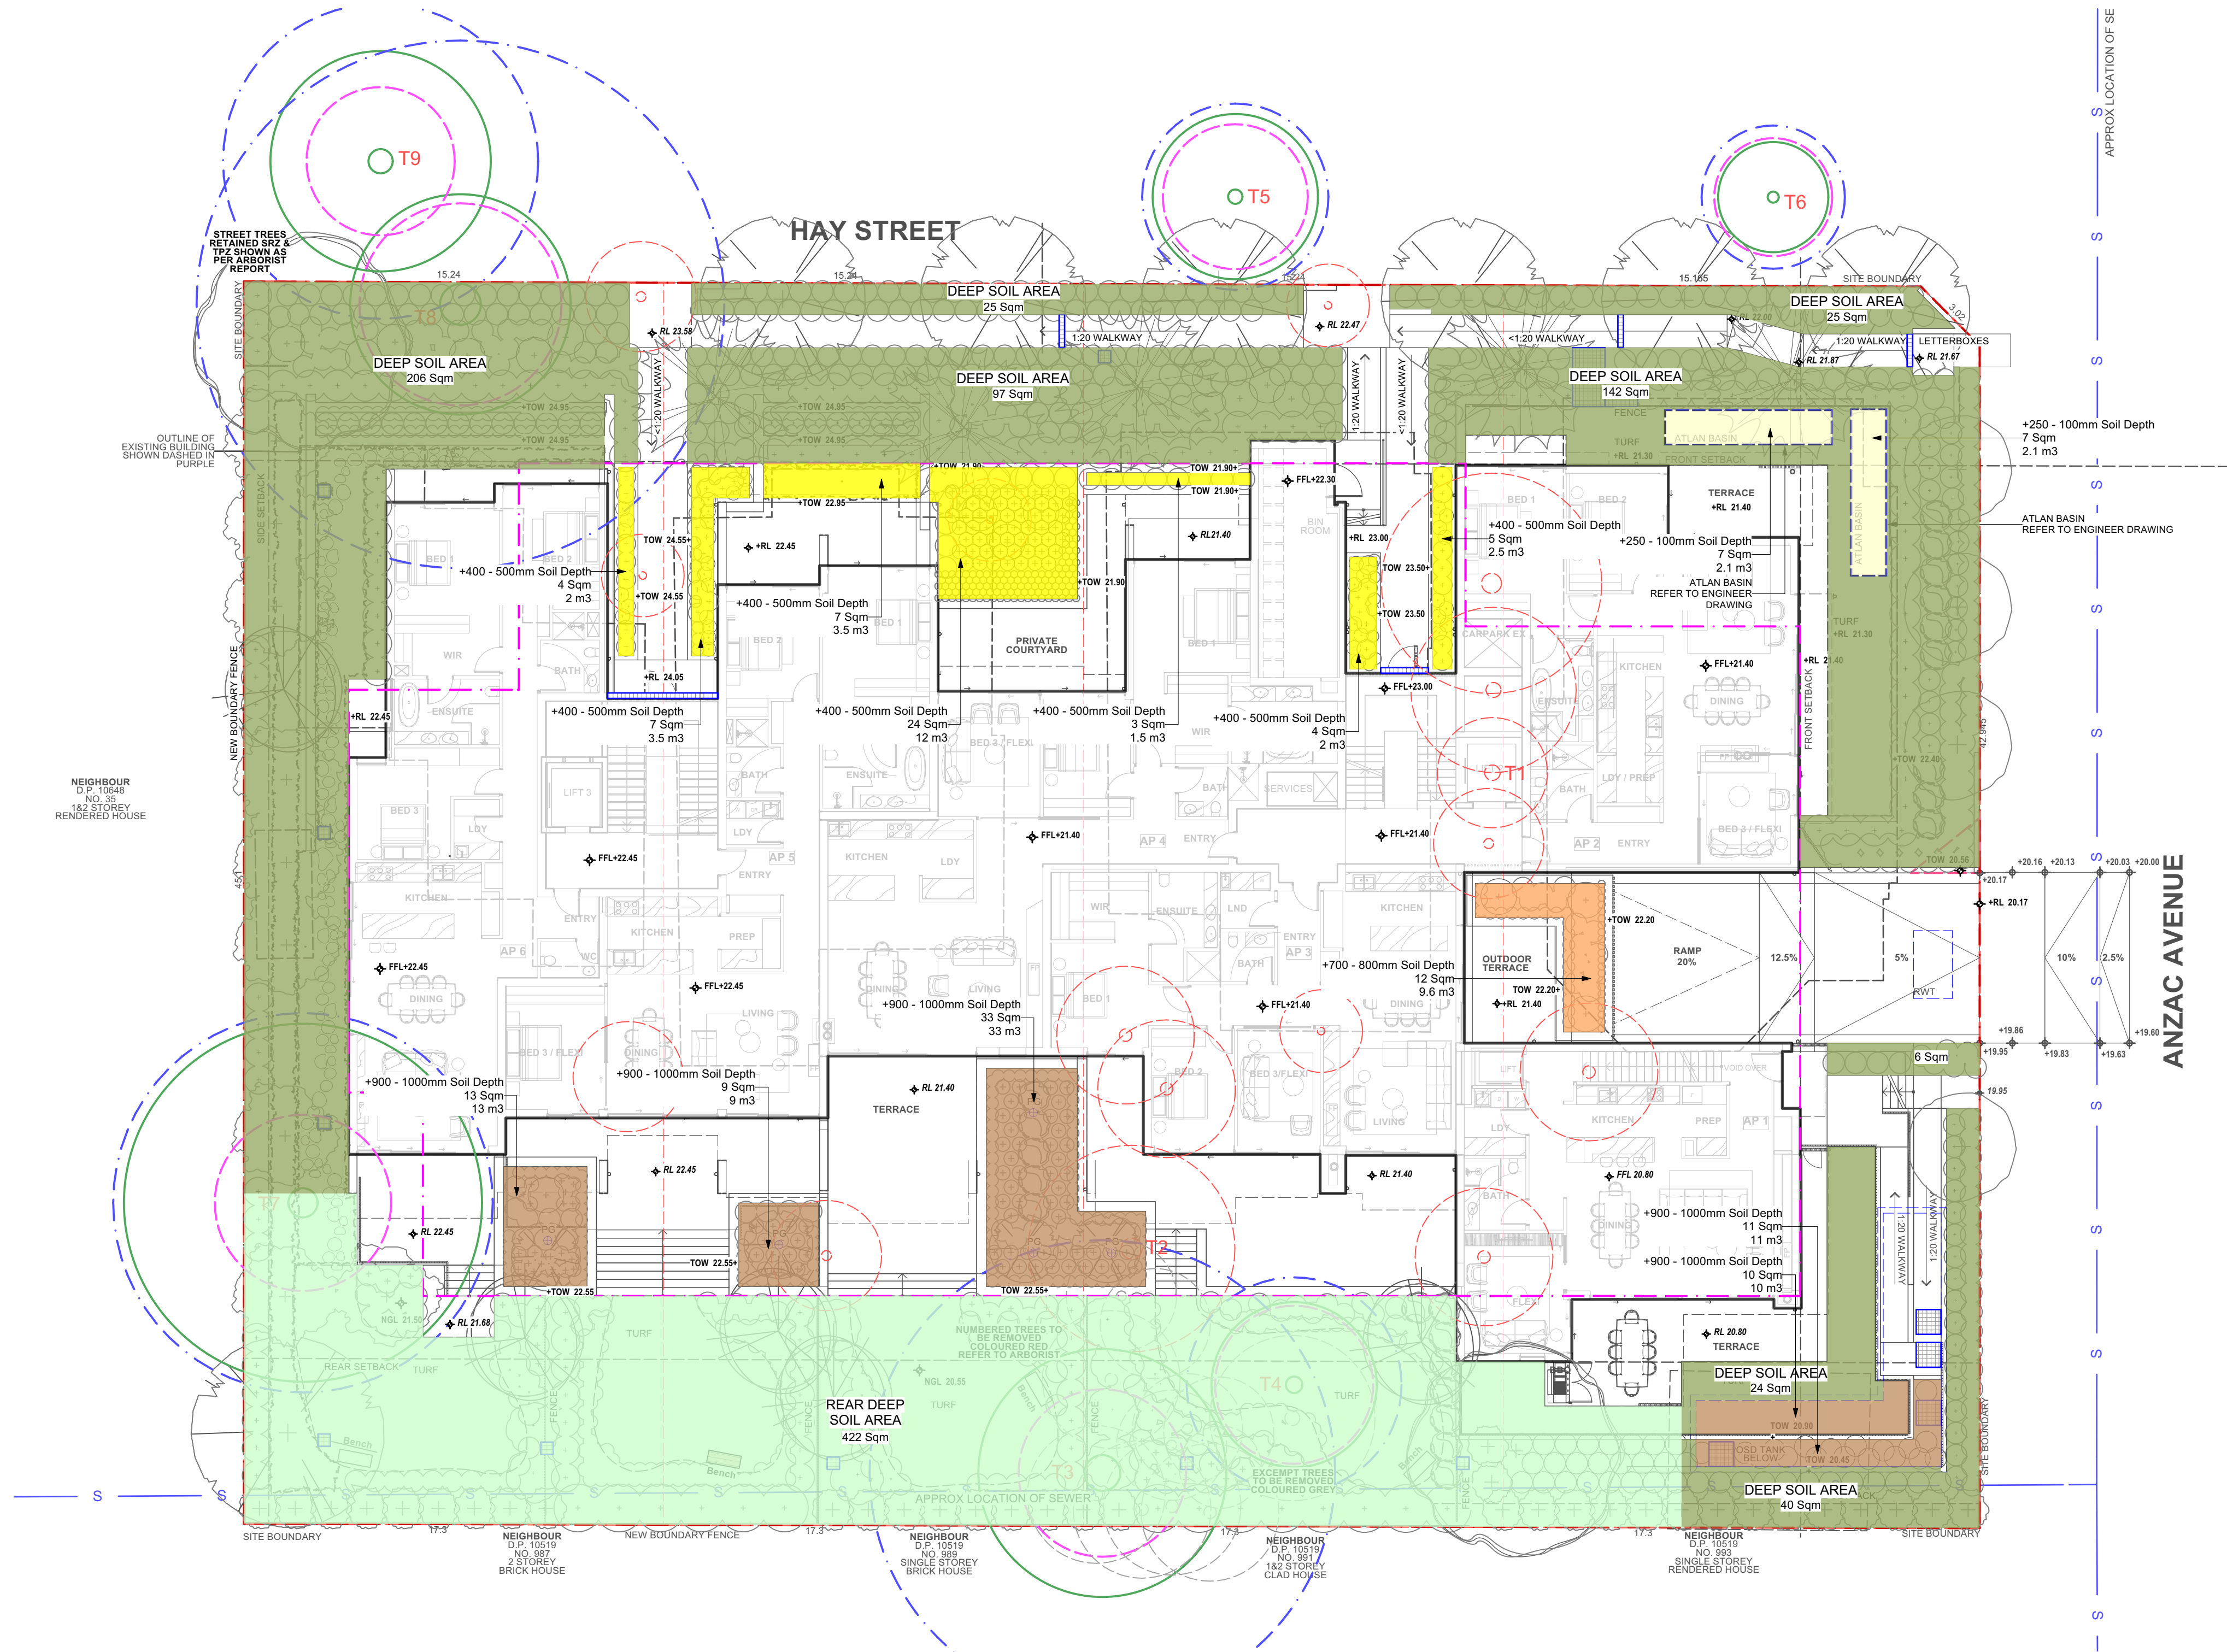

DEEP SOIL CALCULATION	
Control	: 15% sqm
Required sqm	: 425.87 Sqm
Achieved	: 565 Sqm
Complies	: yes


REAR DEEP SOIL CALCULATION	
Control	: 65% of 15% sqm
Minimum sqm	: 276.81 Sqm
Achieved sqm	: 422 Sqm
Complies	: yes

LANDSCAPE CALCULATION	
Total Site Area	: 2839.1 Sqm
Total Landscaped on structure	: 156 + 71 Sqm
(Level 1 + Level 2)	= 227 Sqm
Deep Soil Area	: 565 Sqm
Rear Deep Soil Area	: 422 Sqm
Total Landscaped Area = 1214 Sqm or 42.76% of Total Site Area	
Council Deep Soil Requirement is 30 %	
Complies	: yes

 northern beaches council
THIS PLAN IS TO BE READ IN CONJUNCTION WITH DEFERRED COMMENCEMENT CONSENT
DA NUMBER: DA2023/0868
(Activation of consent must be obtained from Northern Beaches Council)

- KEY**
- 250-300MM SOIL DEPTH
 - 400-500MM SOIL DEPTH
 - 600-800MM SOIL DEPTH
 - 900-1000MM SOIL DEPTH
 - DEEP SOIL ZONE
 - REAR DEEP SOIL ZONE

- EXISTING TREE LEGEND**
- EXISTING TREES TO BE RETAINED
 - T1 EXISTING TREES NUMBER
 - EXISTING TREES TO BE REMOVED
 - SRZ
 - TPZ
 - EXEMPT TREES

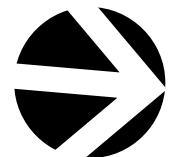

GENERAL NOTES
All work to be carried out in accordance with the Building Code of Australia, all Local and State Government Ordinances, relevant Australian Standards, Local Authorities Regulations and all other relevant Authorities concerned.
All structural work and site drainage to be subject to Engineer's details or certification where required by Council. This shall include r.c. slabs and footings, r.c. and steel beams & columns, wind bracing to AS 1170 and AS4055, anchor rods or bolts, tie downs, fixings etc., driveway slabs and drainage to Council's satisfaction. All timbers to be in accordance with SAA Timber Structure Code AS1720 and SAA Timber Framing Code AS 1684. All work to be carried out in a professional and workman- shiplike manner according to the plans and specification.
NOTE
Do not scale off the drawings unless otherwise stated and use figured dimensions in preference.
All dimensions are to be checked and verified on site before the commencement of any work, all dimensions and levels are subject to final survey and set-out
No responsibility will be accepted by Sitedesign for any variations in design, builder's method of construction or materials used, deviation from specification without permission or accepted work practices resulting in inferior construction. Locate and protect all services prior to construction.
COPYRIGHT CLAUSE
This drawing and design is the property of Sitedesign and should not be reproduced either in part or whole without the written consent of this firm.

SITEDESIGN +STUDIOS
creating places to live in and enjoy

SYDNEY NORTH STUDIO
PO Box 265
SEAFORTH NSW 2092
0417685846
p 1300 22 44 55
info@sdstudios.com.au
www.sdstudios.com.au

Project **COLLAROY LIVING RESIDENCES DA LANDSCAPE**
Address **37-43 Hay Street Collaroy NSW 2097**
Drawing Title **LANDSCAPE AREA CALCULATION PLAN - LEVEL 1**

D 07/03/24 DA ISSUE
ISSUE DATE COMMENT
AMENDMENTS

Date **07/03/2024**


Scale **1:100@A1**

Drawing No. **1500**

Page
L-03

CALCULATION	
Total Site Area	: 2839.1 sqm
Total Landscaped on structure	: 71 Sqm

HAY STREET

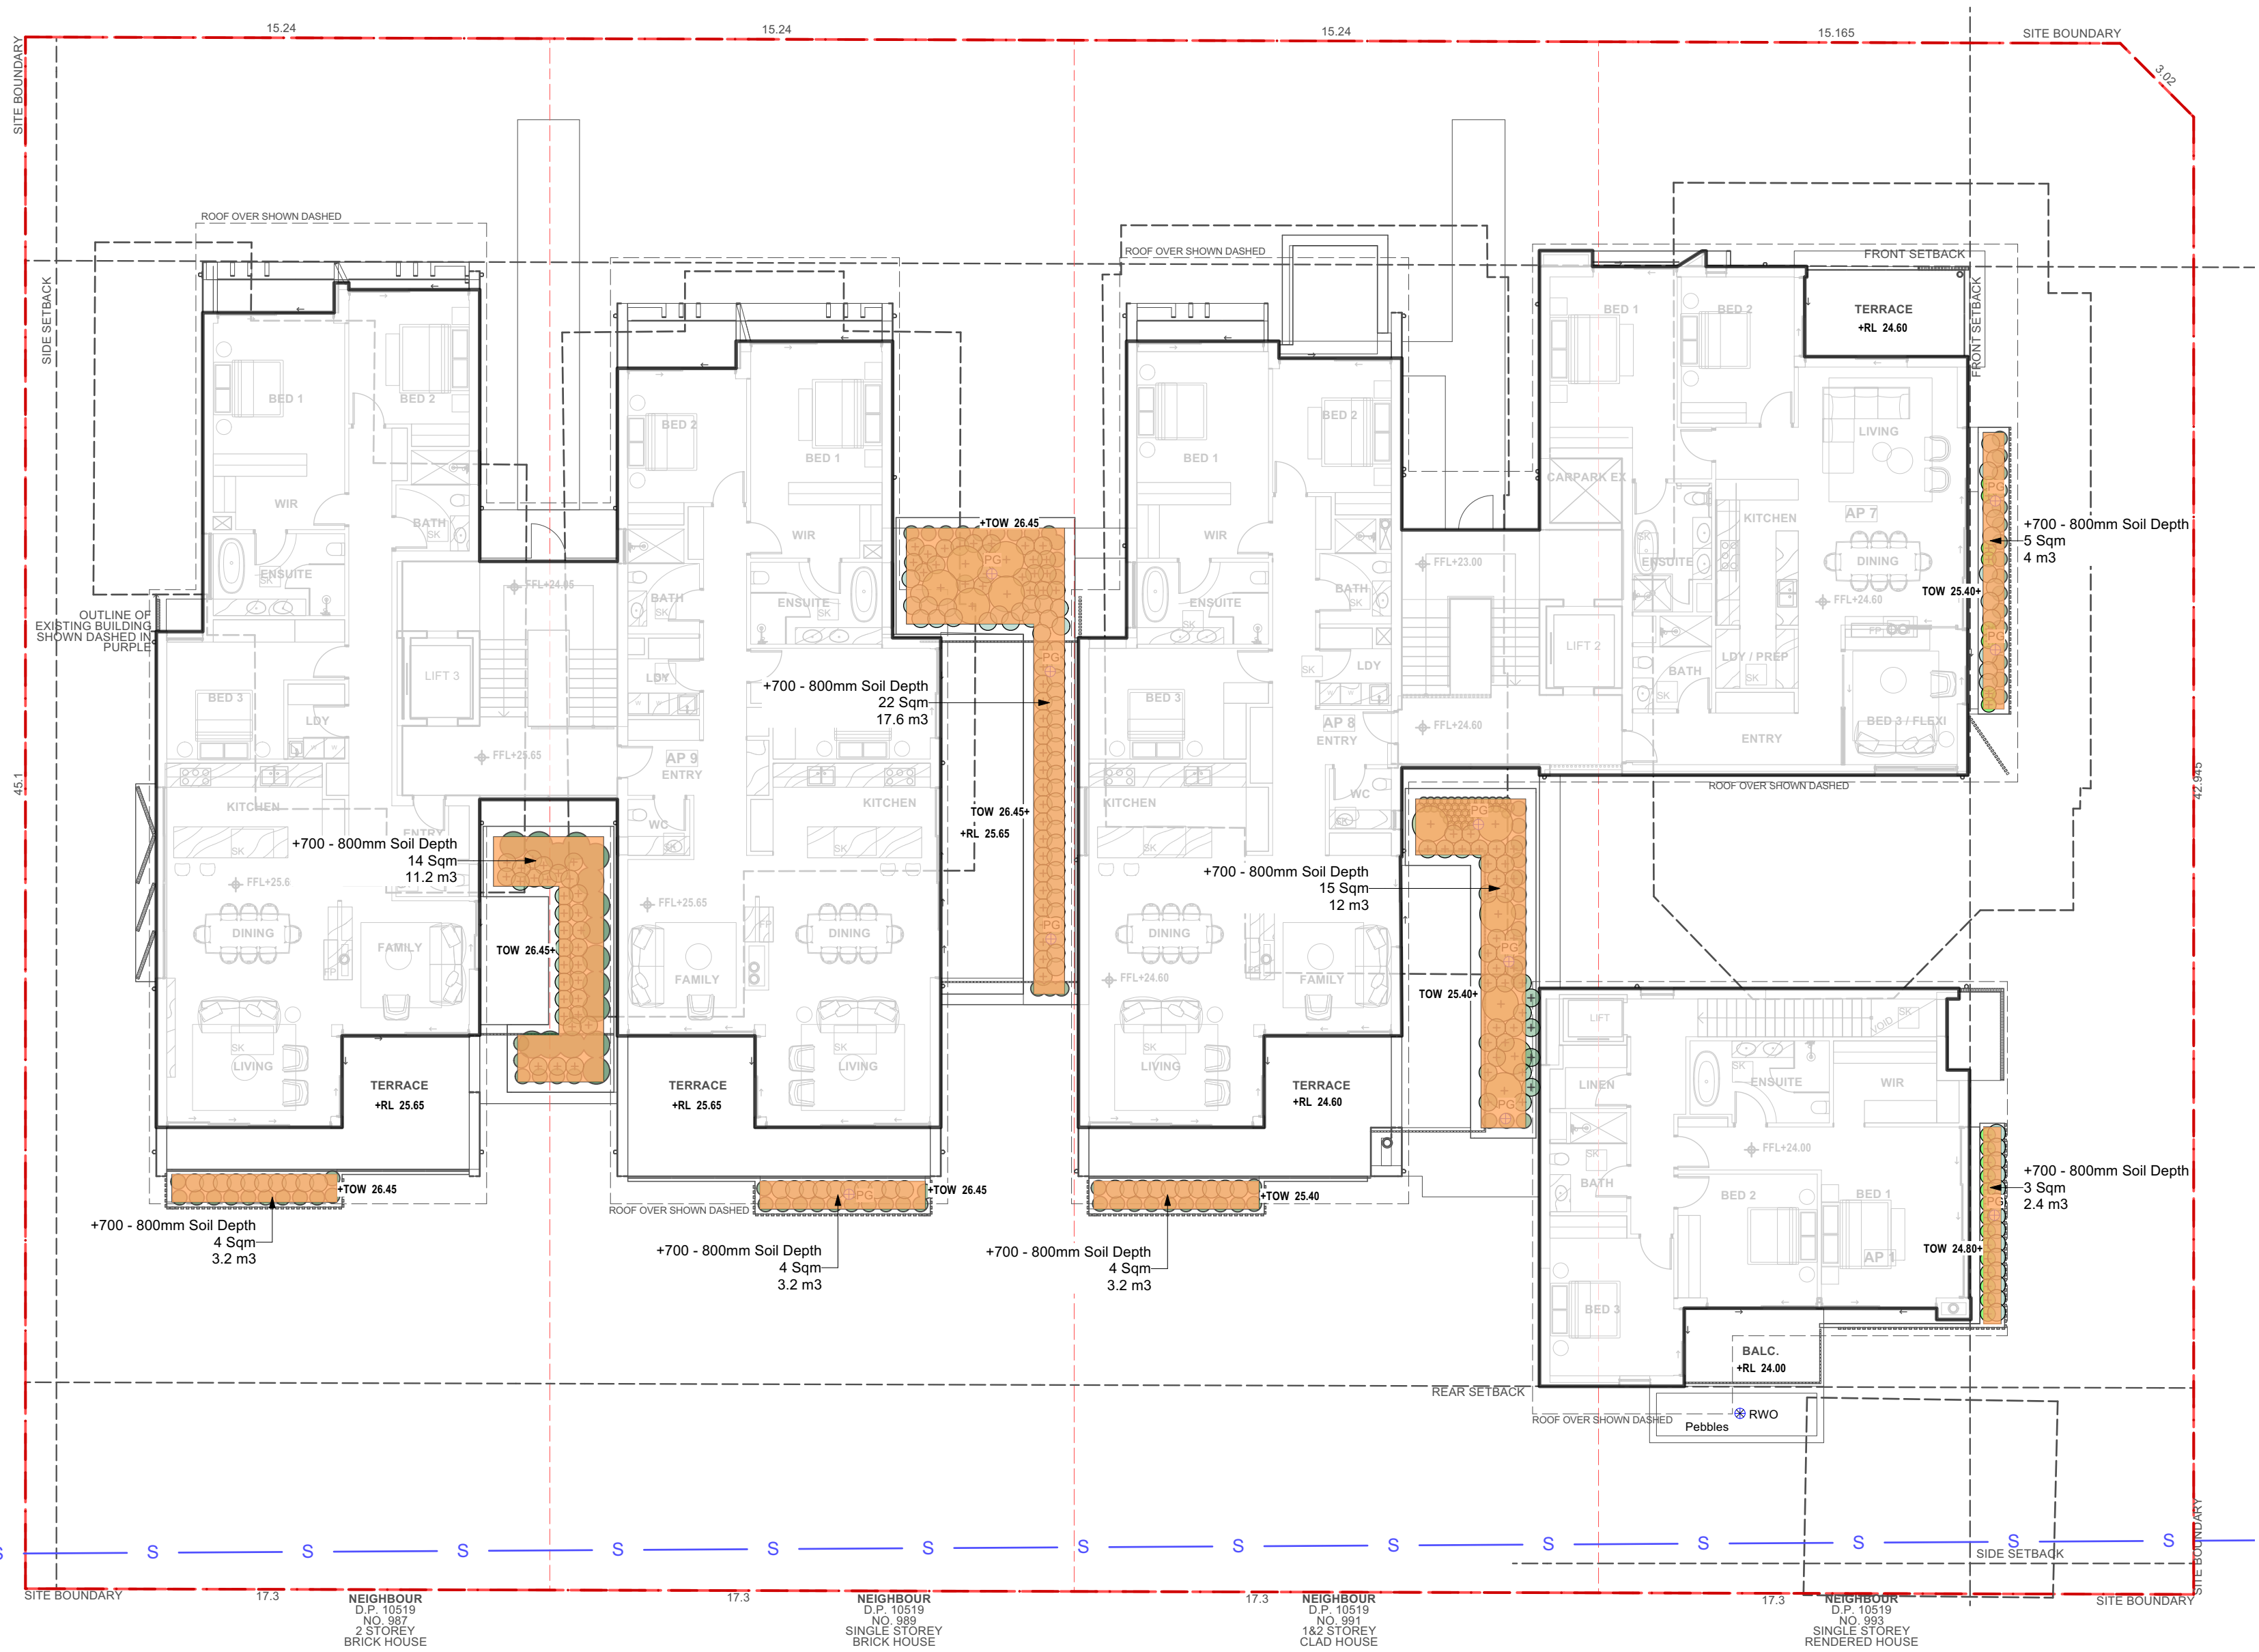

KEY

- 250-300MM SOIL DEPTH
- 400-500MM SOIL DEPTH
- 600-800MM SOIL DEPTH
- 900-1000MM SOIL DEPTH
- DEEP SOIL ZONE
- REAR DEEP SOIL ZONE


EXISTING TREE LEGEND

- EXISTING TREES TO BE RETAINED
- T1 EXISTING TREES NUMBER
- EXISTING TREES TO BE REMOVED
- SRZ
- TPZ
- EXEMPT TREES

THIS PLAN IS TO BE READ IN CONJUNCTION WITH DEFERRED COMMENCEMENT CONSENT

DA NUMBER: DA2023/0868

(Activation of consent must be obtained from Northern Beaches Council)

 

GENERAL NOTES

All work to be carried out in accordance with the Building Code of Australia, all Local and State Government Ordinances, relevant Australian Standards, Local Authorities Regulations and all other relevant Authorities concerned.

All structural work and site drainage to be subject to Engineer's details or certification where required by Council. This shall include r.c. slabs and footings, r.c. and steel beams & columns, wind bracing to AS 1170 and AS4055, anchor rods or bolts, tie downs, fixings etc., driveway slabs and drainage to Council's satisfaction. All timbers to be in accordance with SAA Timber Structure Code AS1720 and SAA Timber Framing Code AS 1684. All work to be carried out in a professional and workman- shiplike manner according to the plans and specification.

NOTE

Do not scale off the drawings unless otherwise stated and use figured dimensions in preference.

All dimensions are to be checked and verified on site before the commencement of any work, all dimensions and levels are subject to final survey and set-out. No responsibility will be accepted by Sitedesign for any variations in design, builder's method of construction or materials used, deviation from specification without permission or accepted work practices resulting in inferior construction. Locate and protect all services prior to construction.

COPYRIGHT CLAUSE

This drawing and design is the property of Sitedesign and should not be reproduced either in part or whole without the written consent of this firm.

SITEDESIGN +STUDIOS

creating places to live in and enjoy

SYDNEY NORTH STUDIO
PO Box 265
SEAFORTH NSW 2092
0417685846
p 1300 22 44 55
info@sdstudios.com.au
www.sdstudios.com.au

Project	COLLAROY LIVING RESIDENCES DA LANDSCAPE	
Address	37-43 Hay Street Collaroy NSW 2097	Date 07/03/2024
Drawing Title	LANDSCAPE AREA CALCULATION PLAN	Scale 1:100@A1
- LEVEL 2		Drawing No. 1500


D 07/03/24 DA ISSUE

ISSUE	DATE	COMMENT
AMENDMENTS		

Plant List						
ID	Qty	Common Name	Botanical Name	Scheduled Size	Mature Height	Mature Spread
Trees						
ACost	2	Sydney Red Gum, Smooth-barked Apple 'N'	Angophora costata	45L	15 - 20m	6 - 10m
Ban-int	5	Coastal Banksia 'N'	Banksia integrifolia	45L	8m	3m
EE	9	Smoothed leaved Quandong 'N'	Elaeocarpus eumundi	45L	6 - 10m	2.0 - 3.5m
Glo-fer	1	Cheese Tree 'N'	Glochidion ferdinandi	45L	5 - 10m	6 - 10m
Hym-fl	4	Native frangipani 'N'	Hymenosporum flavum	45L	6m	2.5m
LAust	5	Cabbage-tree Palm 'N'	Livistona australis	45L	10m	3m
ML	6	Flax-leaved Paperbark 'N'	Melaleuca linariifolia	45L	5 - 10m	6 - 10m
SP	34	Magenta Lillypilly 'N'	Syzygium paniculatum	200mm	5 - 10m	6 - 10m
TLaur-lus	4	Kanooka, Water Gum 'N'	Tristaniopsis laurina 'luscious'	45L	6 - 10m	3.5 - 6m
Shrubs						
Acm-smi	66	Lillypilly 'N'	Acmena smithii 'Minor'	200mm	2-3m	2m
Ban-spi	28	Hairpin Banksia 'N'	Banksia spinulosa	200mm	0.9 - 1.5m	0.9 - 1.2m
Cal-cit	8	Scarlet Bottlebrush 'N'	Callistemon citrinus	45L	3 - 5m	2.0 - 3.5m
cal-lin	28	Narrow-leaved Bottlebrush 'N'	Callistemon linearis	200mm	1.5 - 3m	0.6 - 0.9m
Cor-alb	19	White Correa 'N'	Correa alba	200mm	0.9 - 1.5m	0.9 - 1.2m
Cra-arb	100	'Blue Bird'	Crassula arborescens 'Bluebird'	150mm	0.0 - 0.3m	0.3 - 0.6m
Kun-amb	60	Tick Bush 'N'	Kunzea ambigua	200mm	1.5 - 3m	1.2 - 2.0m
LL	14	Coast Tea-Tree 'N'	Leptospermum laevigatum	300mm	1.5 - 4m	1.2 - 2.0m
TeSp	22	Waratah 'N'	Telopea speciosissima	200mm	1.5 - 3m	0.9 - 1.2m
Wes-fru	114	Coastal Rosemary 'N'	Westringia fruticosa	200mm	0.6m	0.9m
Ground Covers						
adi-aet	96	Common Maidenhair 'N'	Adiantum aethiopicum	200mm	0.3 - 0.45m	0.0 - 0.3m
Aga-att	11	lion's tail	Agave attenuata	150mm	0.75 - 0.9m	0.5 - 1.2m
Ble-sl	35	Fishbone Water Fern 'N'	Blechnum "Silver Lady"	150mm	0.75 - 0.9m	0.3 - 0.6m
ble-nud	67	Fishbone Water Fern 'N'	Blechnum nudum	150mm	0.75 - 0.9m	0.3 - 0.6m
Car-gla	152	Coastal Moonflower, Pigface, Iceplant 'N'	Carpobrotus glaucescens	150mm	0.0 - 0.3m	1.2 - 2.0m
cas'ci	87	Casuarina "Cousin It"	Casuarina "Cousin It"	150mm	0.0 - 0.3m	1.2 - 2.0m
Dic-rep	93	Kidney Weed 'N'	Dichondra repens	150mm	0.0 - 0.3m	0.9 - 1.2m
dic-sf	193	Silver falls kidney weed	Dichondra 'Silver Falls'	150mm	1.2m	0.5m
Myo-par	136	Carpet Spreading Myoporum 'N'	Myoporum parvifolium	150mm	0.45 - 0.6m	0.3m
sen-ma	22	Blue Chalk Sticks	Senecio mandraliscae	150mm	0.15m	0.5m
vio-he	93	Native Violet 'N'	Viola hederacea	150mm	0.2m	0.8m
wes-lh'	225	coastal rosemary 'N'	Westringia 'low horizon'	150mm	0.4m	0.8m
Grasses						
Dia-cae	170	Blue Flax-lily 'N'	Dianella caerulea	150mm	0.4m	0.6m
Dia-rev-lr	284	Spreading Flax Lily 'N'	Dianella revoluta	150mm	0.3 - 0.45m	0.3 - 0.6m
jun-us	54	tussock grass 'N'	Juncus usitatus	150mm	1m	0.8m
Lom-lon	222	Spiny-headed Mat-Rush 'N'	Lomandra longifolia	150mm	0.6m	0.8m
lom-ta	82	Fine-leaved mat rush 'N'	Lomandra 'Tanika'	150mm	0.5m	0.6m
Xan-arb	17	Grass Tree 'N'	Xanthorrhoea australis	300mm	1m	1m
Total	2568					

NOTE:







In Accordance with Warringah / Northern Beaches Councils Native Plant list.
75 % of Total Plants is Native Species 'N'

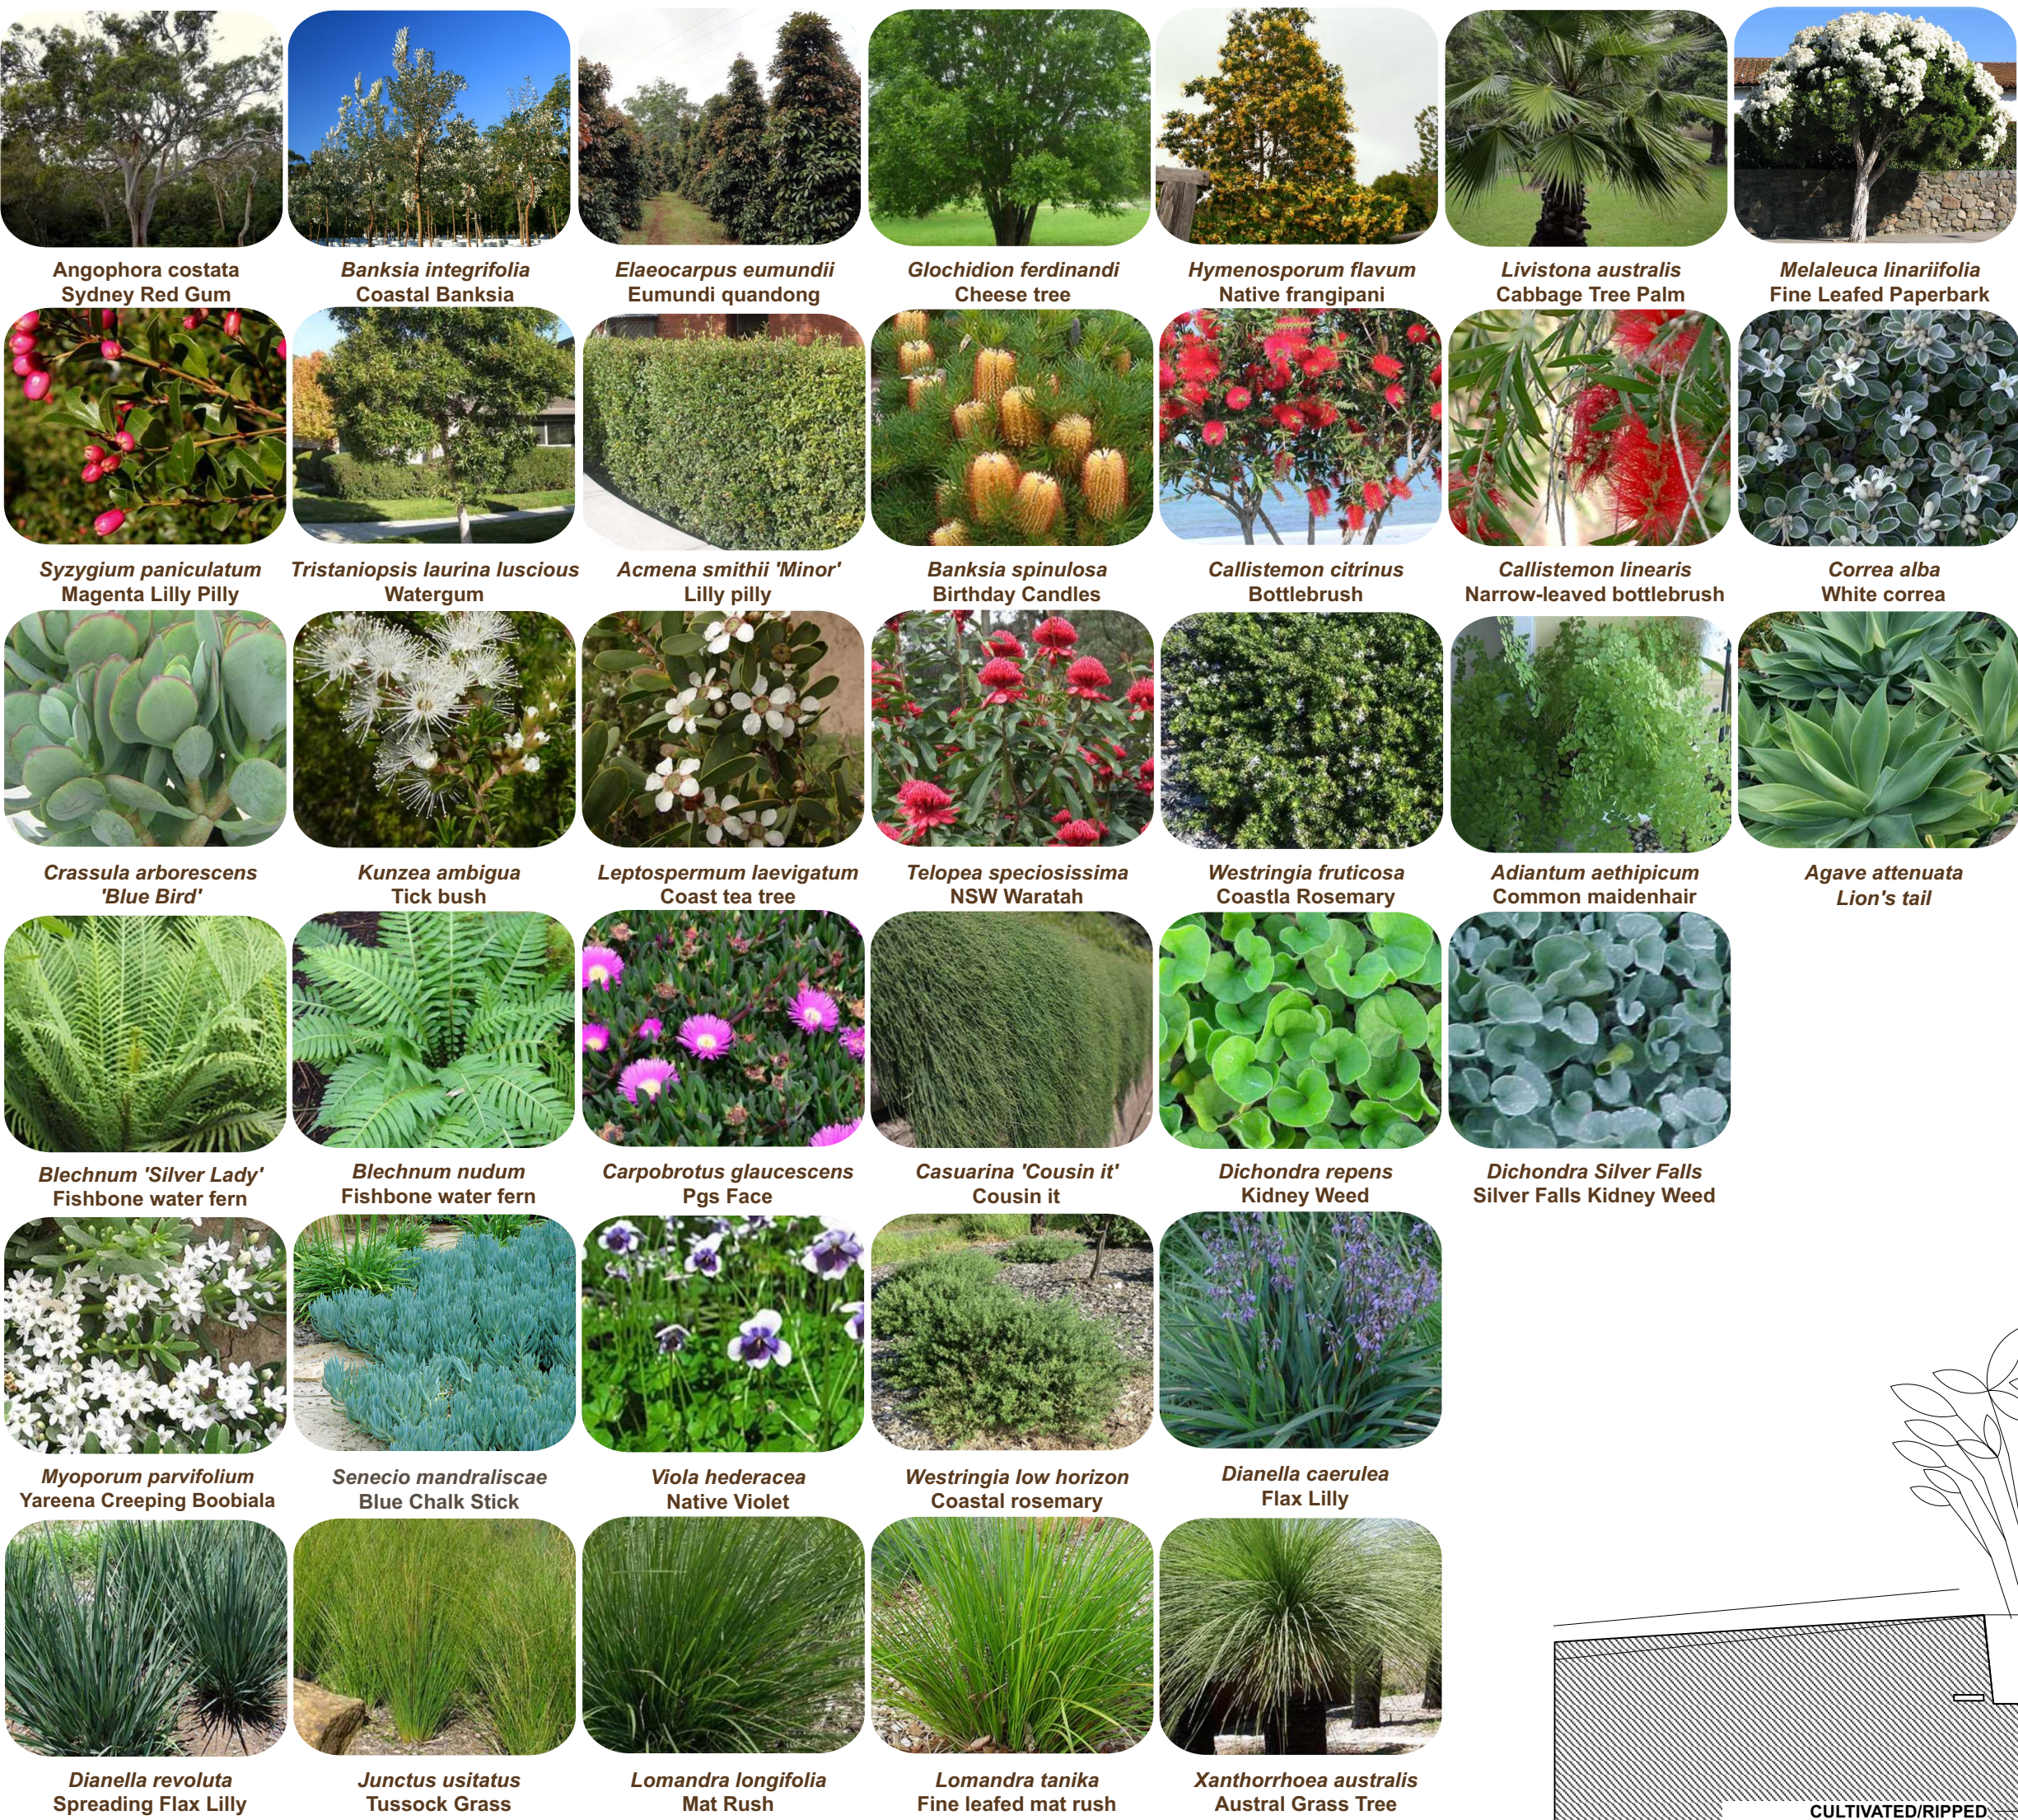

LANDSCAPE MAINTENANCE NOTES

THE CONTRACTOR SHALL CONTINUOUSLY MAINTAIN ALL AREAS OF THE CONTRACT DURING THE PROGRESS OF THE WORKS. THE CONTRACTOR SHALL COMMENCE AND FULLY IMPLEMENT THE SHORT-TERM MAINTENANCE AND ESTABLISHMENT AFTER PRACTICAL COMPLETION HAS BEEN CONFIRMED. SITE CONTROL: REPORT TO THE PRINCIPAL'S DESIGNATED REPRESENTATIVE ON ARRIVING AT AND BEFORE LEAVING THE SITE. PLANT ESTABLISHMENT PERIOD: THE PERIOD BETWEEN THE DATE OF PRACTICAL COMPLETION AND THE DATE OF FINAL COMPLETION. MAINTENANCE/ ESTABLISHMENT PERIOD: 12 MONTHS.

PLANT ESTABLISHMENT: MAINTAIN THE CONTRACT AREA DURING THE PLANT ESTABLISHMENT PERIOD. ENSURE THE GENERAL APPEARANCE AND PRESENTATION OF THE LANDSCAPE AND THE QUALITY OF PLANT MATERIAL AT DATE OF PRACTICAL COMPLETION IS MAINTAINED FOR THE FULL PLANTING ESTABLISHMENT PERIOD. EXISTING PLANT MATERIAL: MAINTAIN EXISTING PLANTING WITHIN THE LANDSCAPE CONTRACT AREA AS SPECIFIED FOR NEW PLANTING. REPLACEMENTS: REPLACE FAILED, DEAD AND/OR DAMAGED PLANTS AT MINIMUM 3 WEEK INTERVALS AS NECESSARY THROUGHOUT THE FULL PLANT ESTABLISHMENT PERIOD. REPORTING: SUBMIT REGULAR REPORTS BY THE LAST FRIDAY OF EACH MONTH SUMMARISING THE GENERAL STATUS OF WORKS. INCLUDE A MAINTENANCE SCHEDULE, A LOG BOOK OF MAINTENANCE ACTIVITY, SOIL TEST RESULTS AS REQUIRED FOR ANY FERTILISING PROGRAMS, AND PLANT REPLACEMENT REQUIREMENTS. WATER RESTRICTIONS: COORDINATE THE WATER SUPPLY AND CONFIRM THE WATERING REGIME AGAINST RELEVANT GOVERNMENT LEGISLATION AND RESTRICTIONS AT THE TIME. STAKES AND TIES: REMOVE AT THE END OF THE PLANTING ESTABLISHMENT PERIOD. TEMPORARY FENCES: REMOVE TEMPORARY PROTECTIVE FENCES AT THE END OF THE PLANTING ESTABLISHMENT PERIOD. COMPLIANCE: PLANT ESTABLISHMENT SHALL BE DEEMED COMPLETE, SUBJECT TO THE FOLLOWING: * REPAIRS TO PLANTING MEDIA COMPLETED. * PESTS, DISEASE, OR NUTRIENT DEFICIENCIES OR TOXICITIES ARE NOT EVIDENT. * MULCHED SURFACES HAVE BEEN MAINTAINED IN A WEED FREE AND TIDY CONDITION AND TO THE SPECIFIED DEPTH. * VEGETATION IS ESTABLISHED AND WELL FORMED. * PLANTS HAVE HEALTHY ROOT SYSTEMS. * VEGETATION IS NOT RESTRICTING ESSENTIAL SIGHT LINES AND SIGNAGE. * COLLECTION AND REMOVAL OF LITTER COMPLETED. * REMOVAL OF MULCH FROM DRAINAGE AND ACCESS AREAS COMPLETED. * ALL DEFECTS NOTIFICATIONS HAVE BEEN CLOSED OUT.

 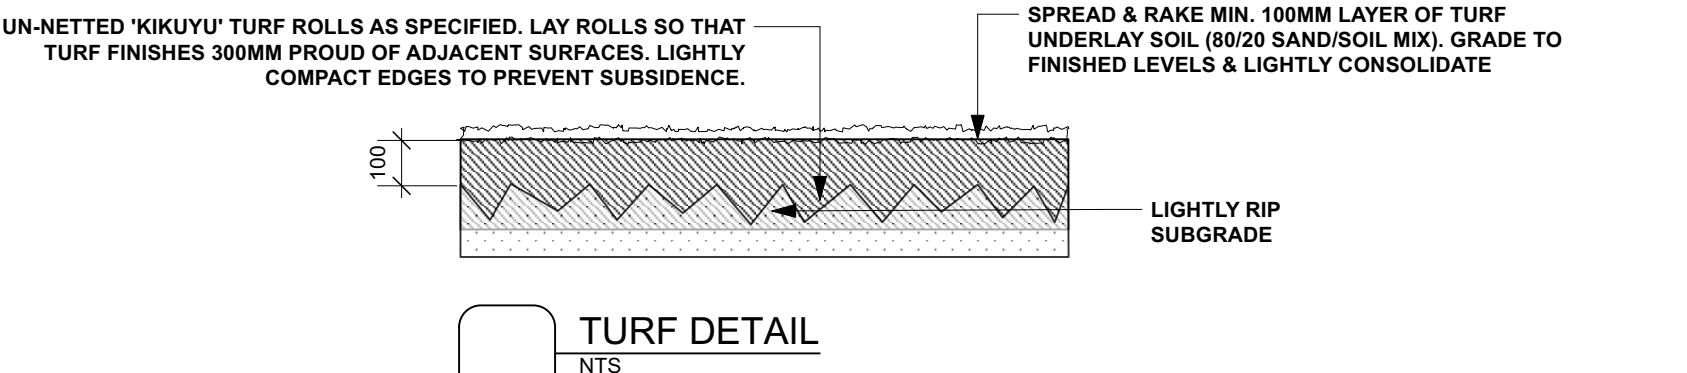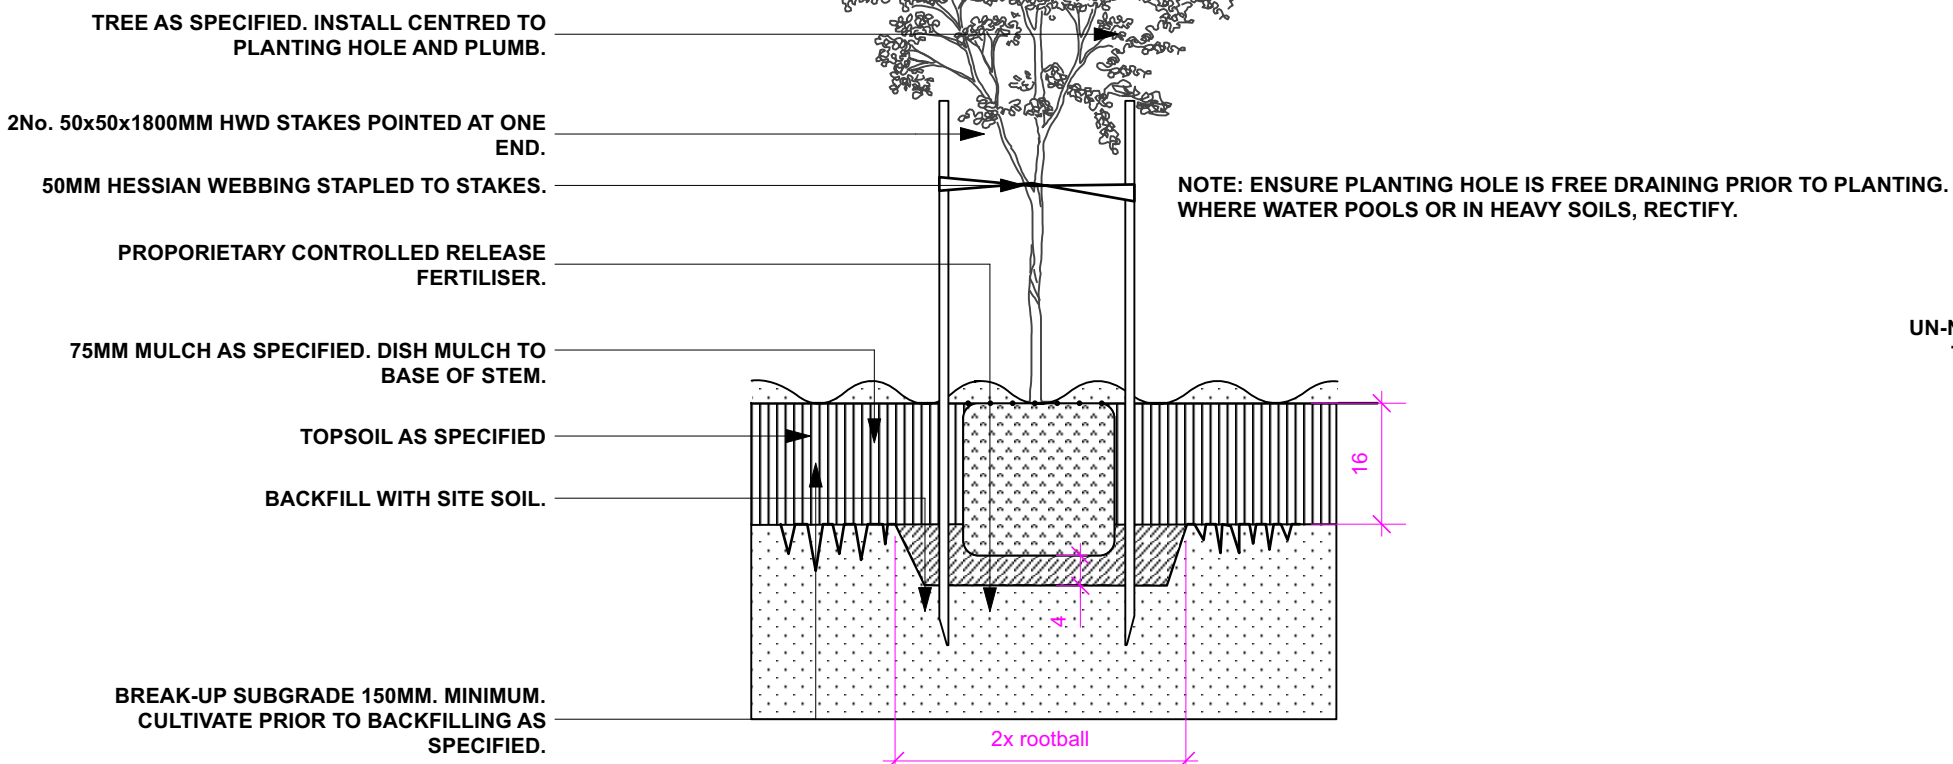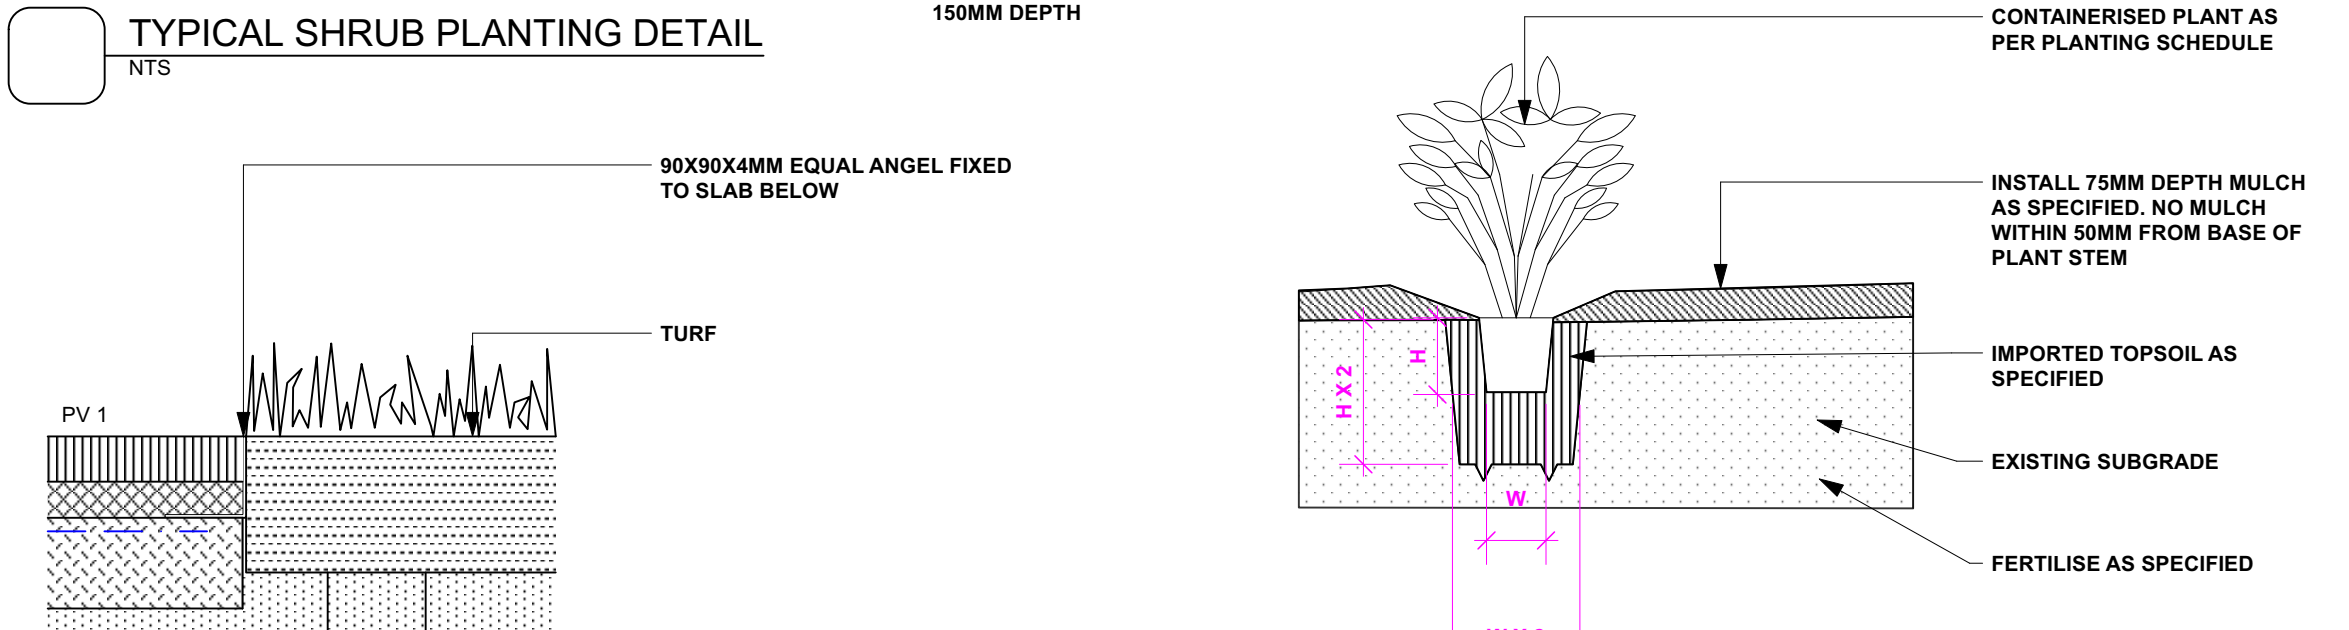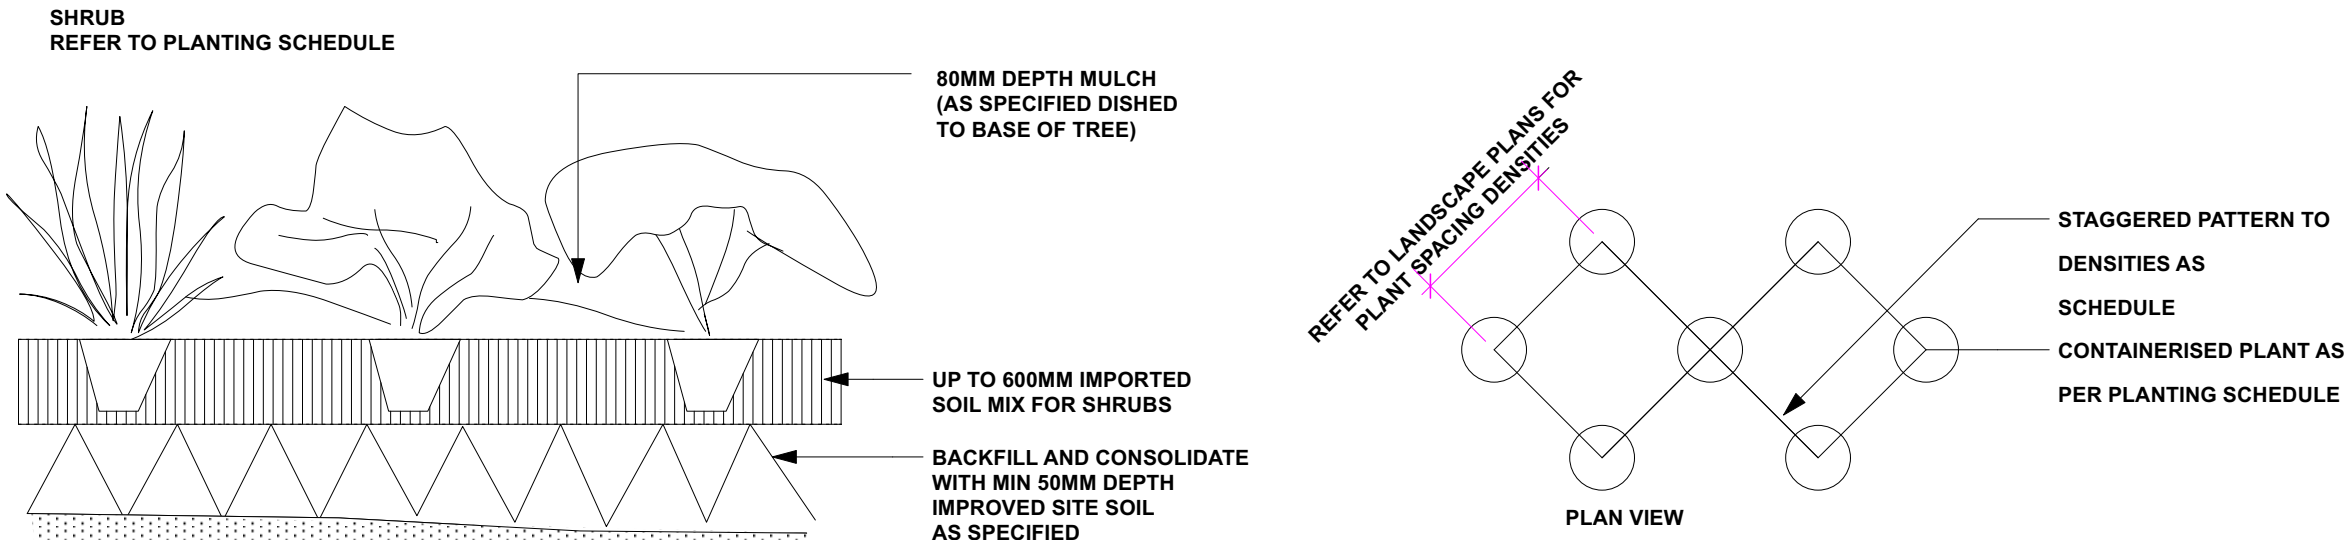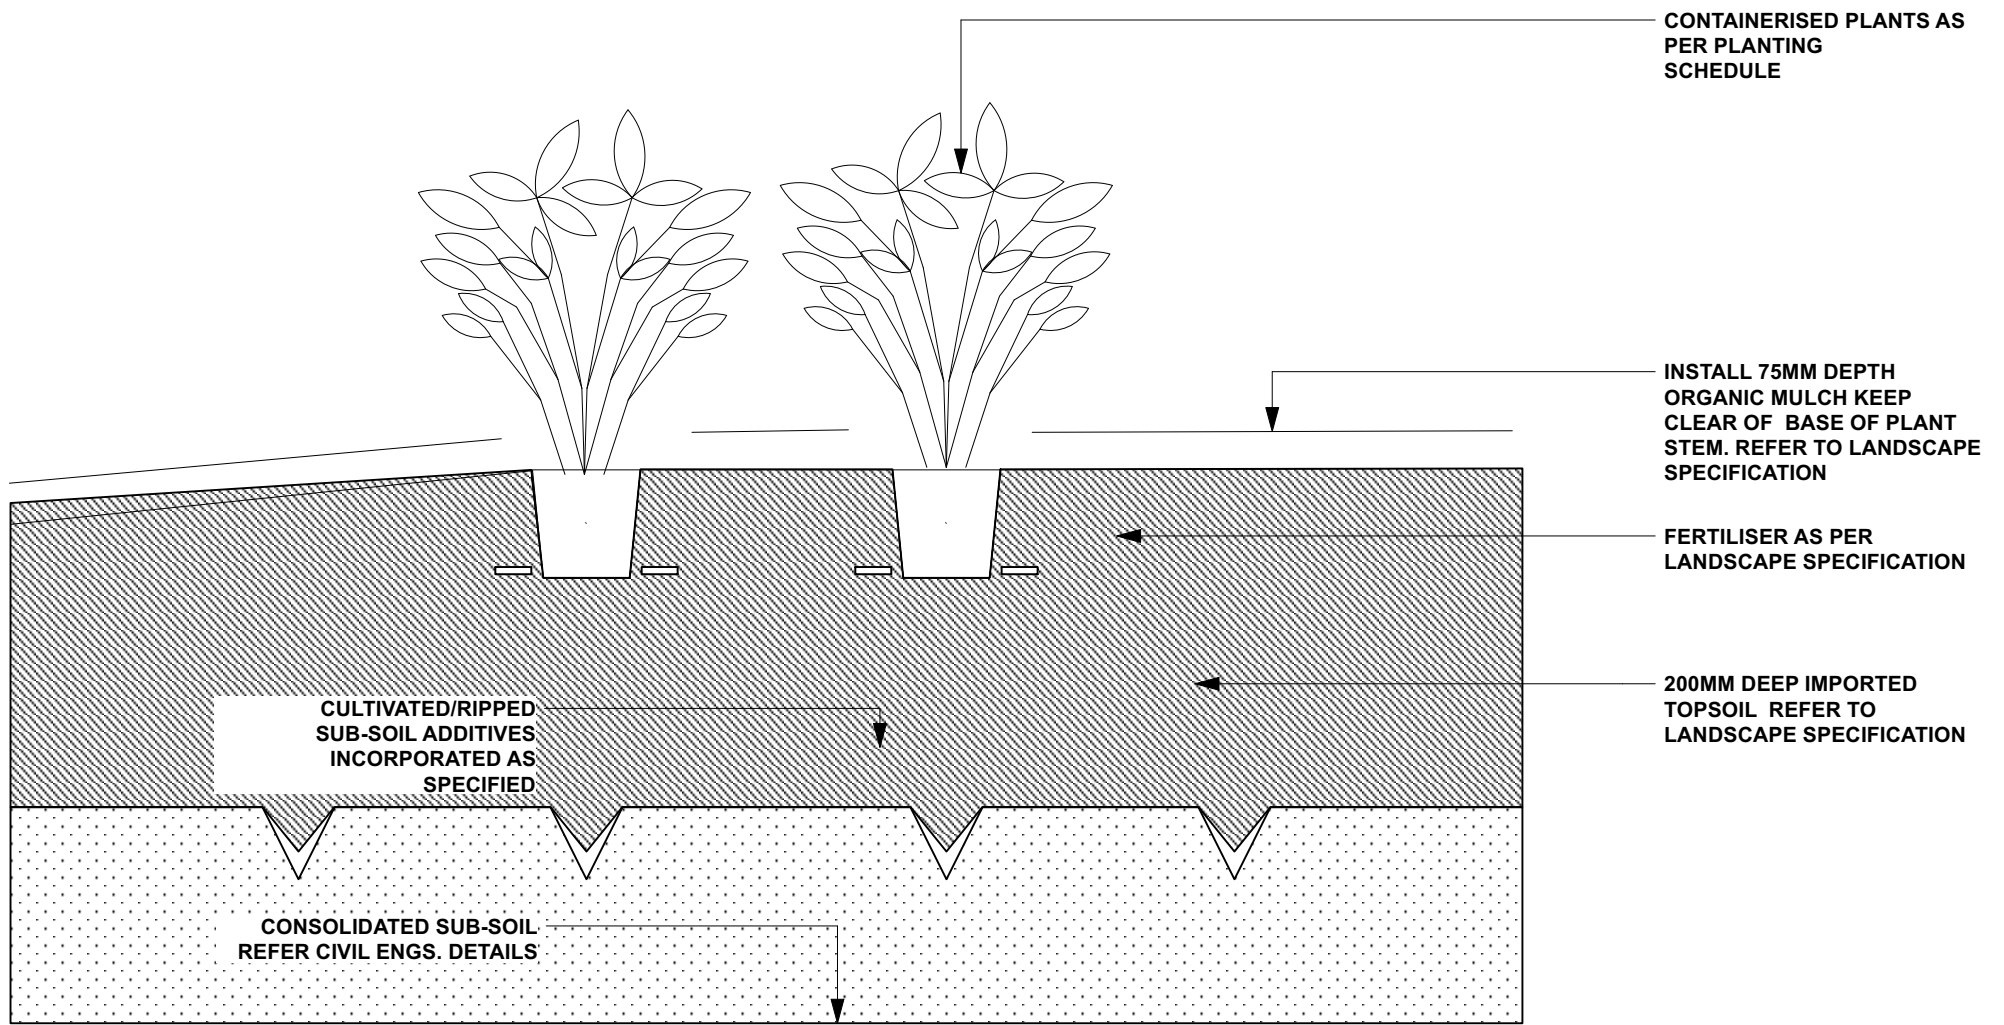

D	07/03/24	DA ISSUE
ISSUE	DATE	COMMENT
AMENDMENTS		

GENERAL NOTES
All work to be carried out in accordance with the Building Code of Australia, all Local and State Government Ordinances, relevant Australian Standards, Local Authorities Regulations and all other relevant Authorities concerned.
All structural work and site drainage to be subject to Engineer's details or certification where required by Council. This shall include r.c. slabs and footings, r.c. and steel beams & columns, wind bracing to AS 1170 and AS4055, anchor rods or bolts, tie downs, fixings etc., driveway slabs and drainage to Council's satisfaction. All timbers to be in accordance with SAA Timber Structure Code AS1720 and SAA Timber Framing Code AS 1684. All work to be carried out in a professional and workman- shiplike manner according to the plans and specification.
NOTE:
Do not scale off the drawings unless otherwise stated and use figured dimensions in preference.
All dimensions are to be checked and verified on site before the commencement of any work, all dimensions and levels are subject to final survey and set-out
No responsibility will be accepted by Sitedesign for any variations in design, builder's method of construction or materials used, deviation from specification without permission or accepted work practices resulting in inferior construction. Locate and protect all services prior to construction.
COPYRIGHT CLAUSE
This drawing and design is the property of Sitedesign and should not be reproduced either in part or whole without the written consent of this firm.

SITEDESIGN
+STUDIOS
creating places to live in and enjoy

SYDNEY NORTH STUDIO
PO Box 265
SEAFORTH NSW 2092
0417685846
p 1300 22 44 55
info@sdstudios.com.au
www.sdstudios.com.au

Project	COLLAROY LIVING RESIDENCES DA LANDSCAPE	
Address	37-43 Hay Street Collaroy NSW 2097	
Drawing Title	PLANTING SCHEDULE AND DETAILS	

Date 07/03/2024

Scale N.T.S. @ A1

Drawing No. 1500

Page
L-05

LANDSCAPE WORK SPECIFICATION

PRELIMINARIES

1.01 GENERAL

The following general conditions should be considered prior to the commencement of landscape works:

The landscape plans should be read in conjunction with the architectural plans, hydraulic plans, service plans and survey prepared for the proposed development.

All services including existing drainage should be accurately located prior to the commencement of landscape installation. Any proposed tree planting which falls close to services will be relocated on site under the instruction of the landscape architect.

Installation of conduit for required irrigation, electrical and other services shall be completed prior to the commencement of hardscape works and hardstand pours.

All outdoor lighting specified by architect or client to be installed by qualified electrician

Anomalies that occur in these plans should be brought to our immediate attention.

Where an Australian Standard applies for any landscape material testing or installation technique, that

standard shall be followed.

1.02 PROTECTION OF ADJACENT FINISHES

The Contractor shall take all precautions to prevent damage to all or any adjacent finishes by providing adequate protection to these areas / surfaces prior to the commencement of the Works

1.03 PROTECTION OF EXISTING TREES

Existing trees identified to be retained shall be done so in accordance with NATSPEC Guide 2 "A Guide to Assessing Tree Quality". Where general works are occurring around such trees, or pruning is required, a qualified Arborist shall be engaged to oversee such works and manage tree health.

Existing trees designated on the drawing for retention shall be protected at all times during the construction period. Any soil within the drip-line of existing trees shall be excavated and removed by hand only. No stockpiling shall occur within the root zone of existing trees to be retained.

Any roots larger in diameter than 50mm shall only be severed under instruction by a qualified arborist. Roots smaller than 50mm diameter shall be cut cleanly with a saw.

Temporary fencing shall be installed around the base of all trees to be retained prior to the commencement of landscape works. Where possible this fencing will be located around the drip line of these trees, or a minimum of 3m from the trunk. The fencing shall be maintained for the full construction period.

1.04 EROSION & POLLUTION CONTROL

The Contractor shall take all proper precautions to prevent the erosion of soil from the subject site. The contractor shall install erosion & sediment control barriers and as required by council, and maintain these barriers throughout the construction period. Note that the sediment control measures adopted should reflect the soil type and erosion characteristics of the site.

Erosion & pollution control measures shall incorporate the following:

- Construction of a sediment trap at the vehicle access point to the subject site.
- Sediment fencing using a geotextile filter fabric in the location indicated on the erosion control plan or as instructed on site by the landscape architect.
- Earth banks to prevent scour of stockpiles
- Sandbag kerb sediment traps
- Straw bale & geotextile sediment filter.
- Exposed banks shall be pegged with an approved Jute matting in preparation for mass planting

Refer to "Sitewise Reference Kit" as prepared by DLWC & WSROC (1997) for construction techniques

SOIL WORKS

2.01 MATERIALS

Specified Soil Conditioner (Generally to improve site soil)

The specified soil conditioner for site top-soil improvement shall be an organic mix, equal to "Botany Humus", as supplied by ANL. Note that for sites where soil testing indicates toxins or extremes in pH, or soils that are extremely poor, allow to excavate and supply 300mm of imported soil mix.

New gardens & proposed Planting

New garden and planting areas shall consist of a 50/50 mix of clean site soil (refer d) below) and imported "Organic Garden Mix" as supplied by ANL or approved equal. All mixes are to comply with AS 4419 Soils for landscaping & garden use, & AS 4454 Composts, Soil conditioners & mulches.

Specified Soil Mix - Turf

The specified soil mix for all turf areas shall be a min 75mm layer of imported soil mix consisting of 80% washed river sand (reasonably coarse), and 20% composted organic matter equivalent to mushroom compost or soil conditioner, or other approved lawn top dress.

Site Topsoil

Site topsoil is to be clean and free of unwanted matter such as gravel, cXXlay lumps, grass, weeds, tree roots, sticks, rubbish and plastics, and any deleterious materials and materials toxic to plants. The topsoil must have a pH of between 5.5 and 7. Use 100% imported soil mix when site when site topsoil runs out.

2.02 INSTALLATION

a) Establishing Subgrade Levels

Subgrade levels are defined as the finished base levels prior to the placement of the specified material (i.e. soil conditioner). The following subgrade levels shall apply:

Mass Planting Beds - 300mm below existing levels with specified imported soil mix.

Turf areas - 100mm below finished surface level.

Note that all subgrades shall consist of a relatively free draining natural material, consisting of site topsoil placed previously by the Civil Contractor. No builders waste material shall be acceptable.

b) Subgrade Cultivation

Cultivate all subgrades to a minimum depth of 100mm in all planting beds and all turf areas, ensuring a thorough breakup of the subgrade into a reasonably coarse tilth. Grade subgrades to provide falls to surface and subsurface drains, prior to the placement of the final specified soil mix.

c) Drainage Works

Install surface and subsurface drainage where required and as detailed on the drawing. Drain subsurface drains to outlets provided, with a minimum fall of 1:100 to outlets and / or service pits.

d) Placement and Preparation of Specified Soil Conditioner & Mixes.

Trees in turf & beds - Holes shall be twice as wide as root ball and minimum 100mm deeper - backfill hole with 50/50 mix of clean site soil and imported "Organic Garden Mix" as supplied by ANL or approved equal.

Mass Planting Beds - Install specified soil conditioner to a compacted depth of 100mm

Place the specified soil conditioner to the required compacted depth and use a rotary hoe to thoroughly mix the conditioner into the top 300mm of garden bed soil. Ensure thorough mixing and the preparation of a reasonably fine tilth and good growing medium in preparation for planting.

Turf Areas - Install specified soil mix to a minimum compacted depth of 75mm.

Place the specified soil mix to the required compacted depth and grade to required finished soil levels, in preparation for planting and turfing.

PLANTING

3.01 MATERIALS

a) Quality and Size of Plant Material

All trees supplied above a 25L container size must be grown and planted in accordance with *Clarke, R 1996 Purchasing Landscape Trees: A guide to assessing tree quality. Natspec Guide No. 2*. Certification that trees have been grown to Natspec guidelines is to be provided upon request of Council's Tree Management Officer.

Above - Ground Assessment:

The following plant quality assessment criteria should be followed:

Plant true to type, Good vigour and health, free from pest & disease, free from injury, self-supporting, good stem taper, has been pruned correctly, is apically dominant, has even crown symmetry, free from included bark & stem junctions, even trunk position in pot, good stem structure

Below - Ground Assessment:

Good root division & direction, rootball occupancy, rootball depth, height of crown, non-suckering For further explanation and description of these assessment criteria, refer to Ross Clark's book.

All Plant material shall be to the type and size specified. No substitutions of plant material shall be permitted without written prior approval by the Landscape Architect. No plant shall be accepted which does not conform to the standards listed above.

b) Stakes and Ties

Provide min. 3 No. Stakes and ties to all plants identified as trees in the plant schedule. Stakes shall be sound, unpainted, straight hardwood, free of knots and pointed at one end. They shall be 2200mm x 50mm x 50mm Hardwood, or approved alternative. Ties shall be 50mm wide hessian webbing material.

c) Fertilisers

Fertilisers shall be approved slow release fertilisers suitable for the proposed planting types. Note that for native plants, specifically Proteaceae family plants including Grevillea species, low phosphorus fertilizers shall be used.

d) Mulch

Mulch shall be an approved equal to "Forest Blend" as supplied by ANL. Mulch shall be completely free from any soil, weeds, rubbish or other debris.

e) Turf

Turf shall be "Sir Walter" Buffalo or equivalent (unless stated otherwise), free from any weeds and other grasses, and be in a healthy growing condition.

3.02 INSTALLATION

a) Setting Out

All planting set out shall be in strict accordance with the drawings, or as directed. Note that proposed tree planting located near services should be adjusted at this stage. Notify Landscape Architect for inspection for approval prior to planting.

b) Planting

All plant material shall be planted as soon after delivery as possible. Planting holes for trees shall be excavated as detailed and specified. Plant containers shall be removed and discarded, and the outer roots gently teased from the soil mass.

Immediately set plant in hole and backfill with specified soil mix, incorporating the approved quantity of fertiliser for each plant type. Ensure that plants are set plumb vertically and root balls set to the consolidated finished grades detailed on the drawings. Compact the backfilled soil and saturate by hand watering to expel any remaining air pockets immediately after planting.

c) Staking and Tying

Staking and tying shall be in strict accordance with the drawings and shall occur immediately following plant placement and soil backfilling. All plants identified as "Trees" on the planting schedule shall be staked with a min. 3 stakes.

d) Mulching

Mulch should be spread so that a compacted thickness of 75mm is achieved after settlement in all planting beds and around each individual plant. Apply immediately following planting and watering in, ensuring that a 50mm radius is maintained around the trunk of each plant . There shall be no mixing of soil and mulch material.

e) Turfing

Moisten soil prior to the turf being laid. Turf shall be neatly butt jointed and true to grade to finish flush with adjacent surfaces. Incorporate a lawn fertilizer and thoroughly water in. Keep turf moist until roots have taken and sods/rolls cannot be lifted.

Keep all traffic off turf until this has occurred. Allow for top dressing of all turf areas. All turf shall be rolled immediately following installation.

f) Steel Garden Edging

The Contractor shall install stone edging as shown on the drawings, to all mass planting beds adjoining turf or gravel mulched areas, and where required. The resultant edge shall be true to line and flush with adjacent surfaces.

HARDSCAPE WORKS

4.01 GENERAL

The Contractor shall undertake the installation of all hardscape works as detailed on the drawing, or where not detailed, by manufacturers specification.

Paving - refer to typical details provided, and applicable Australian Standards. *Permeable paving may be used as a suitable means of satisfying Council permeable surface requirements, while providing a useable, hardwearing, practical surface.* In most instances, the client shall nominate the appropriate paving material to be used.

Australian Standards shall be adhered to in relation to all concrete, masonry & metal work. Some details are typical and may vary on site. All hardscape works shall be setout as per the drawings, and inspected and approved by the Landscape Architect prior to installation. All workmanship shall be of the highest standard. Any queries or problems that arise from hardscape variations should be bought to the attention of the Landscape Architect.

Your attention is directed to any obligations or responsibilities under the Dividing Fences Act, 1991 in respect of adjoining property owner/s which may arise from this application. Any enquiries in this regard may be made to the Crown Lands Division on (02) 8836 5332

IRRIGATION WORKS

5.01 GENERAL (PERFORMANCE SPECIFICATION)

An automated drip-irrigation system is to be installed to all gardens, planters and lawn areas in accordance with the approved Irrigation Design.

This system shall be designed and installed by a qualified and licensed irrigation specialist, to the highest industry standards and to maximise the efficient usage of water.

The Installer is required to obtain all approvals necessary for the completion of works in accordance with the Laws of Australia, Laws of the State of NSW, Council By-Laws and Ordinances.

Drawings:

- The Landscape Contractor nominated Licensed Irrigation Specialist shall provide irrigation drawings for approval upon engagement.

Design Requirements:

- The irrigation system shall be installed prior to all planting works. It shall incorporate a commercially available irrigation system, with sub-surface dripper lines to irrigate all gardens, planters and lawn areas.
- It shall incorporate a suitable back flow prevention device for the scale of works, an in-line filter, check valves, and suitable high and low density poly hose fittings and PVC piping to achieve flow rates suitable for specified planting.
- The irrigation application rate shall not exceed the infiltration rate of the soil or creates run-off.
- The landscape contractor shall check the existing pressure available from the ring mains and size irrigation piping to suit. Supply shall be from local hose cock where available.
- All piping and fittings shall be buried 50mm below the finished soil levels in garden and lawn areas, and secured in position at 500mm centres with galv wire pins.
- Size of pipes shall be selected to ensure the working pressure at the end of the line does not decrease by more than 5%.

Services Co-ordination:

- Co-ordination required by Landscape Contractor or Project Manager to provide required conduit, pipe work and penetration through slabs and planter walls for water and power provisions.
- The Landscape Contractor shall be engaged with the Irrigation Specialist to co-ordinate with the Project Manager to identify the preferred service and conduit locations.
- Project Manager and Landscape Contractor to establish area suitable for irrigation control system with required area, power provision and water supply.

Testing & Defects:

Upon completion of installation, the system shall be tested, including:

- Main Line Pressure Test: The main line is pressurised to test for leaks. All valves are shut and the pressure is taken over a determined length of time.
- Dripper Pressure Test: Measurement at flushing valves are taken and the pressure gauged to make sure it conforms to the manufacturer recommendations. The inlet pressure is then tested under the same conditions to check it does not exceed 300Kpa.
- All components are to be satisfactorily functional and operational prior to approval. Should any defect develop, or the capacity or efficiency of the system decline during the agreed maintenance system, then these faults shall be immediately rectified.

Warranty :

- A full 12 month warranty shall be included to cover labour and all parts.

Further Documentation:

- On request, a detailed irrigation performance specification report can be issued.

12 MONTH MAINTENANCE

6.01 GENERAL

The consolidation and maintenance period shall be 12 months beginning from the approved completion of the specified construction work (Practical Completion). A qualified landscape maintenance contractor shall undertake the required landscape maintenance works. Consolidation and maintenance shall mean the care and maintenance of Contracted works by accepted landscaping or horticultural practices, ensuring that all plants are in optimum growing conditions and appearance at all times, as well as rectifying any defects that become apparent in the contracted works.

This shall include, but not be limited to, the following items where and as required: Watering all planting and lawn areas / irrigation maintenance.

Clearing litter and other debris from landscaped areas.

Removing weeds, pruning and general plant maintenance.

Replacement of damaged, stolen or unhealthy plants. Make good areas of soil subsidence or erosion.

Topping up of mulched areas.

Spray / treatment for Insect and disease control.

Fertilizing with approved fertilizers at correct rates.

Mowing lawns & trimming edges each 14 days in summer or 18 days in winter Adjusting ties to Stakes

Maintenance of all paving, retaining and hardscape elements.

On the completion of the maintenance period, the landscape works shall be inspected and at the satisfaction of the superintendent or landscape architect, the responsibility will be signed over to the client.xx

D 07/03/24 DA ISSUE
ISSUE DATE COMMENT
AMENDMENTS

GENERAL NOTES

All work to be carried out in accordance with the Building Code of Australia, all Local and State Government Ordinances, relevant Australian Standards, Local Authorities Regulations and all other relevant Authorities concerned.
All structural work and site drainage to be subject to Engineer's details or certification where required by Council. This shall include r.c. slabs and footings, r.c. and steel beams & columns, wind bracing to AS 1170 and AS4055, anchor rods or bolts, tie downs, fixings etc., driveway slabs and drainage to Council's satisfaction. All timbers to be in accordance with SAA Timber Structure Code AS1720 and SAA Timber Framing Code AS 1684. All work to be carried out in a professional and workman- shiplike manner according to the plans and specification.
NOTE
Do not scale off the drawings unless otherwise stated and use figured dimensions in preference.
All dimensions are to be checked and verified on site before the commencement of any work, all dimensions and levels are subject to final survey and set-out
No responsibility will be accepted by Sitedesign for any variations in design, builder's method of construction or materials used, deviation from specification without permission or accepted work practices resulting in inferior construction. Locate and protect all services prior to construction.
COPYRIGHT CLAUSE
This drawing and design is the property of Sitedesign and should not be reproduced either in part or whole without the written consent of this firm.

SITEDESIGN
+STUDIOS
creating places to live in and enjoy

SYDNEY NORTH STUDIO
PO Box 265
SEAFORTH NSW 2092
0417685846
p 1300 22 44 55
info@sdstudios.com.au
www.sdstudios.com.au

Project **COLLAROY LIVING RESIDENCES DA LANDSCAPE**
Address **37-43 Hay Street Collaroy NSW 2097**
Drawing Title **SPECIFICATION**

Date **07/03/2024**

Scale **N.T.S@A1**

Drawing No. **1500**

Page
L-06




northern
beaches
council


THIS PLAN IS TO BE READ IN
CONJUNCTION WITH
DEFERRED COMMENCEMENT CONSENT

DA NUMBER: DA2023/0868

(Activation of consent must be obtained
from Northern Beaches Council)

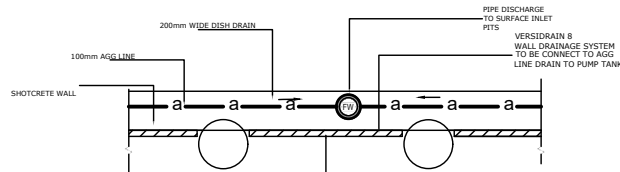

PLAN - TYPICAL SHOTCRETE WALL DRAINAGE
NTS

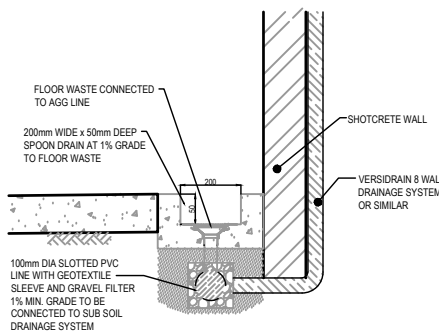


BASEMENT PILE WALL DETAIL

DRAINAGE PIPE LEGEND

- uPVC AREIAL PIPE IN CEILING AT 1%
- uPVC AREIAL PIPE CHARGED TO RWT
- IN GROUND GRAVITY DRAINAGE
- PIPE TO RAINWATER TANK
- DOWNPIPE FROM ABOVE FLOOR
- SLAB PENETRATION

NOTE: ALL ARIEAL PIPES TO BE 100mm DIA uPVC UNO

HAY STREET

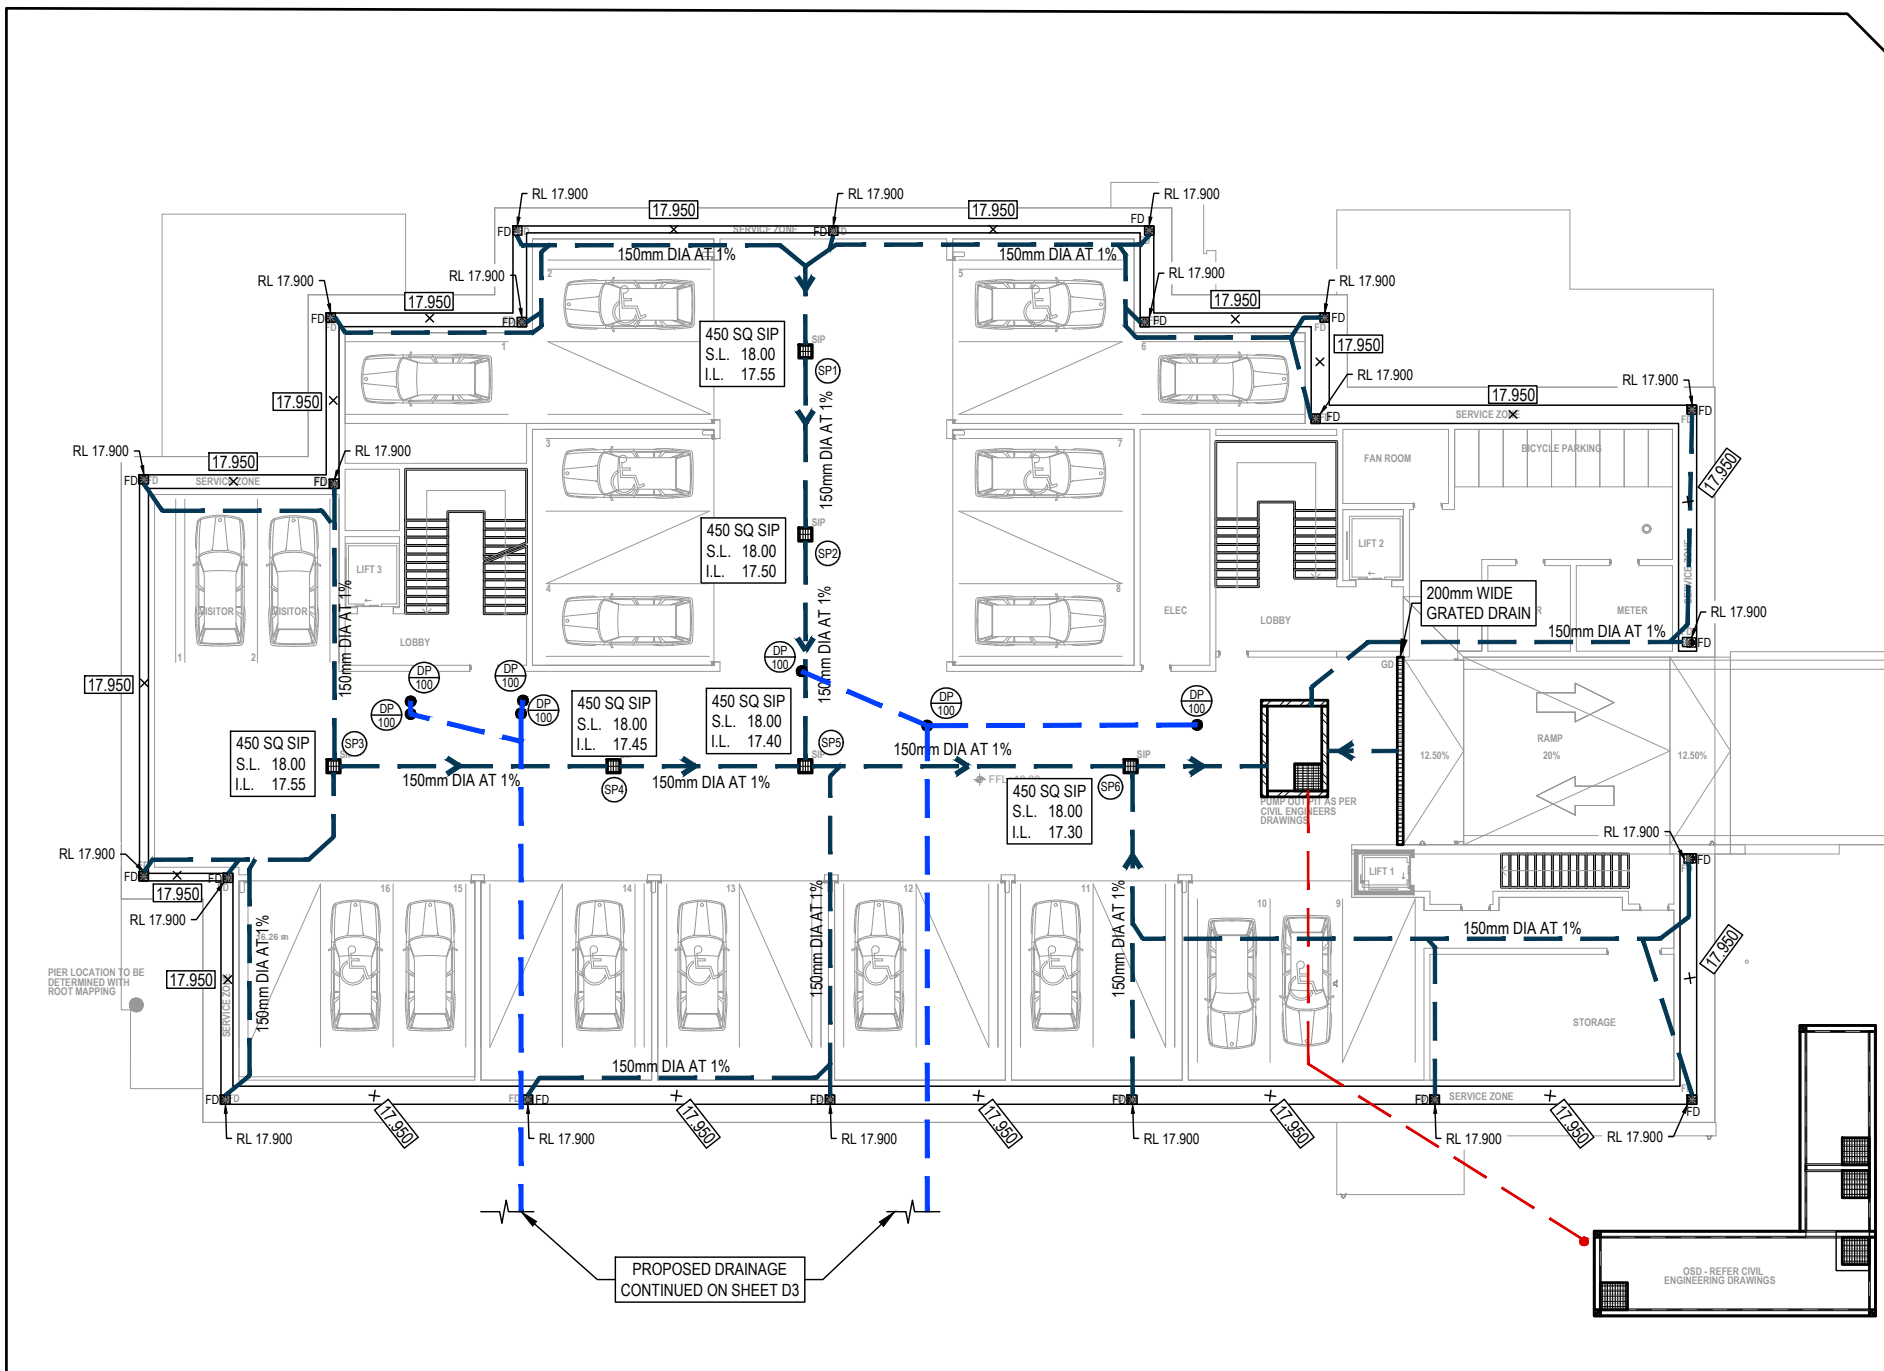

PUMP-OUT CALCULATIONS AS PER AS3500.3

PROPOSED RISING MAIN PIPE DIAMETER:
65mm DIA uPVC 'PRESSURE PIPE' CLASS '12'

HEAD LOSS

- STATIC = 3.00 m
- PIPE FRICTION = 0.5 m
- FITTINGS = 0.5 m
- TOTAL = 4.0 m

PUMP DUTY:
8 l/s AT 4.0 m HEAD

PUMP TYPE:
SUBMERSIBLE EQUAL TO DAVEY D150 2.2 kW,
240 V, OR EQUIVALENT.
USE TWO (2) x PUMPS TO OPERATE

ALTERNATIVELY
AS PER AS3500.3.


PUMP CONTROL:
AUTOMATIC WITH FLOAT SWITCHES

PUMP-OUT CALCULATIONS AS PER AS3500.3

- DESIGN STORM 10 ARI 2hr (I = 31.8mm/hr)
- AREA TO PUMP APPROX 68m²
- MAX FLOW $\frac{0.0068\text{Ha} \times 273\text{ mm/hr}}{360} = 5.0\text{L/s}$
- DESIGN FLOW $\frac{0.0068\text{Ha} \times 31.8\text{ mm/hr}}{360} = 0.6\text{L/s}$
- ASSUMED SEEPAGE $(0.6\text{L/s} \times 0.1\text{L/s}) \times 60\text{s} \times 120\text{min} = 5.040\text{L}$
- DESIGN VOLUME $(0.6\text{L/s} \times 0.1\text{L/s}) \times 60\text{s} \times 120\text{min} = 5.040\text{L}$

THEREFORE PROVIDE MINIMUM 5.04m³ HOLDING TANK
PUMP OUT PSD 10.0L/s (AS PER AS 3500.3)

PROVIDE DUAL PUMPS WITH MINIMUM
DISCHARGE RATE OF 6 l/s EACH. REFER TO DETAIL

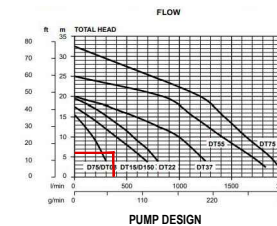

PLANS ARE FOR CONCEPT ONLY
AND NOT FOR CONSTRUCTION




APPROVED BY
NADER ZAKI
MIEAust CPEng NER

0413 942 613
admin@nycivilengineering.com.au
www.nycivilengineering.com.au

REVISION	DRAWN	DESCRIPTION	DATE
E	MR	ISSUED FOR DA	6.03.2024
F	MR	UPDATED DRIVEWAY PLANS	22.03.2024
G	MR	UPDATED ARCHITECTURAL PLANS	09.04.2024
A	NZ	ISSUED FOR DA	27.06.2023
B	MR	OSD DESIGN UPDATED	05.09.2023
C	NZ	UPDATED ARCHITECTURAL PLANS	23.10.2023
D	MR	UPDATED ARCHITECTURAL PLANS	05.12.2023

DRAWING TITLE
BASEMENT PLAN
PROJECT TITLE
**PROPOSED SENIORS LIVING DEVELOPMENT
No.37-43 HAY STREET
COLLARROY**


SHEET SIZEA3	JOB REFERENCE E230197
DESIGNED NZ	DRAWING No. D2
CHECKED NZ	No. IN SET 13
ISSUE G	
SCALE 1:200	

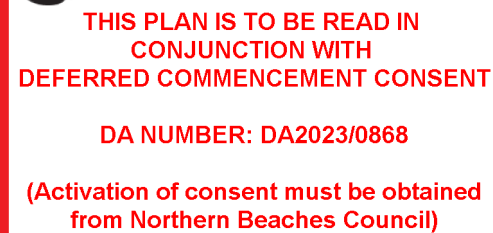

OSD CALCULATION SUMMARY			
STORM (AEP)	1%	5%	20%
PRE-DEVELOPMENT STATE PSD (L/s)	147	106	67
POST DEVELOPMENT OSD DISCHARGE (L/s)	66	65	65
POST DEVELOPMENT (L/s) (BYPASSING OSD)	0	0	0
OSD VOLUME (m ³)	50.4	24.2	4.8
THEREFORE POST DEVELOPMENT DISCHARGE LIMITED TO UNDEVELOPED STATE IN ANY STORM EVENT UP TO AND INCLUDING 1% AEP			


- uPVC AREIAL PIPE IN CEILING AT 1%
- uPVC AREIAL PIPE CHARGED TO RWT
- IN GROUND GRAVITY DRAINAGE
- DRAINAGE PIPES TO RWT

NOTE: ALL ARIEAL PIPES TO BE 100mm DIA uPVC UNO

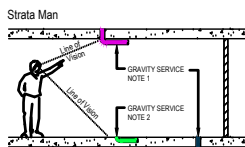

- NOTES
1. GRAVITY SERVICES ARE SHOWN IN STRATA UNLESS NOTED OTHERWISE
 2. GRAVITY CAST INSERVICES ARE SHOWN OUT OF STRATA UNLESS NOTED OTHERWISE

**PLANS ARE FOR CONCEPT ONLY
AND NOT FOR CONSTRUCTION**

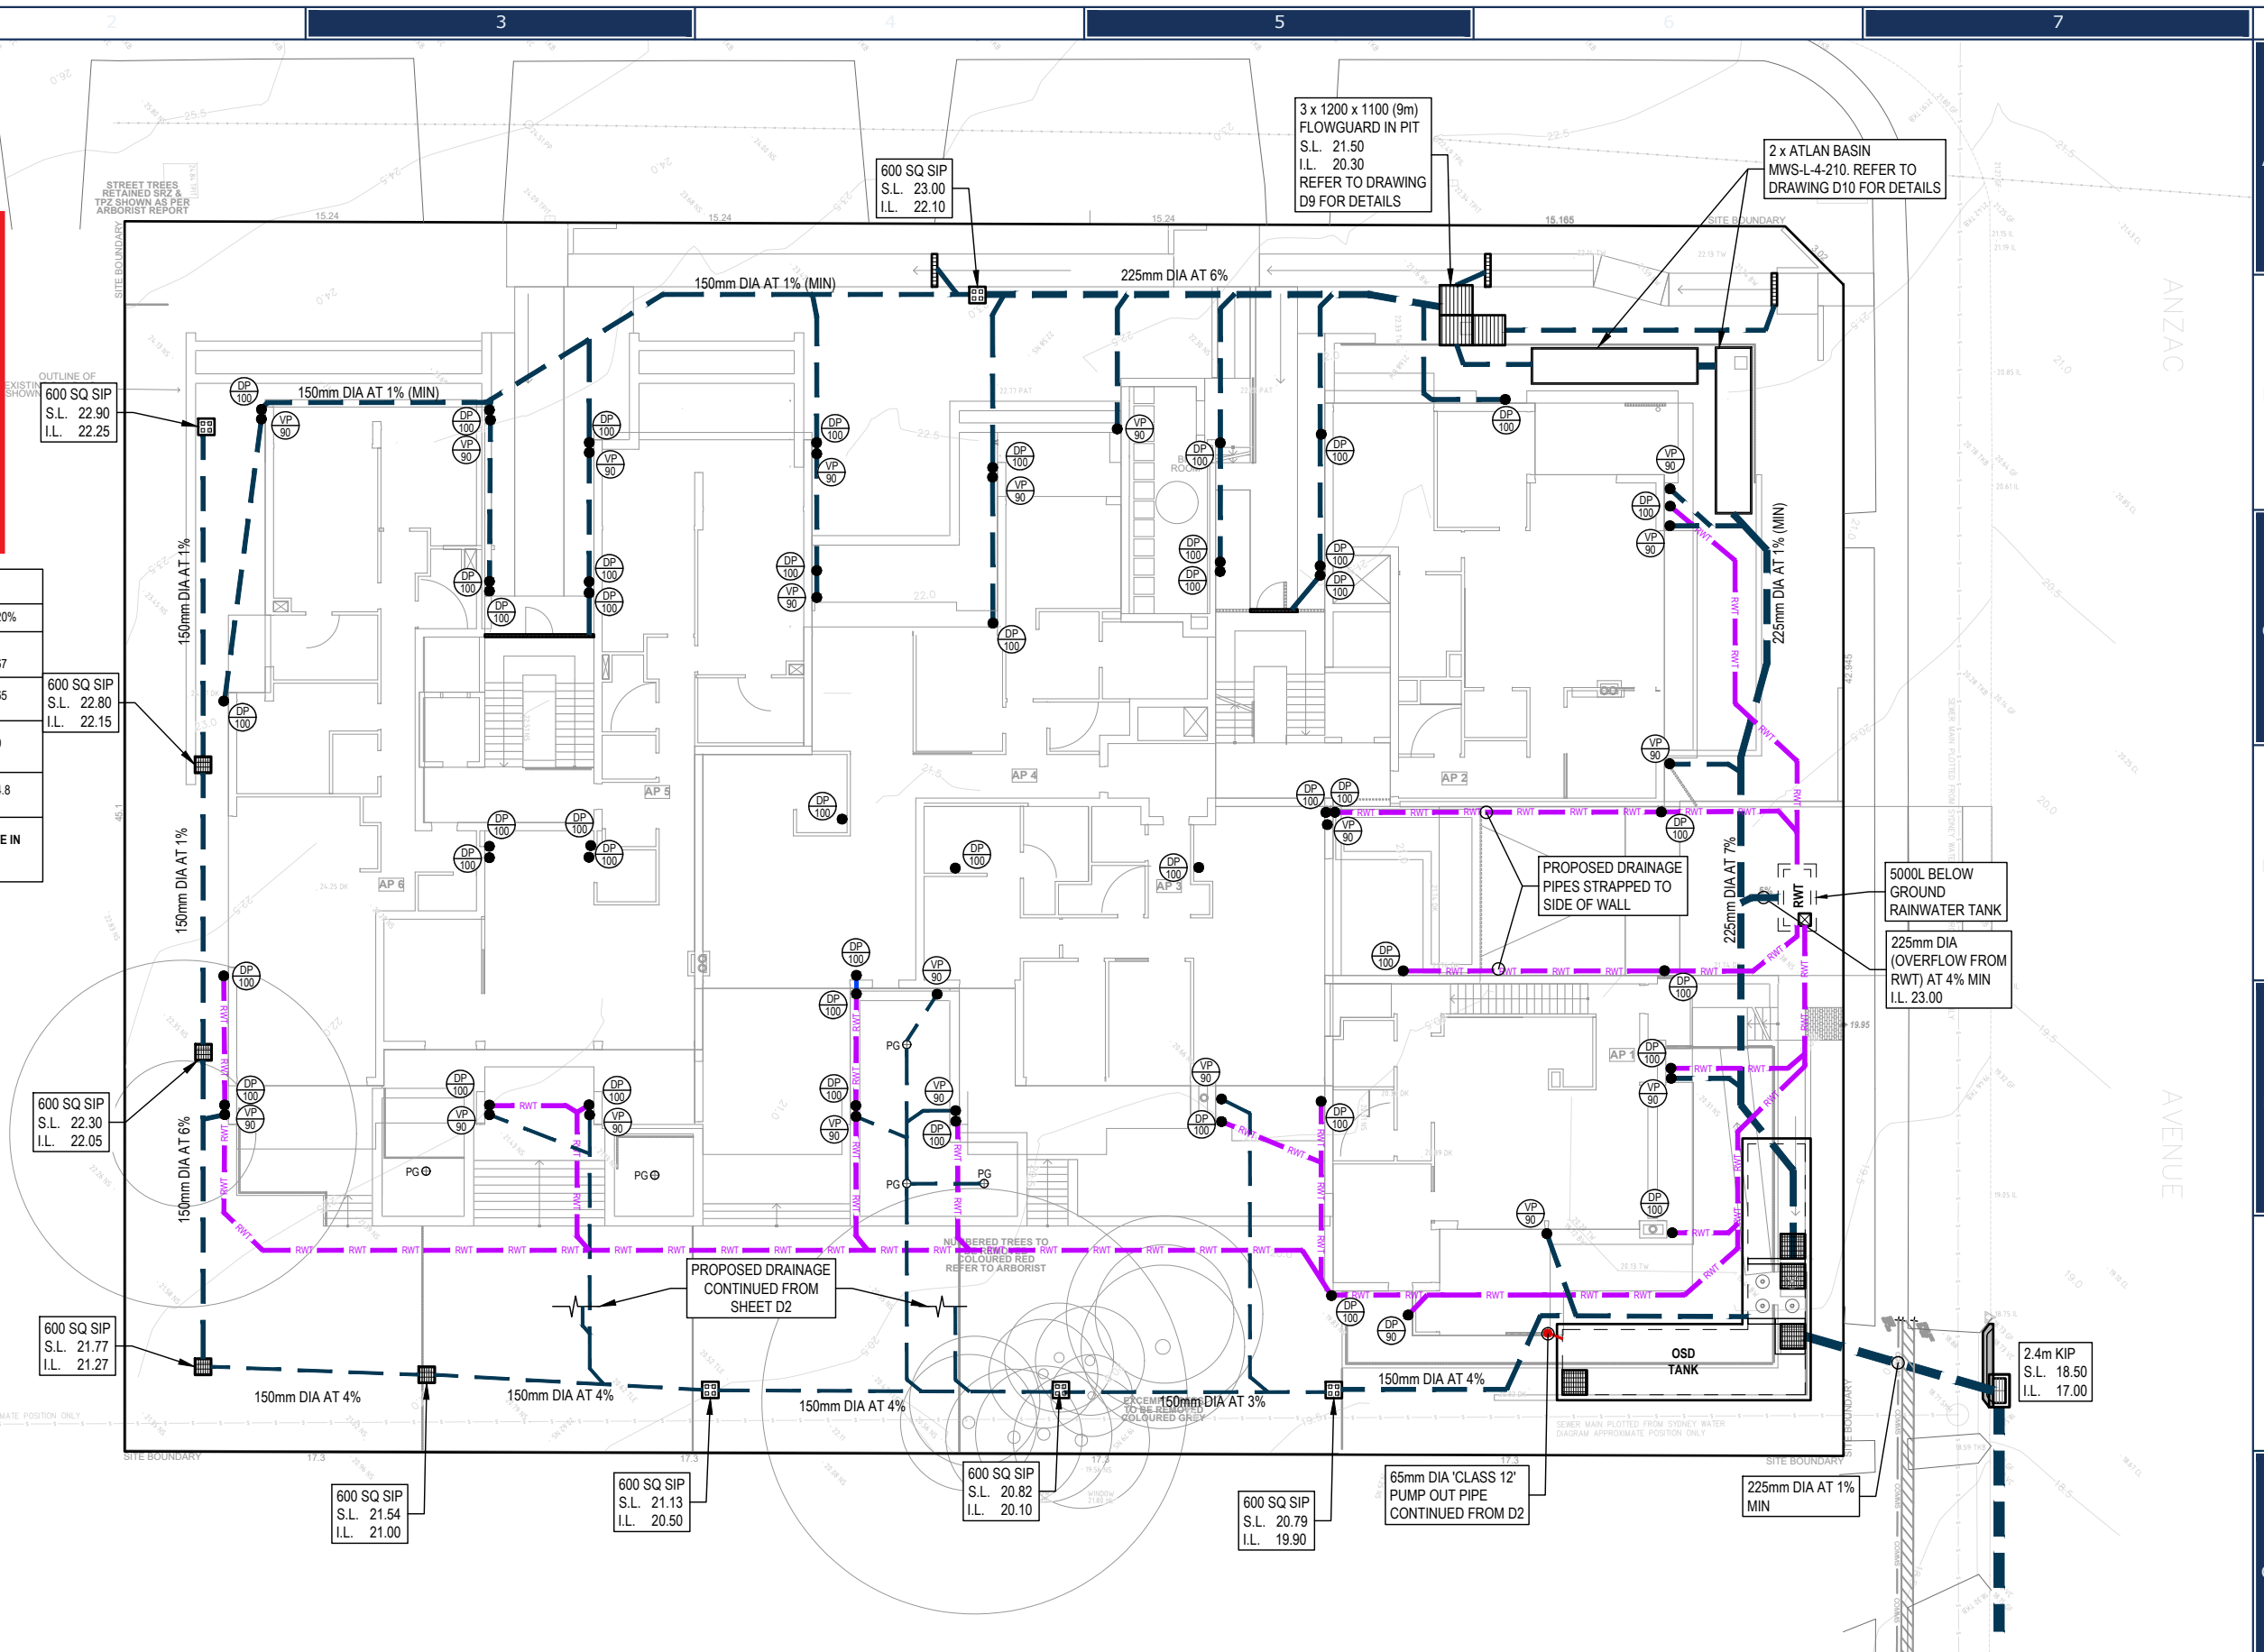


APPROVED BY	REVISION	DRAWN	DESCRIPTION	DATE	DRAWING TITLE		SHEET SIZE	JOB REFERENCE	
NADER ZAKI MIEAust CPEng NER  ☎ 0413 942 613 ✉ admin@nycivilengineering.com.au 🌐 www.nycivilengineering.com.au	E	MR	ISSUED FOR DA	6.03.2024	GROUND FLOOR PLAN		A3	E230197	
	F	MR	UPDATED DRIVEWAY PLANS	22.03.2024			DESIGNED		NZ
	G	MR	UPDATED ARCHITECTURAL PLANS	09.04.2024	PROJECT TITLE		CHECKED	NZ	
	A	NZ	ISSUED FOR DA	27.06.2023	PROPOSED SENIORS LIVING DEVELOPMENT No.37-43 HAY STREET COLLARROY		ISSUE	G	DRAWING No. D3
	B	MR	OSD DESIGN UPDATED	05.09.2023			SCALE	1:250	
	C	NZ	UPDATED ARCHITECTURAL PLANS	23.10.2023					
	D	MR	UPDATED ARCHITECTURAL PLANS	05.12.2023					

 northern beaches council

THIS PLAN IS TO BE READ IN CONJUNCTION WITH DEFERRED COMMENCEMENT CONSENT

DA NUMBER: DA2023/0868


(Activation of consent must be obtained from Northern Beaches Council)

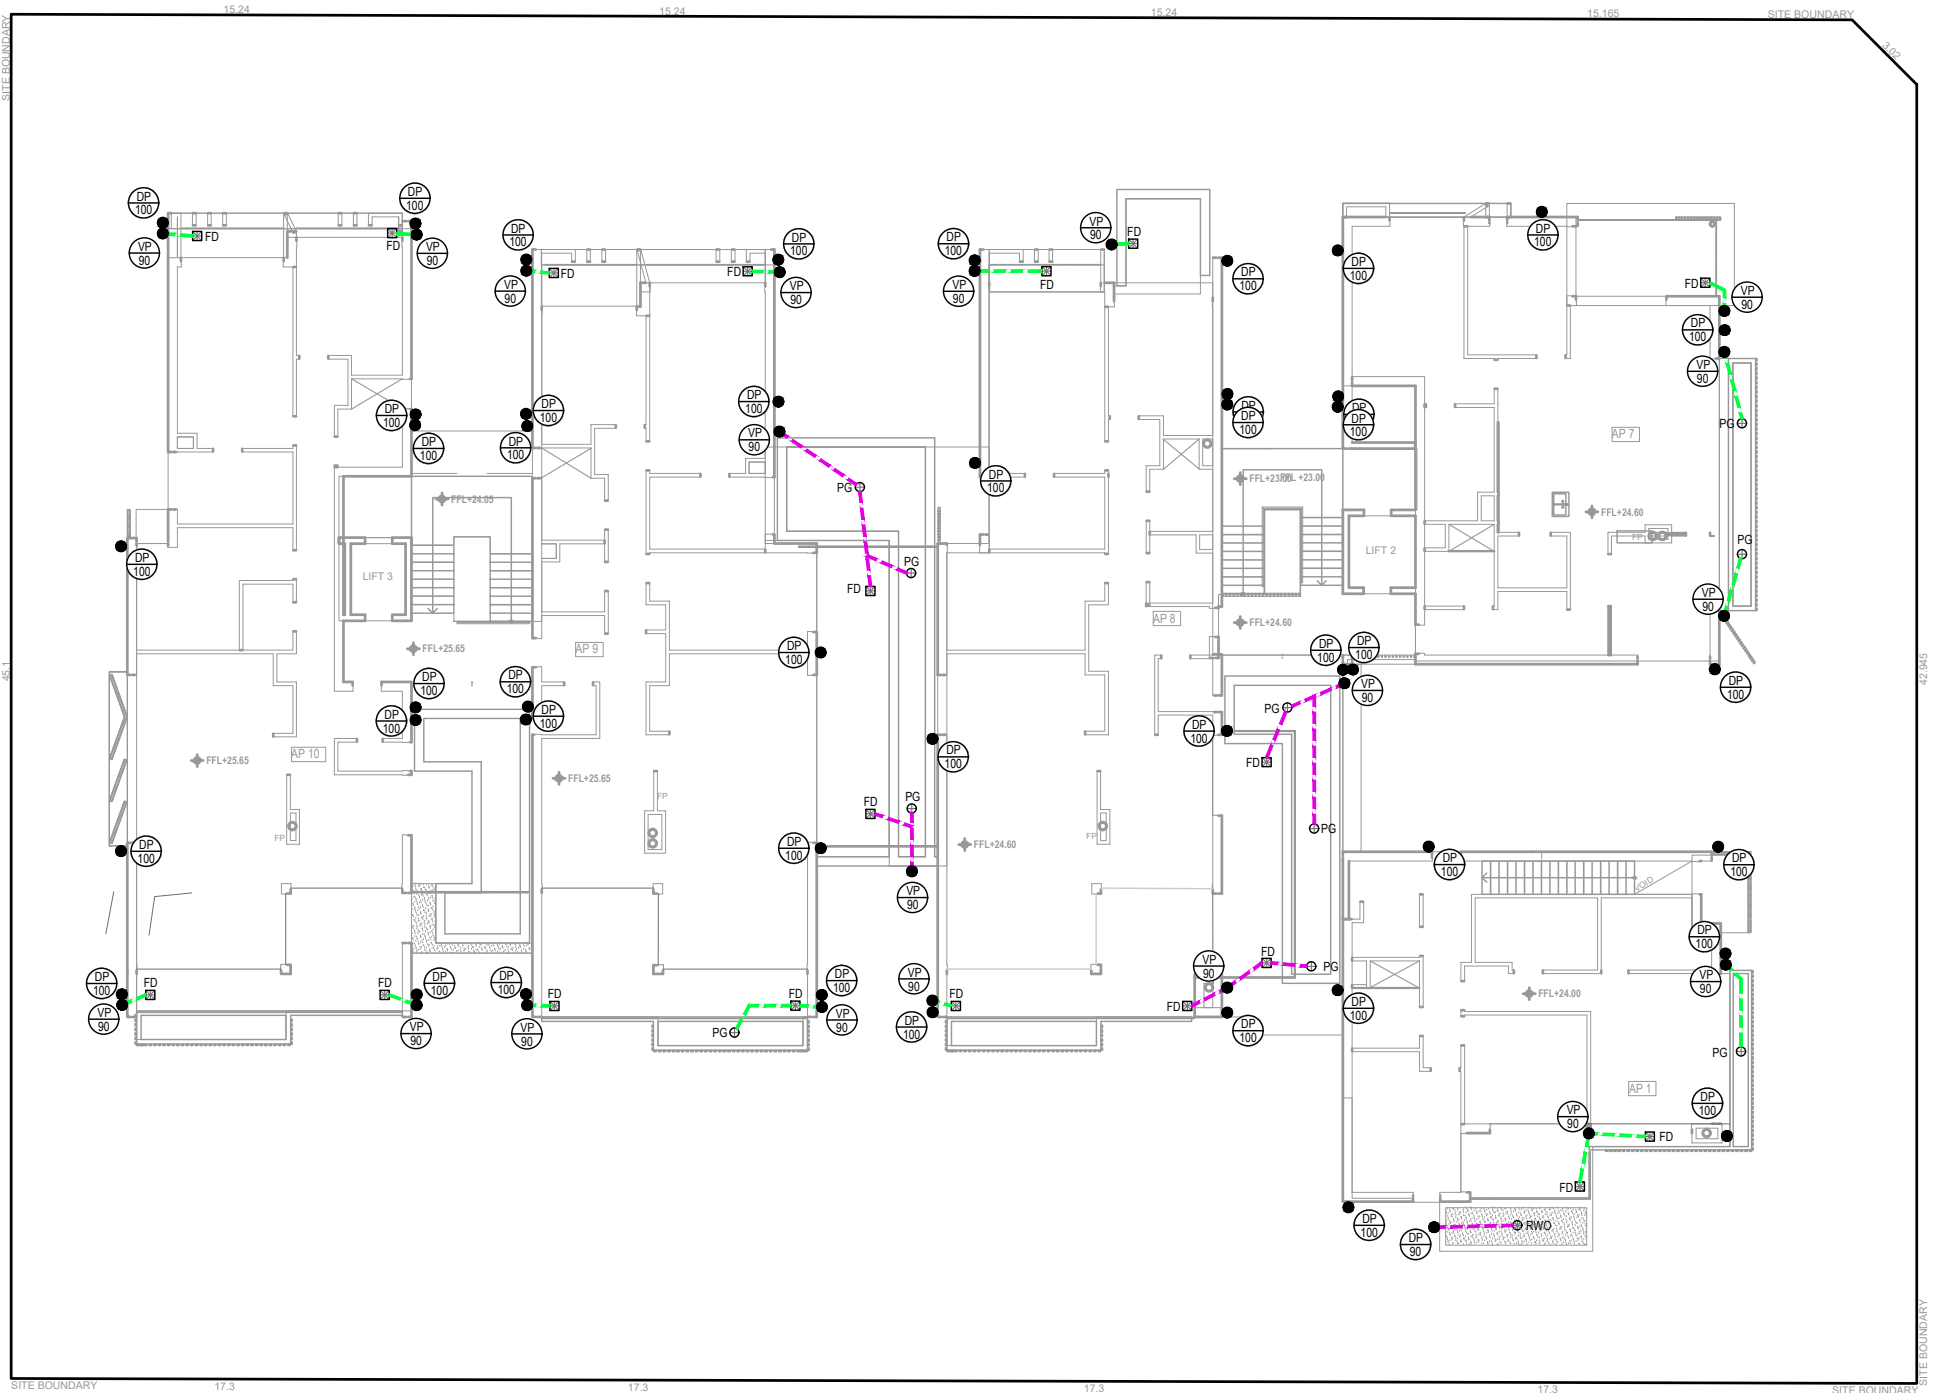

DRAINAGE PIPE LEGEND

- uPVC AREIAL PIPE IN CEILING AT 1% (represented by a dashed purple line)
- 65mm CAST IN PIPE (represented by a dashed green line)

NOTE: ALL AERIAL PIPES TO BE 100mm DIA uPVC UNO

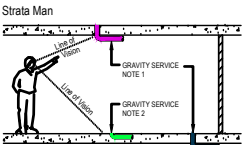

- NOTES
1. GRAVITY SERVICES ARE SHOWN IN STRATA UNLESS NOTED OTHERWISE
 2. GRAVITY CAST INSERVICES ARE SHOWN OUT OF STRATA UNLESS NOTED OTHERWISE



APPROVED BY

NADER ZAKI
MIEAust CPEng NER



0413 942 613
admin@nycivilengineering.com.au
www.nycivilengineering.com.au

REVISION	DRAWN	DESCRIPTION	DATE
E	MR	ISSUED FOR DA	6.03.2024
F	MR	UPDATED DRIVEWAY PLANS	22.03.2024
G	MR	UPDATED ARCHITECTURAL PLANS	09.04.2024
A	NZ	ISSUED FOR DA	27.06.2023
B	MR	OSD DESIGN UPDATED	05.09.2023
C	NZ	UPDATED ARCHITECTURAL PLANS	23.10.2023
D	MR	UPDATED ARCHITECTURAL PLANS	05.12.2023

DRAWING TITLE


LEVEL 02 PLAN

PROJECT TITLE

**PROPOSED SENIORS LIVING DEVELOPMENT
No.37-43 HAY STREET
COLLARROY**

SHEET SIZE	A3
DESIGNED	NZ
CHECKED	NZ
ISSUE	G
SCALE	1:250

JOB REFERENCE	E230197
DRAWING No.	D4
No. IN SET	13

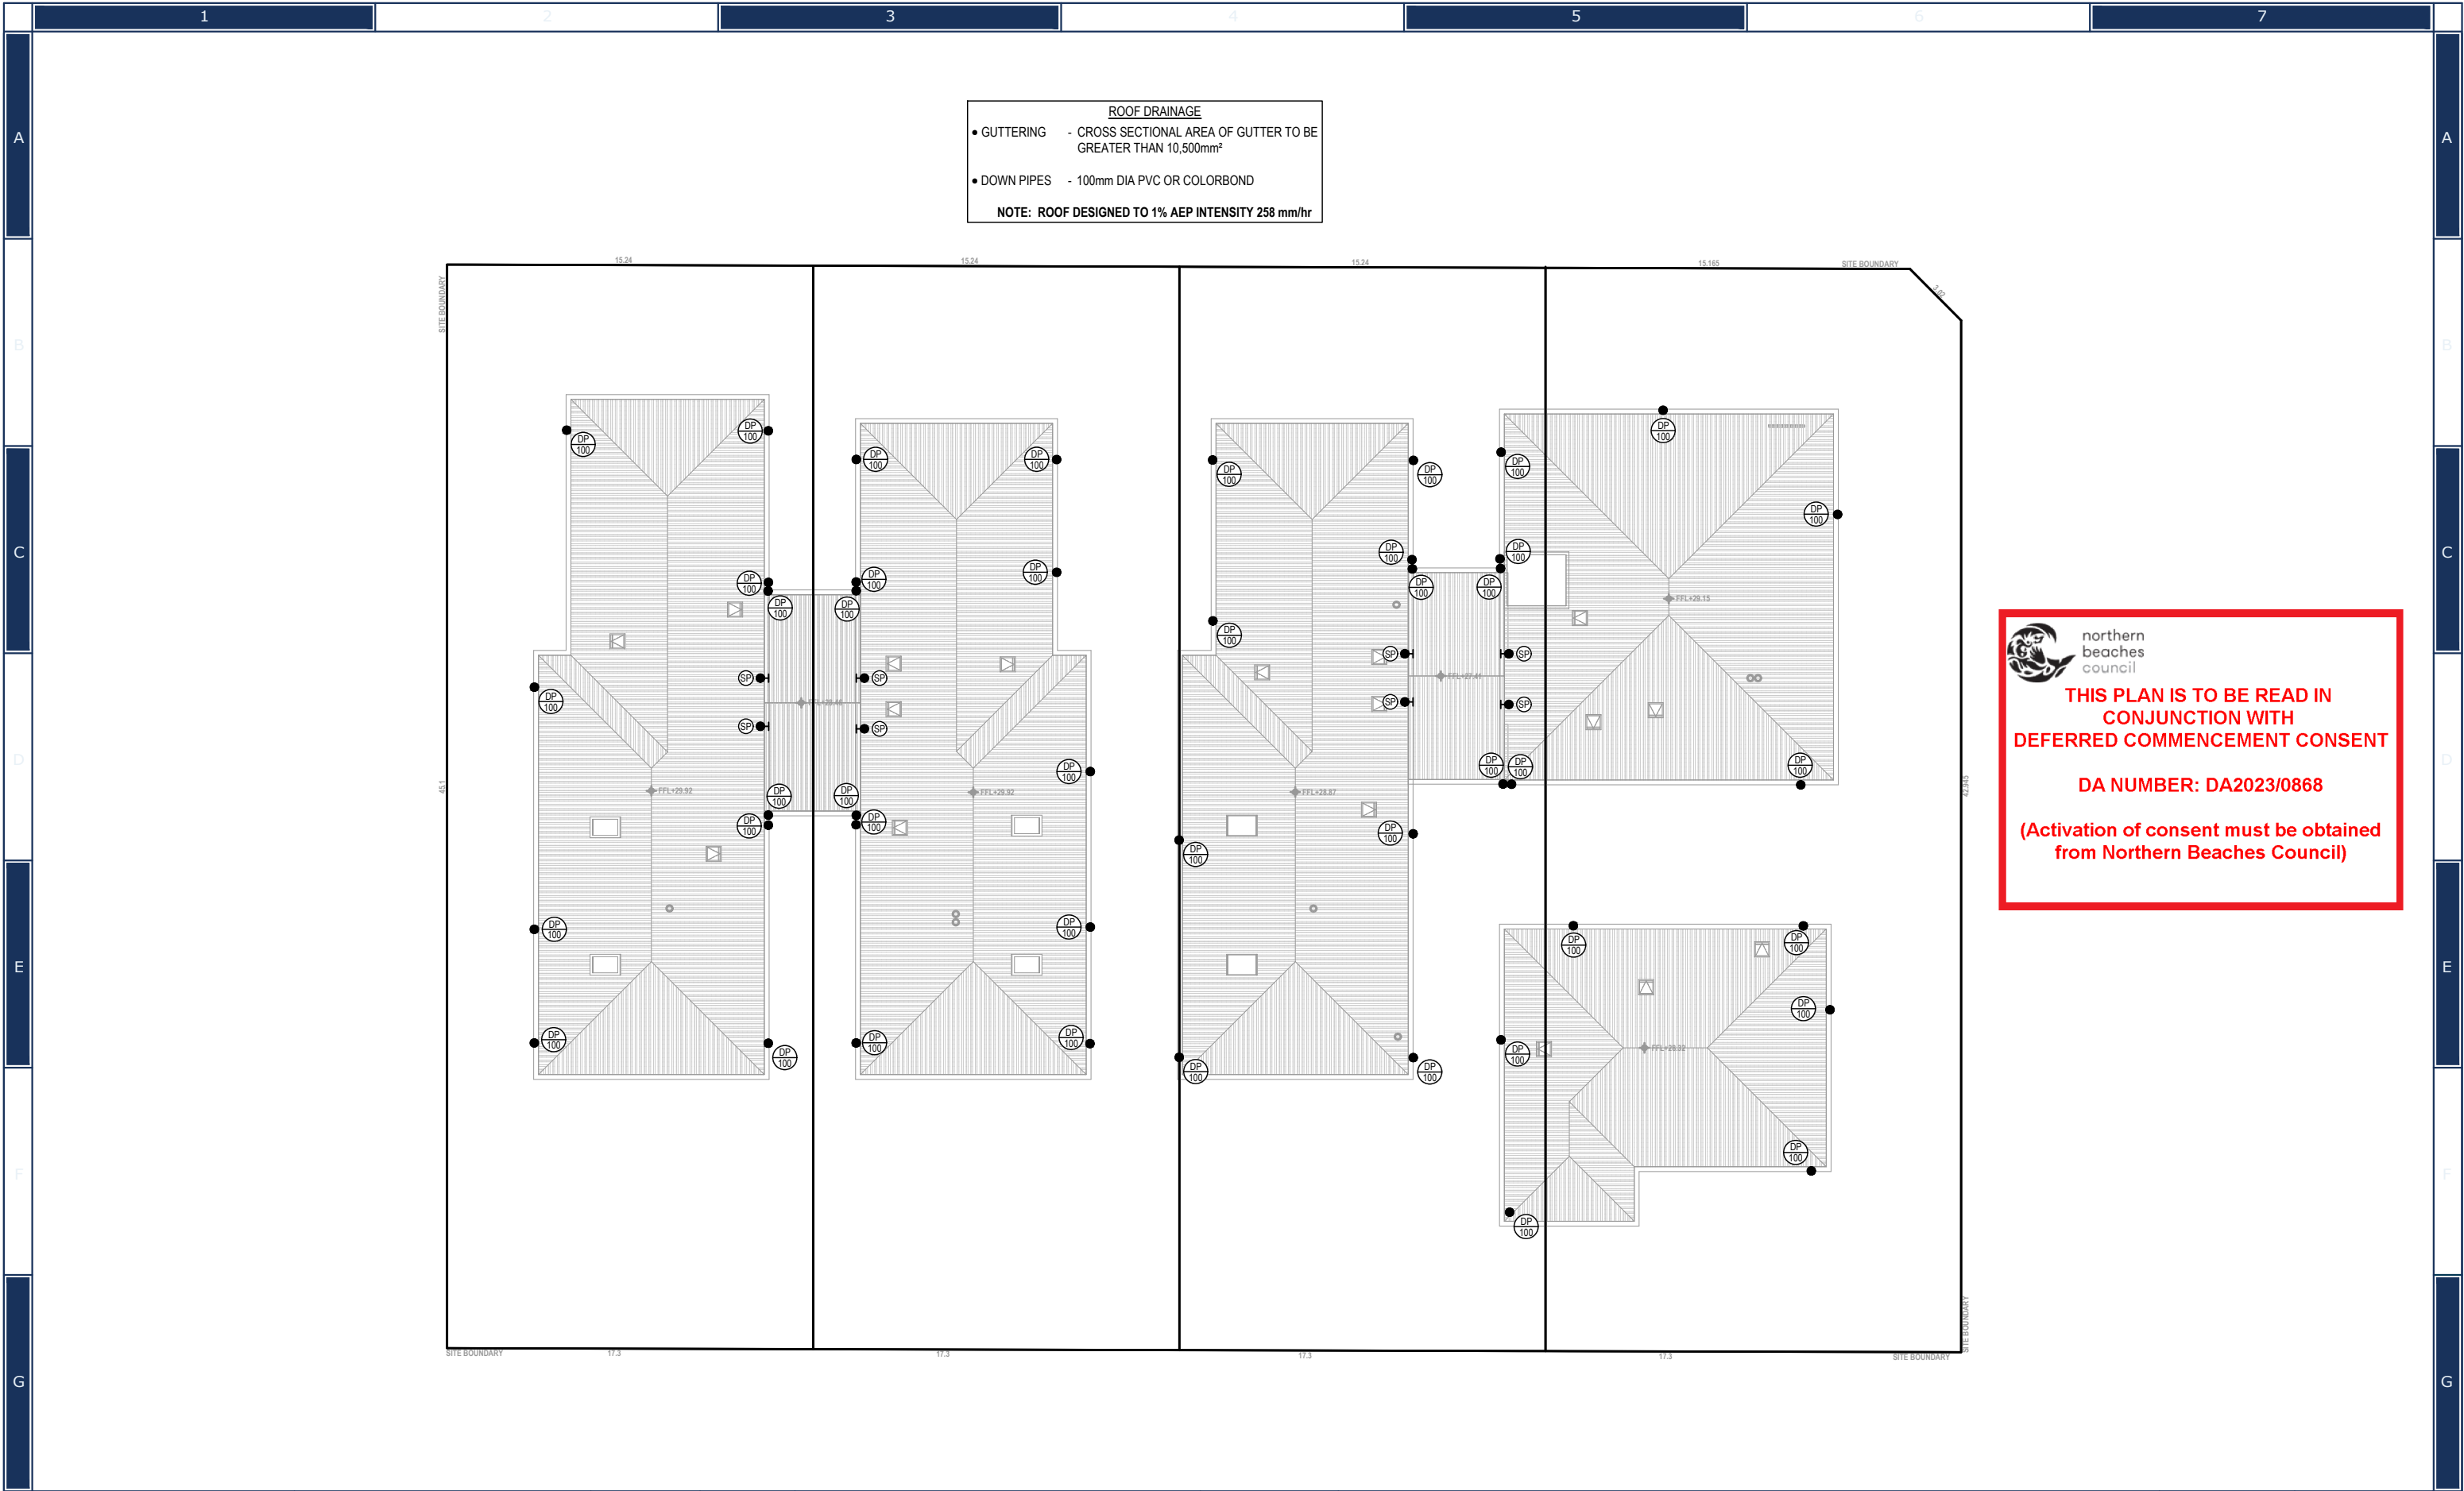




northern
beaches
council

THIS PLAN IS TO BE READ IN
CONJUNCTION WITH
DEFERRED COMMENCEMENT CONSENT


DA NUMBER: DA2023/0868


(Activation of consent must be obtained
from Northern Beaches Council)


	APPROVED BY NADER ZAKI MIEAust CPEng NER  0413 942 613 admin@nycivilengineering.com.au www.nycivilengineering.com.au	REVISION	DRAWN	DESCRIPTION	DATE	DRAWING TITLE		SHEET SIZEA3	JOB REFERENCE E230197
		E	MR	ISSUED FOR DA	6.03.2024	ROOF PLAN		DESIGNED NZ	
		F	MR	UPDATED DRIVEWAY PLANS	22.03.2024	PROJECT TITLE PROPOSED SENIORS LIVING DEVELOPMENT No.37-43 HAY STREET COLLARROY		CHECKED NZ	DRAWING No. D5
		G	MR	UPDATED ARCHITECTURAL PLANS	09.04.2024			ISSUE G	No. IN SET 13
		A	NZ	ISSUED FOR DA	27.06.2023			SCALE 1:250	
		B	MR	OSD DESIGN UPDATED	05.09.2023				
		C	NZ	UPDATED ARCHITECTURAL PLANS	23.10.2023				
		D	MR	UPDATED ARCHITECTURAL PLANS	05.12.2023				

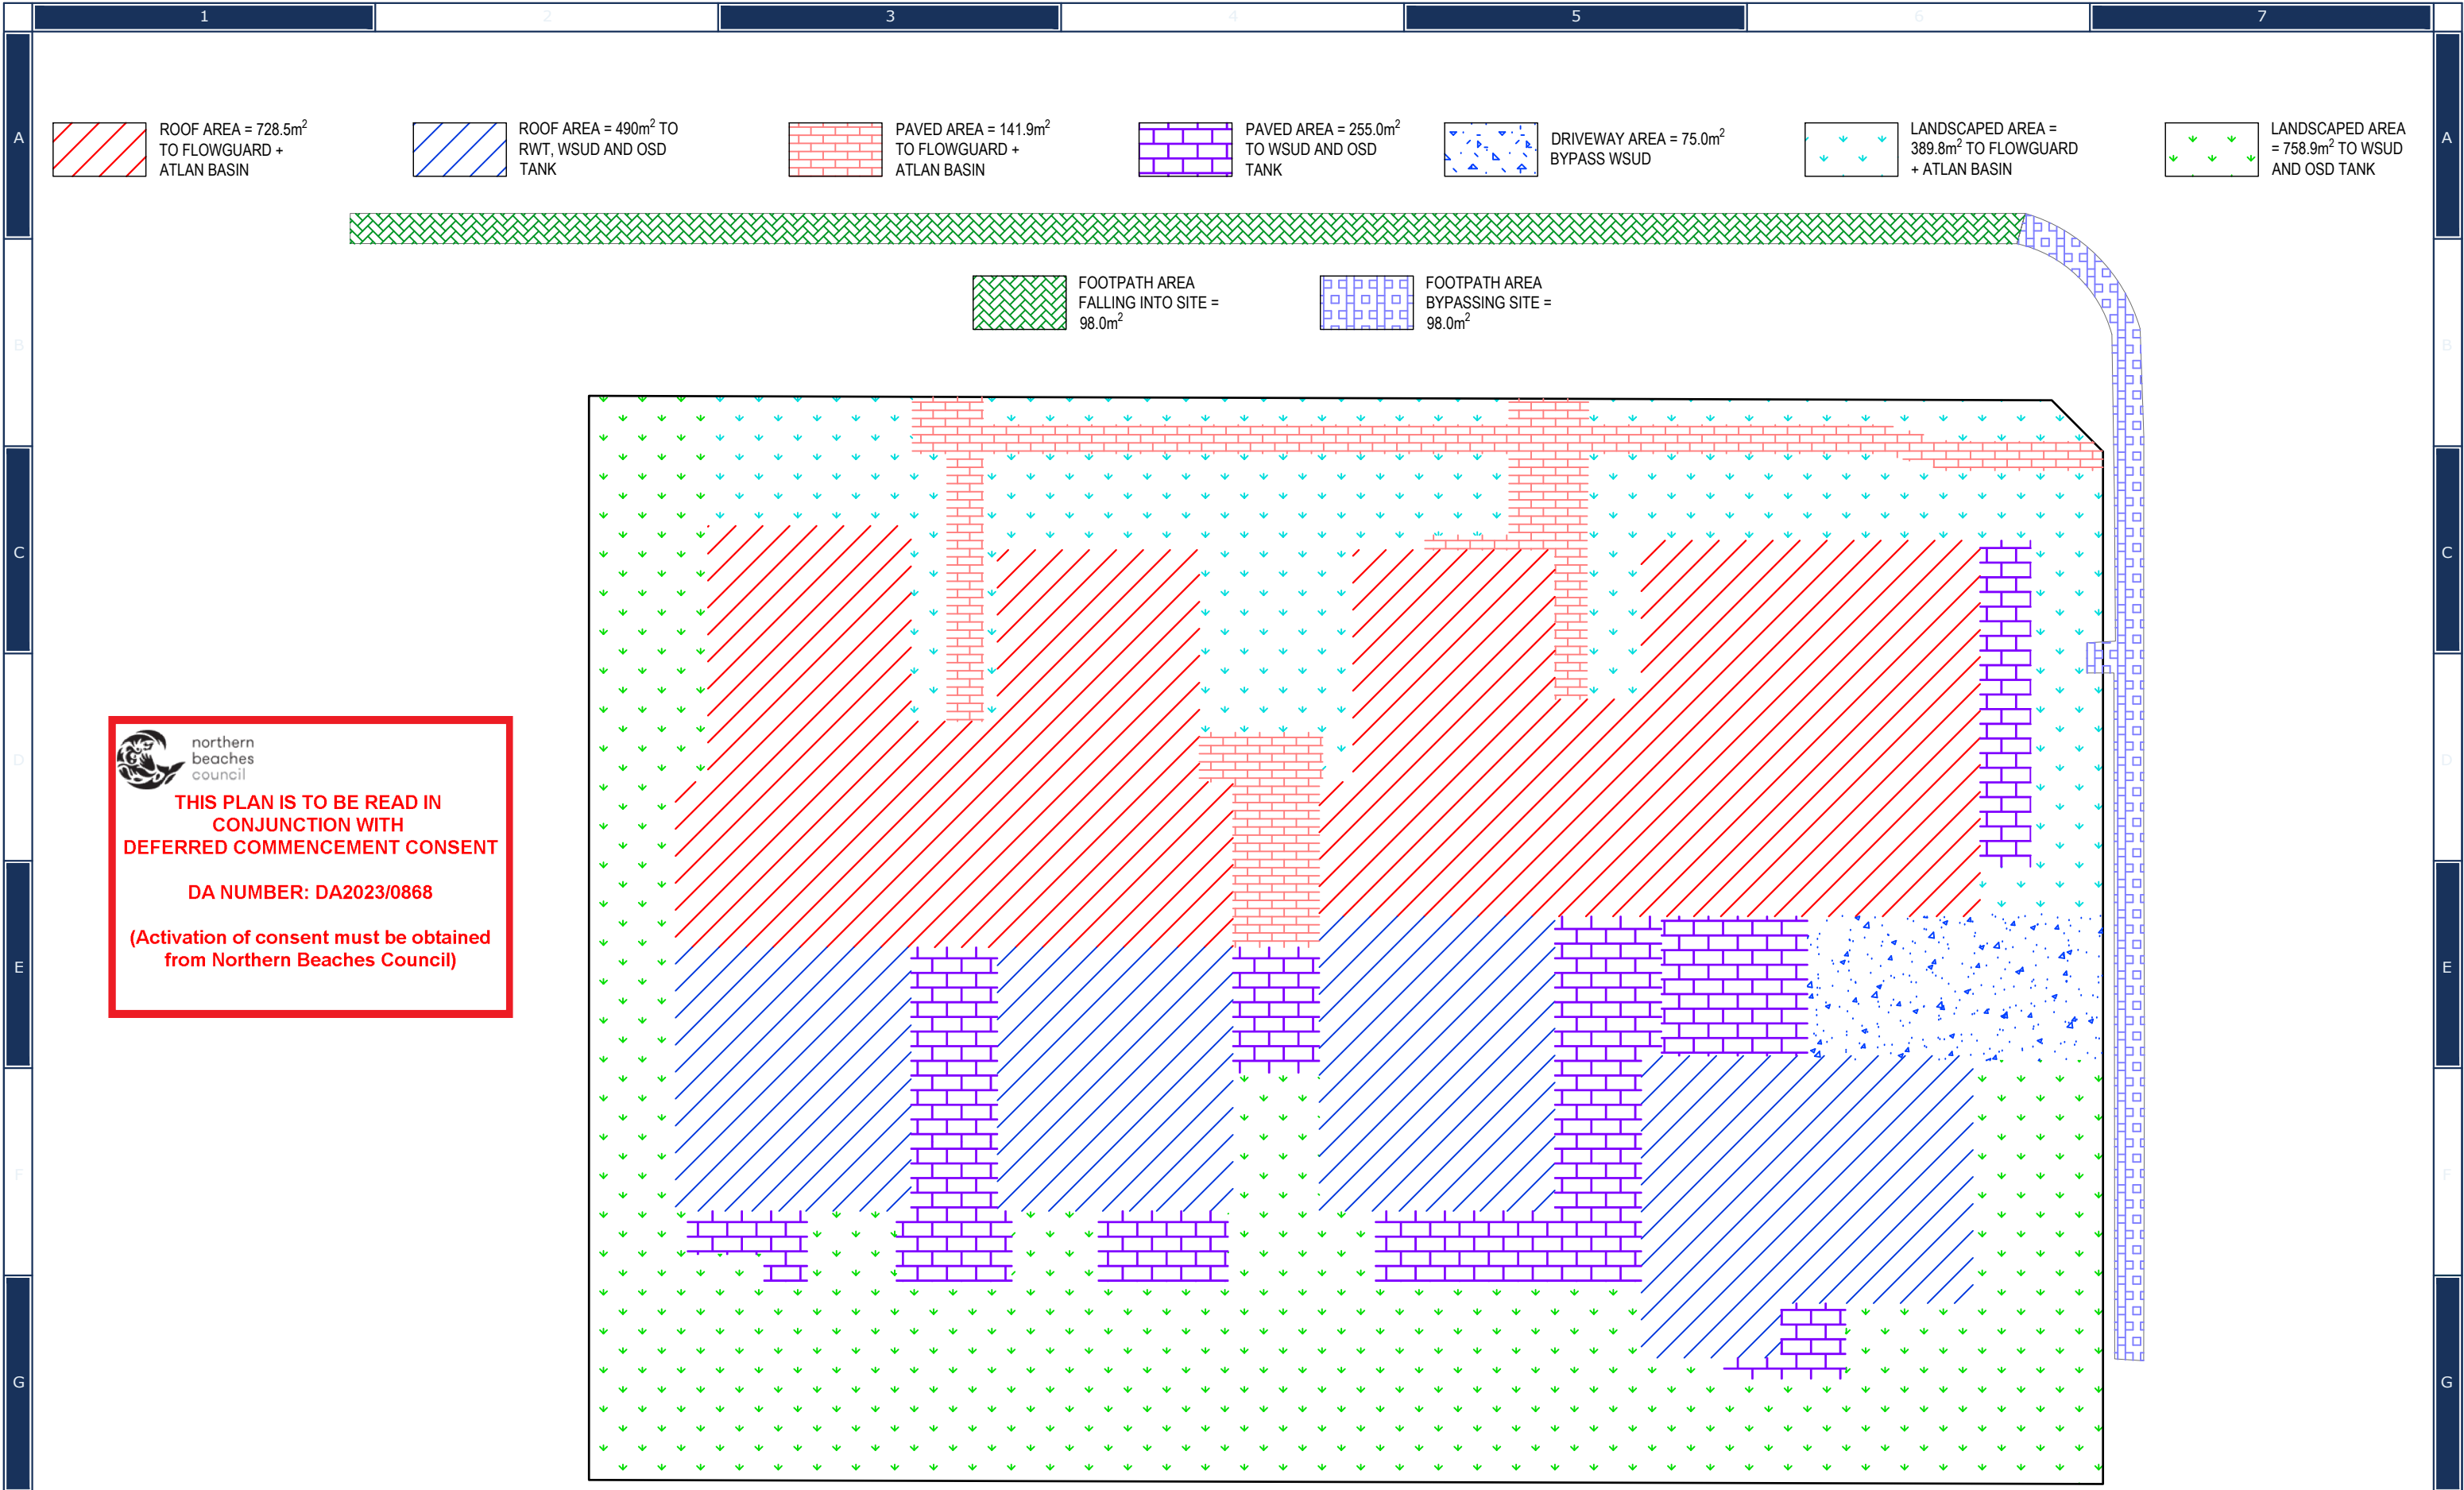




	APPROVED BY	REVISION	DRAWN	DESCRIPTION	DATE	DRAWING TITLE		SHEET SIZEA3	JOB REFERENCE
	NADER ZAKI MIEAust CPEng NER  0413 942 613 admin@nycivilengineering.com.au www.nycivilengineering.com.au	E	MR	ISSUED FOR DA	6.03.2024	WSUD/OSD CATCHMENT PLAN		DESIGNED NZ	E230197
		F	MR	UPDATED DRIVEWAY PLANS	22.03.2024			PROJECT TITLE	
		G	MR	UPDATED ARCHITECTURAL PLANS	09.04.2024	CHECKED NZ	DRAWING No. D6		
		A	NZ	ISSUED FOR DA	27.06.2023	ISSUE G	No. IN SET		
		B	MR	OSD DESIGN UPDATED	05.09.2023	SCALE 1:50	13		
		C	NZ	UPDATED ARCHITECTURAL PLANS	23.10.2023				
		D	MR	UPDATED ARCHITECTURAL PLANS	05.12.2023				

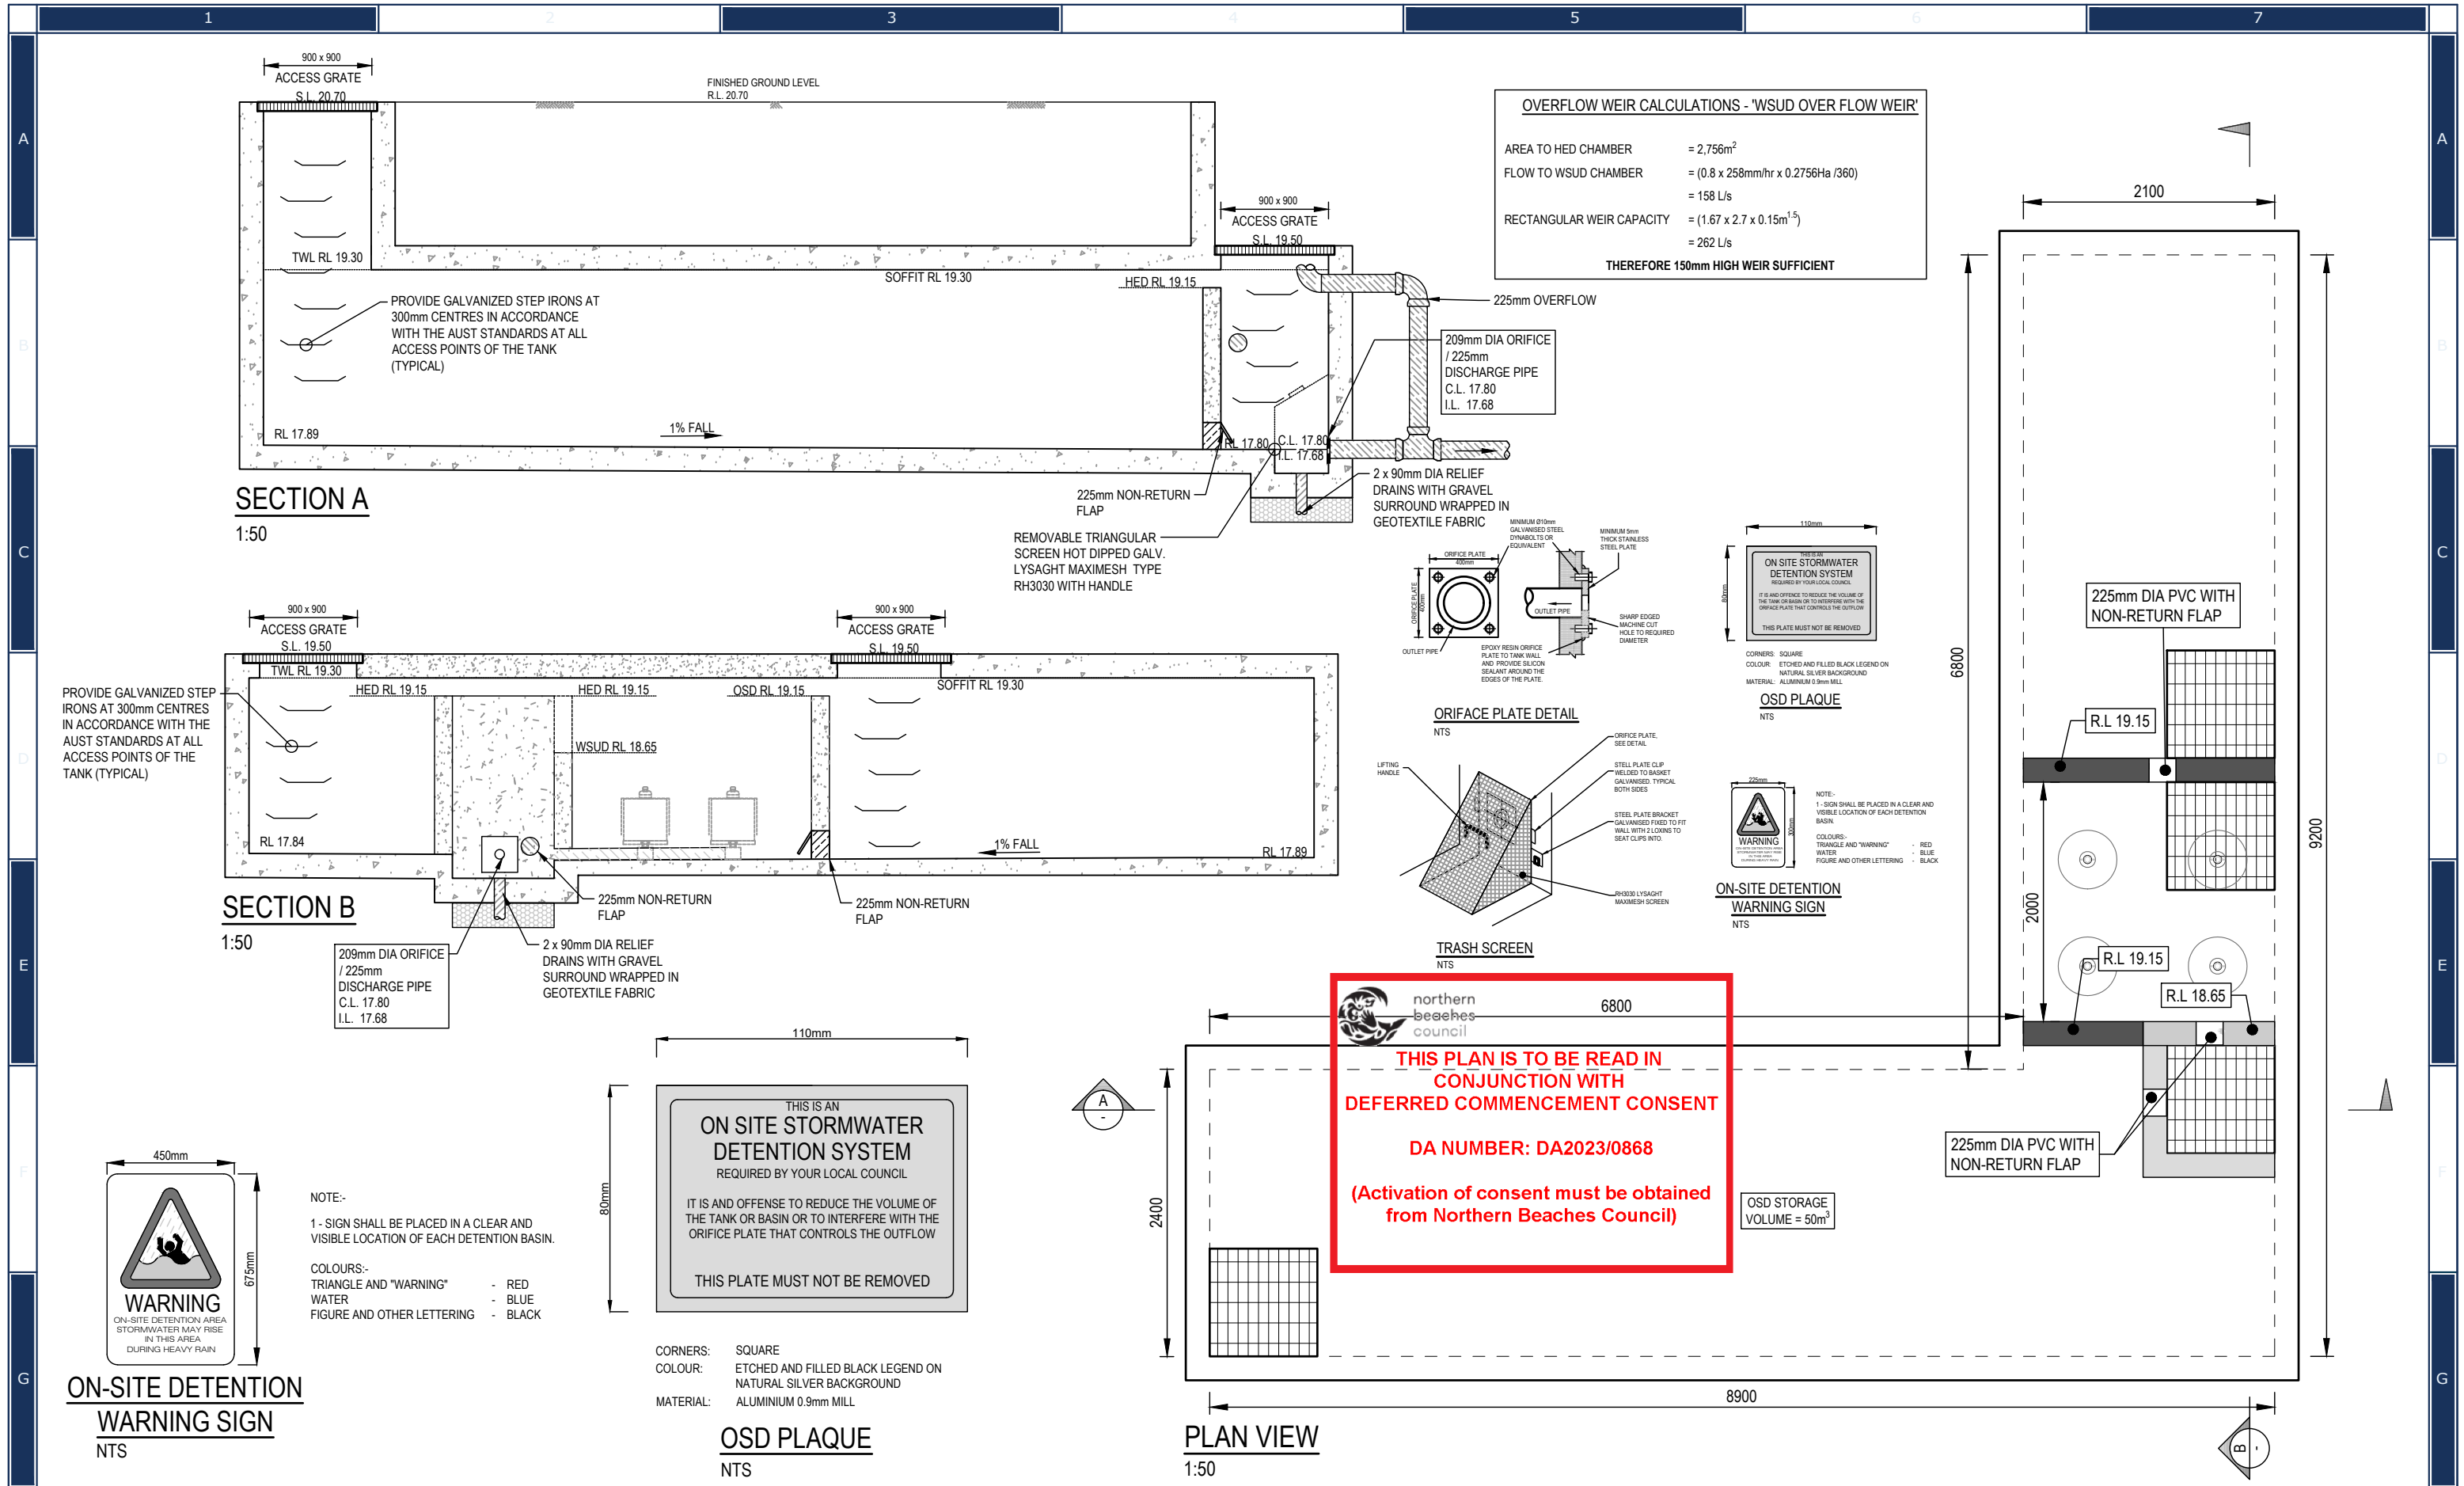

  NY CIVIL ENGINEERING	APPROVED BY	REVISION	DRAWN	DESCRIPTION	DATE	DRAWING TITLE	SHEET SIZEA3	JOB REFERENCE
	NADER ZAKI MIEAust CPEng NER  ☎ 0413 942 613 ✉ admin@nycivilengineering.com.au 🌐 www.nycivilengineering.com.au	E	MR	ISSUED FOR DA	6.03.2024	OSD DETAILS	DESIGNED NZ	E230197
		F	MR	UPDATED DRIVEWAY PLANS	22.03.2024			
		G	MR	UPDATED ARCHITECTURAL PLANS	09.04.2024			
		A	NZ	ISSUED FOR DA	27.06.2023	PROJECT TITLE PROPOSED SENIORS LIVING DEVELOPMENT No.37-43 HAY STREET COLLARROY	CHECKED NZ	DRAWING No. D7
		B	MR	OSD DESIGN UPDATED	05.09.2023		ISSUE G	No. IN SET 13
		C	NZ	UPDATED ARCHITECTURAL PLANS	23.10.2023		SCALE 1:50	
		D	MR	UPDATED ARCHITECTURAL PLANS	05.12.2023			







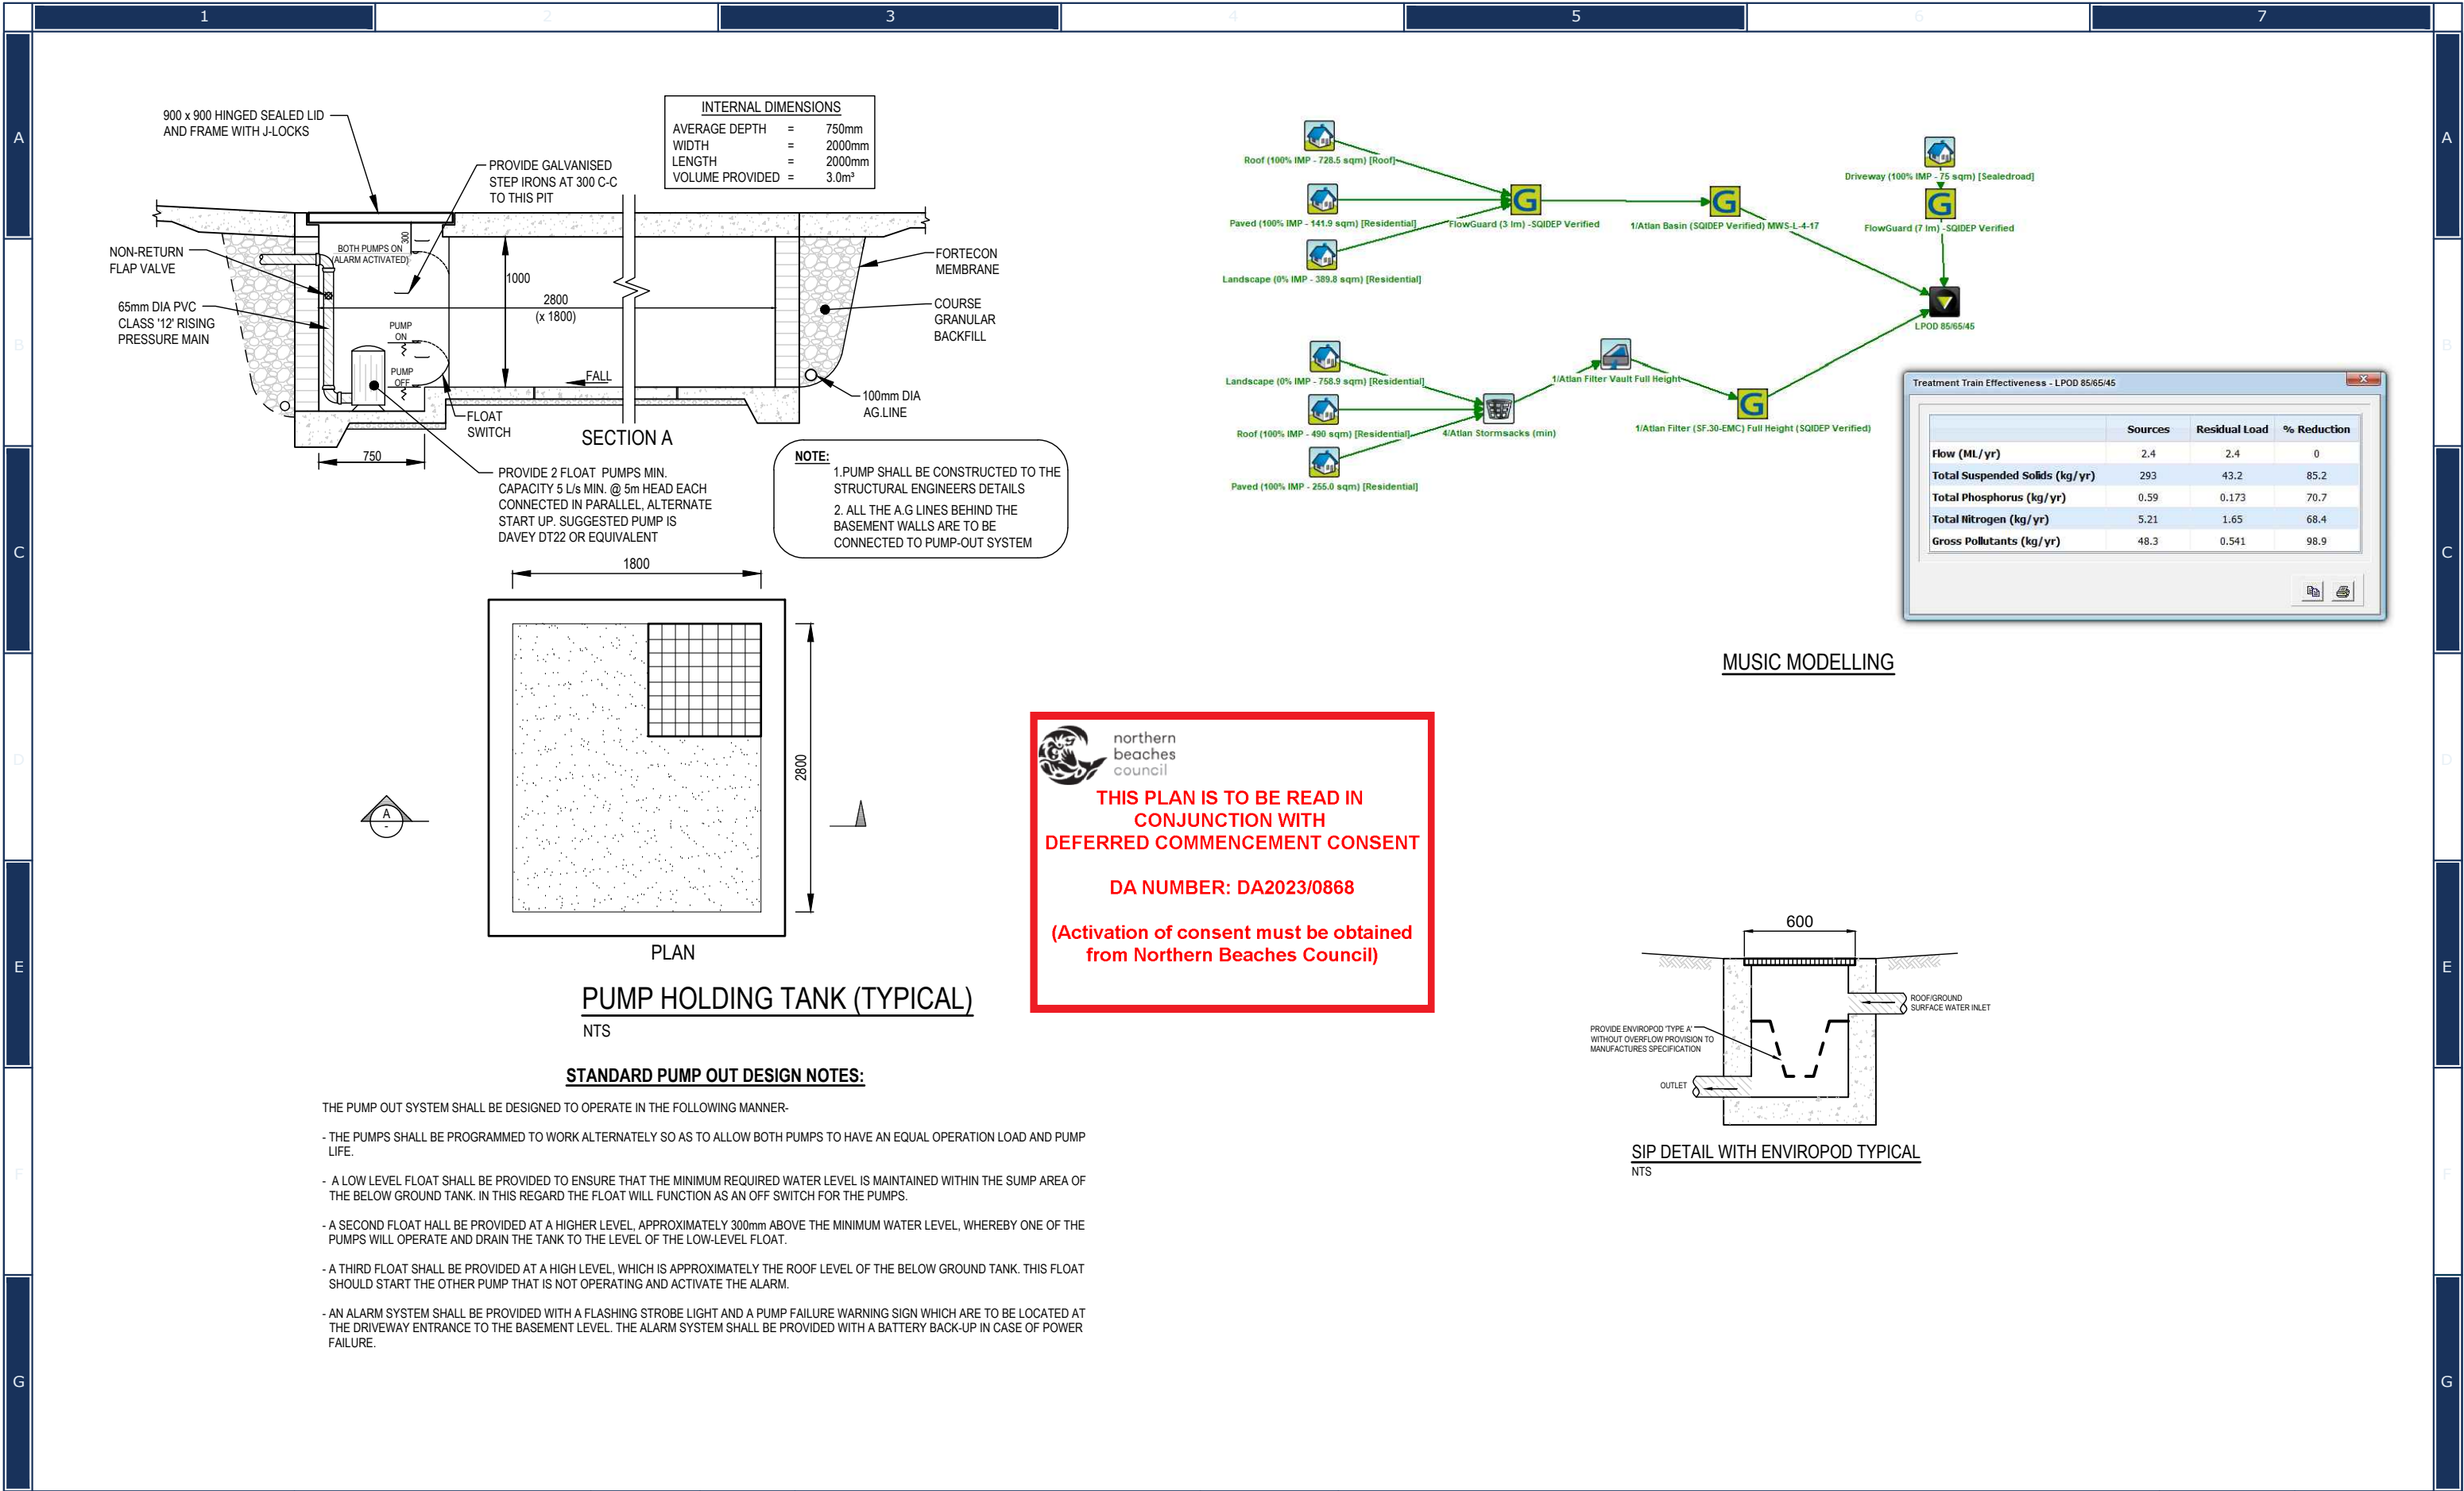



	APPROVED BY	REVISION	DRAWN	DESCRIPTION	DATE	DRAWING TITLE		SHEET SIZEA3	JOB REFERENCE
	NADER ZAKI MIEAust CPEng NER  📞 0413 942 613 ✉ admin@nycivilengineering.com.au 🌐 www.nycivilengineering.com.au	E	MR	ISSUED FOR DA	6.03.2024	STORMWATER DETAILS		DESIGNED NZ	E230197
		F	MR	UPDATED DRIVEWAY PLANS	22.03.2024			PROJECT TITLE	
		G	MR	UPDATED ARCHITECTURAL PLANS	09.04.2024	PROPOSED SENIORS LIVING DEVELOPMENT No.37-43 HAY STREET COLLARROY			
		A	NZ	ISSUED FOR DA	27.06.2023				
		B	MR	OSD DESIGN UPDATED	05.09.2023				
		C	NZ	UPDATED ARCHITECTURAL PLANS	23.10.2023				
		D	MR	UPDATED ARCHITECTURAL PLANS	05.12.2023				
							CHECKED NZ	DRAWING No. D8	
							ISSUE G	No. IN SET	
							SCALE 1:50	13	

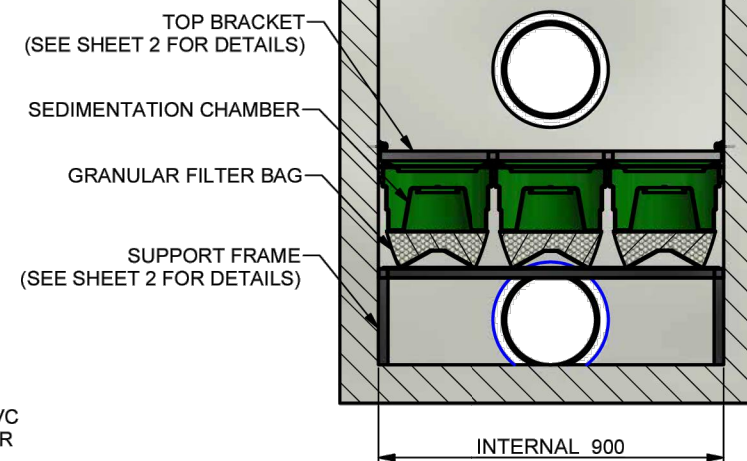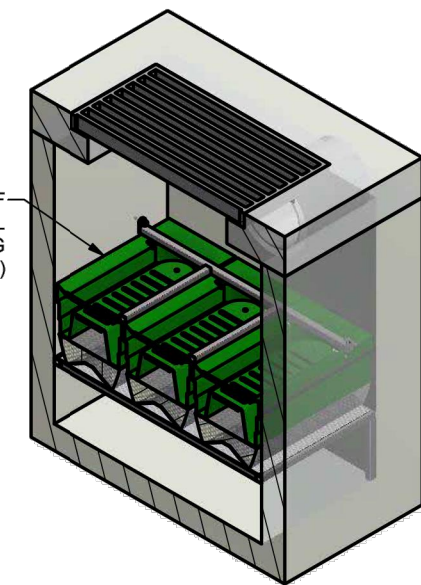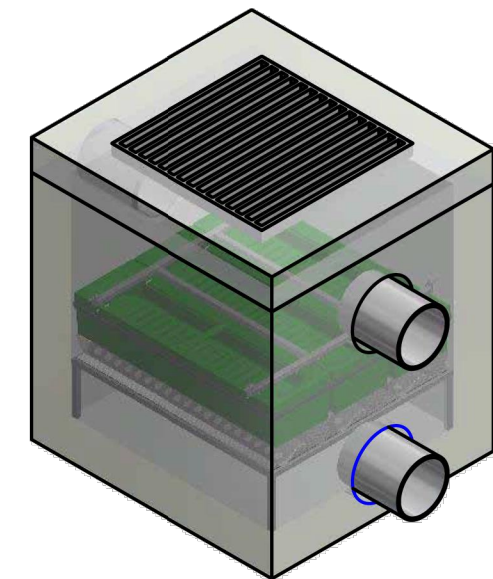


TOLERANCE: All Dimensions to Closest 10 mm & +/- 30 mm				ALL INTERCONNECTING PIPEWORK, PITS AND ASSOCIATED DRAINAGE BY OTHERS				OF SECTION D					
								CLIENT: CONFIDENTIAL - The drawings must not be disclosed to any third parties without written permission from SPEL STORMWATER . Unauthorised disclosure may result in prosecution. © SPEL STORMWATER - This drawing is the property of SPEL STORMWATER ABN: 83 151 832 629 and is subject to return on demand. It is submitted for the use only in connection with the proposal and contracts of SPEL STORMWATER with the expressed conditions that it is not to be reproduced or copied in any form. This data must only be used in accordance with our standard terms and conditions. © Copyright SPEL STORMWATER accepts no responsibility for any loss or damage resulting from any person acting on this information. The details and dimensions contained in this document may change, please check with SPEL STORMWATER for confirmation of current specifications. Drawn P.Z. Date 23/04/2020 Check Date Verified Date Approved Date Request No.		PROJECT			
										TITLE SPEL HYDROCHANNEL IN CONCRETE PIT 3 HYDROCHANEL - 450 L/S CONCRETE PIT - 1050 DEEP - CLASS B GENERAL ARRANGEMENT			
4	07/09/2021	P.Z.	DETAILS ADDED							SCALE	SIZE	SHEET	REV
3	07/09/2021	P.Z.	DESIGN CHANGED							N.T.S	A3	1	4
2	07/09/2021	P.Z.	DESIGN CHANGED							CUSTOMER CODE : DWG No.			
1	23/04/2020	P.Z.	INITIAL RELEASE							SP20-HC14460-P			
REV	DATE	BY	DESCRIPTION				CHK						

APPROVED BY	REVISION	DRAWN	DESCRIPTION	DATE	DRAWING TITLE	SHEET SIZEA3	JOB REFERENCE
NADER ZAKI MIEAust CPEng NER  ☎ 0413 942 613 ✉ admin@nycivilengineering.com.au 🌐 www.nycivilengineering.com.au	E	MR	ISSUED FOR DA	6.03.2024	ATLAN HYDROCHANNEL DETAILS	DESIGNED	E230197
	F	MR	UPDATED DRIVEWAY PLANS	22.03.2024		PROJECT TITLE PROPOSED SENIORS LIVING DEVELOPMENT No.37-43 HAY STREET COLLAROY	CHECKED
	G	MR	UPDATED ARCHITECTURAL PLANS	09.04.2024	ISSUE		No. IN SET 13
	A	NZ	ISSUED FOR DA	27.06.2023	SCALE		1:50
	B	MR	OSD DESIGN UPDATED	05.09.2023			
	C	NZ	UPDATED ARCHITECTURAL PLANS	23.10.2023			
	D	MR	UPDATED ARCHITECTURAL PLANS	05.12.2023			

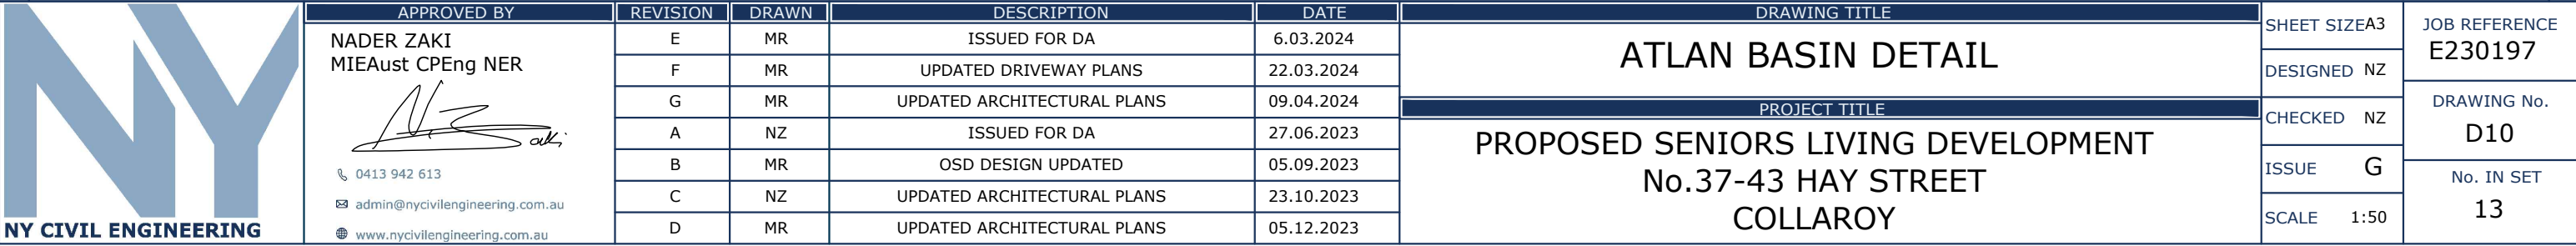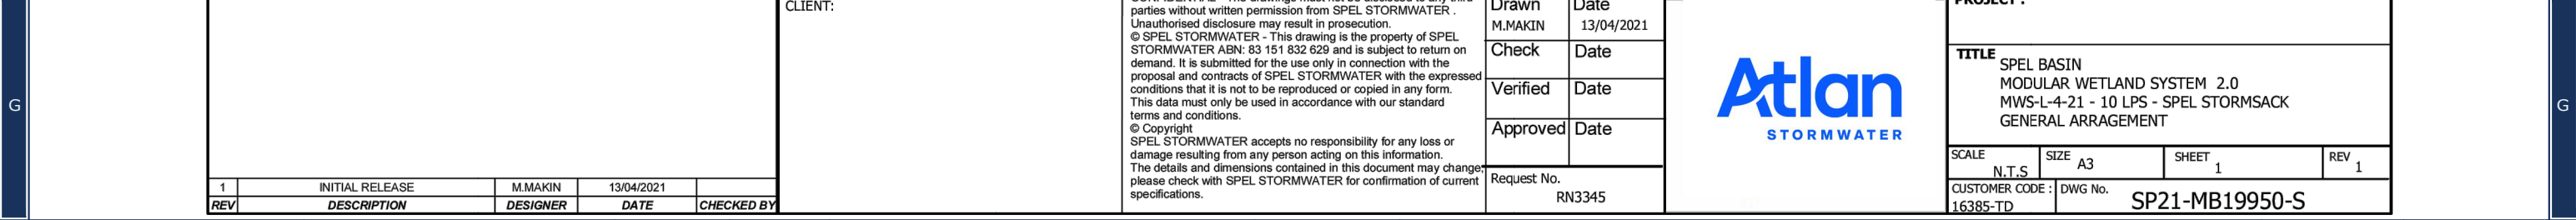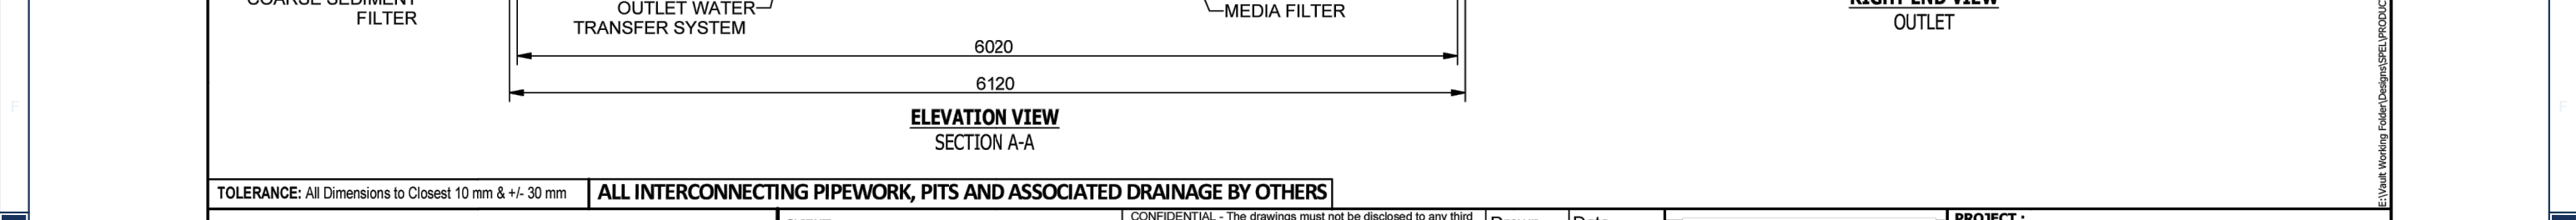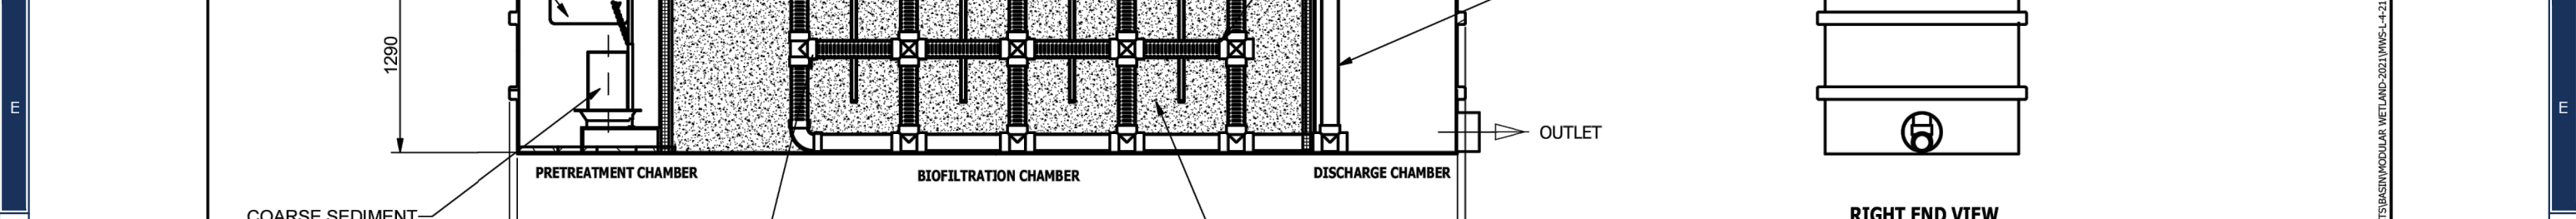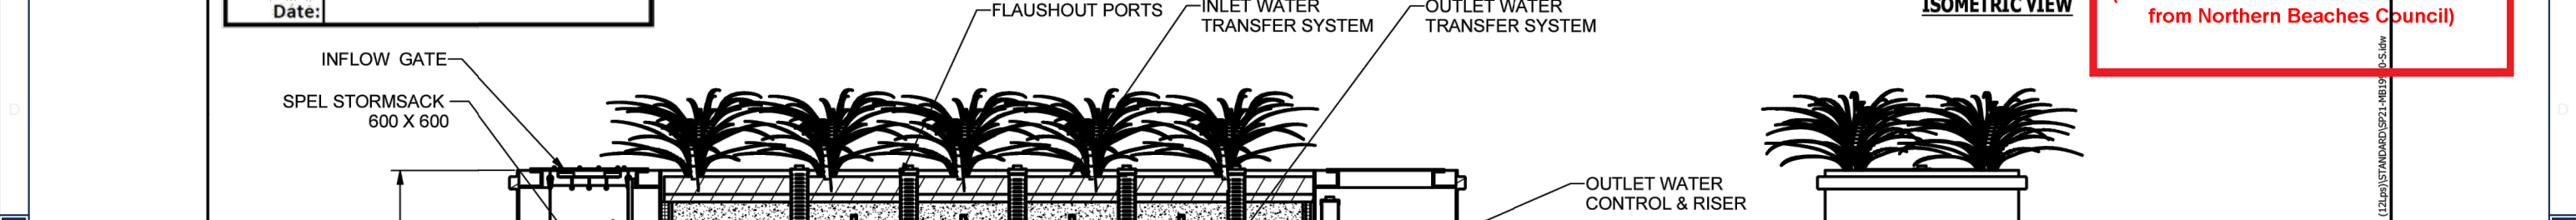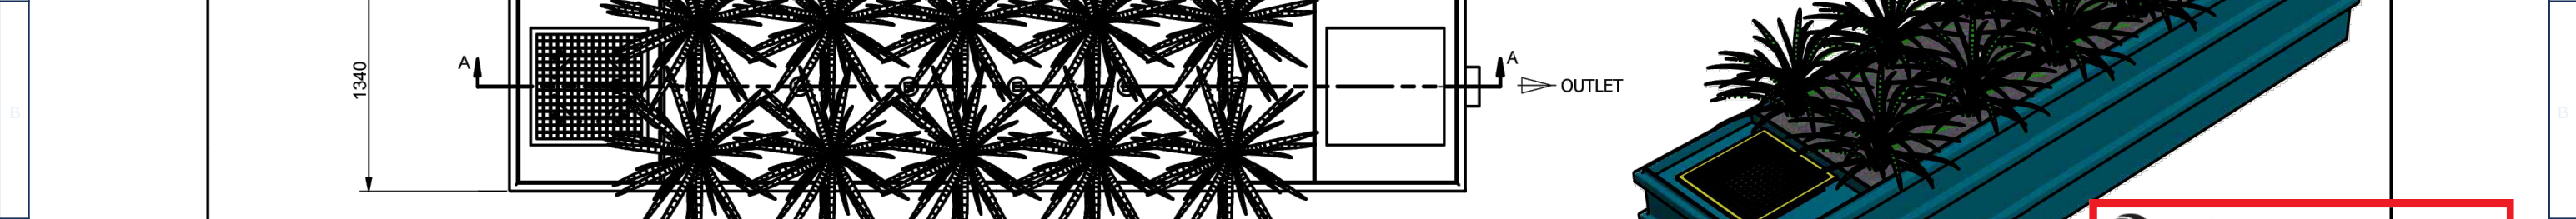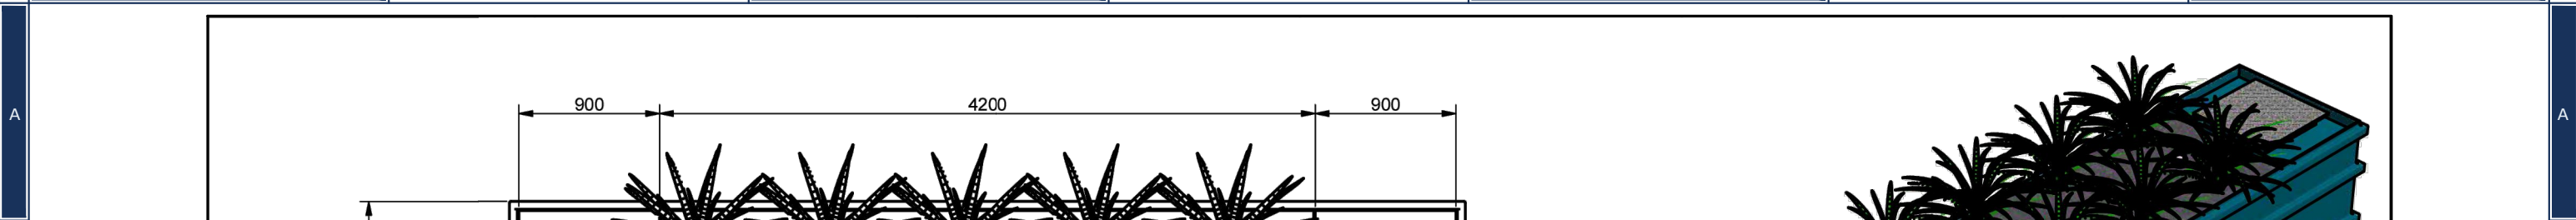


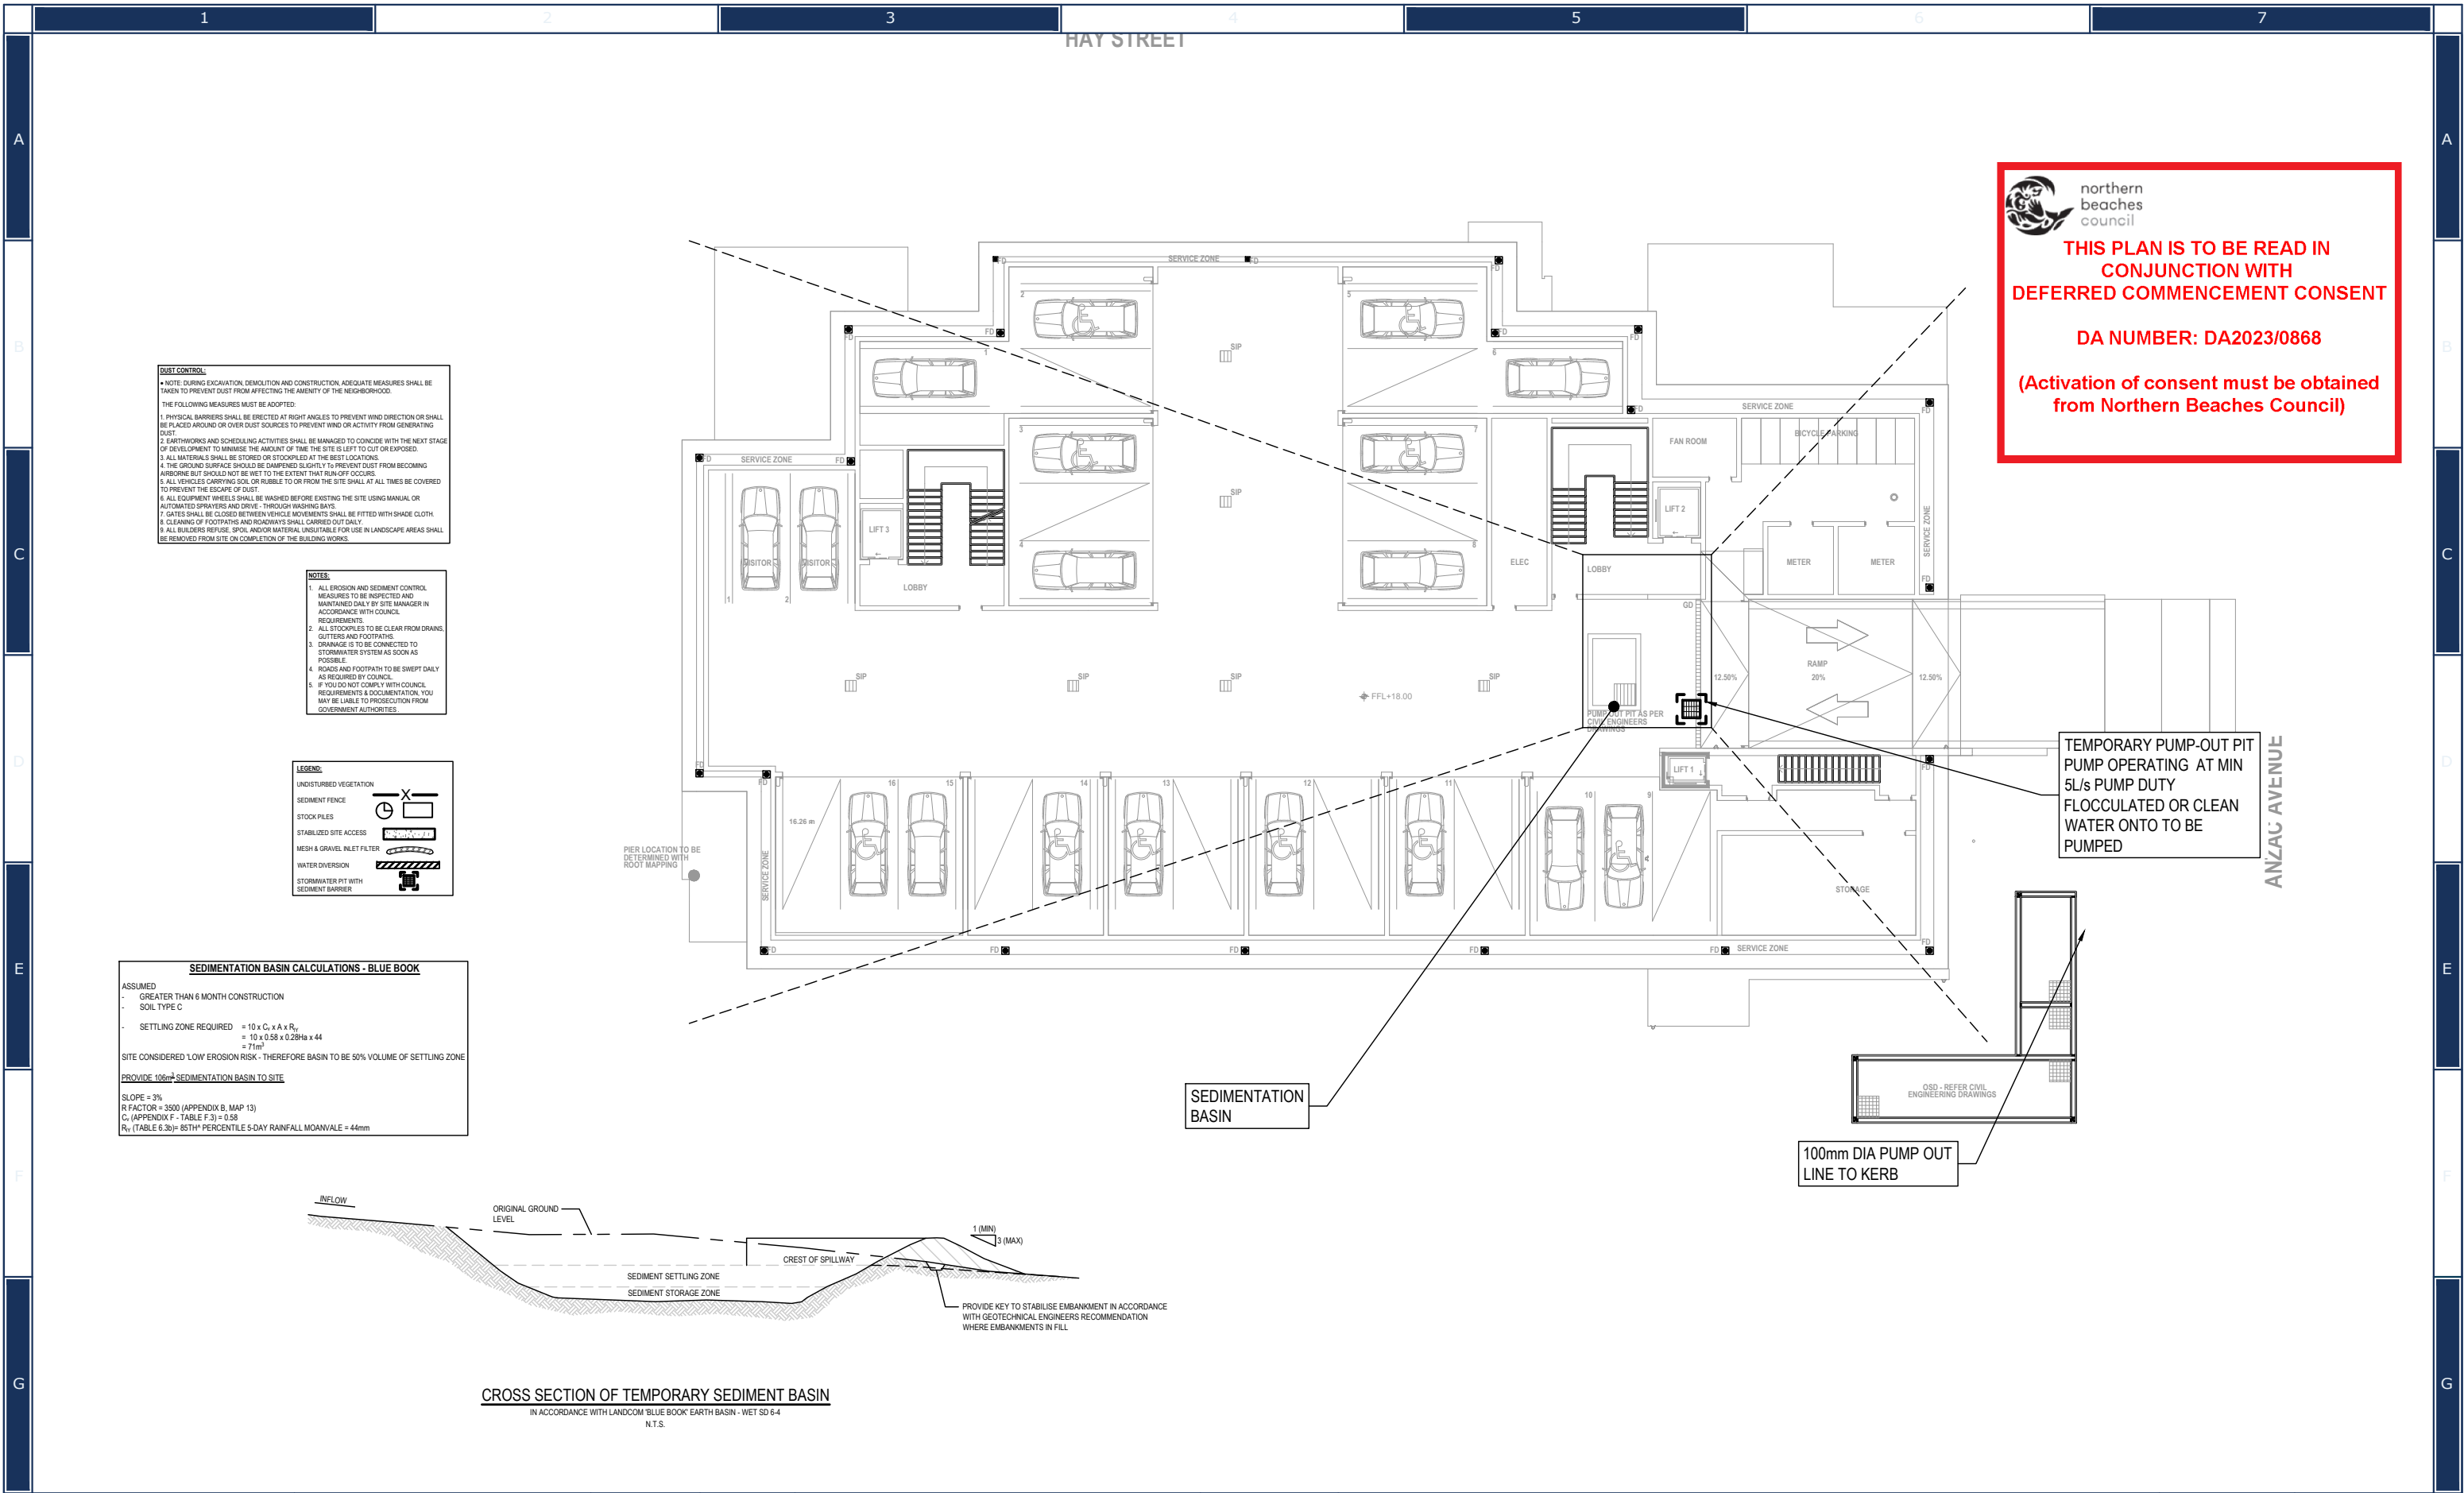

	APPROVED BY	REVISION	DRAWN	DESCRIPTION	DATE	DRAWING TITLE		SHEET SIZE		JOB REFERENCE	
	NADER ZAKI MIEAust CPEng NER  📞 0413 942 613 ✉ admin@nycivilengineering.com.au 🌐 www.nycivilengineering.com.au	E	MR	ISSUED FOR DA	6.03.2024	DRIVEWAY SECTION		A3		E230197	
		F	MR	UPDATED DRIVEWAY PLANS	22.03.2024			DESIGNED			NZ
		G	MR	UPDATED ARCHITECTURAL PLANS	09.04.2024			PROJECT TITLE		CHECKED	
		A	NZ	ISSUED FOR DA	27.06.2023	PROPOSED SENIORS LIVING DEVELOPMENT No.37-43 HAY STREET COLLARROY		ISSUE		G	No. IN SET 13
		B	MR	OSD DESIGN UPDATED	05.09.2023			SCALE		1:250	
		C	NZ	UPDATED ARCHITECTURAL PLANS	23.10.2023						
		D	MR	UPDATED ARCHITECTURAL PLANS	05.12.2023						

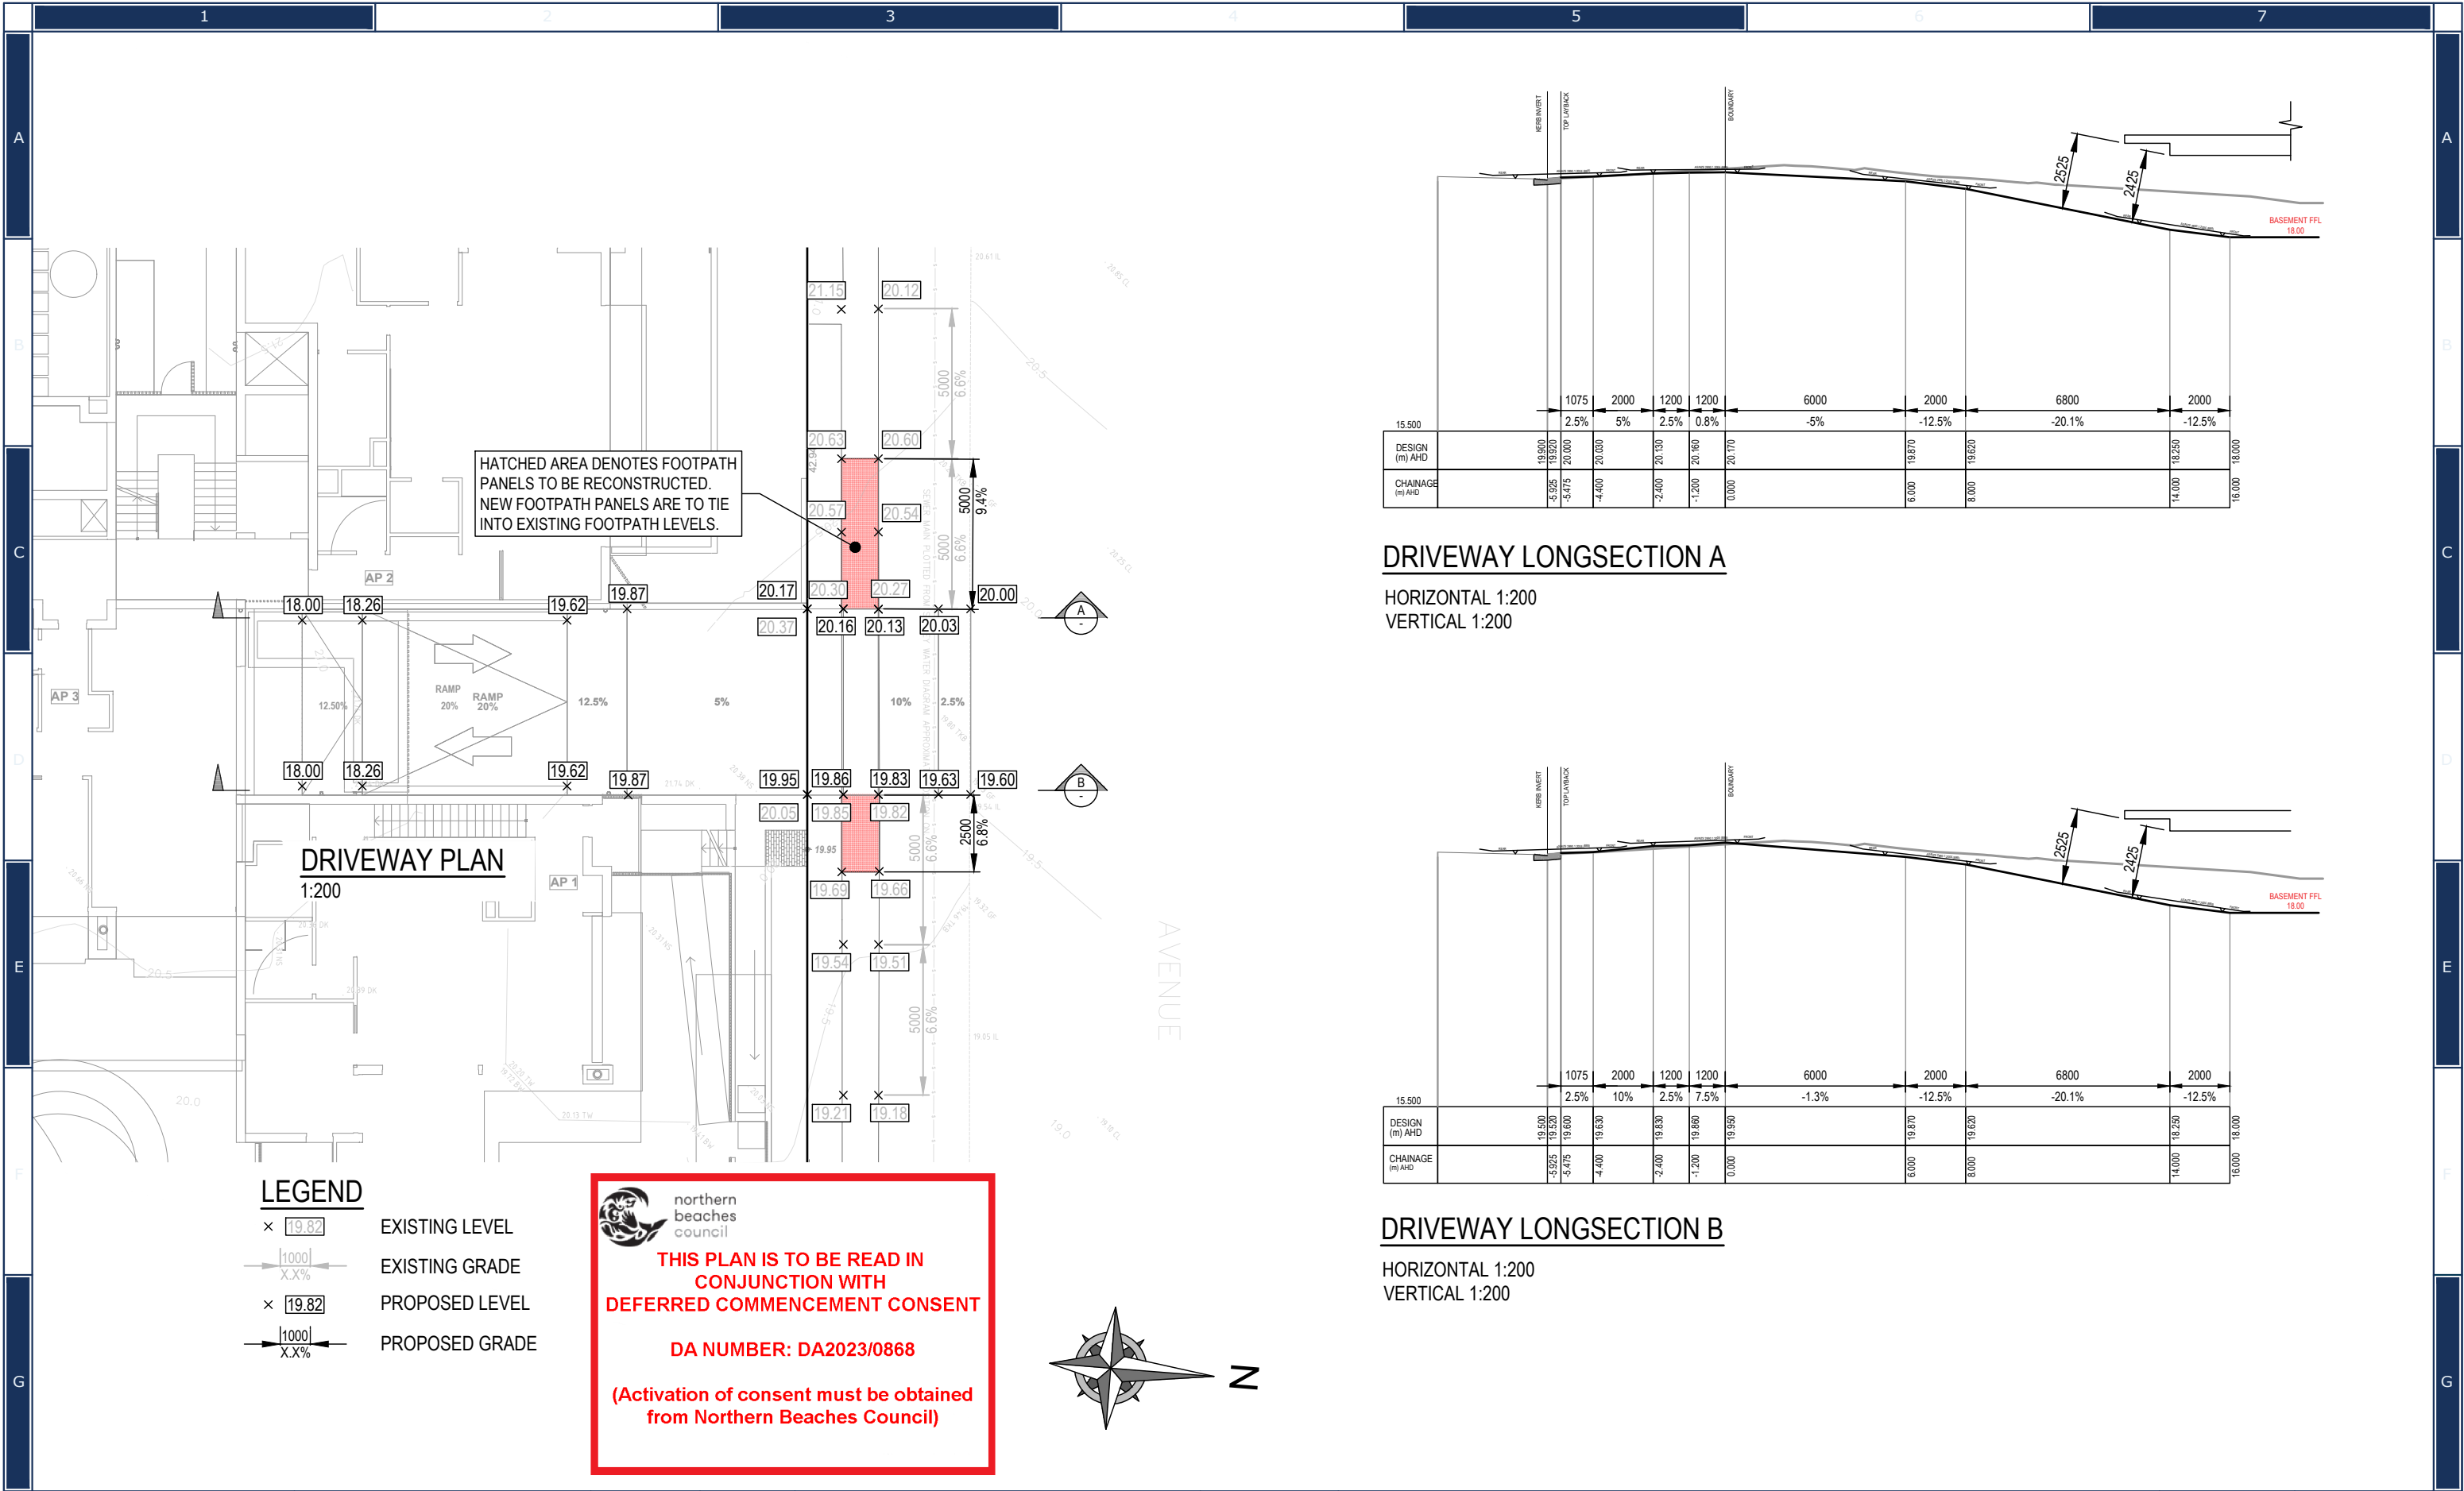

	APPROVED BY		REVISION	DRAWN	DESCRIPTION	DATE	DRAWING TITLE		SHEET SIZEA3	JOB REFERENCE E230197
	NADER ZAKI MIEAust CPEng NER		E	MR	ISSUED FOR DA	6.03.2024	DRIVEWAY SECTION		DESIGNED NZ	
			F	MR	UPDATED DRIVEWAY PLANS	22.03.2024	PROJECT TITLE PROPOSED SENIORS LIVING DEVELOPMENT No.37-43 HAY STREET COLLARROY		CHECKED NZ	DRAWING No. D12
	0413 942 613		G	MR	UPDATED ARCHITECTURAL PLANS	09.04.2024			ISSUE G	No. IN SET 13
	admin@nycivilengineering.com.au		A	NZ	ISSUED FOR DA	27.06.2023			SCALE 1:200	
www.nycivilengineering.com.au		B	MR	OSD DESIGN UPDATED	05.09.2023					
		C	NZ	UPDATED ARCHITECTURAL PLANS	23.10.2023					
		D	MR	UPDATED ARCHITECTURAL PLANS	05.12.2023					

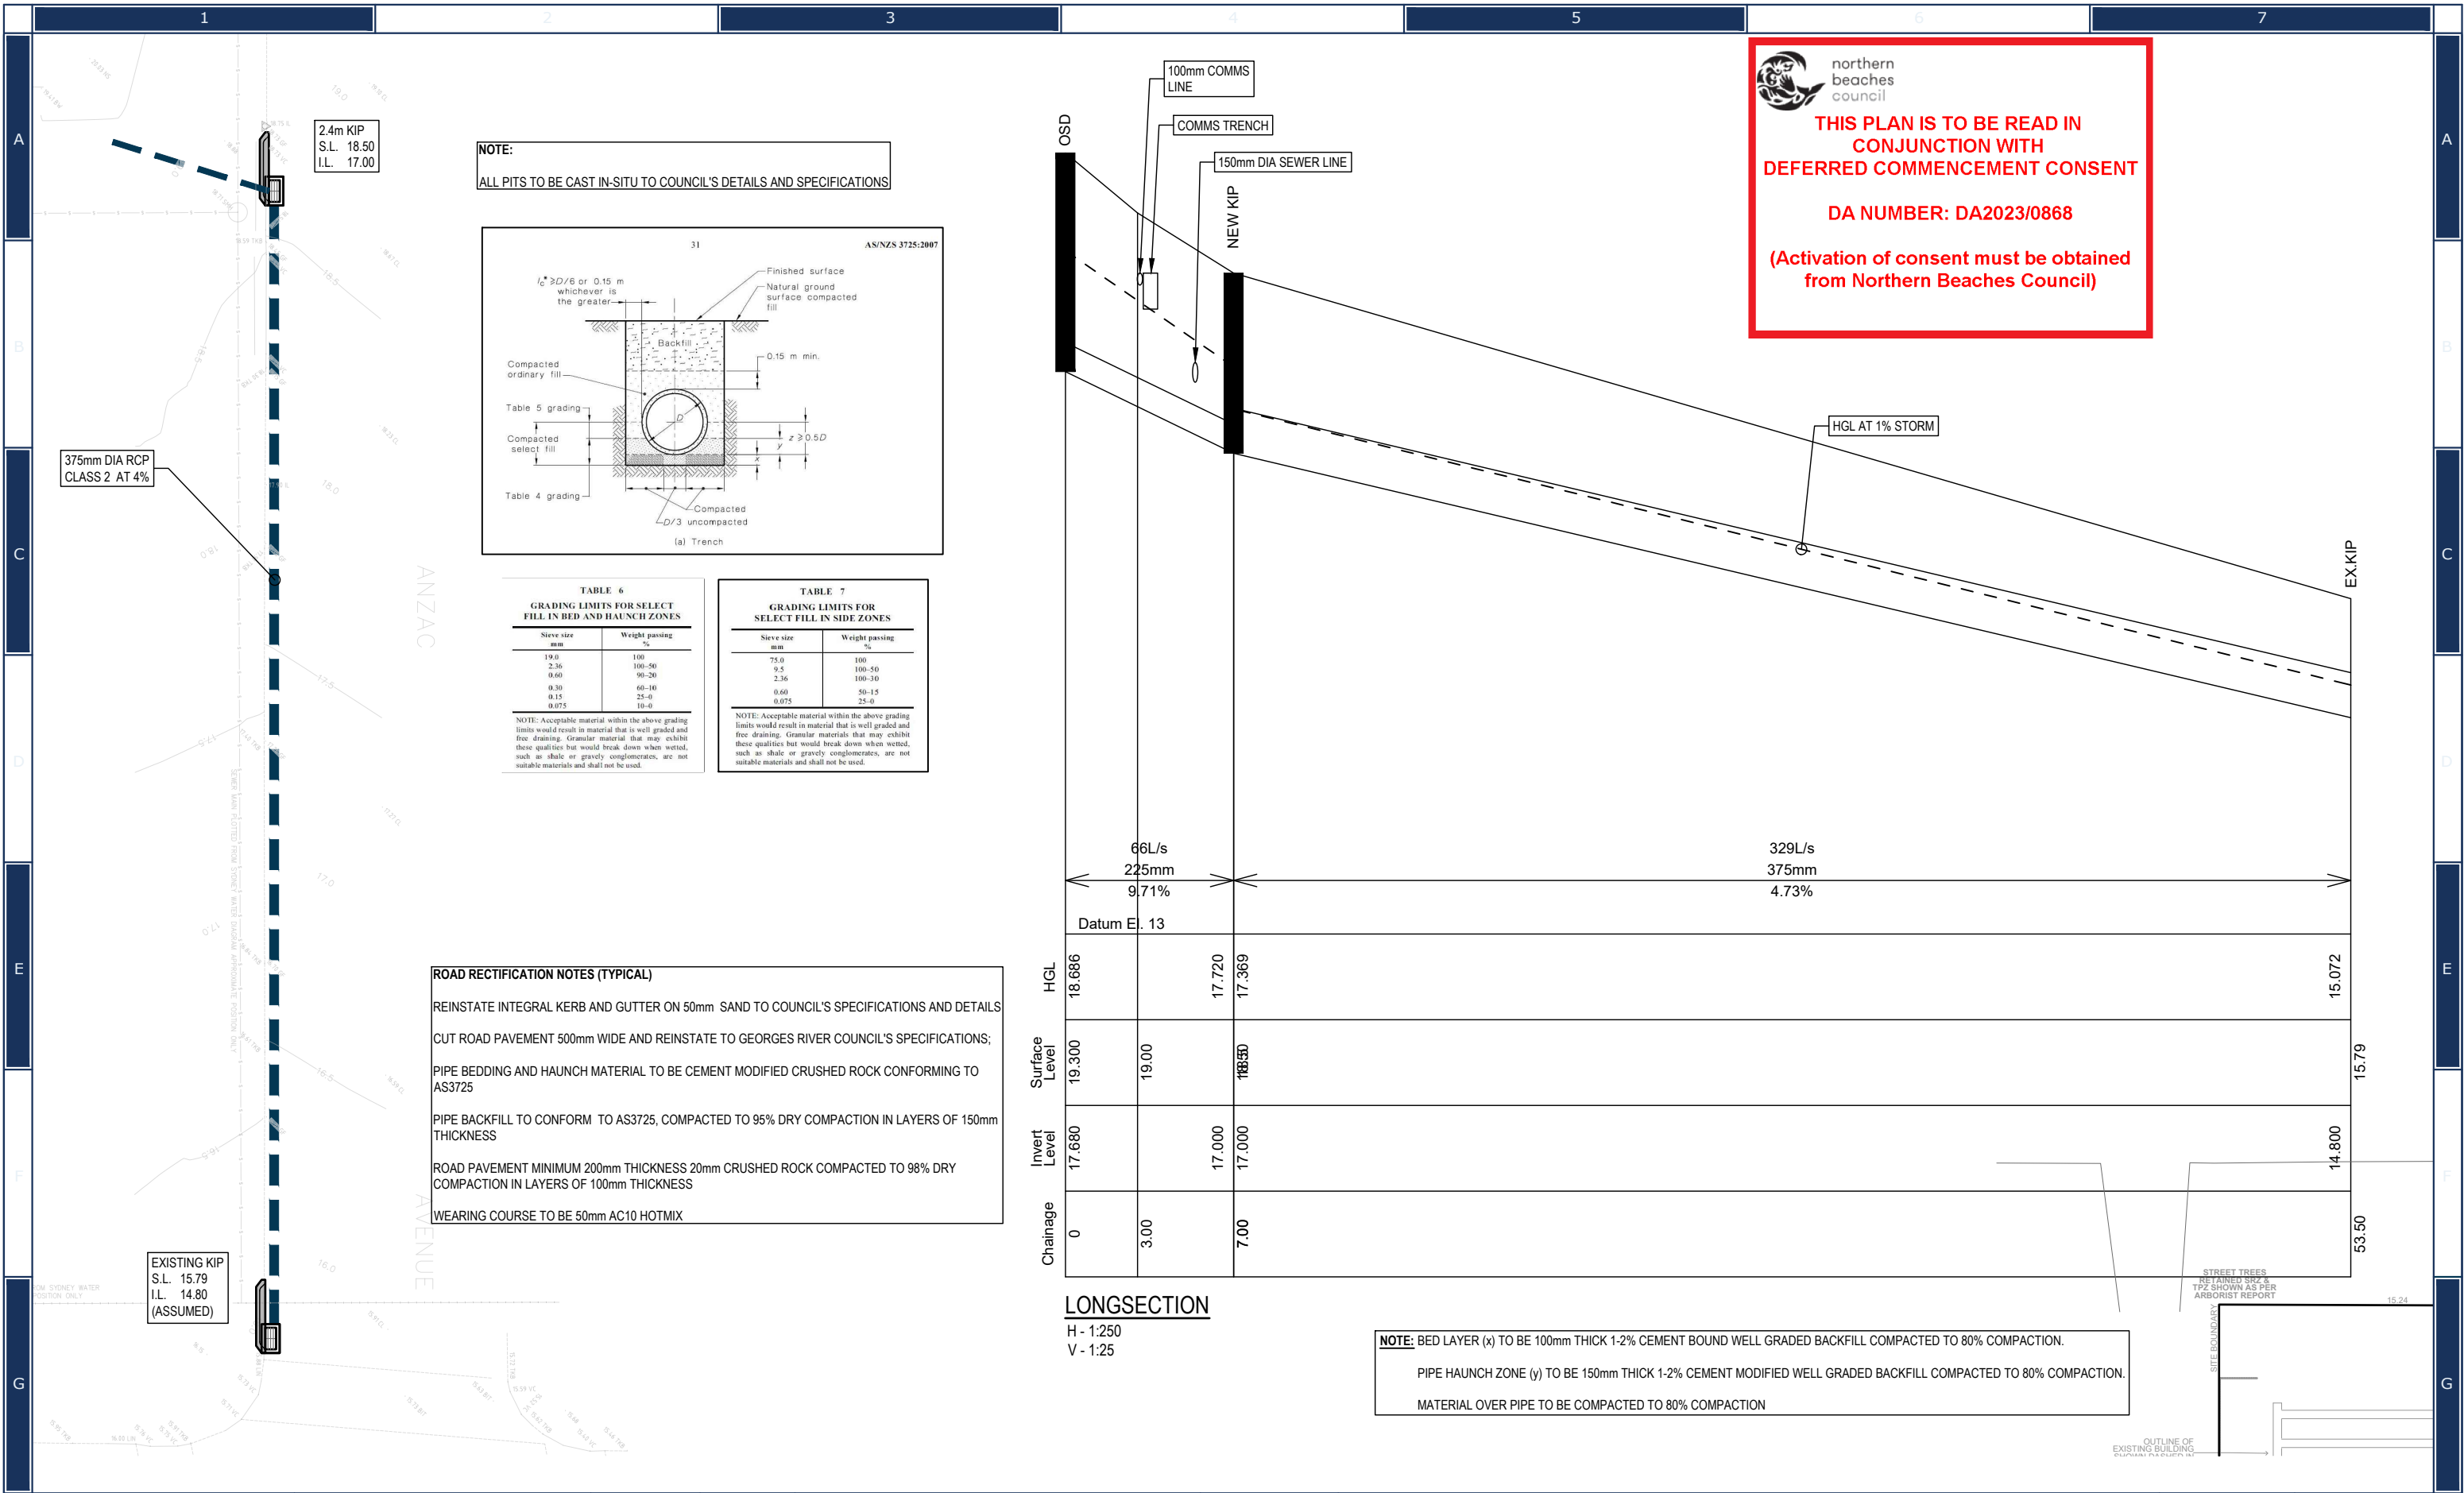

APPROVED BY		REVISION	DRAWN	DESCRIPTION	DATE	DRAWING TITLE		SHEET SIZE	JOB REFERENCE
NY CIVIL ENGINEERING NADER ZAKI MIEAust CPEng NER 0413 942 613 admin@nycivilengineering.com.au www.nycivilengineering.com.au		E	MR	ISSUED FOR DA	6.03.2024	EXTERNAL PIPE SECTION		A3	E230197
		F	MR	UPDATED DRIVEWAY PLANS	22.03.2024			NZ	
		G	MR	UPDATED ARCHITECTURAL PLANS	09.04.2024	PROJECT TITLE		NZ	D13
		A	NZ	ISSUED FOR DA	27.06.2023			G	No. IN SET
		B	MR	OSD DESIGN UPDATED	05.09.2023				13
		C	NZ	UPDATED ARCHITECTURAL PLANS	23.10.2023	PROPOSED SENIORS LIVING DEVELOPMENT No.37-43 HAY STREET COLLARROY		1:250	
		D	MR	UPDATED ARCHITECTURAL PLANS	05.12.2023				