


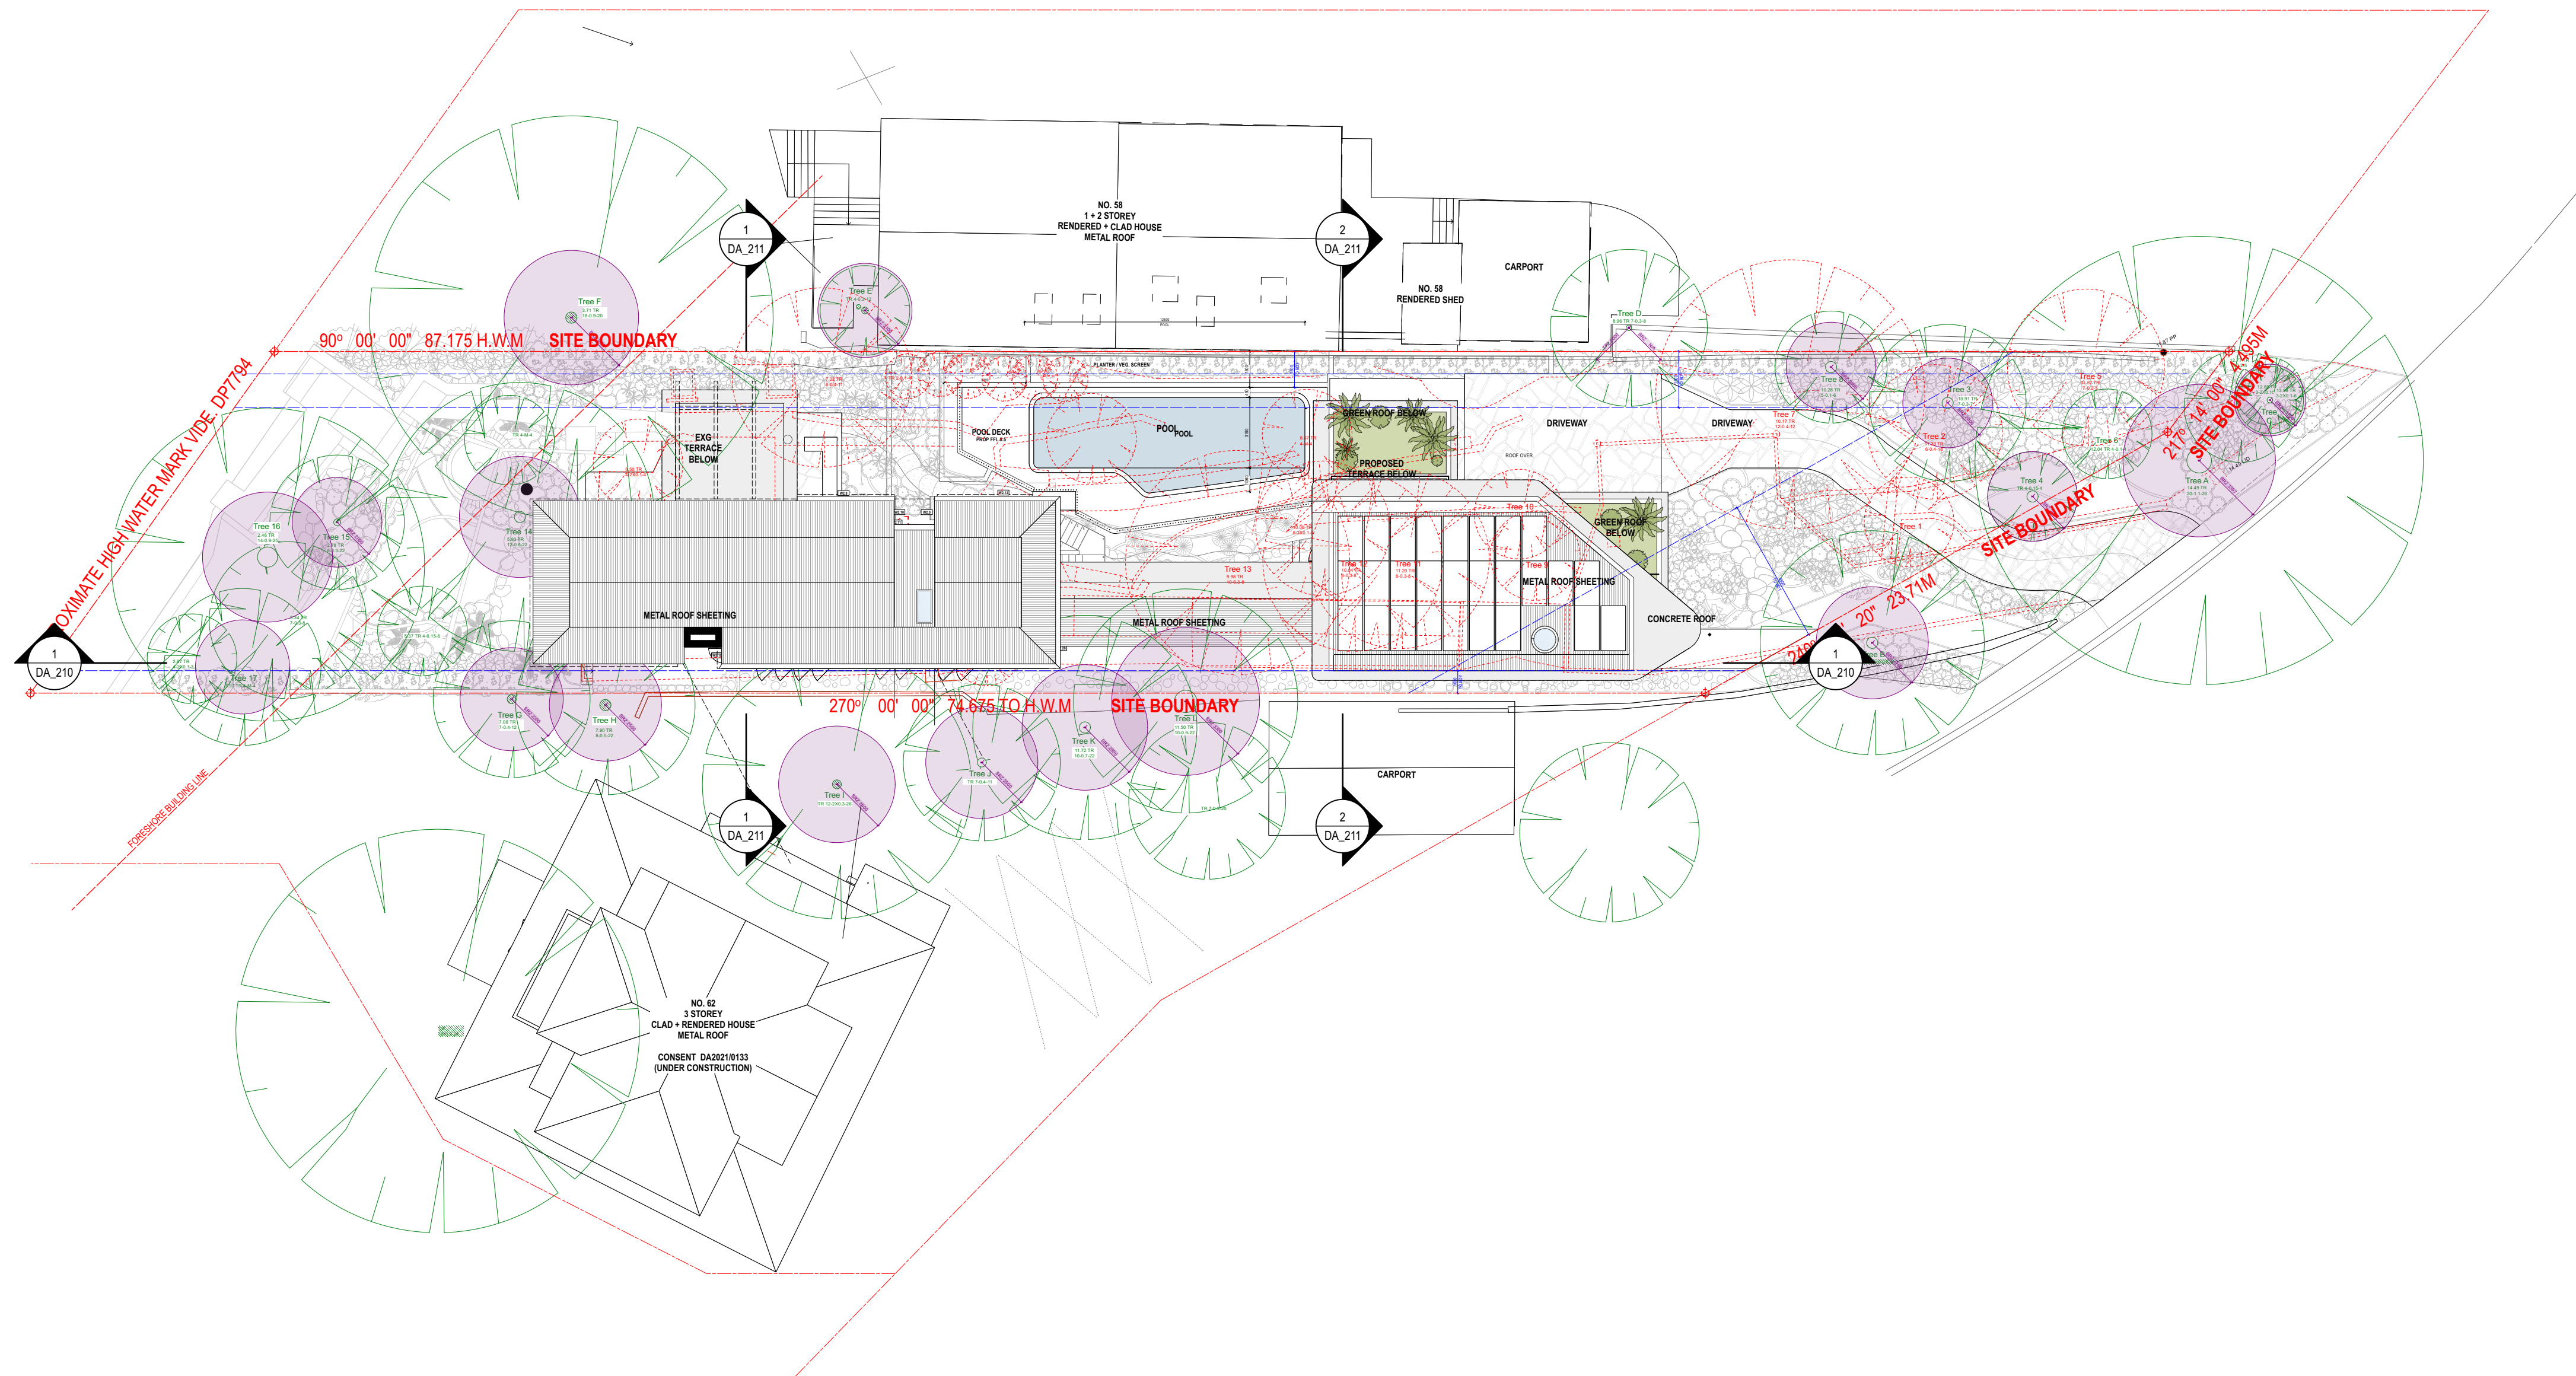

NOTES

THIS DRAWING IS PART OF A SET AND SHOULD BE READ IN CONJUNCTION WITH ALL OTHER DOCUMENTS. VERIFY ALL DIMENSIONS ON SITE PRIOR TO COMMENCING CONSTRUCTION OR FABRICATION. REPORT ANY DISCREPANCIES TO THE ARCHITECT FOR VERIFICATION.

DO NOT SCALE DRAWINGS. FIGURED DIMENSIONS TAKE PRECEDENCE OVER SCALED DIMENSIONS. THIS DRAWING AND THE DESIGNS CONTAINED HEREIN ARE PROTECTED BY COPYRIGHT. THE ARCHITECT GRANTS THE COPYRIGHT LICENCE ONLY FOR THE SPECIFIC PROJECT, AND FOR THE PURPOSE SHOWN AT "STATUS."

REVISION SCHEDULE			
Rev.	Date	Issued By	Revision Notes
A	27/9/22	AH	DEVELOPMENT APPLICATION
B	23/6/23	RE	REVISED DA APPLICATION
C	28/8/23	SH	REVISED DA APPLICATION

LEGEND / KEY	
	DEMOLISHED
	SETBACK
	DEMOLISHED TREE
	EXISTING TREE



Project:
ALTS & ADS TO EXISTING HOUSE
60 HUDSON PDE, CLAREVILLE NSW 2107

Client:
OLIVER & NICOLA HARTLEY

Drawing Name:
SITE PLAN

Job Number:
2130

Scale:
1:200

Plot Date:
28/8/23



Drawing Status:
DA

Drawing No:
DA_003

Drawn By:
LR

Revision:
C

nominated architect: Dominic Bennett 7365 (NSW)

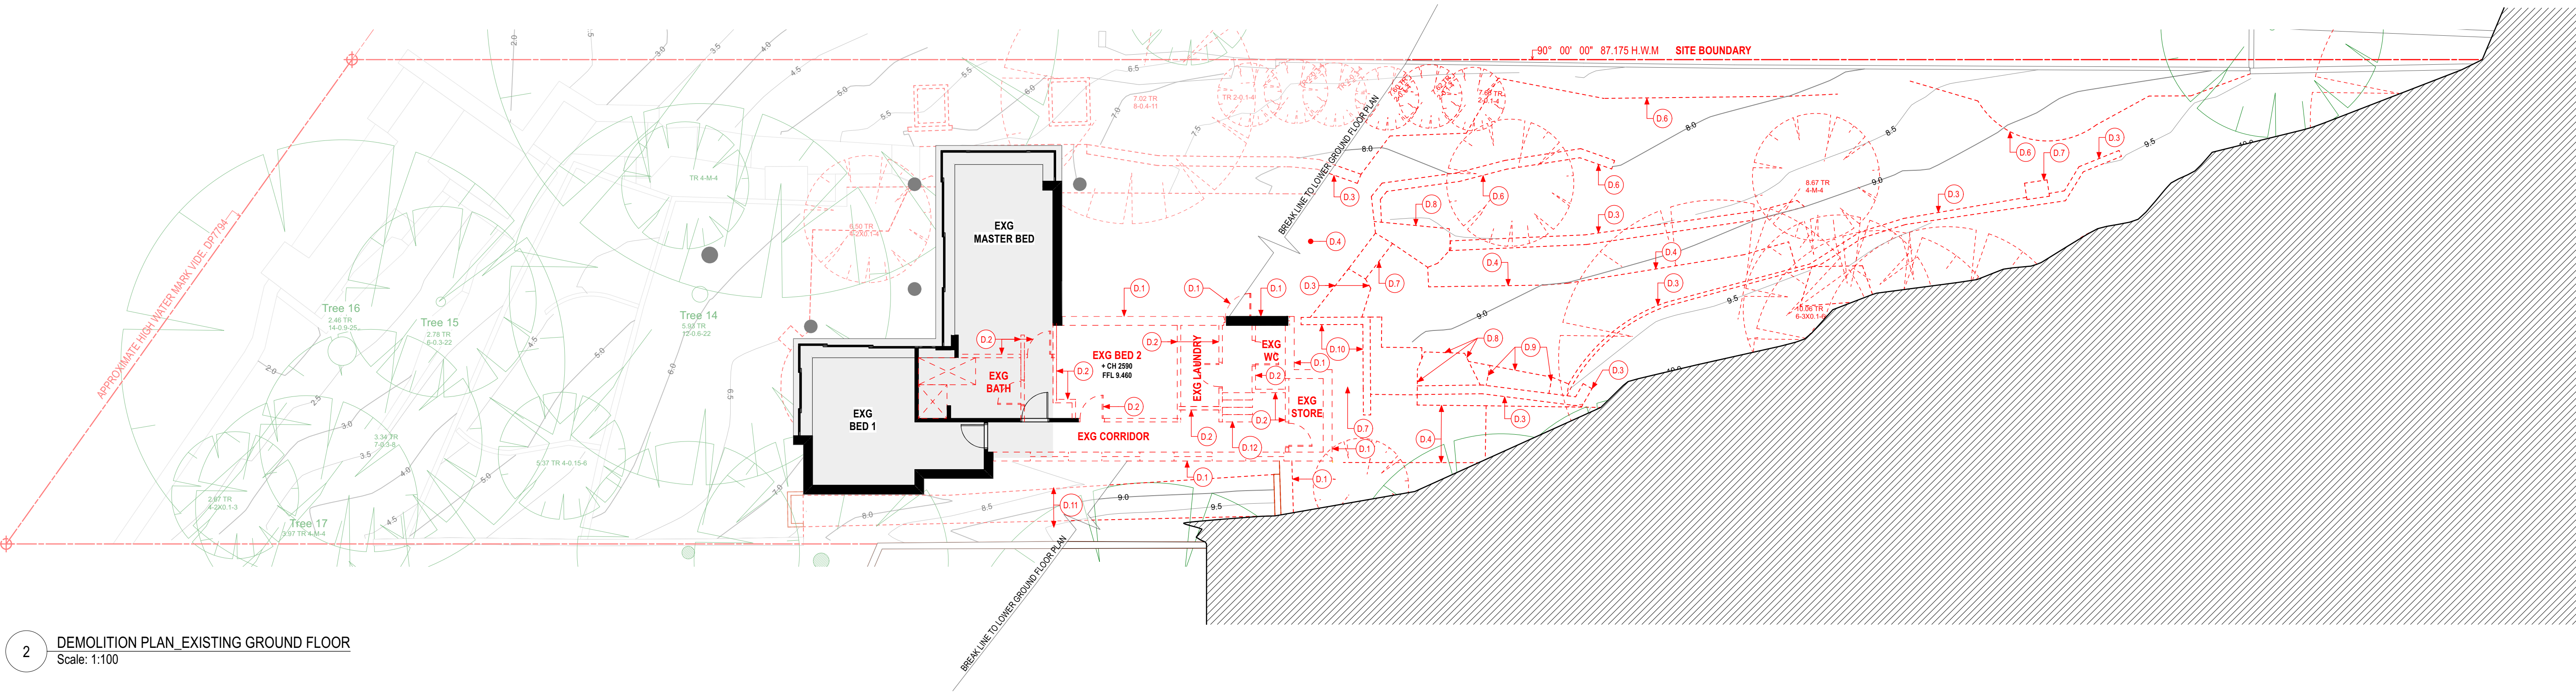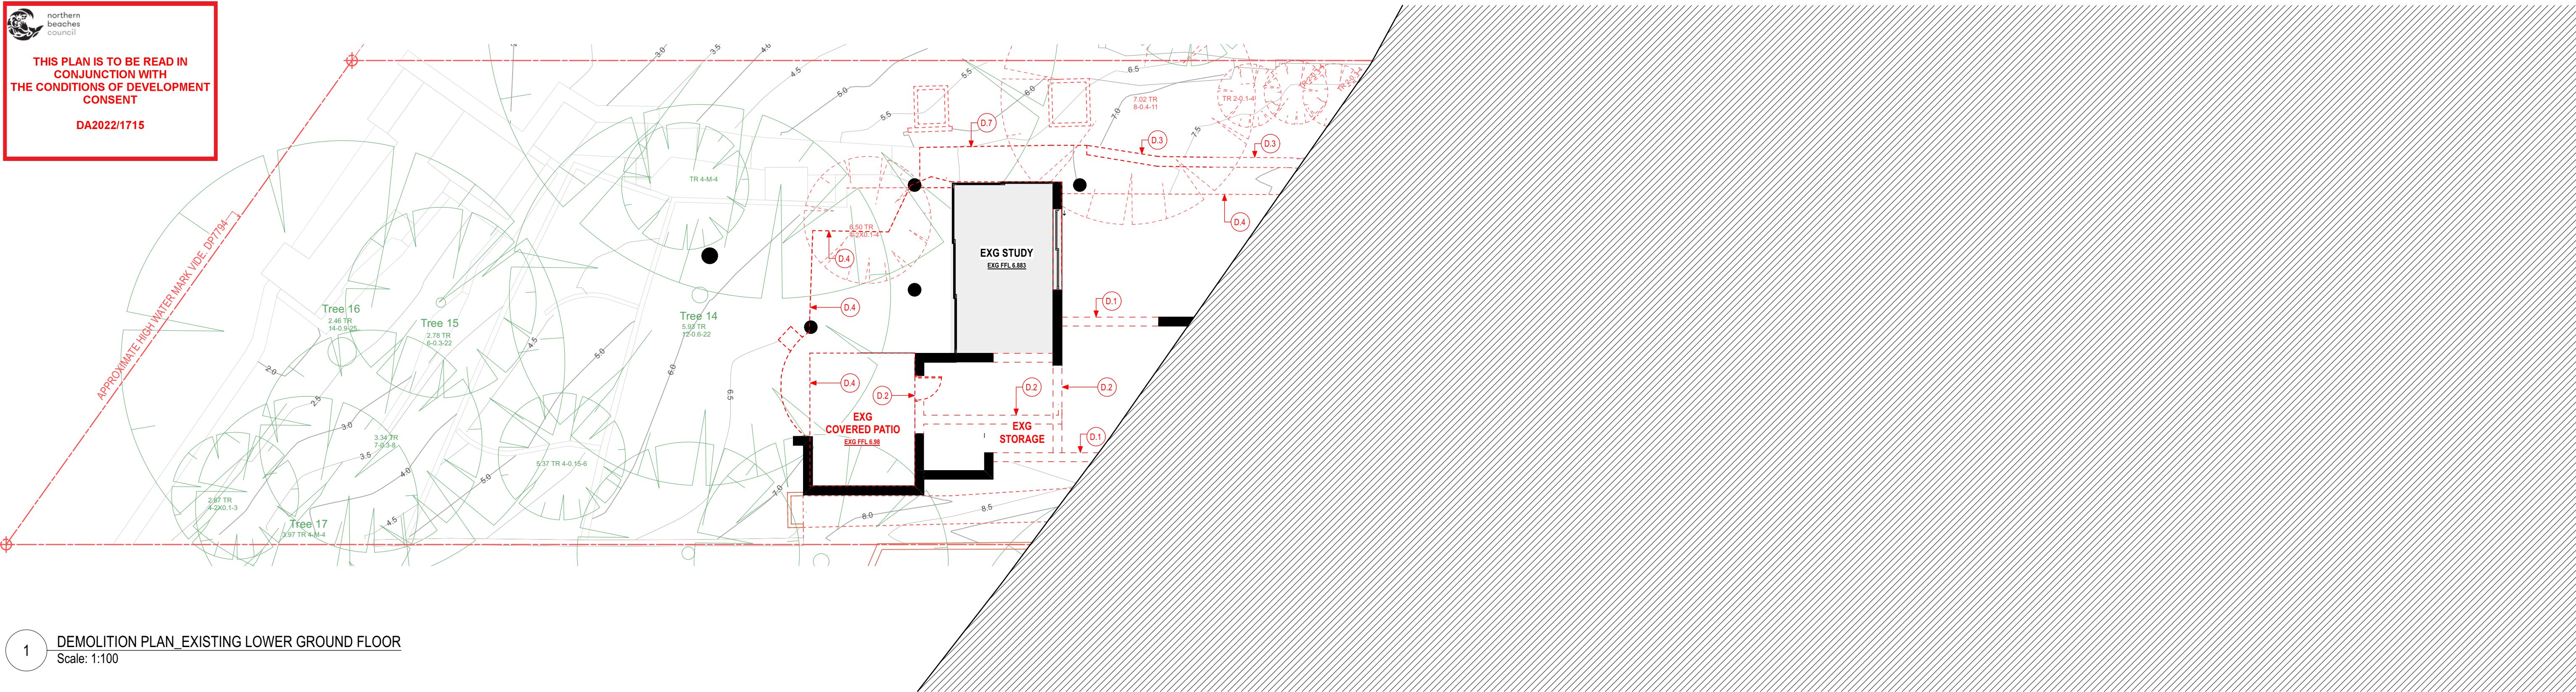

- DEMOLITION NOTES**
1. DEMOLISH EXG EXTERNAL WALL AND ALL OPENINGS. EXTENT AS SHOWN ON DEMOLITION PLAN
 2. DEMOLISH EXG INTERNAL WALL AND ALL OPENINGS. EXTENT AS SHOWN ON DEMOLITION PLAN
 3. DEMOLISH EXG RETAINING WALL
 4. DEMOLISH EXG PAVED TERRACED EXISTING PAVED LANDSCAPING
 5. N/A
 6. DEMOLISH EXG LOW HEIGHT GARDEN EDGE
 7. DEMOLISH EXG EXTERNAL STAIRS
 8. EXCAVATE EXISTING ROCK
 9. DEMOLISH EXG BBQ AND ALL HOUSING
 10. DEMOLISH EXG LOW HEIGHT WALL
 11. DEMOLISH EXG DISH DRAIN
 12. DEMOLISH EXG INTERNAL STAIR



NOTES

THIS DRAWING IS PART OF A SET AND SHOULD BE READ IN CONJUNCTION WITH ALL OTHER DOCUMENTS. VERIFY ALL DIMENSIONS ON SITE PRIOR TO COMMENCING CONSTRUCTION OR FABRICATION. REPORT ANY DISCREPANCIES TO THE ARCHITECT FOR VERIFICATION.

DO NOT SCALE DRAWINGS. FIGURED DIMENSIONS TAKE PRECEDENCE OVER SCALED DIMENSIONS. THIS DRAWING AND THE DESIGNS CONTAINED HEREIN ARE PROTECTED BY COPYRIGHT. THE ARCHITECT GRANTS THE COPYRIGHT LICENCE ONLY FOR THE SPECIFIC PROJECT, AND FOR THE PURPOSE SHOWN AT "STATUS."

REVISION SCHEDULE			
Rev.	Date	Issued By	Revision Notes
A	27/9/22	AH	DEVELOPMENT APPLICATION
B	23/6/23	RE	REVISED DA APPLICATION
C	28/8/23	SH	REVISED DA APPLICATION

LEGEND / KEY

 EXISTING WALL

 DEMOLISHED WALL



Suite 404, 1 Chandos Street, St Leonards, NSW 2065 ph.(02) 9043 9968 e.info@bennettmurada.com.au

Project:
ALTS & ADS TO EXISTING HOUSE
60 HUDSON PDE, CLAREVILLE NSW 2107

Client:
OLIVER & NICOLA HARTLEY

Drawing Name:
DEMOLITION PLANS - LOWER GROUND + GROUND

Job Number:
2130

Scale:
1:100

Plot Date:
28/8/23

Drawing Status:
DA

Drawing No:
DA_004

Drawn By:
LR

Revision:
C


nominated architect: Dominic Bennett 7365 (NSW)




northern
beaches
council

THIS PLAN IS TO BE READ IN
CONJUNCTION WITH
THE CONDITIONS OF DEVELOPMENT
CONSENT

DA2022/1715

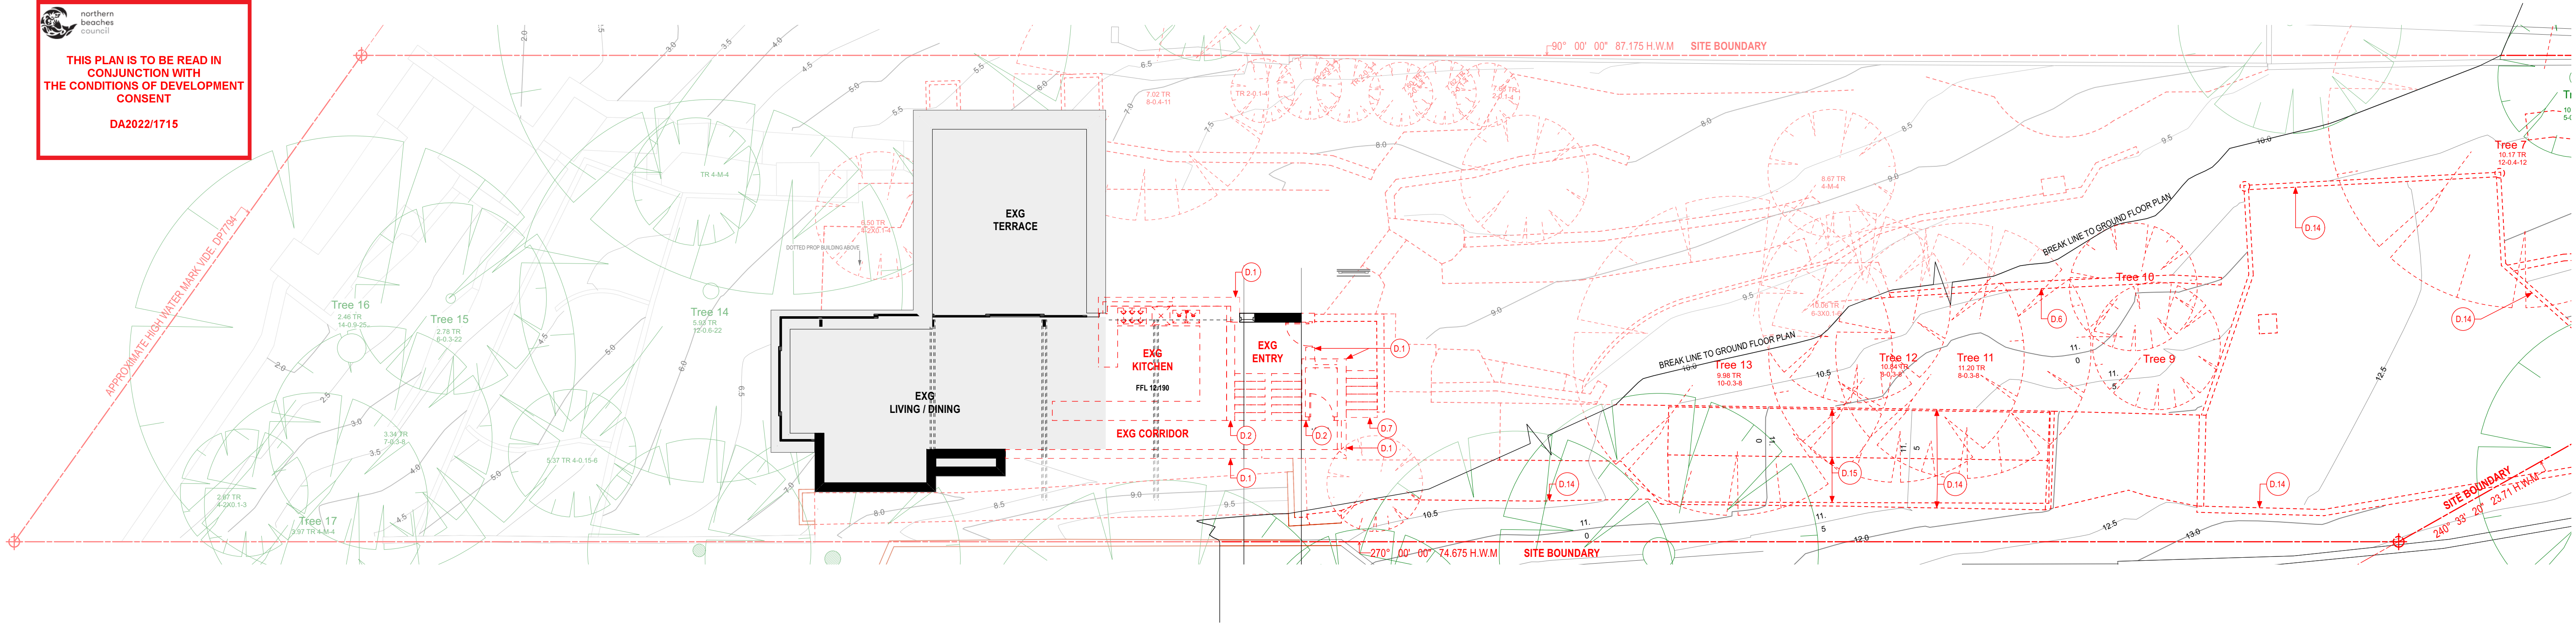

1 DEMOLITION PLAN_EXISTING FIRST FLOOR
Scale: 1:100

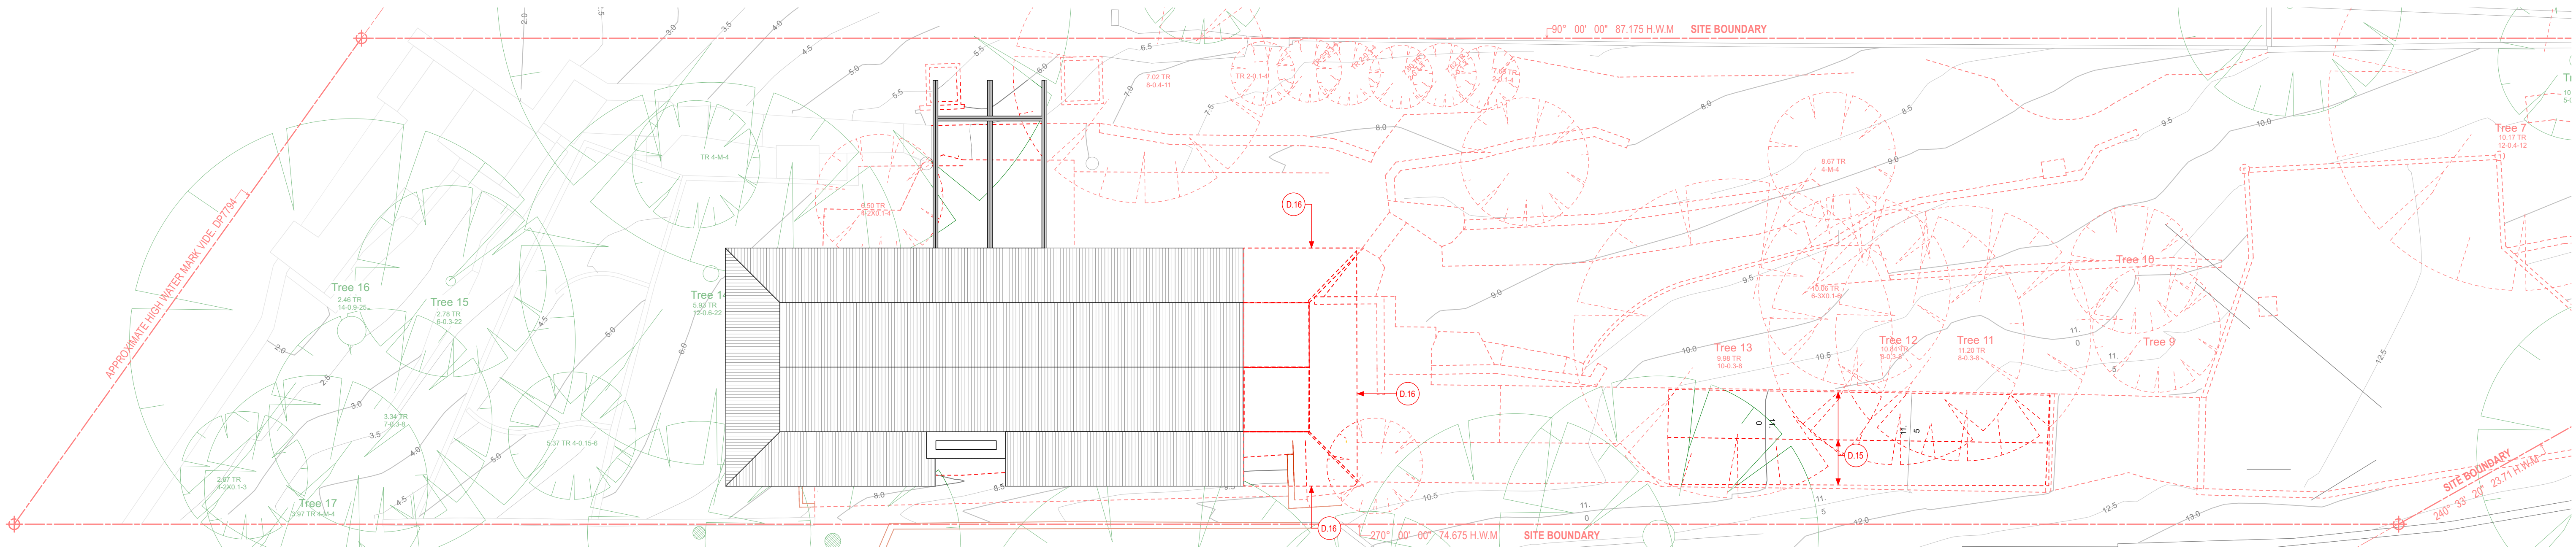

2 DEMOLITION PLAN_EXISTING ROOF PLAN
Scale: 1:100

- DEMOLITION NOTES**
- DEMOLISH EXG EXTERNAL WALL AND ALL OPENINGS. EXTENT AS SHOWN ON DEMOLITION PLAN
 - DEMOLISH EXG INTERNAL WALL AND ALL OPENINGS. EXTENT AS SHOWN ON DEMOLITION PLAN
 - N/A
 - N/A
 - N/A
 - DEMOLISH EXG LOW HEIGHT GARDEN EDGE
 - DEMOLISH EXG EXTERNAL STAIRS
 - N/A
 - N/A
 - N/A
 - N/A
 - N/A
 - N/A
 - N/A
 - DEMOLISH EXG CONCRETE DRIVEWAY AND PATH
 - DEMOLISH EXG CARPORT ROOF STRUCTURE
 - DEMOLISH PORTION OF METAL ROOF



NOTES

THIS DRAWING IS PART OF A SET AND SHOULD BE READ IN CONJUNCTION WITH ALL OTHER DOCUMENTS. VERIFY ALL DIMENSIONS ON SITE PRIOR TO COMMENCING CONSTRUCTION OR FABRICATION. REPORT ANY DISCREPANCIES TO THE ARCHITECT FOR VERIFICATION.

DO NOT SCALE DRAWINGS. FIGURED DIMENSIONS TAKE PRECEDENCE OVER SCALED DIMENSIONS. THIS DRAWING AND THE DESIGNS CONTAINED HEREIN ARE PROTECTED BY COPYRIGHT. THE ARCHITECT GRANTS THE COPYRIGHT LICENCE ONLY FOR THE SPECIFIC PROJECT, AND FOR THE PURPOSE SHOWN AT "STATUS."

REVISION SCHEDULE			
Rev.	Date	Issued By	Revision Notes
A	27/9/22	AH	DEVELOPMENT APPLICATION
B	23/6/23	RE	REVISED DA APPLICATION
C	28/8/23	SH	REVISED DA APPLICATION

LEGEND / KEY

 EXISTING WALL

 DEMOLISHED WALL



Project:
ALTS & ADS TO EXISTING HOUSE
60 HUDSON PDE, CLAREVILLE NSW 2107

Client:
OLIVER & NICOLA HARTLEY

Drawing Name:
DEMOLITION PLANS - LEVEL 01 + ROOF

Job Number:
2130

Scale:
1:100

Plot Date:
28/8/23

Drawing Status:
DA

Drawing No:
DA_005


Drawn By:
LR

Revision:
C

nominated architect: Dominic Bennett 7365 (NSW)

- SCHEDULE OF KEY AMENDMENTS:**
- 1 BOATSHED DELETED
 - 2 EXISTING TREES & LANDSCAPE RETAINED
 - 3 EXISTING SECTION OF WALL RETAINED
 - 4 SETBACK TO BOUNDARY INCREASED AND POOL LAYOUT/LEVEL MODIFIED
 - 5 GALLERY MOVED NORTH TO INCREASE SETBACK TO BOUNDARY (2.5m)
 - 6 PLAYROOM SETBACK INCREASED TO 2.5m
 - 7 KITCHEN EXTENT DECREASED & SECTION OF EXISTING WALL RETAINED
 - 8 EXISTING ROOF HEIGHT RETAINED
 - 9 NEW SECTION OF ROOF RE-CONFIGURED
 - 10 WINDOW CONFIGURATION UPDATED


THIS PLAN IS TO BE READ IN CONJUNCTION WITH THE CONDITIONS OF DEVELOPMENT CONSENT
DA2022/1715

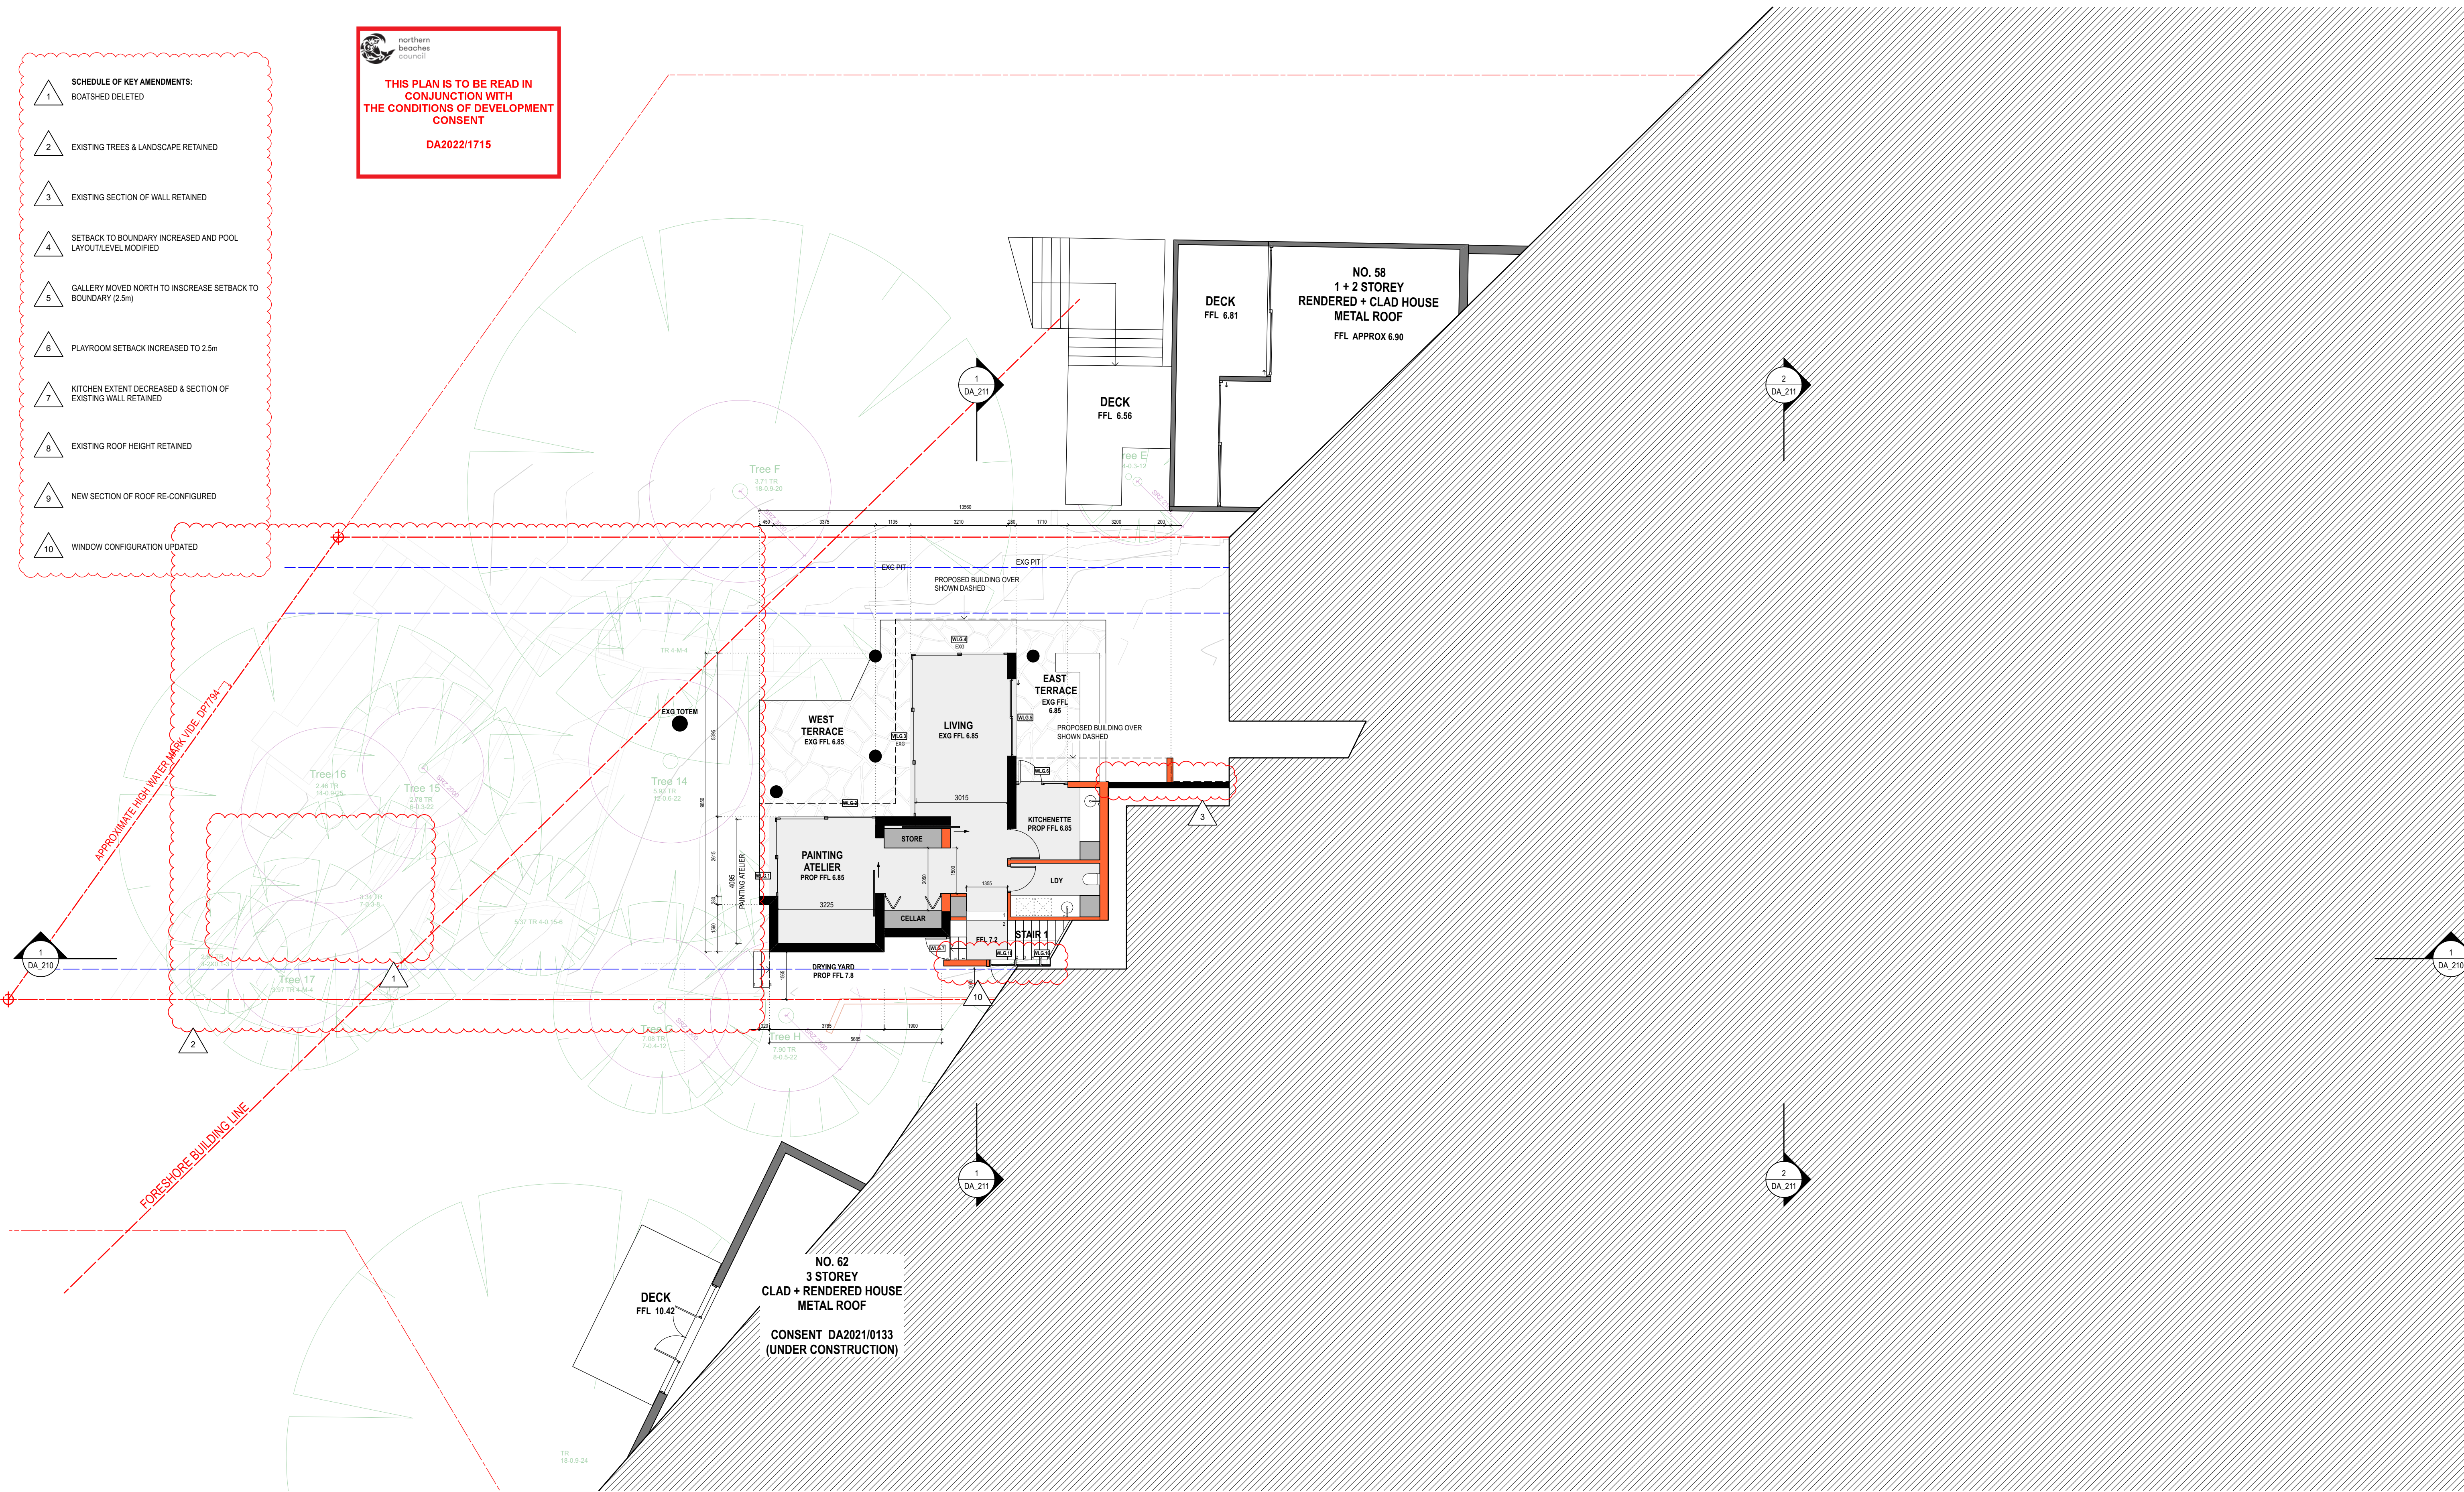

NOTES
THIS DRAWING IS PART OF A SET AND SHOULD BE READ IN CONJUNCTION WITH ALL OTHER DOCUMENTS. VERIFY ALL DIMENSIONS ON SITE PRIOR TO COMMENCING CONSTRUCTION OR FABRICATION. REPORT ANY DISCREPANCIES TO THE ARCHITECT FOR VERIFICATION.

DO NOT SCALE DRAWINGS. FIGURED DIMENSIONS TAKE PRECEDENCE OVER SCALED DIMENSIONS. THIS DRAWING AND THE DESIGNS CONTAINED HEREIN ARE PROTECTED BY COPYRIGHT. THE ARCHITECT GRANTS THE COPYRIGHT LICENCE ONLY FOR THE SPECIFIC PROJECT, AND FOR THE PURPOSE SHOWN AT "STATUS."

REVISION SCHEDULE			
Rev.	Date	Issued By	Revision Notes
A	27/9/22	AH	DEVELOPMENT APPLICATION
B	23/6/23	RE	REVISED DA APPLICATION
C	28/8/23	SH	REVISED DA APPLICATION

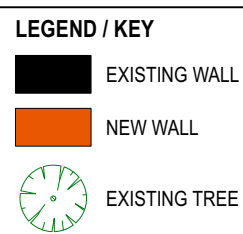

AWN
BDY
BAL 1.2...
BLK 1.2...
BRK 1.2...
BG
BF
BR
BY
CLA 1.2...
CONC 1.2...
DP
EXG

AWNING
BOUNDARY
BALUSTRADE TYPE 1.2...
BLOCKWORK TYPE 1.2...
BRICKWORK TYPE 1.2...
BOX GUTTER
BI-FOLDING
BRICK FINISH
BALCONY
CLADDING TYPE 1.2...
CONCRETE FINISH TYPE 1.2...
DOWNPIPE
EXISTING

EG
FAC
FB1.2...
FC
FFL
FNC1.2...
FNCIP
FP
GDR
GTP
HP
HR1.2...
LP

EAVES GUTTER
FASCIA
FACE BRICK TYPE 1.2...
FIBRE CEMENT CLADDING
FINISHED FLOOR LEVEL
FENCE TYPE 1.2...
POOL FENCE
FIXED PANEL
GARAGE DOOR
POOL GATE
HIGH POINT
HANDRAIL TYPE 1.2...
LOW POINT

MB
MRS
PAR
PF
PT
RWH
RWT
SCM1.2...
SKL
SL
STC
T
TD

MAILBOX
METAL ROOF SHEETING
PARAPET
PAINT FINISH
PLANTER
RAINWATER HEAD
RAINWATER TANK
SCREEN TYPE 1.2...
SKYLIGHT
SLIDING
STONE CLADDING
TIMBER
TIMBER DOOR

TP
TR
TW

TIMBER POST
TREE
TIMBER FRAMED WINDOW



Project:
ALTS & ADS TO EXISTING HOUSE
60 HUDSON PDE, CLAREVILLE NSW 2107

Client:
OLIVER & NICOLA HARTLEY

Drawing Name:
PROPOSED LOWER GROUND FLOOR PLAN

Job Number:
2130

Scale:
1:100

Plot Date:
28/8/23

Drawing Status:
DA

Drawing No:
DA_100

Drawn By:
LR

Revision:
C

nominated architect: Dominic Bennett 7365 (NSW)


Suite 404, 1 Chandos Street, St Leonards, NSW 2065 ph.(02) 9043 9968 e.info@bennettmurada.com.au

 **northern beaches council**

THIS PLAN IS TO BE READ IN CONJUNCTION WITH THE CONDITIONS OF DEVELOPMENT CONSENT

DA2022/1715

- SCHEDULE OF KEY AMENDMENTS:**
- 1 BOATSHED DELETED
 - 2 EXISTING TREES & LANDSCAPE RETAINED
 - 3 EXISTING SECTION OF WALL RETAINED
 - 4 SETBACK TO BOUNDARY INCREASED AND POOL LAYOUT/LEVEL MODIFIED
 - 5 GALLERY MOVED NORTH TO INCREASE SETBACK TO BOUNDARY (2.5m)
 - 6 PLAYROOM SETBACK INCREASED TO 2.5m
 - 7 KITCHEN EXTENT DECREASED & SECTION OF EXISTING WALL RETAINED
 - 8 EXISTING ROOF HEIGHT RETAINED
 - 9 NEW SECTION OF ROOF RE-CONFIGURED
 - 10 WINDOW CONFIGURATION UPDATED

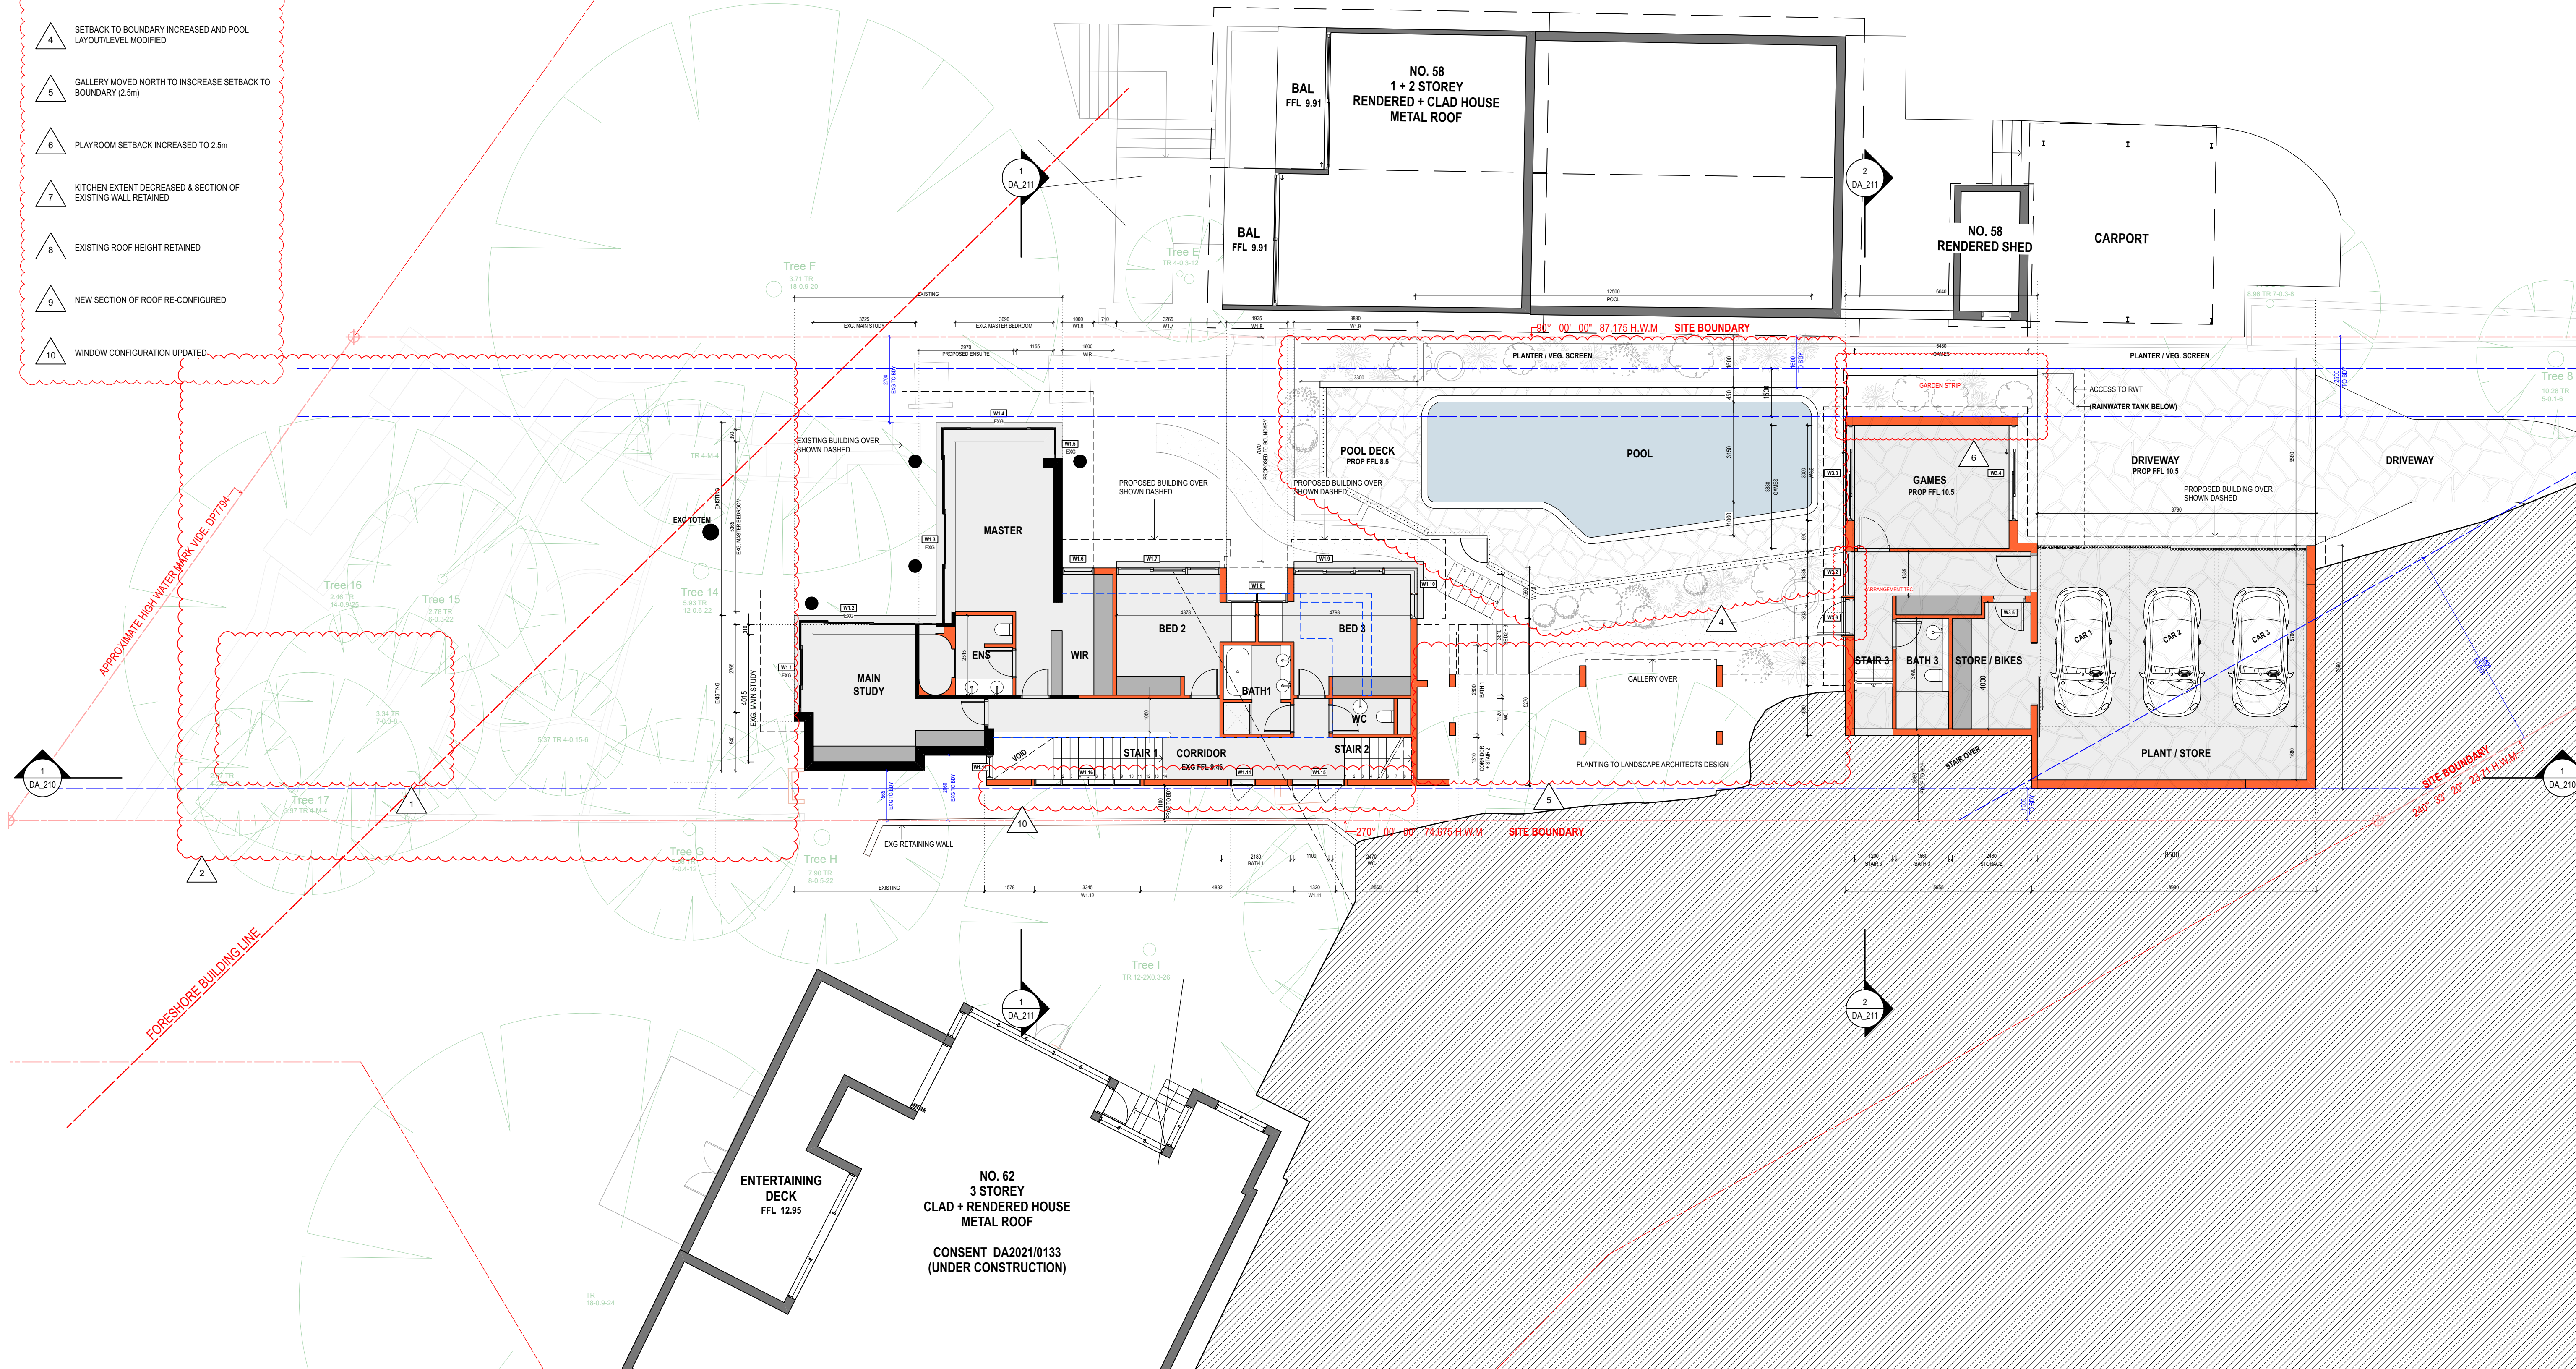

NOTES

THIS DRAWING IS PART OF A SET AND SHOULD BE READ IN CONJUNCTION WITH ALL OTHER DOCUMENTS. VERIFY ALL DIMENSIONS ON SITE PRIOR TO COMMENCING CONSTRUCTION OR FABRICATION. REPORT ANY DISCREPANCIES TO THE ARCHITECT FOR VERIFICATION.

DO NOT SCALE DRAWINGS. FIGURED DIMENSIONS TAKE PRECEDENCE OVER SCALED DIMENSIONS. THIS DRAWING AND THE DESIGNS CONTAINED HEREIN ARE PROTECTED BY COPYRIGHT. THE ARCHITECT GRANTS THE COPYRIGHT LICENCE ONLY FOR THE SPECIFIC PROJECT, AND FOR THE PURPOSE SHOWN AT "STATUS."

REVISION SCHEDULE			
Rev.	Date	Issued By	Revision Notes
A	27/9/22	AH	DEVELOPMENT APPLICATION
B	23/6/23	RE	REVISED DA APPLICATION
C	28/8/23	SH	REVISED DA APPLICATION

LEGEND / KEY

- EXISTING WALL
- NEW WALL
- EXISTING TREE

AWN AWNING
BDY BOUNDARY
BAL 1.2... BALUSTRADE TYPE 1.2...
BLK 1.2... BLOCKWORK TYPE 1.2...
BRK 1.2... BRICKWORK TYPE 1.2...
BG BOX GUTTER
BF BIFOLDING
BR BRICK FINISH
BY BALCONY
CLA 1.2... CLADDING TYPE 1.2...
CONC 1.2... CONCRETE FINISH TYPE 1.2...
DP DOWNPIPE
EXG EXISTING

EG EAVES GUTTER
FAC FASCIA
FB1.2... FACE BRICK TYPE 1.2...
FC FIBRE CEMENT CLADDING
FFL FINISHED FLOOR LEVEL
FNC1.2... FENCE TYPE 1.2...
FNC1P POOL FENCE
FP FIXED PANEL
GDR GARAGE DOOR
GTP POOL GATE
HP HIGH POINT
HR1.2... HANDRAIL TYPE 1.2...
LP LOW POINT

MAILBOX METAL ROOF SHEETING
PAR PARAPET
PF PAINT FINISH
PT PLANTER
RWH RAINWATER HEAD
RWT RAINWATER TANK
SCM1.2... SCREEN TYPE 1.2...
SKL SKYLIGHT
SL SLIDING
STC STONE CLADDING
T TIMBER
TD TIMBER DOOR

TP TIMBER POST
TR TREE
TW TIMBER FRAMED WINDOW



Suite 404, 1 Chandos Street, St Leonards, NSW 2065 ph.(02) 9043 9968 e.info@bennettmurada.com.au

Project:
ALTS & ADS TO EXISTING HOUSE
60 HUDSON PDE, CLAREVILLE NSW 2107

Client:
OLIVER & NICOLA HARTLEY

Drawing Name:
PROPOSED GROUND FLOOR PLAN

Job Number:
2130

Scale:
1:100

Plot Date:
28/8/23

Drawing Status:
DA

Drawing No:
DA_101

Job Number:
2130

Scale:
1:100

Plot Date:
28/8/23


Drawing Status:
DA

Drawing No:
DA_101

Drawn By:
LR


Revision:
C

nominated architect: Dominic Bennett 7365 (NSW)

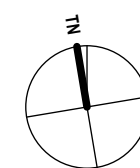

SCHEDULE OF KEY AMENDMENTS:
WINDOW NUMBERING UPDATED FOR BASIX

THIS PLAN IS TO BE READ IN CONJUNCTION WITH THE CONDITIONS OF DEVELOPMENT CONSENT
DA2022/1715

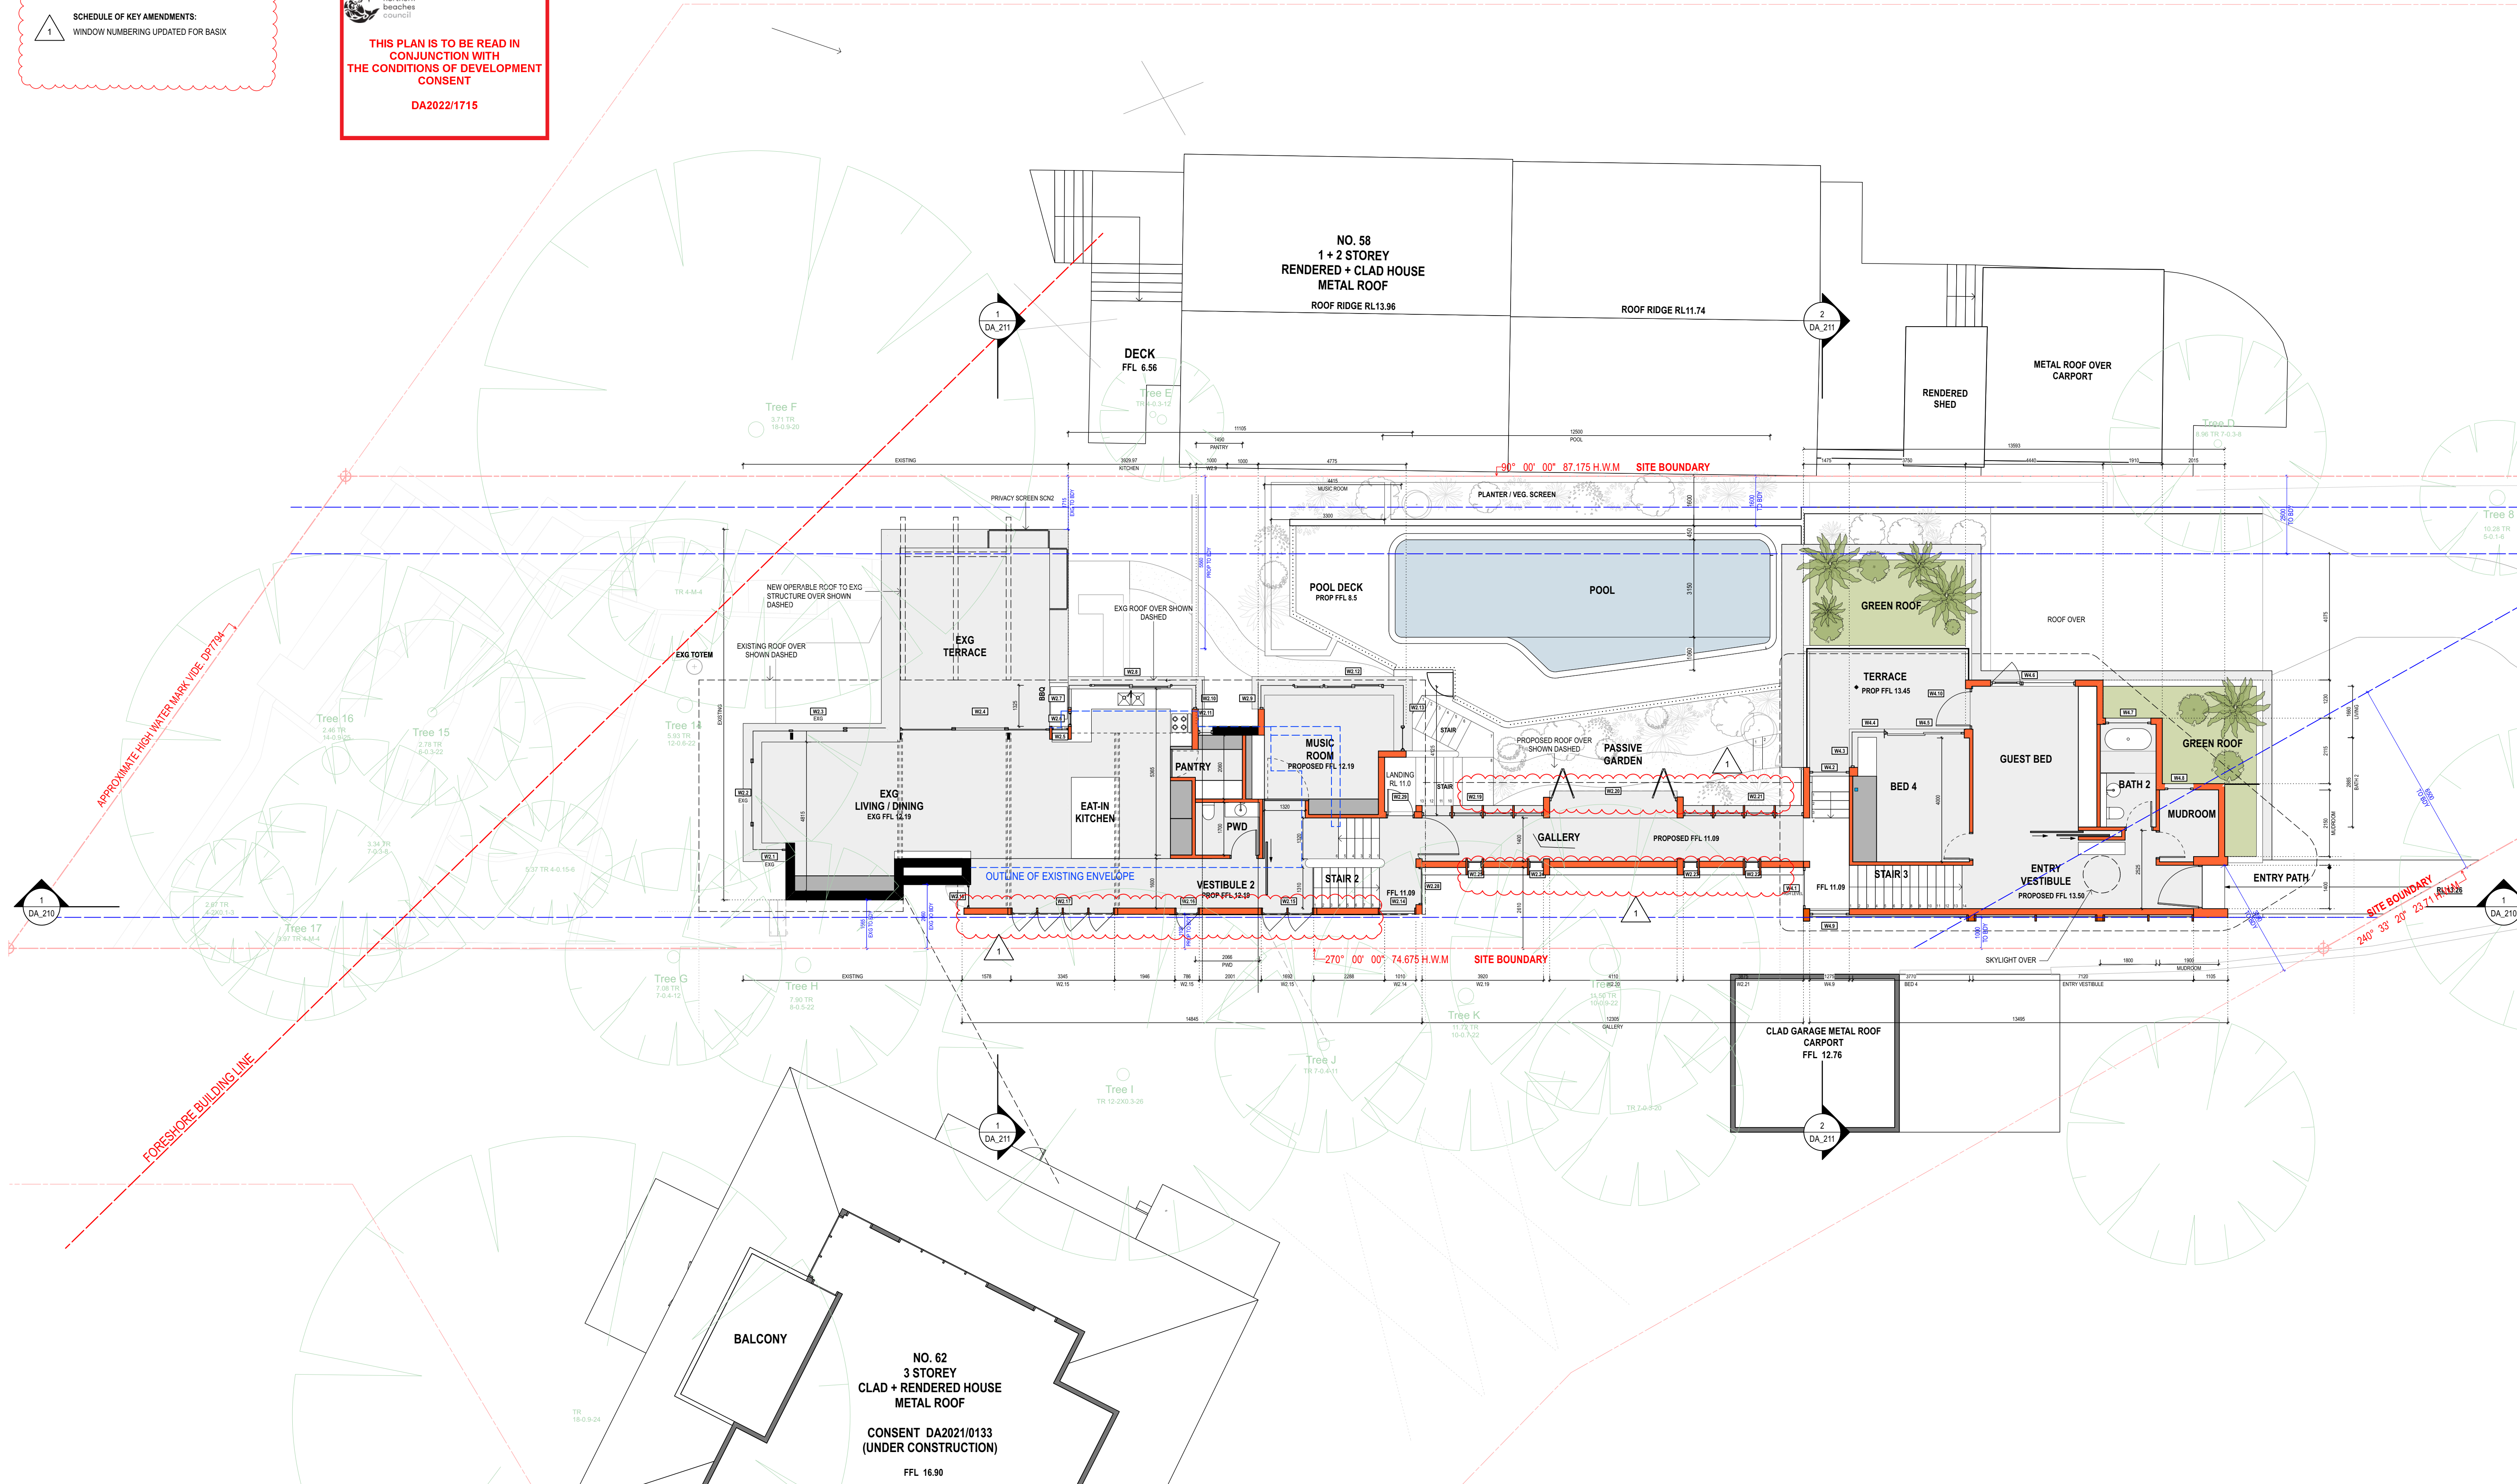

0.5m 1m 2m 5m 10m

NOTES

THIS DRAWING IS PART OF A SET AND SHOULD BE READ IN CONJUNCTION WITH ALL OTHER DOCUMENTS. VERIFY ALL DIMENSIONS ON SITE PRIOR TO COMMENCING CONSTRUCTION OR FABRICATION. REPORT ANY DISCREPANCIES TO THE ARCHITECT FOR VERIFICATION.

DO NOT SCALE DRAWINGS. FIGURED DIMENSIONS TAKE PRECEDENCE OVER SCALED DIMENSIONS. THIS DRAWING AND THE DESIGNS CONTAINED HEREIN ARE PROTECTED BY COPYRIGHT. THE ARCHITECT GRANTS THE COPYRIGHT LICENCE ONLY FOR THE SPECIFIC PROJECT, AND FOR THE PURPOSE SHOWN AT "STATUS."

REVISION SCHEDULE			
Rev.	Date	Issued By	Revision Notes
A	27/9/22	AH	DEVELOPMENT APPLICATION
B	23/6/23	RE	REVISED DA APPLICATION
C	28/8/23	SH	REVISED DA APPLICATION
D	8/9/23	SC	AMENDMENTS FOR BASIX

LEGEND / KEY

EXISTING WALL

NEW WALL

EXISTING TREE

AWN
BDY
BAL 1.2...
BLK 1.2...
BRK 1.2...
BG
BF
BR
BY
CLA 1.2...
CONC 1.2...
DP
EXG

AWNING
BOUNDARY
BALUSTRADE TYPE 1.2...
BLOCKWORK TYPE 1.2...
BRICKWORK TYPE 1.2...
BOX GUTTER
BIFOLDING
BRICK FINISH
BALCONY
CLADDING TYPE 1.2...
CONCRETE FINISH TYPE 1.2...
DOWNPIPE
EXISTING

EG
FAC
FB1.2...
FC
FFL
FNC1.2...
FNC/P
FP
GDR
GTP
HP
HR1.2...
LP

EAVES GUTTER
FASCIA
FACE BRICK TYPE 1.2...
FIBRE CEMENT CLADDING
FINISHED FLOOR LEVEL
FENCE TYPE 1.2...
POOL FENCE
FIXED PANEL
GARAGE DOOR
POOL GATE
HIGH POINT
HANDRAIL TYPE 1.2...
LOW POINT

MB
MRS
PAR
PF
PT
RWH
RWT
SCM1.2...
SKL
SL
STC
T
TD

MAILBOX
METAL ROOF SHEETING
PARAPET
PAINT FINISH
PLANTER
RAINWATER HEAD
RAINWATER TANK
SCREEN TYPE 1.2...
SKYLIGHT
SLIDING
STONE CLADDING
T
TIMBER DOOR

TP
TR
TW

TIMBER POST
TREE
TIMBER FRAMED WINDOW

Project:
ALTS & ADS TO EXISTING HOUSE
60 HUDSON PDE, CLAREVILLE NSW 2107

Client:
OLIVER & NICOLA HARTLEY

Drawing Name:
PROPOSED FIRST FLOOR PLAN

Job Number:
2130

Scale:
1:100

Plot Date:
28/8/23

Drawing Status:
DA

Drawing No:
DA_102

Drawn By:
LR

Revision:
D

nominated architect: Dominic Bennett (NSW)

BENNETT MURADA


Bennett Murada Architects

Suite 404, 1 Chandos Street, St Leonards, NSW 2065 ph.(02) 9043 9968 e.info@bennettmurada.com.au

THIS PLAN IS TO BE READ IN CONJUNCTION WITH THE CONDITIONS OF DEVELOPMENT CONSENT

DA2022/1715

- SCHEDULE OF KEY AMENDMENTS:**
- 1 BOATSHED DELETED
 - 2 EXISTING TREES & LANDSCAPE RETAINED
 - 3 EXISTING SECTION OF WALL RETAINED
 - 4 SETBACK TO BOUNDARY INCREASED AND POOL LAYOUT/LEVEL MODIFIED
 - 5 GALLERY MOVED NORTH TO INCREASE SETBACK TO BOUNDARY (2.5m)
 - 6 PLAYROOM SETBACK INCREASED TO 2.5m
 - 7 KITCHEN EXTENT DECREASED & SECTION OF EXISTING WALL RETAINED
 - 8 EXISTING ROOF HEIGHT RETAINED
 - 9 NEW SECTION OF ROOF RE-CONFIGURED
 - 10 WINDOW CONFIGURATION UPDATED

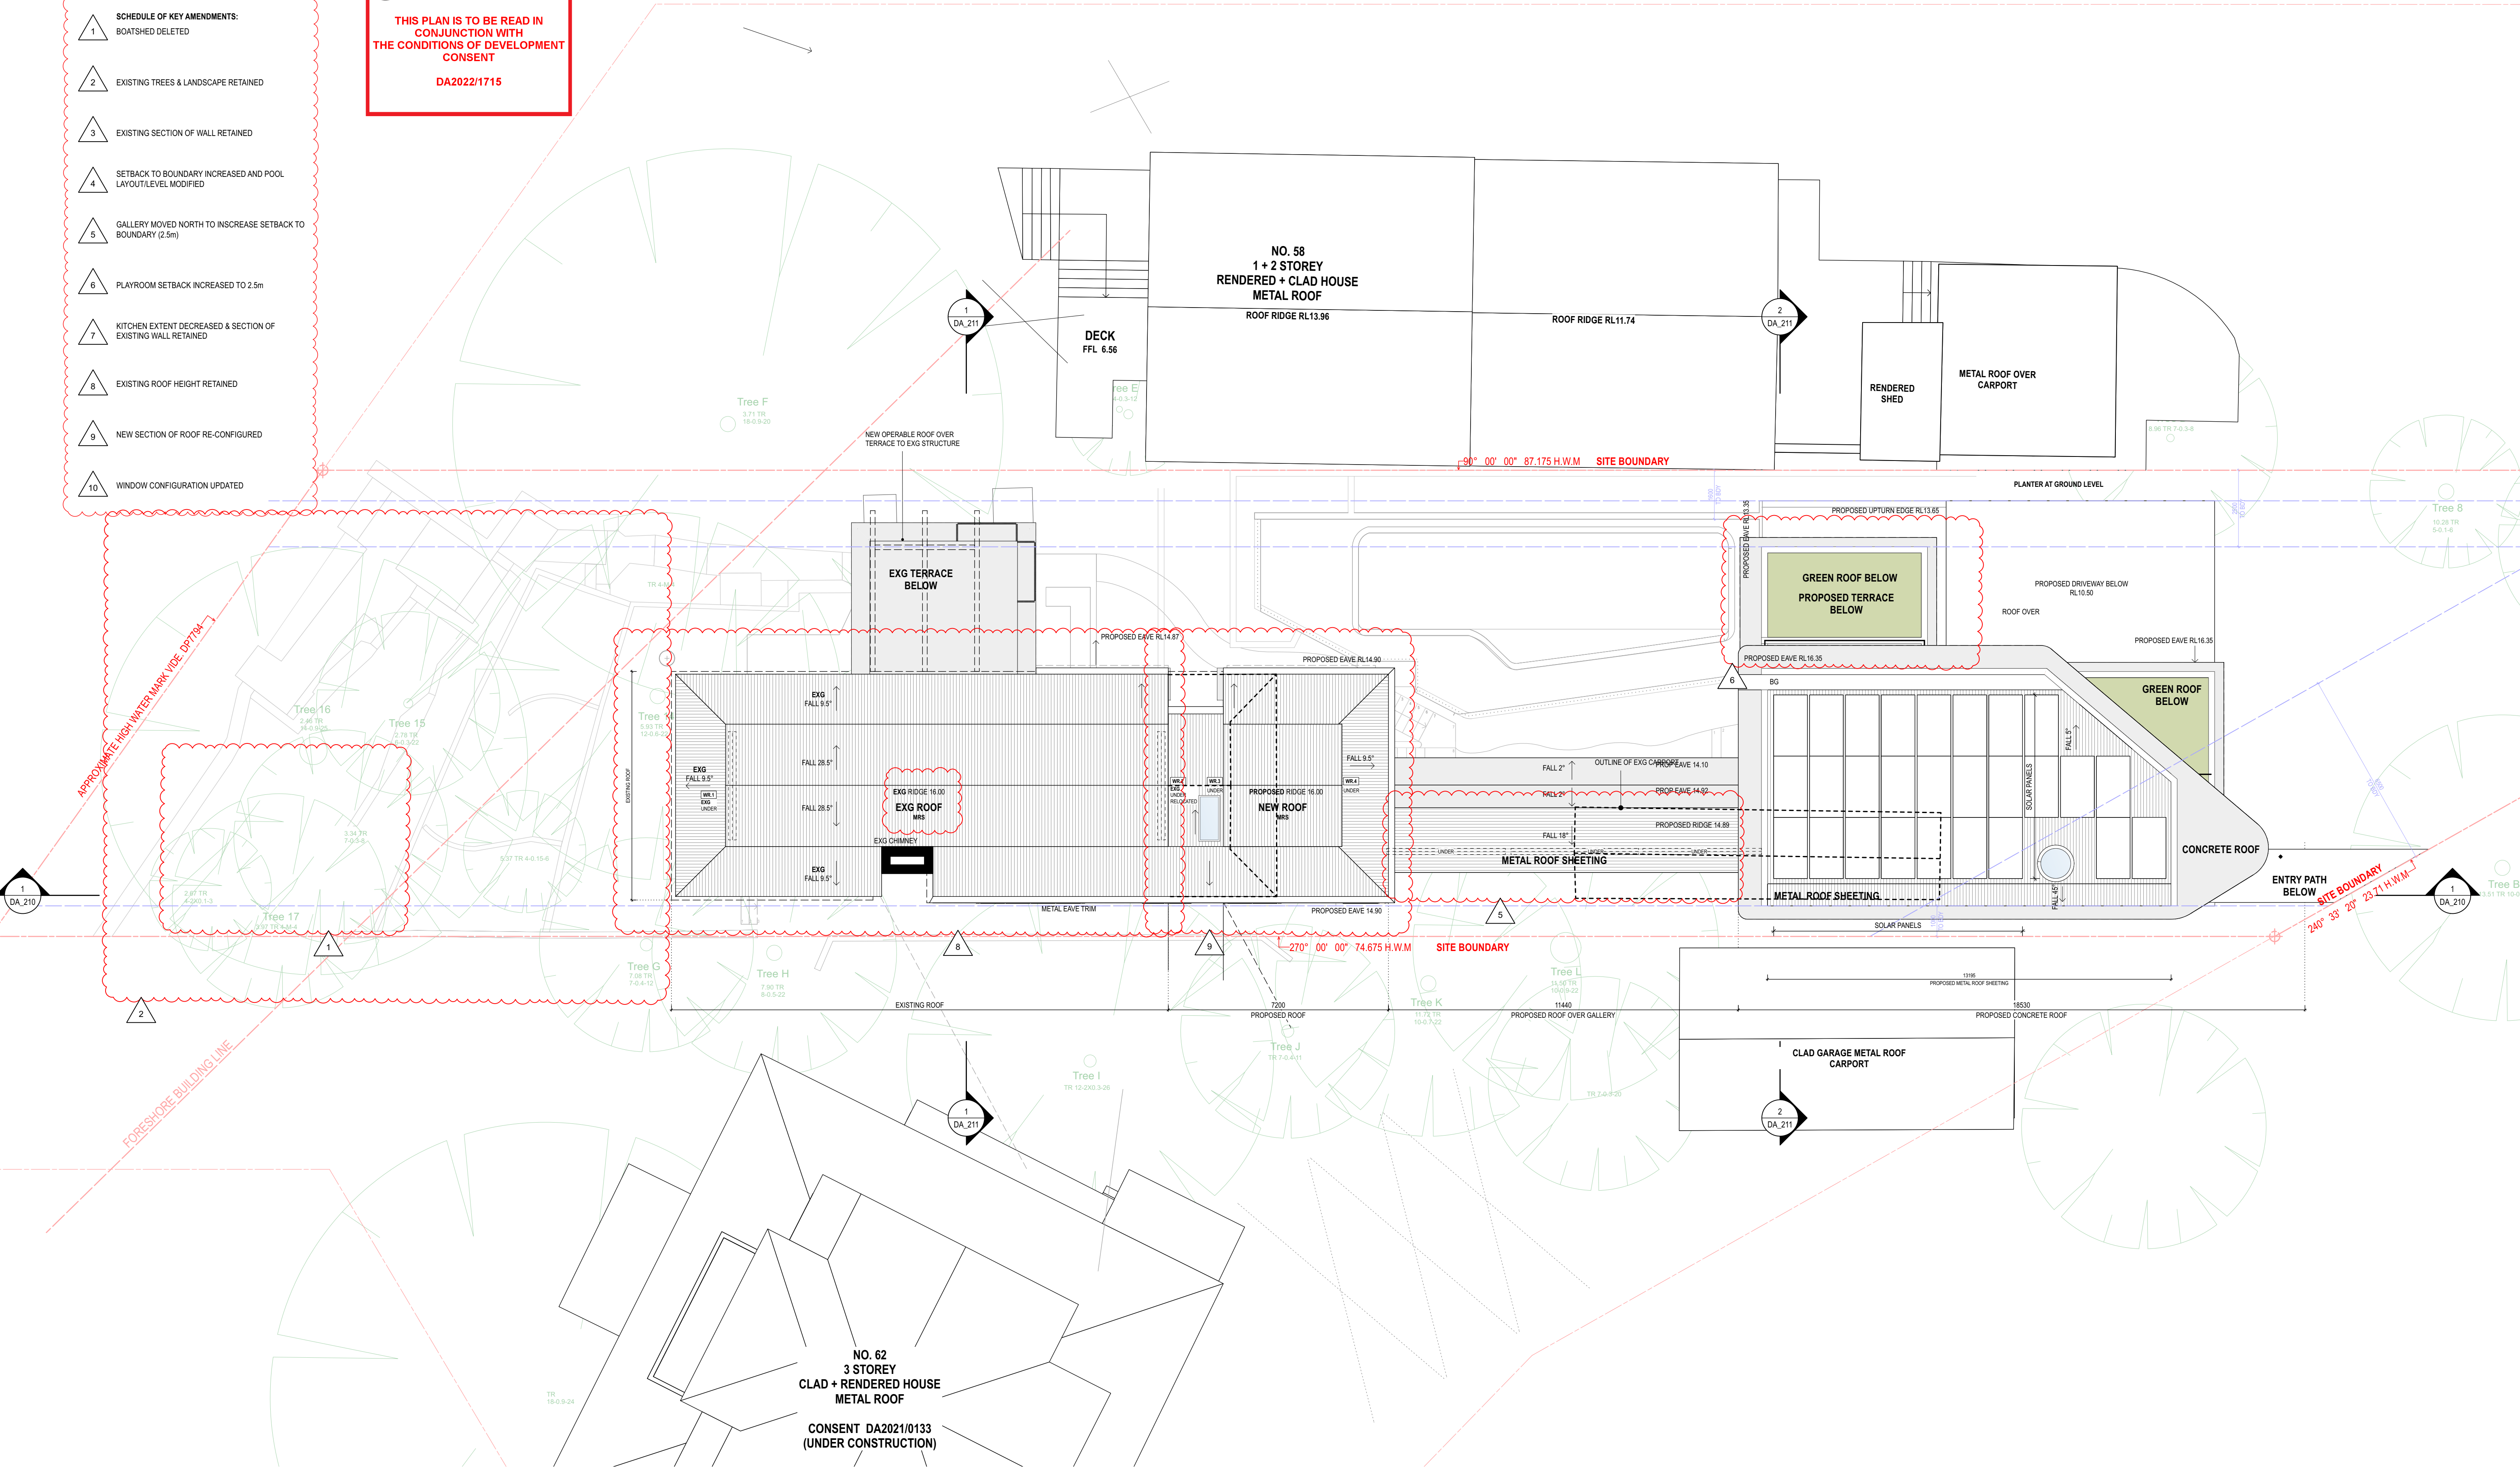

NOTES

THIS DRAWING IS PART OF A SET AND SHOULD BE READ IN CONJUNCTION WITH ALL OTHER DOCUMENTS. VERIFY ALL DIMENSIONS ON SITE PRIOR TO COMMENCING CONSTRUCTION OR FABRICATION. REPORT ANY DISCREPANCIES TO THE ARCHITECT FOR VERIFICATION.

DO NOT SCALE DRAWINGS. FIGURED DIMENSIONS TAKE PRECEDENCE OVER SCALED DIMENSIONS. THIS DRAWING AND THE DESIGNS CONTAINED HEREIN ARE PROTECTED BY COPYRIGHT. THE ARCHITECT GRANTS THE COPYRIGHT LICENCE ONLY FOR THE SPECIFIC PROJECT, AND FOR THE PURPOSE SHOWN AT "STATUS."

REVISION SCHEDULE			
Rev.	Date	Issued By	Revision Notes
A	27/9/22	AH	DEVELOPMENT APPLICATION
B	23/6/23	RE	REVISED DA APPLICATION
C	28/8/23	SH	REVISED DA APPLICATION

LEGEND / KEY	
AWN	AWNING
BDY	BOUNDARY
BAL 1.2...	BALUSTRADE TYPE 1.2...
BLK 1.2...	BLOCKWORK TYPE 1.2...
BRK 1.2...	BRICKWORK TYPE 1.2...
BG	BOX GUTTER
BF	BI-FOLDING
BR	BRICK FINISH
BY	BALCONY
CLA 1.2...	CLADDING TYPE 1.2...
CONC 1.2...	CONCRETE FINISH TYPE 1.2...
DP	DOWNPIPE
EXG	EXISTING
EG	EAVES GUTTER
FAC	FASCIA
FB1.2...	FACE BRICK TYPE 1.2...
FC	FIBRE CEMENT CLADDING
FFL	FINISHED FLOOR LEVEL
FNC1.2...	FENCE TYPE 1.2...
FNCIP	POOL FENCE
FP	FIXED PANEL
GDR	GARAGE DOOR
GTP	POOL GATE
HP	HIGH POINT
HR1.2...	HANDRAIL TYPE 1.2...
LP	LOW POINT

MB	MAILBOX	TP	TIMBER POST
MRS	METAL ROOF SHEETING	TR	TREE
PAR	PARAPET	TW	TIMBER FRAMED WINDOW
PF	PAINT FINISH		
PT	PLANTER		
RWH	RAINWATER HEAD		
RWT	RAINWATER TANK		
SCM1.2...	SCREEN TYPE 1.2...		
SKL	SKYLIGHT		
SL	SLIDING		
STC	STONE CLADDING		
T	TIMBER		
TD	TIMBER DOOR		



Suite 404, 1 Chandos Street, St Leonards, NSW 2065 ph.(02) 9043 9968 e.info@bennettmurda.com.au

Project:
ALTS & ADS TO EXISTING HOUSE
60 HUDSON PDE, CLAREVILLE NSW 2107

Client:
OLIVER & NICOLA HARTLEY

Drawing Name:
PROPOSED ROOF PLAN

Job Number:
2130

Scale:
1:100

Plot Date:
28/8/23

Drawing Status:
DA

Drawing No:
DA_103

Job Number:
2130

Scale:
1:100

Plot Date:
28/8/23


Drawing Status:
DA

Drawing No:
DA_103

Drawn By:
LR

Revision:
C

nominated architect: Dominic Bennett 7365 (NSW)

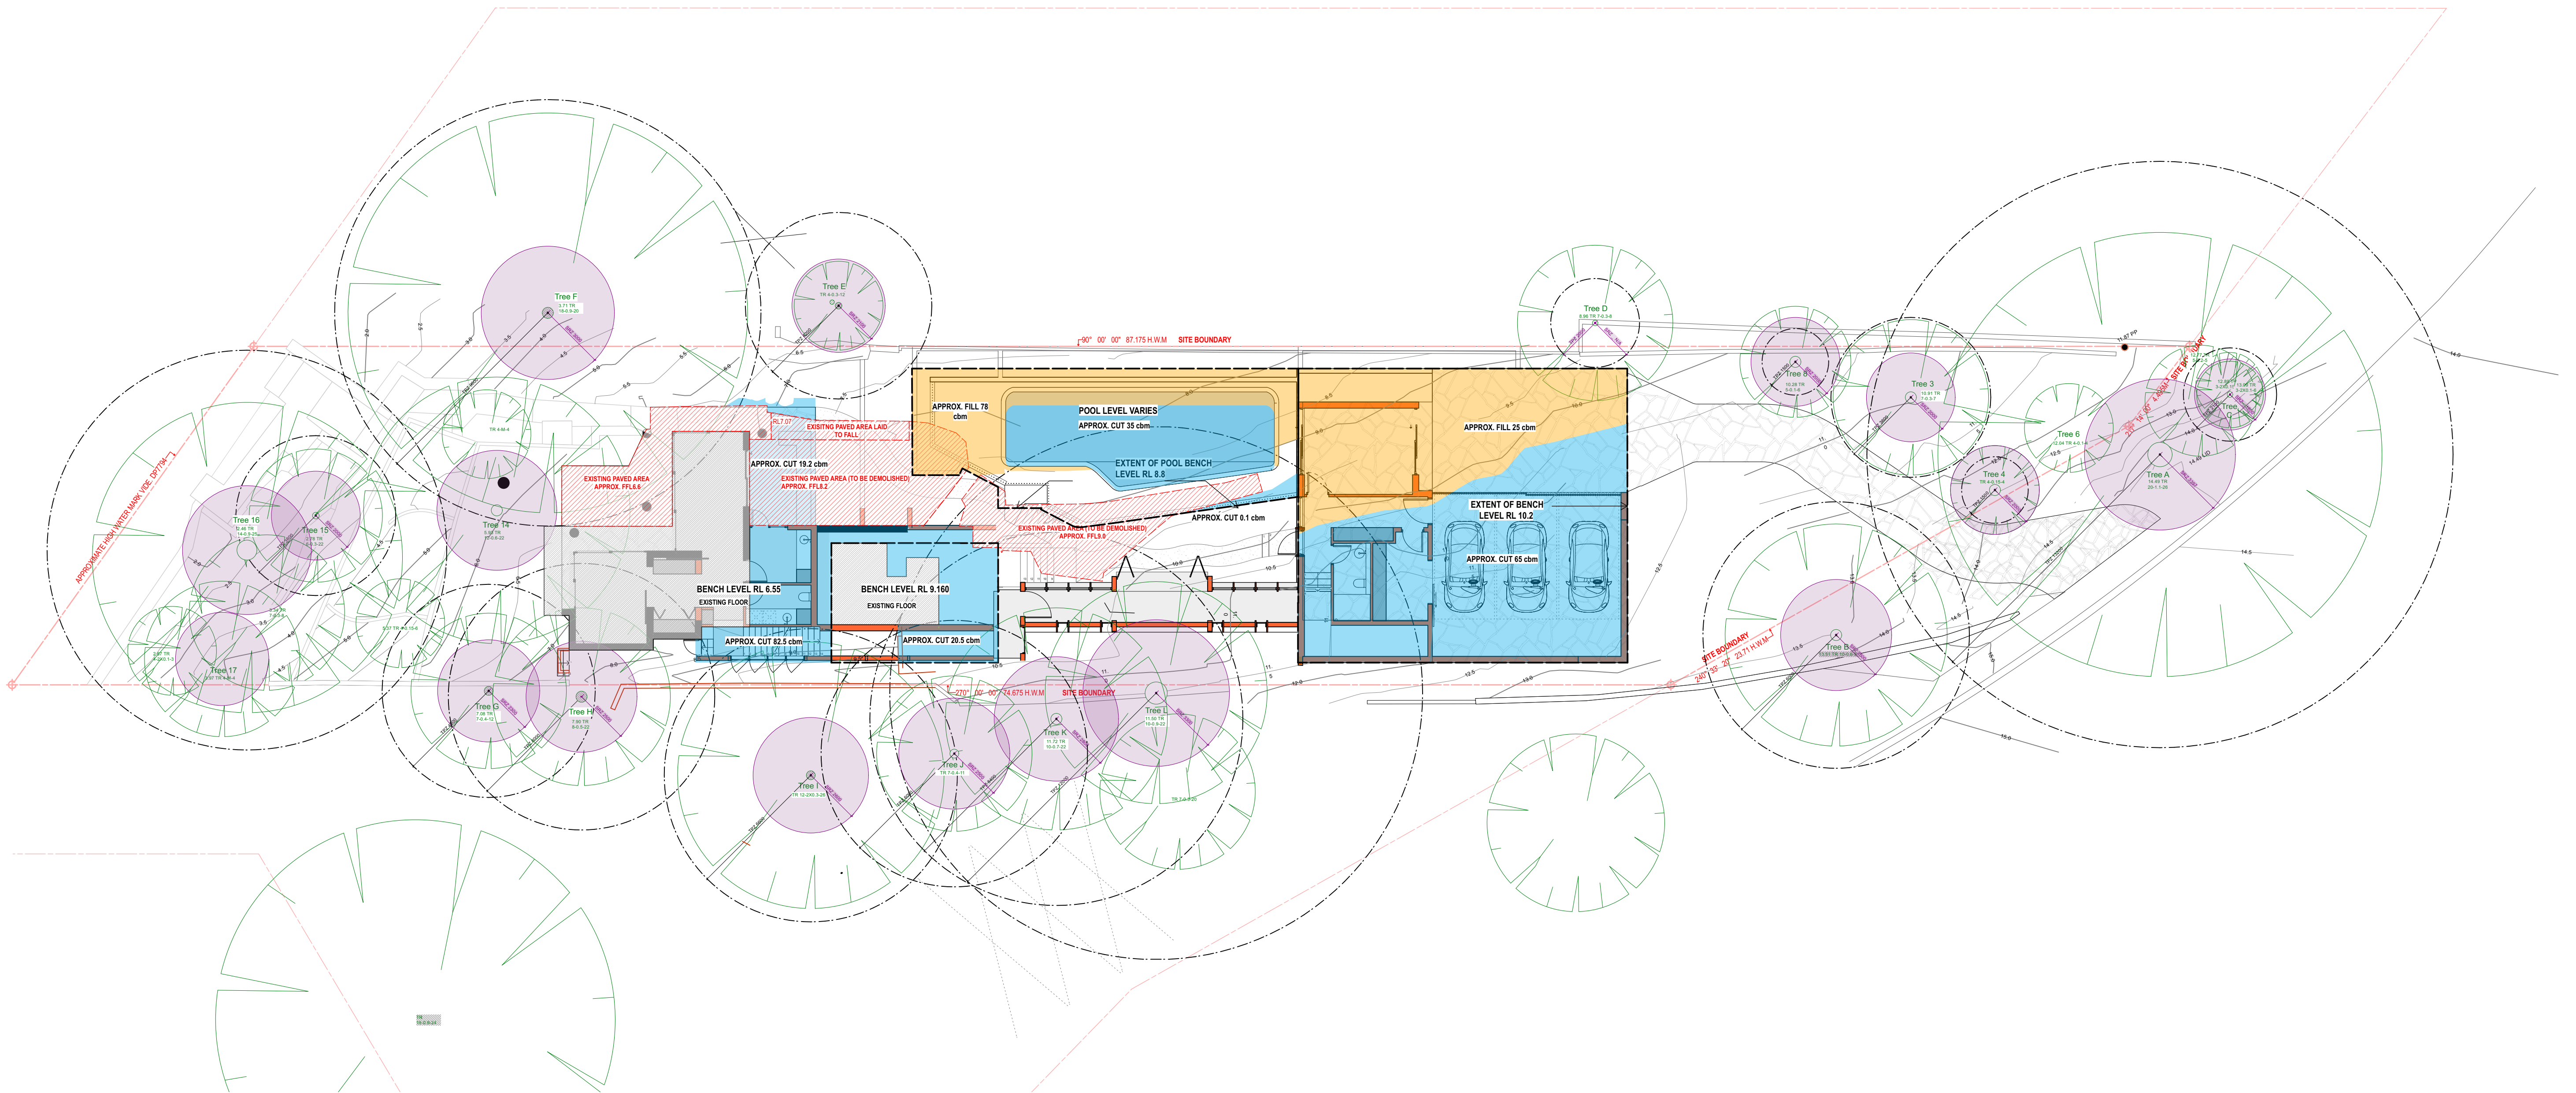

NOTES

THIS DRAWING IS PART OF A SET AND SHOULD BE READ IN CONJUNCTION WITH ALL OTHER DOCUMENTS. VERIFY ALL DIMENSIONS ON SITE PRIOR TO COMMENCING CONSTRUCTION OR FABRICATION. REPORT ANY DISCREPANCIES TO THE ARCHITECT FOR VERIFICATION.

DO NOT SCALE DRAWINGS. FIGURED DIMENSIONS TAKE PRECEDENCE OVER SCALED DIMENSIONS. THIS DRAWING AND THE DESIGNS CONTAINED HEREIN ARE PROTECTED BY COPYRIGHT. THE ARCHITECT GRANTS THE COPYRIGHT LICENCE ONLY FOR THE SPECIFIC PROJECT, AND FOR THE PURPOSE SHOWN AT "STATUS."

REVISION SCHEDULE			
Rev.	Date	Issued By	Revision Notes
A	27/9/22	AH	DEVELOPMENT APPLICATION
B	23/6/23	RE	REVISED DA APPLICATION
C	28/8/23	SH	REVISED DA APPLICATION

LEGEND / KEY	
	PROPOSED CUT
	PROPOSED FILL
	EXISTING PAVED AREA TO BE REMOVED
	EXISTING FLOOR LEVEL TO BE RETAINED
	TPZ
	SRZ



Project:
ALTS & ADS TO EXISTING HOUSE
60 HUDSON PDE, CLAREVILLE NSW 2107

Client:
OLIVER & NICOLA HARTLEY

Drawing Name:
CUT AND FILL PLAN

Job Number:
2130

Scale:
1:100

Plot Date:
28/8/23

Drawing Status:
DA

Drawing No:
DA_112

Drawn By:
LR

Revision:
C



nominated architect: Dominic Bennett 7365 (NSW)

northern
beaches
council

THIS PLAN IS TO BE READ IN
CONJUNCTION WITH
THE CONDITIONS OF DEVELOPMENT
CONSENT

DA2022/1715

- SCHEDULE OF KEY AMENDMENTS:
- | | | | |
|---|--|----|--|
| 1 | BOATSHED DELETED | 6 | PLAYROOM SETBACK INCREASED TO 2.5m |
| 2 | EXISTING TREES & LANDSCAPE RETAINED | 7 | KITCHEN EXTENT DECREASED & SECTION OF EXISTING WALL RETAINED |
| 3 | EXISTING SECTION OF WALL RETAINED | 8 | EXISTING ROOF HEIGHT RETAINED |
| 4 | SETBACK TO BOUNDARY INCREASED AND POOL LAYOUT/LEVEL MODIFIED | 9 | NEW SECTION OF ROOF RE-CONFIGURED |
| 5 | GALLERY MOVED NORTH TO INCREASE SETBACK TO BOUNDARY (2.5m) | 10 | WINDOW CONFIGURATION UPDATED |

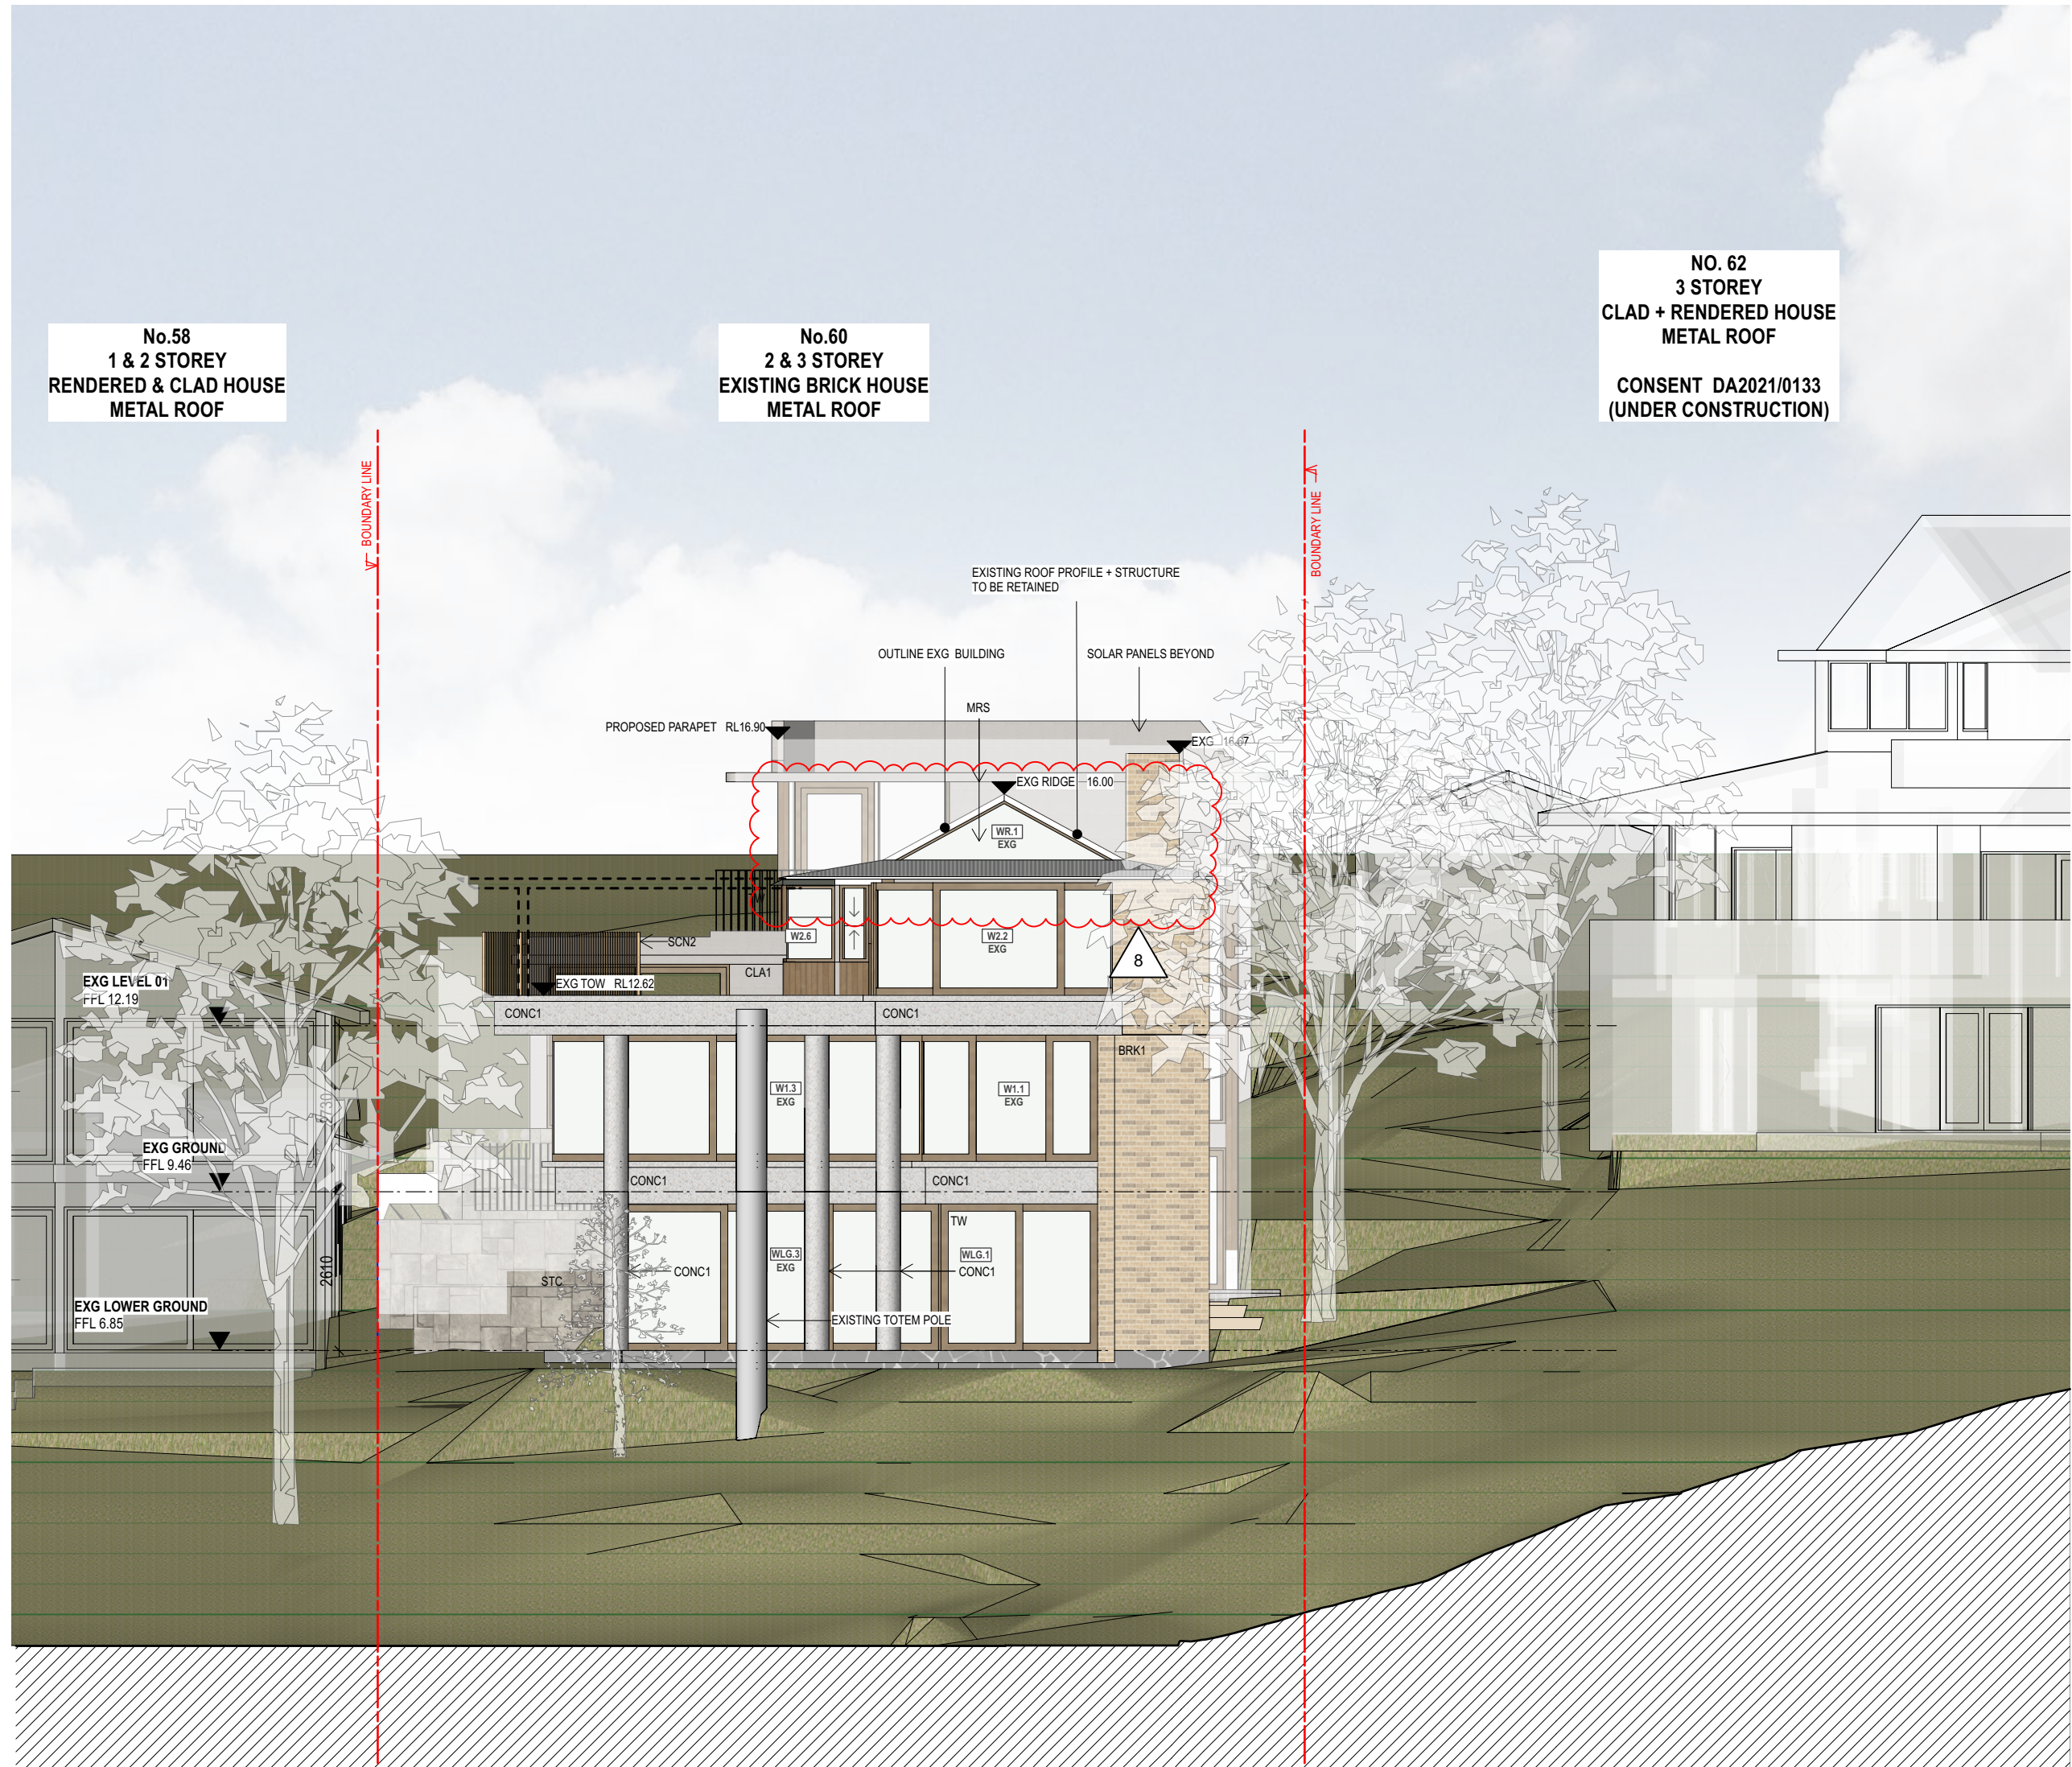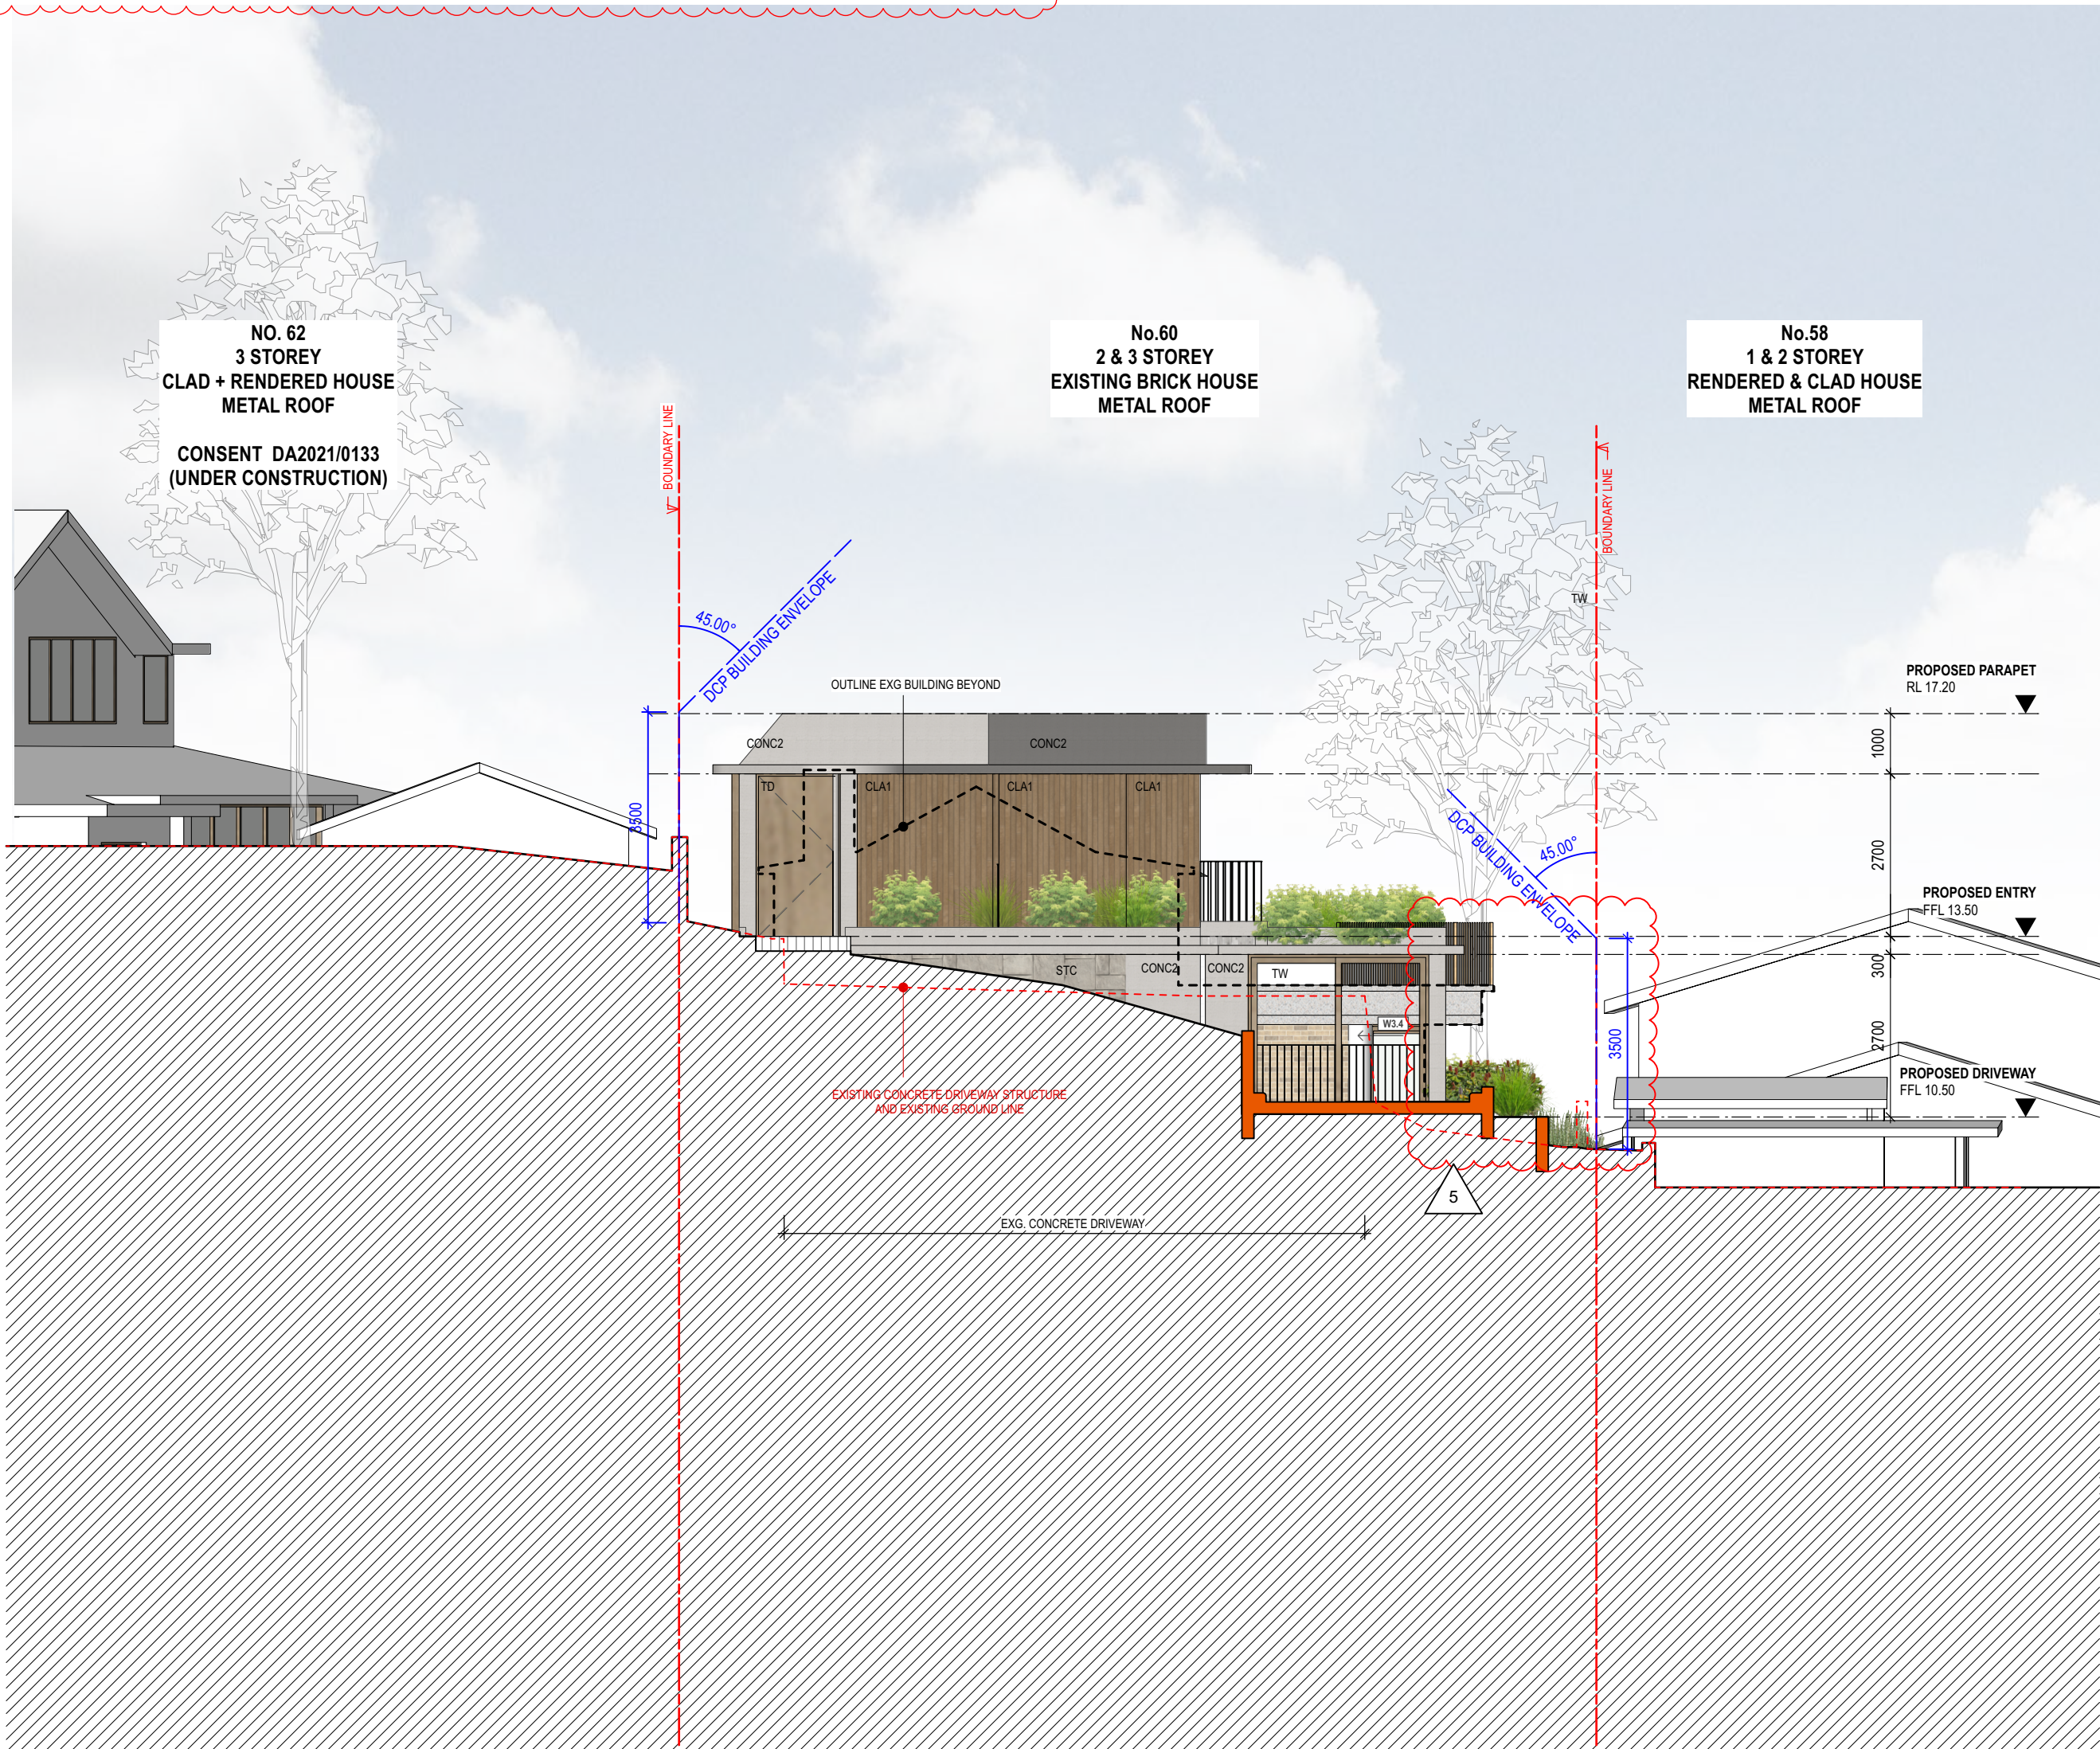

NOTE: REFER TO LANDSCAPE DRAWINGS FOR LANDSCAPING AND SITE GRADING DETAILS



NOTES

THIS DRAWING IS PART OF A SET AND SHOULD BE READ IN CONJUNCTION WITH ALL OTHER DOCUMENTS. VERIFY ALL DIMENSIONS ON SITE PRIOR TO COMMENCING CONSTRUCTION OR FABRICATION. REPORT ANY DISCREPANCIES TO THE ARCHITECT FOR VERIFICATION.

DO NOT SCALE DRAWINGS. FIGURED DIMENSIONS TAKE PRECEDENCE OVER SCALED DIMENSIONS. THIS DRAWING AND THE DESIGNS CONTAINED HEREIN ARE PROTECTED BY COPYRIGHT. THE ARCHITECT GRANTS THE COPYRIGHT LICENCE ONLY FOR THE SPECIFIC PROJECT, AND FOR THE PURPOSE SHOWN AT "STATUS."

REVISION SCHEDULE			
Rev.	Date	Issued By	Revision Notes
A	27/9/22	AH	DEVELOPMENT APPLICATION
B	23/6/23	RE	REVISED DA APPLICATION
C	28/8/23	SH	REVISED DA APPLICATION

LEGEND / KEY	
AWN	AWNING
BDY	BOUNDARY
BAL 1.2...	BALUSTRADE TYPE 1.2...
BLK 1.2...	BLOCKWORK TYPE 1.2...
BRK 1.2...	BRICKWORK TYPE 1.2...
BG	BOX GUTTER
BF	BI-FOLDING
BR	BRICK FINISH
BY	BALCONY
CLA 1.2...	CLADDING TYPE 1.2...
CONC 1.2...	CONCRETE FINISH TYPE 1.2...
DP	DOWNPIPE
EXG	EXISTING
EG	EAVES GUTTER
FAC	FASCIA
FB1.2...	FACE BRICK TYPE 1.2...
FC	FIBRE CEMENT CLADDING
FFL	FINISHED FLOOR LEVEL
FNC1.2...	FENCE TYPE 1.2...
FNCIP	POOL FENCE
FP	FIXED PANEL
GDR	GARAGE DOOR
GTP	POOL GATE
HP	HIGH POINT
HR1.2...	HANDRAIL TYPE 1.2...
LP	LOW POINT

MB	MAILBOX	TP	TIMBER POST
MRS	METAL ROOF SHEETING	TR	TREE
PAR	PARAPET	TW	TIMBER FRAMED WINDOW
PF	PAINT FINISH		
PT	PLANTER		
RWH	RAINWATER HEAD		
RWT	RAINWATER TANK		
SCM1.2...	SCREEN TYPE 1.2...		
SKL	SKYLIGHT		
SL	SLIDING		
STC	STONE CLADDING		
T	TIMBER		
TD	TIMBER DOOR		



Project:
ALTS & ADS TO EXISTING HOUSE
60 HUDSON PDE, CLAREVILLE NSW 2107

Client:
OLIVER & NICOLA HARTLEY

Drawing Name:
EAST + WEST ELEVATIONS

Job Number:
2130

Scale:
1:100

Plot Date:
28/8/23


Drawing Status:
DA

Drawing No:
DA_200

Drawn By:
LR

Revision:
C

nominated architect: Dominic Bennett 7365 (NSW)

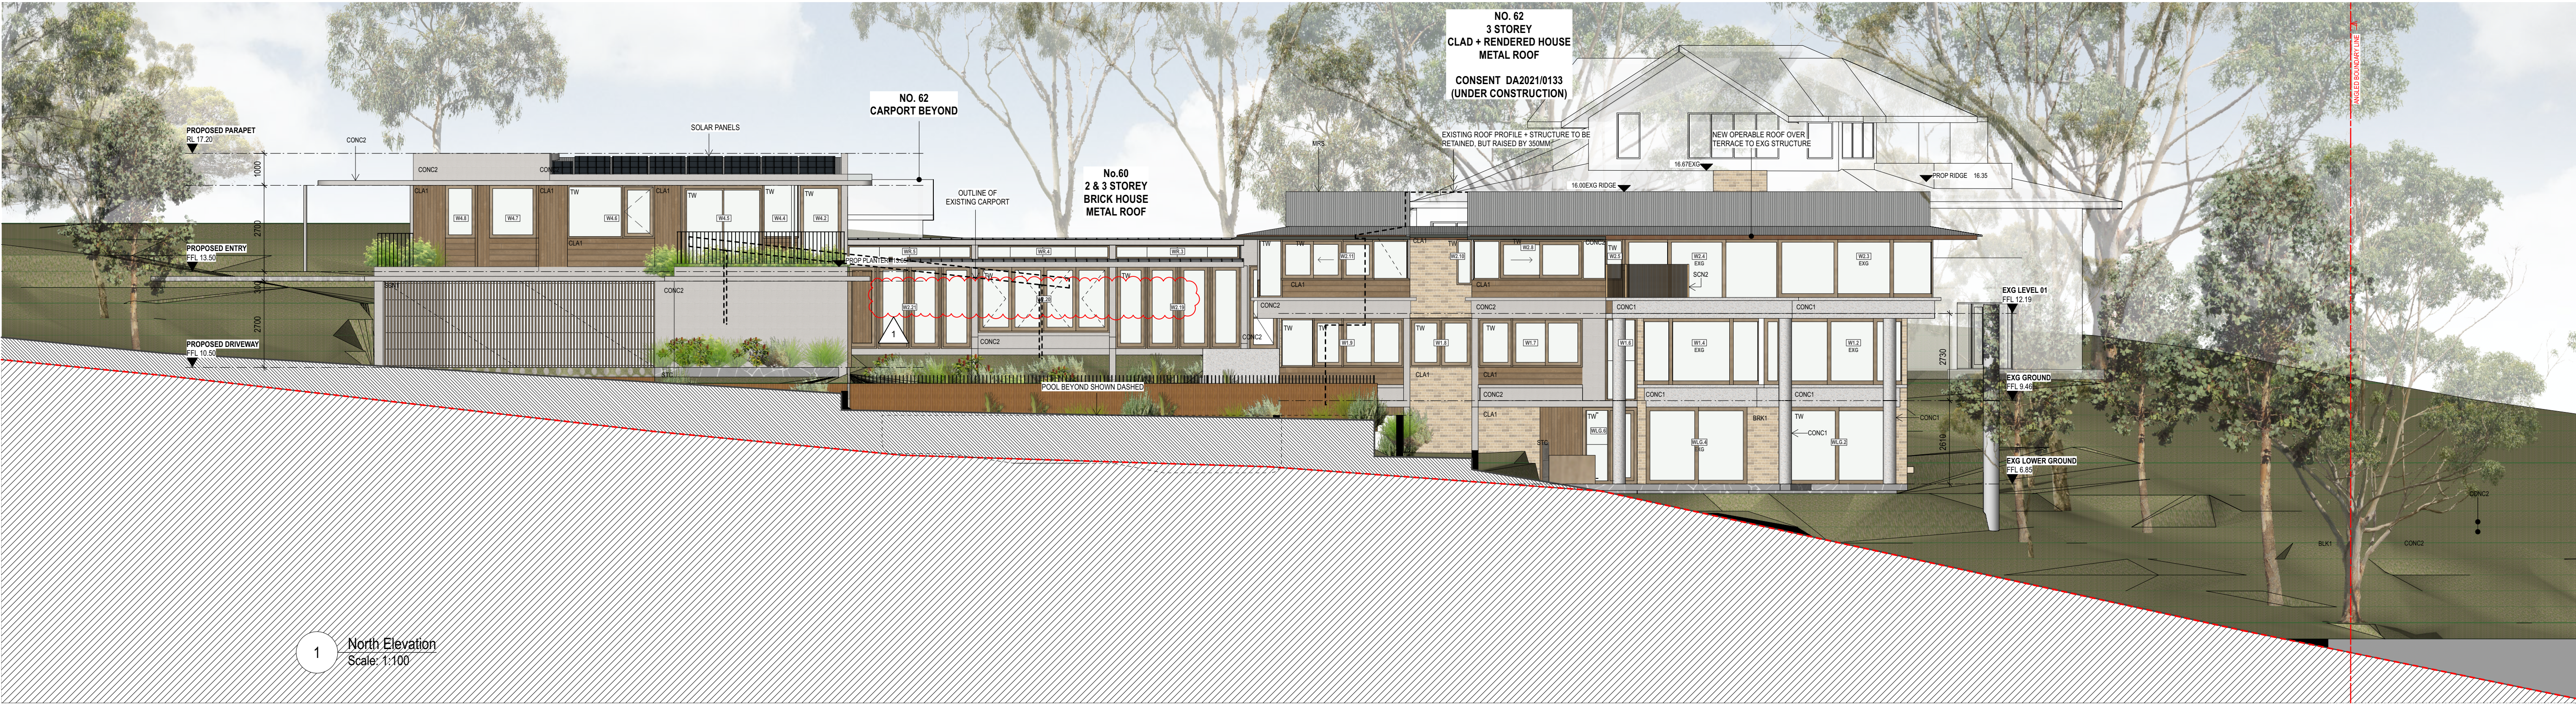

NOTE: REFER TO LANDSCAPE DRAWINGS FOR LANDSCAPING AND SITE GRADING DETAILS



NOTES
THIS DRAWING IS PART OF A SET AND SHOULD BE READ IN CONJUNCTION WITH ALL OTHER DOCUMENTS. VERIFY ALL DIMENSIONS ON SITE PRIOR TO COMMENCING CONSTRUCTION OR FABRICATION. REPORT ANY DISCREPANCIES TO THE ARCHITECT FOR VERIFICATION.

DO NOT SCALE DRAWINGS. FIGURED DIMENSIONS TAKE PRECEDENCE OVER SCALED DIMENSIONS. THIS DRAWING AND THE DESIGNS CONTAINED HEREIN ARE PROTECTED BY COPYRIGHT. THE ARCHITECT GRANTS THE COPYRIGHT LICENCE ONLY FOR THE SPECIFIC PROJECT, AND FOR THE PURPOSE SHOWN AT "STATUS."

REVISION SCHEDULE			
Rev.	Date	Issued By	Revision Notes
A	27/9/22	AH	DEVELOPMENT APPLICATION
B	23/6/23	RE	REVISED DA APPLICATION
C	28/8/23	SH	REVISED DA APPLICATION
D	8/9/23	SC	AMENDMENTS FOR BASIX

LEGEND / KEY
EXISTING WALL
NEW WALL

AWN
BDY
BAL 1.2...
BLK 1.2...
BRK 1.2...
BG
BF
BR
BY
CLA 1.2...
CONC 1.2...
DP
EXG

AWNING
BOUNDARY
BALUSTRADE TYPE 1.2...
BLOCKWORK TYPE 1.2...
BRICKWORK TYPE 1.2...
BOX GUTTER
BI-FOLDING
BRICK FINISH
BALCONY
CLADDING TYPE 1.2...
CONCRETE FINISH TYPE 1.2...
DOWNPIPE
EXISTING

EG
FAC
FB1.2...
FC
FFL
FNC1.2...
FNCIP
FP
GDR
GTP
HP
HR1.2...
LP

EAVES GUTTER
FASCIA
FACE BRICK TYPE 1.2...
FIBRE CEMENT CLADDING
FINISHED FLOOR LEVEL
FENCE TYPE 1.2...
POOL FENCE
FIXED PANEL
GARAGE DOOR
POOL GATE
HIGH POINT
HANDRAIL TYPE 1.2...
LOW POINT

MB
MRS
PAR
PF
PT
RWH
RWT
SCM1.2...
SKL
SL
STC
T
TD

MAILBOX
METAL ROOF SHEETING
PARAPET
PAINT FINISH
PLANTER
RAINWATER HEAD
RAINWATER TANK
SCREEN TYPE 1.2...
SKYLIGHT
SLIDING
STONE CLADDING
TIMBER
TIMBER DOOR

TP
TR
TW

TIMBER POST
TREE
TIMBER FRAMED WINDOW



Project:
ALTS & ADS TO EXISTING HOUSE
60 HUDSON PDE, CLAREVILLE NSW 2107
Client:
OLIVER & NICOLA HARTLEY
Drawing Name:
NORTH + SOUTH ELEVATIONS

Job Number:
2130
Scale:
1:100
Plot Date:
28/8/23
Drawing Status:
DA
Drawing No:
DA 201
Drawn By:
LR
Revision:
D
nominated architect: Dominic Bennett 7365 (NSW)

SCHEDULE OF KEY AMENDMENTS:	
1	BOATSHED DELETED
2	EXISTING TREES & LANDSCAPE RETAINED
3	EXISTING SECTION OF WALL RETAINED
4	SETBACK TO BOUNDARY INCREASED AND POOL LAYOUT/LEVEL MODIFIED
5	GALLERY MOVED NORTH TO INCREASE SETBACK TO BOUNDARY (2.5m)
6	PLAYROOM SETBACK INCREASED TO 2.5m
7	KITCHEN EXTENT DECREASED & SECTION OF EXISTING WALL RETAINED
8	EXISTING ROOF HEIGHT RETAINED
9	NEW SECTION OF ROOF RE-CONFIGURED
10	WINDOW CONFIGURATION UPDATED

 **northern beaches council**

THIS PLAN IS TO BE READ IN CONJUNCTION WITH THE CONDITIONS OF DEVELOPMENT CONSENT

DA2022/1715



1 SECTION A
Scale: 1:100



NOTES

THIS DRAWING IS PART OF A SET AND SHOULD BE READ IN CONJUNCTION WITH ALL OTHER DOCUMENTS. VERIFY ALL DIMENSIONS ON SITE PRIOR TO COMMENCING CONSTRUCTION OR FABRICATION. REPORT ANY DISCREPANCIES TO THE ARCHITECT FOR VERIFICATION.

DO NOT SCALE DRAWINGS. FIGURED DIMENSIONS TAKE PRECEDENCE OVER SCALED DIMENSIONS. THIS DRAWING AND THE DESIGNS CONTAINED HEREIN ARE PROTECTED BY COPYRIGHT. THE ARCHITECT GRANTS THE COPYRIGHT LICENCE ONLY FOR THE SPECIFIC PROJECT, AND FOR THE PURPOSE SHOWN AT "STATUS."

Rev.	Date	Issued By	Revision Notes
A	27/9/22	AH	DEVELOPMENT APPLICATION
B	23/6/23	RE	REVISED DA APPLICATION
C	28/8/23	SH	REVISED DA APPLICATION

LEGEND / KEY

 EXISTING WALL

 NEW WALL

AWN
BDY
BAL 1.2...
BLK 1.2...
BRK 1.2...
BG
BR
BY
CLA 1.2...
CONC 1.2...
DP
EXG

AWNING
BOUNDARY
BALUSTRADE TYPE 1.2...
BLOCKWORK TYPE 1.2...
BRICKWORK TYPE 1.2...
BOX GUTTER
BIFOLDING
BRICK FINISH
BALCONY
CLADDING TYPE 1.2...
CONCRETE FINISH TYPE 1.2...
DOWNPIPE
EXISTING

EG
FAC
FB1.2...
FC
FFL
FNC1.2...
FNCIP
FP
GDR
GTP
HP
HR1.2...
LP

EAVES GUTTER
FASCIA
FACE BRICK TYPE 1.2...
FIBRE CEMENT CLADDING
FINISHED FLOOR LEVEL
FENCE TYPE 1.2...
POOL FENCE
FIXED PANEL
GARAGE DOOR
POOL GATE
HIGH POINT
HANDRAIL TYPE 1.2...
LOW POINT

MB
MRS
PAR
PF
PT
RWH
RWT
SCM1.2...
SKL
SL
STC
T
TD

MAILBOX
METAL ROOF SHEETING
PARAPET
PAINT FINISH
PLANTER
RAINWATER HEAD
RAINWATER TANK
SCREEN TYPE 1.2...
SKYLIGHT
SLIDING
STONE CLADDING
TIMBER
TIMBER DOOR

TP
TR
TW

TIMBER POST
TREE
TIMBER FRAMED WINDOW



Project:
ALTS & ADS TO EXISTING HOUSE
60 HUDSON PDE, CLAREVILLE NSW 2107

Client:
OLIVER & NICOLA HARTLEY

Drawing Name:
LONGITUDINAL SECTION

Job Number:
2130

Scale:
1:100

Plot Date:
28/8/23

Drawing Status:
DA




Drawing No:
DA 210

Drawn By:
LR

Revision:
C



- | SCHEDULE OF KEY AMENDMENTS: | |
|-----------------------------|--|
| 1 | BOATSHED DELETED |
| 2 | EXISTING TREES & LANDSCAPE RETAINED |
| 3 | EXISTING SECTION OF WALL RETAINED |
| 4 | SETBACK TO BOUNDARY INCREASED AND POOL LAYOUT/LEVEL MODIFIED |
| 5 | GALLERY MOVED NORTH TO INCREASE SETBACK TO BOUNDARY (2.5m) |
| 6 | PLAYROOM SETBACK INCREASED TO 2.5m |
| 7 | KITCHEN EXTENT DECREASED & SECTION OF EXISTING WALL RETAINED |
| 8 | EXISTING ROOF HEIGHT RETAINED |
| 9 | NEW SECTION OF ROOF RE-CONFIGURED |
| 10 | WINDOW CONFIGURATION UPDATED |

 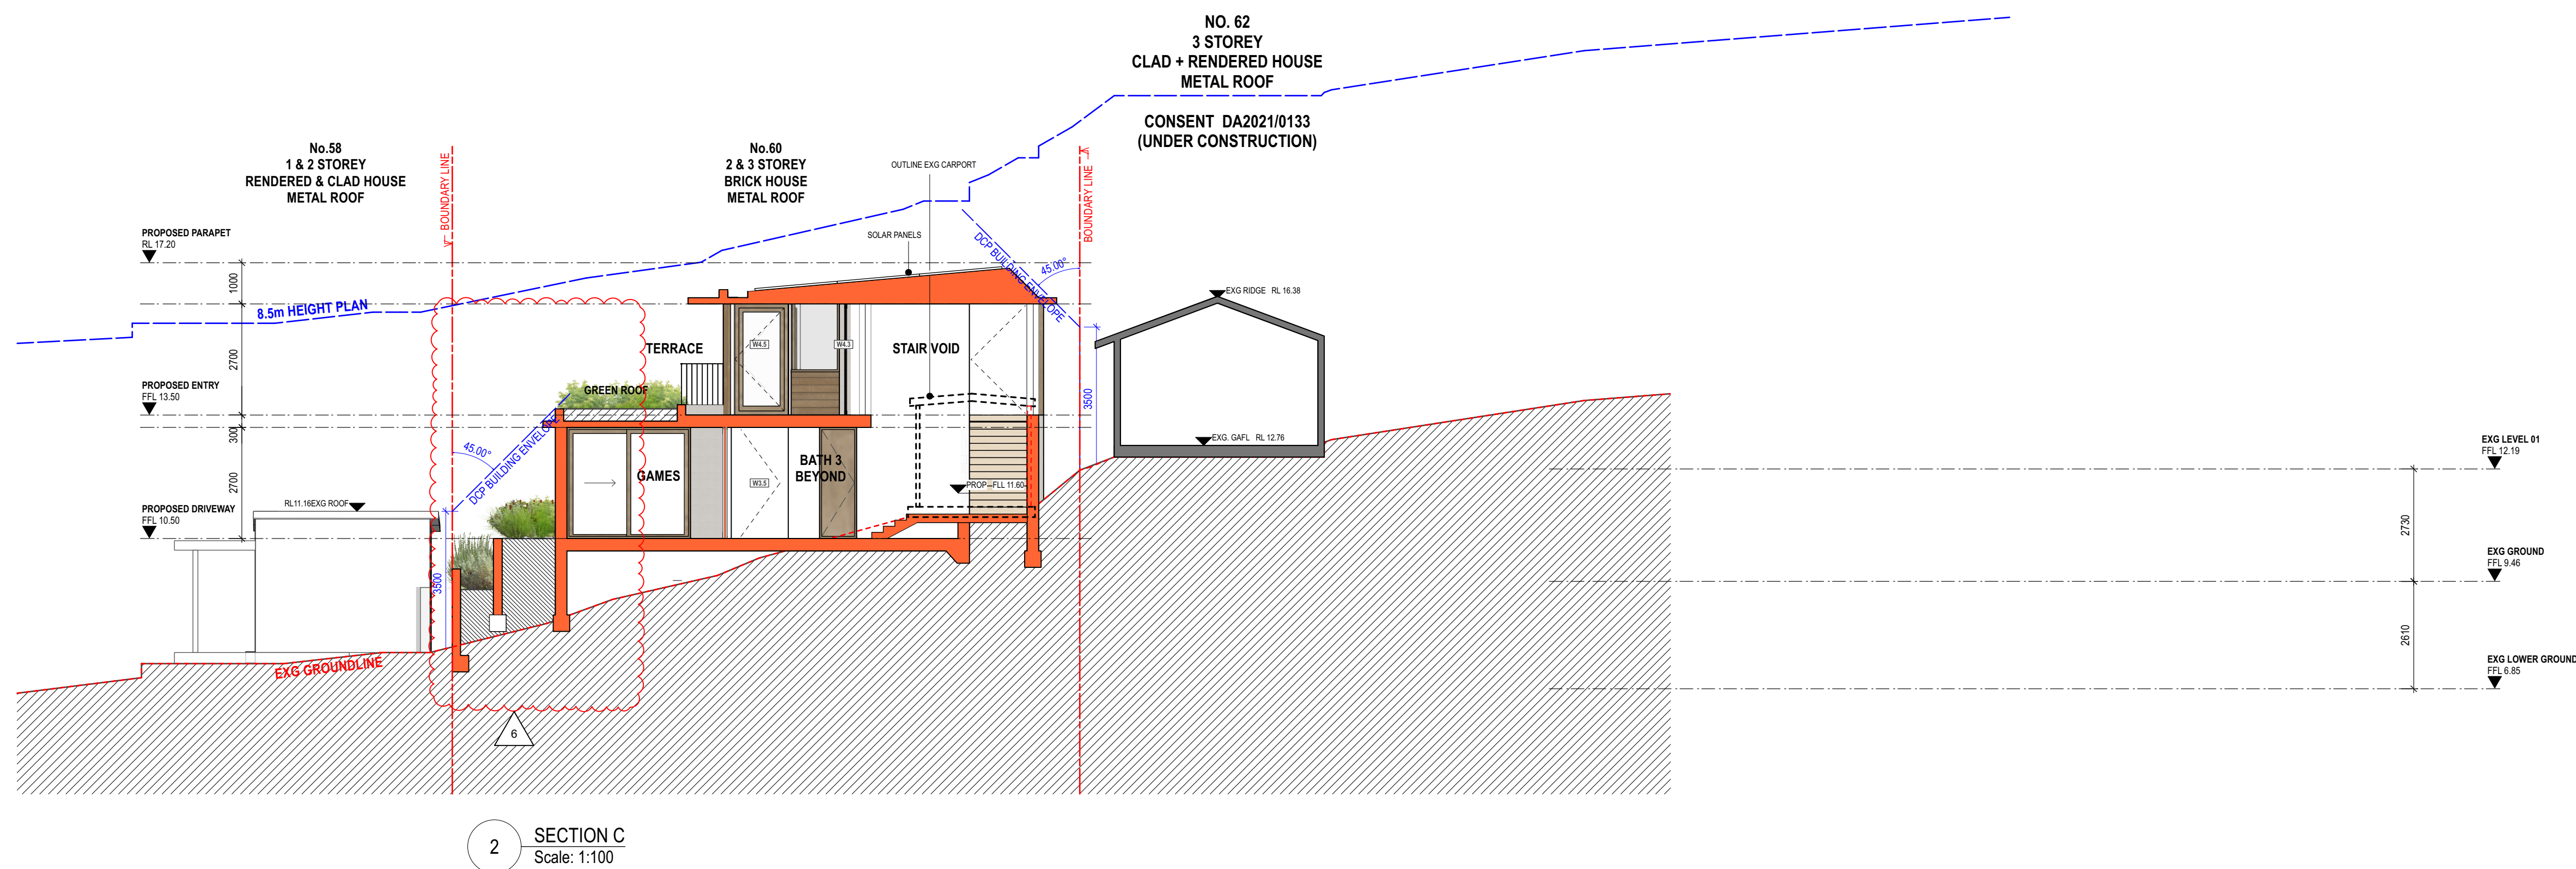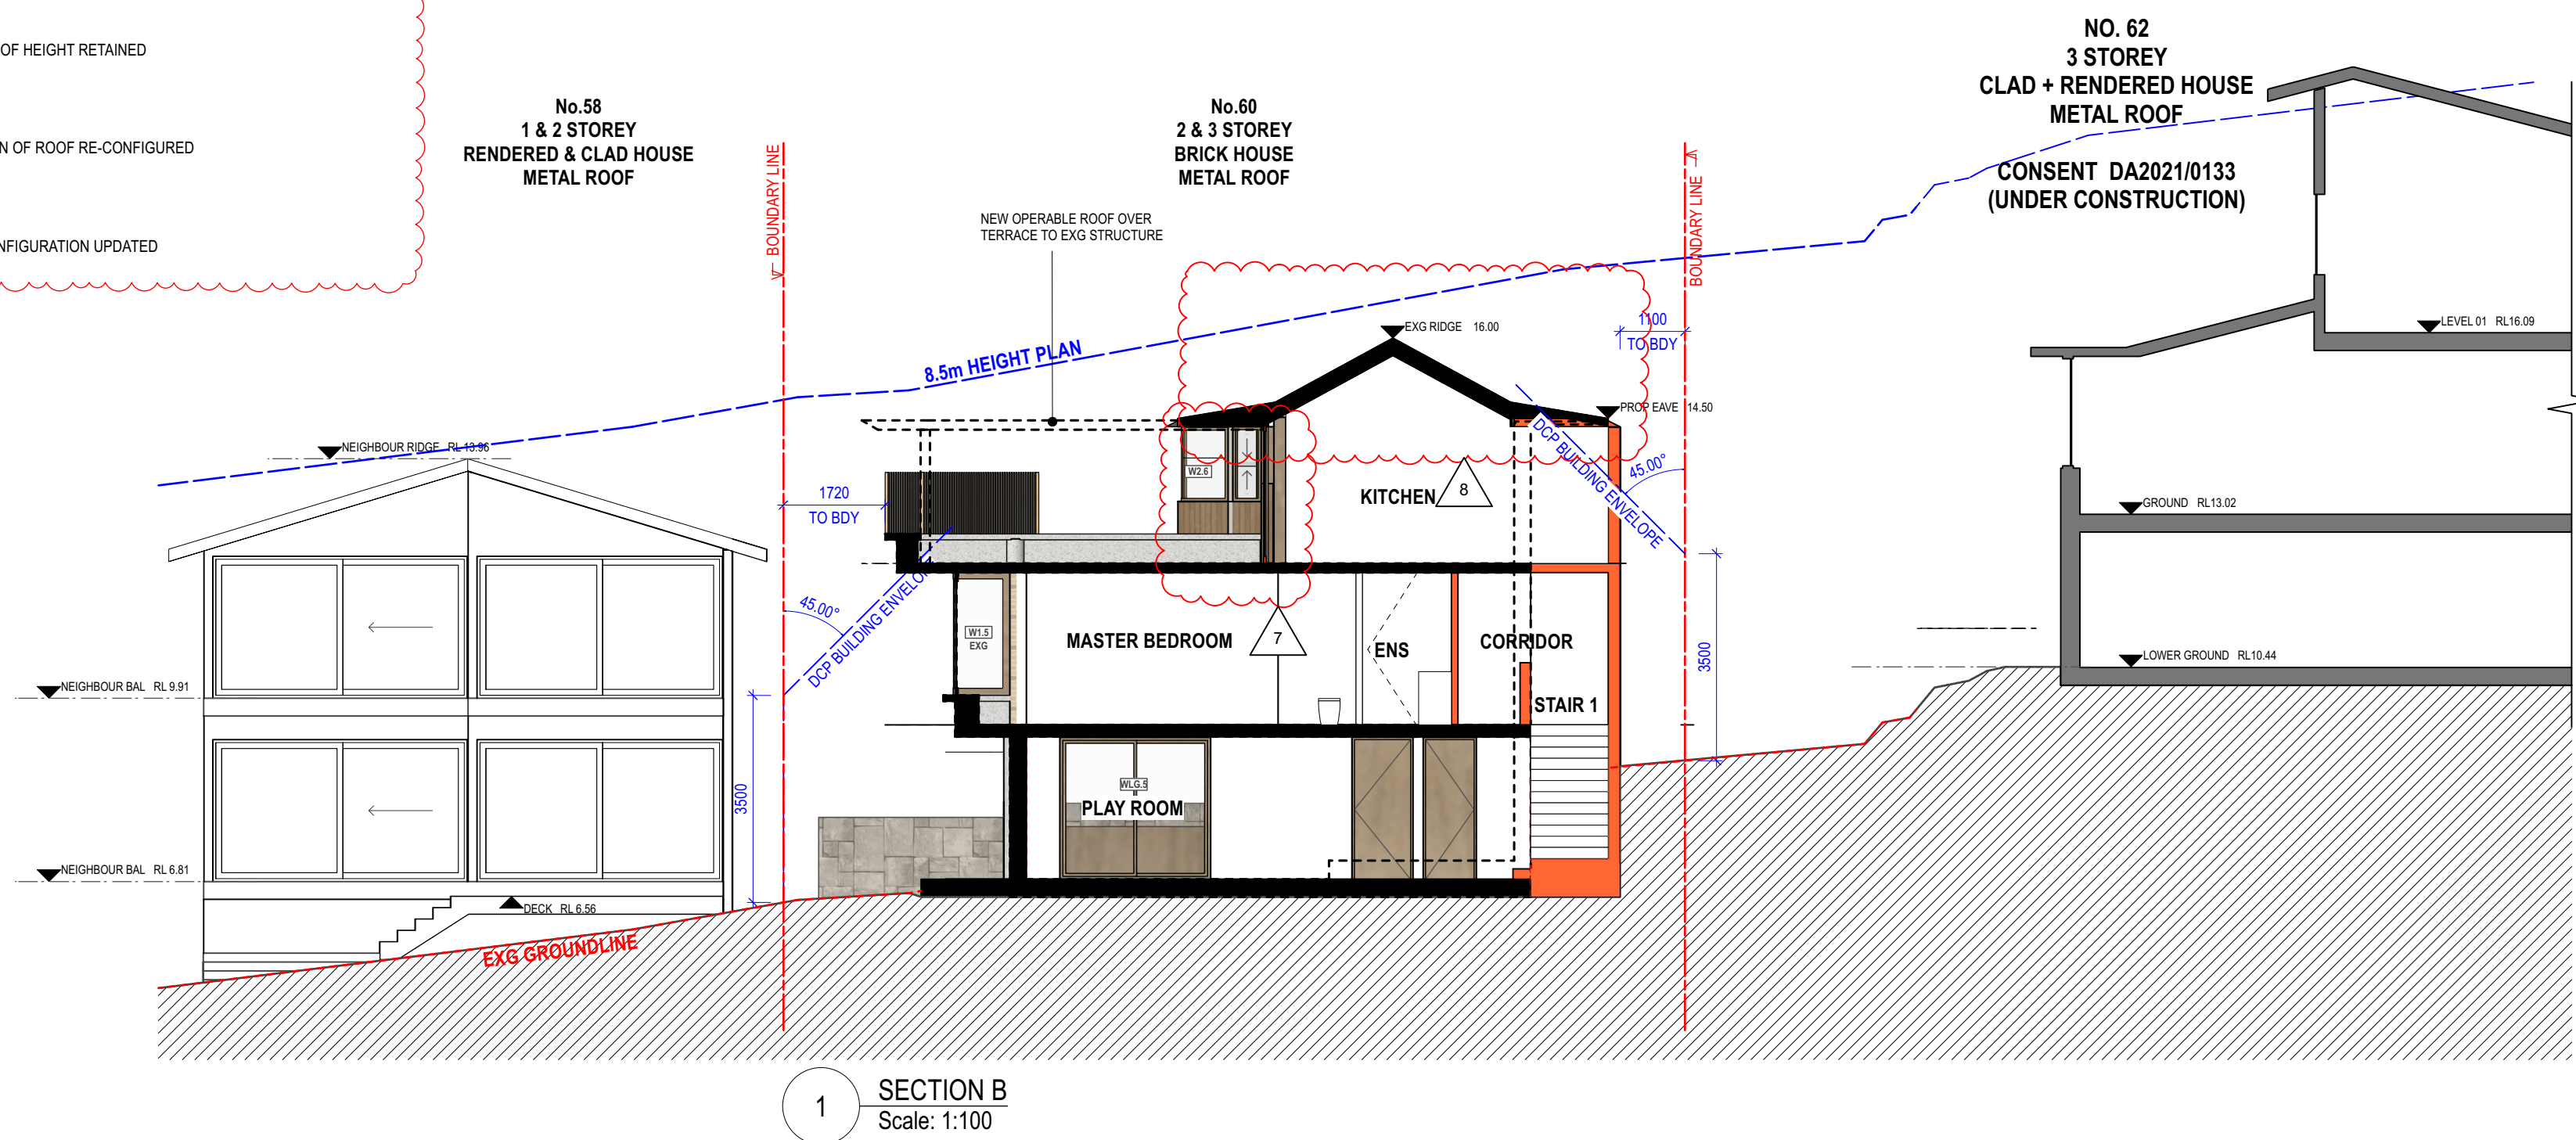

NOTES

THIS DRAWING IS PART OF A SET, AND SHOULD BE READ IN CONJUNCTION WITH ALL OTHER DOCUMENTS. VERIFY ALL DIMENSIONS ON SITE PRIOR TO COMMENCING CONSTRUCTION OR FABRICATION. REPORT ANY DISCREPANCIES TO THE ARCHITECT FOR VERIFICATION.

DO NOT SCALE DRAWINGS. FIGURED DIMENSIONS TAKE PRECEDENCE OVER SCALED DIMENSIONS. THIS DRAWING AND THE DESIGNS CONTAINED HEREIN ARE PROTECTED BY COPYRIGHT. THE ARCHITECT GRANTS THE COPYRIGHT LICENCE ONLY FOR THE SPECIFIC PROJECT, AND FOR THE PURPOSE SHOWN AT "STATUS."

REVISION SCHEDULE			
Rev.	Date	Issued By	Revision Notes
A	27/9/22	AH	DEVELOPMENT APPLICATION
B	23/6/23	RE	REVISED DA APPLICATION
C	28/8/23	SH	REVISED DA APPLICATION

LEGEND / KEY							
AWN	AWNING	EG	EAVES GUTTER	MB	MALBOX	TP	TIMBER POST
BDY	BOUNDARY	FAC1	FASCIA	MRS	METAL ROOF SHEETING		
BLA 12...	BALUSTRADE TYPE 1 2...	FBC12...	FACE BRICK TYPE 1 2...	PAR	PARAPET	TW	TIMBER FRAMED WINDOW
BLOC	BLOCKWORK TYPE 1 2...	FCE	FIBRE CEMENT FLOORING	PF	PAINT FINISH		
BRK 12...	BRICKWORK TYPE 1 2...	FFL	FENCED FLOOR LEVEL	PL	PLANTER		
BG	BOX GUTTER	FN12...	FINISH TYPE 1 2...	RH	RAINWATER HEAD		
BIF	BIFOLDING	PCF	POOL FENCE	RWT	RAINWATER TANK		
BR	BRICK FINISH	FP	FIXED PANEL	SCM12...	SCREEN TYPE 1 2...		
BY	BALCONY	GDR	GARAGE DOOR	SKL	SIGHTLIGHT		
CL 12...	CLADDING TYPE 1 2...	GTP	POOL GATE	SLD	SLIDING		
CONC 12...	CONCRETE FINISH TYPE 1 2...	HP	HIGH POINT	STD	STONE CLADDING		
DP	DOWNPIPE	HL	HANDRAIL TYPE 1 2...	T	TIMBER		
EX	EXISTING	LP	LOW POINT	TC	TIMBER DOOR		




Project:
ALTS & ADS TO EXISTING HOUSE
60 HUDSON PDE, CLAREVILLE NSW 2107


Client:
OLIVER & NICOLA HARTLEY

Drawing Name:
CROSS SECTIONS

Job Number: 2130	
Scale: 1:100	
Plot Date: 28/8/23	
Drawing Status: DA	Drawn By: LR
Drawing No: DA 211	Revision: C
nominated architect: Dominic Bennett 7365 (NSW)	

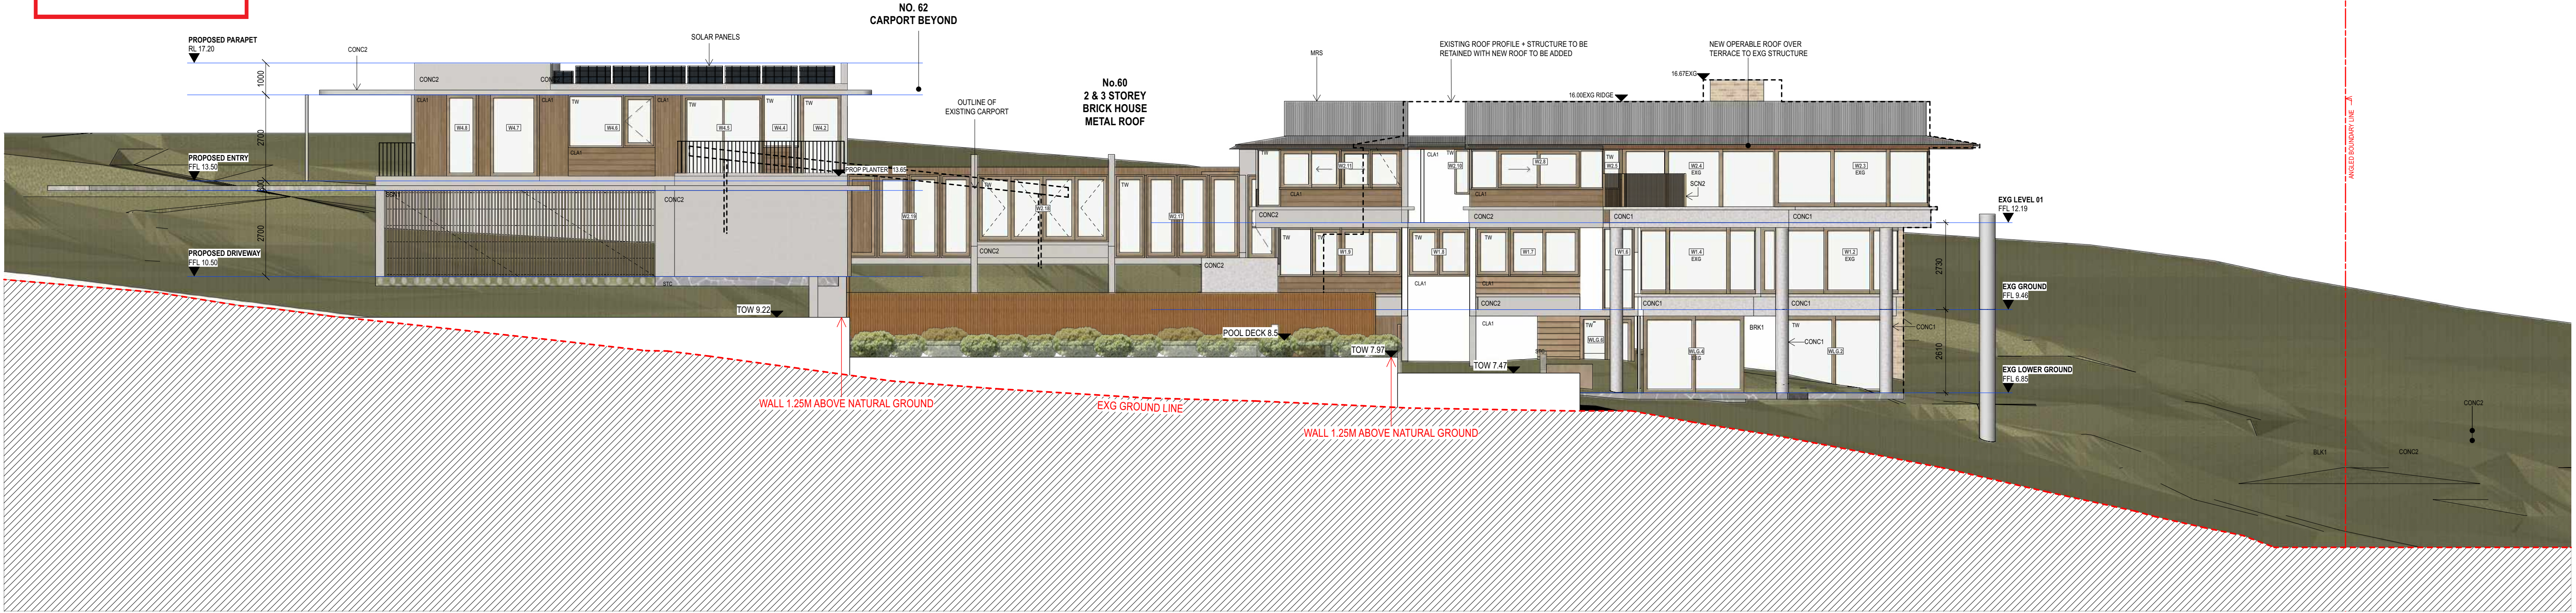

1 North Elevation
Scale: 1:100

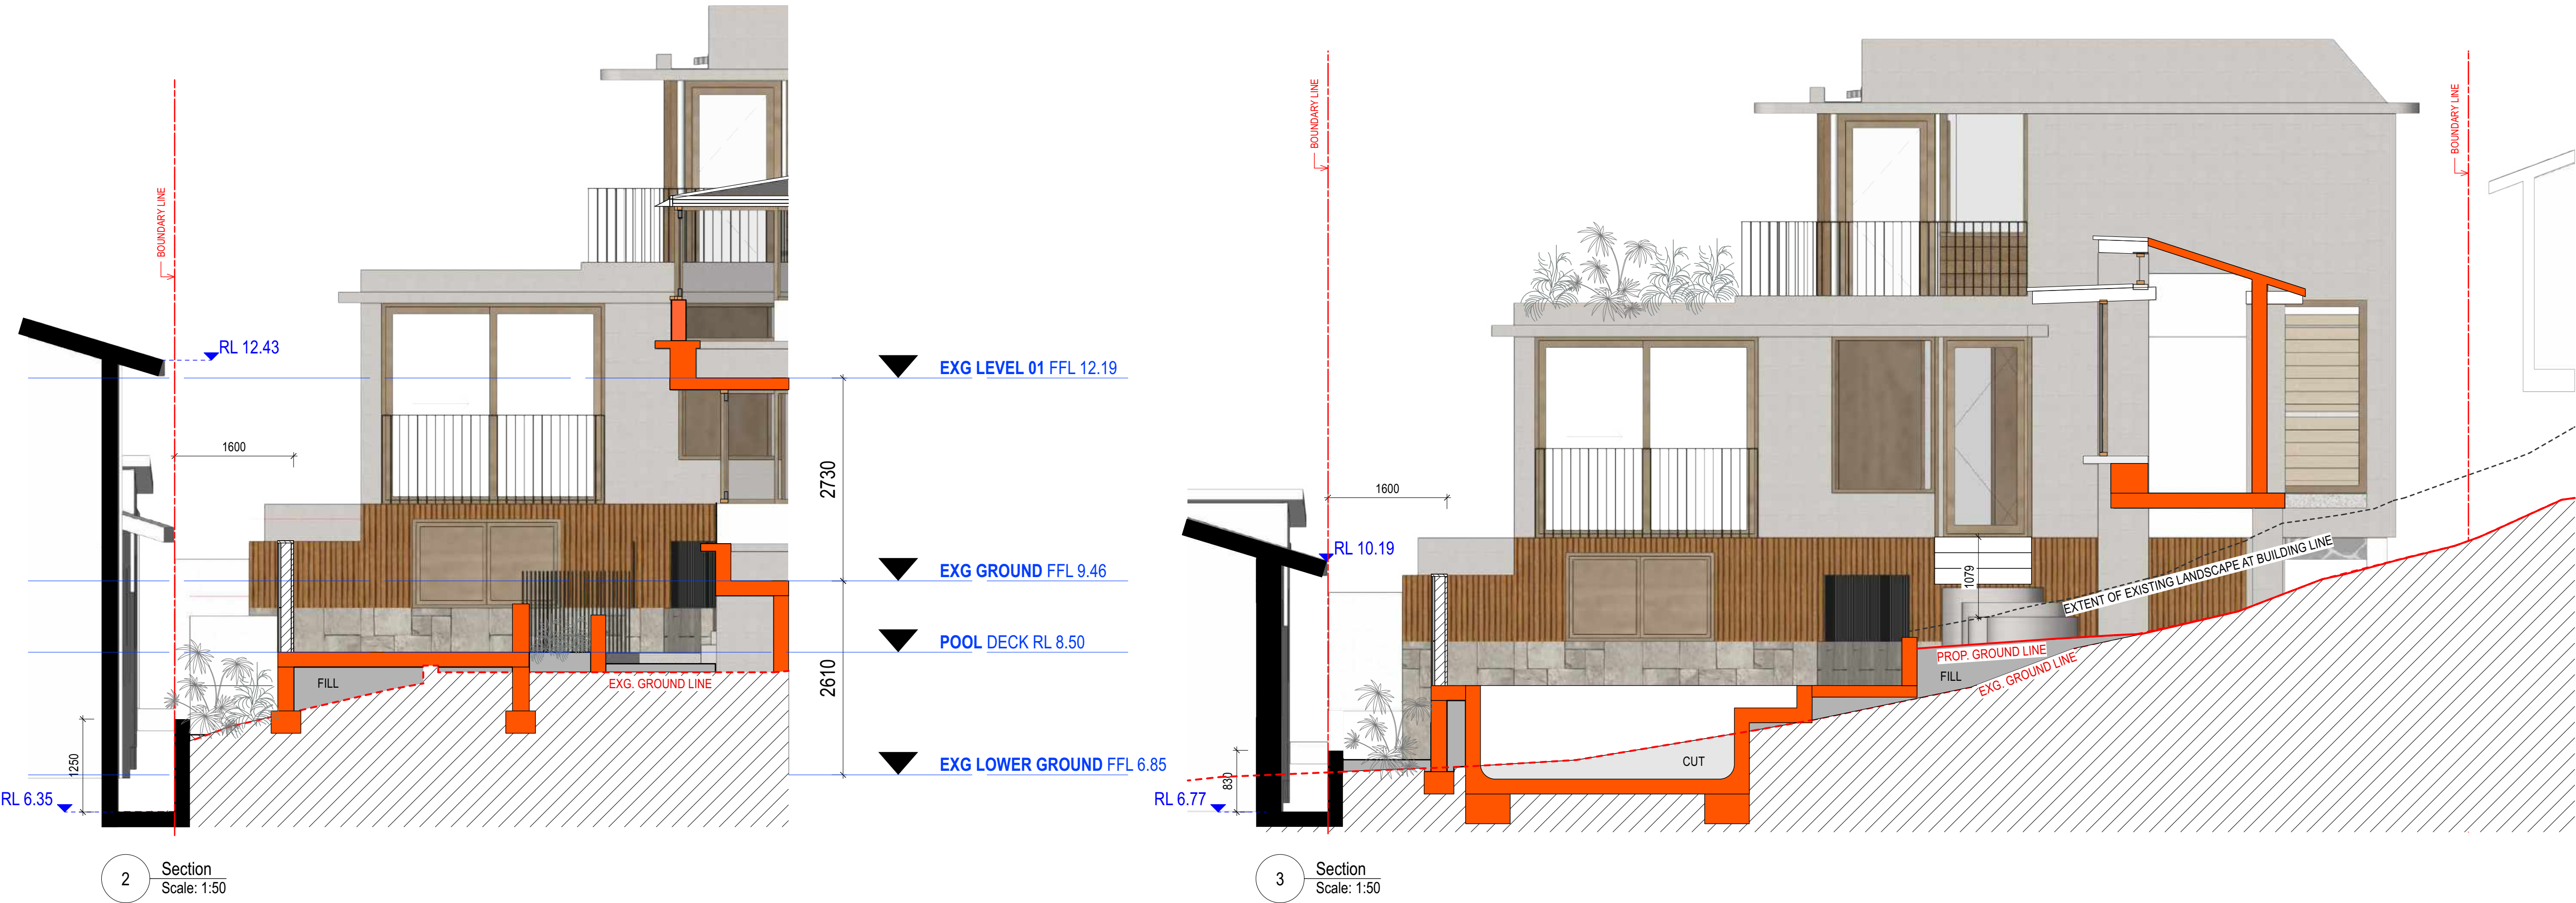

2 Section
Scale: 1:50

3 Section
Scale: 1:50



NOTES

THIS DRAWING IS PART OF A SET AND SHOULD BE READ IN CONJUNCTION WITH ALL OTHER DOCUMENTS. VERIFY ALL DIMENSIONS ON SITE PRIOR TO COMMENCING CONSTRUCTION OR FABRICATION. REPORT ANY DISCREPANCIES TO THE ARCHITECT FOR VERIFICATION.

DO NOT SCALE DRAWINGS. FIGURED DIMENSIONS TAKE PRECEDENCE OVER SCALED DIMENSIONS. THIS DRAWING AND THE DESIGNS CONTAINED HEREIN ARE PROTECTED BY COPYRIGHT. THE ARCHITECT GRANTS THE COPYRIGHT LICENCE ONLY FOR THE SPECIFIC PROJECT, AND FOR THE PURPOSE SHOWN AT "STATUS."

REVISION SCHEDULE			
Rev.	Date	Issued By	Revision Notes
A	7/9/23	SH	REVISED ADDITIONAL INFORMATION

LEGEND / KEY

AWN	AWNING
BDY	BOUNDARY
BAL 1.2...	BALUSTRADE TYPE 1.2...
BLK 1.2...	BLOCKWORK TYPE 1.2...
BRK 1.2...	BRICKWORK TYPE 1.2...
BG	BOX GUTTER
BF	BI-FOLDING
BR	BRICK FINISH
BY	BALCONY
CLA 1.2...	CLADDING TYPE 1.2...
CONC 1.2...	CONCRETE FINISH TYPE 1.2...
DP	DOWNPIPE
EXG	EXISTING

EG	EAVES GUTTER
FAC	FASCIA
FB1.2...	FACE BRICK TYPE 1.2...
FC	FIBRE CEMENT CLADDING
FFL	FINISHED FLOOR LEVEL
FNC1.2...	FENCE TYPE 1.2...
FNC/P	POOL FENCE
FP	FIXED PANEL
GDR	GARAGE DOOR
GP	POOL GATE
HP	HIGH POINT
HR1.2...	HANDRAIL TYPE 1.2...
LP	LOW POINT

MB	MAILBOX
MRS	METAL ROOF SHEETING
PAR	PARAPET
PF	PAINT FINISH
PT	PLANTER
RWH	RAINWATER HEAD
RWT	RAINWATER TANK
SCM 1.2...	SCREEN TYPE 1.2...
SKL	SKYLIGHT
SL	SLIDING
STC	STONE CLADDING
T	TIMBER
TD	TIMBER DOOR

TP	TIMBER POST
TR	TREE
TW	TIMBER FRAMED WINDOW



Suite 404, 1 Chandos Street, St Leonards, NSW 2065 ph.(02) 9043 9968 e.info@bennettmurada.com.au

Project:
ALTS & ADS TO EXISTING HOUSE
60 HUDSON PARADE, CLAREVILLE, NSW 2107

Client:
OLIVER & NICOLA HARTLEY

Drawing Name:
ELEVATION + SECTIONS

Job Number:
2130

Scale:
1:100 @A1

Plot Date:
7/9/23

Drawing Status:
DA

Drawing No:
DA 212

Drawn By:
SC

Revision:
A

nominated architect: Dominic Bennett 7365 (NSW)

PITTWATER

APPROXIMATE HIGH WATER MARK VIDE DP7794

THIS PLAN IS TO BE READ IN CONJUNCTION WITH THE CONDITIONS OF DEVELOPMENT CONSENT
DA2022/1715

1m 5m 10m 27.5m

NOTES
THIS DRAWING IS PART OF A SET AND SHOULD BE READ IN CONJUNCTION WITH ALL OTHER DOCUMENTS. VERIFY ALL DIMENSIONS ON SITE PRIOR TO COMMENCING CONSTRUCTION OR FABRICATION. REPORT ANY DISCREPANCIES TO THE ARCHITECT FOR VERIFICATION.

DO NOT SCALE DRAWINGS. FIGURED DIMENSIONS TAKE PRECEDENCE OVER SCALED DIMENSIONS. THIS DRAWING AND THE DESIGNS CONTAINED HEREIN ARE PROTECTED BY COPYRIGHT. THE ARCHITECT GRANTS THE COPYRIGHT LICENCE ONLY FOR THE SPECIFIC PROJECT, AND FOR THE PURPOSE SHOWN AT "STATUS."

REVISION SCHEDULE			
Rev.	Date	Issued By	Revision Notes
A	23/6/23	RE	REVISED DA APPLICATION
B	28/8/23	SH	REVISED DA APPLICATION

LEGEND / KEY

1	2	
---	---	---	---	---	---	---	---	---	----	----	-----	-----	------



Project:
ALTS & ADS TO EXISTING HOUSE
60 HUDSON PDE, CLAREVILLE NSW 2107
Client:
OLIVER & NICOLA HARTLEY
Drawing Name:
CALCULATIONS - LANDSCAPE AREAS

Job Number:
2130
Scale:
1:250
Plot Date:
28/8/23
Drawing Status:
DA
Drawing No:
DA 400
nominated architect: Dominic Bennett 7365 (NSW)

Suite 404, 1 Chandos Street, St Leonards, NSW 2065 ph.(02) 9043 9968 e.info@bennettmurada.com.au



BRK1_ EXISTING BRICKWORK



CONC1 _ EXISTING CONCRETE

 northern
beaches
council

THIS PLAN IS TO BE READ IN
CONJUNCTION WITH
THE CONDITIONS OF DEVELOPMENT
CONSENT

DA2022/1715



MRS1 _ METAL ROOF SHEETING



CLA1 _ TIMBER CLADDING



SCN 1 _ TIMBER SCREENS



TM + GL1 _ TIMBER WINDOWS + CLEAR GLASS



TM + GL2 _ TIMBER WINDOWS + PRIVACY GLASS



CONC2 _ NEW OFF-FORM CONCRETE

NOTES

THIS DRAWING IS PART OF A SET AND SHOULD BE READ IN CONJUNCTION WITH ALL OTHER DOCUMENTS. VERIFY ALL DIMENSIONS ON SITE PRIOR TO COMMENCING CONSTRUCTION OR FABRICATION. REPORT ANY DISCREPANCIES TO THE ARCHITECT FOR VERIFICATION.

DO NOT SCALE DRAWINGS. FIGURED DIMENSIONS TAKE PRECEDENCE OVER SCALED DIMENSIONS. THIS DRAWING AND THE DESIGNS CONTAINED HEREIN ARE PROTECTED BY COPYRIGHT. THE ARCHITECT GRANTS THE COPYRIGHT LICENCE ONLY FOR THE SPECIFIC PROJECT, AND FOR THE PURPOSE SHOWN AT "STATUS."

REVISION SCHEDULE			
Rev.	Date	Issued By	Revision Notes
A	27/9/22	AH	DEVELOPMENT APPLICATION
B	28/8/23	SH	REVISED DA APPLICATION

LEGEND / KEY



Suite 404, 1 Chandos Street, St Leonards, NSW 2065 ph.(02) 9043 9968 e.info@bennettmurada.com.au

Project:
ALTS & ADS TO EXISTING HOUSE
60 HUDSON PDE, CLAREVILLE NSW 2107

Client:
OLIVER & NICOLA HARTLEY

Drawing Name:
SCHEDULES OF COLOURS AND MATERIALS

Job Number:
2130

Scale:
NTS

Plot Date:
28/8/23

Drawing Status:
DA

Drawing No:
DA_500

Job Number:
2130

Scale:
NTS

Plot Date:
28/8/23

Drawing Status:
DA

Drawing No:
DA_500

Drawn By:
LR

Revision:
B

nominated architect: Dominic Bennett 7365 (NSW)