




DA:00.01	PLAN: SURVEY
DA:00.02	SITE PLAN ANALYSIS
DA:01.00	SITE PLAN
DA:01.01	ROOF PLAN
DA:01.02	LEVEL 03 PLAN
DA:01.03	LEVEL 02 PLAN
DA:01.04	LEVEL 01 PLAN
DA:01.05	ELEVATION EAST
DA:01.06	ELEVATION NORTH
DA:01.07	ELEVATION SOUTH
DA:01.08	ELEVATION WEST
DA:01.09	SECTION 01
DA:01.10	SECTION 02
DA:01.11	SECTION 03
DA:01.12	SECTION 04
DA:02.10	DETAIL: DRIVEWAY
DA:02.11	DETAIL: POOL
DA:03.00	DIAGRAMS: SHADOWS MARCH EQUINOX
DA:03.01	DIAGRAMS: SHADOWS MARCH EQUINOX
DA:03.02	EROSION SEDIMENTATION PLAN
DA:03.03	SITE MANAGEMENT PLAN
DA:03.04	MATERIALS: EXTERIOR
DA:03.05	DEMOLITION PLAN
DA:04.00	DIGITAL IMAGE 01
DA:04.01	DIGITAL IMAGE 02
DA:04.02	DIGITAL IMAGE 03

 

121 NARRABEEN PARK PARADE
MONA VALE 2103
DEVELOPMENT APPLICATION
DP 1/22672

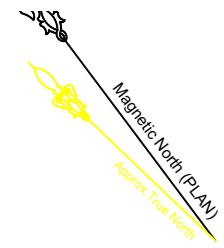

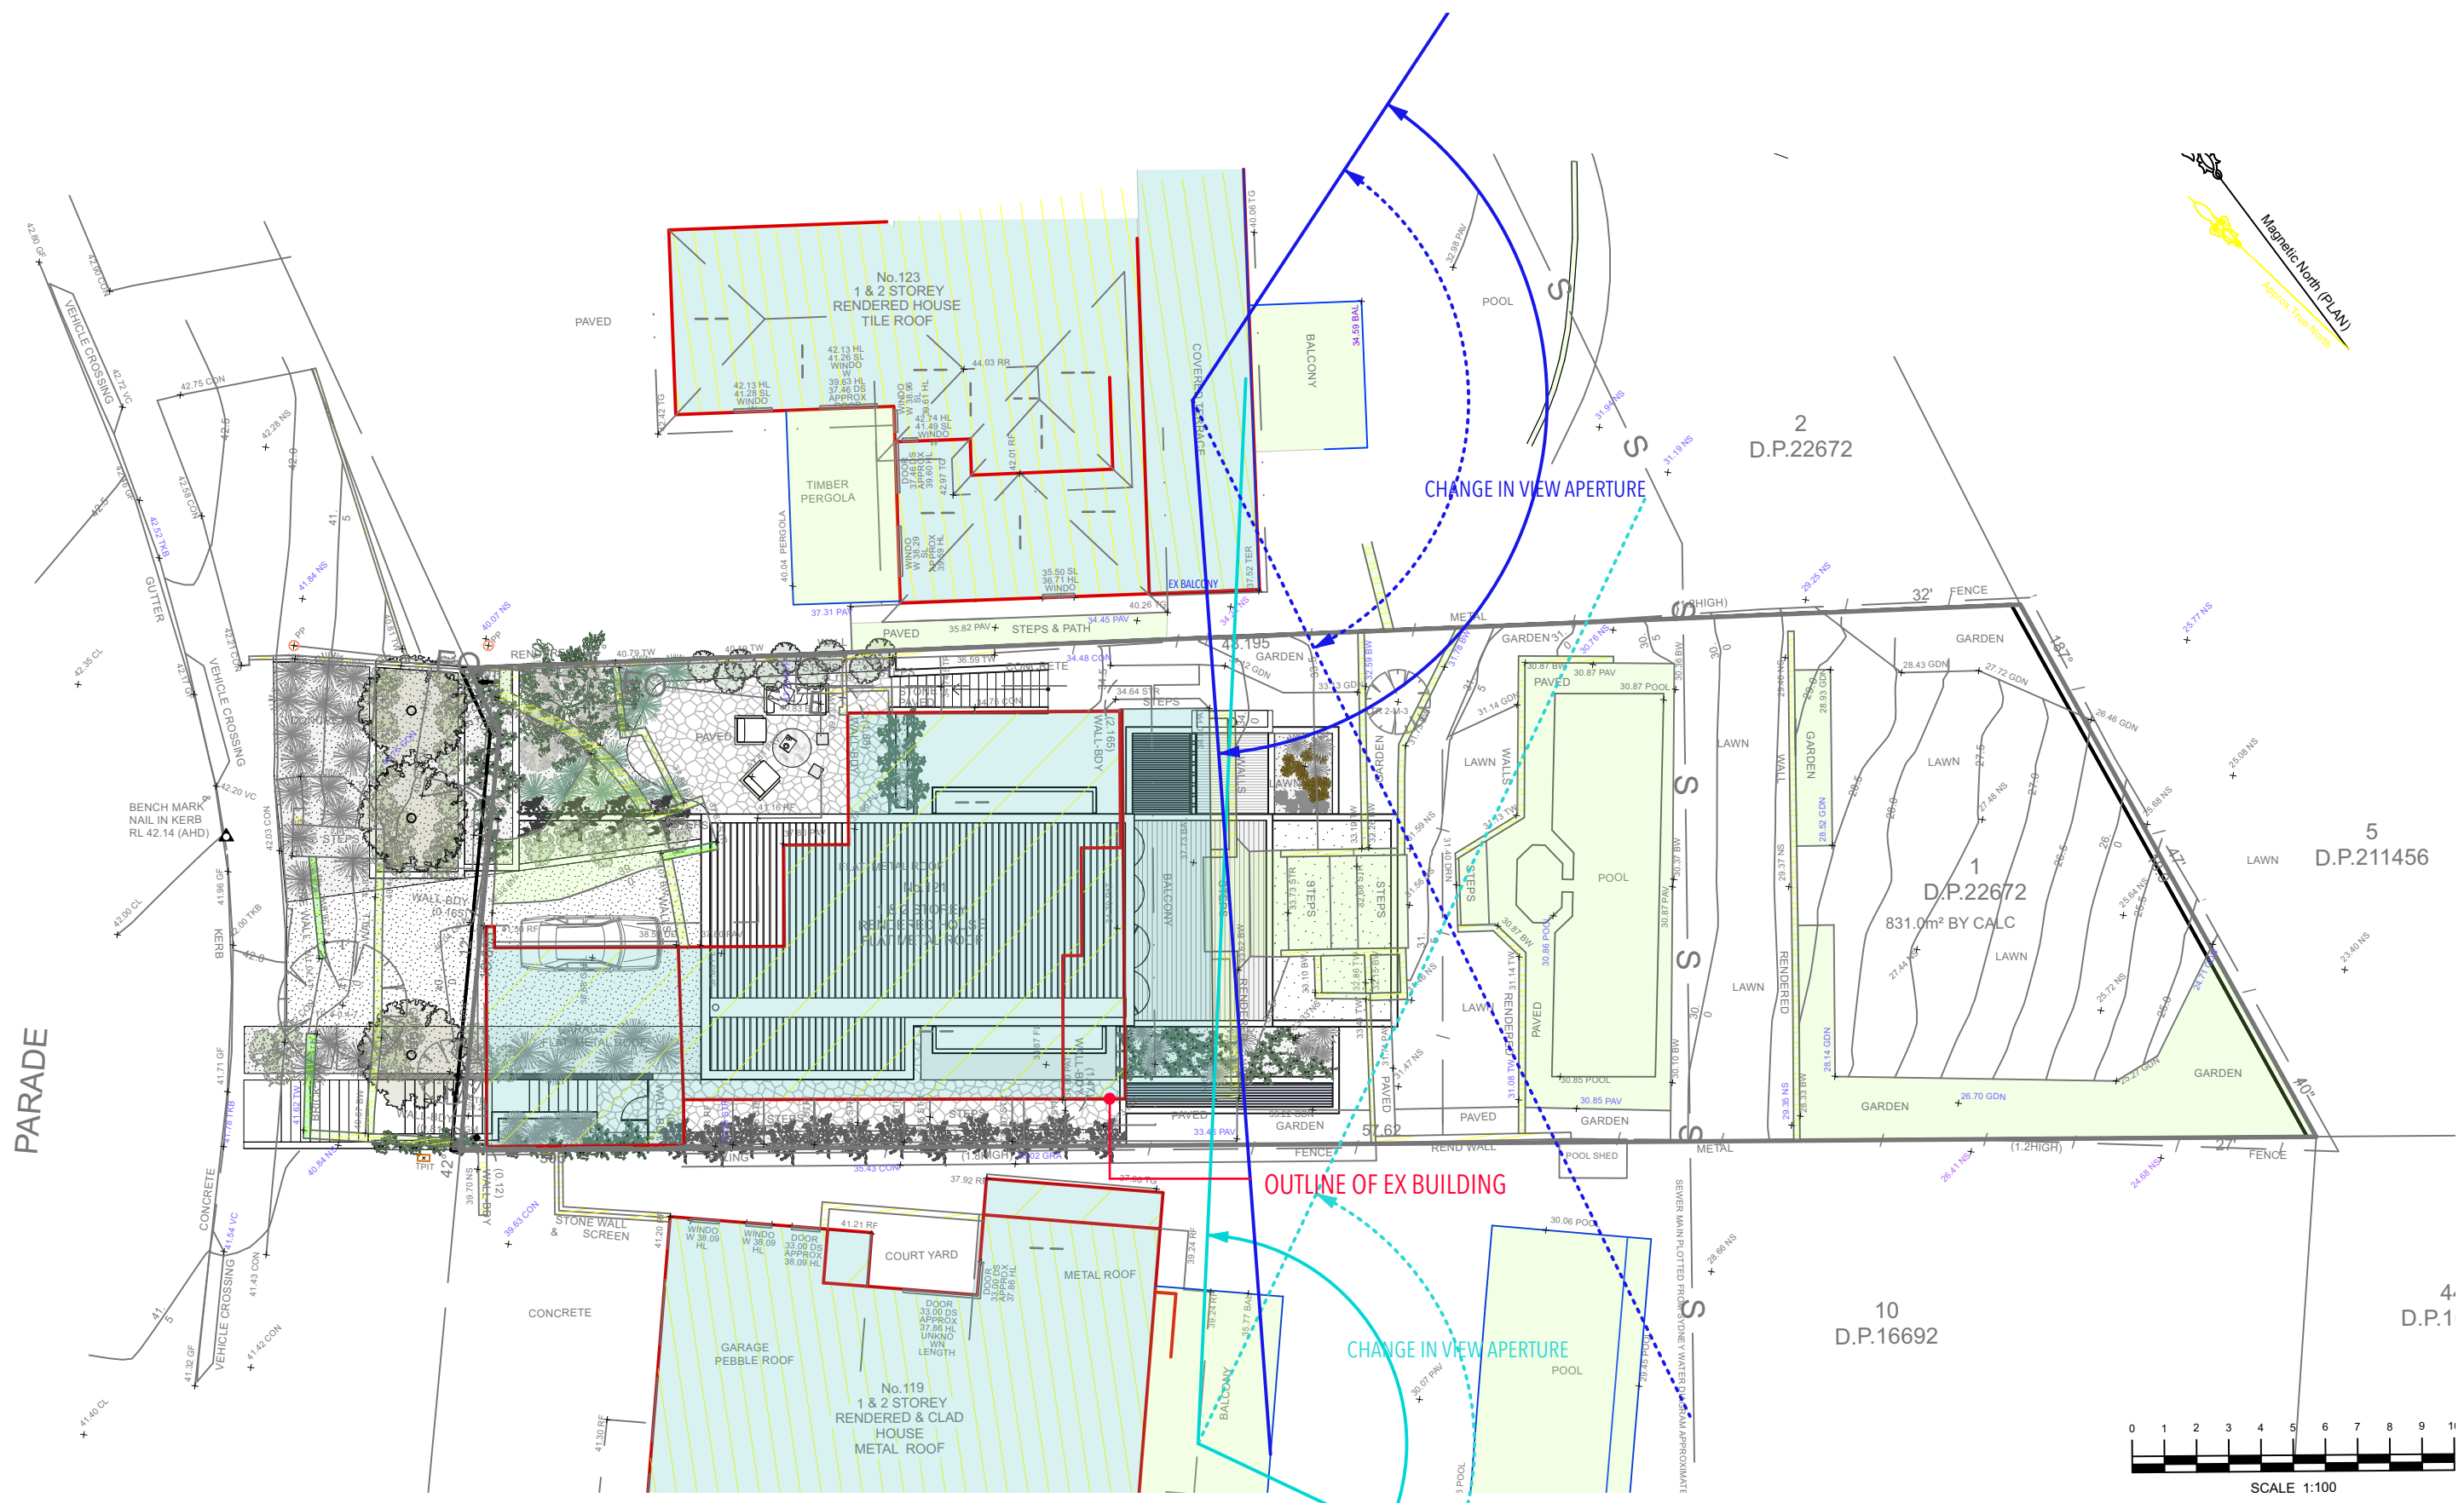

HOUSED

BY NANNA LESIUK

m:0405128186 e:nannalesiuk@housedarchitects.com

project:


D.P. 1/22672


211 NARRABEEN PARK PARADE

MONA VALE 2103

NOTE: All work to be in accordance with Australian Standards, The Building Code of Australia, other relevant codes, and with Manufacturers' recommendations and instructions.
Check all dimensions on site prior to construction. Work to figured dimensions only.
Do not scale from drawings.
Report any discrepancies to HOUSED for a decision before proceeding with work.
This drawing is copyright and is the property of HOUSED and must not be used without authorisation.
Nominated Architect Nanna Lesiuk, 10732

drawing: DA:00.02 SITE PLAN - ANALYSIS	date: 23/5/2023	012345678910 scale bar
status: DEVELOPMENT APPLICATION	scale: 1:200	

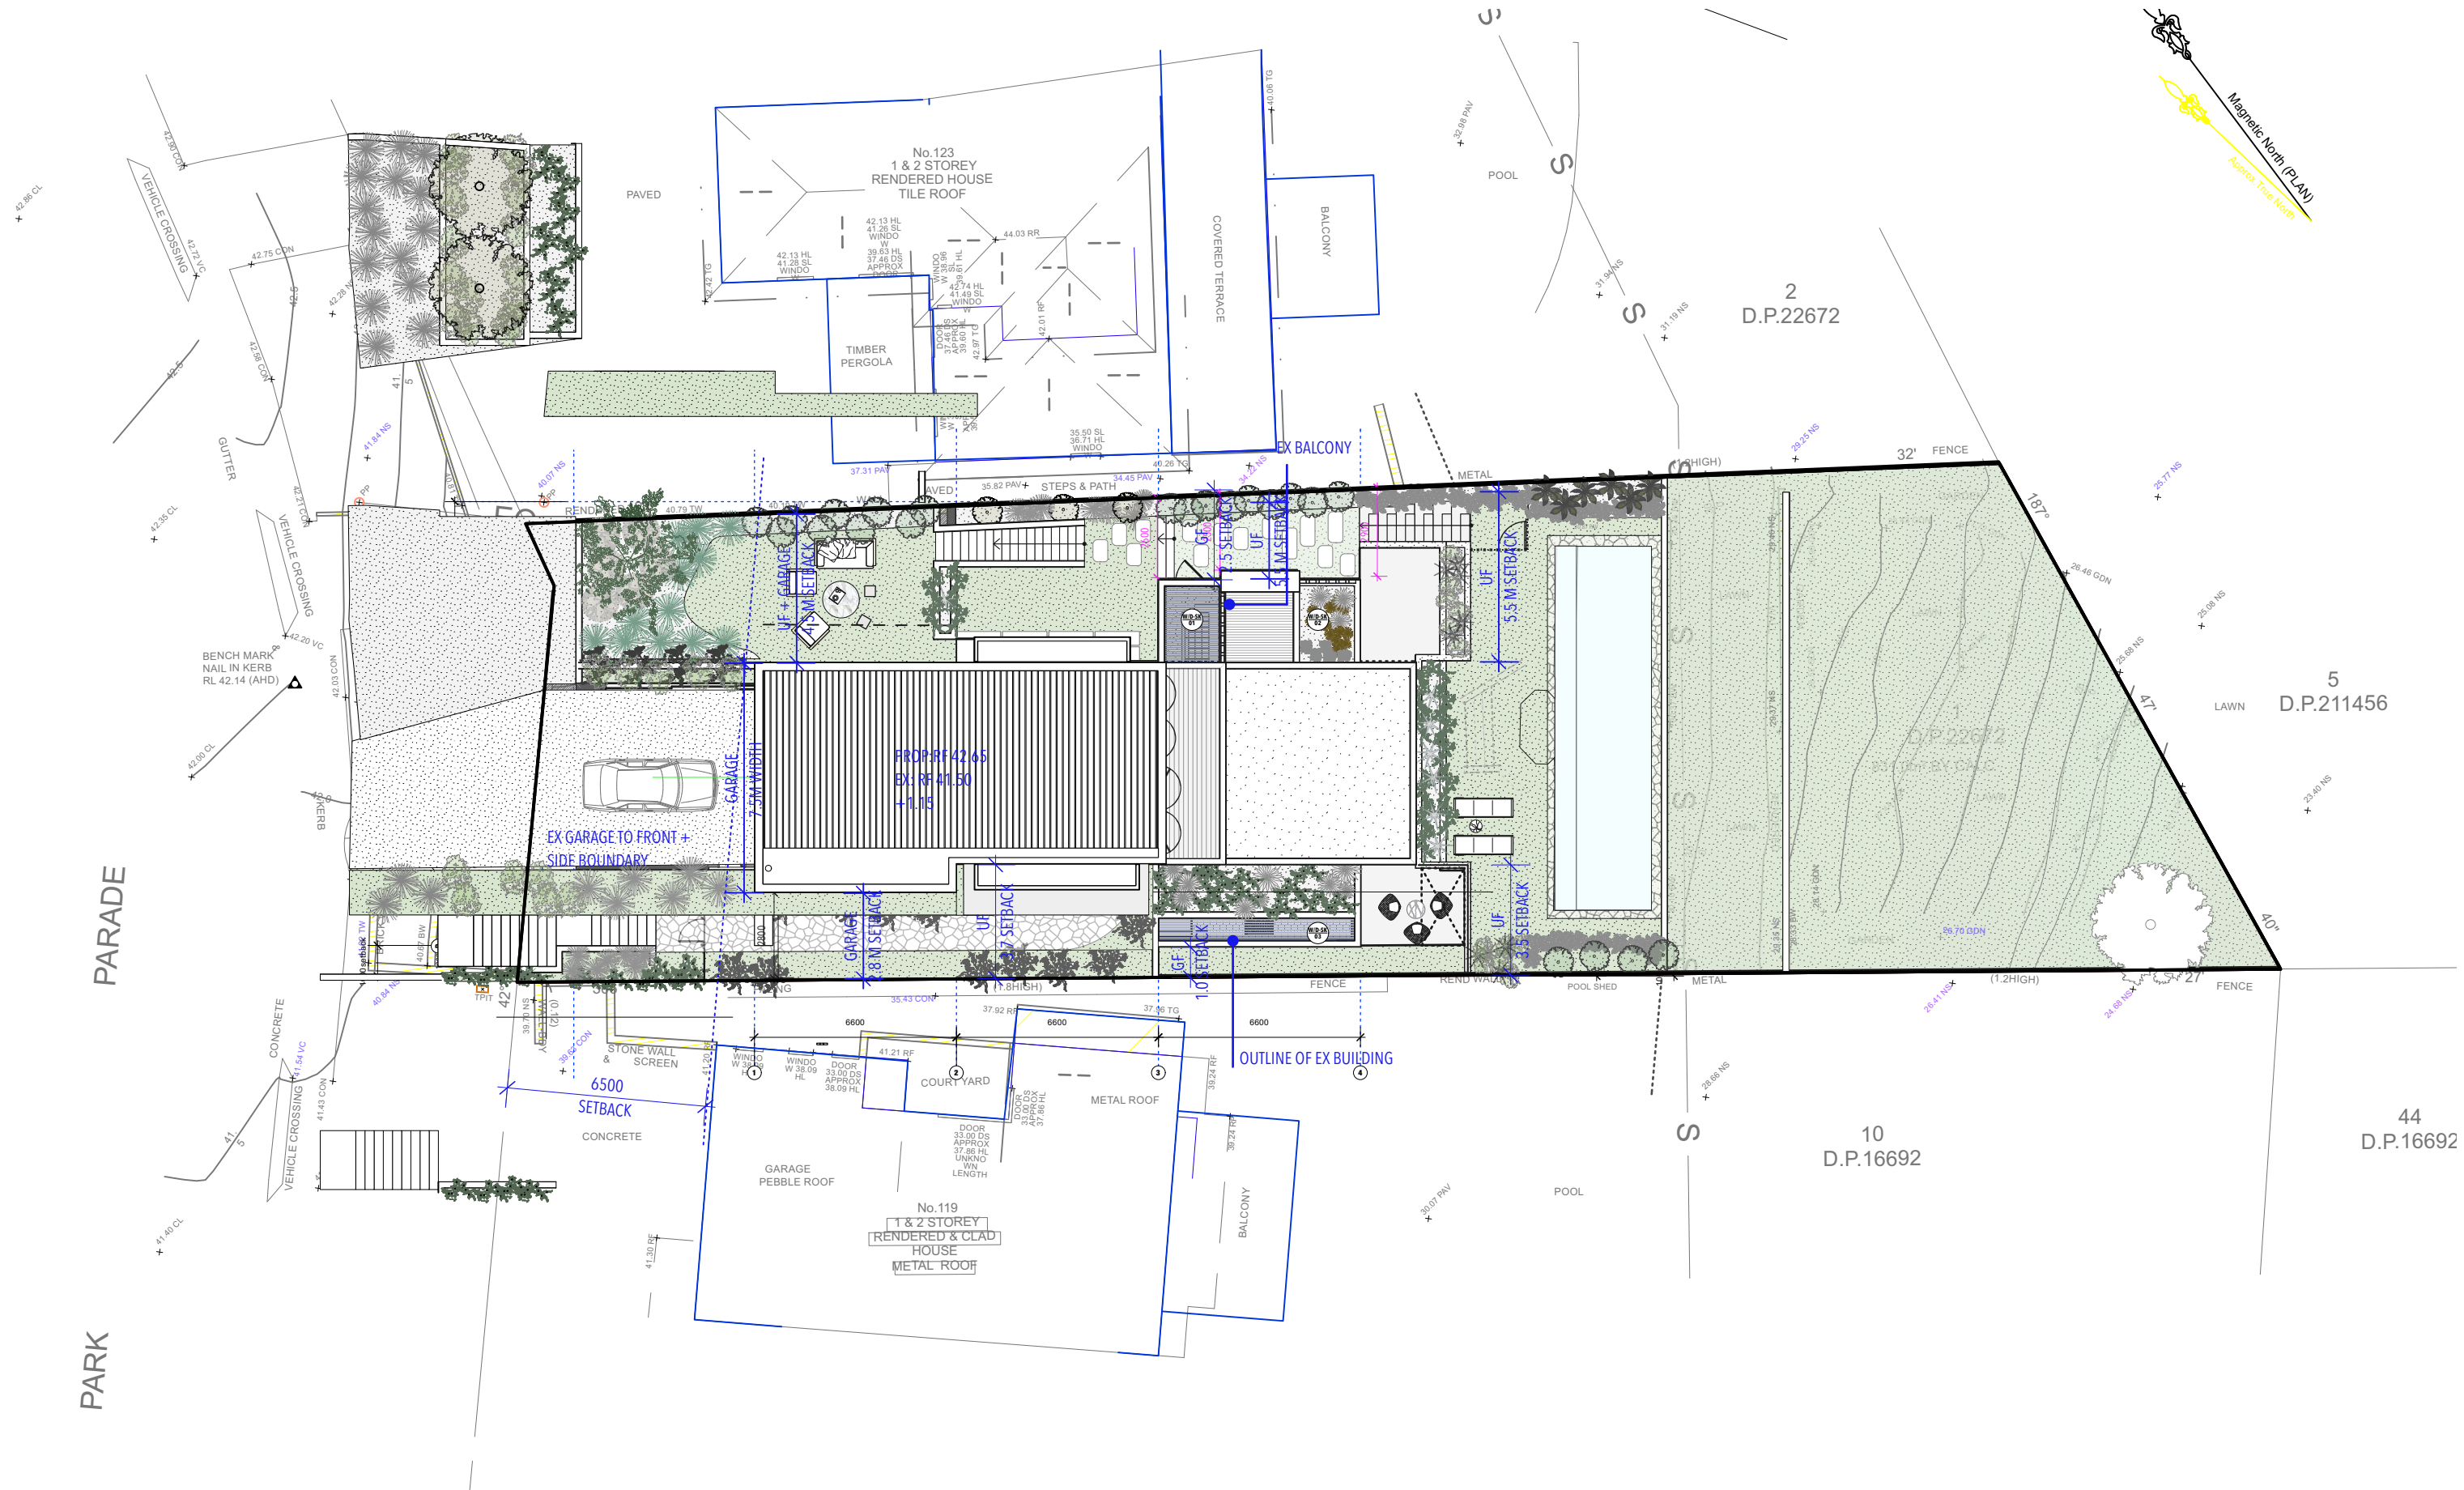


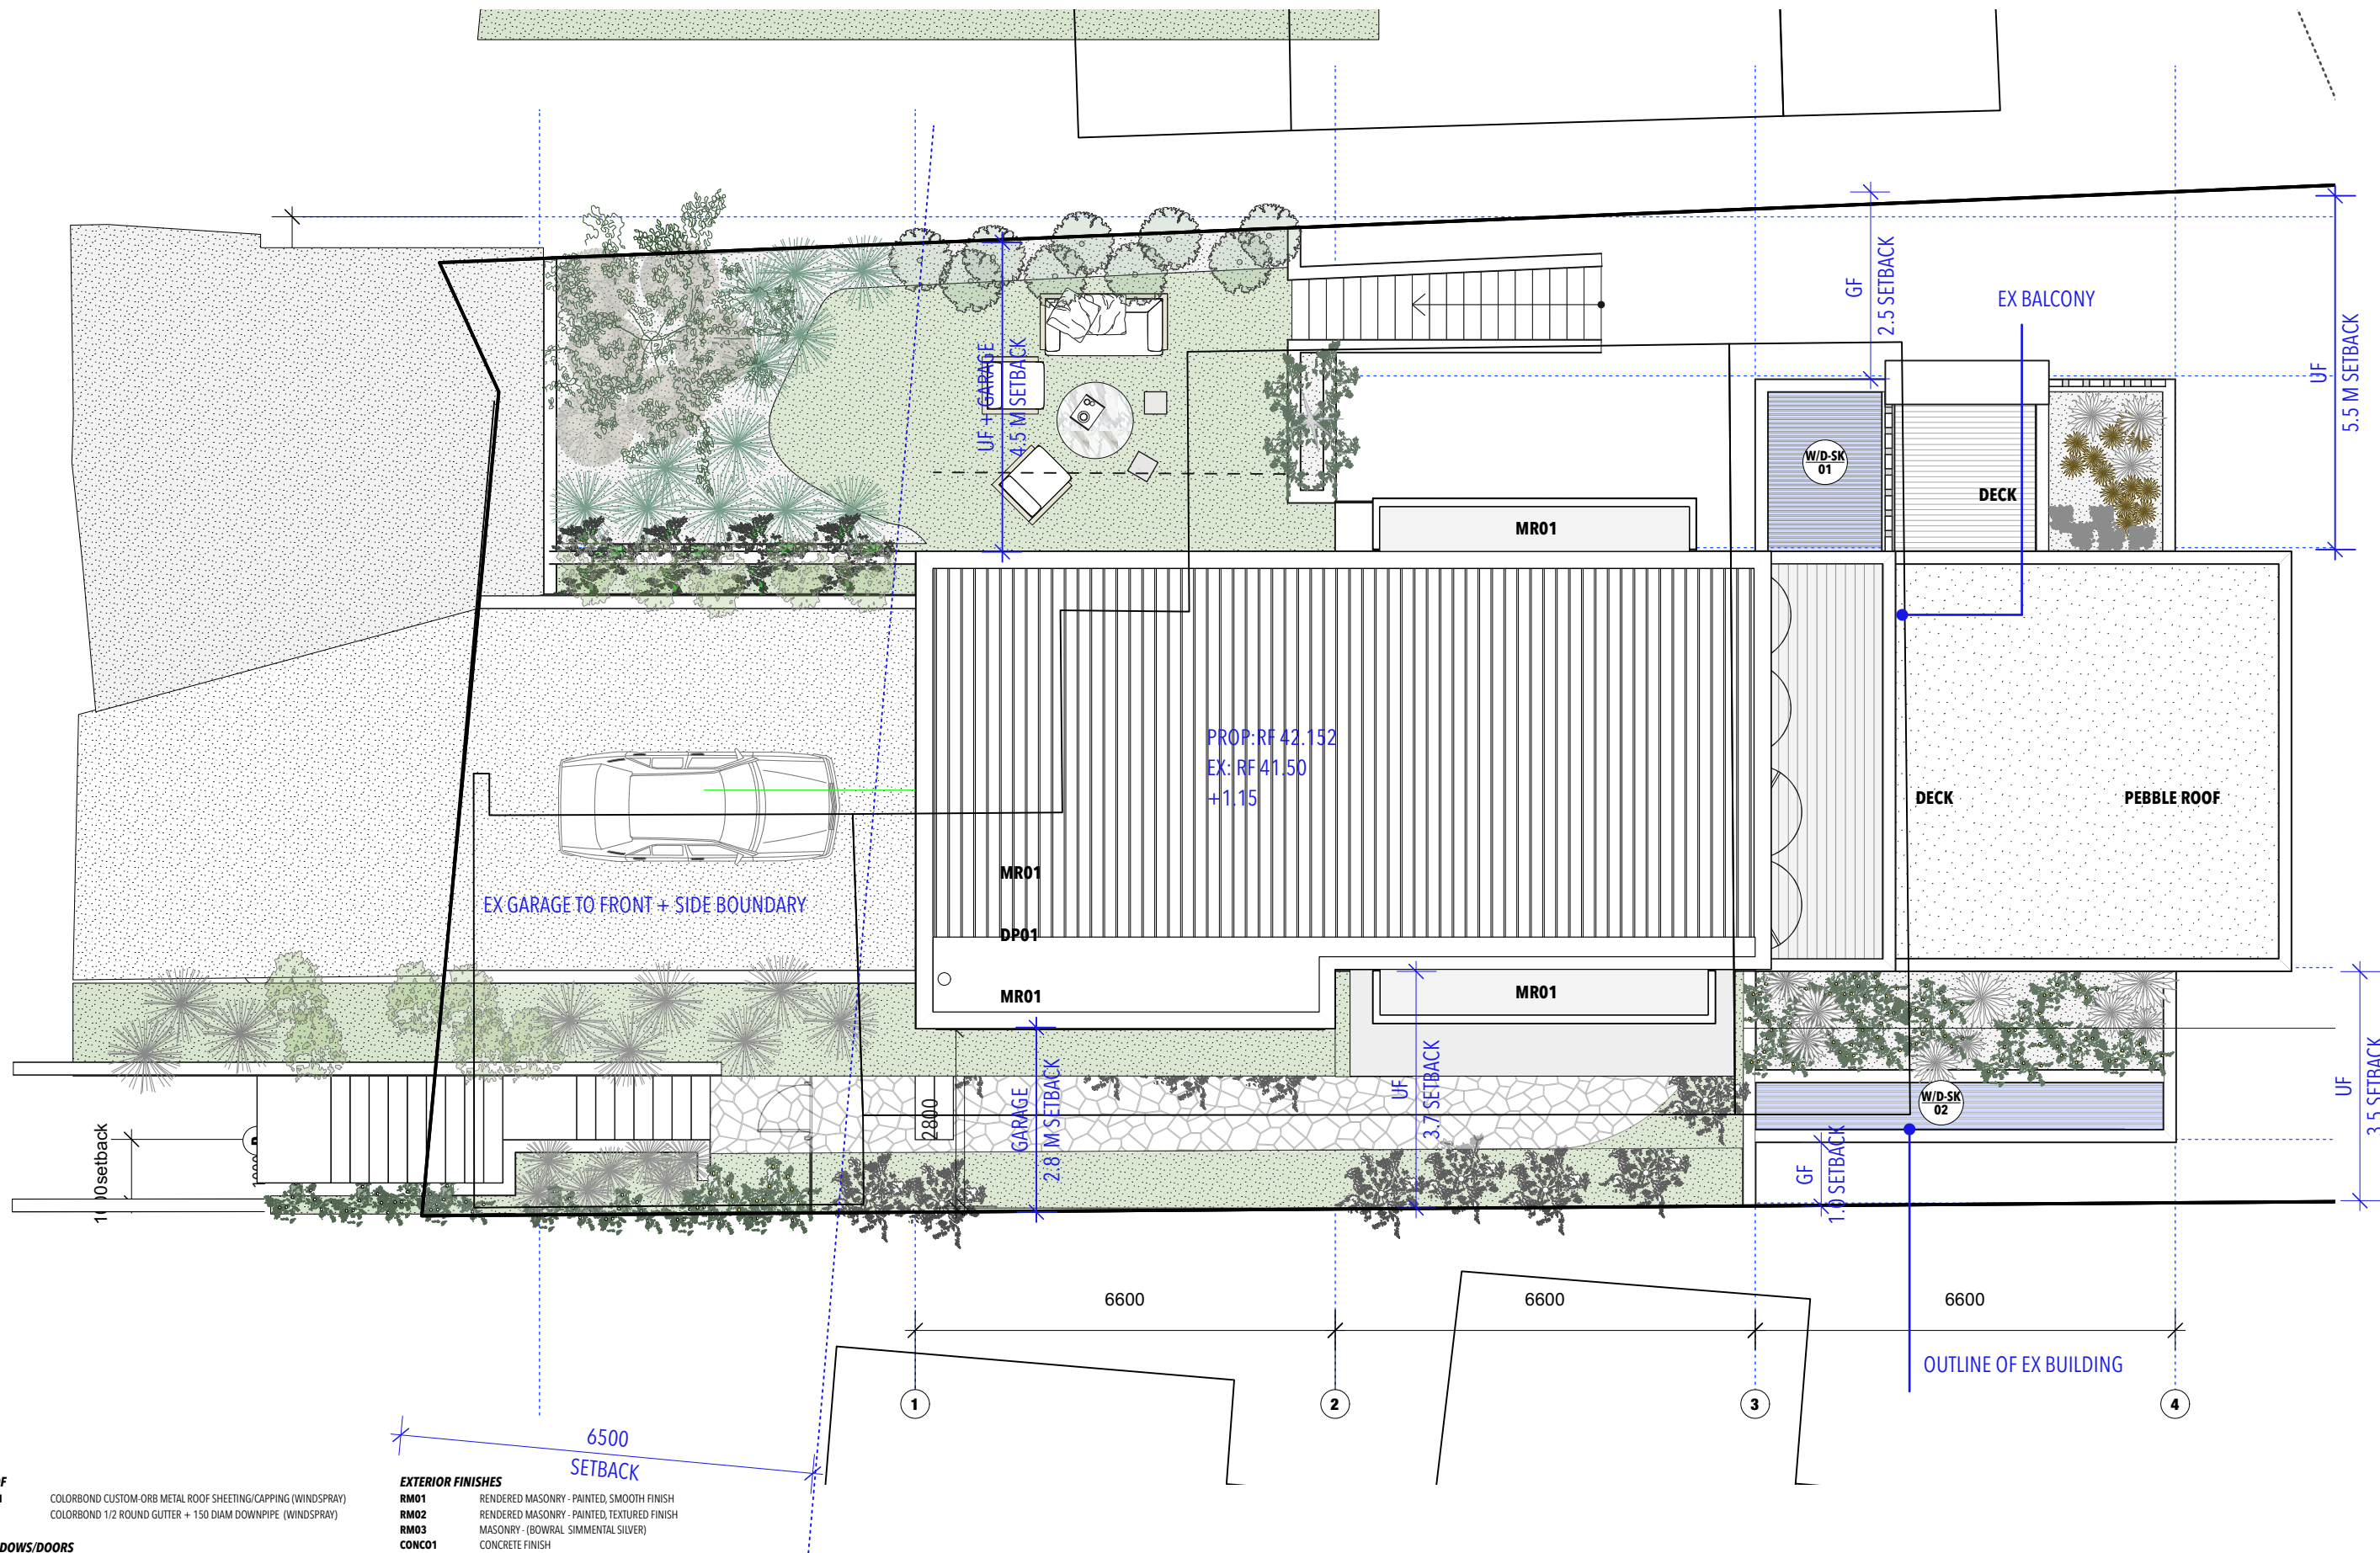

ROOF
MR01 COLORBOND CUSTOM-ORB METAL ROOF SHEETING/CAPPING (WINDSPRAY)
DP01 COLORBOND 1/2 ROUND GUTTER + 150 DIAM DOWNPIPE (WINDSPRAY)

WINDOWS/DOORS
ALU01 ALUMINIUM - BRONZE

EXTERIOR FINISHES
RM01 RENDERED MASONRY - PAINTED, SMOOTH FINISH
RM02 RENDERED MASONRY - PAINTED, TEXTURED FINISH
RM03 MASONRY - (BOWRAL SIMMENTAL SILVER)
CONC01 CONCRETE FINISH
CONC02 WASHED AGGREGATE - BASALT

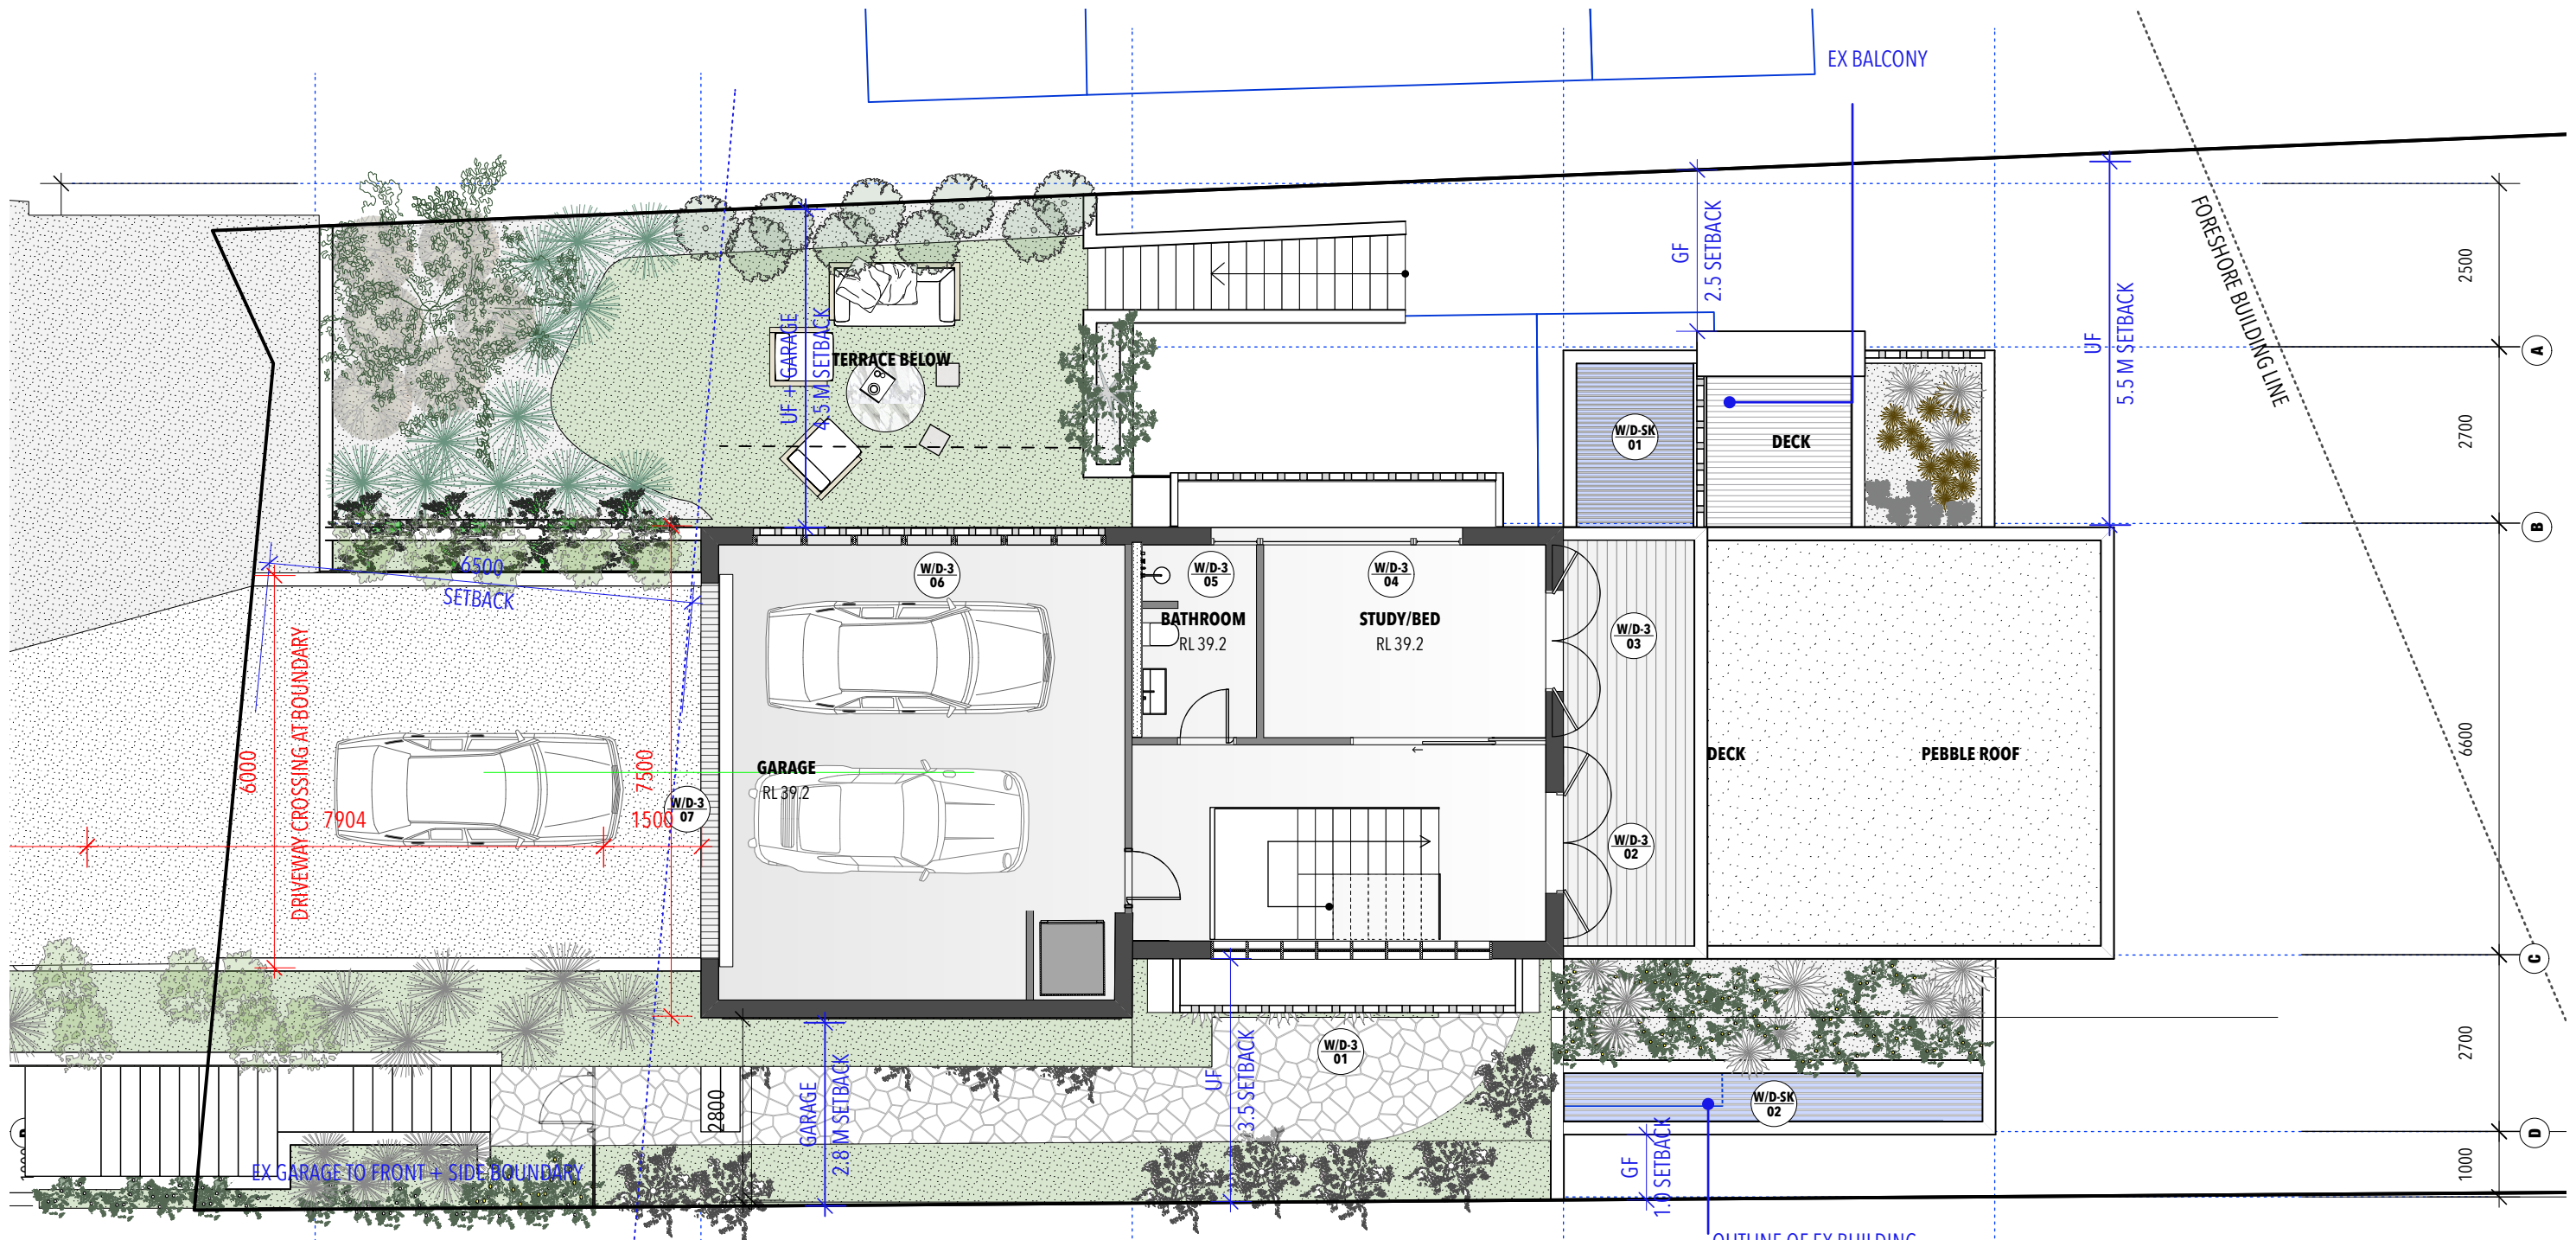

WINDOW	ORIENTATION	TYPE	SIZE	SHADING	WINDOW	ORIENTATION	TYPE	SIZE	SHADING	WINDOW	ORIENTATION	TYPE	SIZE	SHADING	
LEVEL 1					LEVEL 2					LEVEL 3					
W/D-1-01	South	aluminium fixed glass 300x800h (7 OFF)	2100x 800h		W/D-2-01	South	aluminium frame solid door	900x 2150h		W/D-3-01	South	aluminium frame glazed operable windows	5100x 2400h	brick screen	
W/D-1-02	East	aluminium frame glazed top hung sliding doors	9570x 2600h		W/D-2-02	South	aluminium frame window white glass	2200x 500h		W/D-3-02	East	aluminium frame glazed door	1500 x 2400		
W/D-1-03	North	aluminium frame glazed fixed window	1500 x 2600h		W/D-2-03	South	aluminium frame glazed fixed window	4180x 2400h		W/D-3-03	East	aluminium frame glazed door	1500 x 2400		
W/D-1-04	North	aluminium frame glazed pivot door	1500 x 2600h		W/D-2-04	South	aluminium frame window white glass	600x 1400h		W/D-3-04	North	aluminium frame glazed operable window + fixed glass	3100 x 1800		
W/D-1-05	West	aluminium frame glazed operable window	1500 x 2100h		W/D-2-05	South	aluminium frame window white glass	600x 2400h		W/D-3-05	North	aluminium frame operable windows	800 x 1800	brick screen	
W/D-1-06	North	aluminium frame sliding door	4900x 2100h		W/D-2-06	East	aluminium frame glazed fixed window	4950 x 2400h	650mm overhang	W/D-3-06	North	aluminium frame operable windows	5225x 1800	brick screen	
					W/D-2-07	North	aluminium frame glazed top hung sliding doors	4200 x 2400h		W/D-3-07	West	garage door	5000 x 2100		
					W/D-2-08	North	aluminium frame glazed top hung sliding doors	4700 x 2400h	650mm overhang						
					W/D-2-09	West	aluminium frame glazed door	900 x 2400h	1m overhang	SKYLIGHT					
					W/D-2-10	North	aluminium frame glazed doors + windows	2800 x 2400h	1m overhang		W/D-SK-01	Roof	skylight	1800 x 2500	timber battened
					W/D-2-11	North	aluminium frame glazed doors + windows	2800 x 2400h	1m overhang		W/D-SK-02	Roof	skylight	6400 x 750	timber battened
					W/D-2-12	East	aluminium frame door white glass	900 x 2400h	1m overhang						
					W/D-2-13	North	aluminium frame glazed operable windows	3300 x 1900h	brick screen						
					W/D-2-14	East	aluminium frame glazed operable windows	750 x 210							

HOUSED

BY NANNA LESIUK
m:0405128186 e:nannalesiuk@housedarchitects.com

project:

D.P. 1/22672

121 NARRABEEN PARK PARADE

MONA VALE 2103

NOTE: All work to be in accordance with Australian Standards, The Building Code of Australia, other relevant codes, and with Manufacturers' recommendations and instructions.
Check all dimensions on site prior to construction. Work to figured dimensions only.
Do not scale from drawings.
Report any discrepancies to HOUSED for a decision before proceeding with work.
This drawing is copyright and is the property of HOUSED and must not be used without authorisation.
Nominated Architect Nanna Lesiuk, 10732

drawing:

DA1:01.02 LEVEL 3 PLAN

status :

DEVELOPMENT APPLICATION - REVISION A

date :


22/12/2023

scale :

1:100

0 1 2 3 4 5
scale bar



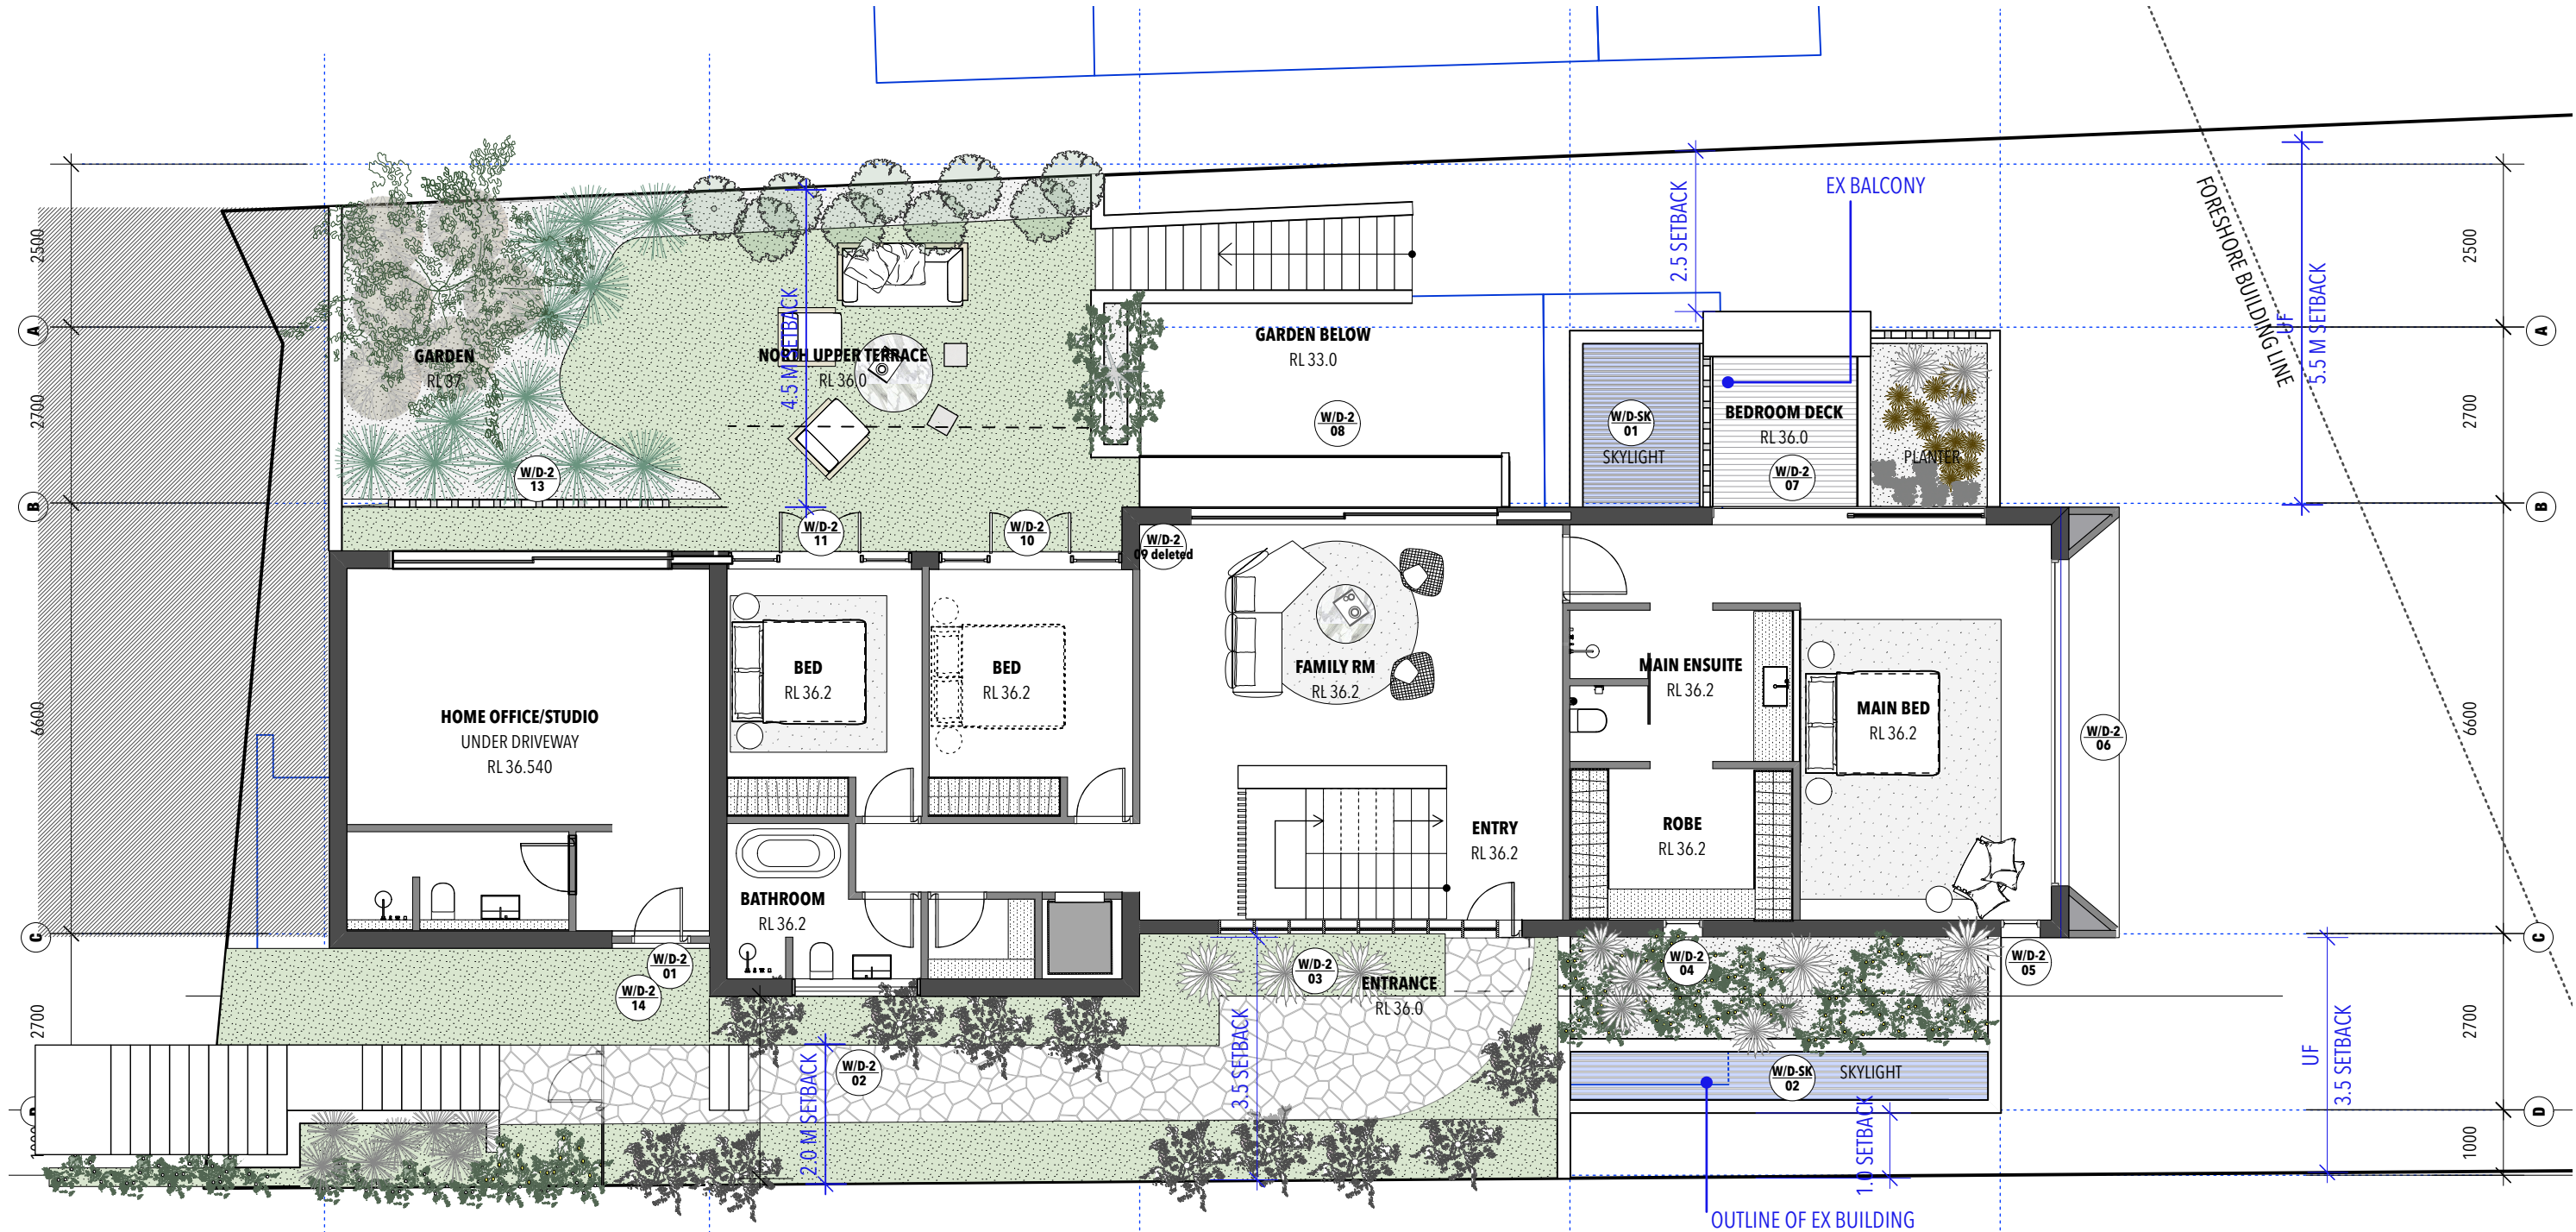

LEVEL 1						LEVEL 2						LEVEL 3					
WINDOW	ORIENTATION	TYPE	SIZE	SHADING		WINDOW	ORIENTATION	TYPE	SIZE	SHADING		WINDOW	ORIENTATION	TYPE	SIZE	SHADING	
W/D - 1 01	South	aluminium fixed glass 300 x 800h (7 OFF)	2100x 800h		1	W/D - 2 01	South	aluminium frame solid door	900x 2150h			W/D - 3 01	South	aluminium frame glazed operable windows	5100x 2400h	brick screen	
W/D - 1 02	East	aluminium frame glazed top hung sliding doors	9570x 2600h			W/D - 2 02	South	aluminium frame window white glass	2200x 500h			W/D - 3 02	East	aluminium frame glazed door	1500 x 2400		
W/D - 1 03	North	aluminium frame glazed fixed window	1500 x 2600h			W/D - 2 03	South	aluminium frame glazed fixed window	4180x 2400h			W/D - 3 03	East	aluminium frame glazed door	1500 x 2400		
W/D - 1 04	North	aluminium frame glazed pivot door	1500 x 2600h			W/D - 2 04	South	aluminium frame window white glass	600x 1400h			W/D - 3 04	North	aluminium frame glazed operable window + fixed glass	3100 x 1800		
W/D - 1 05	West	aluminium frame glazed operable window	1500 x 2100h			W/D - 2 05	South	aluminium frame window white glass	600x 2400h			W/D - 3 05	North	aluminium frame operable windows	800 x 1800	brick screen	
W/D - 1 06	North	aluminium frame sliding door	4900x 2100h			W/D - 2 06	East	aluminium frame glazed fixed window	4950 x 2400h	650mm overhang		W/D - 3 06	North	aluminium frame operable windows	5225x 1800	brick screen	
						W/D - 2 07	North	aluminium frame glazed top hung sliding doors	4200 x 2400h			W/D - 3 07	West	garage door	5000 x 2100		
						W/D - 2 08	North	aluminium frame glazed top hung sliding doors	4700 x 2400h	650mm overhang							
						W/D - 2 09	West	aluminium frame glazed door	900 x 2400h	1m overhang		SKYLIGHT					
						W/D - 2 10	North	aluminium frame glazed doors + windows	2800 x 2400h	1m overhang		W/D - SK 01	Roof	skylight	1800 x 2500	timber battened	
						W/D - 2 11	North	aluminium frame glazed doors + windows	2800 x 2400h	1m overhang		W/D - SK 02	Roof	skylight	6400 x 750	timber battened	
						W/D - 2 12	East	aluminium frame door white glass	900 x 2400h	1m overhang							
						W/D - 2 13	North	aluminium frame glazed operable windows	3300 x 1900h	brick screen							
						W/D - 2 14	East	aluminium frame glazed operable windows	750 x 210								

HOUSED

BY NANNA LESIUK
m:0405128186 e:nannalesiuk@housedarchitects.com

project:

D.P. 1/22672

121 NARRABEEN PARK PARADE

MONA VALE 2103

NOTE: All work to be in accordance with Australian Standards, The Building Code of Australia, other relevant codes, and with Manufacturers' recommendations and instructions.

Check all dimensions on site prior to construction. Work to figured dimensions only.

Do not scale from drawings.

Report any discrepancies to HOUSED for a decision before proceeding with work.

This drawing is copyright and is the property of HOUSED and must not be used without authorisation.

Nominated Architect Nanna Lesiuk, 10732

drawing:

DA1:01.03 LEVEL 2 PLAN

status :

DEVELOPMENT APPLICATION - REVISION A

date :


22/12/2023

scale :

1:100

scale bar



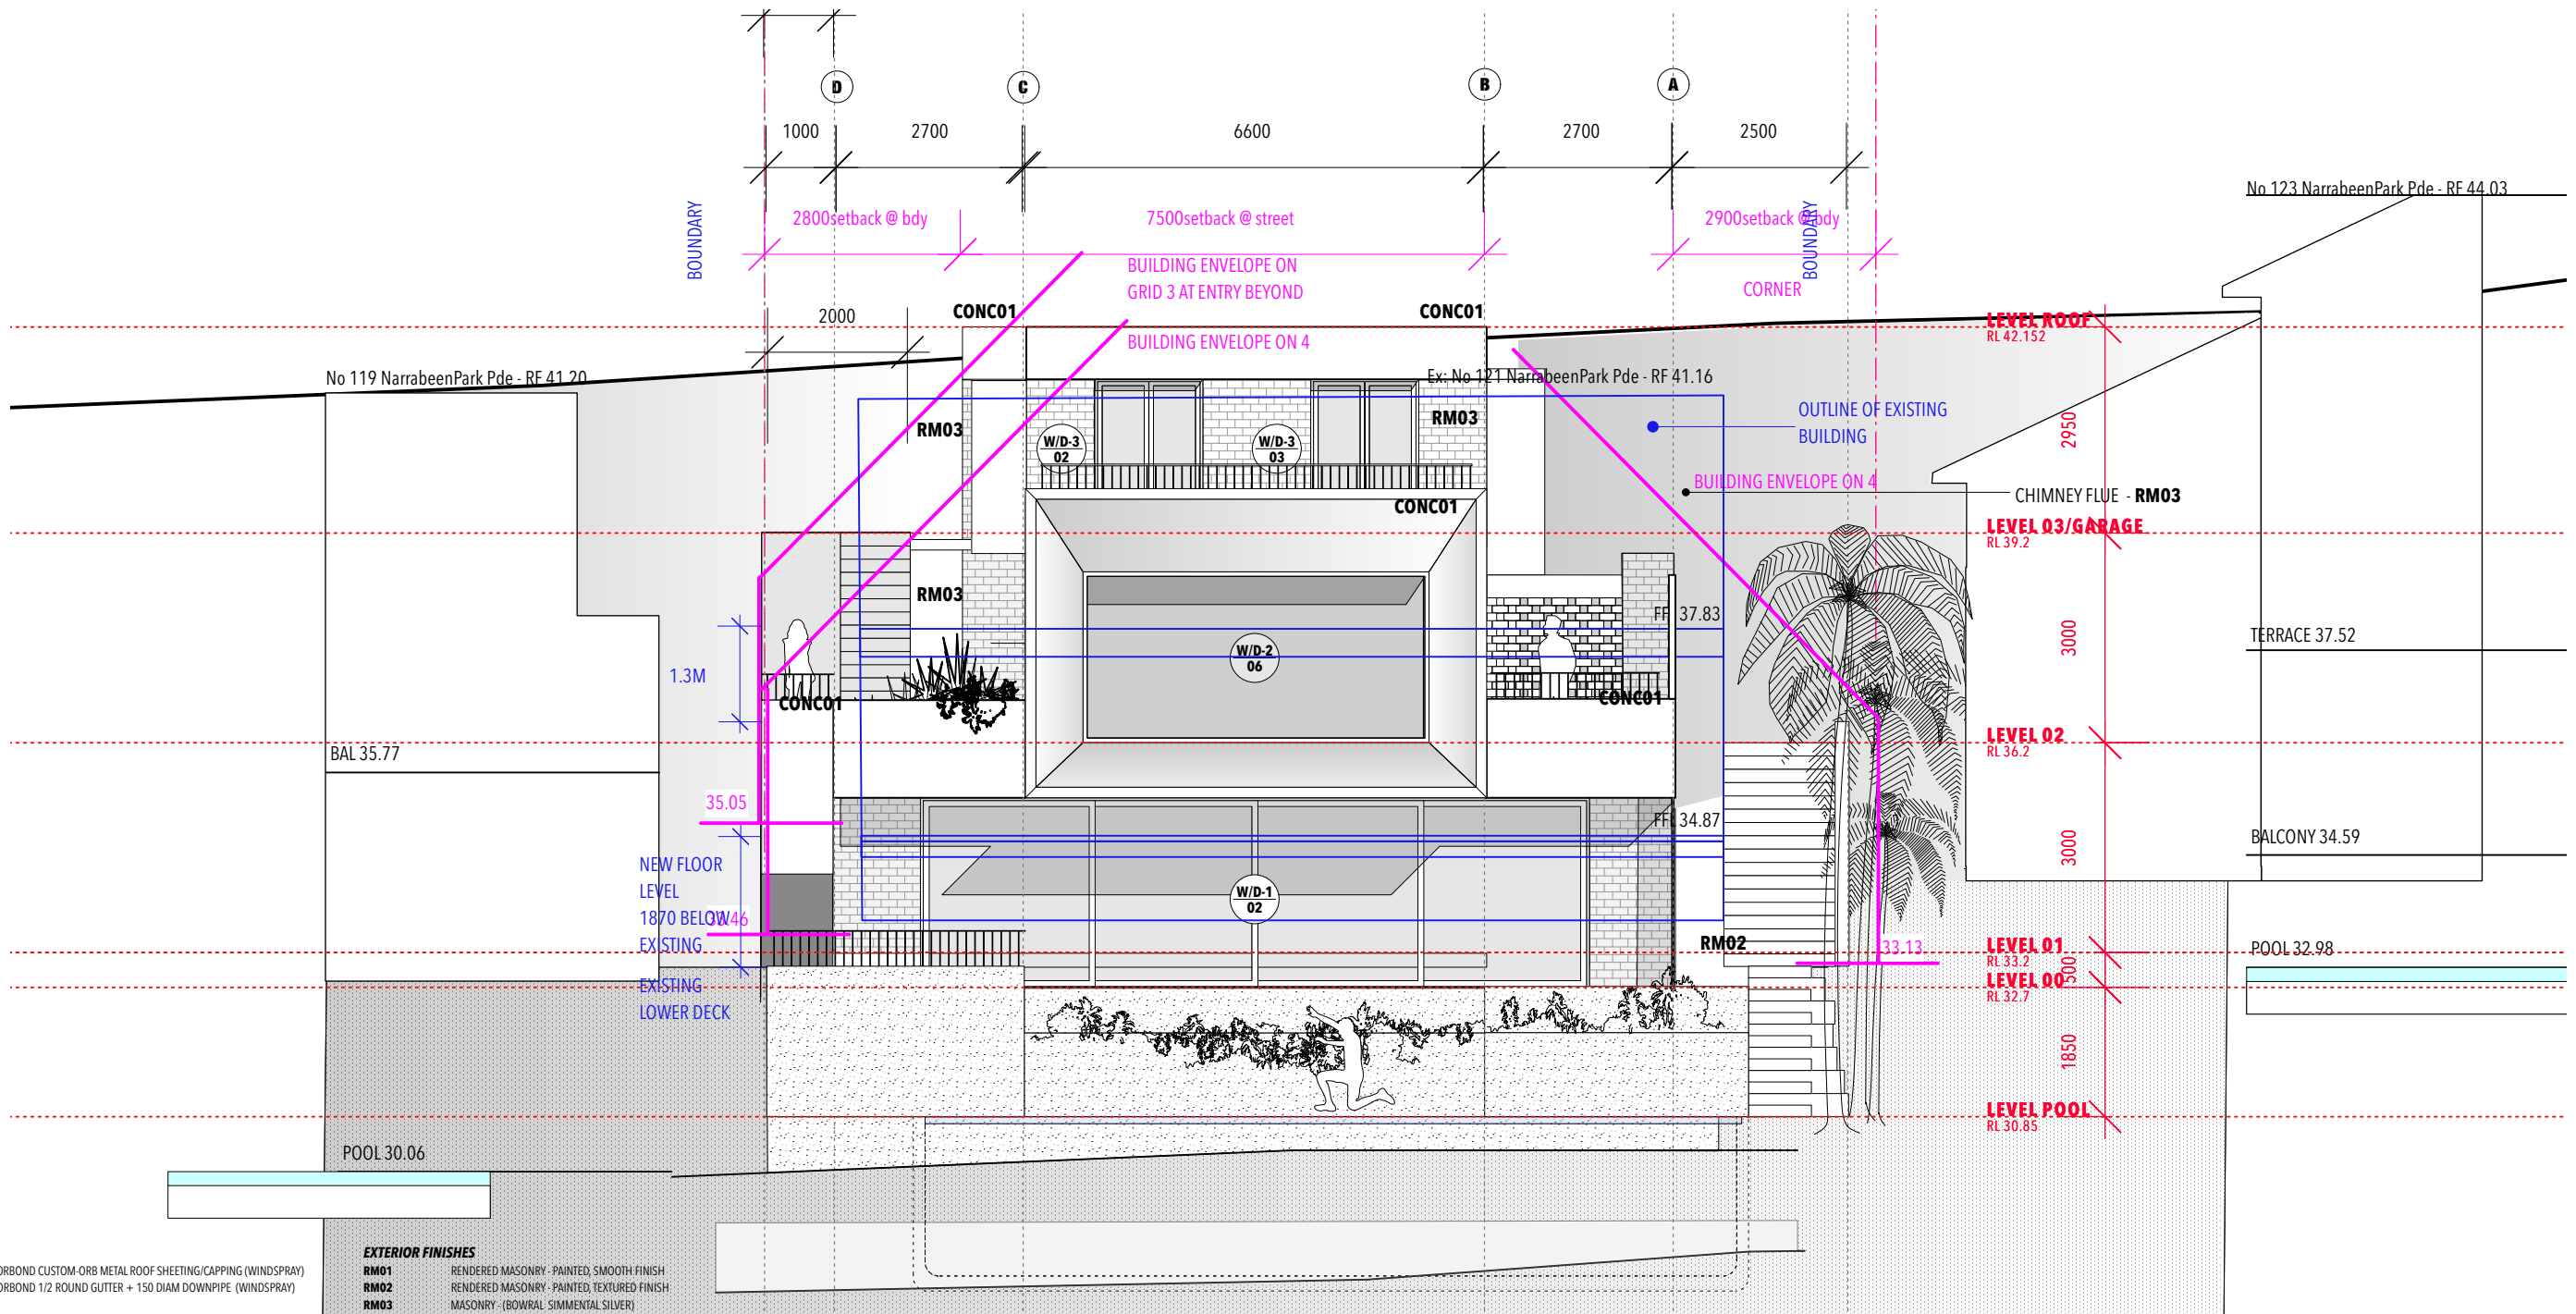


ROOF
MR01 COLORBOND CUSTOM-ORB METAL ROOF SHEETING/CAPPING (WINDSPRAY)
DP01 COLORBOND 1/2 ROUND GUTTER + 150 DIAM DOWNPIPE (WINDSPRAY)

WINDOWS/DOORS
ALU01 ALUMINIUM - BRONZE


EXTERIOR FINISHES
RM01 RENDERED MASONRY - PAINTED, SMOOTH FINISH
RM02 RENDERED MASONRY - PAINTED, TEXTURED FINISH
RM03 MASONRY - (BOWRAL SIMMENTAL SILVER)
CONC01 CONCRETE FINISH
CONC02 WASHED AGGREGATE - BASALT

WINDOW	ORIENTATION	TYPE	SIZE	SHADING	WINDOW	ORIENTATION	TYPE	SIZE	SHADING	WINDOW	ORIENTATION	TYPE	SIZE	SHADING
LEVEL 1					LEVEL 2					LEVEL 3				
W/D -1 01	South	aluminium fixed glass 300 x 800h (7 OFF)	2100x 800h		W/D -2 01	South	aluminium frame solid door	900x 2150h		W/D -3 01	South	aluminium frame glazed operable windows	5100x 2400h	brick screen
W/D -1 02	East	aluminium frame glazed top hung sliding doors	9570x 2600h		W/D -2 02	South	aluminium frame window white glass	2200x 500h		W/D -3 02	East	aluminium frame glazed door	1500 x 2400	
W/D -1 03	North	aluminium frame glazed fixed window	1500 x 2600h		W/D -2 03	South	aluminium frame glazed fixed window	4180x 2400h		W/D -3 03	East	aluminium frame glazed door	1500 x 2400	
W/D -1 04	North	aluminium frame glazed pivot door	1500 x 2600h		W/D -2 04	South	aluminium frame window white glass	600x 1400h		W/D -3 04	North	aluminium frame glazed operable window + fixed glass	3100 x 1800	
W/D -1 05	West	aluminium frame glazed operable window	1500 x 2100h		W/D -2 05	South	aluminium frame window white glass	600x 2400h		W/D -3 05	North	aluminium frame operable windows	800 x 1800	brick screen
W/D -1 06	North	aluminium frame sliding door	4900x 2100h		W/D -2 06	East	aluminium frame glazed fixed window	4950 x 2400h	650mm overhang	W/D -3 06	North	aluminium frame operable windows	5225x 1800	brick screen
					W/D -2 07	North	aluminium frame glazed top hung sliding doors	4200 x 2400h		W/D -3 07	West	garage door	5000 x 2100	
					W/D -2 08	North	aluminium frame glazed top hung sliding doors	4700 x 2400h	650mm overhang	SKYLIGHT				
					W/D -2 09	West	aluminium frame glazed door	900 x 2400h	1m overhang	W/D-SK 01	Roof	skylight	1800 x 2500	timber battened
					W/D -2 10	North	aluminium frame glazed doors + windows	2800 x 2400h	1m overhang	W/D-SK 02	Roof	skylight	6400 x 750	timber battened
					W/D -2 11	North	aluminium frame glazed doors + windows	2800 x 2400h	1m overhang					
					W/D -2 12	East	aluminium frame door white glass	900 x 2400h	1m overhang					
					W/D -2 13	North	aluminium frame glazed operable windows	3300 x 1900h	brick screen					
					W/D -2 14	East	aluminium frame glazed operable windows	750 x 210						



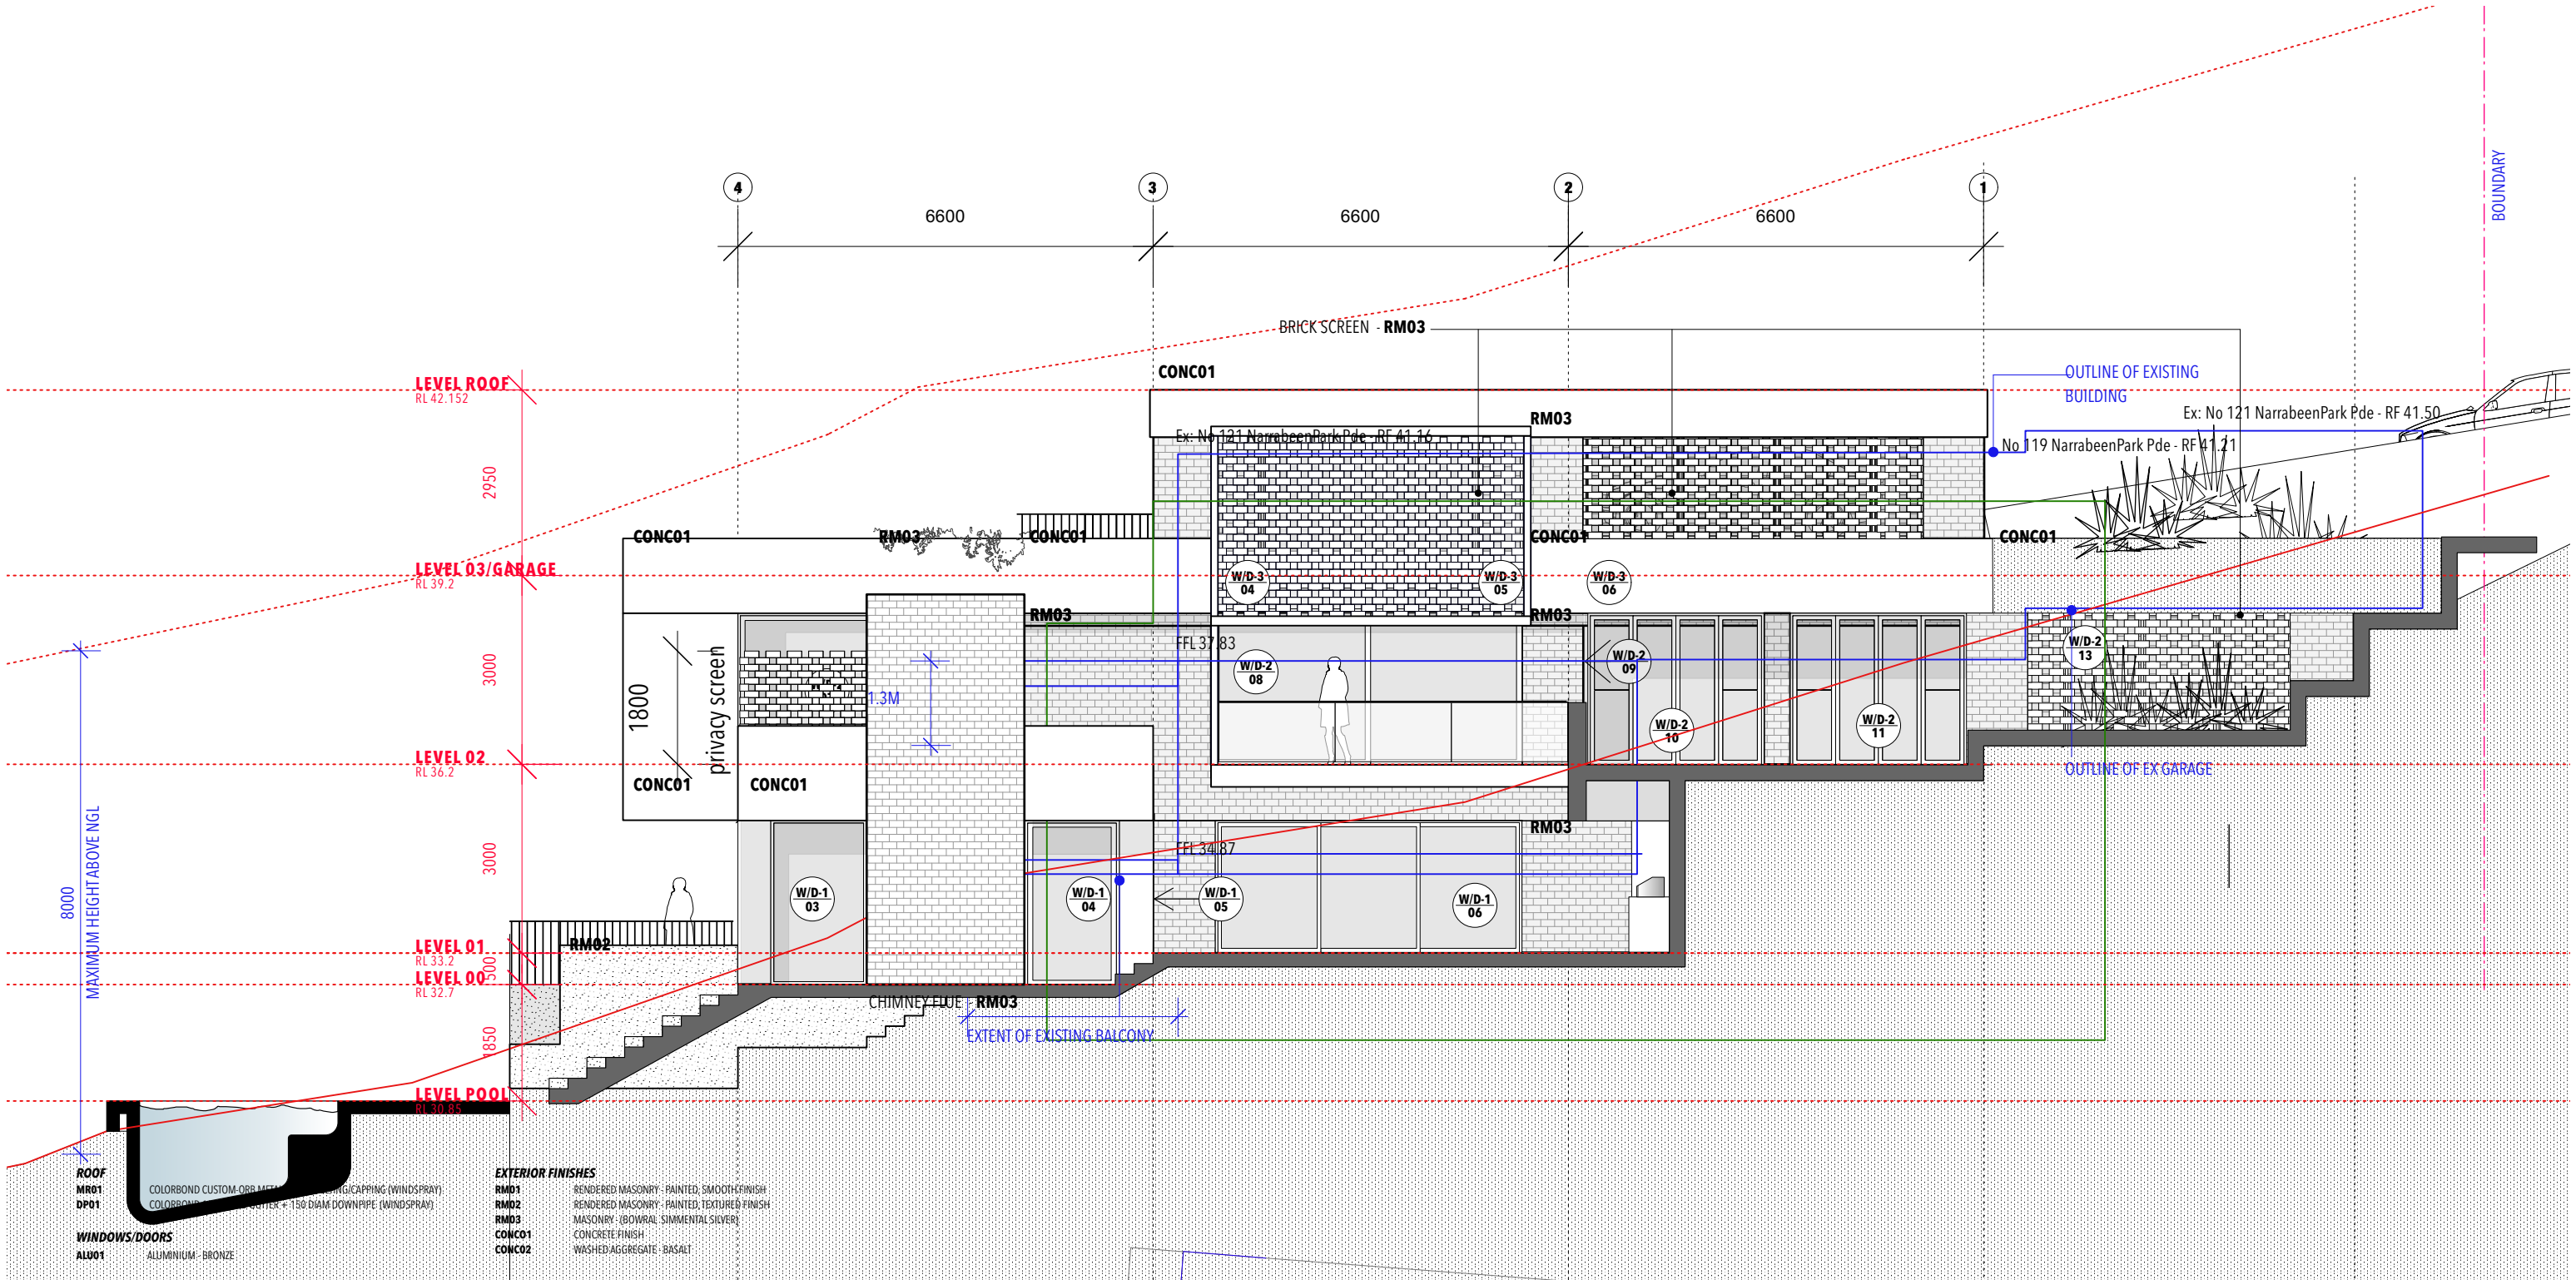

WINDOW	ORIENTATION	TYPE	SIZE	SHADING	WINDOW	ORIENTATION	TYPE	SIZE	SHADING	WINDOW	ORIENTATION	TYPE	SIZE	SHADING
LEVEL 1					LEVEL 2					LEVEL 3				
W/D - 1 01	South	aluminium fixed glass 300 x 800h (7 OFF)	2100x 800h		W/D - 2 01	South	aluminium frame solid door	900x 2150h		W/D - 3 01	South	aluminium frame glazed operable windows	5100x 2400h	brick screen
W/D - 1 02	East	aluminium frame glazed top hung sliding doors	9570x 2600h		W/D - 2 02	South	aluminium frame window white glass	2200x 500h		W/D - 3 02	East	aluminium frame glazed door	1500 x 2400	
W/D - 1 03	North	aluminium frame glazed fixed window	1500 x 2600h		W/D - 2 03	South	aluminium frame glazed fixed window	4180x 2400h		W/D - 3 03	East	aluminium frame glazed door	1500 x 2400	
W/D - 1 04	North	aluminium frame glazed pivot door	1500 x 2600h		W/D - 2 04	South	aluminium frame window white glass	600x 1400h		W/D - 3 04	North	aluminium frame glazed operable window + fixed glass	3100 x 1800	
W/D - 1 05	West	aluminium frame glazed operable window	1500 x 2100h		W/D - 2 05	South	aluminium frame window white glass	600x 2400h		W/D - 3 05	North	aluminium frame operable windows	800 x 1800	brick screen
W/D - 1 06	North	aluminium frame sliding door	4900x 2100h		W/D - 2 06	East	aluminium frame glazed fixed window	4950 x 2400h	650mm overhang	W/D - 3 06	North	aluminium frame operable windows	5225x 1800	brick screen
					W/D - 2 07	North	aluminium frame glazed top hung sliding doors	4200 x 2400h		W/D - 3 07	West	garage door	5000 x 2100	
					W/D - 2 08	North	aluminium frame glazed top hung sliding doors	4700 x 2400h	650mm overhang	SKYLIGHT				
					W/D - 2 09	West	aluminium frame glazed door	900 x 2400h	1m overhang	W/D-SK 01	Roof	skylight	1800 x 2500	timber battened
					W/D - 2 10	North	aluminium frame glazed doors + windows	2800 x 2400h	1m overhang	W/D-SK 02	Roof	skylight	6400 x 750	timber battened
					W/D - 2 11	North	aluminium frame glazed doors + windows	2800 x 2400h	1m overhang					
					W/D - 2 12	East	aluminium frame door white glass	900 x 2400h	1m overhang					
					W/D - 2 13	North	aluminium frame glazed operable windows	3300 x 1900h	brick screen					
					W/D - 2 14	East	aluminium frame glazed operable windows	750 x 210						

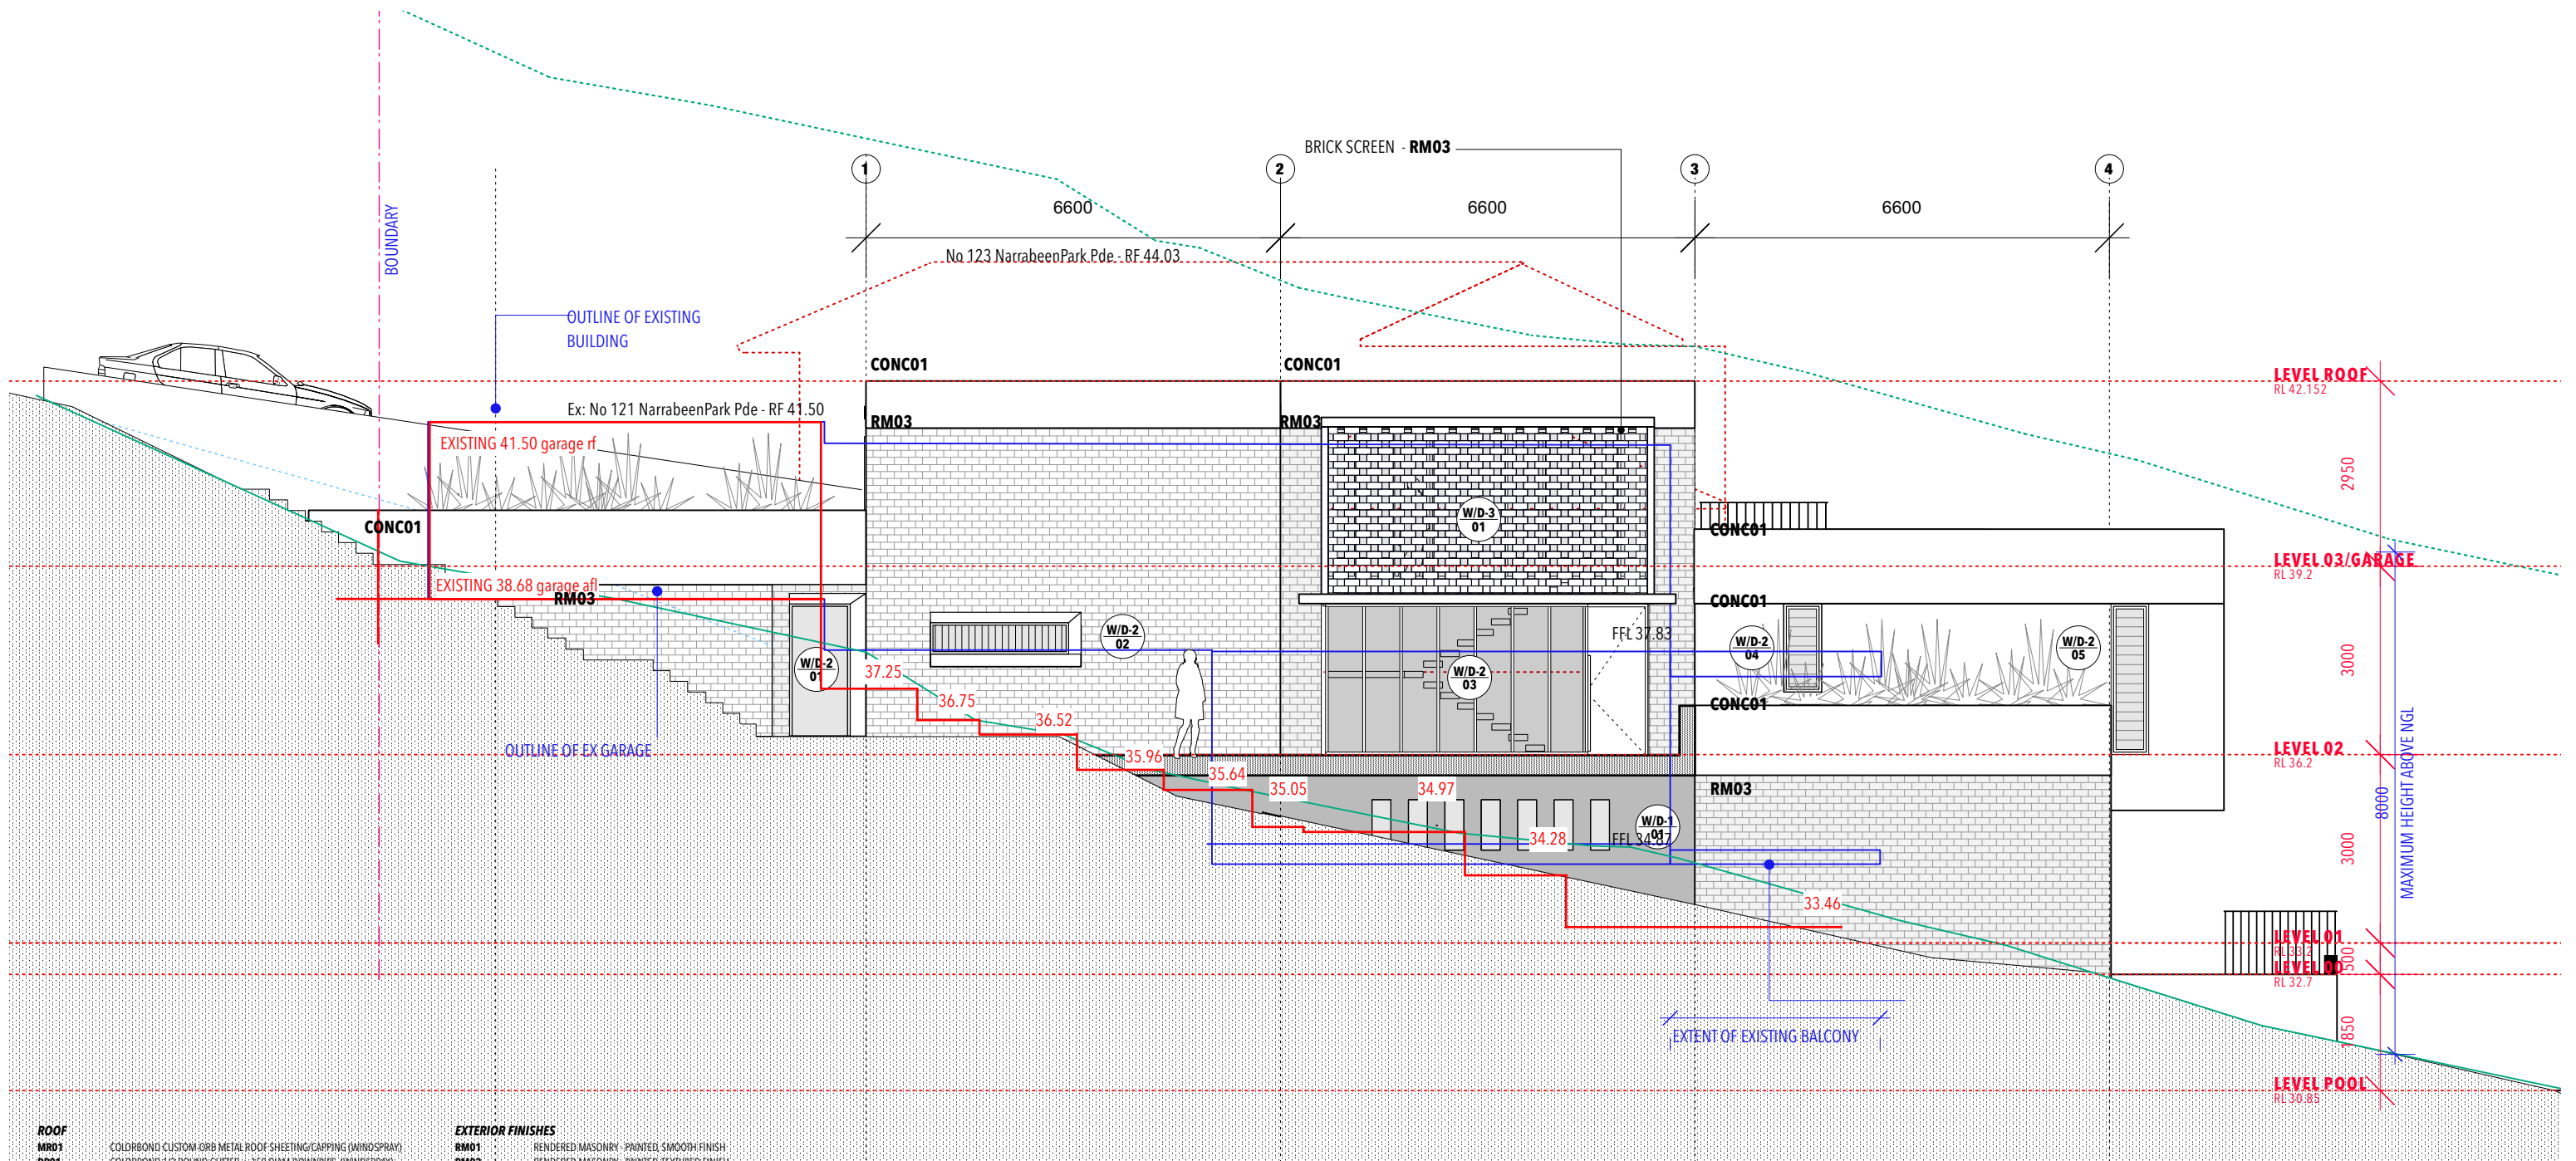

ROOF

MR01 COLD-BONDED CUSTOM ORB METAL ROOF SHEETING/CARPING (WINDSPRAY)
DP01 COLD-BONDED 1/2 ROUND GUTTER + 150 DIAM DOWNPIPE (WINDSPRAY)

WINDOWS/DOORS

ALU01 ALUMINIUM - BRONZE

EXTERIOR FINISHES

RM01 RENDERED MASONRY - PAINTED, SMOOTH FINISH
RM02 RENDERED MASONRY - PAINTED, TEXTURED FINISH
RM03 MASONRY - (BOWRAL SIMMENTAL SILVER)
CONC01 CONCRETE FINISH
CONC02 WASHED AGGREGATE - BASALT

WINDOW	ORIENTATION	TYPE	SIZE	SHADING	WINDOW	ORIENTATION	TYPE	SIZE	SHADING	WINDOW	ORIENTATION	TYPE	SIZE	SHADING
LEVEL 1					LEVEL 2					LEVEL 3				
W/D -1 01	South	aluminium fixed glass 300 x 800h (7 OFF)	2100x 800h		W/D -2 01	South	aluminium frame solid door	900x 2150h		W/D -3 01	South	aluminium frame glazed operable windows	5100x 2400h	brick screen
W/D -1 02	East	aluminium frame glazed top hung sliding doors	9570x 2600h		W/D -2 02	South	aluminium frame window white glass	2200x 500h		W/D -3 02	East	aluminium frame glazed door	1500 x 2400	
W/D -1 03	North	aluminium frame glazed fixed window	1500 x 2600h		W/D -2 03	South	aluminium frame glazed fixed window	4180x 2400h		W/D -3 03	East	aluminium frame glazed door	1500 x 2400	
W/D -1 04	North	aluminium frame glazed pivot door	1500 x 2600h		W/D -2 04	South	aluminium frame window white glass	600x 1400h		W/D -3 04	North	aluminium frame glazed operable window + fixed glass	3100 x 1800	
W/D -1 05	West	aluminium frame glazed operable window	1500 x 2100h		W/D -2 05	South	aluminium frame window white glass	600x 2400h		W/D -3 05	North	aluminium frame operable windows	800 x 1800	brick screen
W/D -1 06	North	aluminium frame sliding door	4900x 2100h		W/D -2 06	East	aluminium frame glazed fixed window	4950 x 2400h	650mm overhang	W/D -3 06	North	aluminium frame operable windows	5225x 1800	brick screen
					W/D -2 07	North	aluminium frame glazed top hung sliding doors	4200 x 2400h		W/D -3 07	West	garage door	5000 x 2100	
					W/D -2 08	North	aluminium frame glazed top hung sliding doors	4700 x 2400h	650mm overhang	SKYLIGHT				
					W/D -2 09	West	aluminium frame glazed door	900 x 2400h	1m overhang	W/D-SK 01	Roof	skylight	1800 x 2500	timber battened
					W/D -2 10	North	aluminium frame glazed doors + windows	2800 x 2400h	1m overhang	W/D-SK 02	Roof	skylight	6400 x 750	timber battened
					W/D -2 11	North	aluminium frame glazed doors + windows	2800 x 2400h	1m overhang					
					W/D -2 12	East	aluminium frame door white glass	900 x 2400h	1m overhang					
					W/D -2 13	North	aluminium frame glazed operable windows	3300 x 1900h	brick screen					
					W/D -2 14	East	aluminium frame glazed operable windows	750 x 210						

HOUSED

BY NANNA LESIUK
m:0405128186 e:nannalesiuk@housedarchitects.com

project:

D.P. 1/22672

121 NARRABEEN PARK PARADE

MONA VALE 2103

NOTE: All work to be in accordance with Australian Standards, The Building Code of Australia, other relevant codes, and with Manufacturers' recommendations and instructions.
Check all dimensions on site prior to construction. Work to figured dimensions only.
Do not scale from drawings.
Report any discrepancies to HOUSED for a decision before proceeding with work.
This drawing is copyright and is the property of HOUSED and must not be used without authorisation.
Nominated Architect Nanna Lesiuk, 10732

drawing:

DA1:01.07 ELEVATION SOUTH

status :

DEVELOPMENT APPLICATION - REVISION A

date :


22/12/2023

scale :

1:100

0 1 2 3 4 5
scale bar



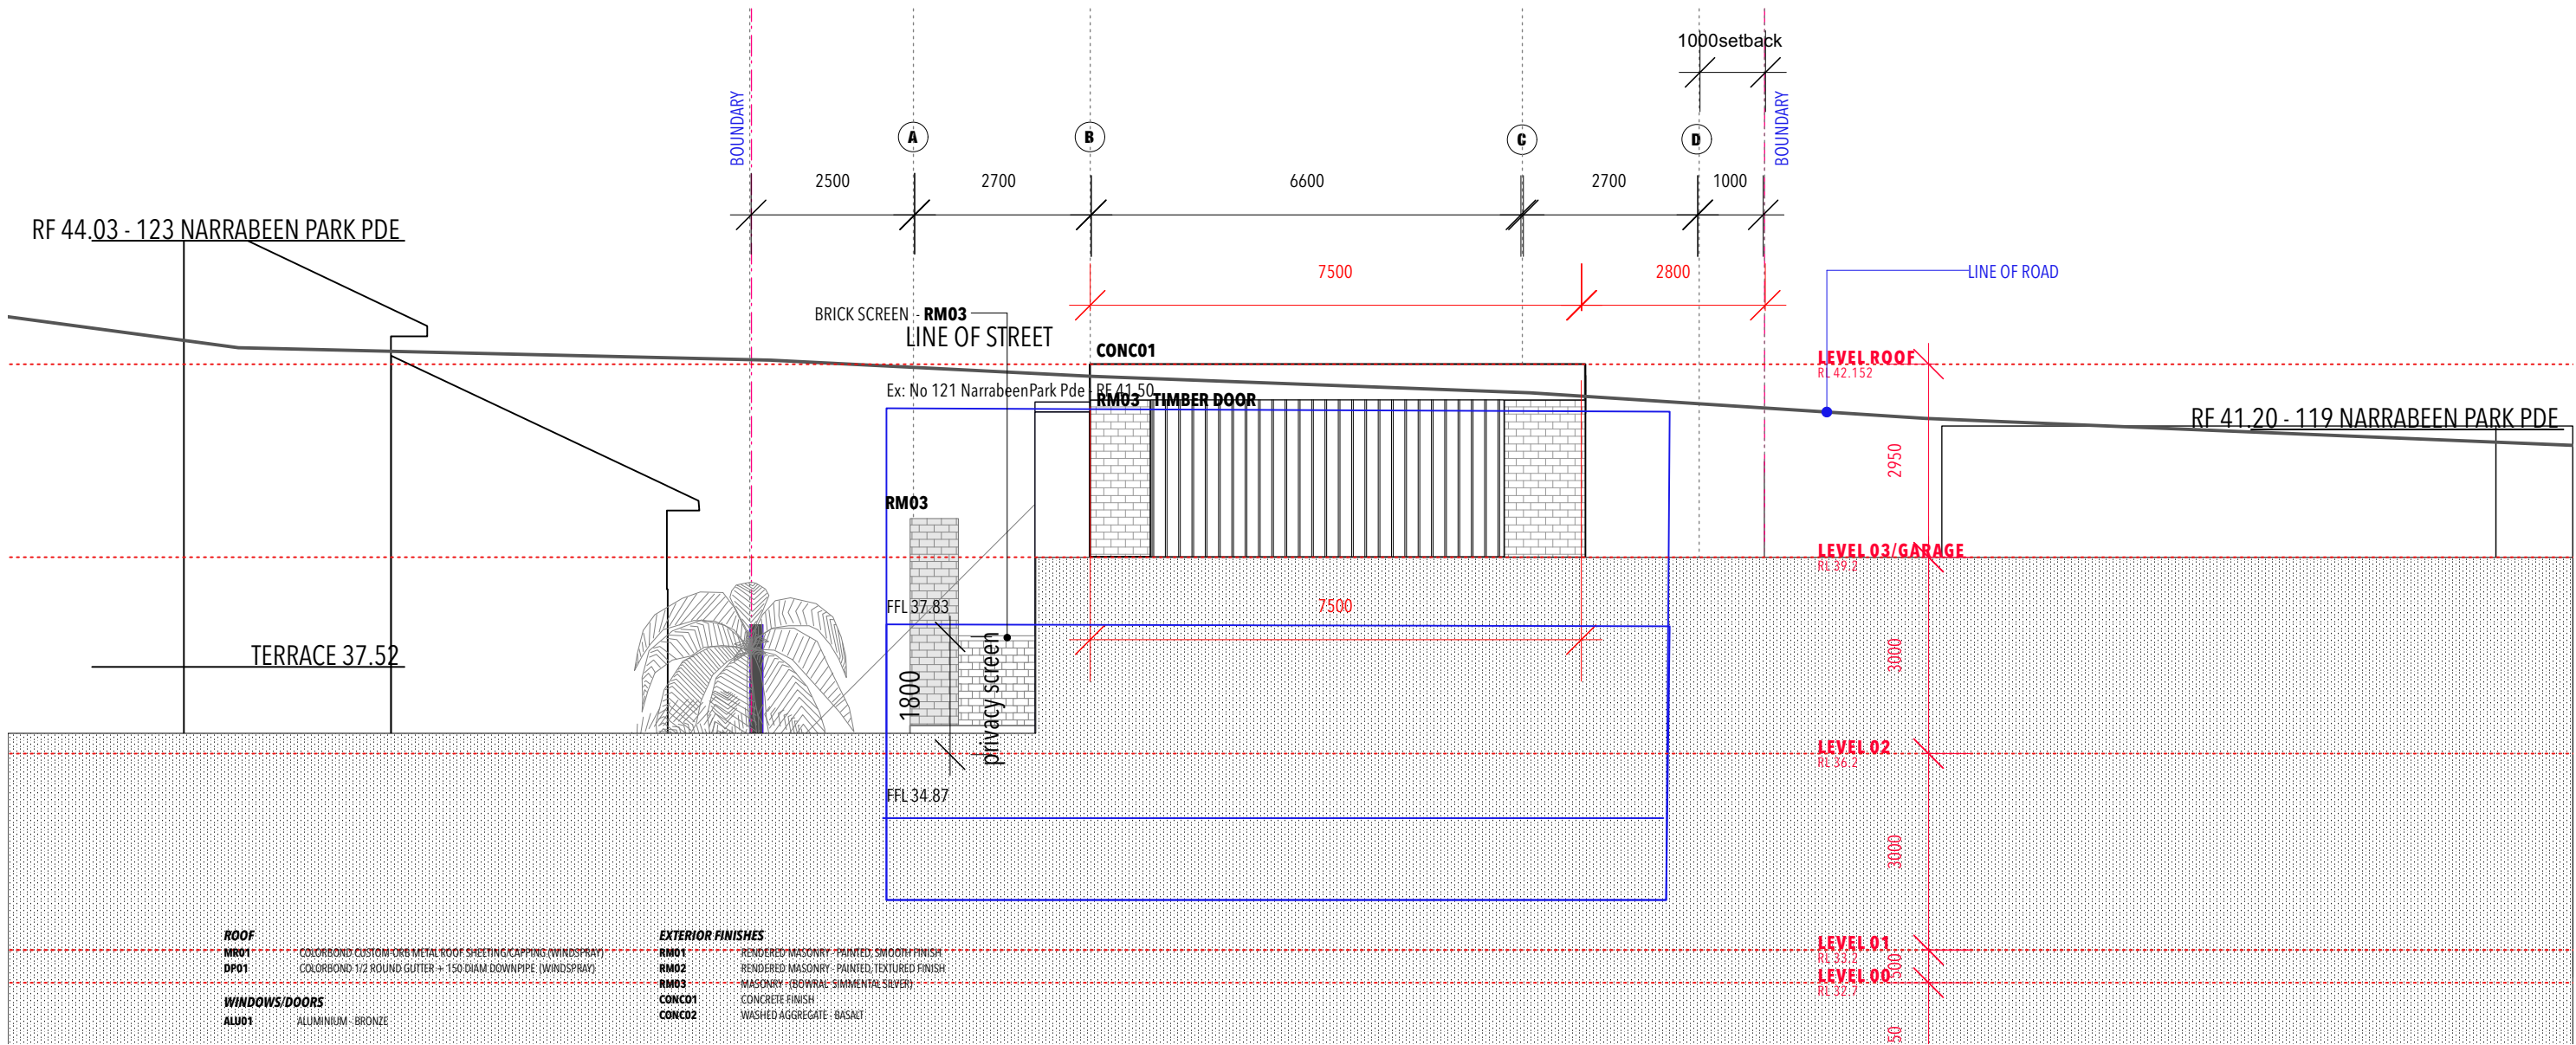

ROOF	
MR01	COLORBOND CUSTOM ORG METAL ROOF SHEETING/CAPPING (WINDSPRAY)
DP01	COLORBOND 1/2 ROUND GUTTER + 150 DIAM DOWNPIPE (WINDSPRAY)
WINDOWS/DOORS	
ALU01	ALUMINIUM - BRONZE

EXTERIOR FINISHES	
RM01	RENDERED MASONRY - PAINTED, SMOOTH FINISH
RM02	RENDERED MASONRY - PAINTED, TEXTURED FINISH
RM03	MASONRY - (BROWNAL SIMMENTAL SILVER)
CONC01	CONCRETE FINISH
CONC02	WASHED AGGREGATE - BASALT

WINDOW		ORIENTATION	TYPE	SIZE	SHADING	WINDOW		ORIENTATION	TYPE	SIZE	SHADING	WINDOW		ORIENTATION	TYPE	SIZE	SHADING
LEVEL 1						LEVEL 2						LEVEL 3					
W/D -1	01	South	aluminium fixed glass 300 x 800h (7 OFF)	2100x 800h		W/D -2	01	South	aluminium frame solid door	900x 2150h		W/D -3	01	South	aluminium frame glazed operable windows	5100x 2400h	brick screen
W/D -1	02	East	aluminium frame glazed top hung sliding doors	9570x 2600h		W/D -2	02	South	aluminium frame window white glass	2200x 500h		W/D -3	02	East	aluminium frame glazed door	1500 x 2400	
W/D -1	03	North	aluminium frame glazed fixed window	1500 x 2600h		W/D -2	03	South	aluminium frame glazed fixed window	4180x 2400h		W/D -3	03	East	aluminium frame glazed door	1500 x 2400	
W/D -1	04	North	aluminium frame glazed pivot door	1500 x 2600h		W/D -2	04	South	aluminium frame window white glass	600x 1400h		W/D -3	04	North	aluminium frame glazed operable window + fixed glass	3100 x 1800	
W/D -1	05	West	aluminium frame glazed operable window	1500 x 2100h		W/D -2	05	South	aluminium frame window white glass	600x 2400h		W/D -3	05	North	aluminium frame operable windows	800 x 1800	brick screen
W/D -1	06	North	aluminium frame sliding door	4900x 2100h		W/D -2	06	East	aluminium frame glazed fixed window	4950 x 2400h	650mm overhang	W/D -3	06	North	aluminium frame operable windows	5225x 1800	brick screen
						W/D -2	07	North	aluminium frame glazed top hung sliding doors	4200 x 2400h		W/D -3	07	West	garage door	5000 x 2100	
						W/D -2	08	North	aluminium frame glazed top hung sliding doors	4700 x 2400h	650mm overhang						
						W/D -2	09	West	aluminium frame glazed door	900 x 2400h	1m overhang	SKYLIGHT					
						W/D -2	10	North	aluminium frame glazed doors + windows	2800 x 2400h	1m overhang	W/D-SK	01	Roof	skylight	1800 x 2500	timber battened
						W/D -2	11	North	aluminium frame glazed doors + windows	2800 x 2400h	1m overhang	W/D-SK	02	Roof	skylight	6400 x 750	timber battened
						W/D -2	12	East	aluminium frame door white glass	900 x 2400h	1m overhang						
						W/D -2	13	North	aluminium frame glazed operable windows	3300 x 1900h	brick screen						
						W/D -2	14	East	aluminium frame glazed operable windows	750 x 210							

HOUSED

BY NANNA LESIUK
m:0405128186 e:nannalesiuk@housedarchitects.com

project:

D.P. 1/22672

121 NARRABEEN PARK PARADE

MONA VALE 2103

NOTE: All work to be in accordance with Australian Standards, The Building Code of Australia, other relevant codes, and with Manufacturers' recommendations and instructions.

Check all dimensions on site prior to construction. Work to figured dimensions only.

Do not scale from drawings.

Report any discrepancies to HOUSED for a decision before proceeding with work.

This drawing is copyright and is the property of HOUSED and must not be used without authorisation.

Nominated Architect Nanna Lesiuk, 10732

drawing:

DA1:01.08 ELEVATION WEST

status :

DEVELOPMENT APPLICATION - REVISION A

date :


22/12/2023

scale :

1:100

0 1 2 3 4 5
scale bar



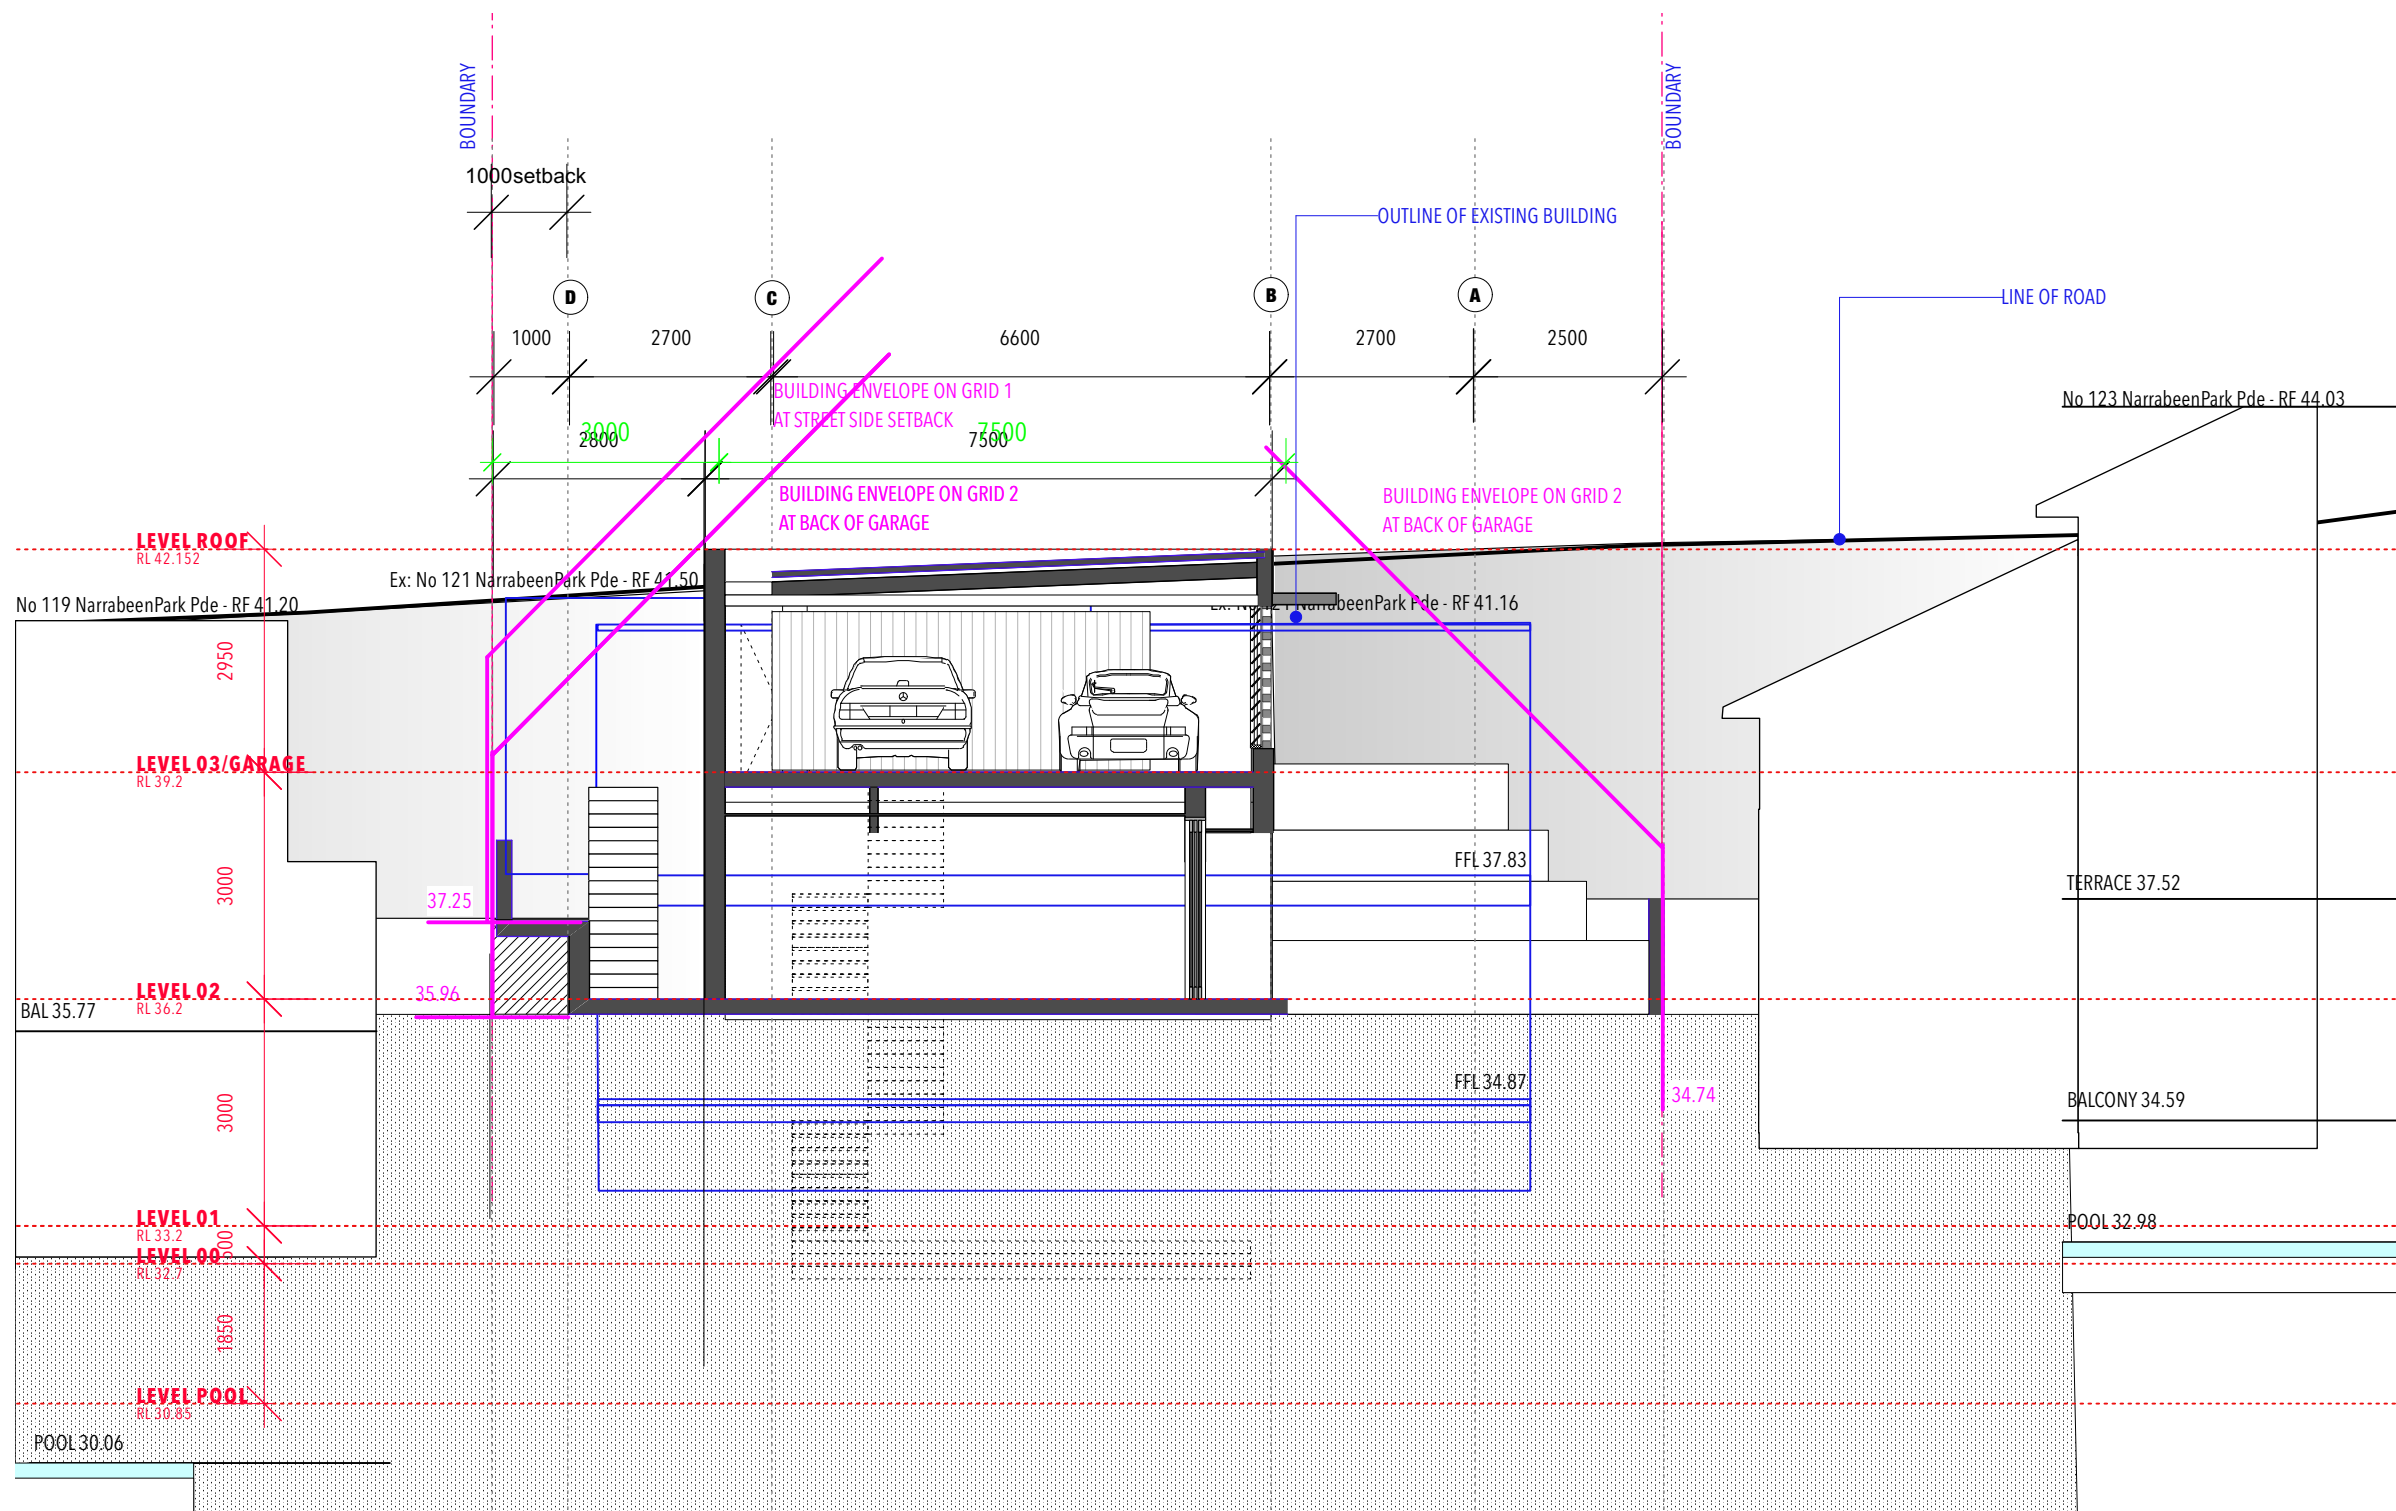

HOUSED

BY NANNA LESIUK
m:0405128186 e:nannalesiuk@housedarchitects.com

project:

D.P. 1/22672

121 NARRABEEN PARK PARADE

MONA VALE 2103

NOTE: All work to be in accordance with Australian Standards, The Building Code of Australia, other relevant codes, and with Manufacturers' recommendations and instructions.

Check all dimensions on site prior to construction. Work to figured dimensions only.

Do not scale from drawings.

Report any discrepancies to HOUSED for a decision before proceeding with work.

This drawing is copyright and is the property of HOUSED and must not be used without authorisation.

Nominated Architect Nanna Lesiuk, 10732

drawing:

DA1:01.09 SECTION 01

status :

DEVELOPMENT APPLICATION - REVISION A

date :


22/12/2023

scale :

1:100

0 1 2 3 4 5
scale bar



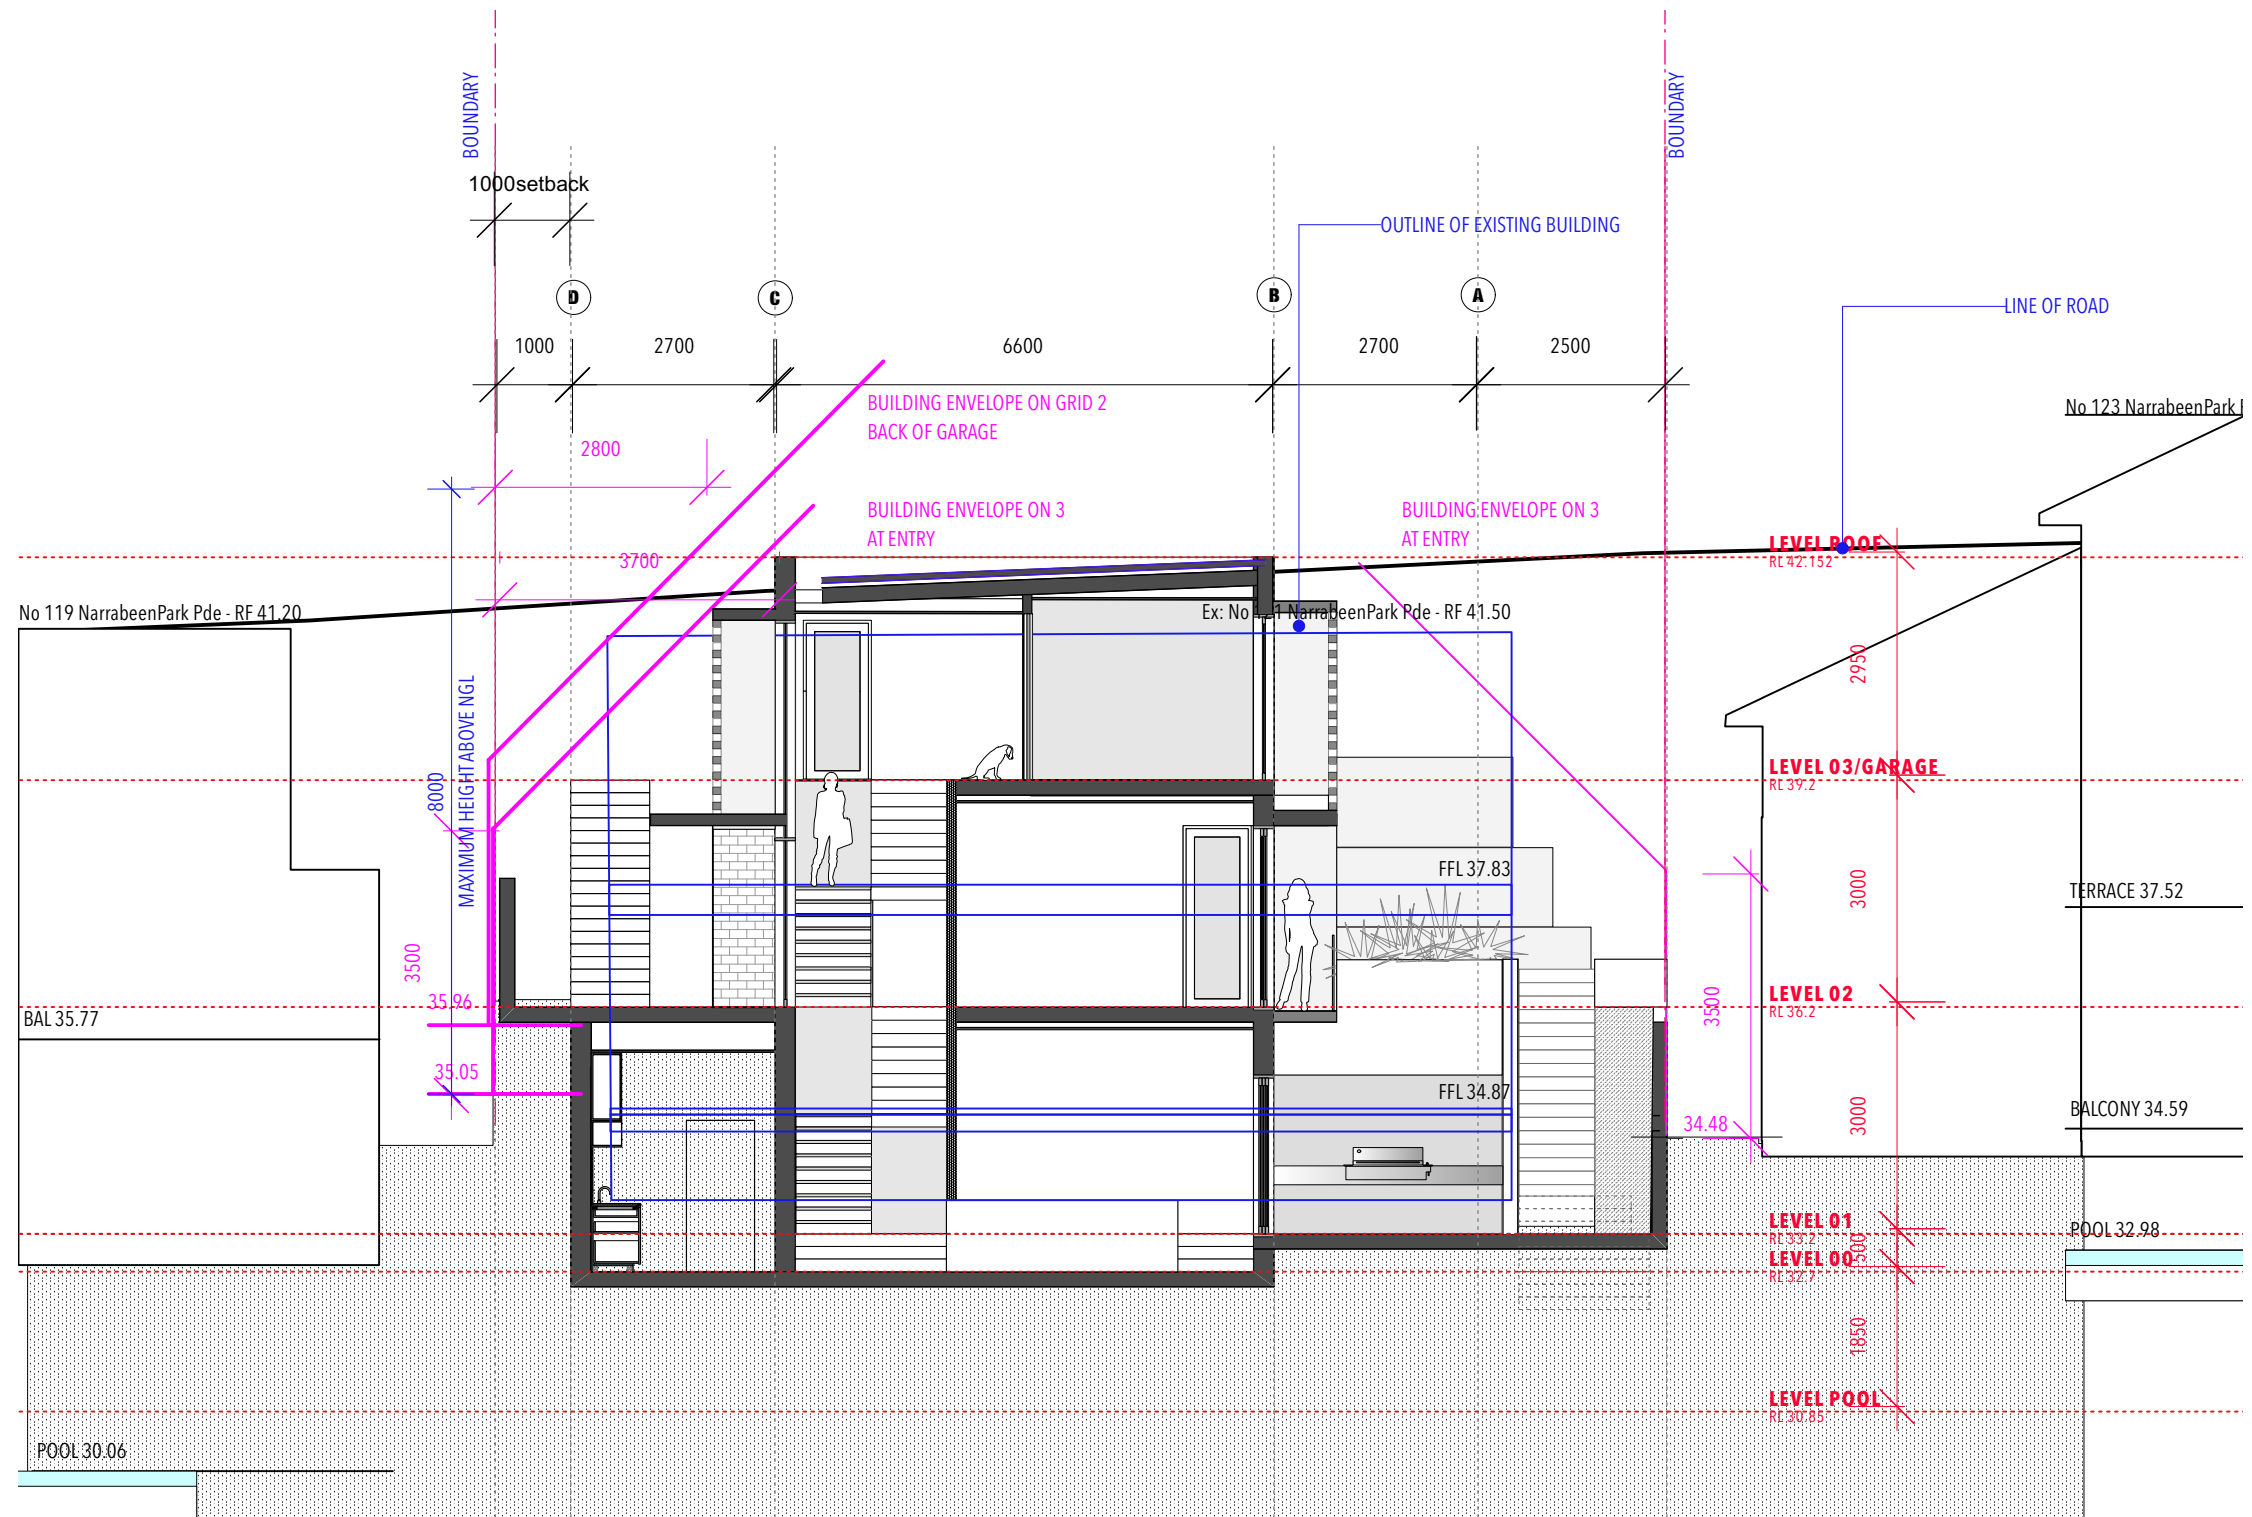

HOUSED

BY NANNA LESIUK
m:0405128186 e:nannalesiuk@housedarchitects.com

project:

D.P. 1/22672

121 NARRABEEN PARK PARADE

MONA VALE 2103

NOTE: All work to be in accordance with Australian Standards, The Building Code of Australia, other relevant codes, and with Manufacturers' recommendations and instructions.
Check all dimensions on site prior to construction. Work to figured dimensions only.
Do not scale from drawings.
Report any discrepancies to HOUSED for a decision before proceeding with work.
This drawing is copyright and is the property of HOUSED and must not be used without authorisation.
Nominated Architect Nanna Lesiuk, 10732

drawing:

DA1:01.10 SECTION 02

status :

DEVELOPMENT APPLICATION - REVISION A

date :


22/12/2023

scale :

1:100

0 1 2 3 4 5
scale bar



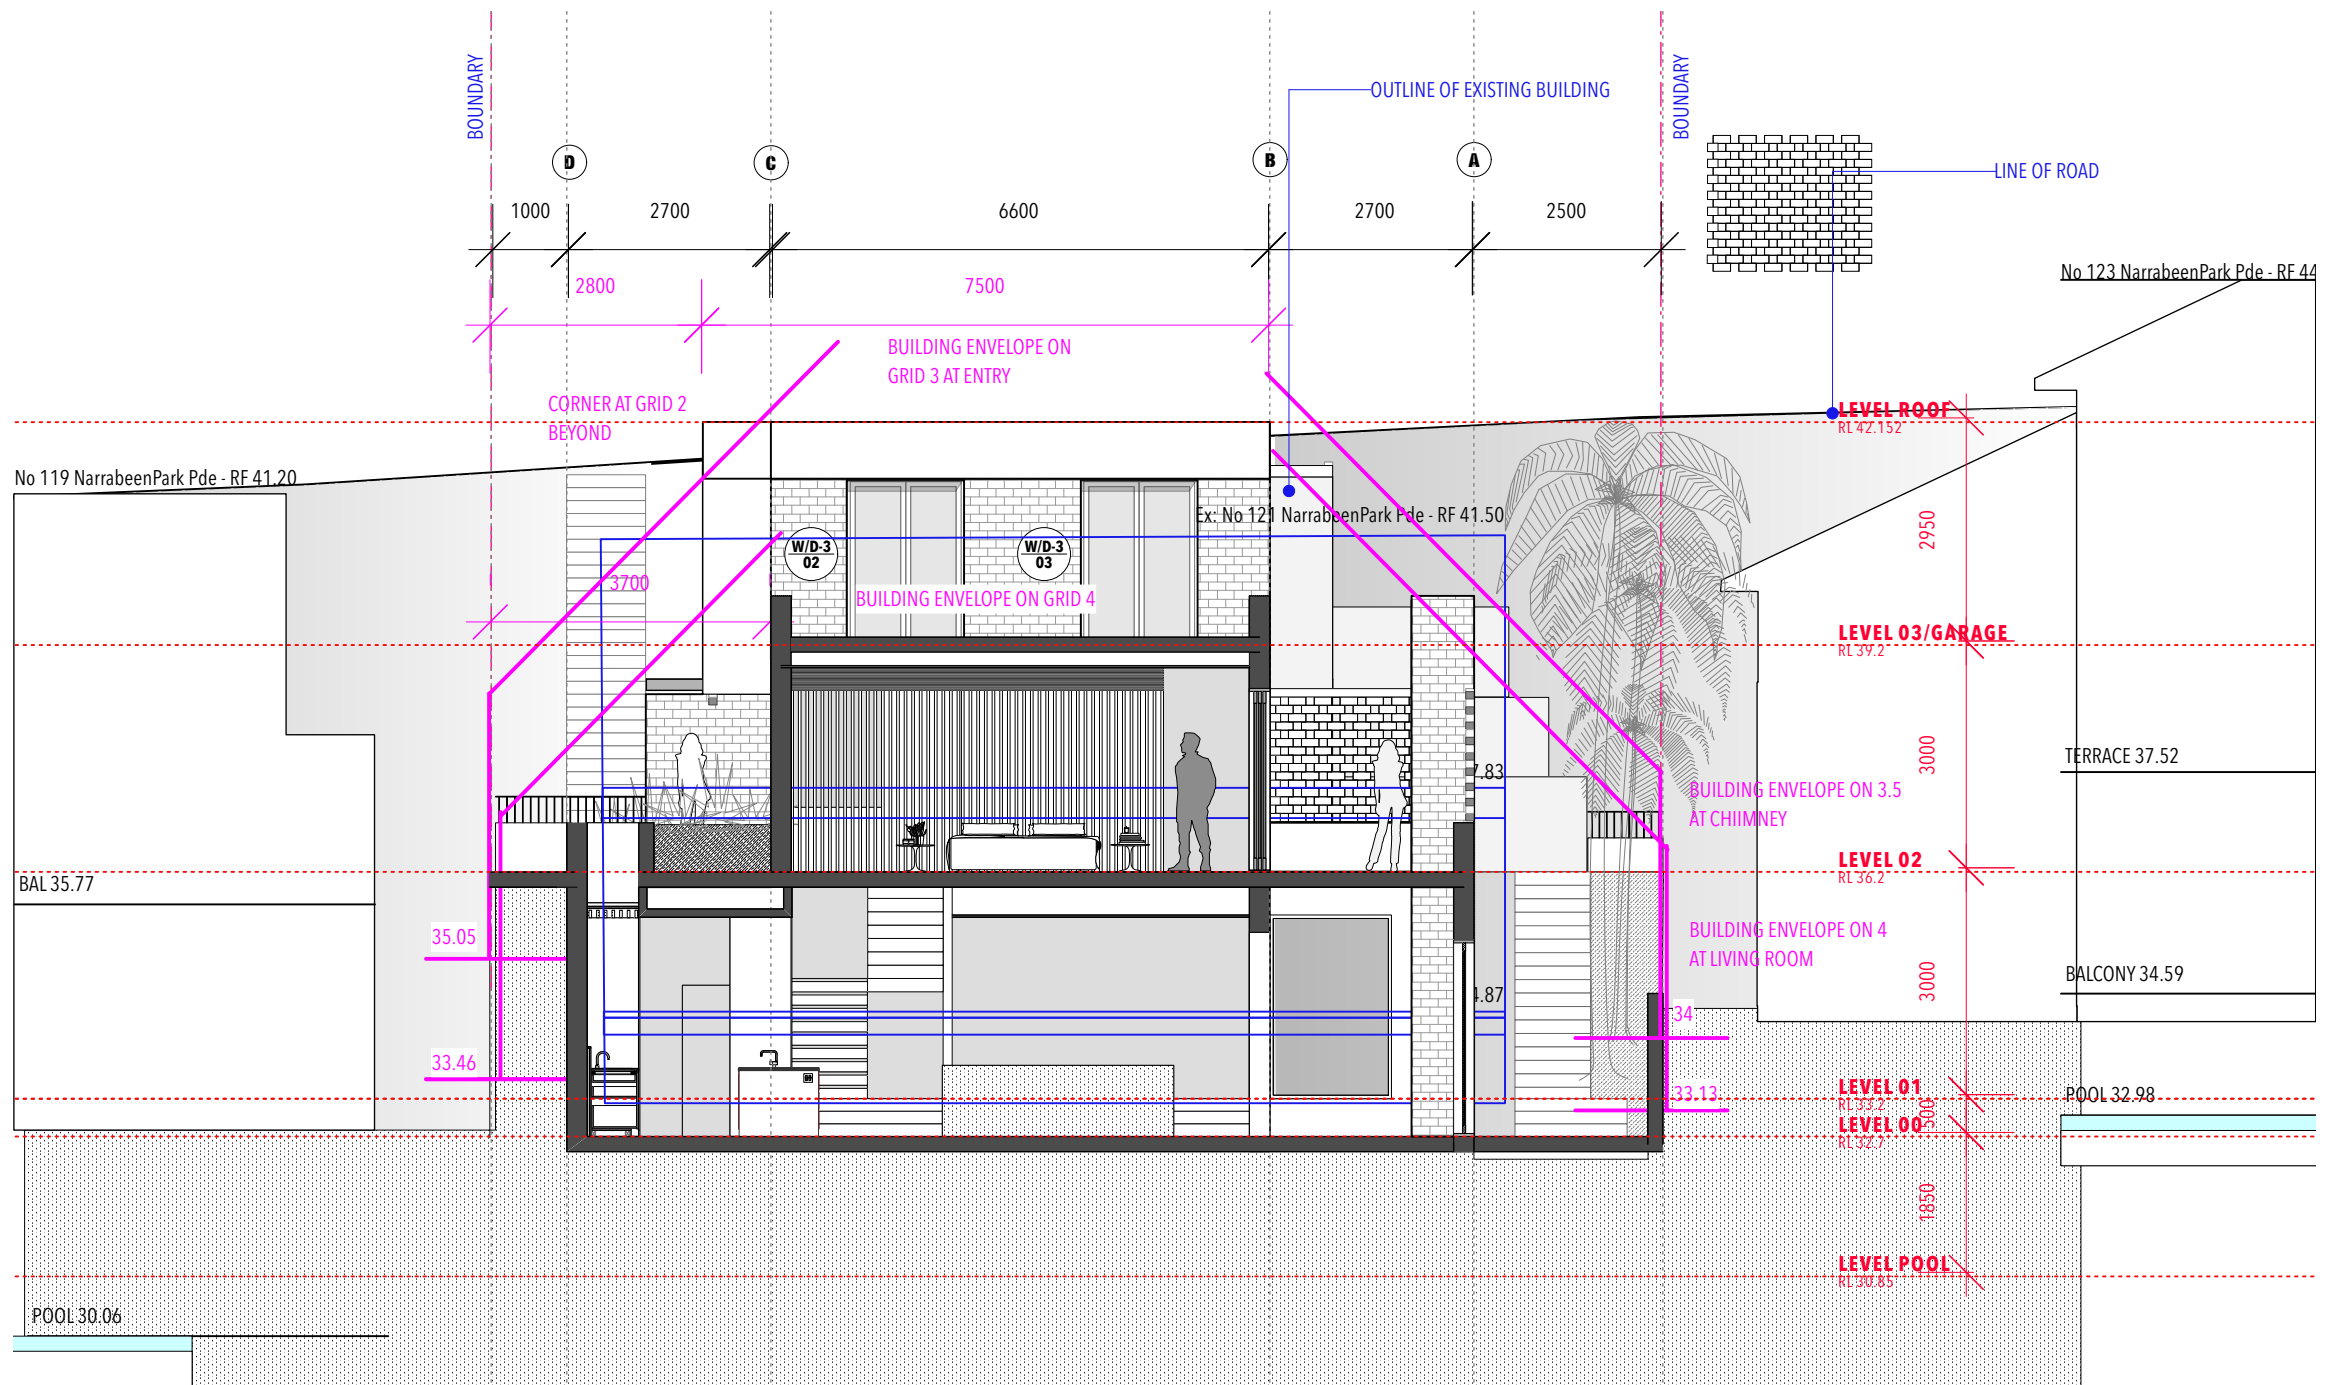

HOUSED

BY NANNA LESIUK
m:0405128186 e:nannalesiuk@housedarchitects.com

project:

D.P. 1/22672

121 NARRABEEN PARK PARADE

MONA VALE 2103

NOTE: All work to be in accordance with Australian Standards, The Building Code of Australia, other relevant codes, and with Manufacturers' recommendations and instructions.
Check all dimensions on site prior to construction. Work to figured dimensions only.
Do not scale from drawings.
Report any discrepancies to HOUSED for a decision before proceeding with work.
This drawing is copyright and is the property of HOUSED and must not be used without authorisation.
Nominated Architect Nanna Lesiuk, 10732

drawing:

DA1:01.11 SECTION 03

status :

DEVELOPMENT APPLICATION - REVISION A

date :


22/12/2023

scale :

1:100

0 1 2 3 4 5
scale bar



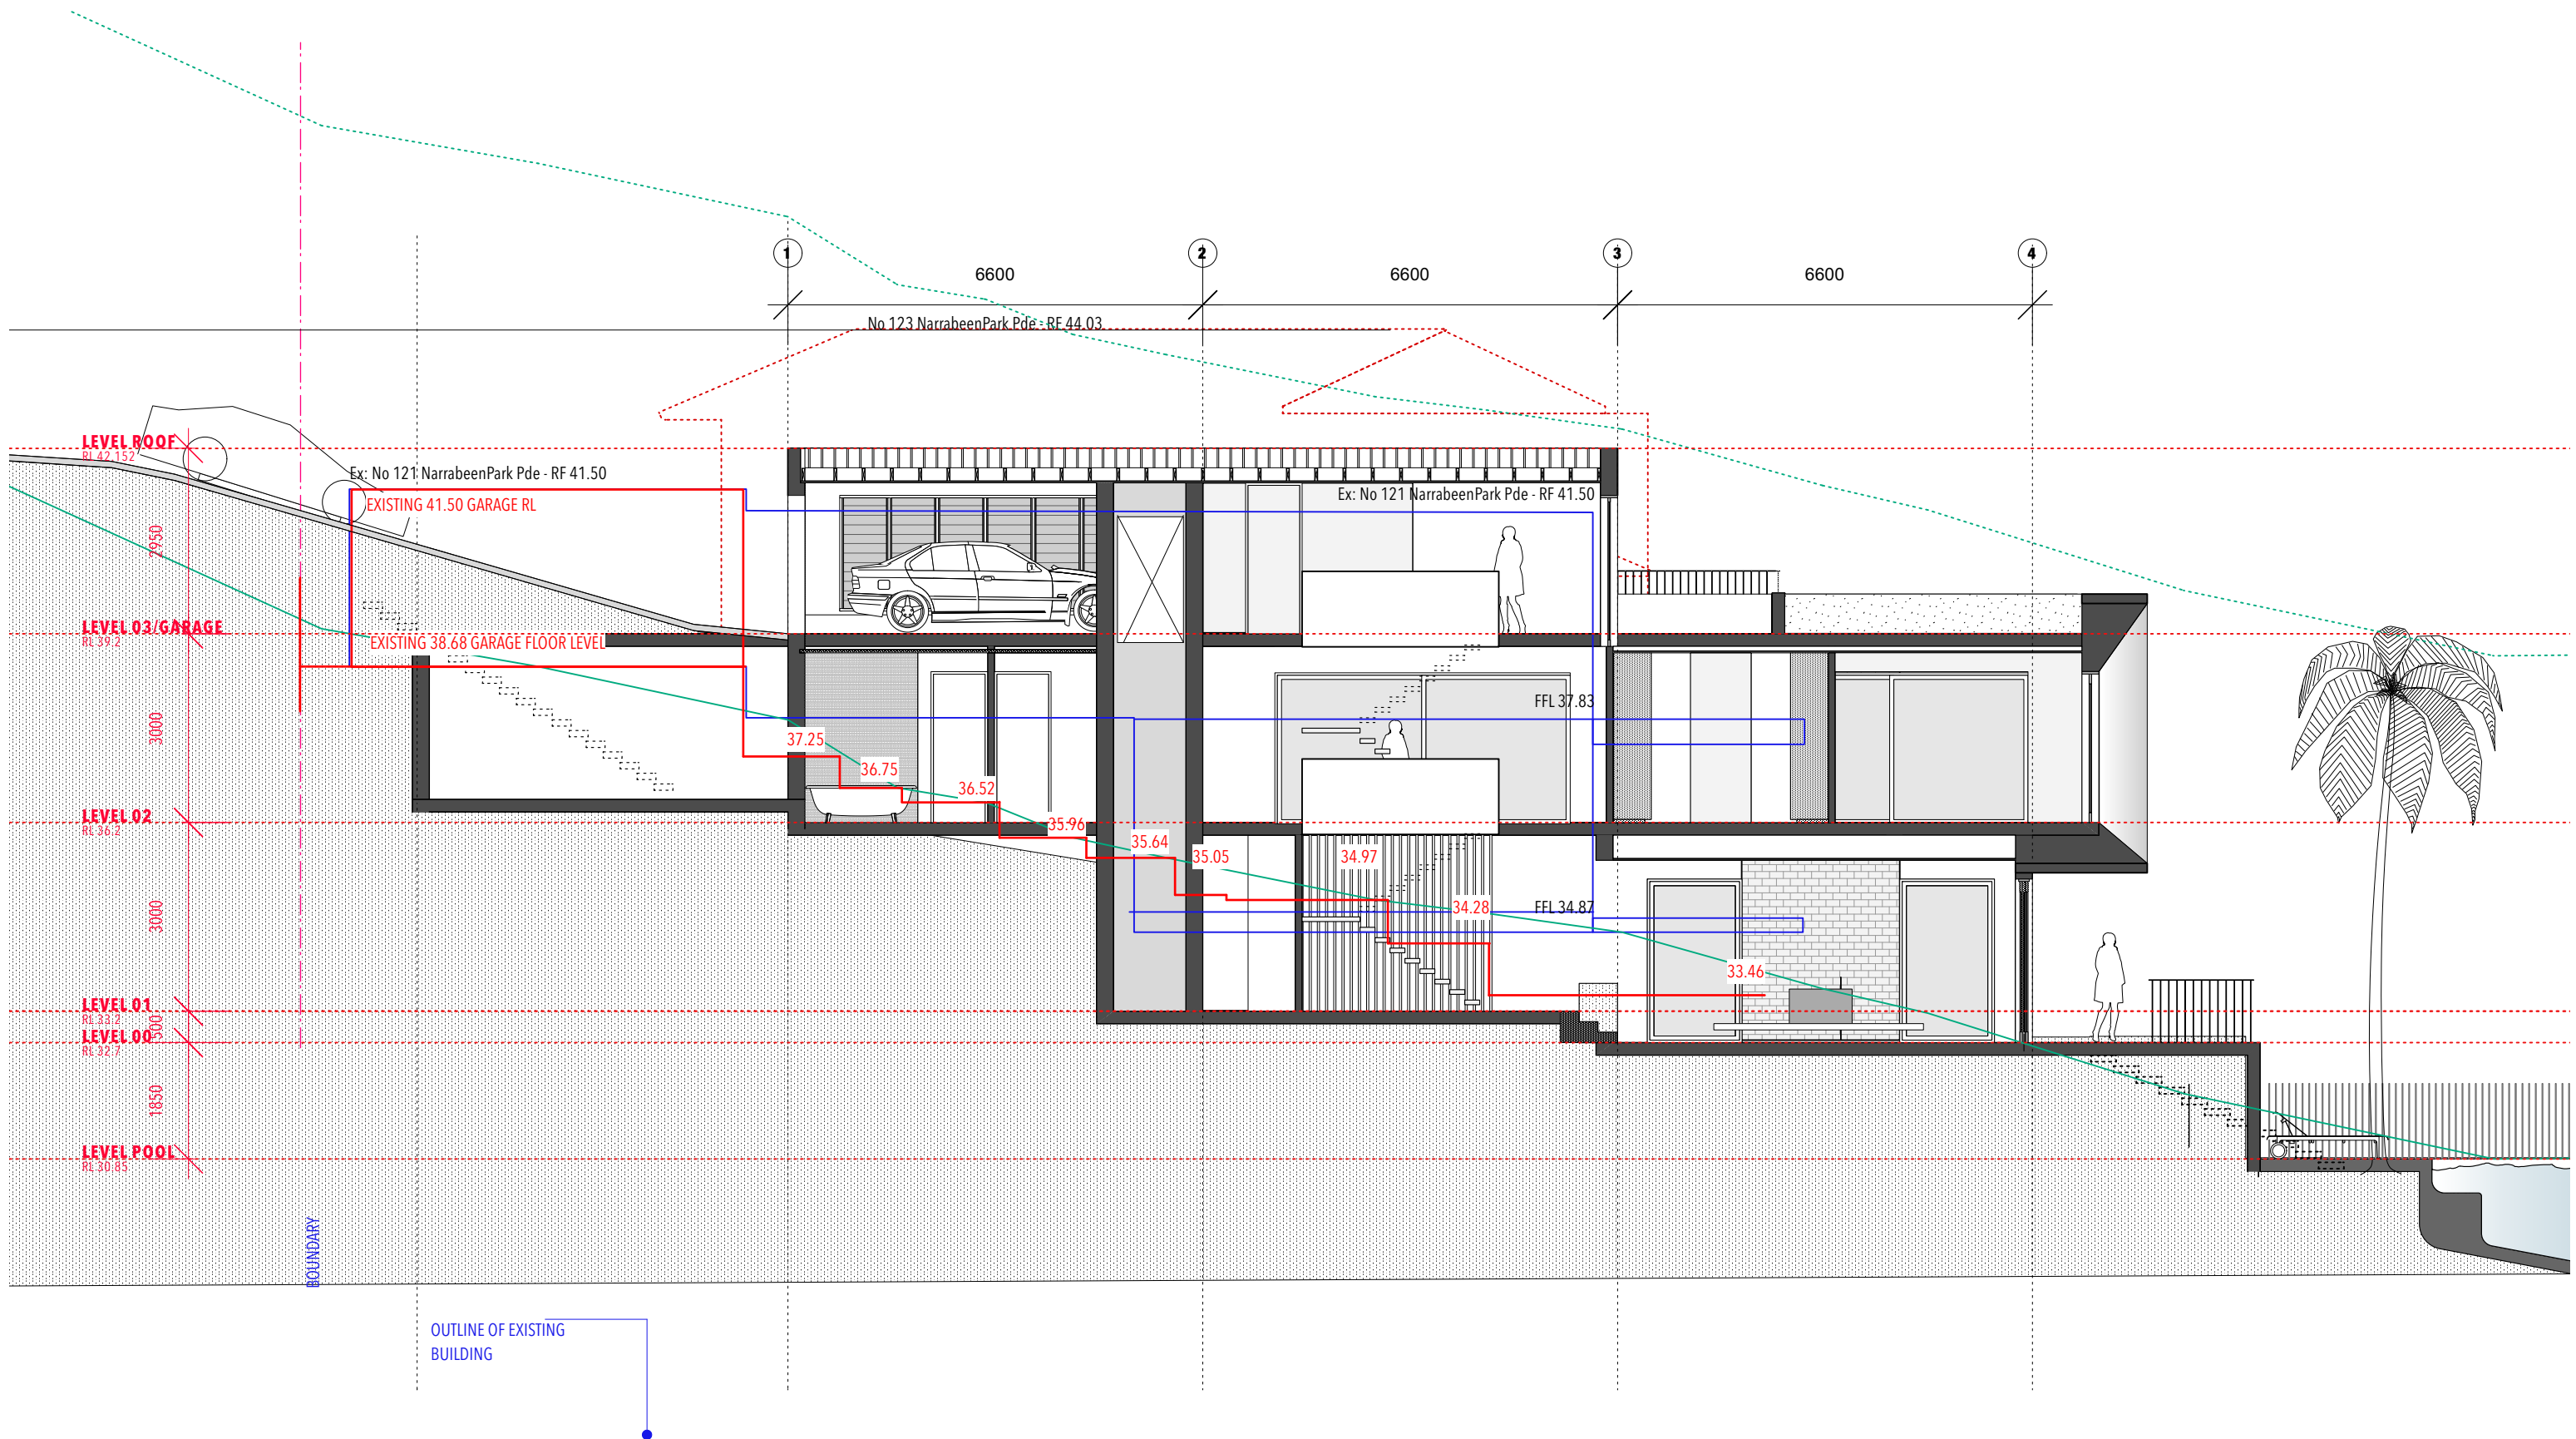

HOUSED

BY NANNA LESIUK
m:0405128186 e:nannalesiuk@housedarchitects.com

project:

D.P. 1/22672

121 NARRABEEN PARK PARADE

MONA VALE 2103

NOTE: All work to be in accordance with Australian Standards, The Building Code of Australia, other relevant codes, and with Manufacturers' recommendations and instructions.
Check all dimensions on site prior to construction. Work to figured dimensions only.
Do not scale from drawings.
Report any discrepancies to HOUSED for a decision before proceeding with work.
This drawing is copyright and is the property of HOUSED and must not be used without authorisation.
Nominated Architect Nanna Lesiuk, 10732

drawing:

DA1:01.12 SECTION 04 rev

status :


DEVELOPMENT APPLICATION - REVISION A


date :

22/12/2023

scale :

1:100

 


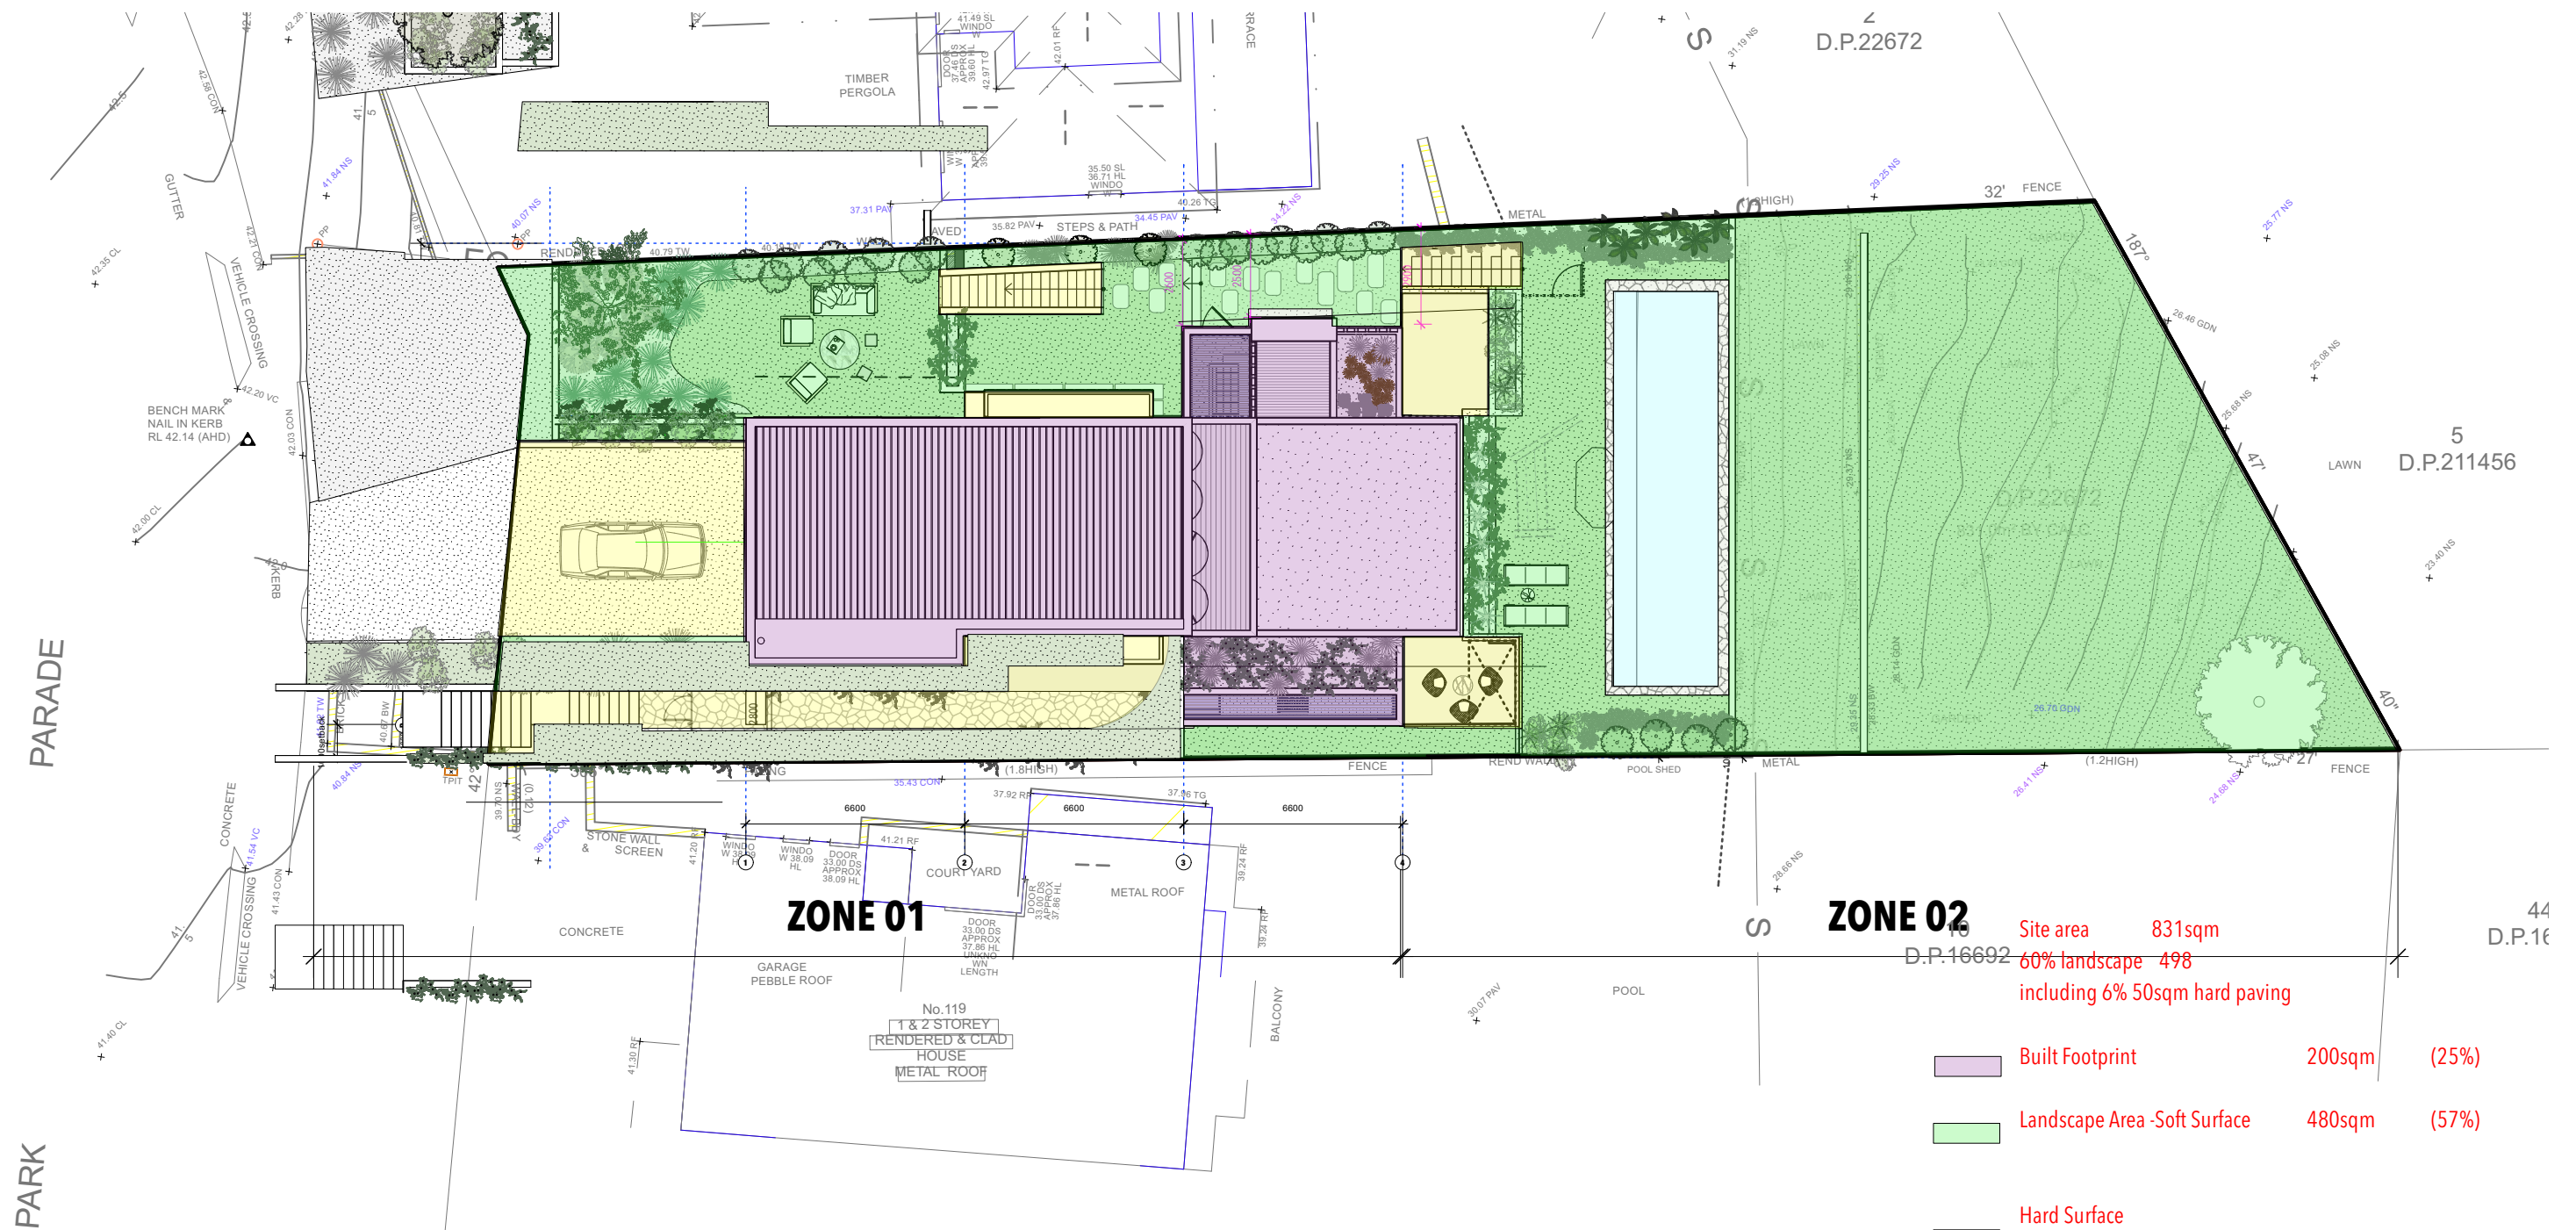


Area Type	Area (sqm)	Percentage
Site area	831sqm	
60% landscape	498	
including 6% 50sqm hard paving		
Built Footprint	200sqm	(25%)
Landscape Area -Soft Surface	480sqm	(57%)
Hard Surface		
Driveway	37.0 sqm	(4.5%)
Paving + Stairs	25sqm	(3%)
+ terraces	49sqm	(6%)
Pool - Modified Existing Pool	38.0 sqm	(4.5%)
+ coping	2.0sqm	
Total Area	831.0 sqm	




DRIVEWAY SECTION TO COMPLY WITH PITTWATER
COUNCIL DRIVEWAY PROFILES APPENDIX 10 SECTION
B6.1 AND AS/NZS 2890.1:2004

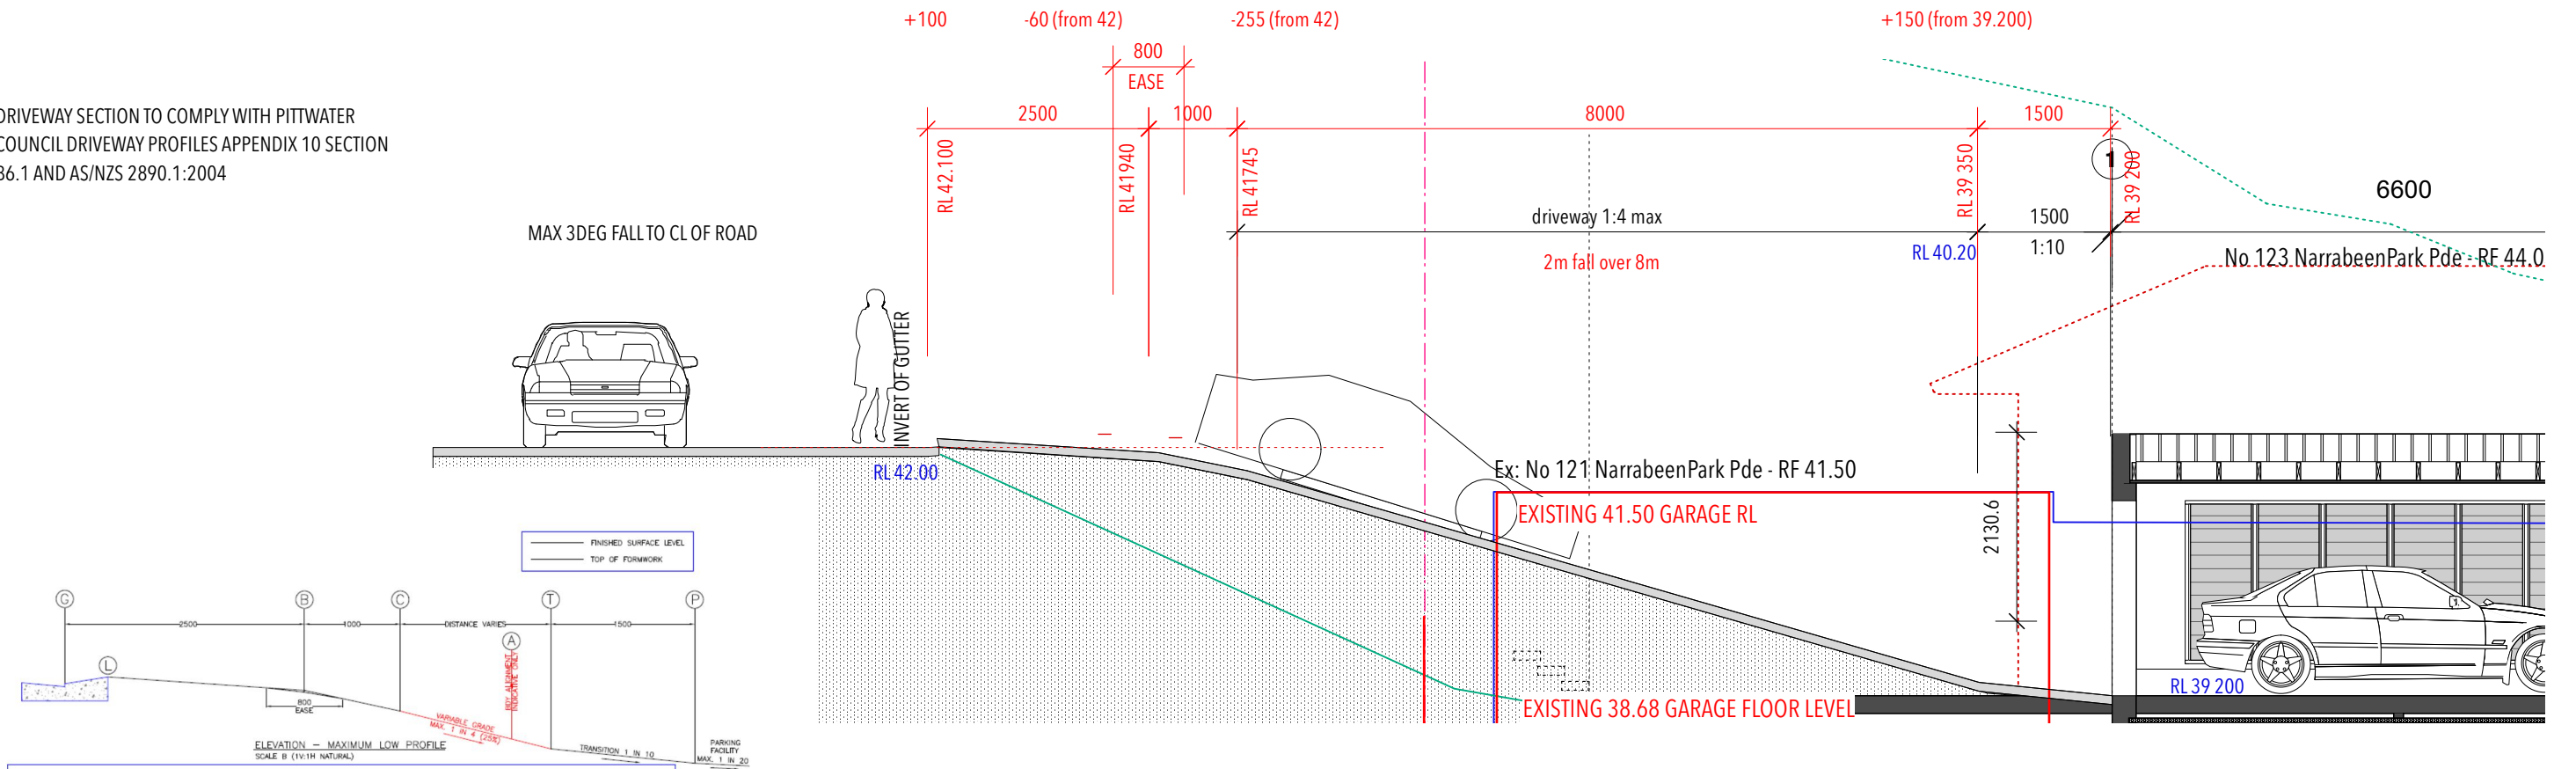


DRIVEWAY SET-OUT SCHEDULE		
POINT	REMARKS	LOCUS
1	ENTER POINT	DRIVEWAY CROSSING SET-OUT POINT
L	LEFT TURN	100.00m AHEAD OF POINT (MAY BE ALTERED AT COUNCIL'S DISCRETION)
L	LEFT TURN	100.00m AHEAD OF POINT TO TOP OF FLOWLINE
2	25.00m FROM SETTER HERE	FINISHED (ENTER BE 40mm. BELOW FLOWLINE BY USE OF AN 800mm FACE CENTRALIZED ABOUT POINT B
C	150.00m FROM SETTER HERE	FINISHED (ENTER BE 40mm. BELOW FLOWLINE BY USE OF AN 800mm FACE CENTRALIZED ABOUT POINT B
A	BOUNDARY ALIGNMENT	PLACE 12mm. EXPANSION JOINT. CONTINUE CROSSING GRADING BETWEEN POINTS A AND T
B	ROADWAY SET-OUT POINT	100.00m AHEAD OF SETTING POINT. 100.00m AHEAD OF SETTING POINT ON ROAD RESERVE
P	PARKING FACILITY	MAXIMUM GRADE PARALLEL TO AXIS OF PARKING 1:20.00 FOR ANY OTHER DIRECTION 1:10.00

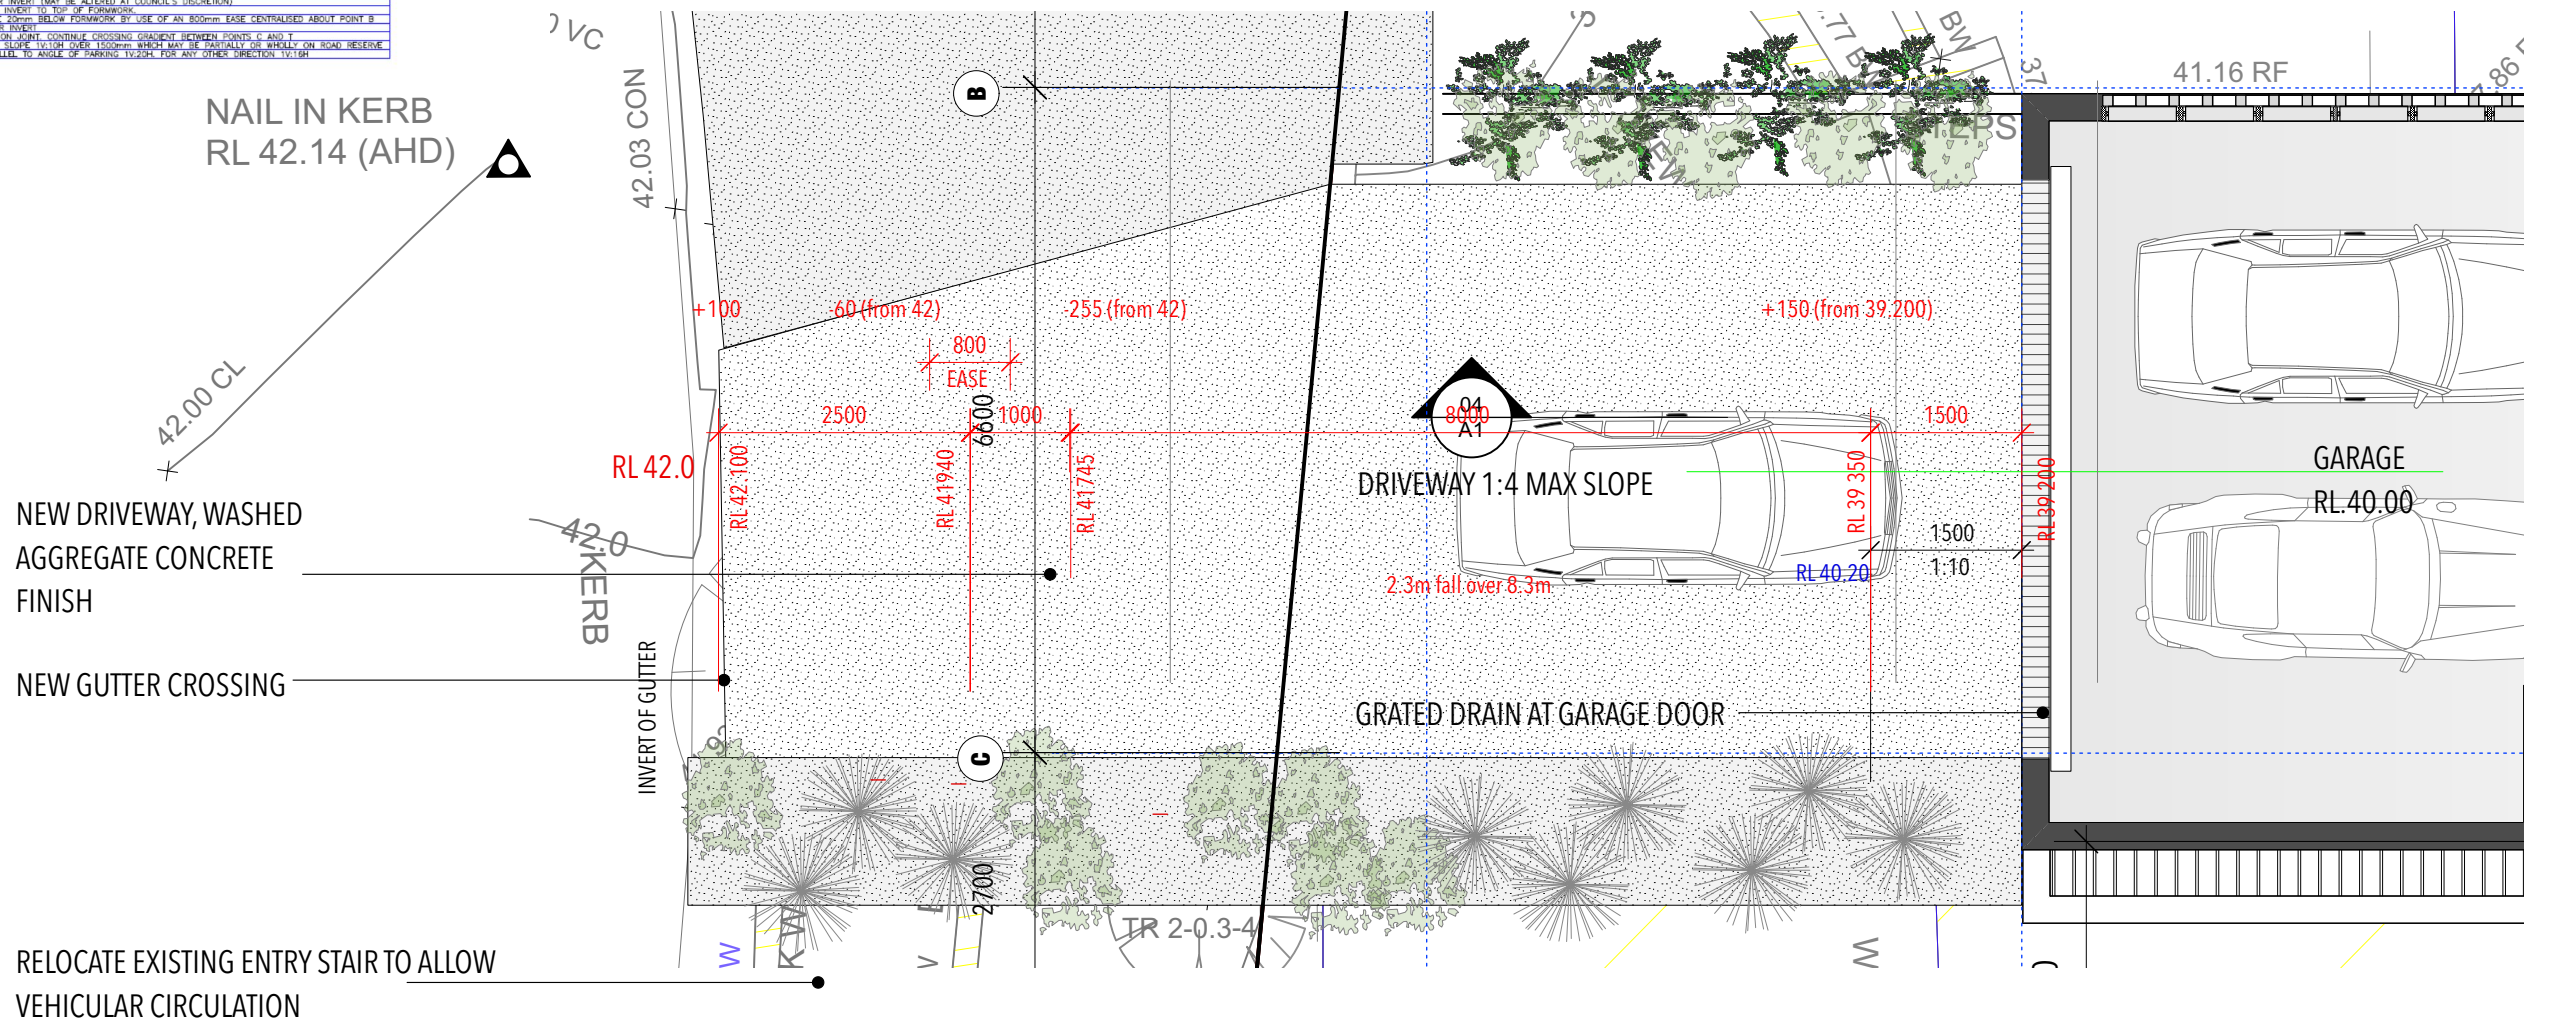


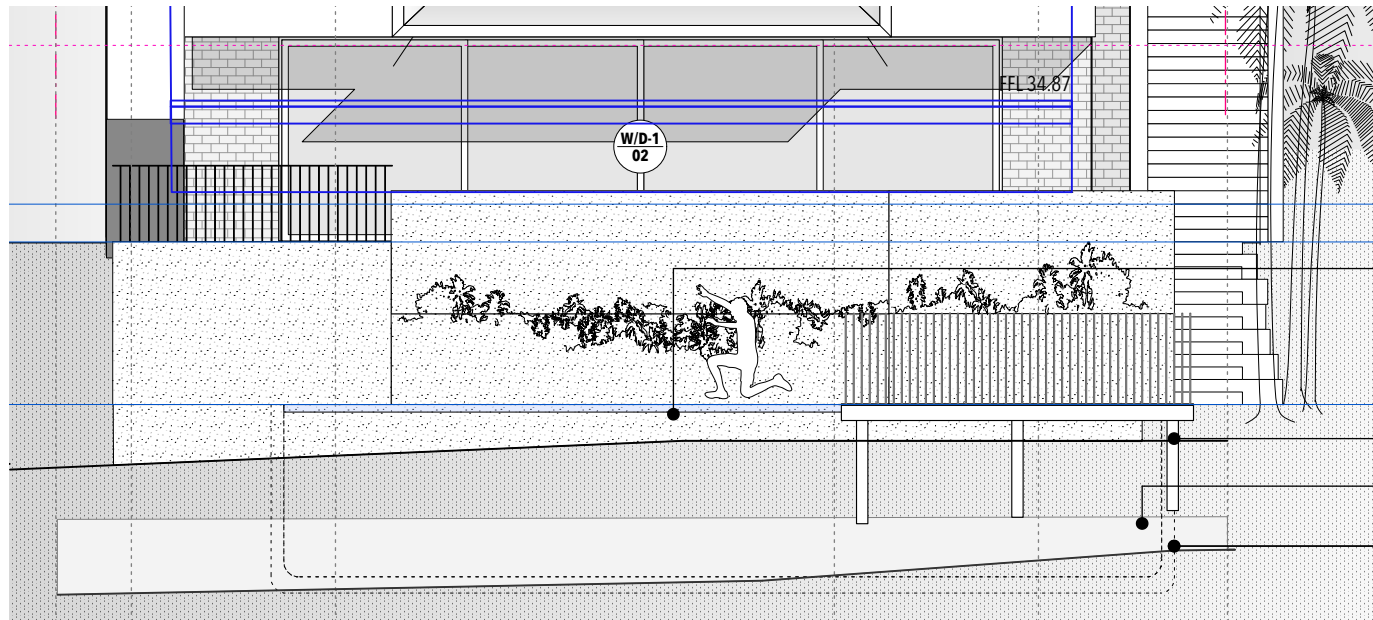

01 ELEVATION - POOL + POOL DECK
Scale: 1:100

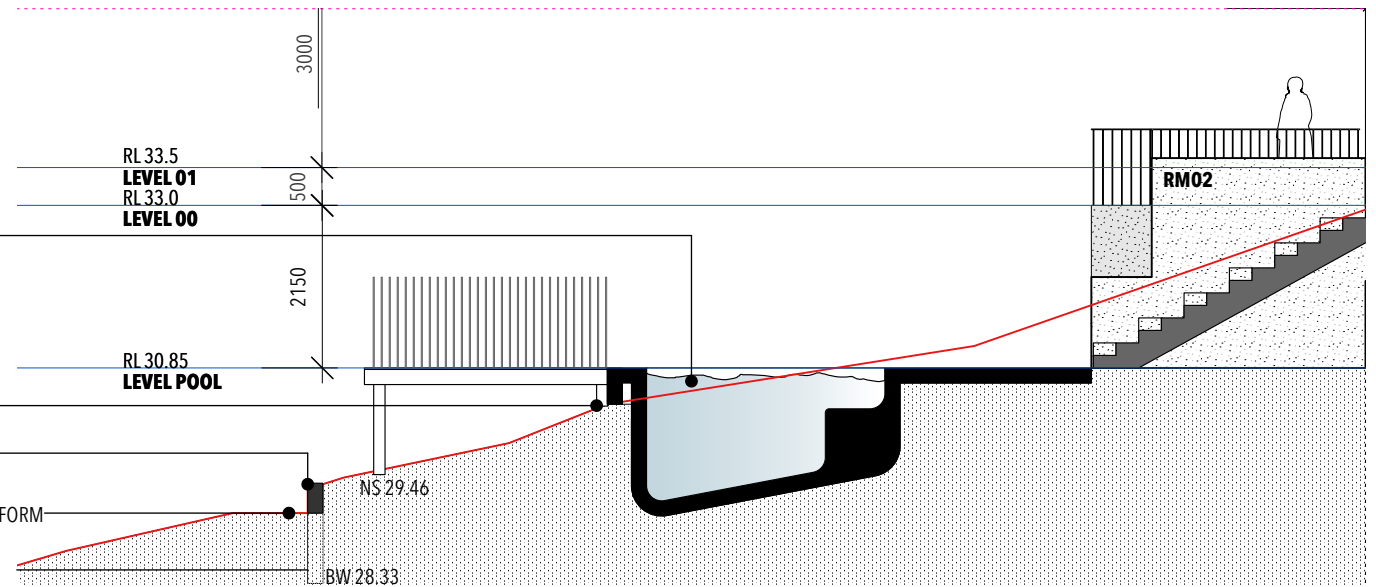

02 SECTION - POOL + POOL DECK
Scale: 1:100

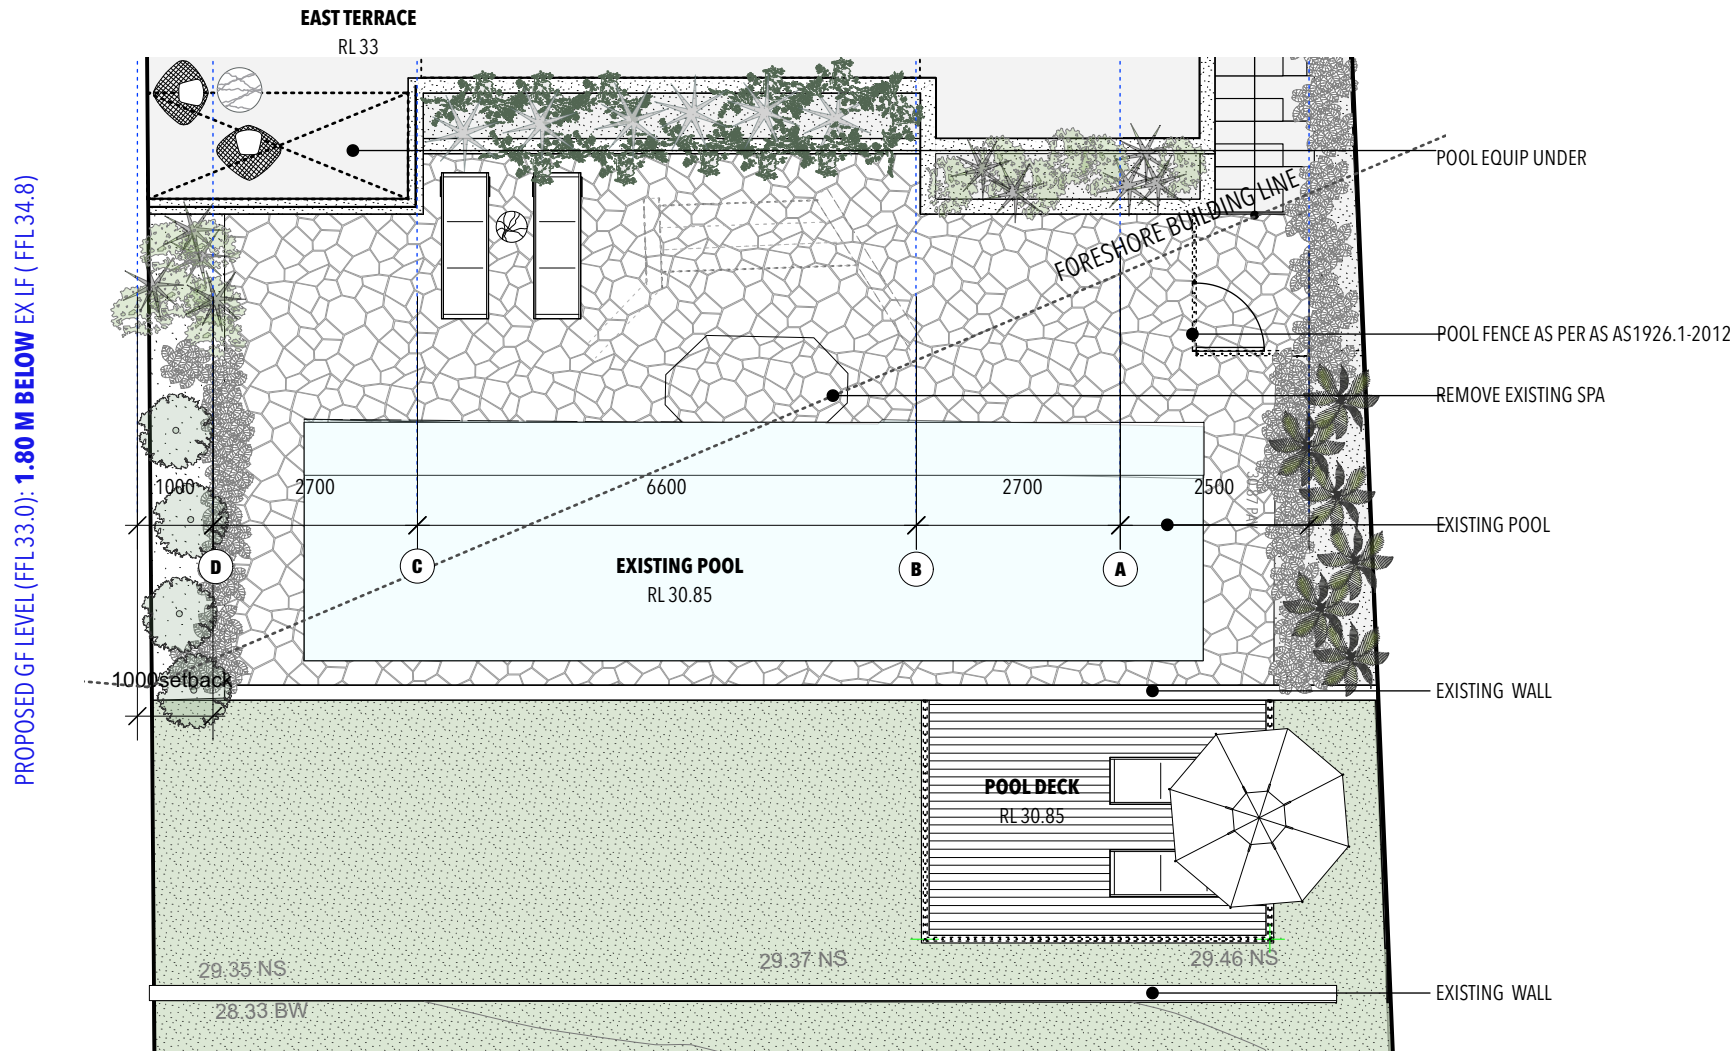

HOUSED
BY NANNA LESIUK
m:0405128186 e:nannalesiuk@housedarchitects.com

project:
D.P. 1/22672
121 NARRABEEN PARK PARADE
MONA VALE 2103


NOTE: All work to be in accordance with Australian Standards, The Building Code of Australia, other relevant codes, and with Manufacturers' recommendations and instructions.
Check all dimensions on site prior to construction. Work to figured dimensions only.
Do not scale from drawings.
Report any discrepancies to HOUSED for a decision before proceeding with work.
This drawing is copyright and is the property of HOUSED and must not be used without authorisation.
Nominated Architect Nanna Lesiuk, 10732


drawing:
DA:02.11 DETAIL : POOL

status :
DEVELOPMENT APPLICATION


date :
23/5/2023

scale :
AS NOTED

 


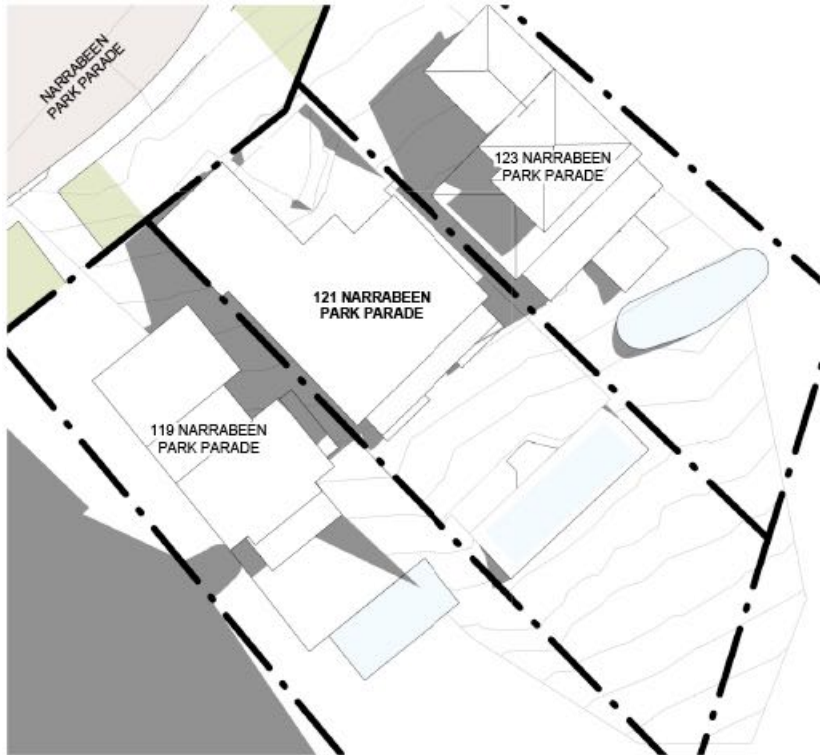


SHADOWS - EXISTING - MARCH EQUINOX - 0900

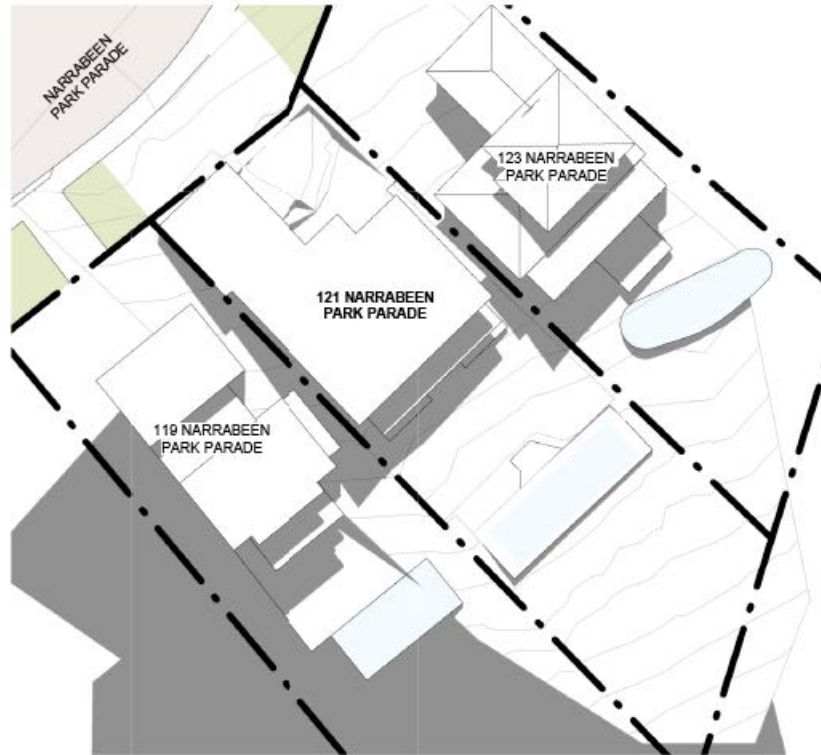


SHADOWS - EXISTING - MARCH EQUINOX - 1200

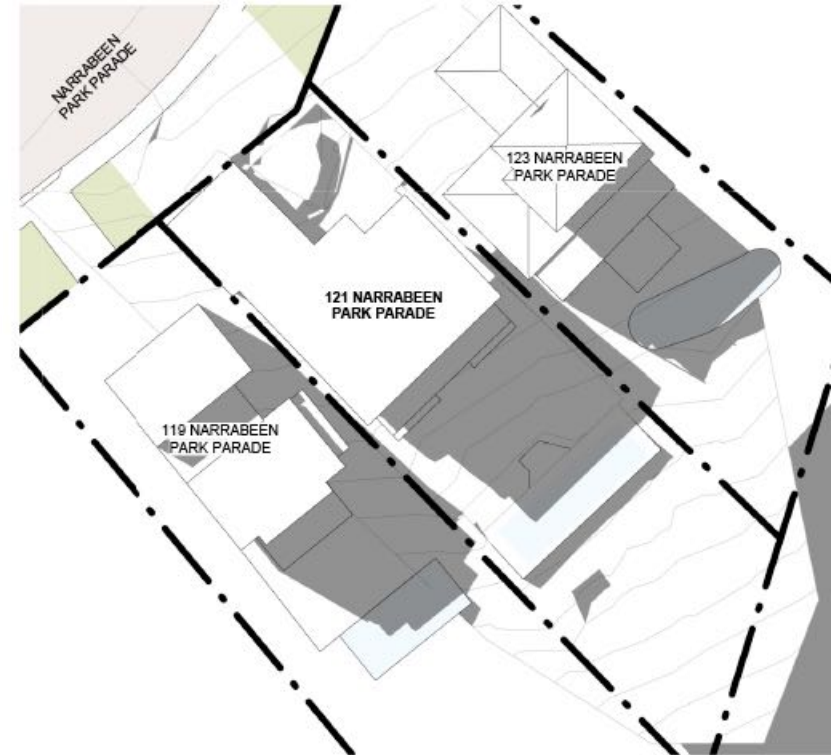


SHADOWS - EXISTING - MARCH EQUINOX - 1500

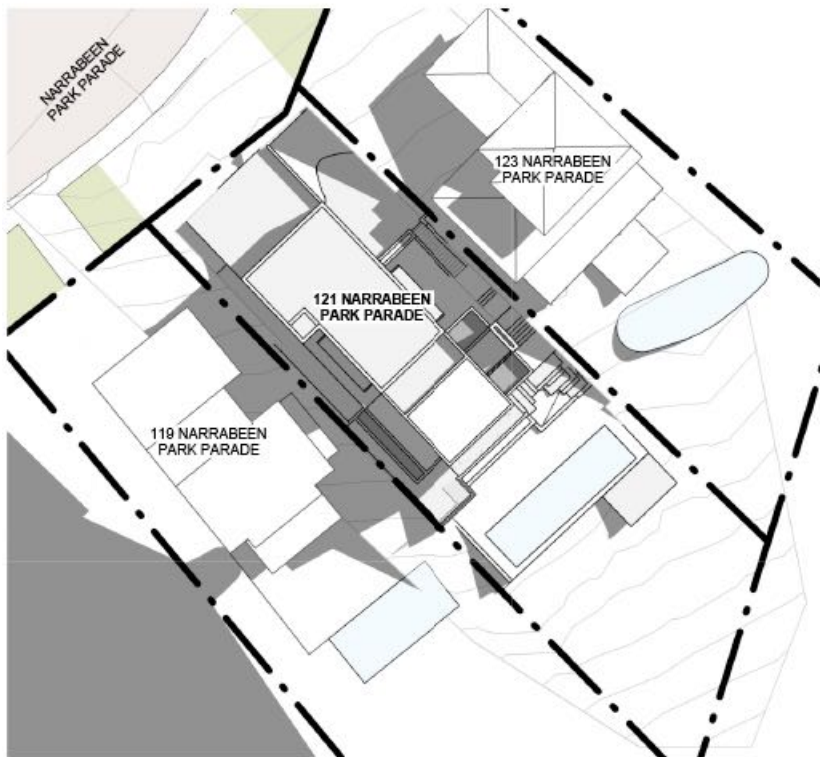

SHADOWS - PROPOSED - MARCH EQUINOX - 0900

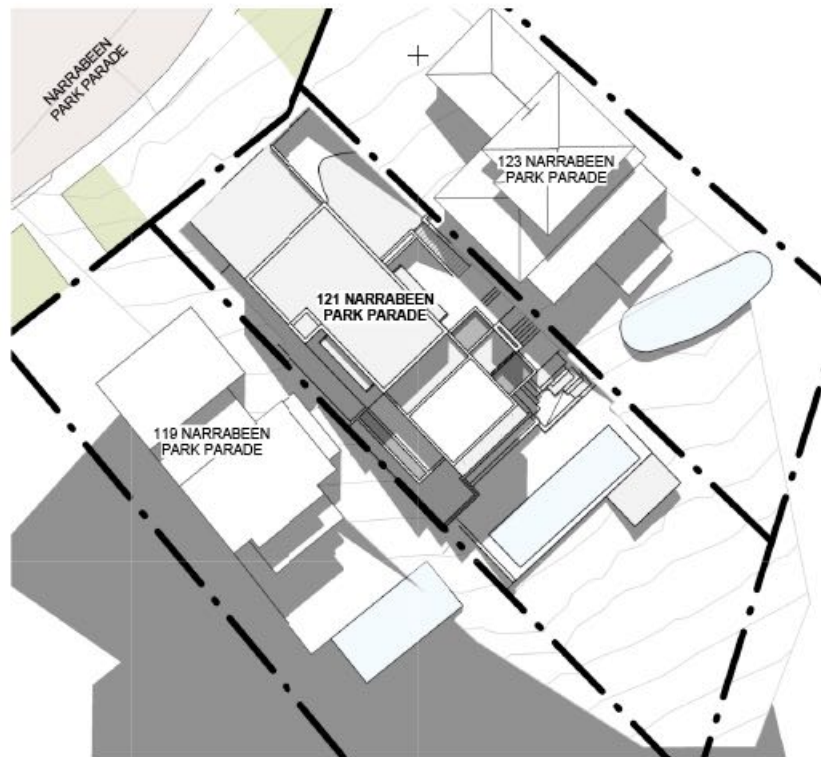

SHADOWS - PROPOSED - MARCH EQUINOX - 1200

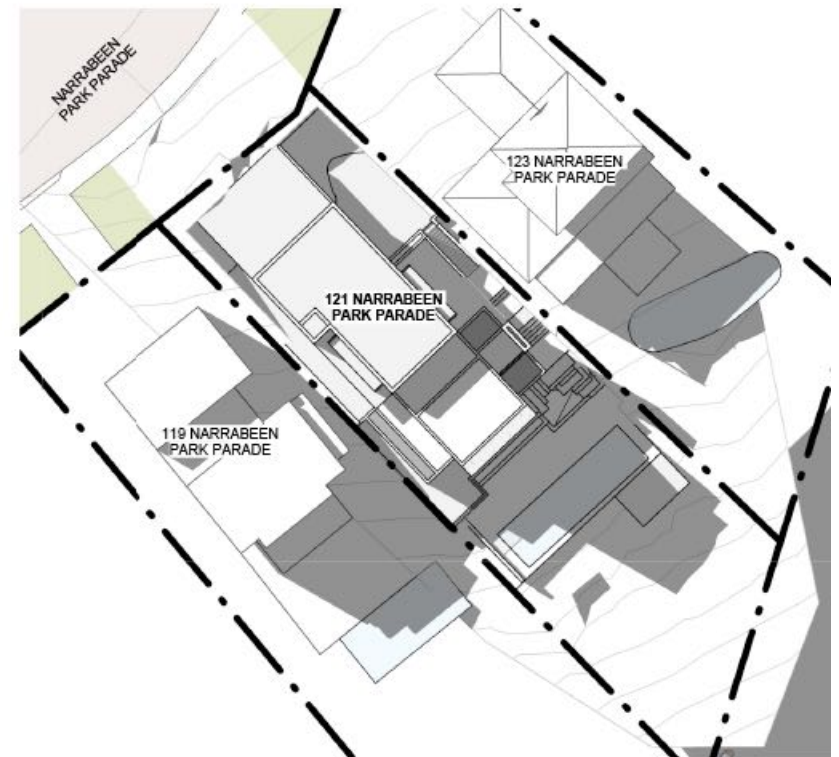

SHADOWS - PROPOSED - MARCH EQUINOX - 1500

HOUSED

BY NANNA LESIUK
m:0405128186 e:nannalesiuk@housedarchitects.com

project:

D.P. 1/22672

121 NARRABEEN PARK PARADE

MONA VALE 2103

NOTE: All work to be in accordance with Australian Standards, The Building Code of Australia, other relevant codes, and with Manufacturers' recommendations and instructions.
Check all dimensions on site prior to construction. Work to figured dimensions only.
Do not scale from drawings.
Report any discrepancies to HOUSED for a decision before proceeding with work.
This drawing is copyright and is the property of HOUSED and must not be used without authorisation.
Nominated Architect Nanna Lesiuk, 10732

drawing:

DA:03.00 DIAGRAMS: SHADOWS MARCH EQUINOX

status :

DEVELOPMENT APPLICATION

date :


23/5/2023

scale :


1:100

scale bar 0 1 2 3 4 5




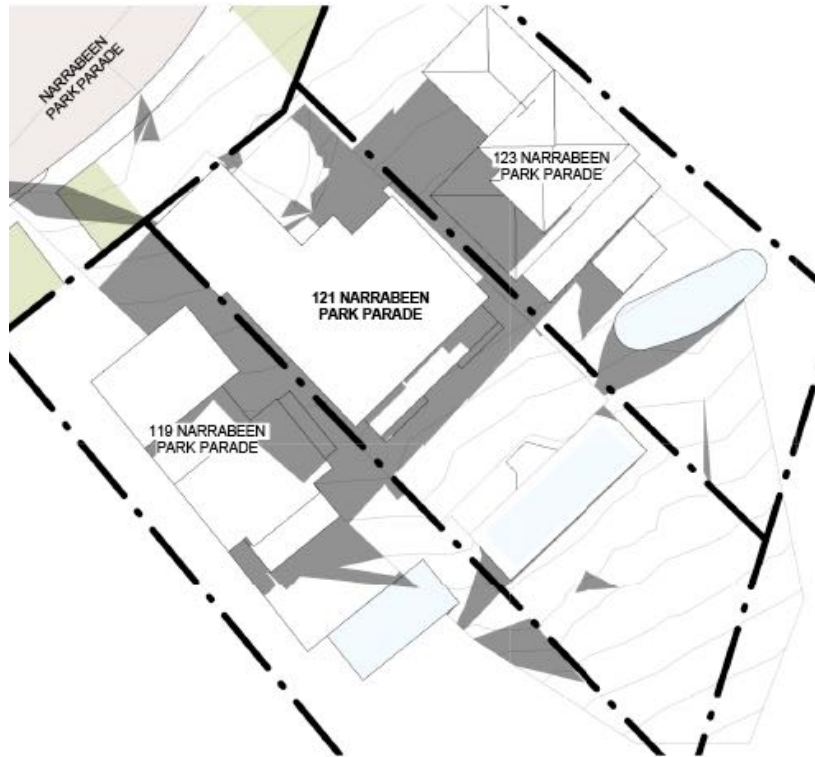

SHADOWS - EXISTING - 21 JUNE - 0900

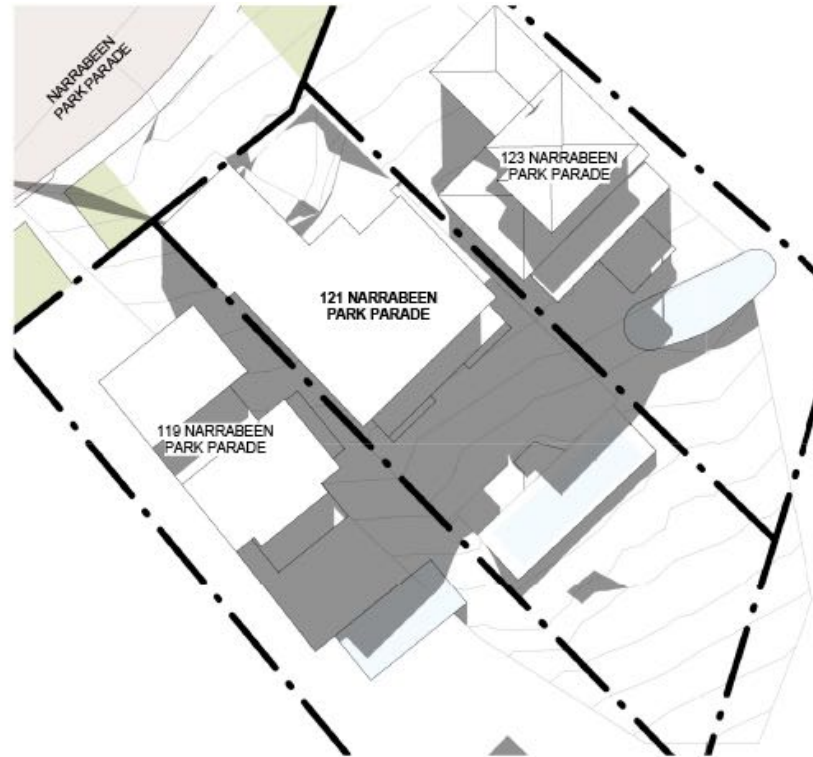


SHADOWS - EXISTING - 21 JUNE - 1200

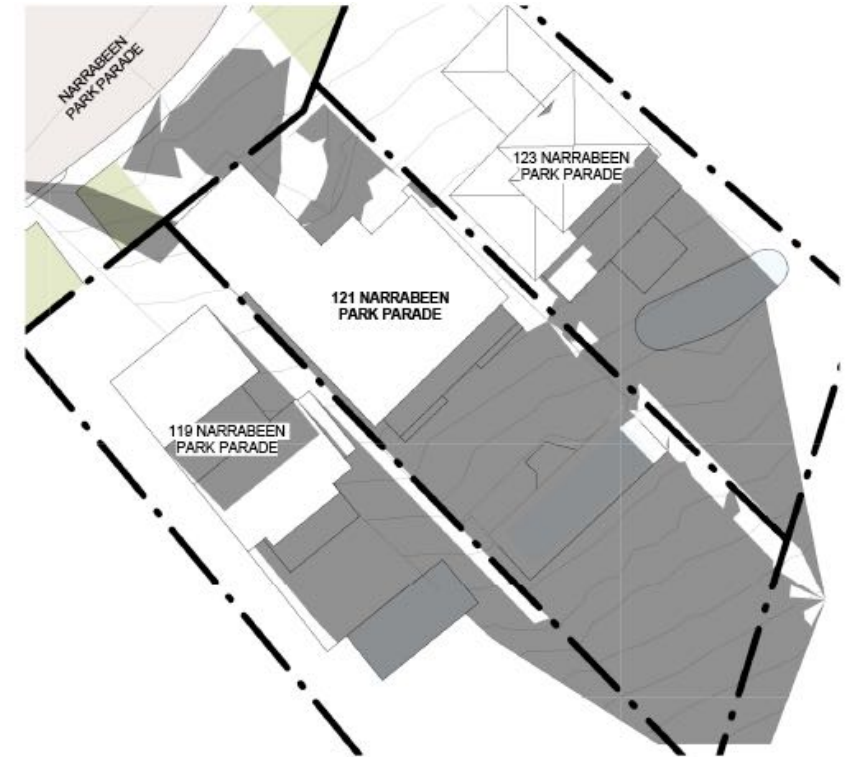


SHADOWS - EXISTING - 21 JUNE - 1500



SHADOWS - PROPOSED - 21 JUNE - 0900

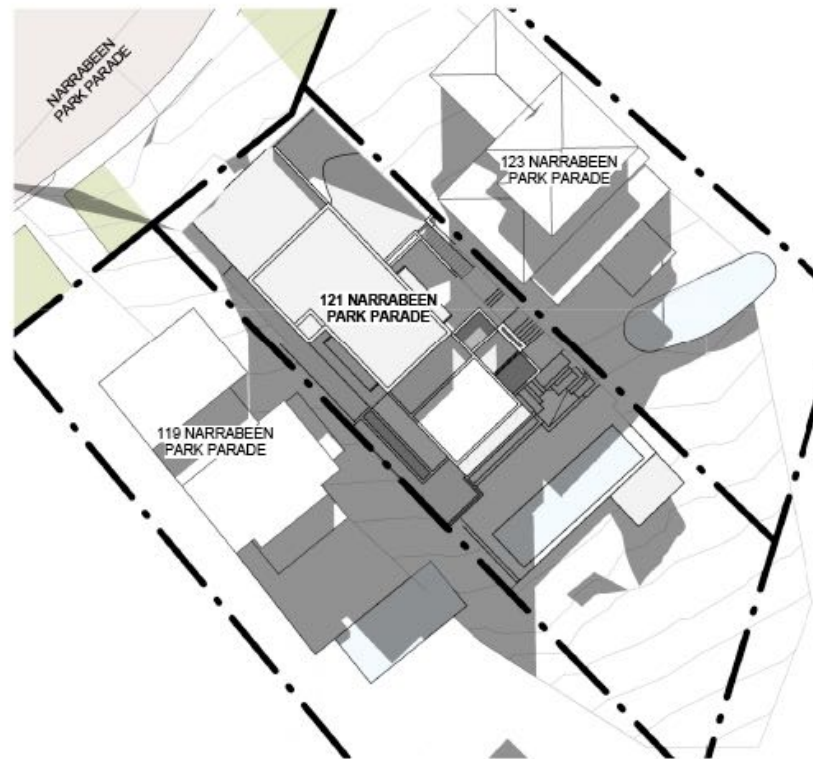

SHADOWS - PROPOSED - 21 JUNE - 1200

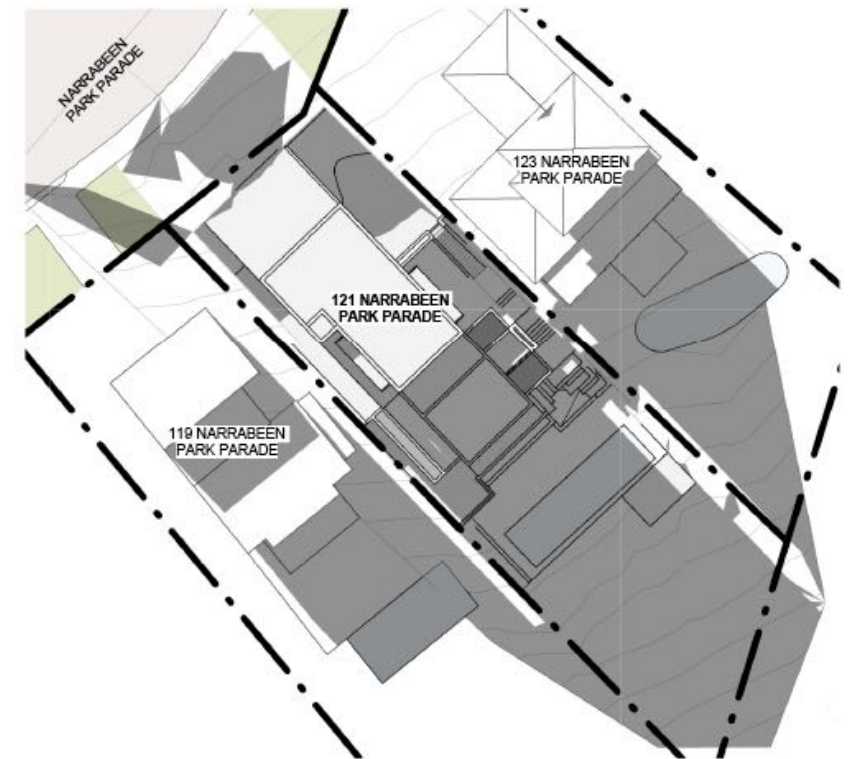

SHADOWS - PROPOSED - 21 JUNE - 1500

HOUSED

BY NANNA LESIUK
m:0405128186 e:nannalesiuk@housedarchitects.com

project:

D.P. 1/22672

121 NARRABEEN PARK PARADE

MONA VALE 2103

NOTE: All work to be in accordance with Australian Standards, The Building Code of Australia, other relevant codes, and with Manufacturers' recommendations and instructions.
Check all dimensions on site prior to construction. Work to figured dimensions only.
Do not scale from drawings.
Report any discrepancies to HOUSED for a decision before proceeding with work.
This drawing is copyright and is the property of HOUSED and must not be used without authorisation.
Nominated Architect Nanna Lesiuk, 10732

drawing:

DA:03.01 DIAGRAMS: SHADOWS JUNE EQUINOX

status :

DEVELOPMENT APPLICATION

date :


23/5/2023

scale :

1:100

0 1 2 3 4 5
scale bar



 

MR01 COLORBOND CUSTOM-ORB METAL
ROOF SHEETING/CAPPING
(WINDSPRAY)



MR01 COLORBOND SPANDECK
METALROOFSHEETING/CAPPING
(WINDSPRAY)



ALU01 WINDOWS/DOORS - BRONZE
BALUSTRADING



RM01 RENDERED MASONRY
PAINTED, SMOOTH FINISH



RM02 RENDERED MASONRY
PAINTED, TEXTURED FINISH





RM03 MASONRY -
BOWRAL SIMMENTAL SILVER



CONC01 CONCRETE FINISH

DP01 COLORBOND 1/2 ROUND GUTTER +
150 DIAM DOWNPIPE (WINDSPRAY)

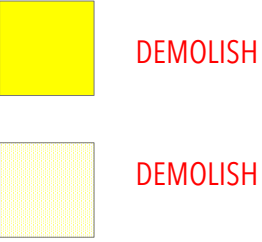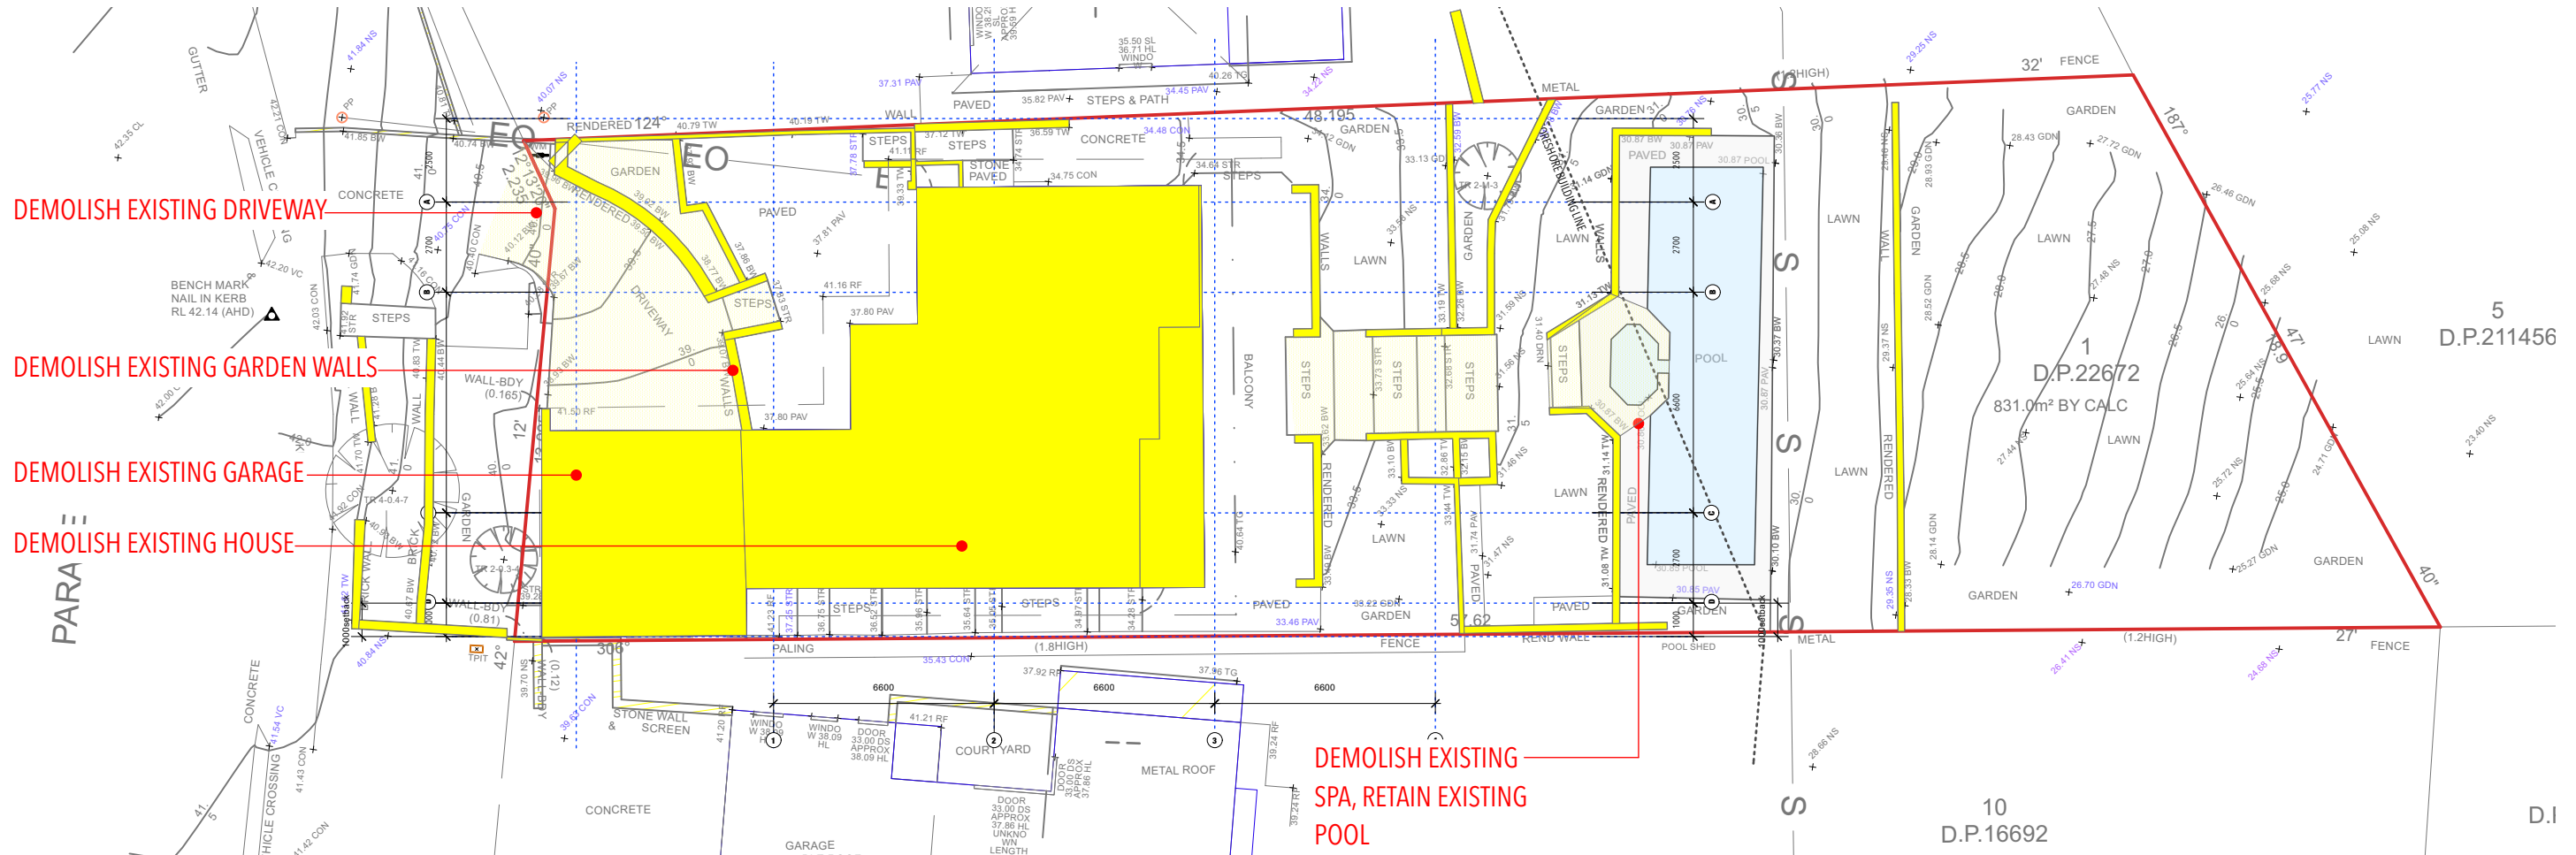





HOUSED

BY NANNA LESIUK
m:0405128186 e:nannalesiuk@housedarchitects.com

project:

D.P. 1/22672

121 NARRABEEN PARK PARADE

MONA VALE 2103

NOTE: All work to be in accordance with Australian Standards, The Building Code of Australia, other relevant codes, and with Manufacturers' recommendations and instructions.
Check all dimensions on site prior to construction. Work to figured dimensions only.
Do not scale from drawings.
Report any discrepancies to HOUSED for a decision before proceeding with work.
This drawing is copyright and is the property of HOUSED and must not be used without authorisation.
Nominated Architect Nanna Lesiuk, 10732

drawing:

DA:04.01 DIGITAL IMAGE 02

status :


DEVELOPMENT APPLICATION

date :

23/5/2023

scale :

1:100

 



EXISTING OUTLOOK FROM 123 NARRABEEN PARK PARADE LOOKING SOUTH



PROPOSED OUTLOOK FROM 123 NARRABEEN PARK PARADE LOOKING SOUTH