

UNITS

UNIT	LEVEL	STUDIO	1 BED	1 BED + STUDY	2 BED	3 BED	BATH	ENS	ADPT.	UNIT AREA	BALCONY/ COURTYARD AREA	LIFT ACCESS	DIRECT SUNLIGHT	CROSS THROUGH VENTILATION	SINGLE ASPECT	LIVING ROOM WIDTH	PARKING REQUIRED (PER UNIT)	PARKING SPACES PROVIDED
101A	1		■				■			50.0m²	8.0m²	■	■		■	> 3.6m	1	1
102A	1		■				■			50.5m²	8.0m²	■	■		■	3.6m	1	1
103A	1		■				■		■	68.6m²	8.7/36.2m²	■	■	■	■	> 4m	1	1
104A	1		■				■			56.3m²	8.6/12.6m²	■	■		■	3.6m	1	1
105A	1				■		■	■		97.7m²	14.7/36.4m²	■		■	■	> 4m	1.2	1
106A	1				■		■	■		91.4m²	15.5m²	■		■	■	4m	1.2	1
107A	1		■				■	■		58.1m²	9.6m²	■		■	■	> 3.6m	1	1
108A	1				■		■	■		84.0m²	10.3m²	■		■	■	4m	1.2	1
109A	1				■		■	■		90.6m²	17.7m²	■	■	■	■	> 4m	1.2	1
101B	1				■		■	■		90.7m²	10.4/10.2m²	■		■	■	> 4m	1.2	1
102B	1			■			■	■		67.5m²	10.6m²	■		■	■	3.6m	1	1
103B	1				■		■	■		87.2m²	16.1/85.5m²	■	■	■	■	4.0m	1.2	1
201A - 301A	2 - 3		■				■			50.0m²	8.0m²	■	■		■	> 3.6 m2	1	1
202A - 302A	2 - 3		■				■			50.5m²	8.0m²	■	■		■	3.6m2	1	1
203A - 303A	2 - 3		■				■		■	67.6m²	8.7m²	■	■	■	■	> 4m2	1	1
204A - 304A	2 - 3		■				■			56.3m²	9.7m²	■		■	■	3.6m2	1	1
205A - 305A	2 - 3				■		■	■		101.2m²	11.5m²	■		■	■	> 4m2	1.2	1
206A - 306A	2 - 3				■		■	■		91.4m²	15.5m²	■		■	■	4 m2	1.2	1
207A - 307A	2 - 3		■				■	■		58.1m²	9.6m²	■		■	■	> 3.6m2	1	1
208A - 308A	2 - 3				■		■	■		84.0m²	10.3m²	■		■	■	4m2	1.2	1
209A - 309A	2 - 3				■		■	■		90.6m²	10.2m²	■	■	■	■	> 4m2	1.2	1
201B - 301B	2 - 3				■		■	■		99.8m²	10.0m²	■		■	■	> 4m2	1.2	1
202B - 302B	2 - 3			■			■	■		67.8m²	10.4m²	■		■	■	3.6m2	1	1
203B - 303B	2 - 3				■		■	■		87.2m²	10.0m²	■	■	■	■	4.0m2	1.2	1
401A	4		■				■			50.0m²	12.8m²	■	■		■	> 4m2	1	1
402A	4		■				■		■	63.3m²	8.0m²	■	■	■	■	> 4m2	1	1
403A	4		■				■			55.0m²	9.7m²	■	■		■	3.6m2	1	1
404A	4		■				■			55.1m²	8.1m²	■	■	■	■	> 4m2	1	1
405A	4				■		■	■		70.6m²	21.0m²	■		■	■	> 4m2	1.2	1
406A	4				■		■	■		74.0m²	24.5m²	■		■	■	> 4m2	1.2	1
407A	4					■	■	■		106.1m²	53.9m²	■	■	■	■	> 4m2	1.5	1
401B	4				■		■	■		86.7m²	10.4m²	■		■	■	> 4m2	1.2	1
402B	4		■				■	■		59.0m²	14.4m²	■	■	■	■	> 4 m2	1	1
403B	4	■					■	■		40.9m²	6.7m²	■	■	■	■	4m2	1	1
501A - 601A	5 - 6		■				■			50.1m²	8.1m²	■	■		■	> 3.6m2	1	1
502A - 602A	5 - 6		■				■		■	60.8m²	9.0m²	■	■	■	■	> 4m2	1	1
503A - 603A	5 - 6		■				■		■	55.0m²	9.7m²	■	■	■	■	3.6m2	1	1
504A - 604A	5 - 6		■				■			55.1m²	8.1m²	■	■		■	> 4m2	1	1
505A - 605A	5 - 6				■		■	■		70.9m²	10.4m²	■		■	■	> 4m2	1.2	1
506A - 606A	5 - 6		■				■	■		52.6m²	9.0m²	■		■	■	3.6m	1	1
507A - 607A	5 - 6				■		■	■		83.1m²	10.0m²	■		■	■	> 4m2	1.2	1
508A - 608A	5 - 6				■		■	■		90.6m²	10.0m²	■	■	■	■	> 4m2	1.2	1
501B - 601B	5 - 6				■		■	■		77.2m²	10.1m²	■		■	■	4m2	1.2	1
502B - 602B	5 - 6		■				■	■		54.7m²	8.4m²	■	■	■	■	3.6m2	1	1
503B - 603B	5 - 6	■					■	■		40.1m²	6.7m²	■	■	■	■	> 3.6m2	1	1
701A	7					■	■	■	■	110.6m²	12.5m²	■	■	■	■	> 4m2	1.5	1
702A	7		■				■		■	53.6m²	9.7m²	■		■	■	>3.6m2	1	1
703A	7		■				■		■	61.2m²	8.0m²	■		■	■	> 3.6m2	1	1
704A	7		■				■			55.0m²	8.2m²	■		■	■	> 4m2	1	1
705A	7		■				■	■		52.6m²	9.0m²	■		■	■	>3.6m2	1	1
706A	7				■		■	■		83.1m²	10.0m²	■		■	■	> 3.6m2	1.2	1
707A	7				■		■	■		90.6m²	10.0m²	■		■	■	> 4m2	1.2	1
701B	7	■					■	■		41.3m²	7.8m²	■	■	■	■	> 3m2	1	1
702B	7		■				■	■		54.7m²	8.4m²	■	■	■	■	3.6 m2	1	1
703B	7		■				■	■		50.1m²	8.0m²	■	■	■	■	> 3.6m2	1	1
TOTAL		4	38	3	31	2	78 UNITS		7	5395.5m²			58.9% (4%)	76.9% (9%)	53.8% (4%)	85.2	78	

RETAIL

RETAIL SPACE	AREA	STORAGE AREA	PARKING REQUIRED	PARKING PROVIDED
1	59.5m2	25.0m2		
2	70.8m2	19.7m2		
3	76.4m2	15.1m2		
4	45.0m2	-		
5	39.3m2	-		
6	39.8m2	9.0m2		
7	43.5m2	15.6m2		
8	43.5m2	14.4m2		
9	43.5m2	14.4m2		
10	43.5m2	11.5m2		
11	47.9m2	10.1m2		
12	60.9m2	10.0m2		
TOTAL	613.6m2		37.4 (613.6/16.4)	37

	CARSHARE	RETAIL	VISITOR	RESIDENTIAL	ACC. INC
BASEMENT 1	3	19	—	—	4
BASEMENT 2	—	28	11	—	—
BASEMENT 3	—	—	—	37	5
BASEMENT 4	—	—	—	41	2
TOTAL	3	47	11	78	11

Assessor #	20420	Certificate #	0003357233	Issued:	290419		
Thermal Performance Specifications							
These are the Specifications upon which the Certified Assessment is based. If details included in these Specifications vary from other drawings or written specifications, these Specifications shall take precedence. If only one specification option is detailed for a building element, that specification must apply to all instances of that element for the project. If alternate specifications are detailed for a building element, the location and extent of alternate specifications must be detailed below and / or clearly indicated on referenced documents							
Windows	Product ID	Glass	Frame	U value	SHGC	Area MF	Detail
Single glazed		Clear	Aluminium	7.63	0.75		As per plans
Single glazed		Low e	Aluminium	5.60	0.41		Western facade
Skylights	Product ID	Glass	Frame	U value	SHGC	Area MF	Detail
Window and skylight U and SHGC values, if specified, are according to ANAC 2005. Alternate products or specifications may be used if their U value is lower, and the SHGC value is less than 10% higher or lower, than the U and SHGC values of the product specified above.							
External walls	Construction	Insulation	Colour – solar abs.	Detail			
Cavity brick/Framed		R2.0	Medium and dark	As per plans			
Internal walls	Construction	Insulation	Detail				
Plasterboard		None	As per plans. Within units				
Hebel/Plasterboard		None	As per plans. Between units				
Floors	Construction	Insulation	Covering	Detail			
Concrete		None	Varies	As per plans. Lower level			
Framed		None	Varies	As per plans. Upper level			
Ceilings	Construction	Insulation	Detail				
Plasterboard		R2.5	As per plans				
Roof	Construction	Insulation	Colour – solar abs.	Detail			
Metal		R1.5	Dark	As per plans			
Concrete		R1.0	Dark	As per plans			
Window cover	Internal (curtains)	External (awnings, shutters, etc)					
As plans	-						
Fixed shading	Eaves (width - inc. gutters, h1 above windows)	Location					
As plans – eaves /soffits	As plans – eaves/soffits/louvres as shown						
Overshadowing	Overshadowing structures		Overshadowing trees				
NA							
Orientation, Exposure, Ventilation and Infiltration							
Orientation of nominal north:	0	Living area open to entry:		Y	Ventilated skylights:	N	
Terrain category:	Suburban	Doors separate living areas:		N	Open fire, unflued gas heat:	N	
Roof ventilation:	Unventilated	Stair open to heated areas:		N	Vented downlights:	N	
Cross ventilation:	Standard	Seals to windows and doors:		Y	Wall and ceiling vents:	N	
Subfloor:	Conditioned	Exhaust fans without dampers:		N			

8.2

24.3 MJ/m²

www.nathers.gov.au

Certificate no.: 0003357233

Assessor Name: Damian O'Toole

Accreditation no.: 20420

Certificate date: 29 Apr 2019

Dwelling Address: 8 OAKS AVE DEE WHY, NSW 2099

www.nathers.gov.au

Accreditation Period: 2018-2019

Assessor Name: Damian O'Toole


Assessor Number: 20420


Assessor Signature: [Signature]

HERS Assessments completed within the accreditation period are part of the ABSA quality audit system

This Accredited Assessor is qualified to use HERS Accredited Software and has agreed to follow an Assessor Code of Practice

	CARSHARE	RETAIL	VISITOR	RESIDENTIAL	ACC. INC
BASEMENT 1	3	19	—	—	4
BASEMENT 2	—	28	11	—	—
BASEMENT 3	—	—	—	37	5
BASEMENT 4	—	—	—	41	2
TOTAL	3	47	11	78	11

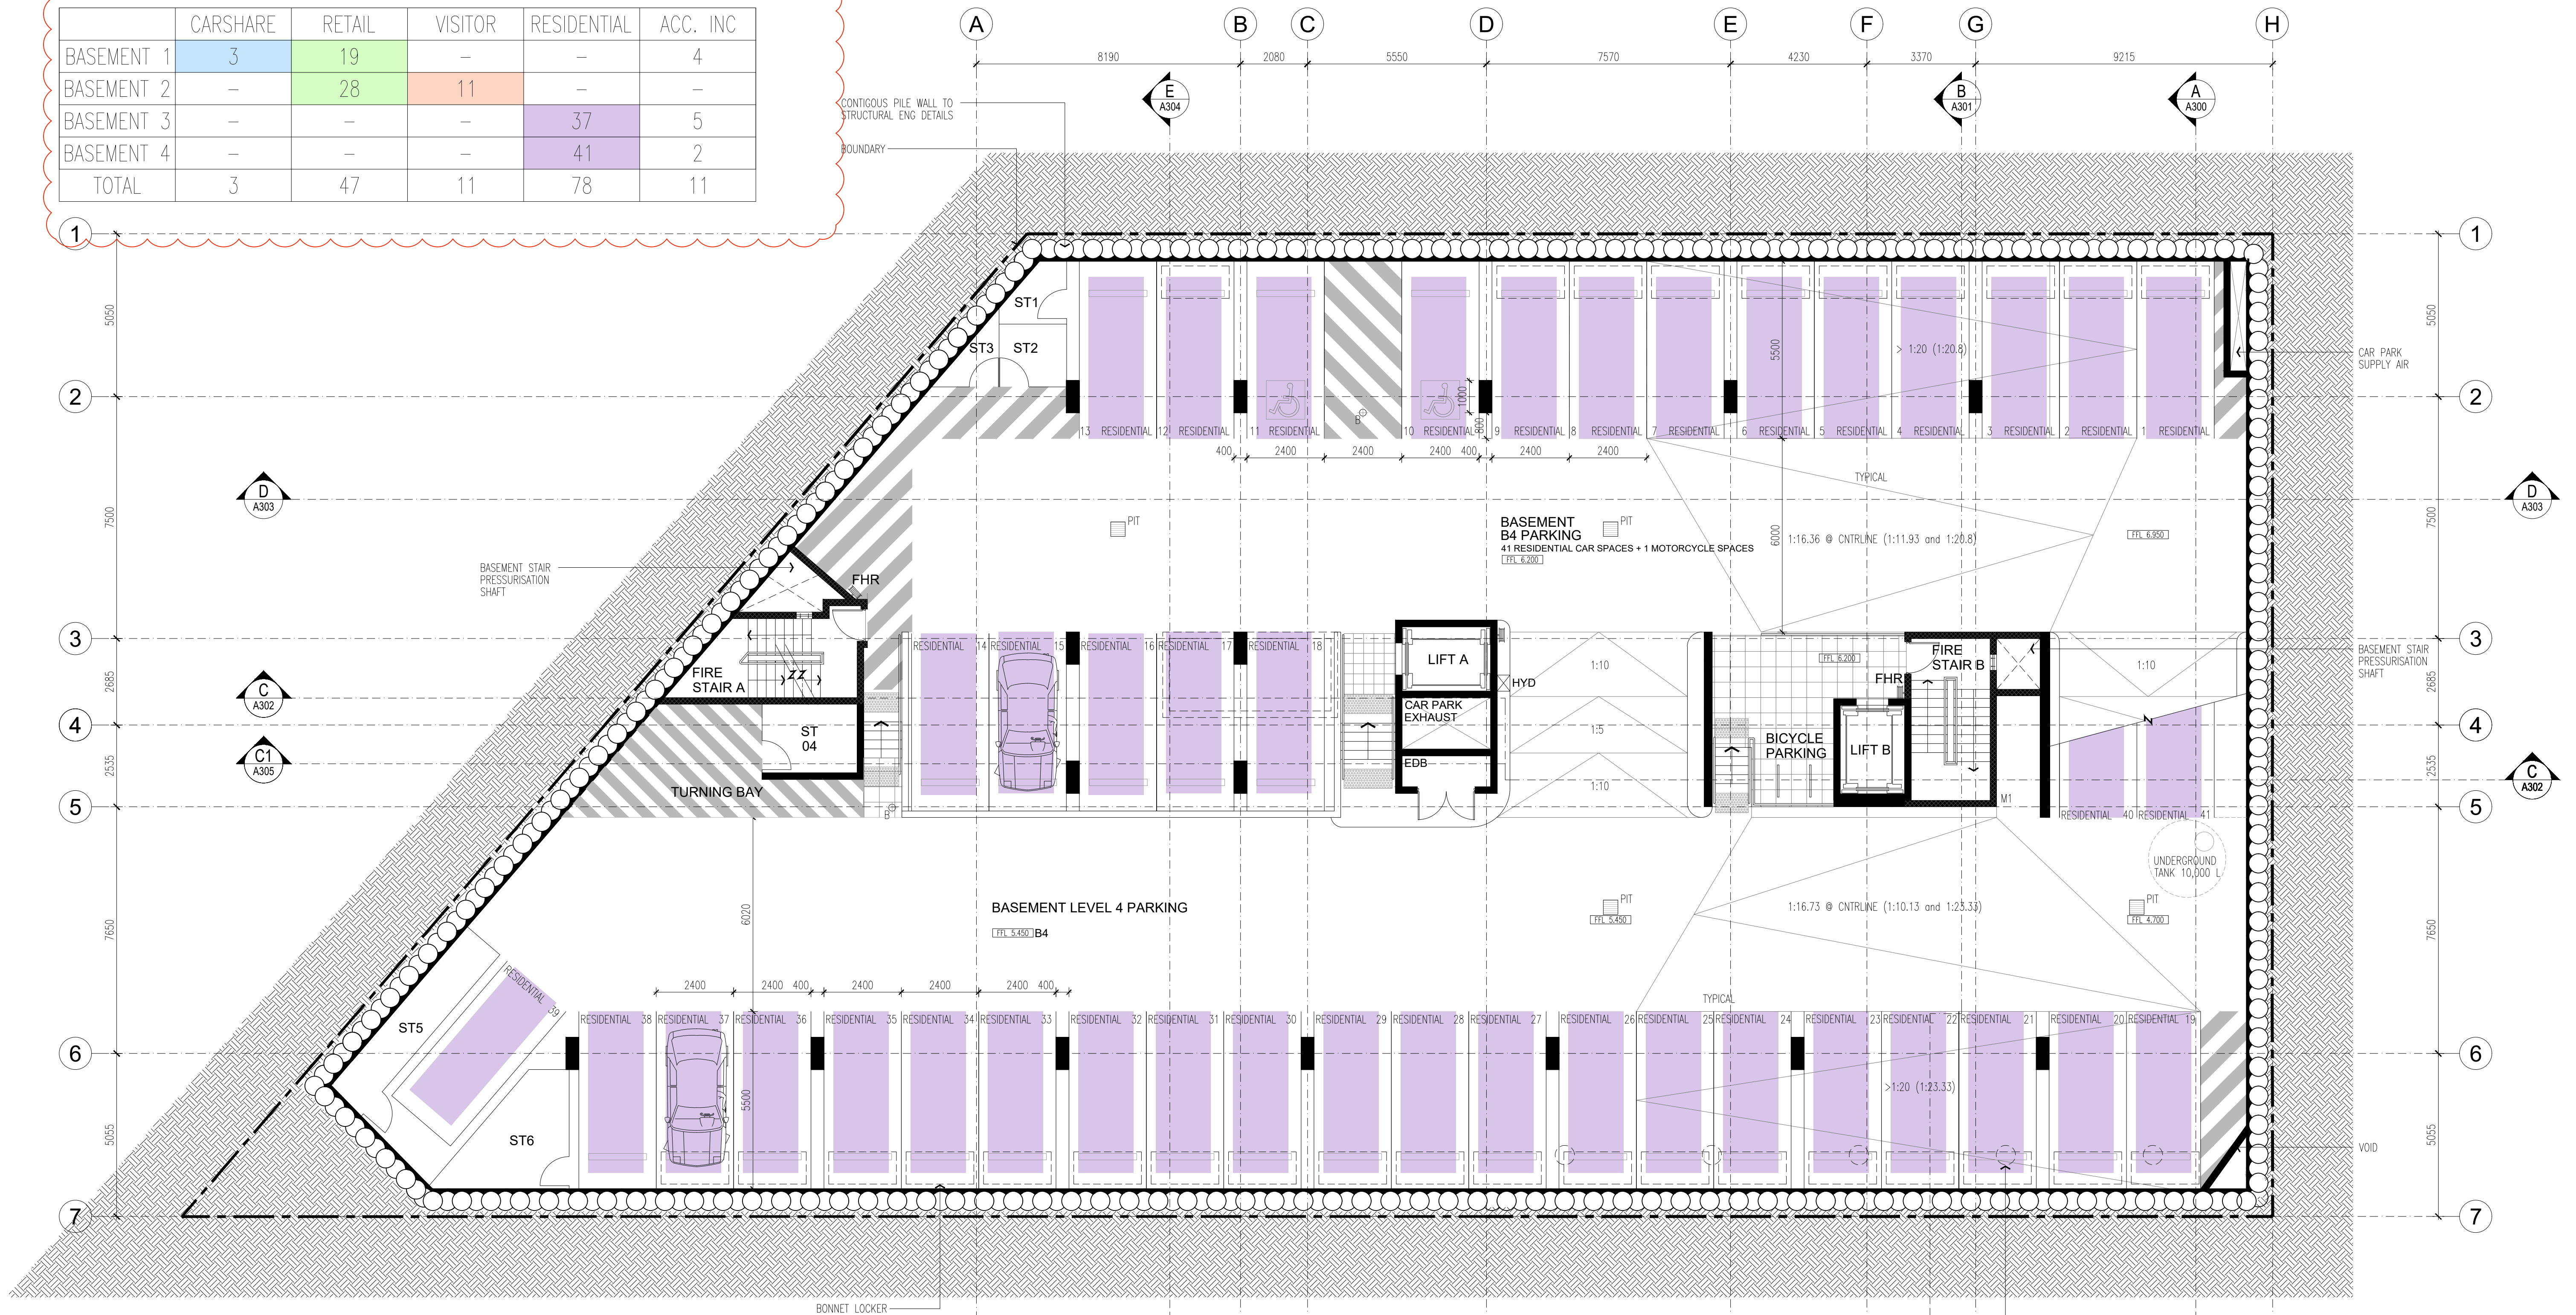

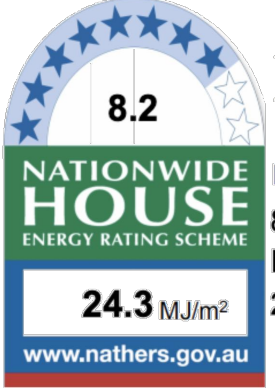

Certificate no.: 0003357233
Assessor Name: Damian O'Toole
Accreditation no.: 20420
Certificate date: 29 Apr 2019
Dwelling Address: 8 OAKS AVE
DEE WHY, NSW 2099
www.nathers.gov.au





Accreditation Period: 2018-2019
Assessor Name: Damian O'Toole
Assessor Number: 20420
Assessor Signature: [Signature]
NERS Assessments completed within the accreditation period are part of the ABSA quality audit system



This Accredited Assessor is qualified to use NERS Accredited Software and has signed to follow an Assessor Code of Practice

ALL DIMENSIONS & LEVELS TO BE CHECKED ON SITE BY CONTRACTOR PRIOR TO CONSTRUCTION. ALL BOUNDARIES & CONTOURS SUBJECT TO SURVEY. ALL RIGHTS RESERVED. THIS DRAWING MAY NOT BE REPRODUCED OR TRANSMITTED, IN PART OR IN WHOLE WITHOUT THE PERMISSION OF CRAWFORD ARCHITECTS PTY LTD

© CRAWFORD ARCHITECTS PTY LTD 2017
SUITE 3.01, LEVEL 3 80 MOUNT STREET
NORTH SYDNEY, NSW 2060 AUSTRALIA
ABN 56 120 779 106
NOMINATED ARCHITECTS:
TONY GRAY 5303 & PAUL GOOSELL 6726
P 02 9660 3644 www.crawford.com.au
E arch@crawford.com.au


THIS DRAWING IS NOT TO BE USED FOR CONSTRUCTION UNLESS APPROVED BY A DIRECTOR OF CRAWFORD ARCHITECTS PTY LTD

G	19/11/20	AMENDED DA: RESPONSE LETTER
F	19/10/03	ISSUED TO COUNCIL
ISSUE	DATE	AMENDMENTS

DEVELOPMENTLINK

MIXED USE DEVELOPMENT
LOTS 1,2,3,4 - D.P.9900
8 OAKS AVENUE, DEE WHY NSW 2099

BASEMENT LEVEL 4
FLOOR PLAN

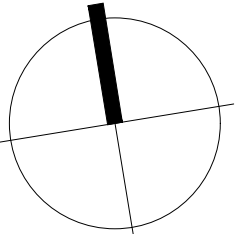

SCALE: 1:100 @ A1
1:200 @ A3

APPROVED PG
DRAWN HP
CHECKED -
DATE NOV 2018
STATUS DA


PROJECT NUMBER
18041


DRAWING NUMBER
A100

ISSUE

G 

	CARSHARE	RETAIL	VISITOR	RESIDENTIAL	ACC. INC
BASEMENT 1	3	19	—	—	4
BASEMENT 2	—	28	11	—	—
BASEMENT 3	—	—	—	37	5
BASEMENT 4	—	—	—	41	2
TOTAL	3	47	11	78	11

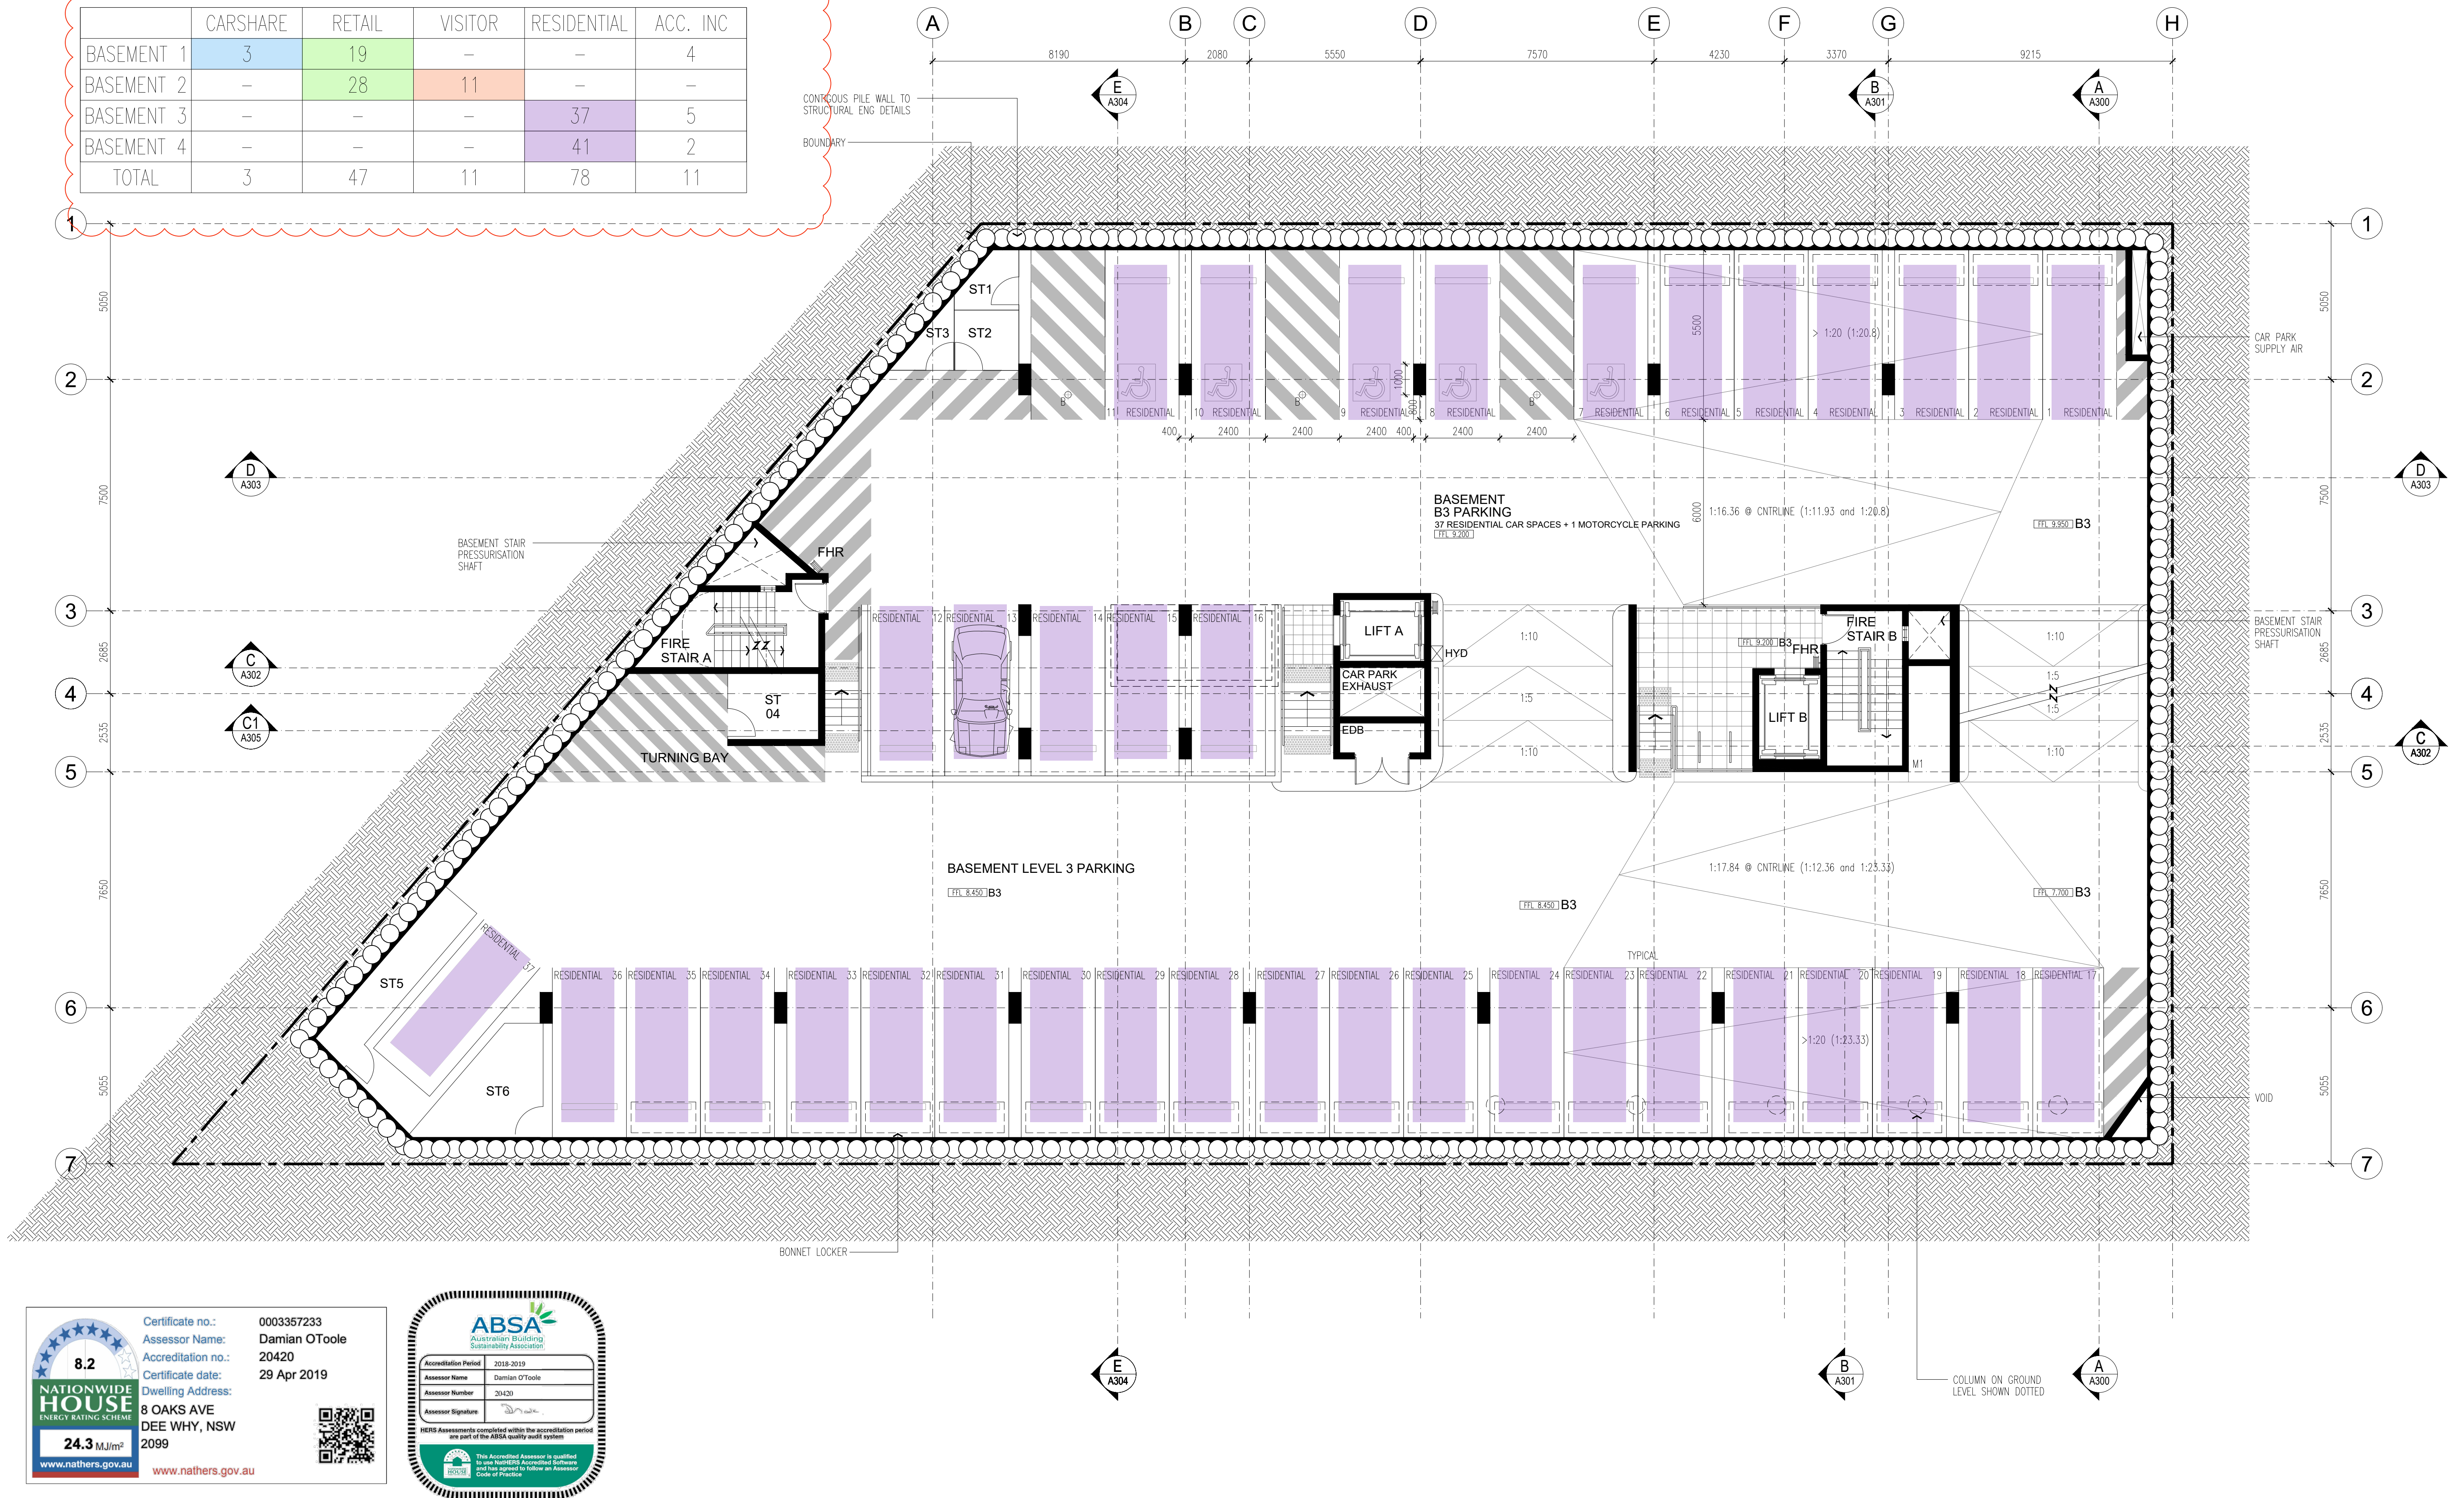


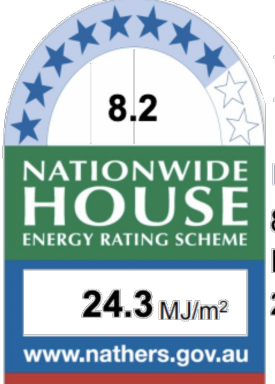

8.2
NATIONWIDE
HOUSE
ENERGY RATING SCHEME
24.3 MJ/m²
www.nathers.gov.au

Certificate no.: 0003357233
Assessor Name: Damian O'Toole
Accreditation no.: 20420
Certificate date: 29 Apr 2019
Dwelling Address:
8 OAKS AVE
DEE WHY, NSW
2099



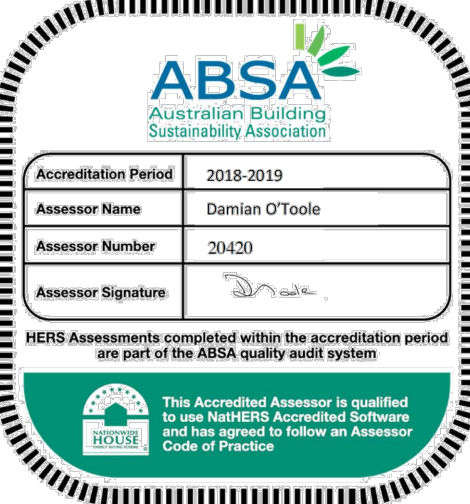

ABSA
Australian Building
Sustainability Association
Accreditation Period: 2018-2019
Assessor Name: Damian O'Toole
Assessor Number: 20420
Assessor Signature: [Signature]
NERS Assessments completed within the accreditation period
are part of the ABSA quality audit system
This Accredited Assessor is qualified
to use NATHERS Accredited Software
and has agreed to follow an Assessor
Code of Practice

ALL DIMENSIONS & LEVELS TO BE CHECKED ON SITE BY CONTRACTOR PRIOR TO CONSTRUCTION. ALL BOUNDARIES & CONTOURS SUBJECT TO SURVEY. ALL RIGHTS RESERVED. THIS DRAWING MAY NOT BE REPRODUCED OR TRANSMITTED, IN PART OR IN WHOLE WITHOUT THE PERMISSION OF CRAWFORD ARCHITECTS PTY LTD

© CRAWFORD ARCHITECTS PTY LTD 2017
SUITE 3.01, LEVEL 3 80 MOUNT STREET
NORTH SYDNEY, NSW 2060 AUSTRALIA
ABN: 56 120 779 106
NOMINATED ARCHITECTS:
TONY GRAY 5303 & PAUL GOOSELL 6726

THIS DRAWING IS NOT TO BE USED FOR CONSTRUCTION UNLESS APPROVED BY A DIRECTOR OF CRAWFORD ARCHITECTS PTY LTD


P 02 9660 3644 www.crawford.com.au
E arch@crawford.com.au

F	19/11/20	AMENDED DA: RESPONSE LETTER
E	19/10/03	ISSUED TO COUNCIL
ISSUE	DATE	AMENDMENTS

CLIENT
DEVELOPMENTLINK

PROJECT
MIXED USE DEVELOPMENT
LOTS 1,2,3,4 - D.P.9900
8 OAKS AVENUE, DEE WHY NSW 2099

TITLE
BASEMENT LEVEL 3
FLOOR PLAN

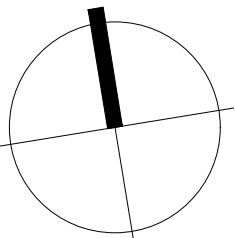

SCALE
1:100 @ A1
1:200 @ A3

APPROVED
PG
MT
CHECKED
DATE
NOV 2018
STATUS
DA

PROJECT NUMBER
DRAWING NUMBER


18041

A101

ISSUE

F
crawford
architects

	CARSHARE	RETAIL	VISITOR	RESIDENTIAL	ACC. INC
BASEMENT 1	3	19	—	—	4
BASEMENT 2	—	28	11	—	—
BASEMENT 3	—	—	—	37	5
BASEMENT 4	—	—	—	41	2
TOTAL	3	47	11	78	11

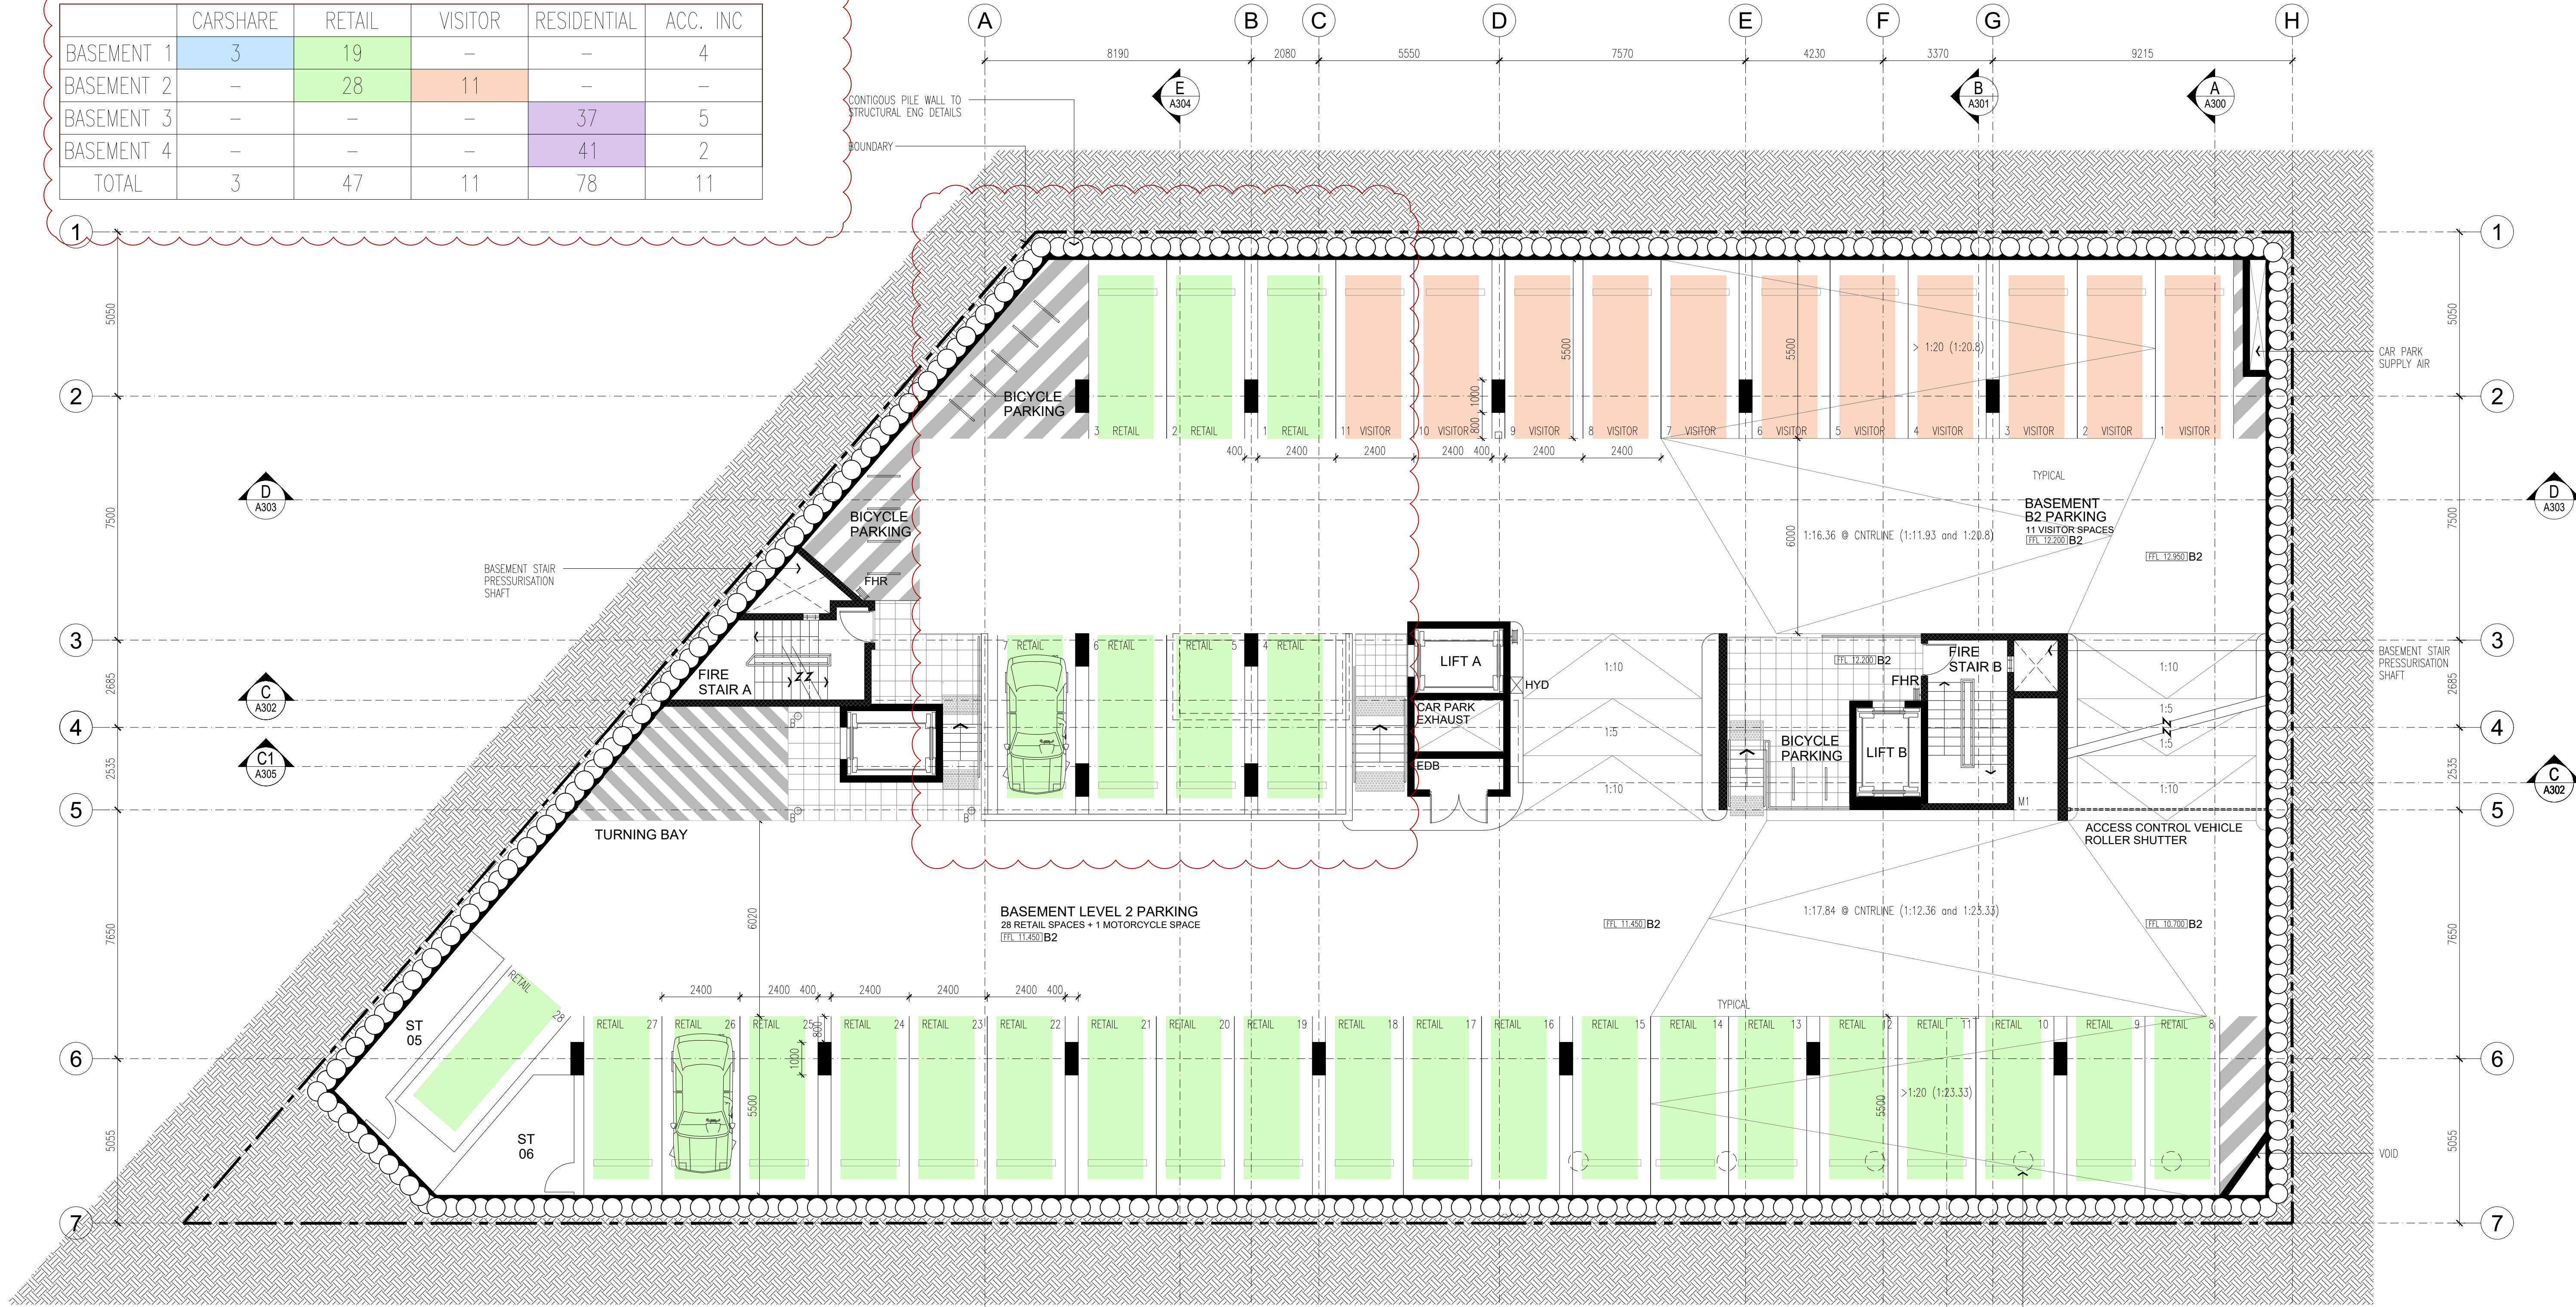

8.2
NATIONWIDE
HOUSE
ENERGY RATING SCHEME
24.3 MJ/m²
www.nathers.gov.au

Certificate no.: 0003357233
Assessor Name: Damian O'Toole
Accreditation no.: 20420
Certificate date: 29 Apr 2019
Dwelling Address: 8 OAKS AVE DEE WHY, NSW 2099

Accreditation Period: 2018-2019
Assessor Name: Damian O'Toole
Assessor Number: 20420
Assessor Signature: [Signature]

ABSA
Australian Building Sustainability Association
This Accredited Assessor is qualified to use NATHERS Accredited Software and has signed to follow an Assessor Code of Practice

ALL DIMENSIONS & LEVELS TO BE CHECKED ON SITE BY CONTRACTOR PRIOR TO CONSTRUCTION. ALL BOUNDARIES & CONTOURS SUBJECT TO SURVEY. ALL RIGHTS RESERVED. THIS DRAWING MAY NOT BE REPRODUCED OR TRANSMITTED, IN PART OR IN WHOLE WITHOUT THE PERMISSION OF CRAWFORD ARCHITECTS PTY LTD

© CRAWFORD ARCHITECTS PTY LTD 2017
SUITE 3.01, LEVEL 3 80 MOUNT STREET
NORTH SYDNEY, NSW 2060 AUSTRALIA
ABN 56 120 779 106
NOMINATED ARCHITECTS:
TONY GRAY 5303 & PAUL GOOSELL 6726

THIS DRAWING IS NOT TO BE USED FOR CONSTRUCTION UNLESS APPROVED BY A DIRECTOR OF CRAWFORD ARCHITECTS PTY LTD


P 02 9660 3644 www.crawford.com.au
E arch@crawford.com.au

G	19/11/20	AMENDED DA: RESPONSE LETTER
F	19/10/03	ISSUED TO COUNCIL
ISSUE	DATE	AMENDMENTS

DEVELOPMENTLINK

MIXED USE DEVELOPMENT
LOTS 1,2,3,4 - D.P.9900
8 OAKS AVENUE, DEE WHY NSW 2099

BASEMENT LEVEL 2
FLOOR PLAN

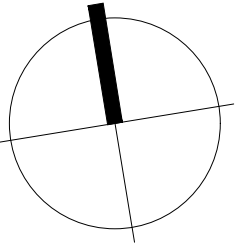

SCALE: 1:100 @ A1
1:200 @ A3

APPROVED PG
DRAWN MT
CHECKED -
DATE NOV 2018
STATUS DA


PROJECT NUMBER
18041

DRAWING NUMBER
A102

ISSUE



	CARSHARE	RETAIL	VISITOR	RESIDENTIAL	ACC. INC
BASEMENT 1	3	19	—	—	4
BASEMENT 2	—	28	11	—	—
BASEMENT 3	—	—	—	37	5
BASEMENT 4	—	—	—	41	2
TOTAL	3	47	11	78	11

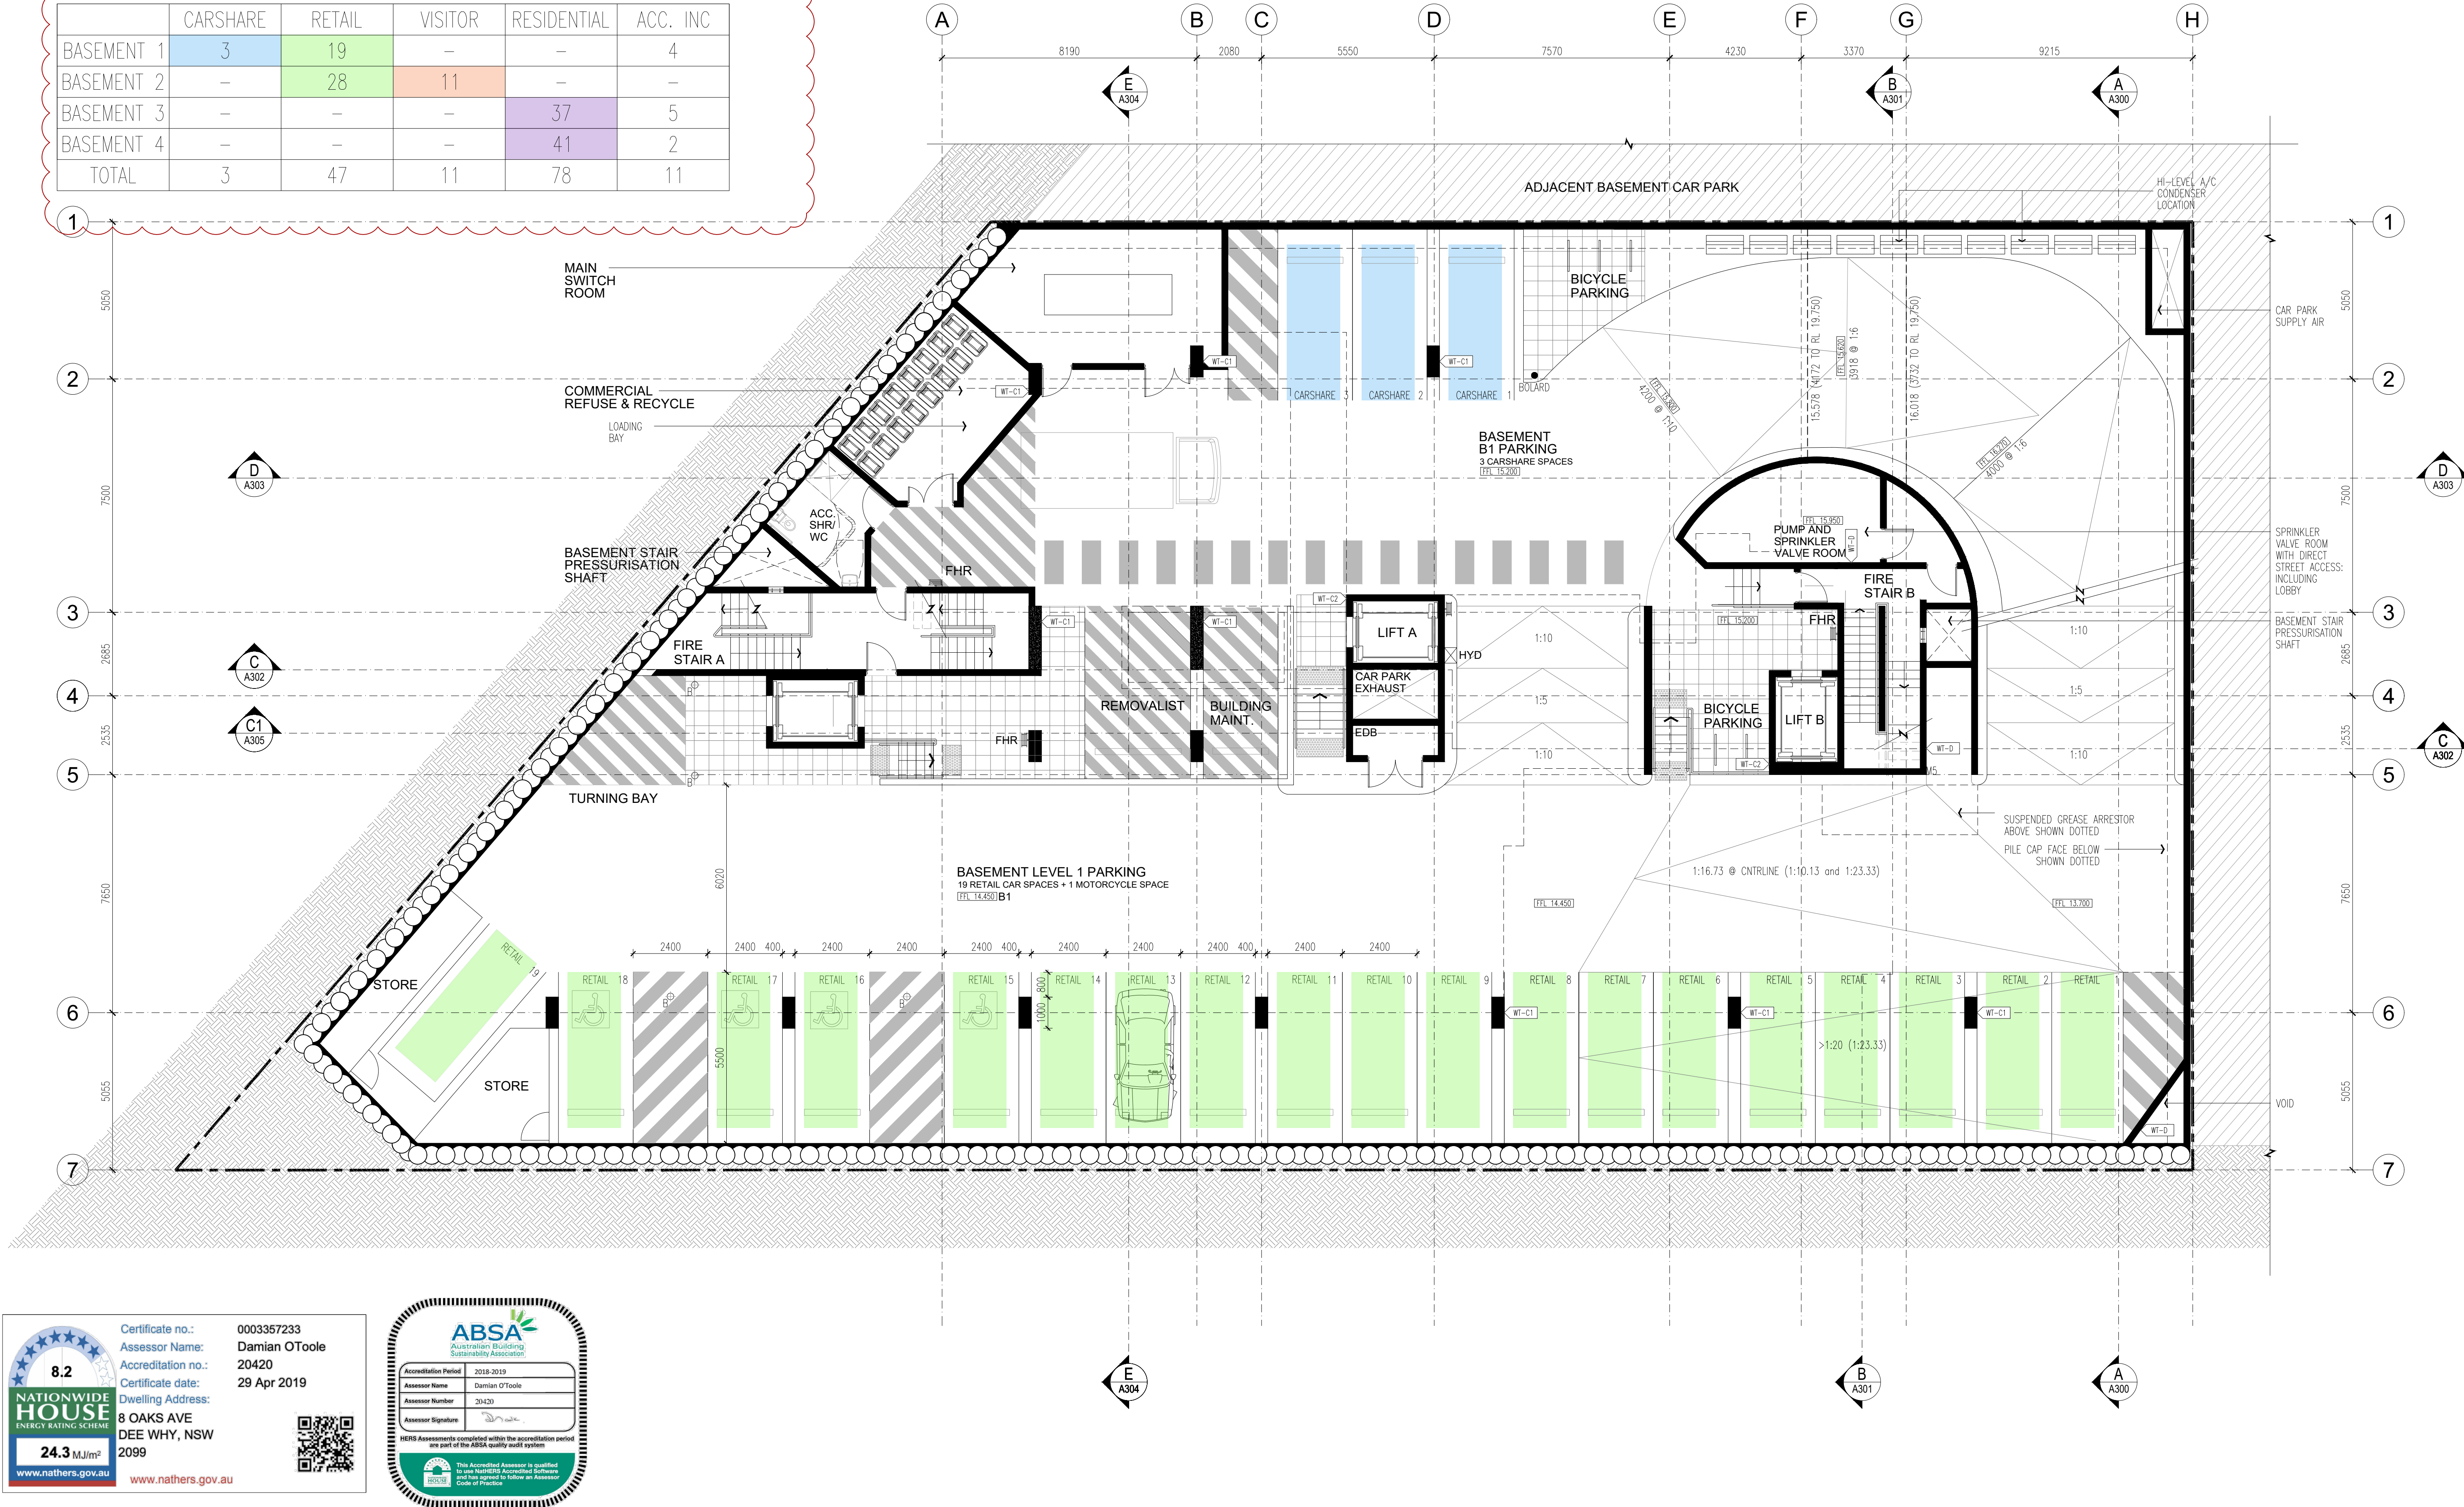

8.2

NATIONWIDE HOUSE ENERGY RATING SCHEME

24.3 MJ/m²

www.nathers.gov.au

Certificate no.: 0003357233

Assessor Name: Damian O'Toole

Accreditation no.: 20420

Certificate date: 29 Apr 2019

Dwelling Address: 8 OAKS AVE DEE WHY, NSW 2099

Accreditation Period: 2018-2019

Assessor Name: Damian O'Toole

Assessor Number: 20420

Assessor Signature: [Signature]

HERS Assessments completed within the accreditation period are part of the ABSA quality audit system

This Accredited Assessor is qualified to use Nathers Accredited Software and has agreed to follow an Assessor Code of Practice

ALL DIMENSIONS & LEVELS TO BE CHECKED ON SITE BY CONTRACTOR PRIOR TO CONSTRUCTION. ALL BOUNDARIES & CONTOURS SUBJECT TO SURVEY. ALL RIGHTS RESERVED. THIS DRAWING MAY NOT BE REPRODUCED OR TRANSMITTED, IN PART OR IN WHOLE WITHOUT THE PERMISSION OF CRAWFORD ARCHITECTS PTY LTD

© CRAWFORD ARCHITECTS PTY LTD 2017
SUITE 3.01, LEVEL 3 80 MOUNT STREET
NORTH SYDNEY, NSW 2060 AUSTRALIA
ABN 56 120 779 106
NOMINATED ARCHITECTS:
TONY GRAY 5303 & PAUL GODSELL 6726


THIS DRAWING IS NOT TO BE USED FOR CONSTRUCTION UNLESS APPROVED BY A DIRECTOR OF CRAWFORD ARCHITECTS PTY LTD

J	19/11/20	AMENDED DA: RESPONSE LETTER
H	19/10/04	ISSUED TO COUNCIL
G	19/10/03	ISSUED TO COUNCIL
ISSUE	DATE	AMENDMENTS

CLIENT
DEVELOPMENTLINK

PROJECT
MIXED USE DEVELOPMENT
LOTS 1,2,3,4 - D.P.9900
8 OAKS AVENUE, DEE WHY NSW 2099

TITLE
BASEMENT LEVEL 1
FLOOR PLAN

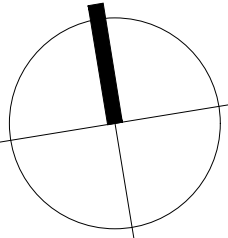

SCALE
1:100 @ A1
1:200 @ A3

APPROVED PG
DRAWN MT
CHECKED -
DATE NOV 2018
STATUS DA

PROJECT NUMBER
18041


DRAWING NUMBER
A103

ISSUE



Certificate no.: 0003357233
Assessor Name: Damian O'Toole
Accreditation no.: 20420
Certificate date: 29 Apr 2019
Dwelling Address: 8 OAKS AVE
DEE WHY, NSW 2099
24.3 MJ/m²
www.nathers.gov.au

ABSA
Australian Building Sustainability Association
Accreditation Period: 2018-2019
Assessor Name: Damian O'Toole
Assessor Number: 20420
Assessor Signature: [Signature]
HERS Assessments completed within the accreditation period are part of the ABSA quality audit system.
This Accredited Assessor is qualified to use Nathers Accredited Software and has agreed to follow an Assessor Code of Practice.

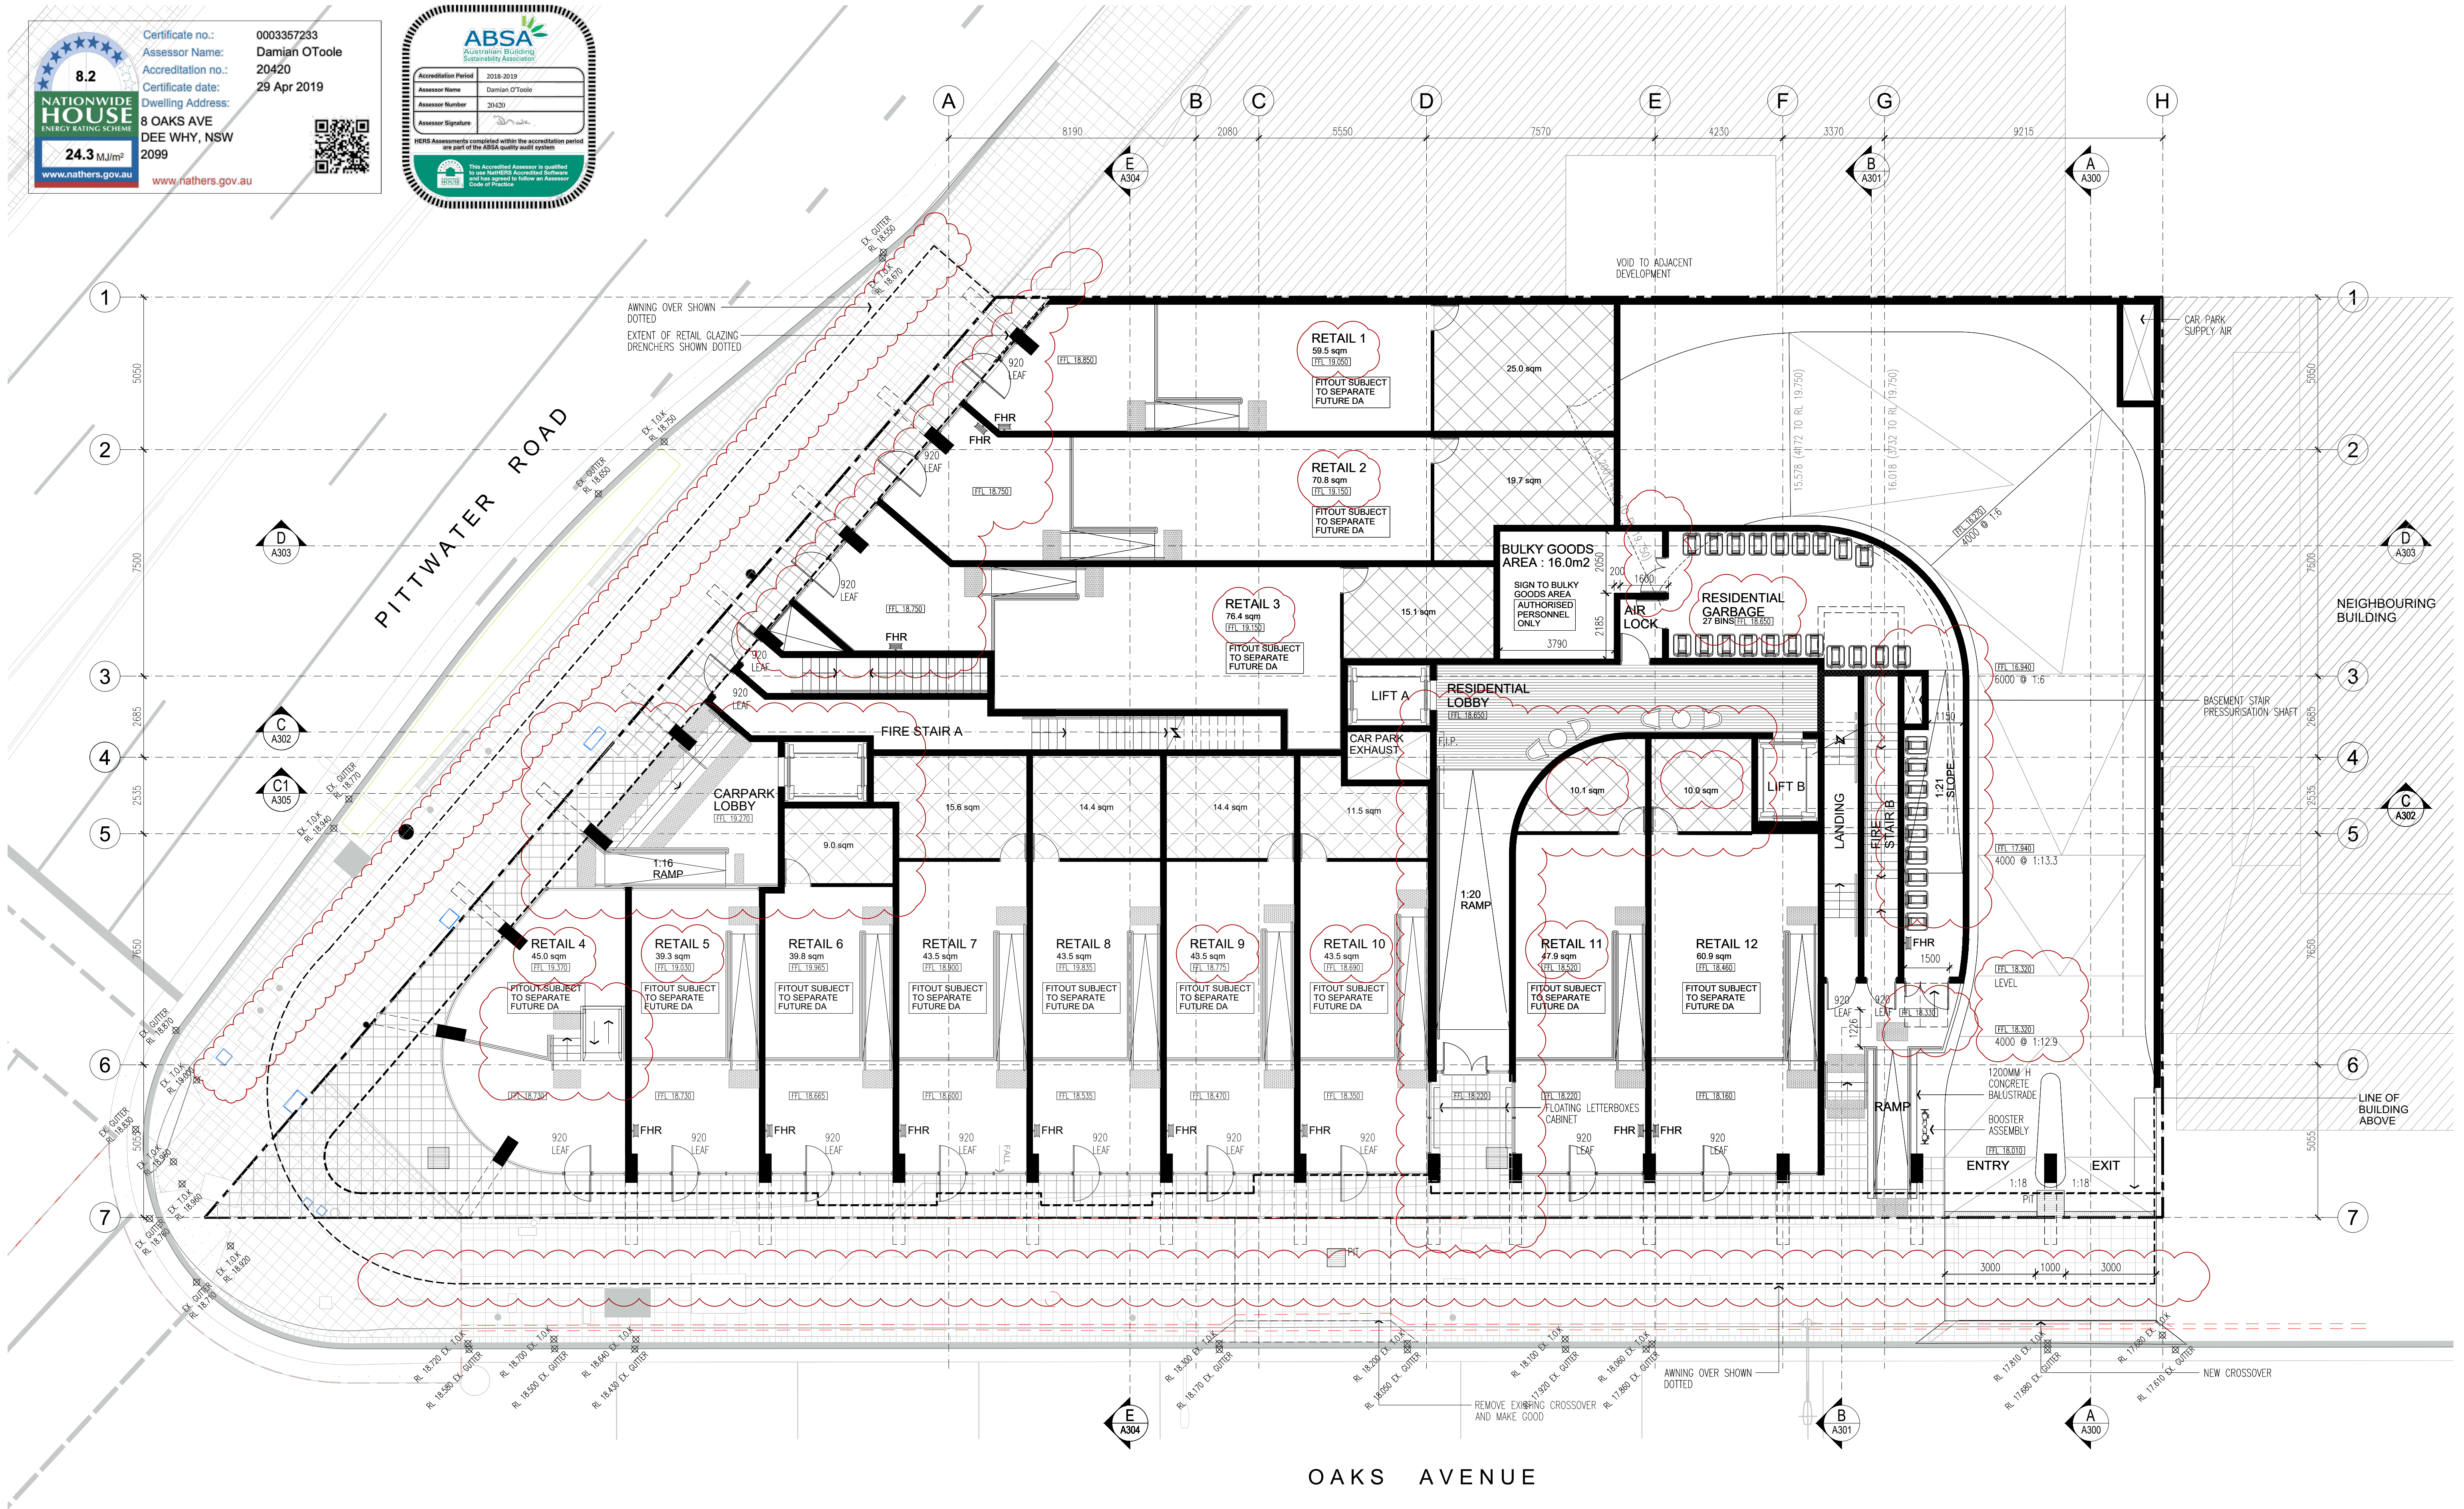

ALL DIMENSIONS & LEVELS TO BE CHECKED ON SITE BY CONTRACTOR PRIOR TO CONSTRUCTION. ALL BOUNDARIES & CONTOURS SUBJECT TO SURVEY. ALL RIGHTS RESERVED. THIS DRAWING MAY NOT BE REPRODUCED OR TRANSMITTED, IN PART OR IN WHOLE WITHOUT THE PERMISSION OF CRAWFORD ARCHITECTS PTY LTD


© CRAWFORD ARCHITECTS PTY LTD 2017
SUITE 3.01, LEVEL 3 80 MOUNT STREET
NORTH SYDNEY, NSW 2060 AUSTRALIA
ABN 56 120 779 106
NOMINATED ARCHITECTS:
TONY GRAY 5303 & PAUL GOOSELL 6726
P 02 9660 3644 www.crawford.com.au
E arch@crawford.com.au

P	19/11/20	AMENDED DA: RESPONSE LETTER
N	19/11/19	ISSUED TO CONSULTANT
ISSUE	DATE	AMENDMENTS

CLIENT
DEVELOPMENTLINK

PROJECT
MIXED USE DEVELOPMENT
LOTS 1,2,3,4 - D.P.9900
8 OAKS AVENUE, DEE WHY NSW 2099

TITLE
GROUND
FLOOR PLAN

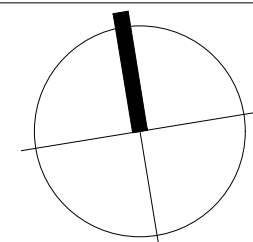


SCALE
1:100 @ A1
1:200 @ A3
APPROVED
DRAWN
CHECKED
DATE
STATUS
NOV 2018
DA

PROJECT NUMBER
18041

DRAWING NUMBER
A104

ISSUE
P
crawford
architects

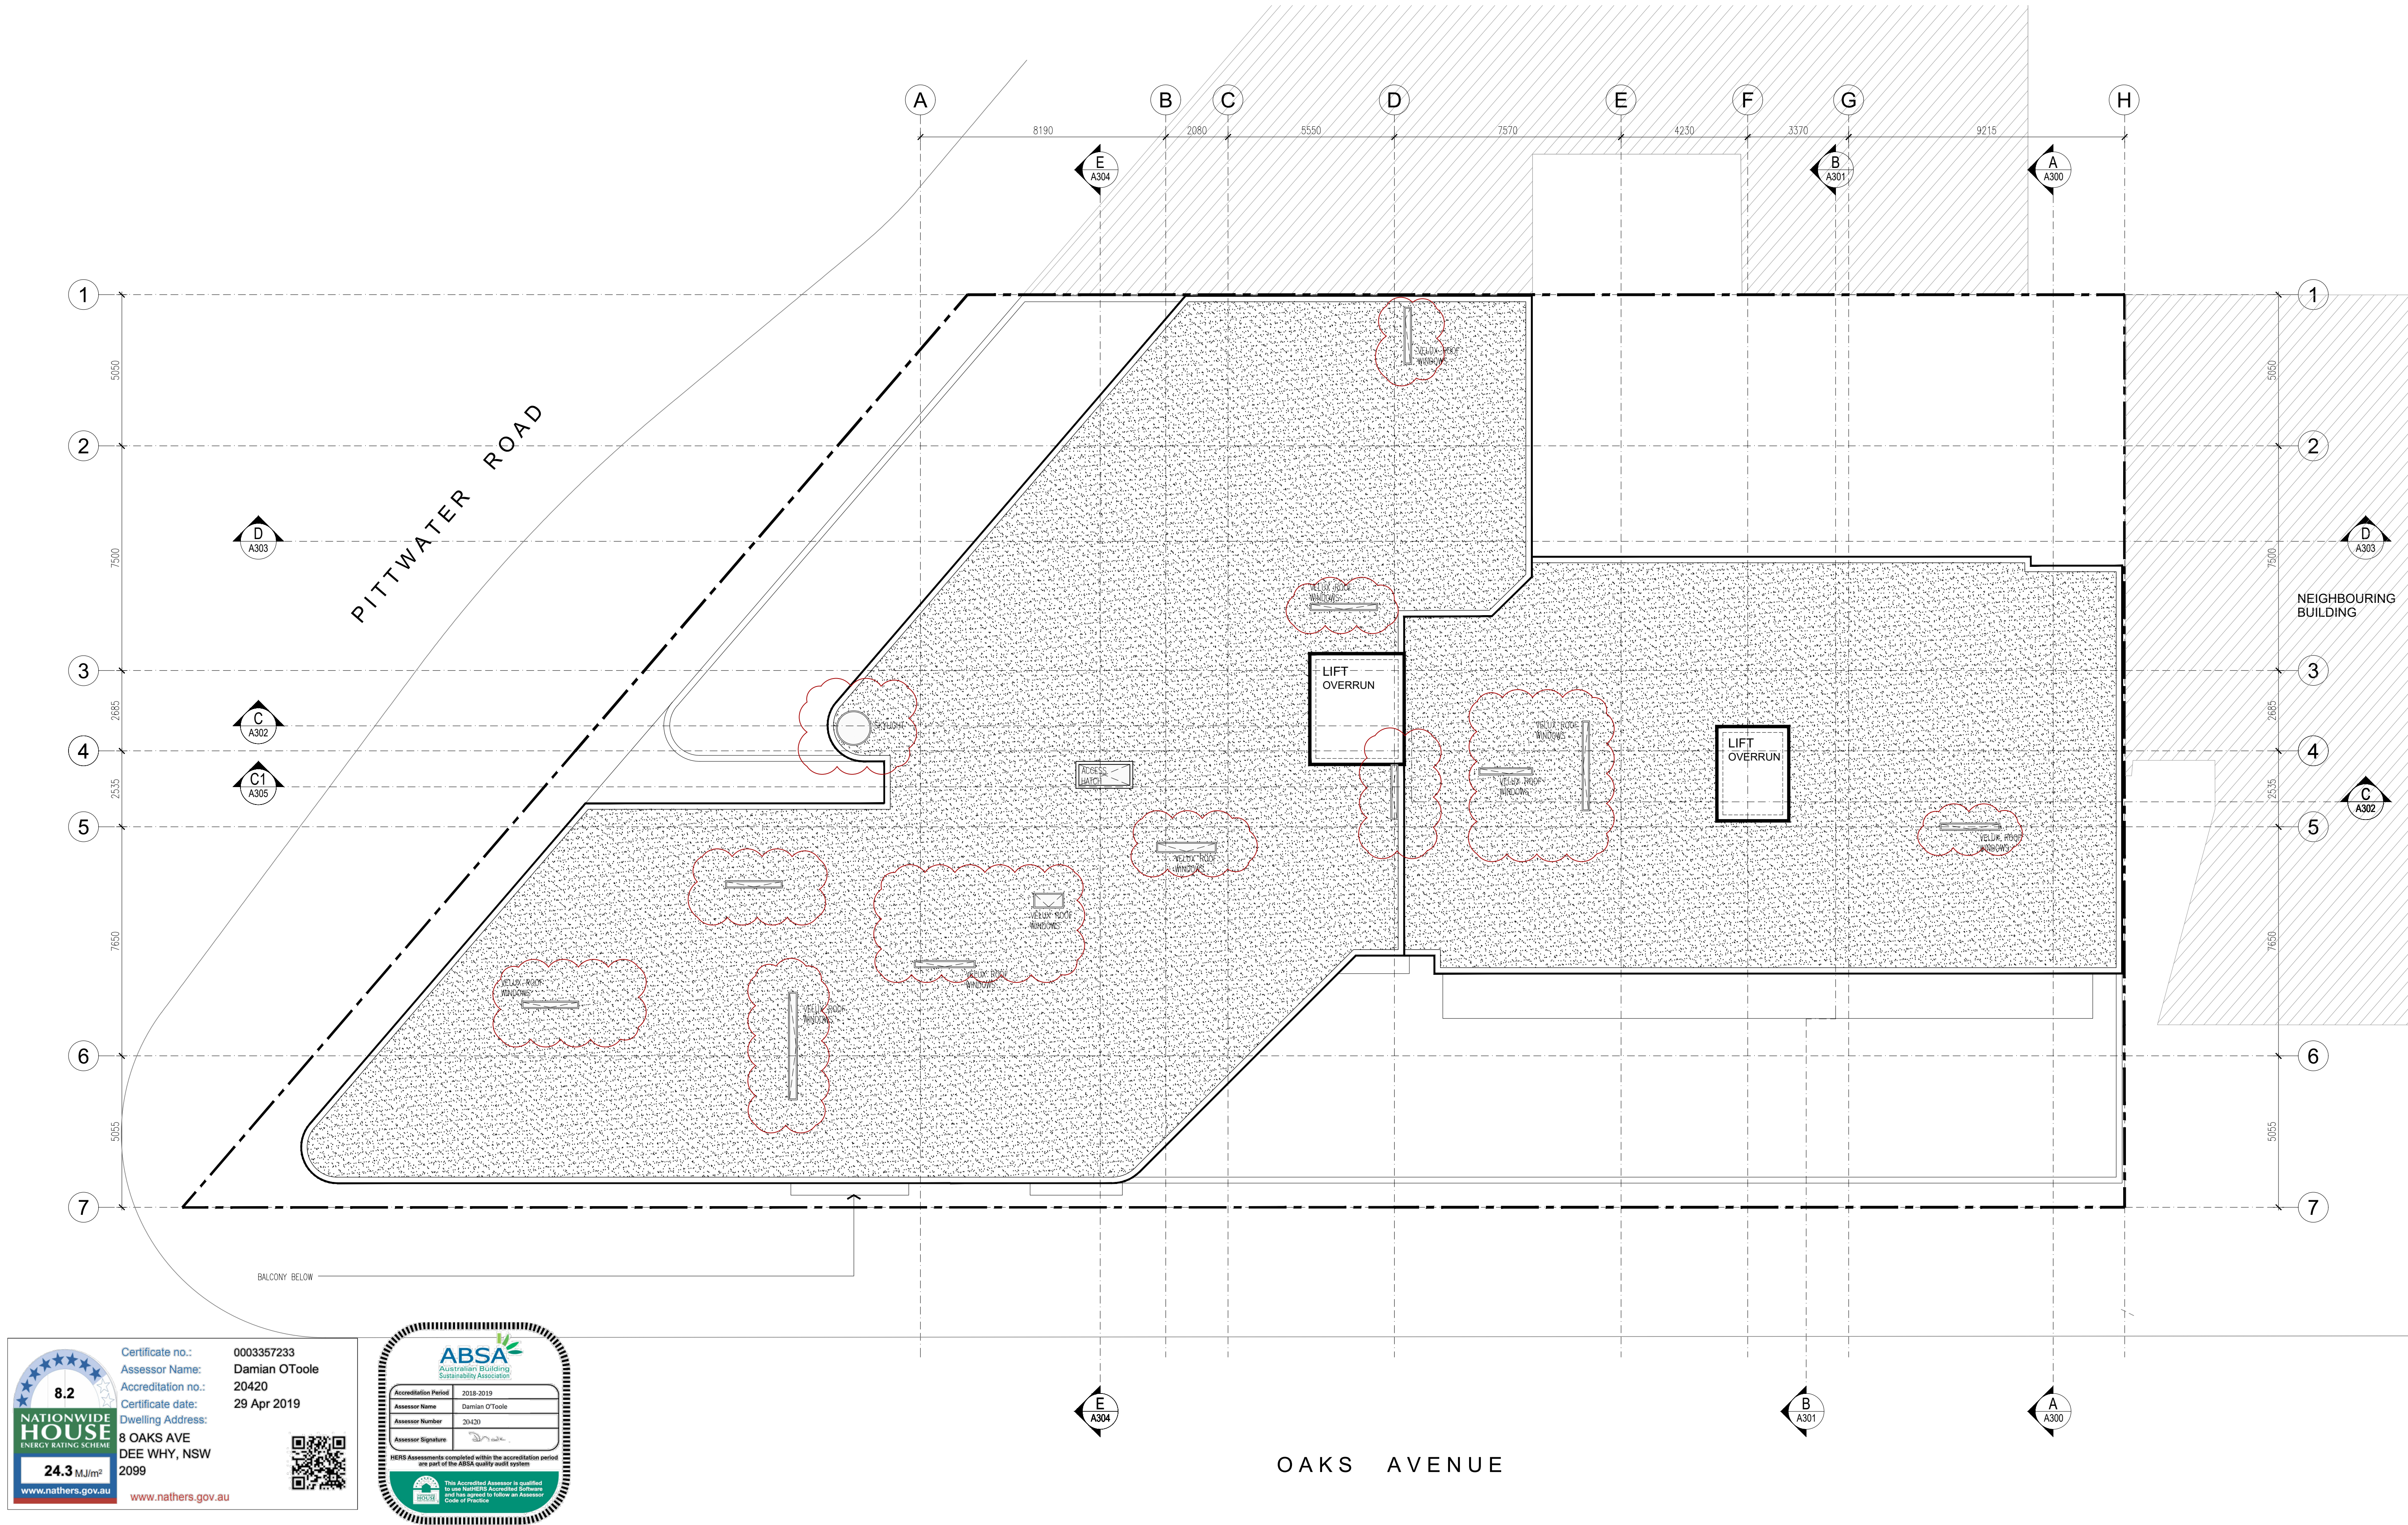

8.2
NATIONWIDE
HOUSE
ENERGY RATING SCHEME
24.3 MJ/m²
www.nathers.gov.au

Certificate no.: 0003357233
Assessor Name: Damian O'Toole
Accreditation no.: 20420
Certificate date: 29 Apr 2019
Dwelling Address: 8 OAKS AVE
DEE WHY, NSW
2099

ABSA
Australian Building
Sustainability Association

Accreditation Period: 2018-2019
Assessor Name: Damian O'Toole
Assessor Number: 20420
Assessor Signature: [Signature]

HERS Assessments completed within the accreditation period are part of the ABSA quality audit system.

ALL DIMENSIONS & LEVELS TO BE CHECKED ON SITE BY CONTRACTOR PRIOR TO CONSTRUCTION. ALL BOUNDARIES & CONTOURS SUBJECT TO SURVEY. ALL RIGHTS RESERVED. THIS DRAWING MAY NOT BE REPRODUCED OR TRANSMITTED, IN PART OR IN WHOLE WITHOUT THE PERMISSION OF CRAWFORD ARCHITECTS PTY LTD

© CRAWFORD ARCHITECTS PTY LTD 2017
SUITE 3.01, LEVEL 3 80 MOUNT STREET
NORTH SYDNEY, NSW 2060 AUSTRALIA
ABN: 56 120 779 106
NOMINATED ARCHITECTS:
TONY GRAY 5303 & PAUL GOOSELL 6726


P 02 9660 3644 www.crawford.com.au
E arch@crawford.com.au

K	19/11/20	AMENDED DA: RESPONSE LETTER
J	19/11/13	ISSUED TO CONSULTANT
H	19/10/23	AMENDED DA: DELETED ROOF TERRACE
G	19/08/28	DA REVISIONS
ISSUE	DATE	AMENDMENTS

CLIENT
DEVELOPMENTLINK

PROJECT
MIXED USE DEVELOPMENT
LOTS 1,2,3,4 - D.P.9900
8 OAKS AVENUE, DEE WHY NSW 2099

TITLE
LEVEL 8
FLOOR PLAN

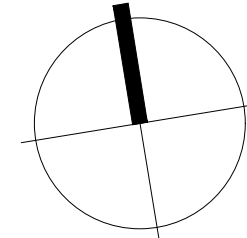

SCALE
1:100 @ A1
1:200 @ A3

APPROVED
DRAWN
CHECKED
DATE
STATUS




PG
MT
-
NOV 2018
DA

PROJECT NUMBER
18041

DRAWING NUMBER
A112

ISSUE
K
crawford
architects

FLOOR LEVEL	GFA
BASEMENT 1	9,22m ²
GRND FLOOR	860.31m ²
LEVEL 1	1009.83m ²
LEVEL 2	989.39m ²
LEVEL 3	989.39m ²
LEVEL 4	727.78m ²
LEVEL 5	774.42m ²
LEVEL 6	761.57m ²
LEVEL 7	774.40m ²
TOTAL	6896.31m ²
SITE	1576.96m ²
FSR	4.37:1

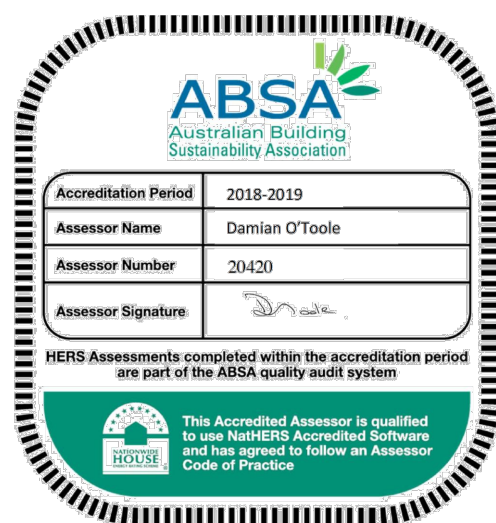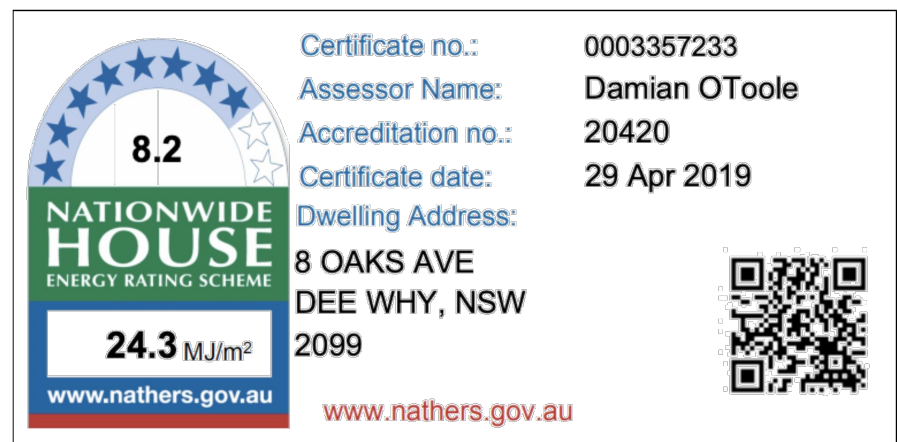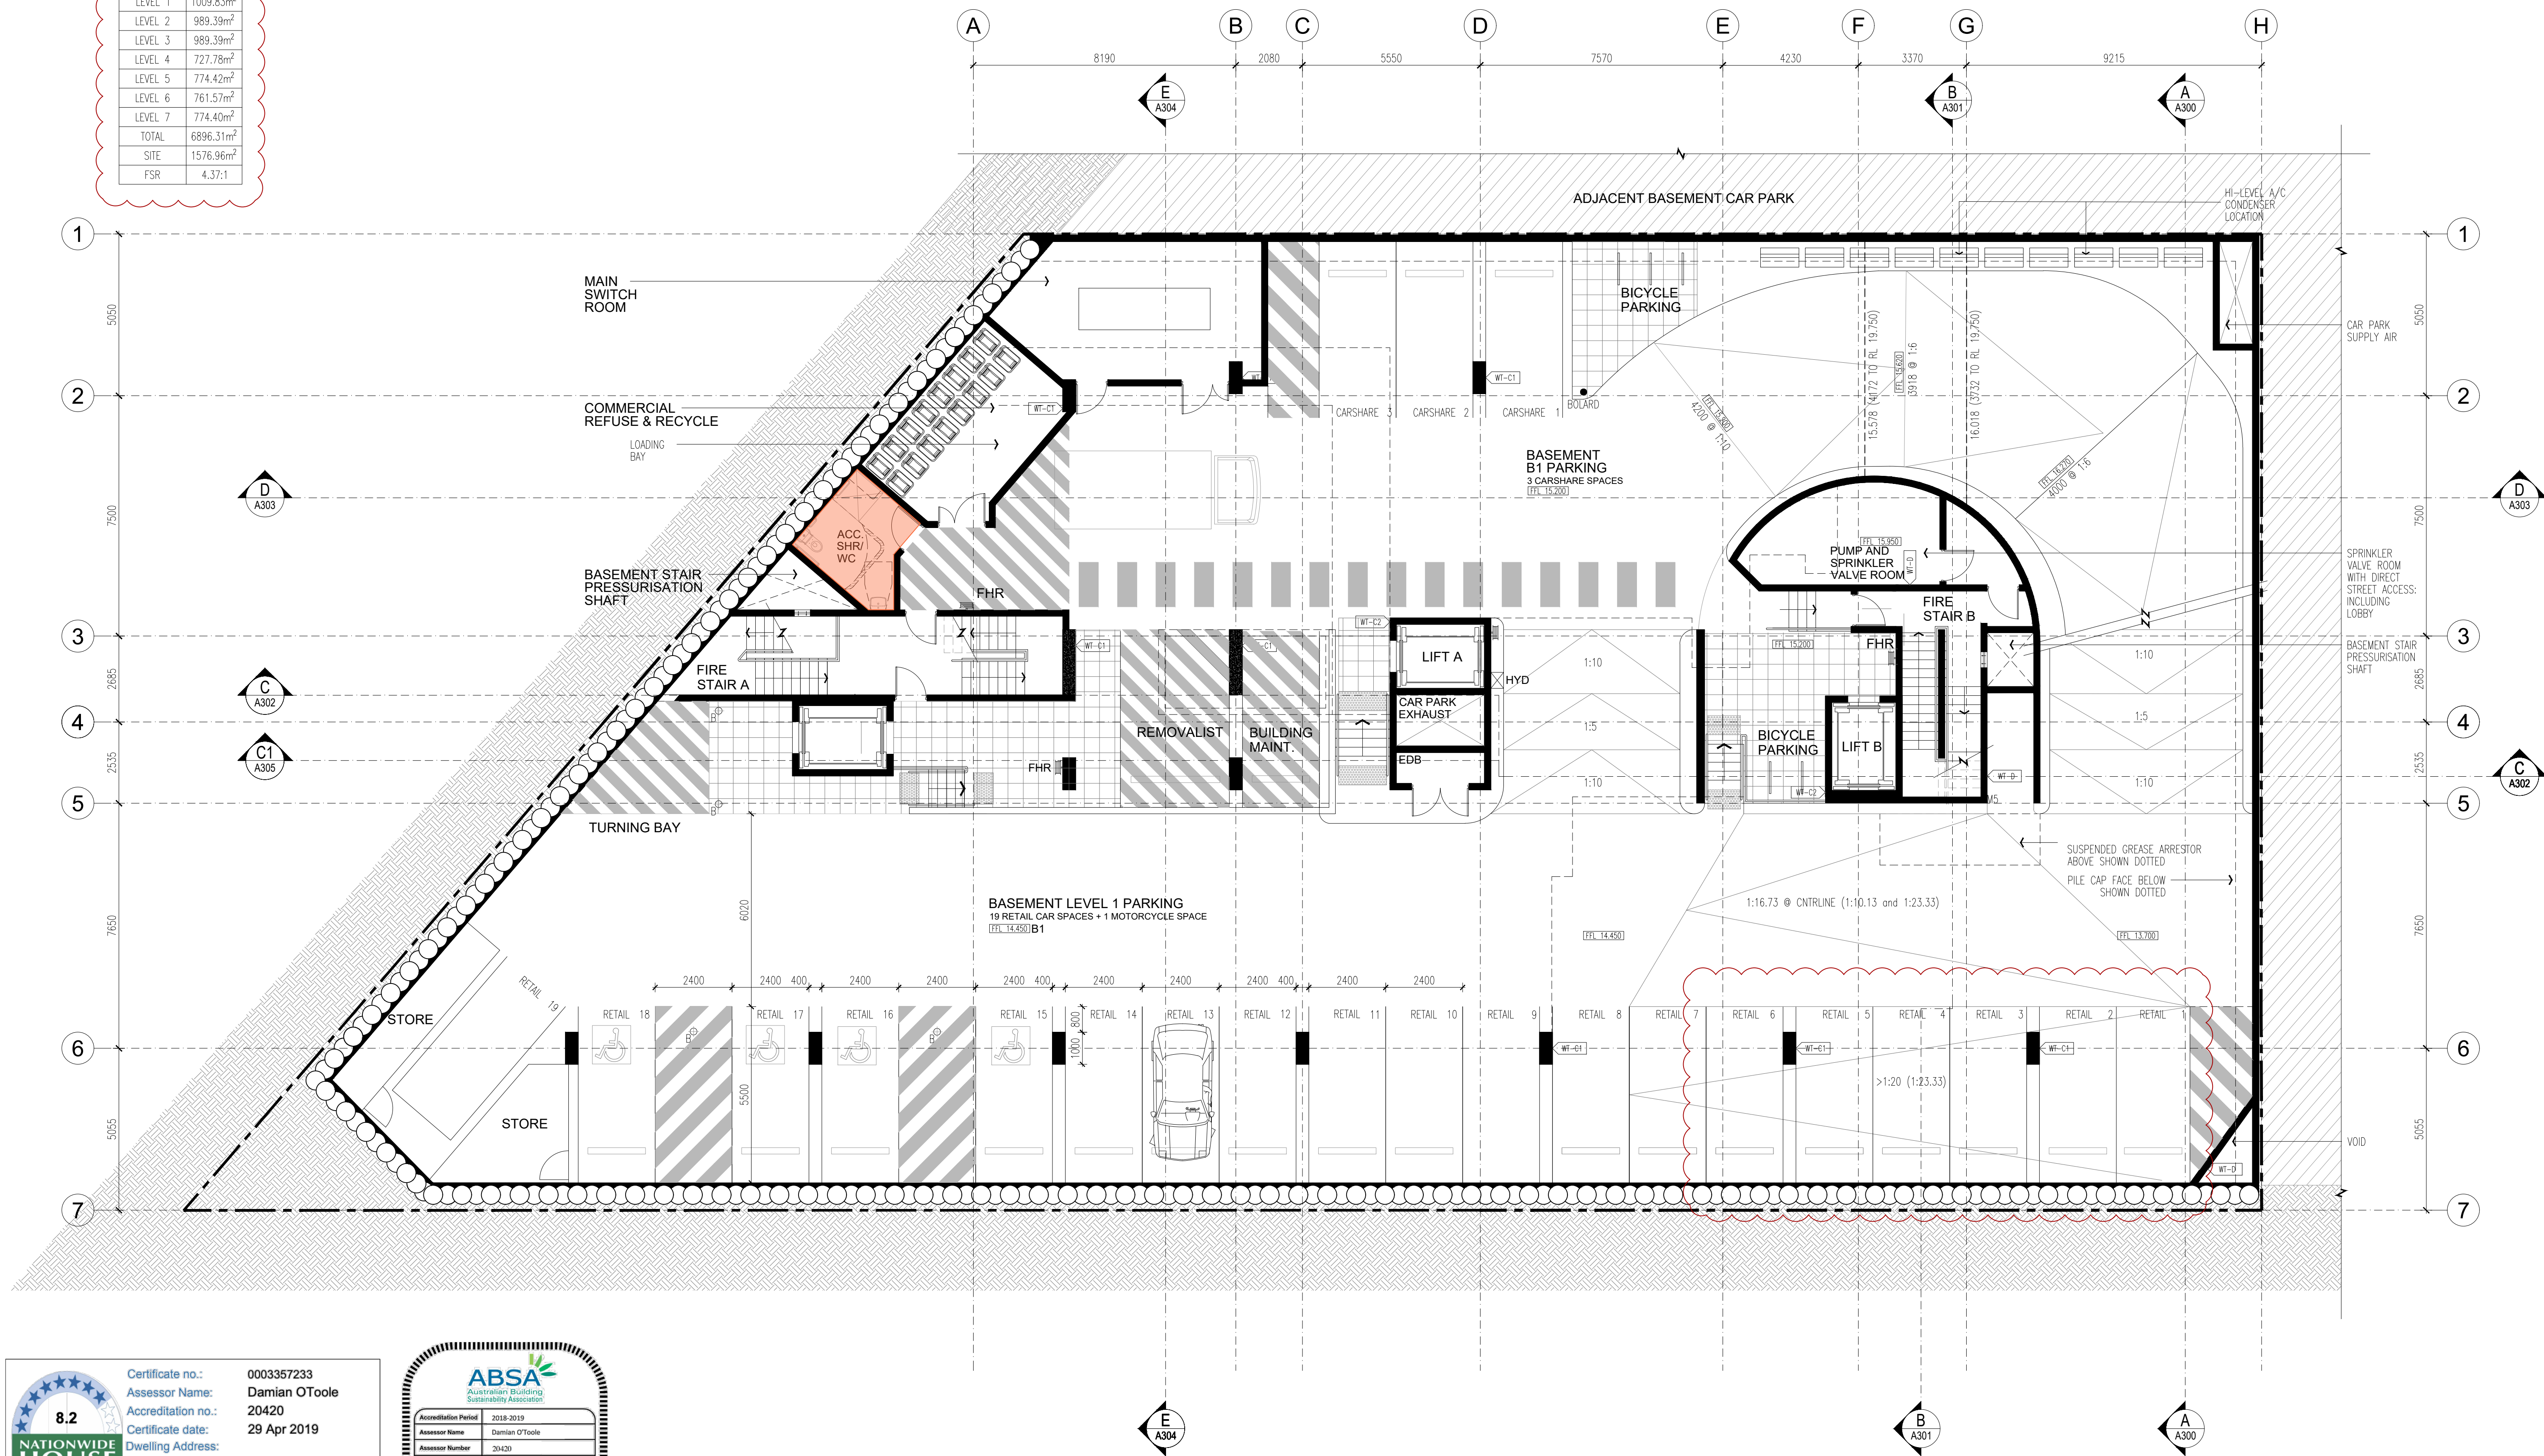

ALL DIMENSIONS & LEVELS TO BE CHECKED ON SITE BY CONTRACTOR PRIOR TO CONSTRUCTION. ALL BOUNDARIES & CONTOURS SUBJECT TO SURVEY. ALL RIGHTS RESERVED. THIS DRAWING MAY NOT BE REPRODUCED OR TRANSMITTED, IN PART OR IN WHOLE WITHOUT THE PERMISSION OF CRAWFORD ARCHITECTS PTY LTD

© CRAWFORD ARCHITECTS PTY LTD 2017
SUITE 3.01, LEVEL 3 80 MOUNT STREET
NORTH SYDNEY, NSW 2060 AUSTRALIA
ABN 56 120 779 106
NOMINATED ARCHITECTS:
TONY GRAY 5303 & PAUL GODSELL 6726
P 02 9660 3644 www.crawford.com.au
E arch@crawford.com.au


THIS DRAWING IS NOT TO BE USED FOR CONSTRUCTION UNLESS APPROVED BY A DIRECTOR OF CRAWFORD ARCHITECTS PTY LTD

E	19/11/20	AMENDED DA: RESPONSE LETTER
ISSUE	DATE	AMENDMENTS

DEVELOPMENTLINK

MIXED USE DEVELOPMENT
LOTS 1,2,3,4 - D.P.9900
8 OAKS AVENUE, DEE WHY NSW 2099

BASEMENT LEVEL 1
GFA

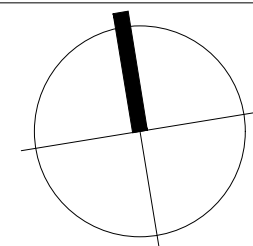

SCALE: 1:100 @ A1
1:200 @ A3

APPROVED PG
DRAWN MT
CHECKED -
DATE NOV 2018
STATUS DA

PROJECT NUMBER
18041

DRAWING NUMBER
A153

ISSUE






Certificate no.: 0003357233
Assessor Name: Damian OToole
Accreditation no.: 20420
Certificate date: 29 Apr 2019
Dwelling Address:
8 OAKS AVE
DEE WHY, NSW
2099



www.nathers.gov.au

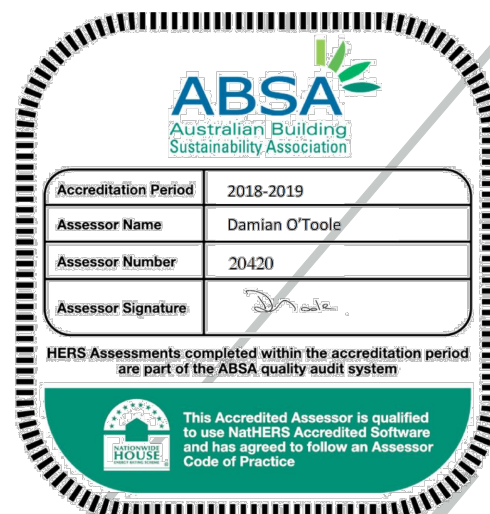

© CRAWFORD ARCHITECTS PTY LTD 2017
SUITE 3.01, LEVEL 3 80 MOUNT STREET
NORTH SYDNEY, NSW 2060 AUSTRALIA
ABN 56 120 779 106
NOMINATED ARCHITECTS:
TONY GRAY 5303 & PAUL GODSELL 6726

P 02 9660 3644 www.crawford.com.au
E arch@crawford.com.au

P 02 9660 3644 www.crawford.com.au
E arch@crawford.com.au

MIXED USE DEVELOPMENT
LOTS 1,2,3,4 - D.P.9900
8 OAKS AVENUE, DEE WHY NSW 2099

SCALE	1:100 @ A1 1:200 @ A3
APPROVED	PG
DRAWN	MT
CHECKED	-
DATE	NOV 2018
STATUS	DA

PROJECT NUMBER
18041

A154

ISSUE

F crawford
architects



NATIONWIDE HOUSE
ENERGY RATING SCHEME
24.3 MJ/m²
www.nathers.gov.au

Certificate no.: 0003357233
Assessor Name: Damian O'Toole
Accreditation no.: 20420
Certificate date: 29 Apr 2019
Dwelling Address: 8 OAKS AVE DEE WHY, NSW 2099

ABSA
Australian Building Sustainability Association

Accreditation Period: 2018-2019
Assessor Name: Damian O'Toole
Assessor Number: 20420
Assessor Signature: [Signature]

HERS Assessments completed within the accreditation period are part of the ABSA quality audit system

This Accredited Assessor is qualified to use NATHERS Accredited Software and has agreed to follow an Assessor Code of Practice

ALL DIMENSIONS & LEVELS TO BE CHECKED ON SITE BY CONTRACTOR PRIOR TO CONSTRUCTION. ALL BOUNDARIES & CONTOURS SUBJECT TO SURVEY. ALL RIGHTS RESERVED. THIS DRAWING MAY NOT BE REPRODUCED OR TRANSMITTED, IN PART OR IN WHOLE WITHOUT THE PERMISSION OF CRAWFORD ARCHITECTS PTY LTD

© CRAWFORD ARCHITECTS PTY LTD 2017
SUITE 3.01, LEVEL 3 80 MOUNT STREET
NORTH SYDNEY, NSW 2060 AUSTRALIA
ABN 56 120 779 106
NOMINATED ARCHITECTS:
TONY GRAY 5303 & PAUL GOOSELL 6726

THIS DRAWING IS NOT TO BE USED FOR CONSTRUCTION UNLESS APPROVED BY A DIRECTOR OF CRAWFORD ARCHITECTS PTY LTD

P 02 9660 3644 www.crawford.com.au
E arch@crawford.com.au

J	19/11/20	AMENDED DA: RESPONSE LETTER
H	19/11/12	ISSUED TO CONSULTANT
G	19/11/11	ISSUED TO CONSULTANT
F	19/10/23	AMENDED DA: DELETED ROOF TERRACE
ISSUE	DATE	AMENDMENTS

DEVELOPMENTLINK

MIXED USE DEVELOPMENT
LOTS 1,2,3,4 - D.P.9900
8 OAKS AVENUE, DEE WHY NSW 2099

SOUTH ELEVATION

SCALE: 1:100 @ A1
1:200 @ A3

APPROVED PG
DRAWN NS
CHECKED -
DATE NOV 2018
STATUS DA




PROJECT NUMBER DRAWING NUMBER

18041

A200

ISSUE

J **crawford**
architects

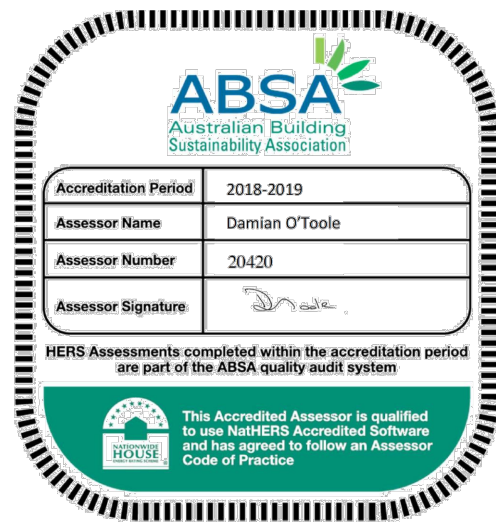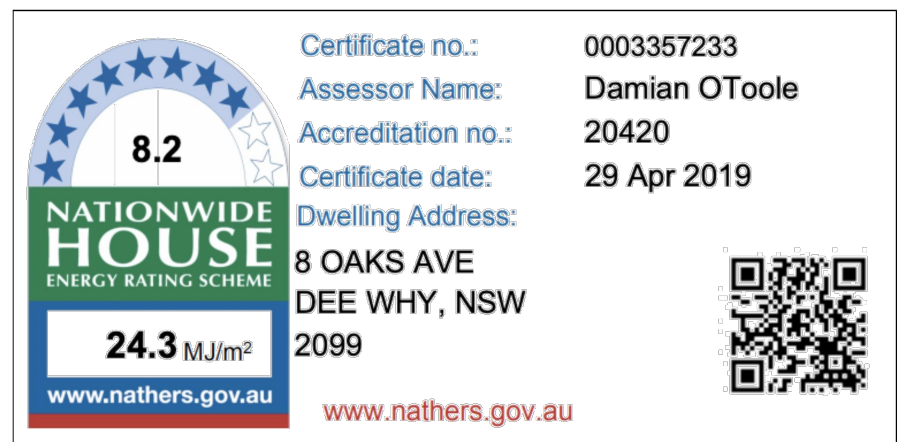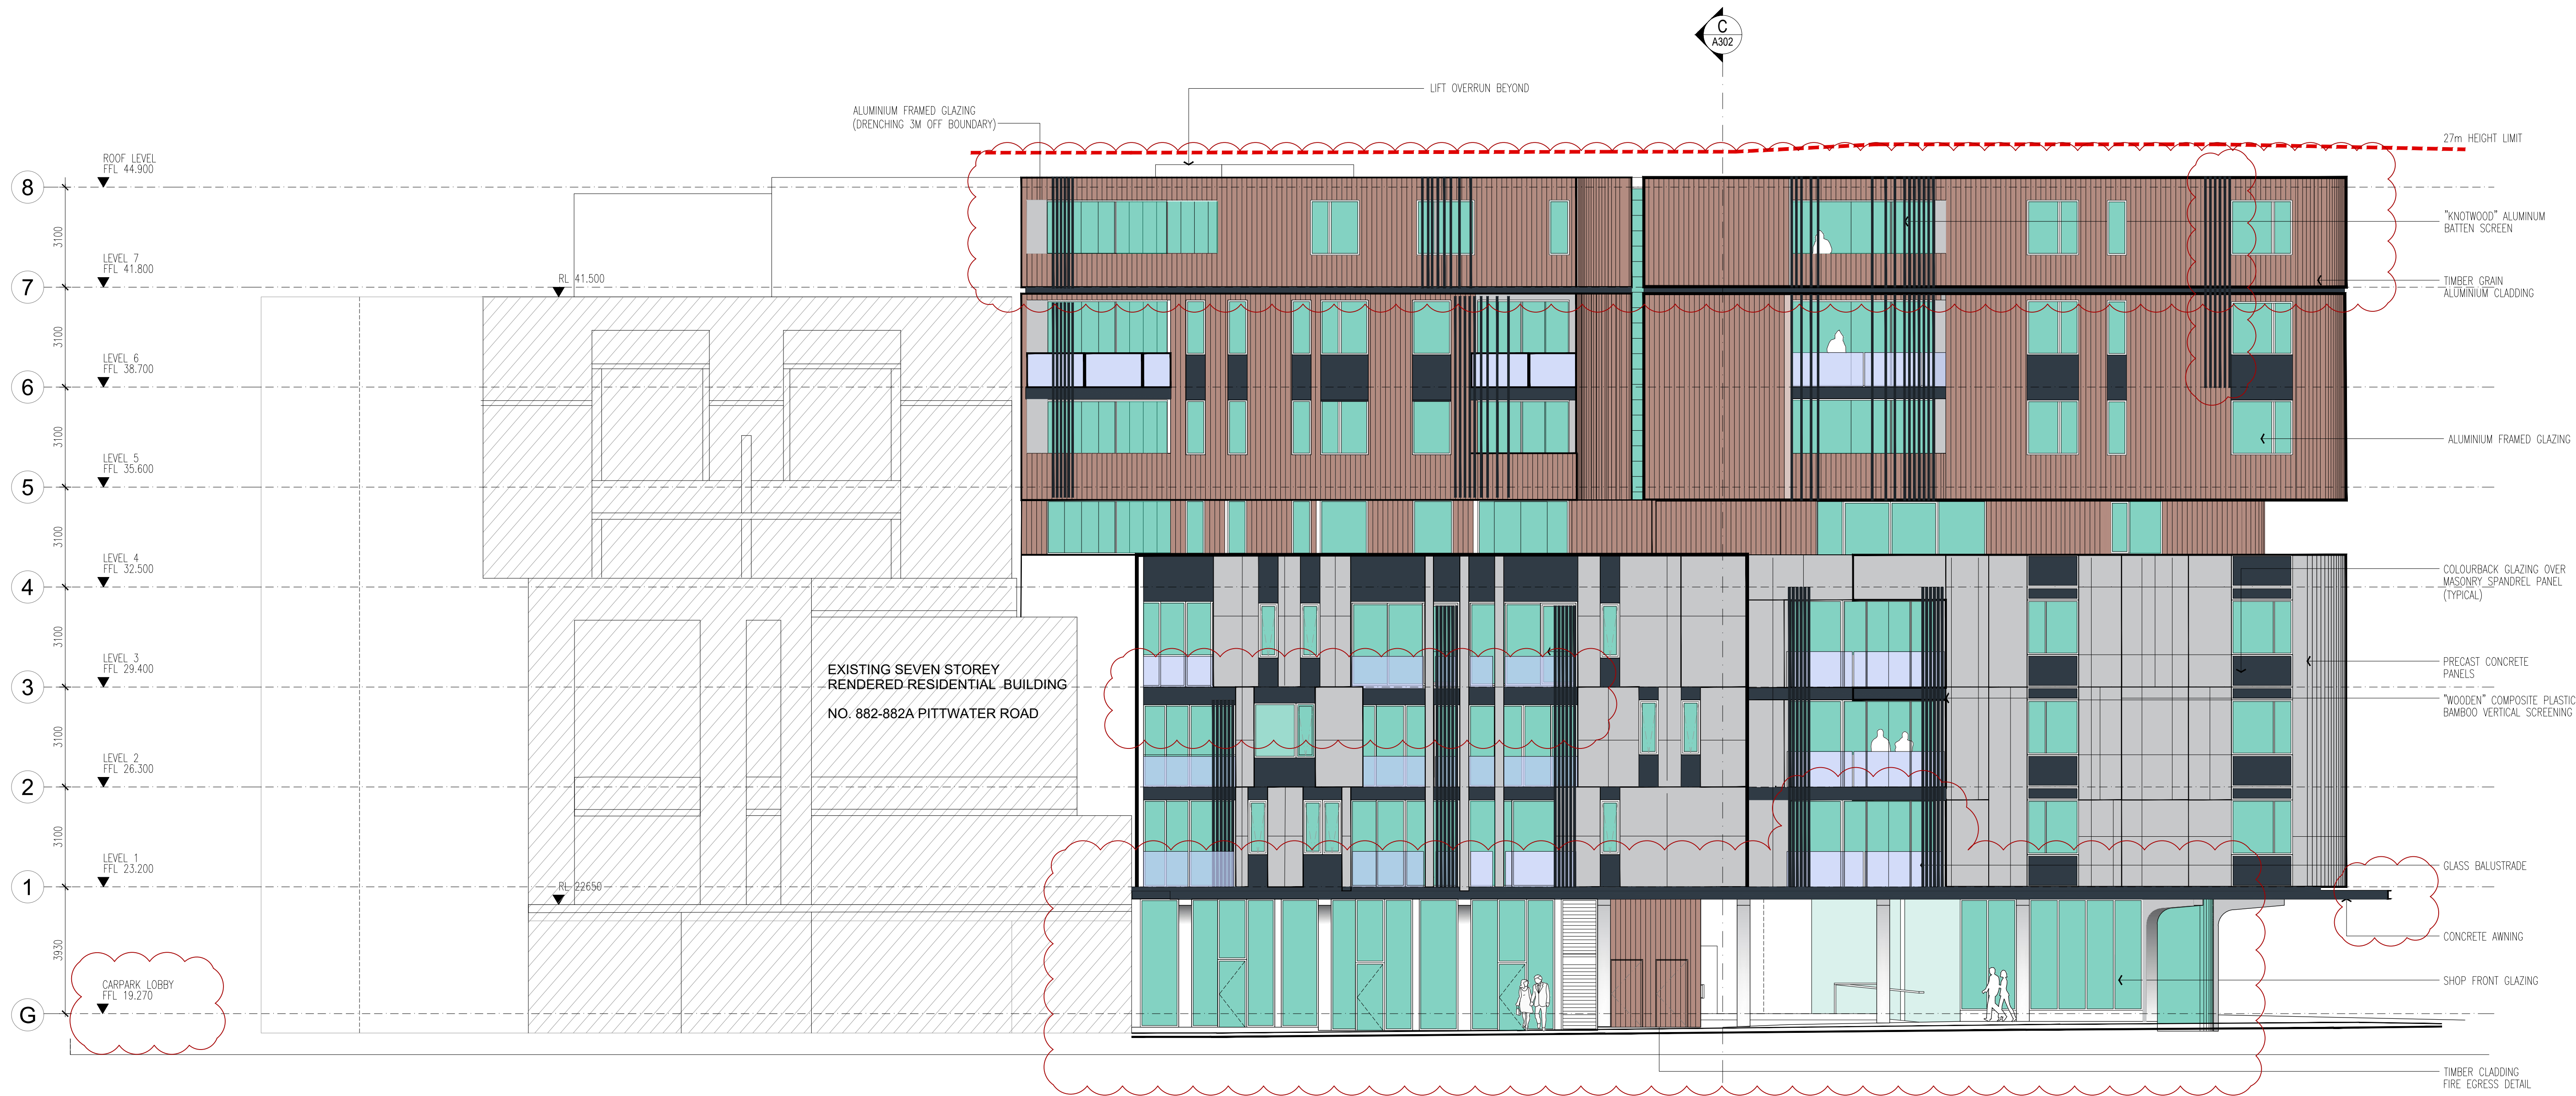

ALL DIMENSIONS & LEVELS TO BE CHECKED ON SITE BY CONTRACTOR PRIOR TO CONSTRUCTION. ALL BOUNDARIES & CONTOURS SUBJECT TO SURVEY. ALL RIGHTS RESERVED. THIS DRAWING MAY NOT BE REPRODUCED OR TRANSMITTED, IN PART OR IN WHOLE WITHOUT THE PERMISSION OF CRAWFORD ARCHITECTS PTY LTD

THIS DRAWING IS NOT TO BE USED FOR CONSTRUCTION UNLESS APPROVED BY A DIRECTOR OF CRAWFORD ARCHITECTS PTY LTD

© CRAWFORD ARCHITECTS PTY LTD 2017
SUITE 3.01, LEVEL 3 80 MOUNT STREET
NORTH SYDNEY, NSW 2060 AUSTRALIA
ABN: 56 120 779 106
NOMINATED ARCHITECTS:
TONY GRAY 5303 & PAUL GODSELL 6726
P: 02 9660 3644 www.crawford.com.au
E: arch@crawford.com.au

J	19/11/20	AMENDED DA: RESPONSE LETTER
H	19/11/13	ISSUED TO CONSULTANT
G	19/11/11	ISSUED TO CONSULTANT
F	19/10/23	AMENDED DA: DELETED ROOF TERRACE
ISSUE	DATE	AMENDMENTS

DEVELOPMENTLINK

MIXED USE DEVELOPMENT
LOTS 1,2,3,4 - D.P.9900
8 OAKS AVENUE, DEE WHY NSW 2099

WEST ELEVATION

SCALE: 1:100 @ A1
1:200 @ A3



APPROVED: PG
DRAWN: NS
CHECKED: -

DATE: NOV 2018
STATUS: DA

PROJECT NUMBER: 18041
DRAWING NUMBER: A201

ISSUE

J crawford architects

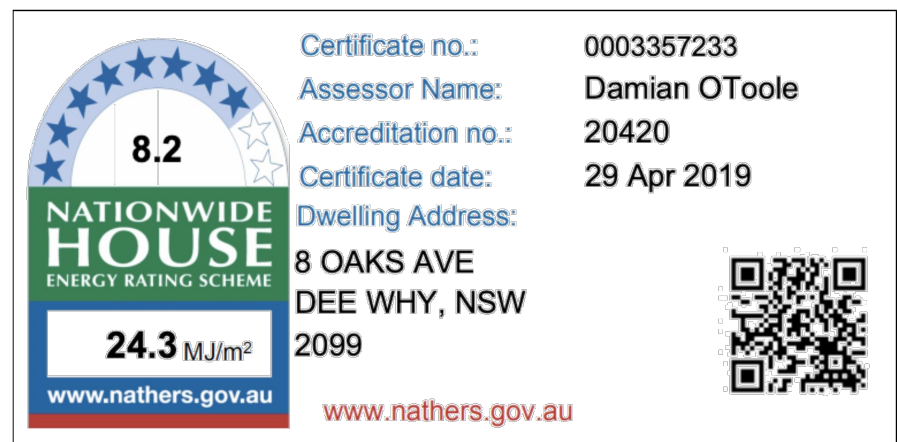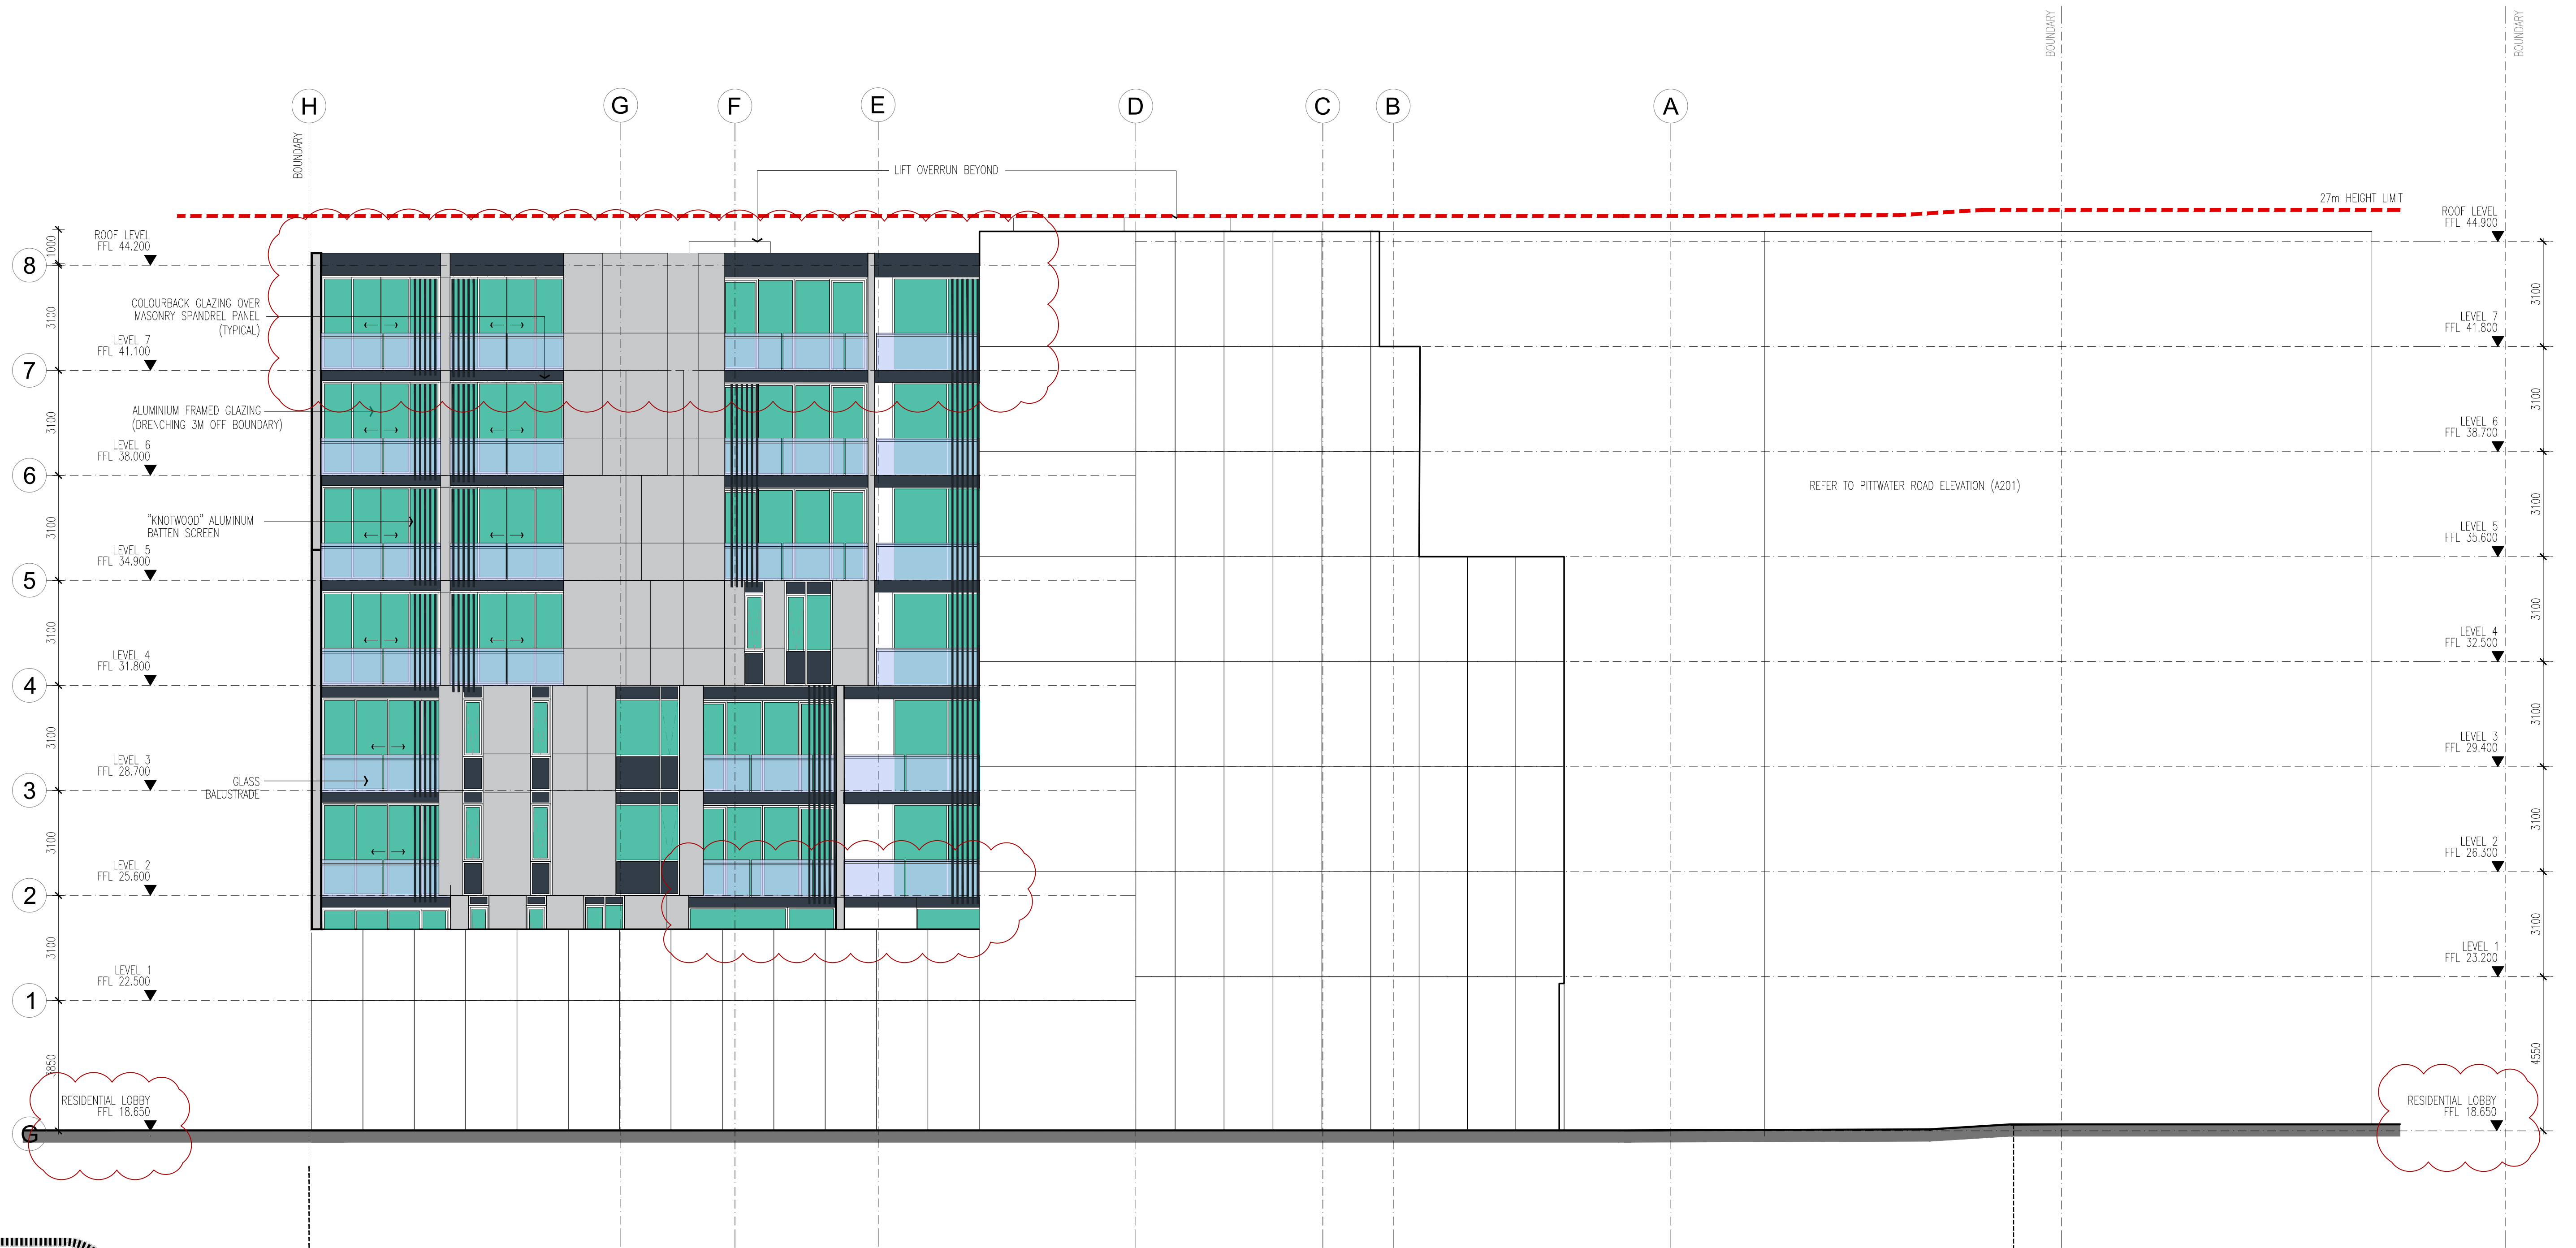

ALL DIMENSIONS & LEVELS TO BE CHECKED ON SITE BY CONTRACTOR PRIOR TO CONSTRUCTION. ALL BOUNDARIES & CONTOURS SUBJECT TO SURVEY. ALL RIGHTS RESERVED. THIS DRAWING MAY NOT BE REPRODUCED OR TRANSMITTED, IN PART OR IN WHOLE WITHOUT THE PERMISSION OF CRAWFORD ARCHITECTS PTY LTD

© CRAWFORD ARCHITECTS PTY LTD 2017
SUITE 3.01, LEVEL 3 80 MOUNT STREET
NORTH SYDNEY, NSW 2060 AUSTRALIA
ABN: 56 120 779 106
NOMINATED ARCHITECTS:
TONY GRAY 5303 & PAUL GOOSELL 6726
P 02 9660 3644 www.crawford.com.au
E arch@crawford.com.au

THIS DRAWING IS NOT TO BE USED FOR CONSTRUCTION UNLESS APPROVED BY A DIRECTOR OF CRAWFORD ARCHITECTS PTY LTD

G	19/11/20	AMENDED DA: RESPONSE LETTER
F	19/10/23	AMENDED DA: DELETED ROOF TERRACE
ISSUE	DATE	AMENDMENTS

CLIENT
DEVELOPMENTLINK

PROJECT
MIXED USE DEVELOPMENT
LOTS 1,2,3,4 - D.P.9900
8 OAKS AVENUE, DEE WHY NSW 2099

TITLE
NORTH ELEVATION

SCALE
1:100 @ A1
1:200 @ A3

APPROVED PG
DRAWN NS
CHECKED -
DATE NOV 2018
STATUS DA

PROJECT NUMBER
DRAWING NUMBER

18041

A202

ISSUE





ALL DIMENSIONS & LEVELS TO BE CHECKED ON SITE BY CONTRACTOR PRIOR TO CONSTRUCTION. ALL BOUNDARIES & CONTOURS SUBJECT TO SURVEY. ALL RIGHTS RESERVED. THIS DRAWING MAY NOT BE REPRODUCED OR TRANSMITTED, IN PART OR IN WHOLE WITHOUT THE PERMISSION OF CRAWFORD ARCHITECTS PTY LTD.

THIS DRAWING IS NOT TO BE USED FOR CONSTRUCTION UNLESS APPROVED BY A DIRECTOR OF CRAWFORD ARCHITECTS PTY LTD.

© CRAWFORD ARCHITECTS PTY LTD 2017
SUITE 3.01, LEVEL 3 80 MOUNT STREET
NORTH SYDNEY, NSW 2060 AUSTRALIA
ABN 56 120 779 106
NOMINATED ARCHITECTS:
TONY GRAY 5303 & PAUL GOOSELL 6726


P 02 9660 3644 www.crawford.com.au
E arch@crawford.com.au

D	19/11/20	AMENDED DA RESPONSE LETTER
C	19/11/20	CONSULTANT ISSUE
B	19/08/23	CLIENT AND CONSULTANT ISSUE
A	19/05/03	DA ISSUE
ISSUE	DATE	AMENDMENTS

CLIENT
DEVELOPMENTLINK

PROJECT
MIXED USE DEVELOPMENT
LOTS 1,2,3,4 - D.P.9900
8 OAKS AVENUE, DEE WHY NSW 2099

TITLE
PHOTOMONTAGE
VIEW 1 - BEFORE AND AFTER

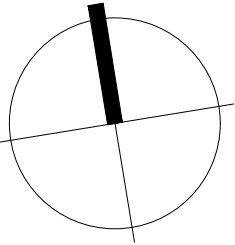

SCALE -

APPROVED PG
DRAWN MT
CHECKED -

DATE NOV 2018
STATUS DA

PROJECT NUMBER 18041
DRAWING NUMBER

A210

ISSUE
D **crawford**
architects



ALL DIMENSIONS & LEVELS TO BE CHECKED ON SITE BY CONTRACTOR PRIOR TO CONSTRUCTION. ALL BOUNDARIES & CONTOURS SUBJECT TO SURVEY. ALL RIGHTS RESERVED. THIS DRAWING MAY NOT BE REPRODUCED OR TRANSMITTED, IN PART OR IN WHOLE WITHOUT THE PERMISSION OF CRAWFORD ARCHITECTS PTY LTD

THIS DRAWING IS NOT TO BE USED FOR CONSTRUCTION UNLESS APPROVED BY A DIRECTOR OF CRAWFORD ARCHITECTS PTY LTD

© CRAWFORD ARCHITECTS PTY LTD 2017
SUITE 3.01, LEVEL 3 80 MOUNT STREET
NORTH SYDNEY, NSW 2060 AUSTRALIA
ABN: 56 120 779 106
NOMINATED ARCHITECTS:
TONY GRAY 5303 & PAUL GOOSELL 6726
ARCHITECTS PTY LTD


P 02 9660 3644 www.crawford.com.au
E arch@crawford.com.au

D	19/11/20	AMENDED DA: RESPONSE LETTER
C	19/11/20	CONSULTANT ISSUE
B	19/08/23	CLIENT AND CONSULTANT ISSUE
A	19/05/23	DA ISSUE
ISSUE	DATE	AMENDMENTS

CLIENT
DEVELOPMENTLINK

PROJECT
MIXED USE DEVELOPMENT
LOTS 1,2,3,4 - D.P.9900
8 OAKS AVENUE, DEE WHY NSW 2099

TITLE
PHOTOMONTAGE
VIEW 2 - BEFORE AND AFTER

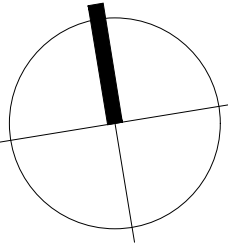


SCALE
APPROVED PG
DRAWN MT
CHECKED -
DATE NOV 2018
STATUS DA

PROJECT NUMBER
18041

DRAWING NUMBER
A211

ISSUE
D crawford
architects

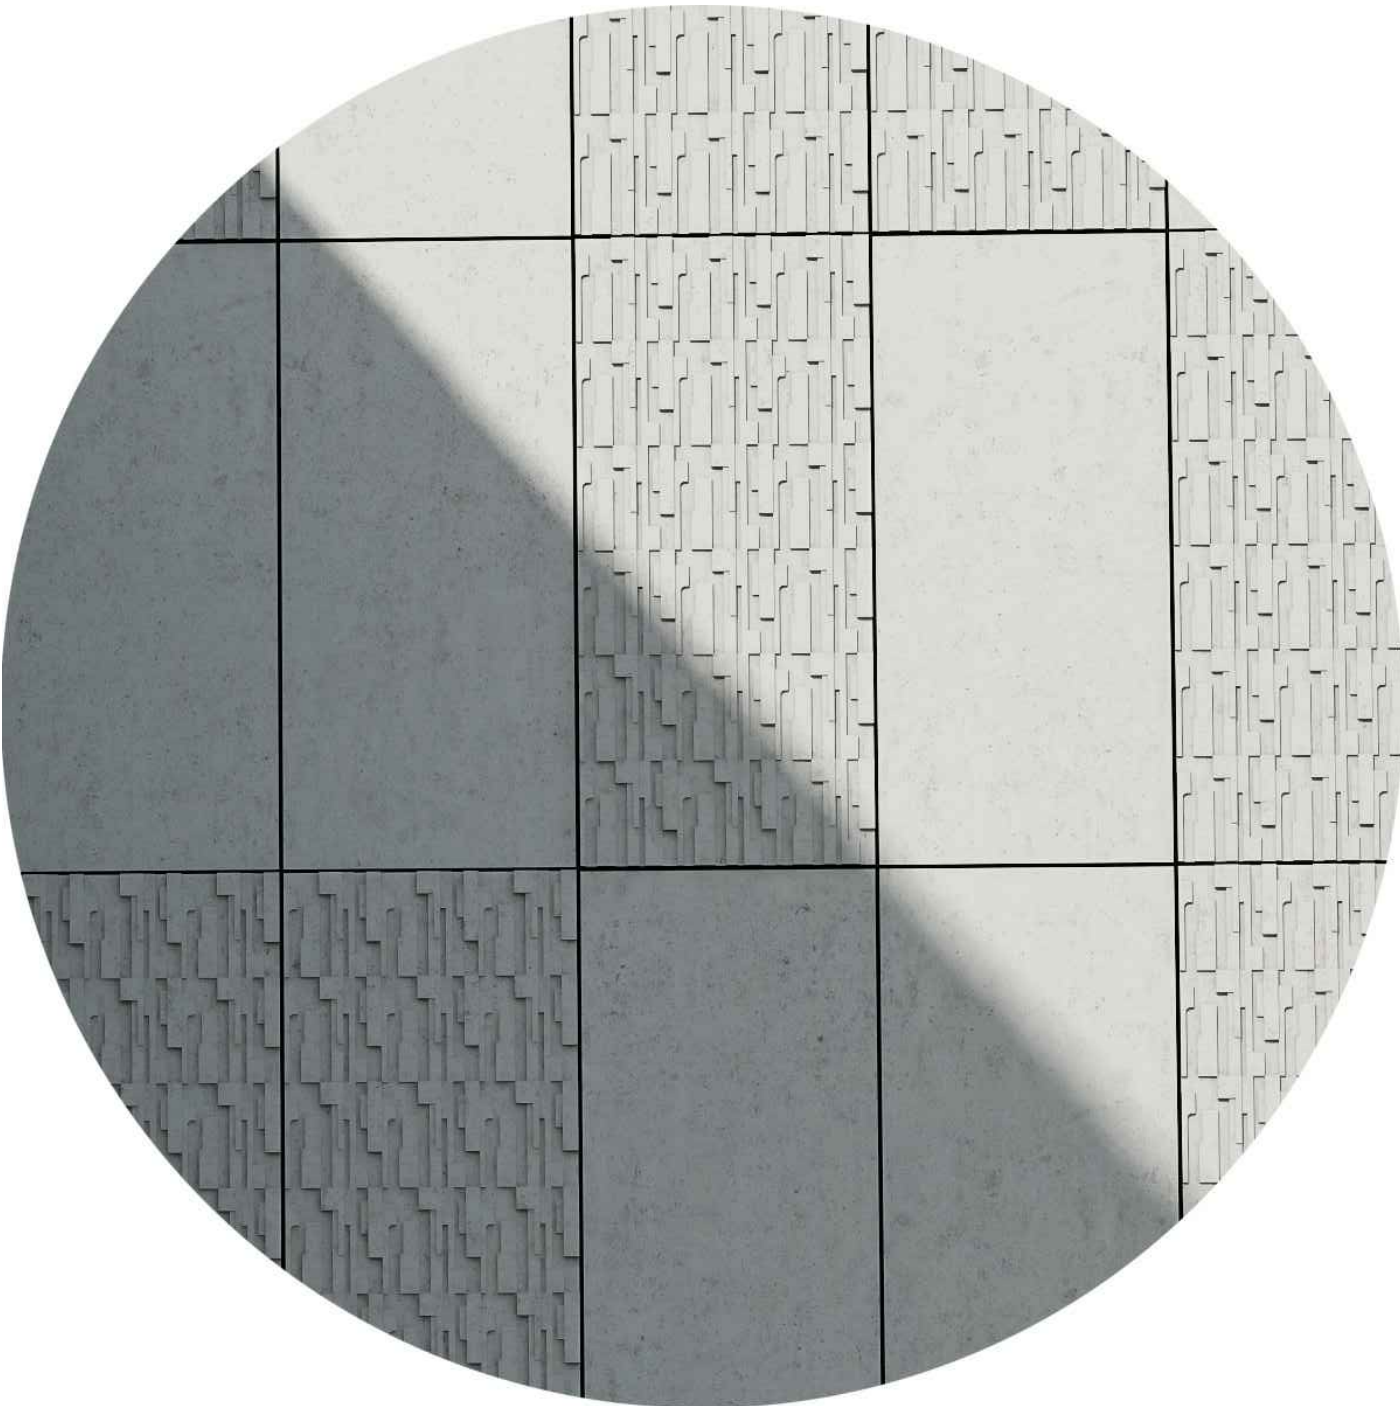

ALL DIMENSIONS & LEVELS TO BE CHECKED ON SITE BY CONTRACTOR PRIOR TO CONSTRUCTION. ALL BOUNDARIES & CONTOURS SUBJECT TO SURVEY. ALL RIGHTS RESERVED. THIS DRAWING MAY NOT BE REPRODUCED OR TRANSMITTED, IN PART OR IN WHOLE WITHOUT THE PERMISSION OF CRAWFORD ARCHITECTS PTY LTD.

THIS DRAWING IS NOT TO BE USED FOR CONSTRUCTION UNLESS APPROVED BY A DIRECTOR OF CRAWFORD ARCHITECTS PTY LTD.

© CRAWFORD ARCHITECTS PTY LTD 2017
SUITE 3.01, LEVEL 3 80 MOUNT STREET
NORTH SYDNEY, NSW 2060 AUSTRALIA
ABN: 56 120 779 106
NOMINATED ARCHITECTS:
TONY GRAY 5303 & PAUL GOOSELL 6726
P 02 9660 3644 www.crawford.com.au
E arch@crawford.com.au

D	19/11/20	AMENDED DA: RESPONSE LETTER
C	19/11/20	CONSULTANT ISSUE
B	19/08/23	CLIENT AND CONSULTANT ISSUE
A	19/05/03	DA ISSUE
ISSUE	DATE	AMENDMENTS

CLIENT

DEVELOPMENTLINK

PROJECT

MIXED USE DEVELOPMENT
LOTS 1,2,3,4 - D.P.9900
8 OAKS AVENUE, DEE WHY NSW 2099

TITLE

PHOTOMONTAGE
VIEW 3 - BEFORE AND AFTER

SCALE

-

APPROVED
DRAWN
CHECKED

PG
MT
-

DATE

NOV 2018

STATUS

DA

PROJECT NUMBER

18041

DRAWING NUMBER

A212

ISSUE

D

crawford
architects



ALL DIMENSIONS & LEVELS TO BE CHECKED ON SITE BY CONTRACTOR PRIOR TO CONSTRUCTION. ALL BOUNDARIES & CONTOURS SUBJECT TO SURVEY. ALL RIGHTS RESERVED. THIS DRAWING MAY NOT BE REPRODUCED OR TRANSMITTED, IN PART OR IN WHOLE WITHOUT THE PERMISSION OF CRAWFORD ARCHITECTS PTY LTD

THIS DRAWING IS NOT TO BE USED FOR CONSTRUCTION UNLESS APPROVED BY A DIRECTOR OF CRAWFORD ARCHITECTS PTY LTD

© CRAWFORD ARCHITECTS PTY LTD 2017
SUITE 3.01, LEVEL 3 80 MOUNT STREET
NORTH SYDNEY, NSW 2060 AUSTRALIA
ABN: 56 120 779 106
NOMINATED ARCHITECTS:
TONY GRAY 5303 & PAUL GODSELL 6726


P 02 9660 3644 www.crawford.com.au
E arch@crawford.com.au

D	19/11/20	AMENDED DA: RESPONSE LETTER
C	19/11/20	CONSULTANT ISSUE
B	19/08/23	CLIENT AND CONSULTANT ISSUE
A	19/05/03	DA ISSUE
ISSUE	DATE	AMENDMENTS

CLIENT
DEVELOPMENTLINK

PROJECT
MIXED USE DEVELOPMENT
LOTS 1,2,3,4 - D.P.9900
8 OAKS AVENUE, DEE WHY NSW 2099

TITLE
MONTAGES
WITH LANDSCAPING

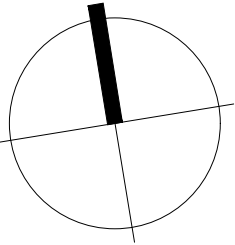






SCALE -
APPROVED PG
DRAWN MT
CHECKED -
DATE NOV 2018
STATUS DA

PROJECT NUMBER 18041
DRAWING NUMBER

A213

ISSUE









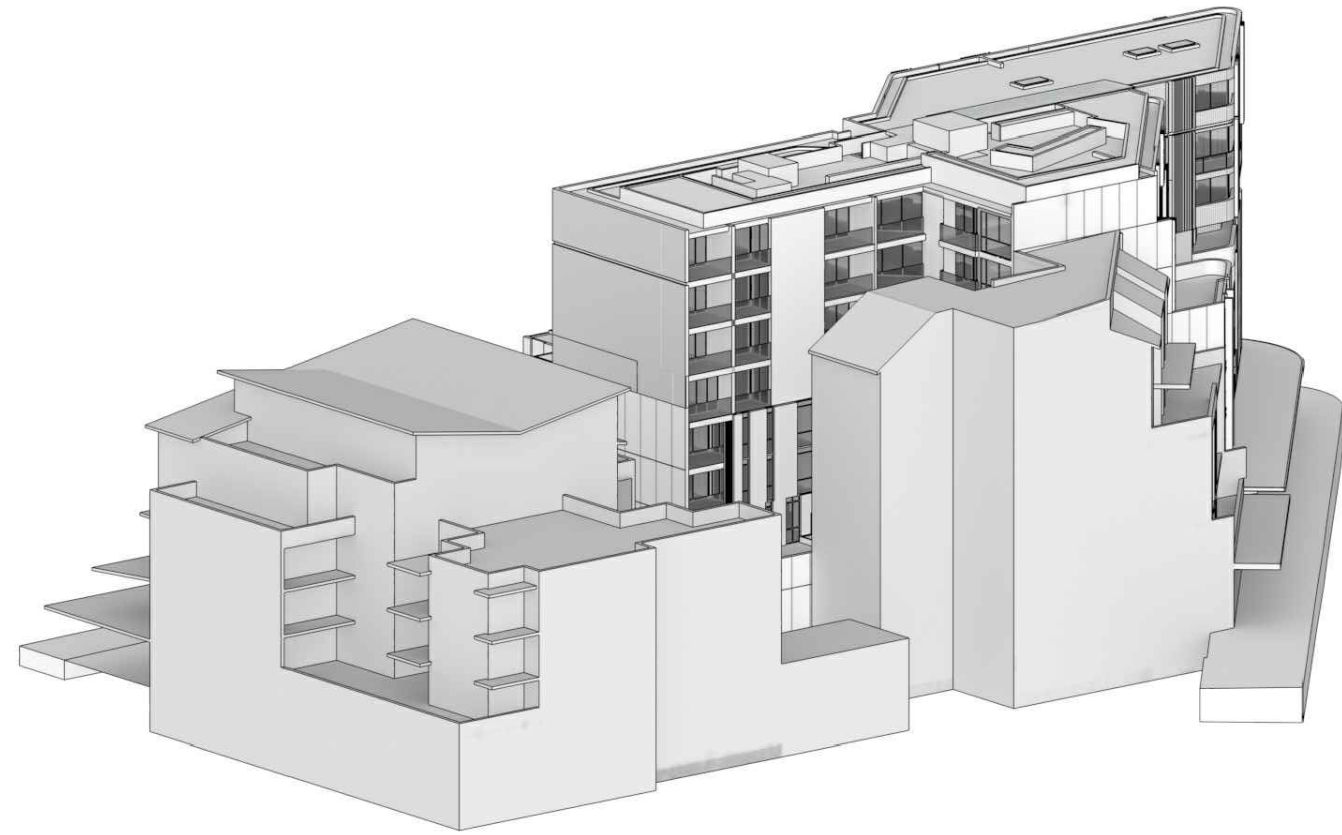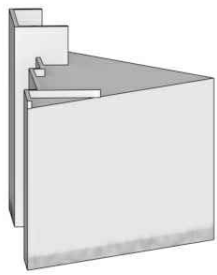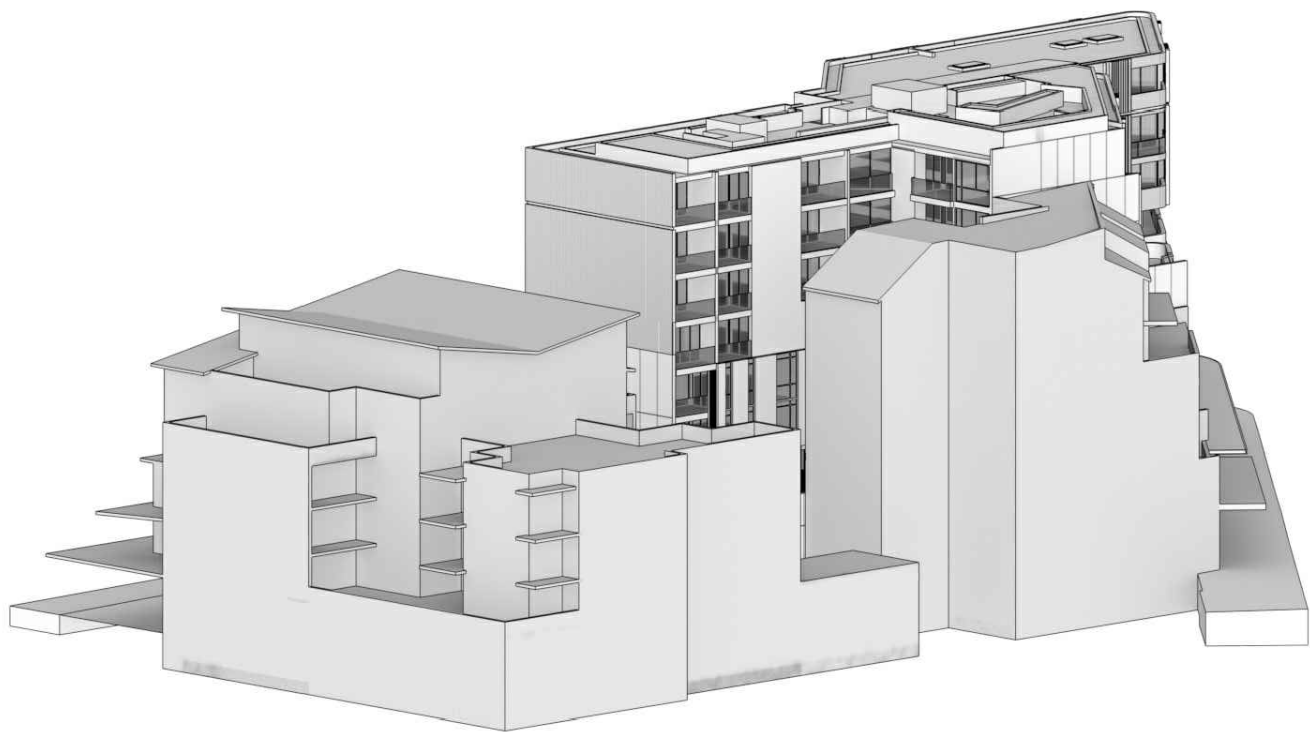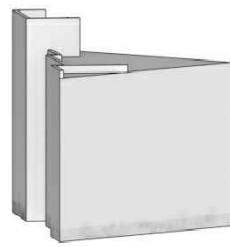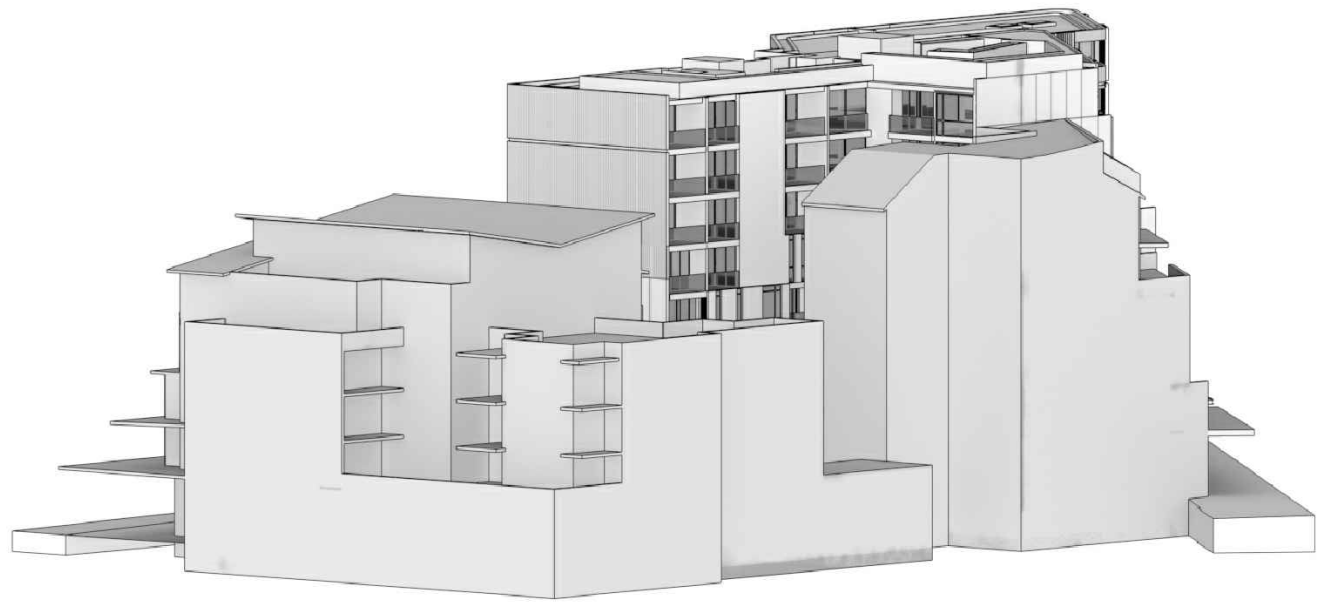

7:30am
21st JUNE

8:00am
21st JUNE







8:30am
21st JUNE

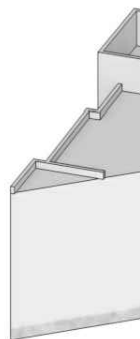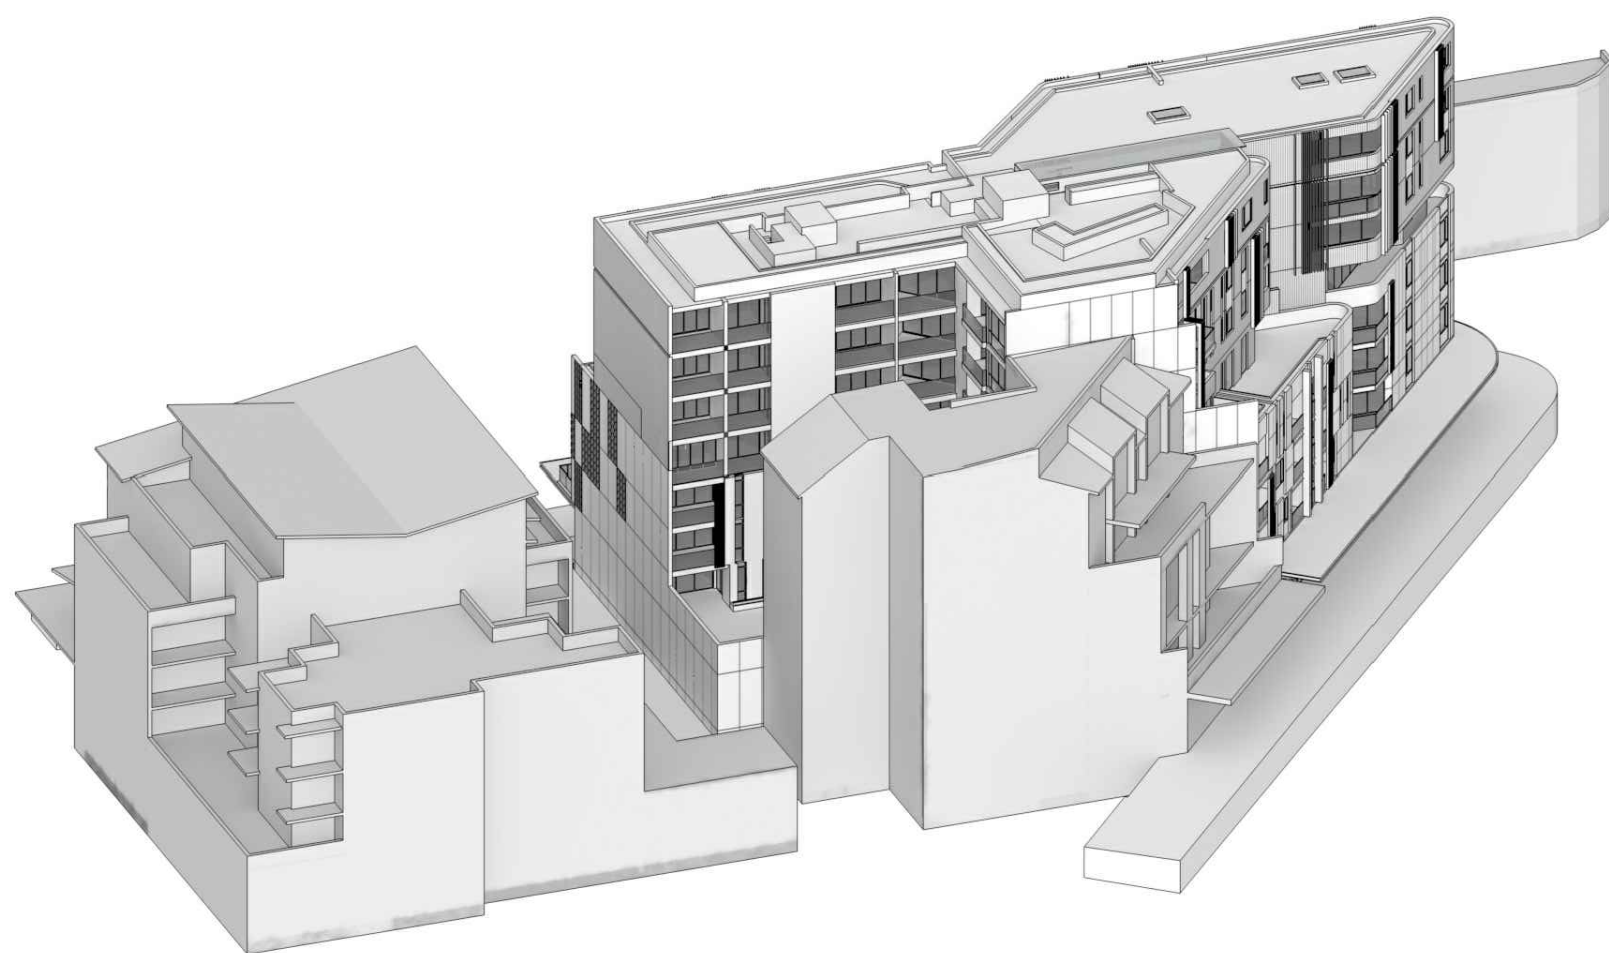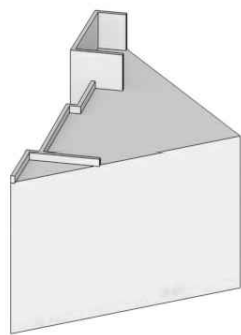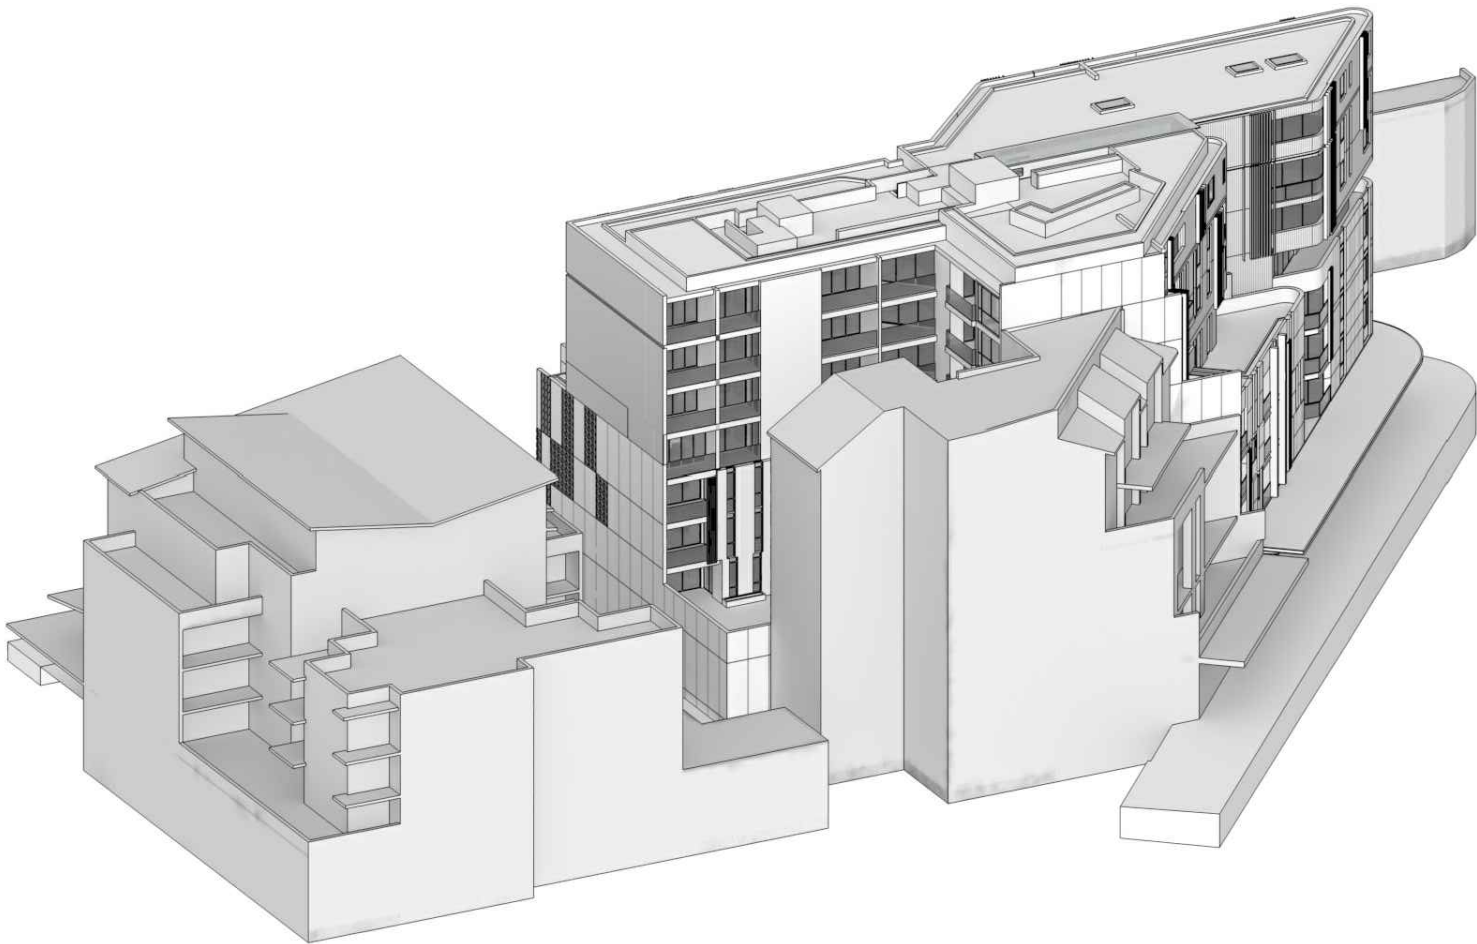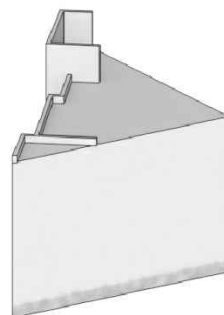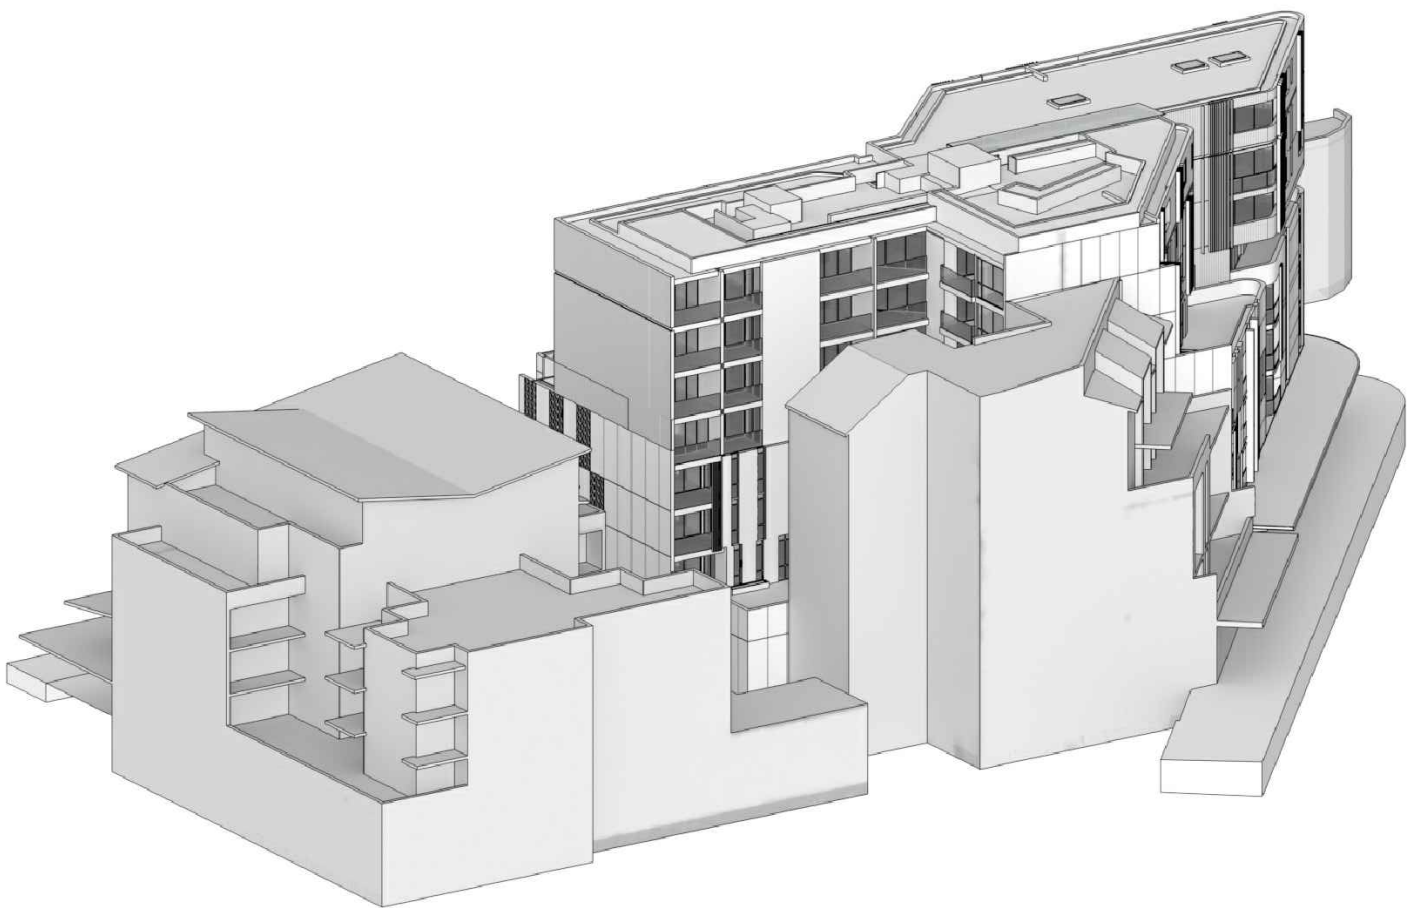

9:00am
21st JUNE

9:30am
21st JUNE

10:00am
21st JUNE

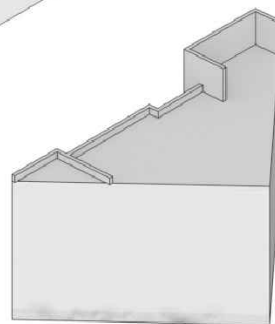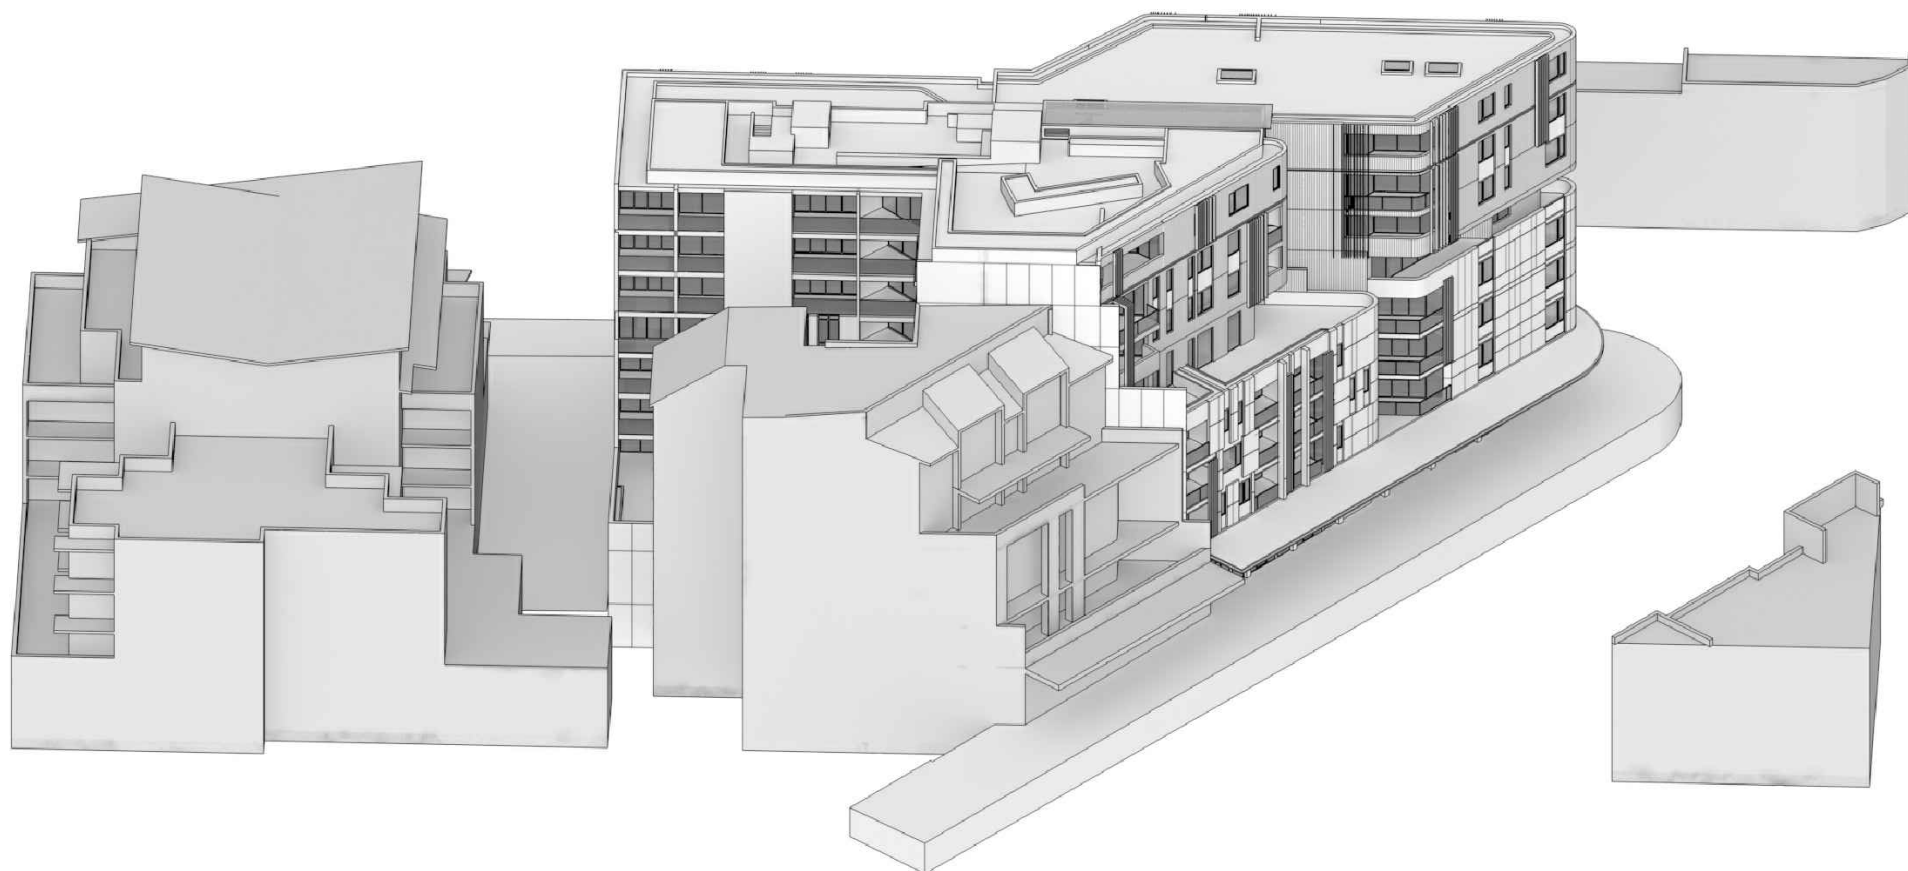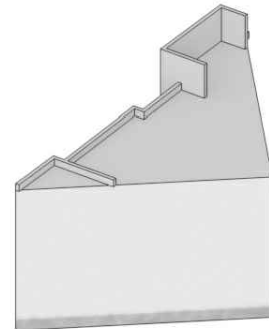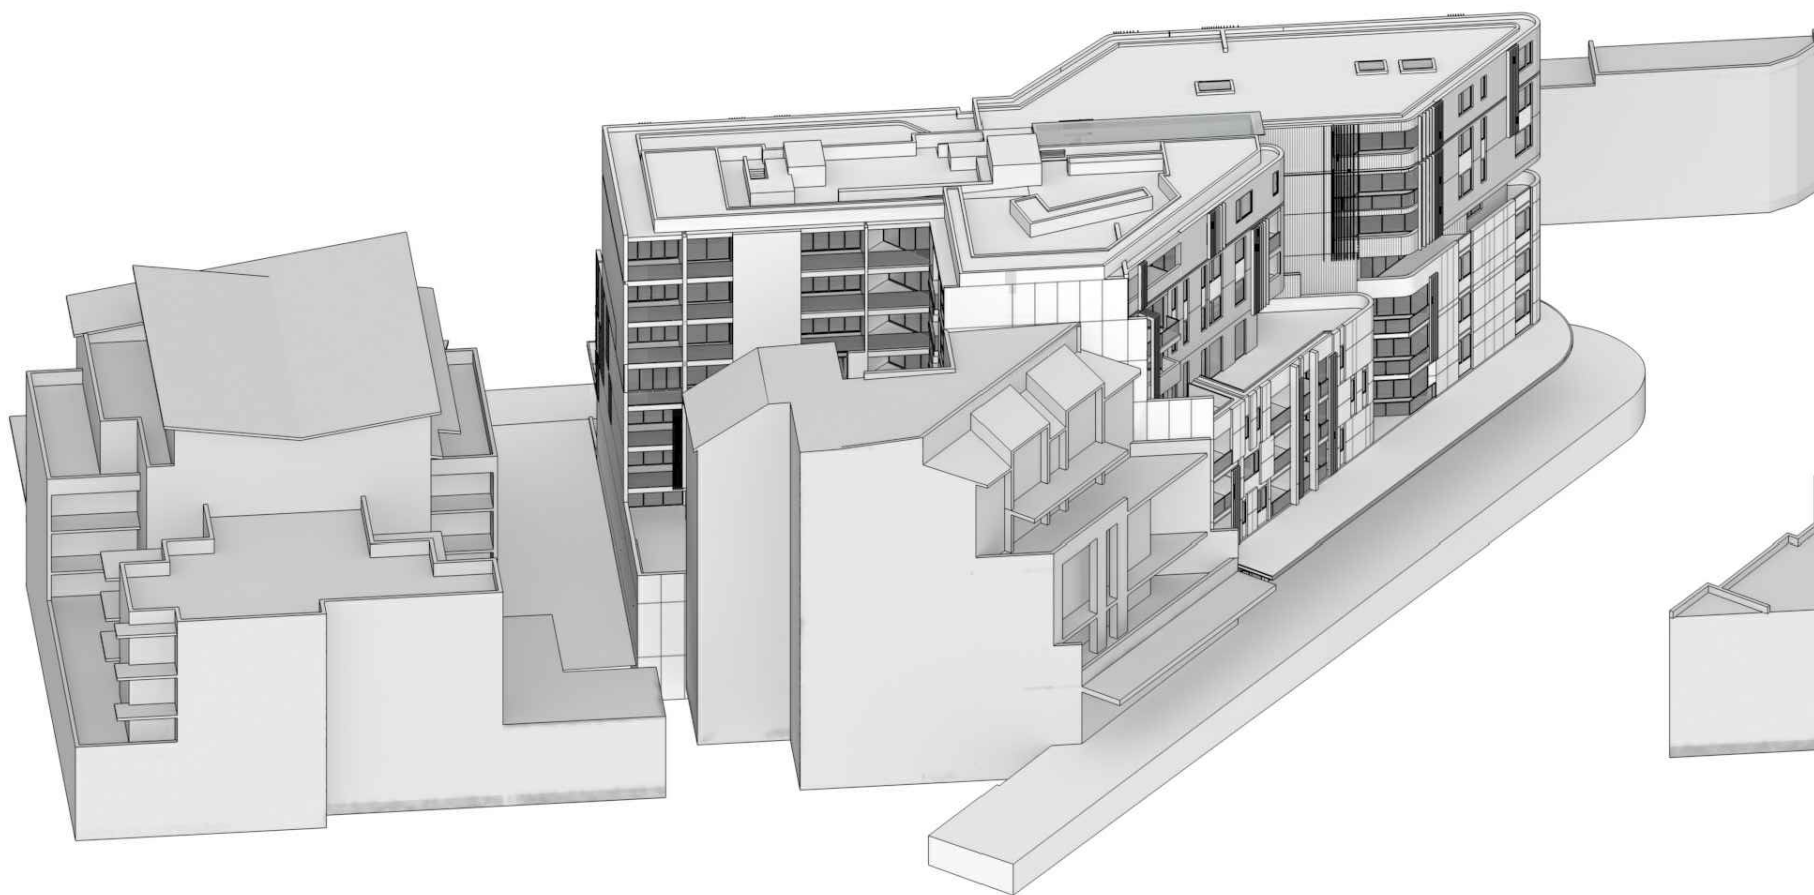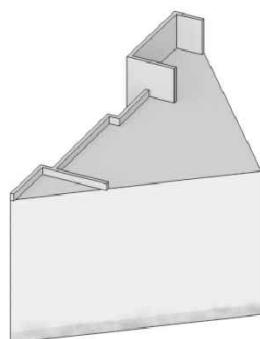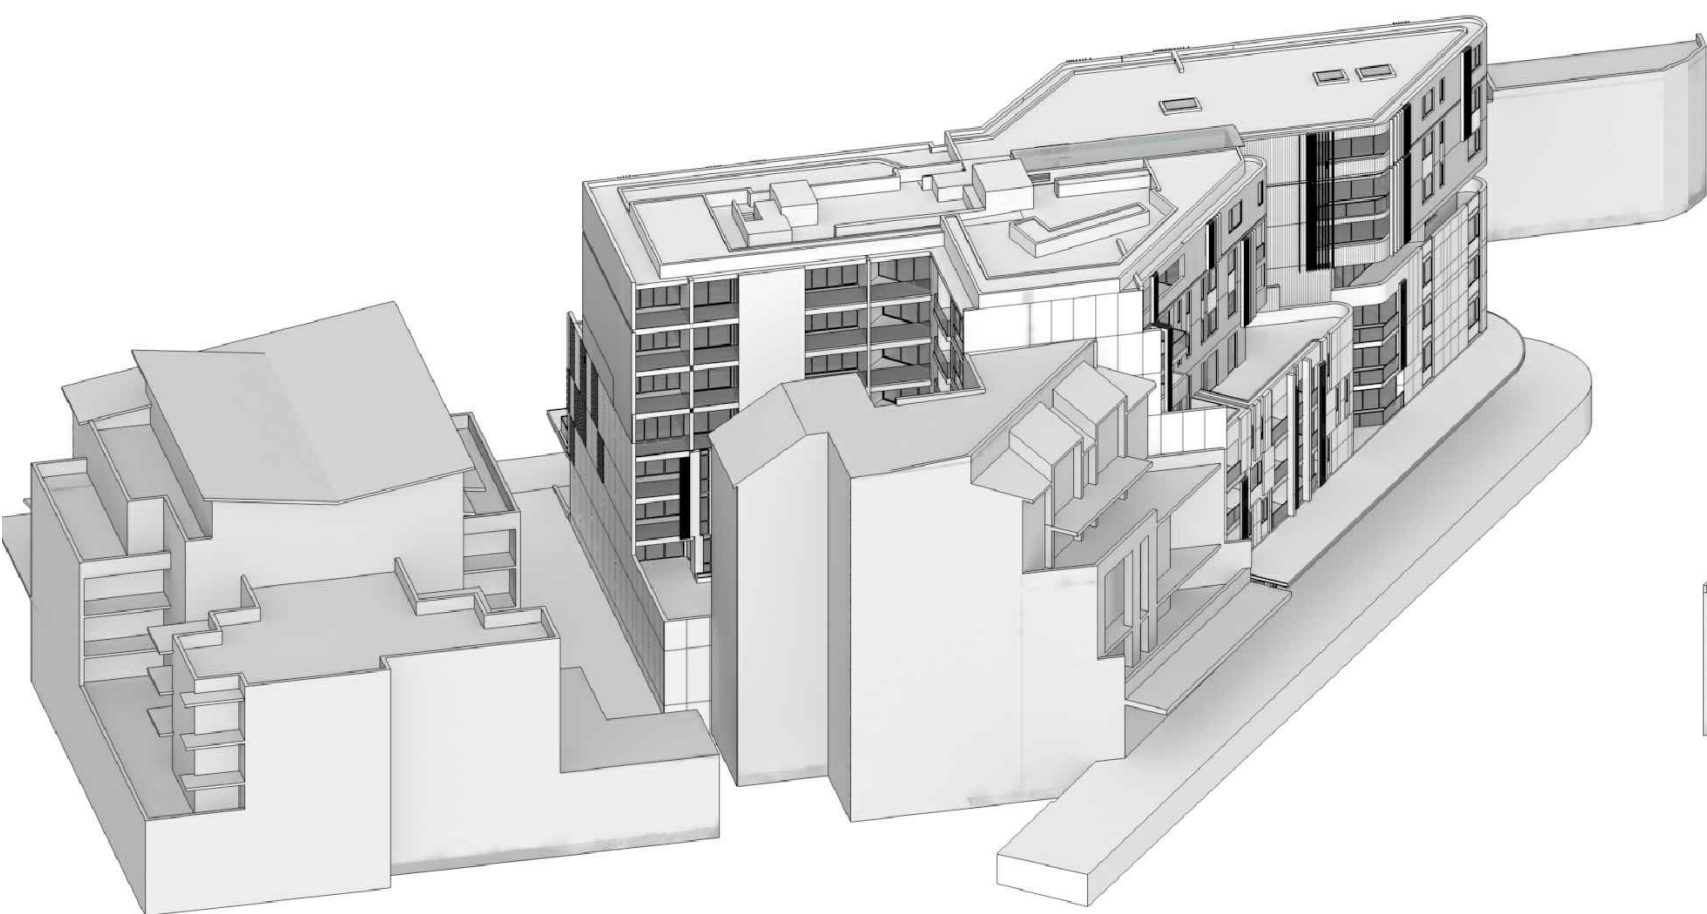

10:30am
21st JUNE

11:00am
21st JUNE

11:30am
21st JUNE

ALL DIMENSIONS & LEVELS TO BE CHECKED ON SITE BY CONTRACTOR PRIOR TO CONSTRUCTION. ALL BOUNDARIES & CONTOURS SUBJECT TO SURVEY. ALL RIGHTS RESERVED. THIS DRAWING MAY NOT BE REPRODUCED OR TRANSMITTED, IN PART OR IN WHOLE WITHOUT THE PERMISSION OF CRAWFORD ARCHITECTS PTY LTD

THIS DRAWING IS NOT TO BE USED FOR CONSTRUCTION UNLESS APPROVED BY A DIRECTOR OF CRAWFORD ARCHITECTS PTY LTD

© CRAWFORD ARCHITECTS PTY LTD 2017
SUITE 3.01, LEVEL 3 80 MOUNT STREET
NORTH SYDNEY, NSW 2060 AUSTRALIA
ABN: 56 120 779 106
NOMINATED ARCHITECTS:
TONY GRAY 5303 & PAUL GOOSELL 6726

P 02 9660 3644 www.crawford.com.au
E arch@crawford.com.au

ISSUE	DATE	AMENDMENTS
D	19/11/20	AMENDED DA: RESPONSE LETTER
C	19/08/28	DA REVISIONS
B	19/08/23	CLIENT AND CONSULTANT ISSUE
A	19/05/03	DA ISSUE

CLIENT
DEVELOPMENTLINK

PROJECT
MIXED USE DEVELOPMENT
LOTS 1,2,3,4 - D.P.9900
8 OAKS AVENUE, DEE WHY NSW 2099

TITLE
DIRECT SOLAR ANALYSIS

SCALE
N.T.S.

APPROVED
DRAWN
CHECKED

DATE
STATUS

PG
LP
-

NOV 2018
DA

PROJECT NUMBER
18041

DRAWING NUMBER

A400

ISSUE

D crawford
architects



APPENDIX D – GROUND FLOOR PLAN

APX D – P2


8.2
NATIONWIDE HOUSE ENERGY RATING SCHEME
24.3 MJ/m²
www.nathers.gov.au

Certificate no.: 0003357233
Assessor Name: Damian O'Toole
Accreditation no.: 20420
Certificate date: 29 Apr 2019
Dwelling Address: 8 OAKS AVE DEE WHY, NSW 2099
www.nathers.gov.au

ABSA
Australian Building Sustainability Association

Accreditation Period: 2018-2019
Assessor Name: Damian O'Toole
Assessor Number: 214121
Assessor Signature: [Signature]

NBSA Assessments completed within the accreditation period are part of the ABSA quality audit system.

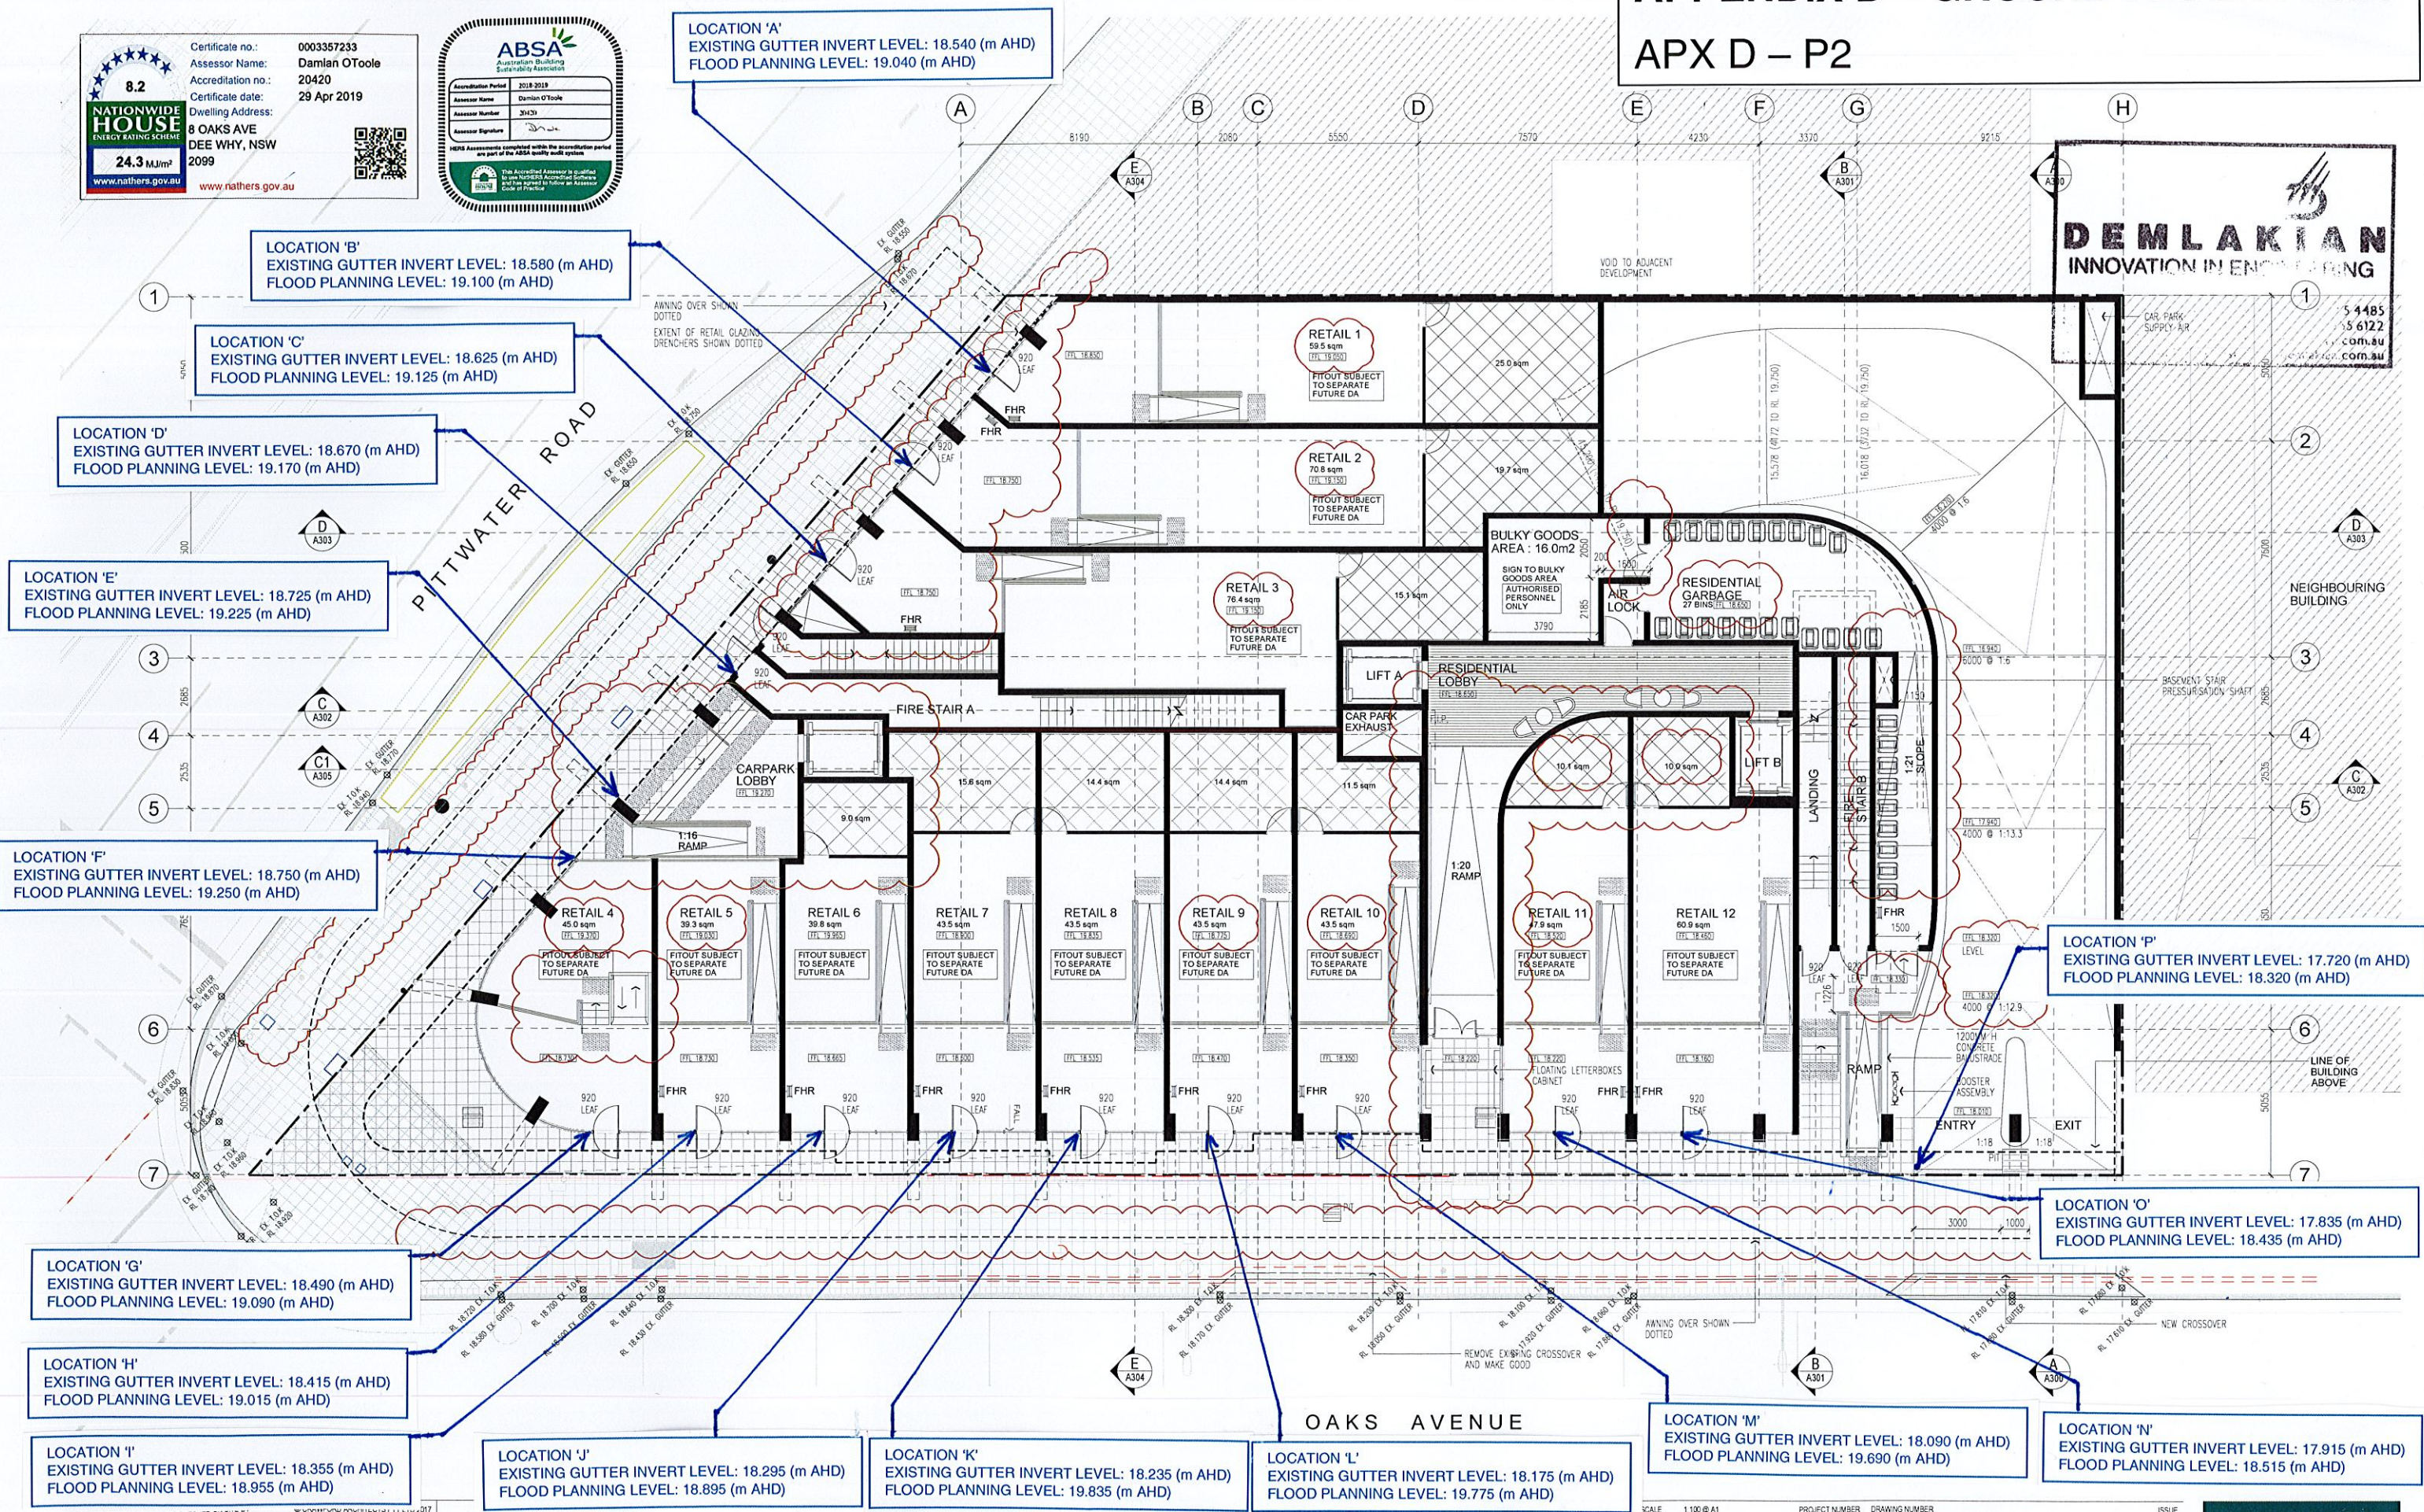

DEMLAKIAN
INNOVATION IN ENGINEERING

5 4485
5 6122
com.au

CONTRACTOR PRIOR TO CONSTRUCTION ALL BOUNDARIES & CONTOURS SUBJECT TO SURVEY. ALL RIGHTS RESERVED. THIS DRAWING MAY NOT BE REPRODUCED OR TRANSMITTED, IN PART OR IN WHOLE WITHOUT THE PERMISSION OF CRAWFORD ARCHITECTS PTY LTD

SUITE 3.01, LEVEL 3.80 MOUNT STREET NORTH SYDNEY, NSW 2060 AUSTRALIA
ABN 56 100 779 106
NOMINATED ARCHITECTS
TONY GRAY 5303 & PAUL GODSELL 6726
ARCHITECTS PTY LTD

THIS DRAWING IS NOT TO BE USED FOR CONSTRUCTION UNLESS APPROVED BY A DIRECTOR OF CRAWFORD ARCHITECTS PTY LTD

P 02 9660 3544 www.crawford.com.au
E arch@crawford.com.au

DEVELOPMENTLINK
MIXED USE DEVELOPMENT
LOTS 1,2,3,4 - D.P.9900
8 OAKS AVENUE, DEE WHY NSW 2099

GROUND FLOOR PLAN

SCALE: 1:100 @ A1
1:200 @ A3

APPROVED PG
DRAWN MN
CHECKED
DATE NOV 2018
STATUS DA

PROJECT NUMBER 18041
DRAWING NUMBER
ISSUE

A104

N crawford architects