



CONTENTS

NO.	DESCRIPTION	...
0.1		COVER PAGE
0.2		SITE ANALYSIS PLAN
0.3		SITE PLAN
0.4		EXISTING PLAN
0.5		PROPOSED FLOOR PLAN
0.6		SECTION & ELEVATION

ALTERATIONS AND ADDITIONS TO EXISTING DWELLING

110/11 LAWRENCE STREET, FRESHWATER 2096


NORTHERN BEACHES COUNCIL



P1



P2

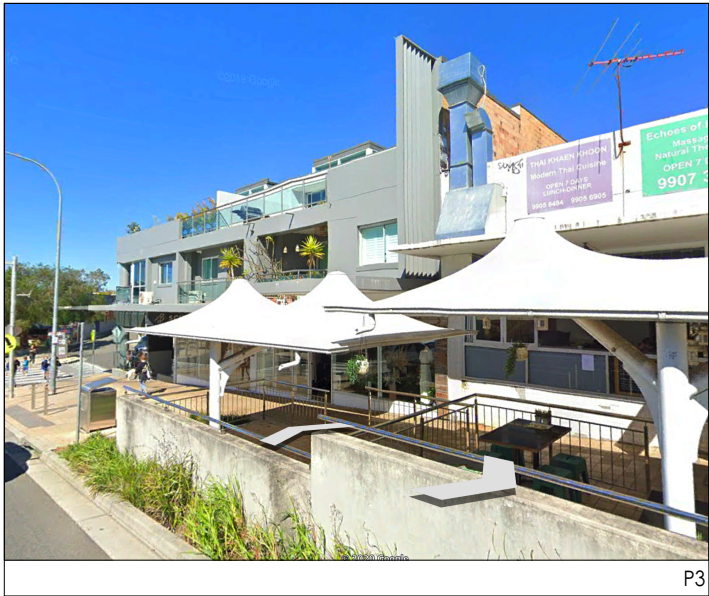


P3



P4



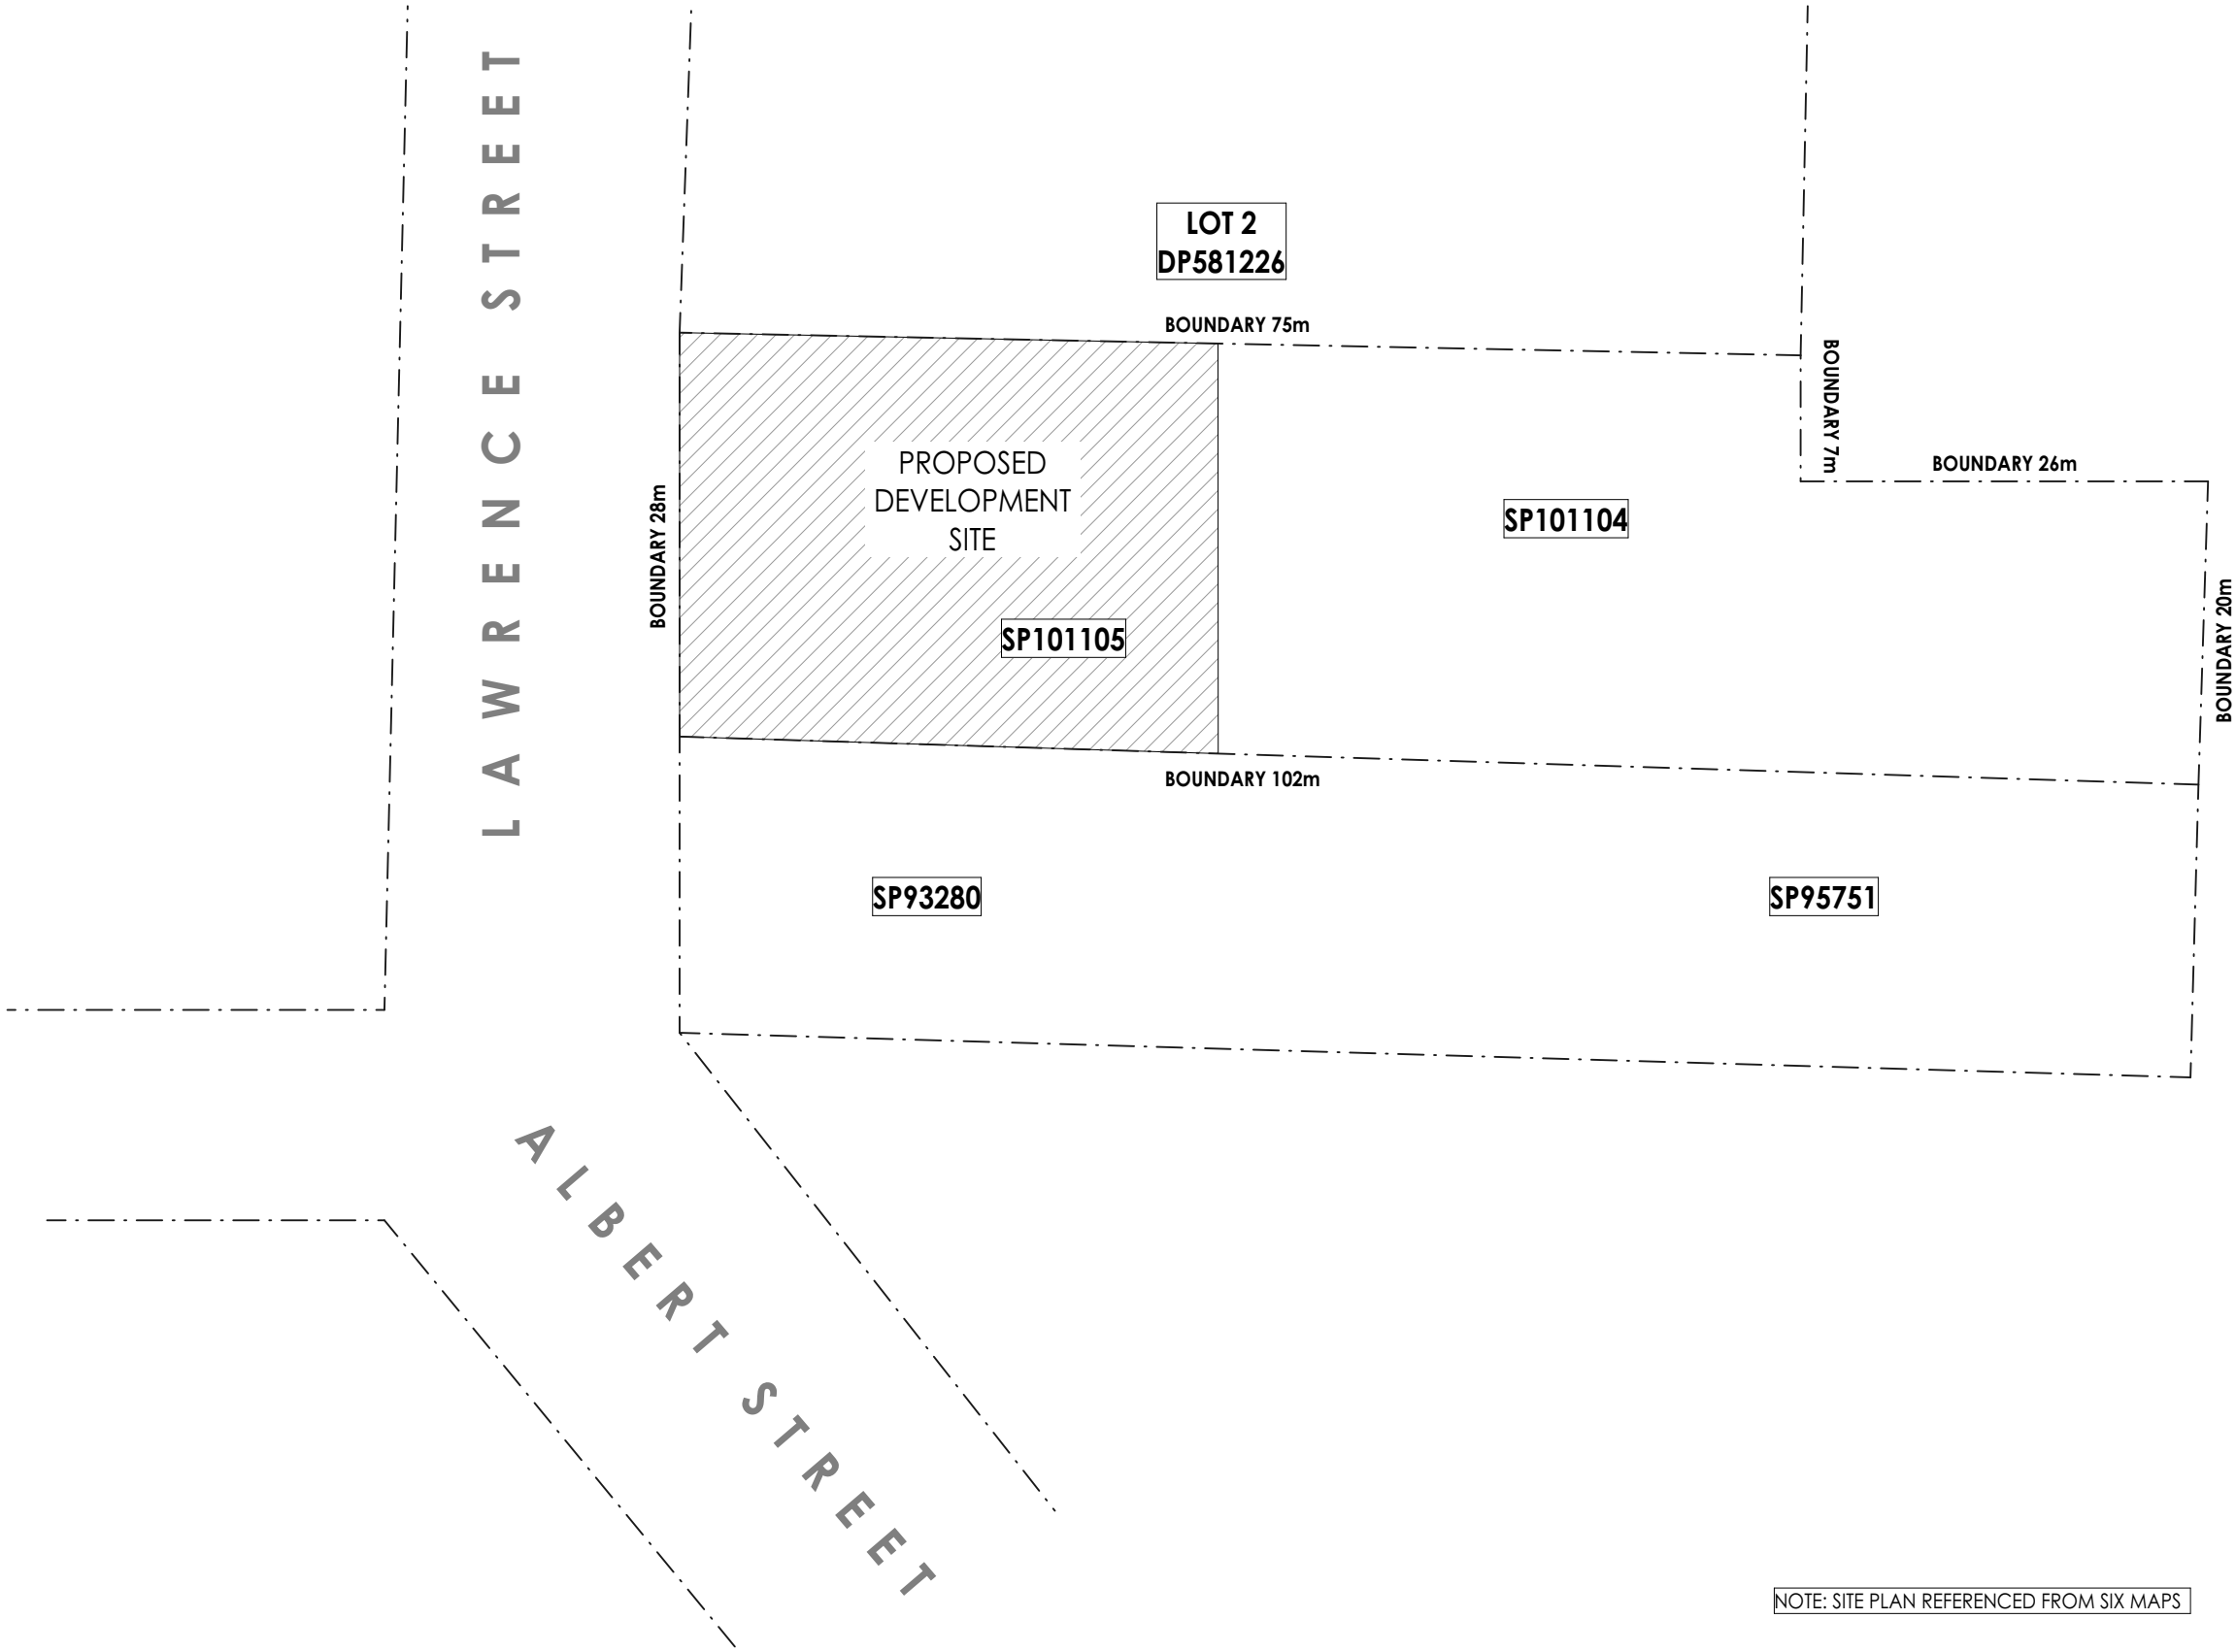

2.

SITE PLAN

1:500



SITE PLAN

ADDRESS:
110/11 LAWRENCE STREET,
FRESHWATER 2096


CLIENT:
X


ALTERATIONS AND ADDITIONS



ZONE: B2	TITLE: PLAN NO. - /-SP101104, SP101105
COUNCIL: NORTHERN BEACHES	DATE: 28/10/20
SCALE: 1:200	0 1 5m 10m

PROJECT:

SHEET No:
0.3

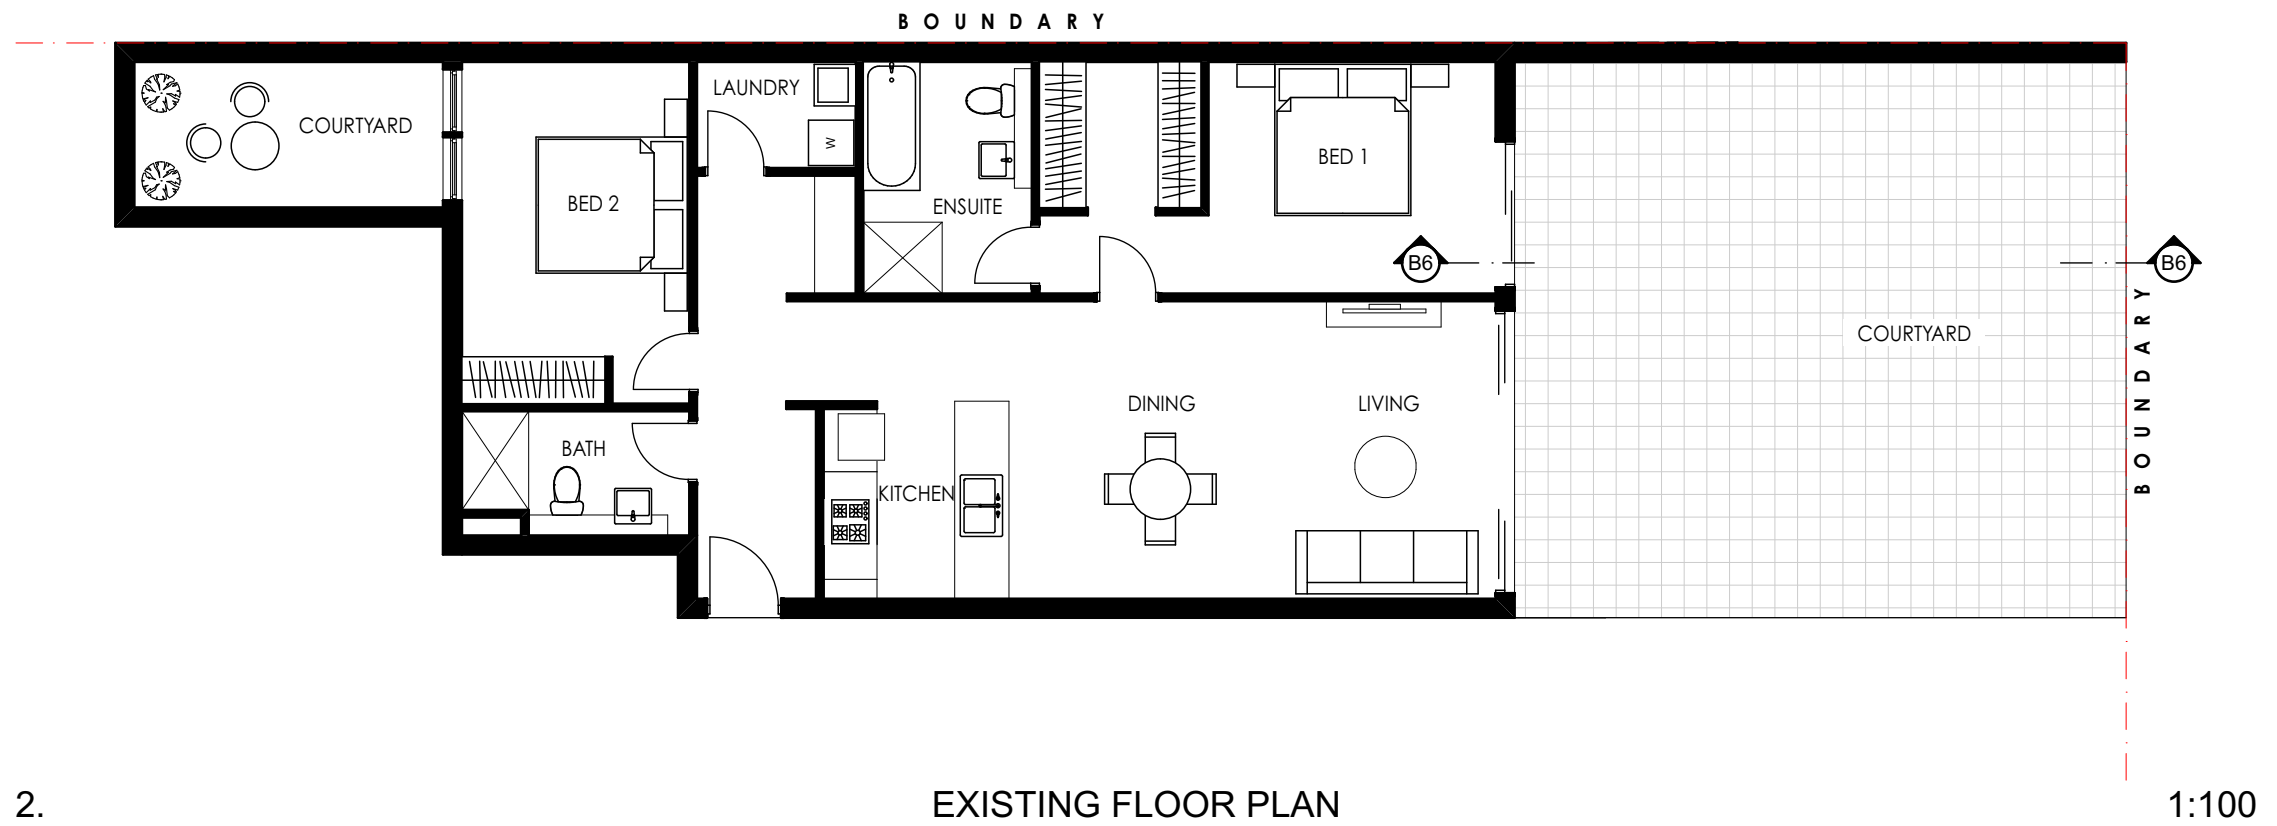

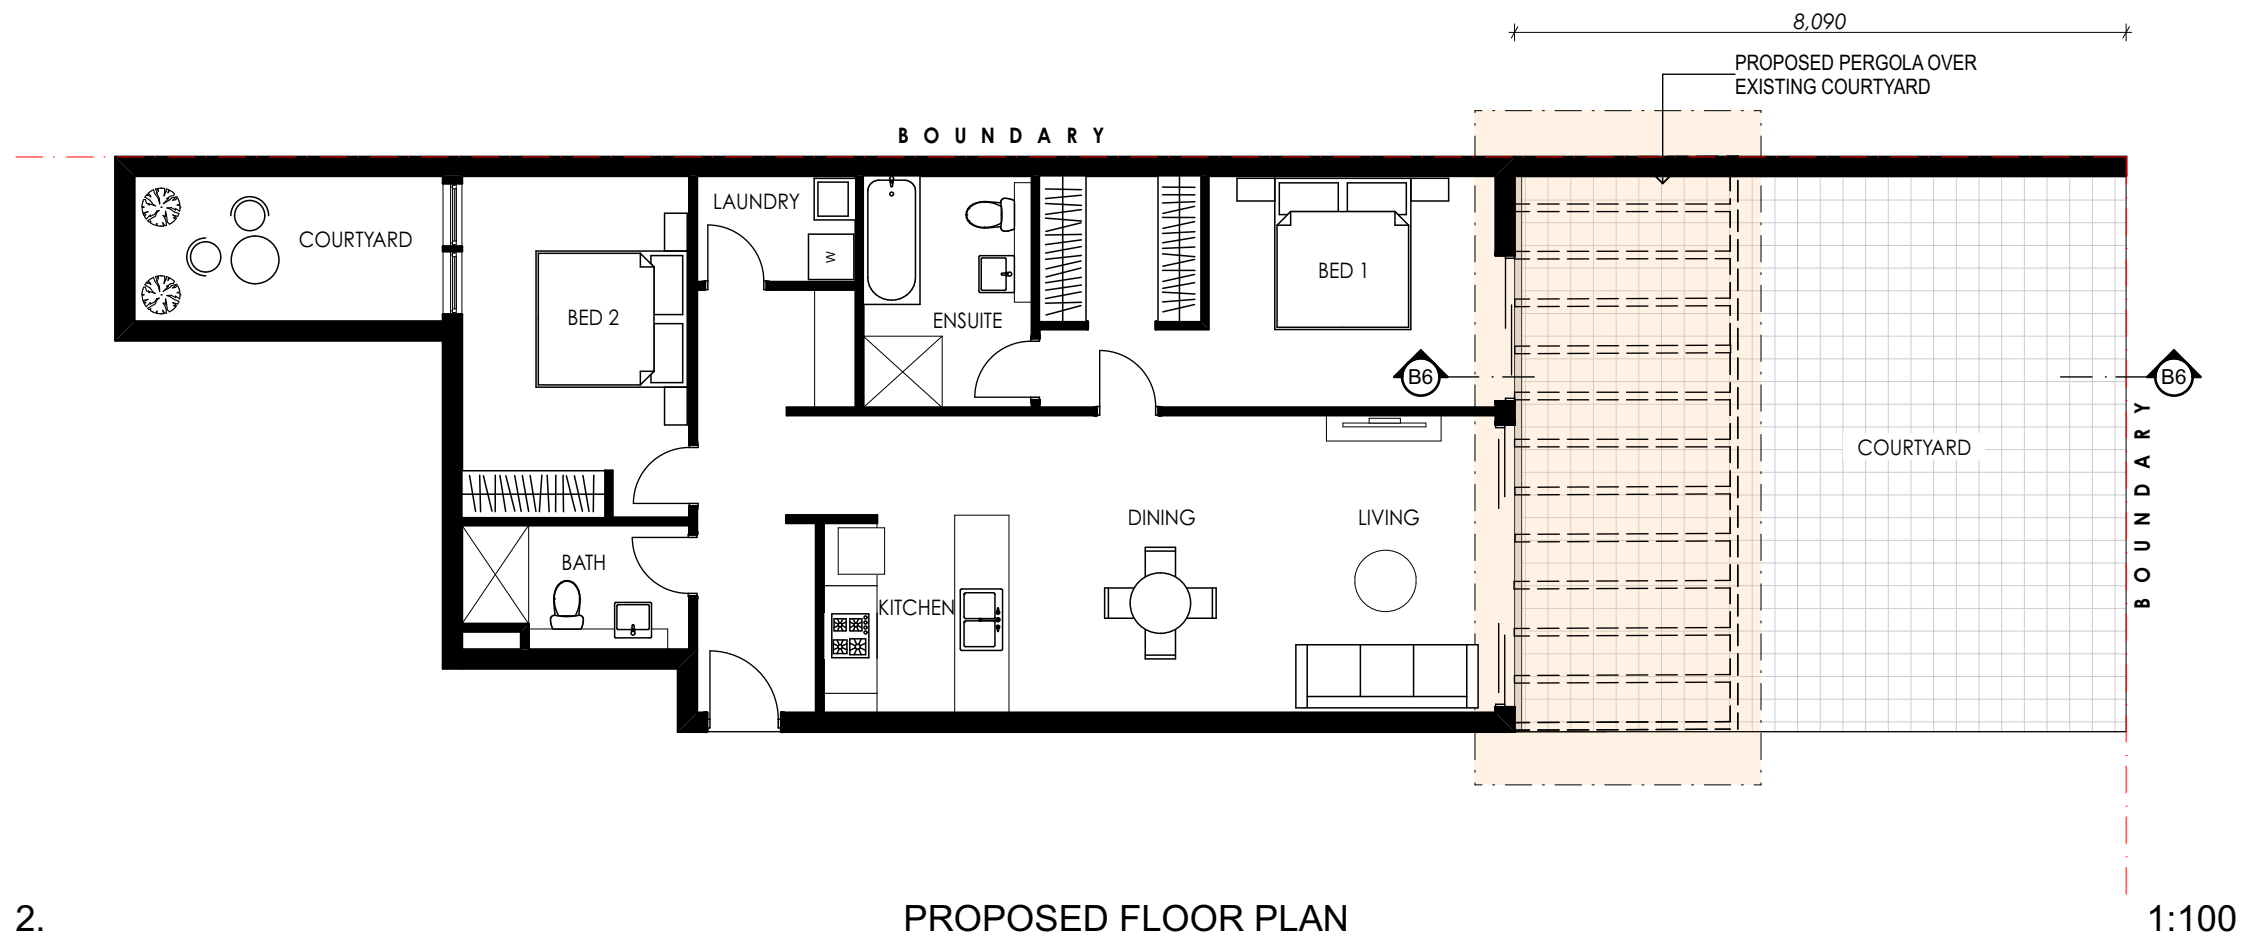

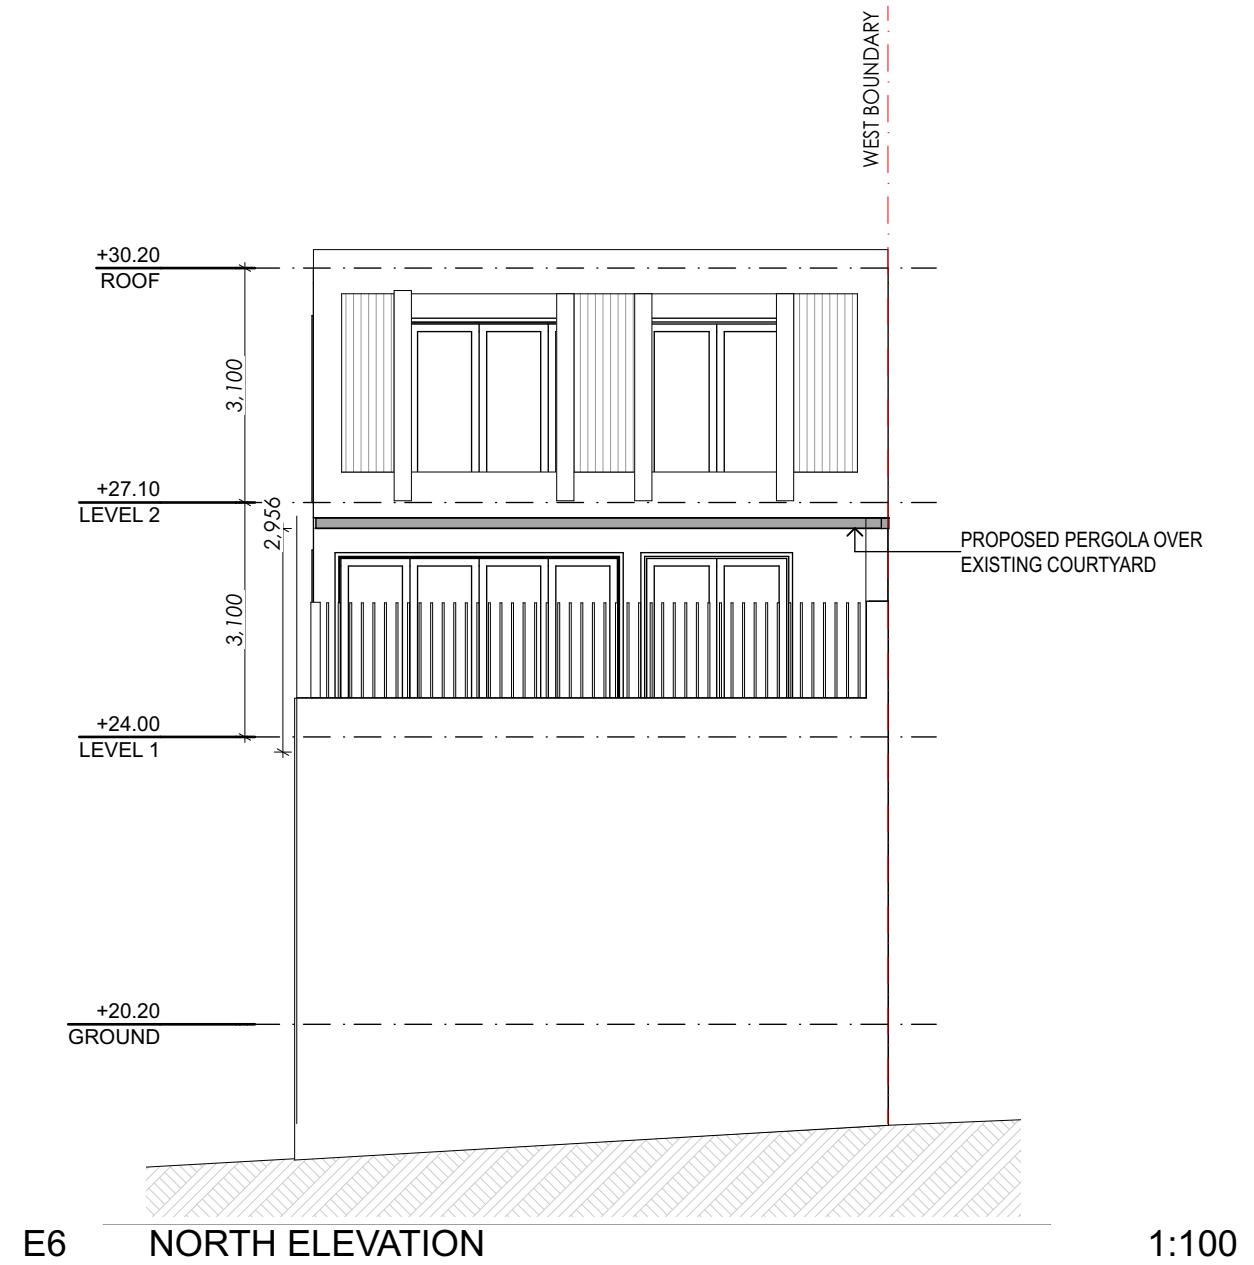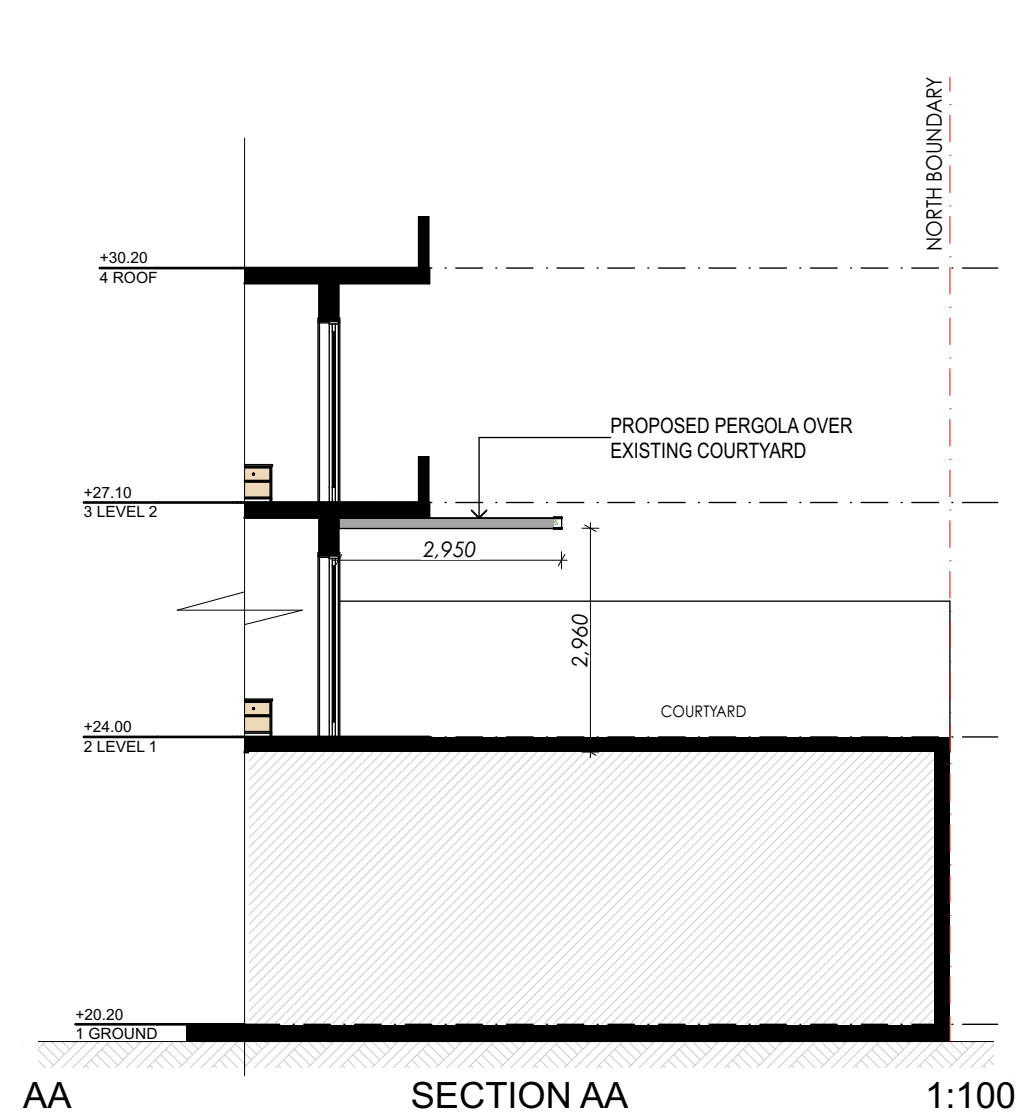

SECTION & ELEVATION

ADDRESS:
110/11 LAWRENCE STREET,
FRESHWATER 2096

CLIENT:
X

ALTERATIONS AND ADDITIONS


ZONE: B2 TITLE: PLAN NO. - /-SP101104, SP101105
COUNCIL: NORTHERN BEACHES DATE: 28/10/20
SCALE:


PROJECT:

SHEET No:


0.6

Muurbevestiging
Wall fixation
Fixation murale
Fassadenmontage

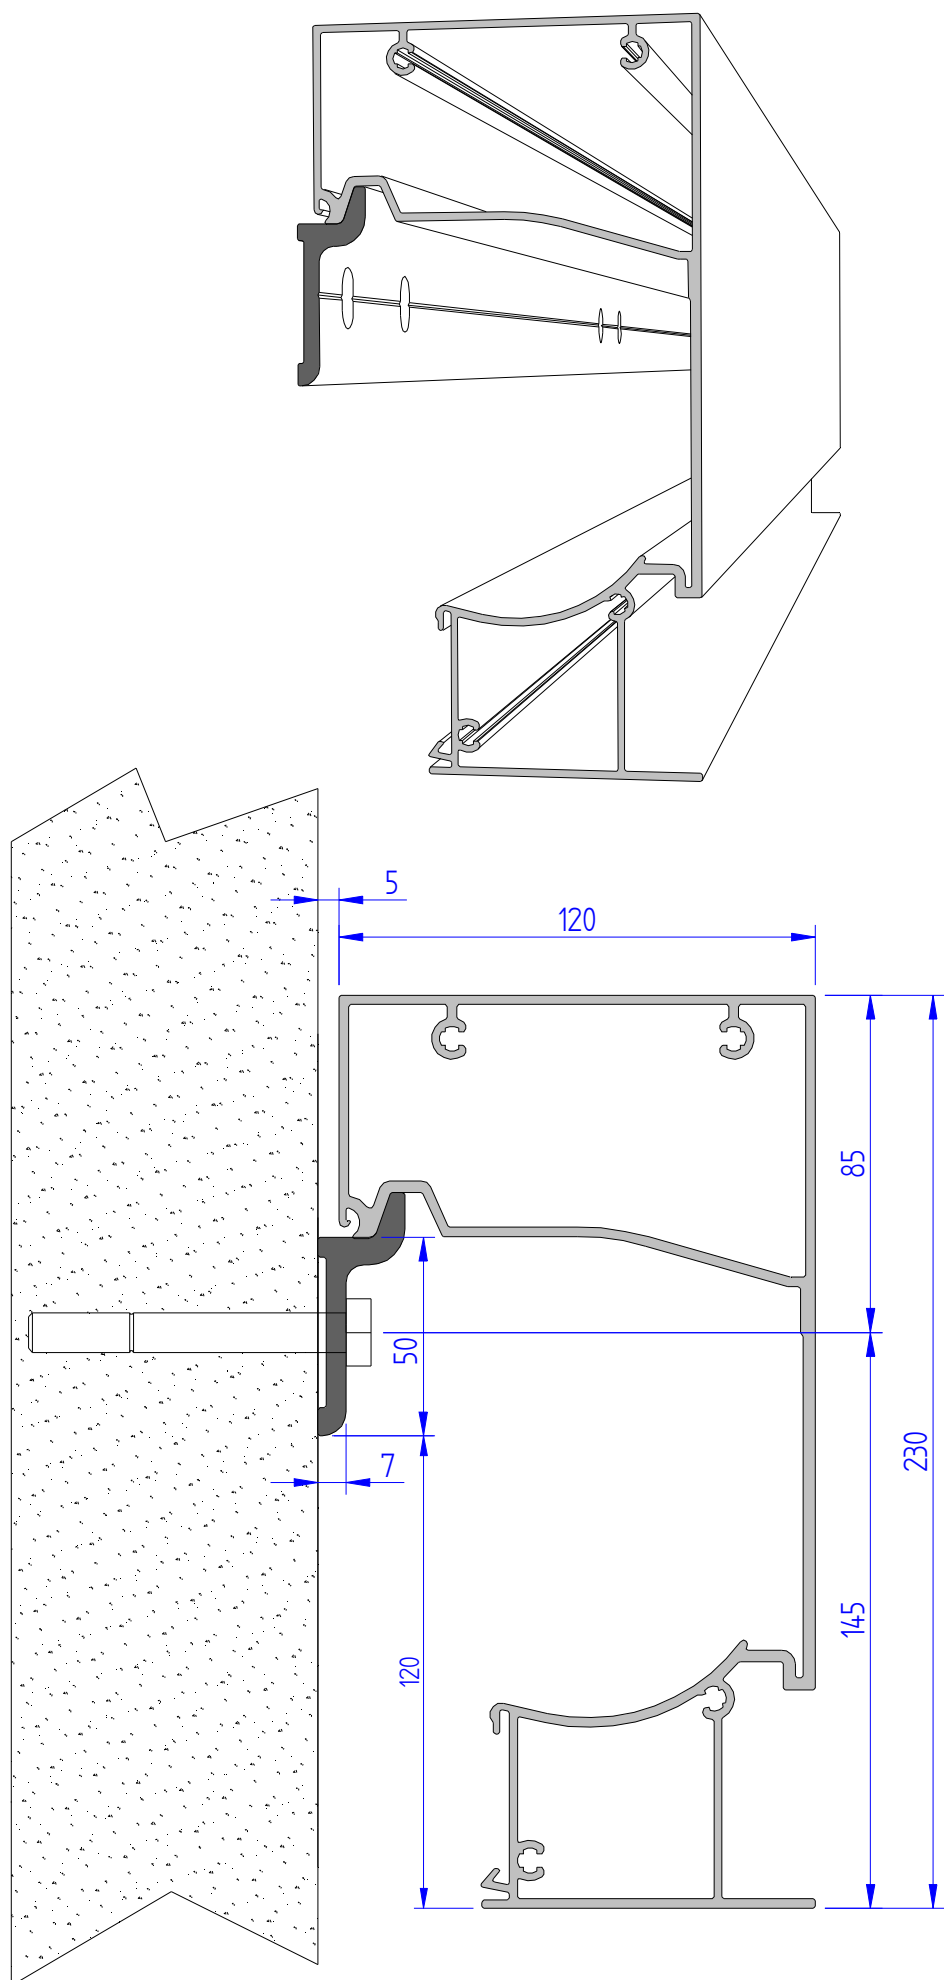


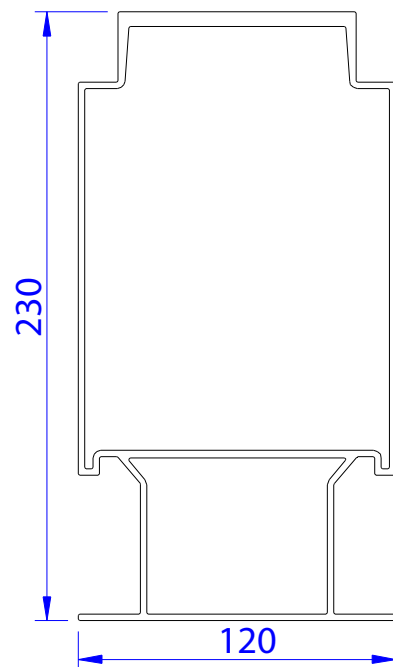


Housing

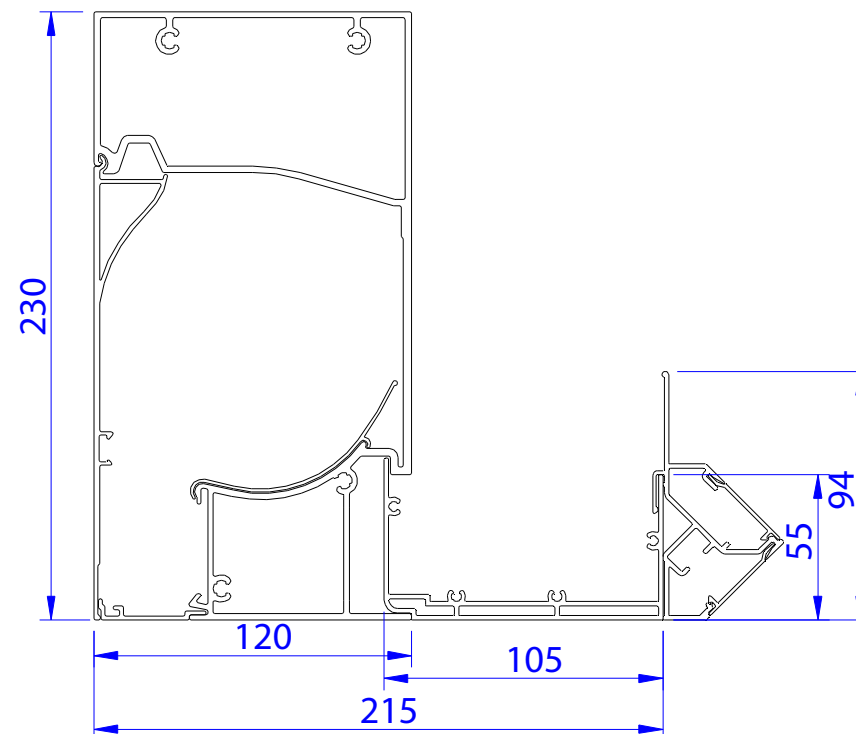

Main Housing

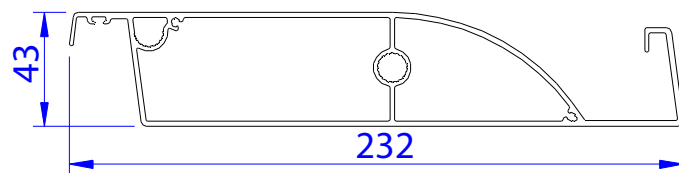

Louver

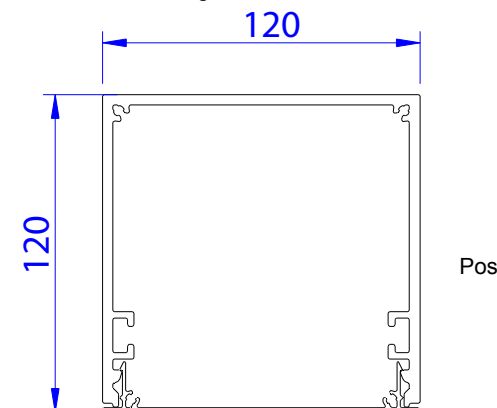

Post

		A3	Drawing: ES0008
		Checked: Steve N	Art.nr. : -
 EUROLA LEADERS IN RETRACTABLE WEATHER SMART SYSTEMS	Product:	SKYLINE Cross-Sections	Date: 17/08/2016