



LONG REEF GOLF CLUB - COLLAROY

DA PACKAGE

ANZAC AVENUE, COLLAROY, NSW, 2097



CONTENTS



01

SITE ANALYSIS

DA03 CHAPTER	SITE ANALYSIS
DA04	SITE LOCALITY PLAN
DA05	AERIAL PHOTOGRAPH
DA06	CONTEXT PLAN AND SURVEY
DA07	STREETSCAPE ELEVATIONS
DA07A	ANALYSIS
DA07B	OPPORTUNITIES AND CONSTRAINTS

02

ARCHITECTURAL DRAWINGS




DA08 CHAPTER	ARCHITECTURAL DRAWINGS
DA09	SITE PLAN - EXISTING
DA09A	SITE PLAN - DEMOLITION
DA10	GROUND FLOOR - DEMOLITION PLAN
DA11	ROOF - DEMOLITION PLAN
DA12	SITE PLAN - PROPOSED
DA13	GROUND FLOOR PLAN - PROPOSED
DA14	LEVEL 1 FLOOR PLAN - PROPOSED
DA15	ROOF PLAN - PROPOSED
DA16	ELEVATIONS 01
DA17	ELEVATIONS 02
DA18	SECTIONS 01 & 02
DA19	DRIVEWAY DESIGN PLAN
DA19A	WORKS MANAGEMENT PLAN

03

DESIGN RESPONSE

DA20 CHAPTER	DESIGN RESPONSE
DA22	INSPIRATION
DA23	MATERIALITY
DA25A	VISUALISATION
DA26B	VISUALISATION
DA27C	VISUALISATION

HISTORIC CONTEXT

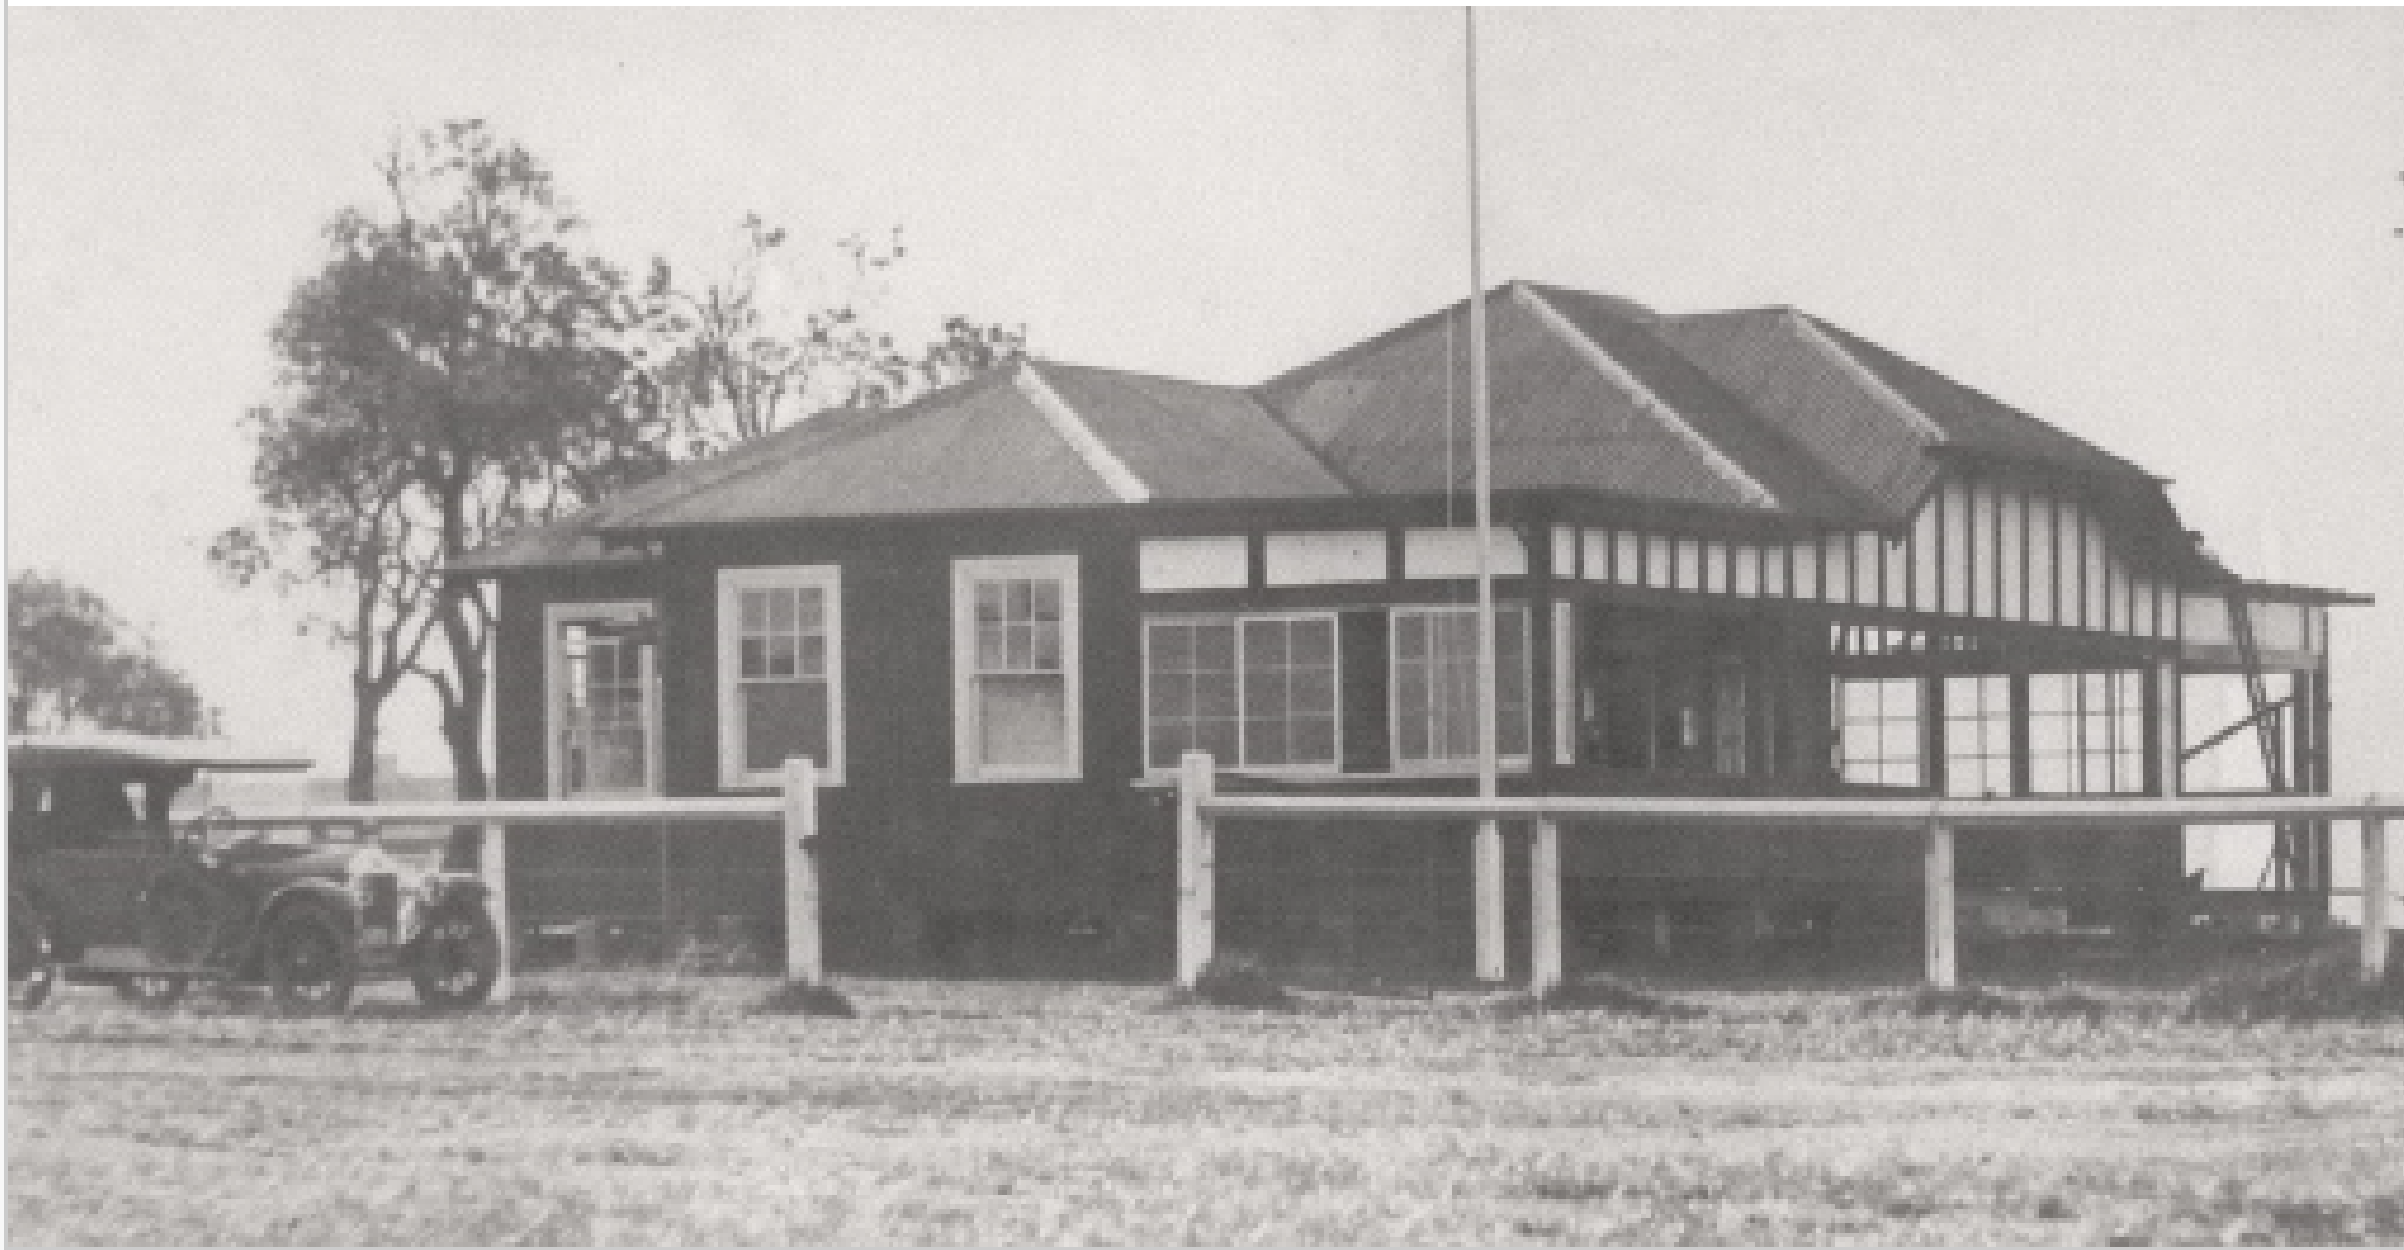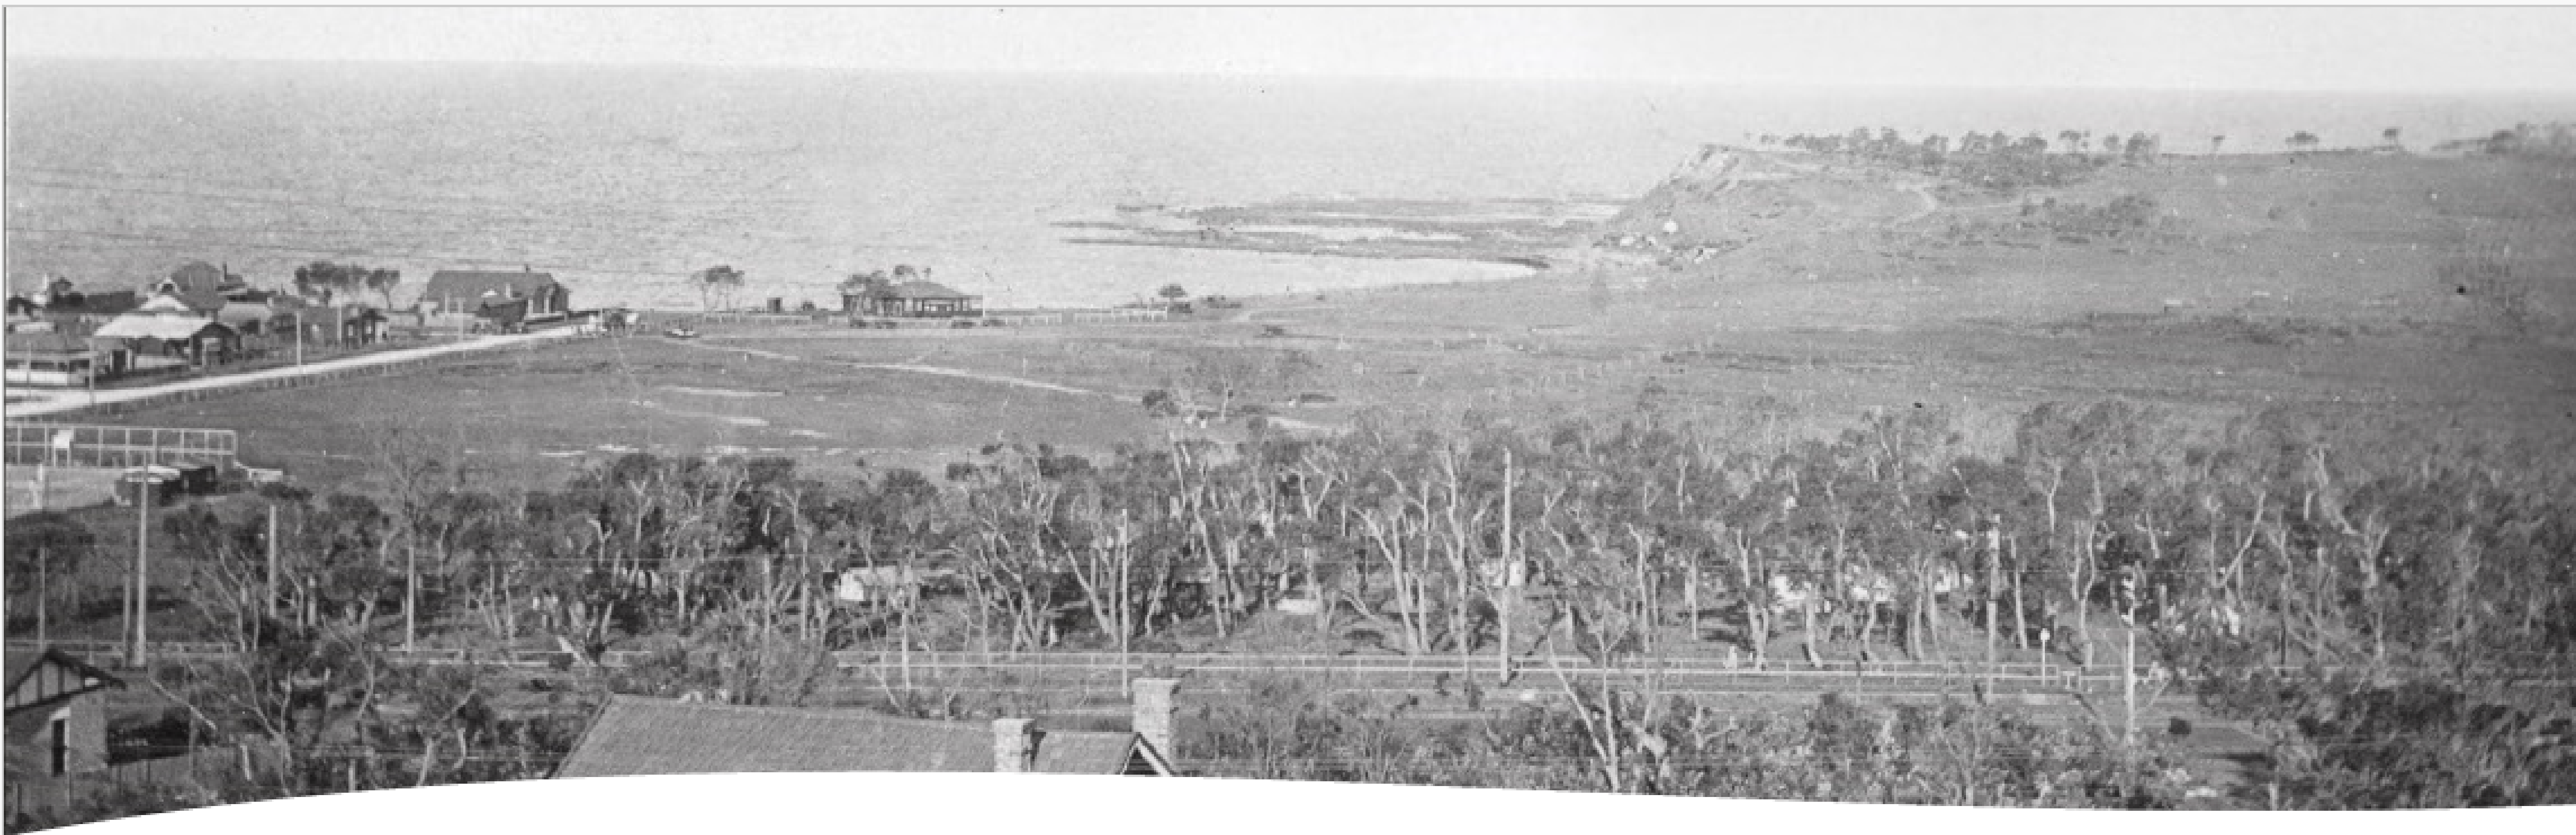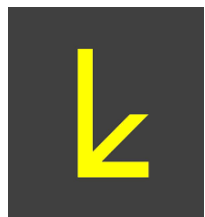

Long Reef Golf Club

- Established in 1921
- Major lessee within Griffith Park
- For Members and the Community
- Northern Beaches landmark
- Over 125,000 visitors annually
- Continued investment back into the facilities and Griffith Park

no.	date	issue / revision	by
PS	25.02.25	DA ISSUE	MD
PS	20.02.2025	DA ISSUE	MD
PS	13.02.2025	PROGRESS FOR REVIEW	MD

project	drawing no.	issue
2023-305	DA02	P3
scale 01 A1	designed	checked
1 : 1	MD	BVI

SITE ANALYSIS

01

SITE LOCALITY PLAN



SURROUNDING CONTEXT

- 1 Long Reef Golf Course
- 2 Griffith Dog Park
- 3 Griffith Park Playground
- 4 Pro Shop
- 5 General Shops and retail
- 6 Warringah Retirement village
- 7 Elizabeth Jenkins Age Care
- 8 The Collaroy Centre
- 9 The Collaroy
- 10 Collaroy Surf Club
- 11 Collaroy Beach Playground
- 12 Sargood on Collaroy
- 13 Long Reef Surf Club
- 14 Dee Why Lagoon
- 15 Residential Zone
- 16 Bicentennial Coastal Walk
- 17 Collaroy Basin
- 18 Fishermans Beach
- 19 Long Reef Beach

★ Site



PS	23.02.25	DA ISSUE	MD
PS	20.02.2025	DA ISSUE	MD
PS	15.01.2025	PROGRESS FOR REVIEW	
PS	05.11.2024	PRELIMINARY ISSUE	BBR
PS	04.11.2024	PRELIMINARY ISSUE	MD
MD	DATE	ISSUE / revision	BY

project	2023-305	drawing no.	DA04	issue	P5
scale	10 A1	designed	BBR	checked	BVI
	1 : 2				

AERIAL PHOTOGRAPH



LONG REEF:

Long Reef is a perfect stretch of white sand located on the Northern Beaches, approximately 21 kilometres from Sydney's CBD. There are many submerged shipwrecks off Long Reef Aquatic Reserve. In the 1970s and 80s, many vessels were purposely sunk off Long Reef Aquatic Reserve to create artificial reefs, including the Manly ferries Dee Why and Bellubera.

The offshore reef in the north (the Long Reef Bombora) starts to break at one metre or so and in a big south swell can produce a beautiful wave up to five metres. Reliable sandbanks shape beach breaks that are great for beginners and intermediate surfers. On weekdays there's every chance of getting a quality wave to yourself. At the north end there is Long Reef Headland, a protected aquatic reserve, and a golf course.

A walk to the top of the headland can often be rewarded by views of migrating whales. North Long Reef is also a favourite for windsurfing and kite surfing or hang gliding.



- - PEDESTRIAN PATH
- - BIKE PATH
- - VEHICLE PATH
- - SUN PATH

PS	23.02.25	DA ISSUE	MD
PS	20.02.2025	DA ISSUE	MD
PS	15.01.2025	PROGRESS FOR REVIEW	MD
PS	05.11.2024	PRELIMINARY ISSUE	BBR
PS	04.11.2024	PRELIMINARY ISSUE	MD
MD	DATE	ISSUE / revision	BY

project	2023-305	drawing no.	DA05	issue	P5
scale	@ A1	designed	BBR	checked	Checker

CONTEXT PLAN AND SURVEY




- ● ● ● ● - PEDESTRIAN PATH
- ● ● ● ● - BIKE PATH
- ◁ - SITE VIEW




PS	20.02.20	DA ISSUE	MD
PS	20.02.2020	DA ISSUE	MD
PS	18.01.2020	PROPOSAL FOR REVIEW	
PS	05.11.2019	PRELIMINARY ISSUE	BBR
MD	date	ISSUE / revision	by

project	2023-305	drawing no.	DA06	issue	P4
scale	0 A1	designed	BBR	checked	BVI
	1 : 400				


STREETSCAPE ELEVATIONS

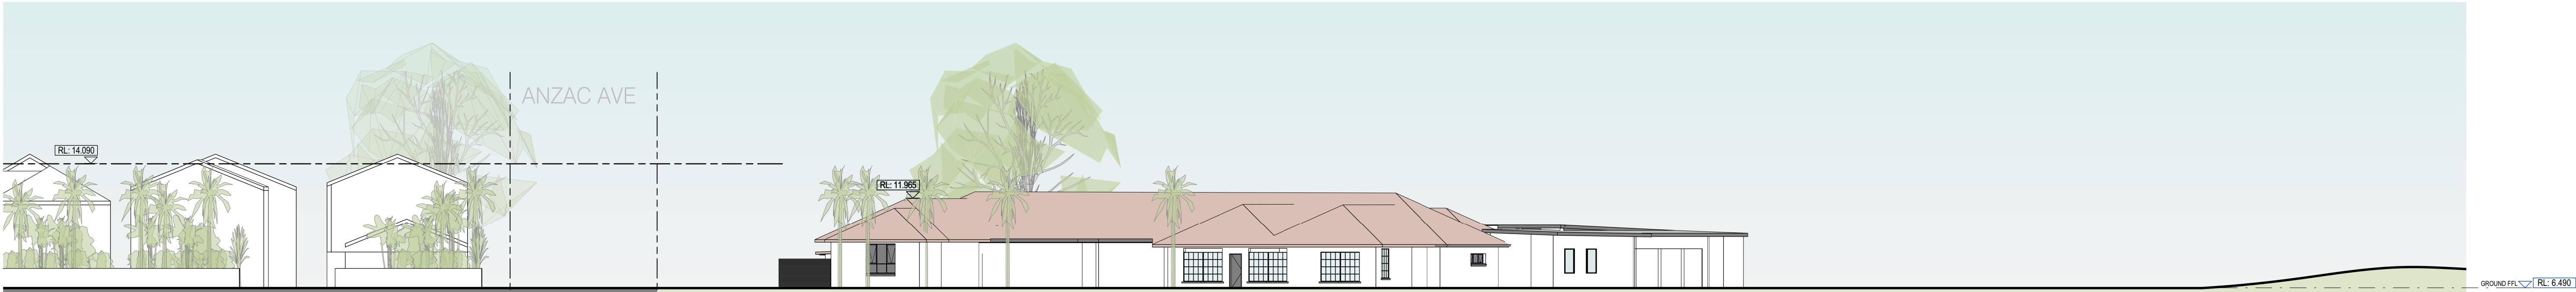

STREETSCAPE-EXISTING SEAVIEW PARADE 1 : 200

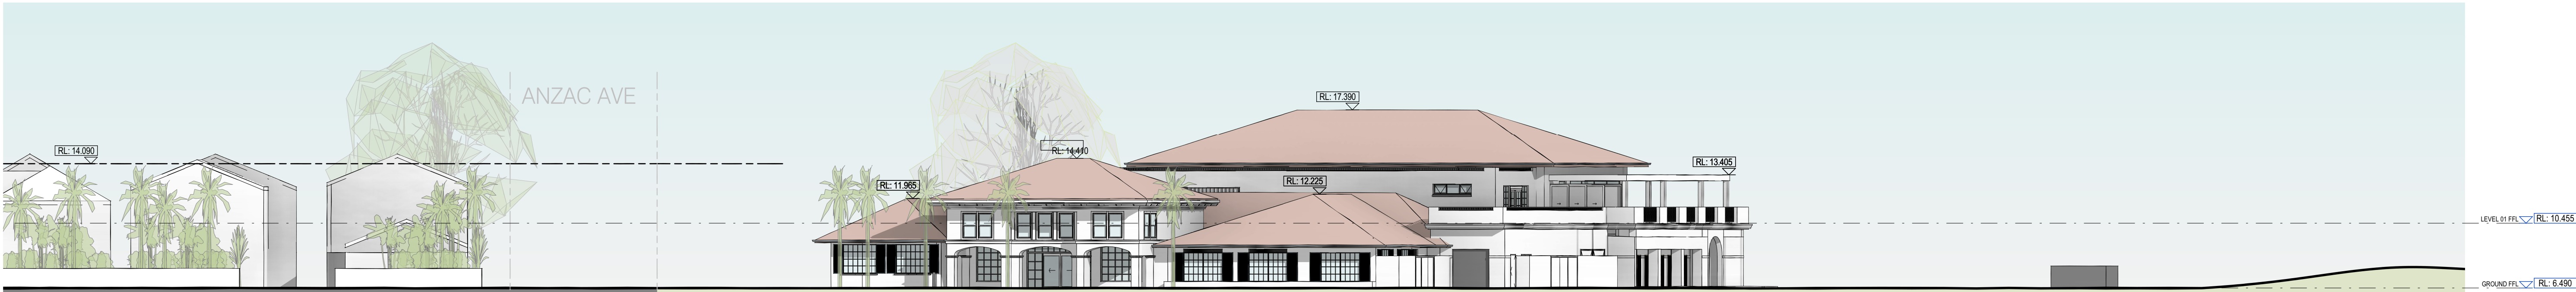

STREETSCAPE-PROPOSED SEAVIEW PARADE 1 : 200

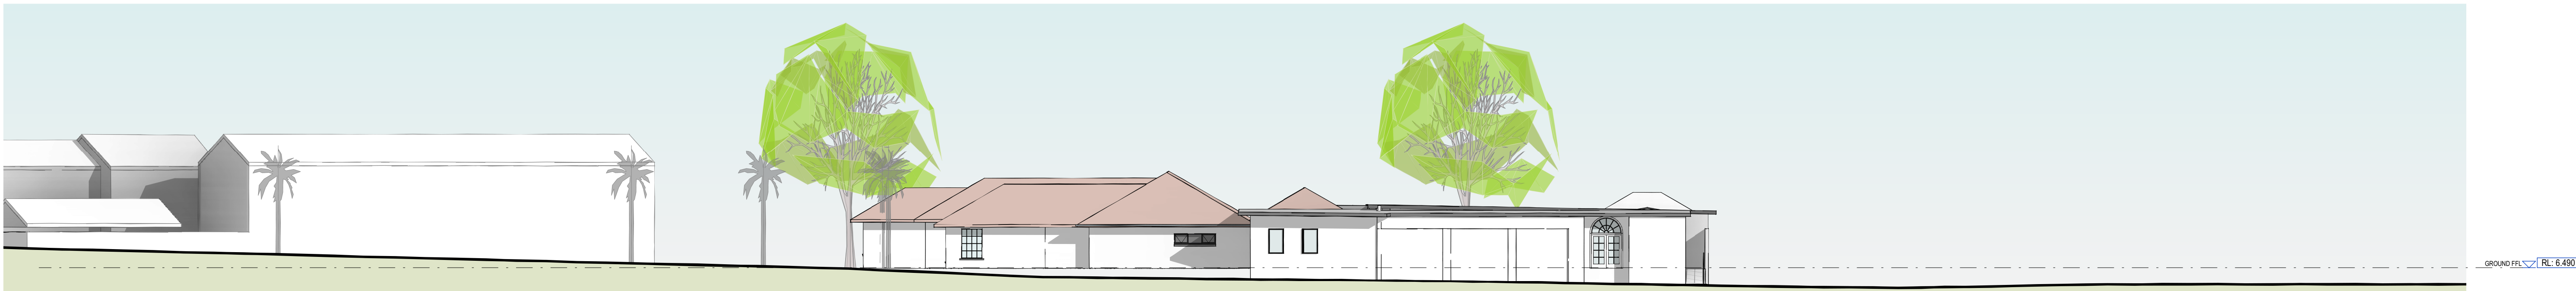

STREETSCAPE-EXISTING GOLF COURSE 1 : 200





STREETSCAPE-PROPOSED GOLF COURSE 1 : 200

no.	date	issue / revision	by
PS	20.02.2020	DA ISSUE	MD
PS	20.02.2020	DA ISSUE	MD
PS	19.02.2020	PRELIMINARY ISSUE	BBR
PS	19.02.2020	PROGRESS FOR REVIEW	BBR

project	drawing no.	issue
2023-305	DA07	P4
scale to A1	designed	checked
1 : 200	BBR	BVI


ANALYSIS

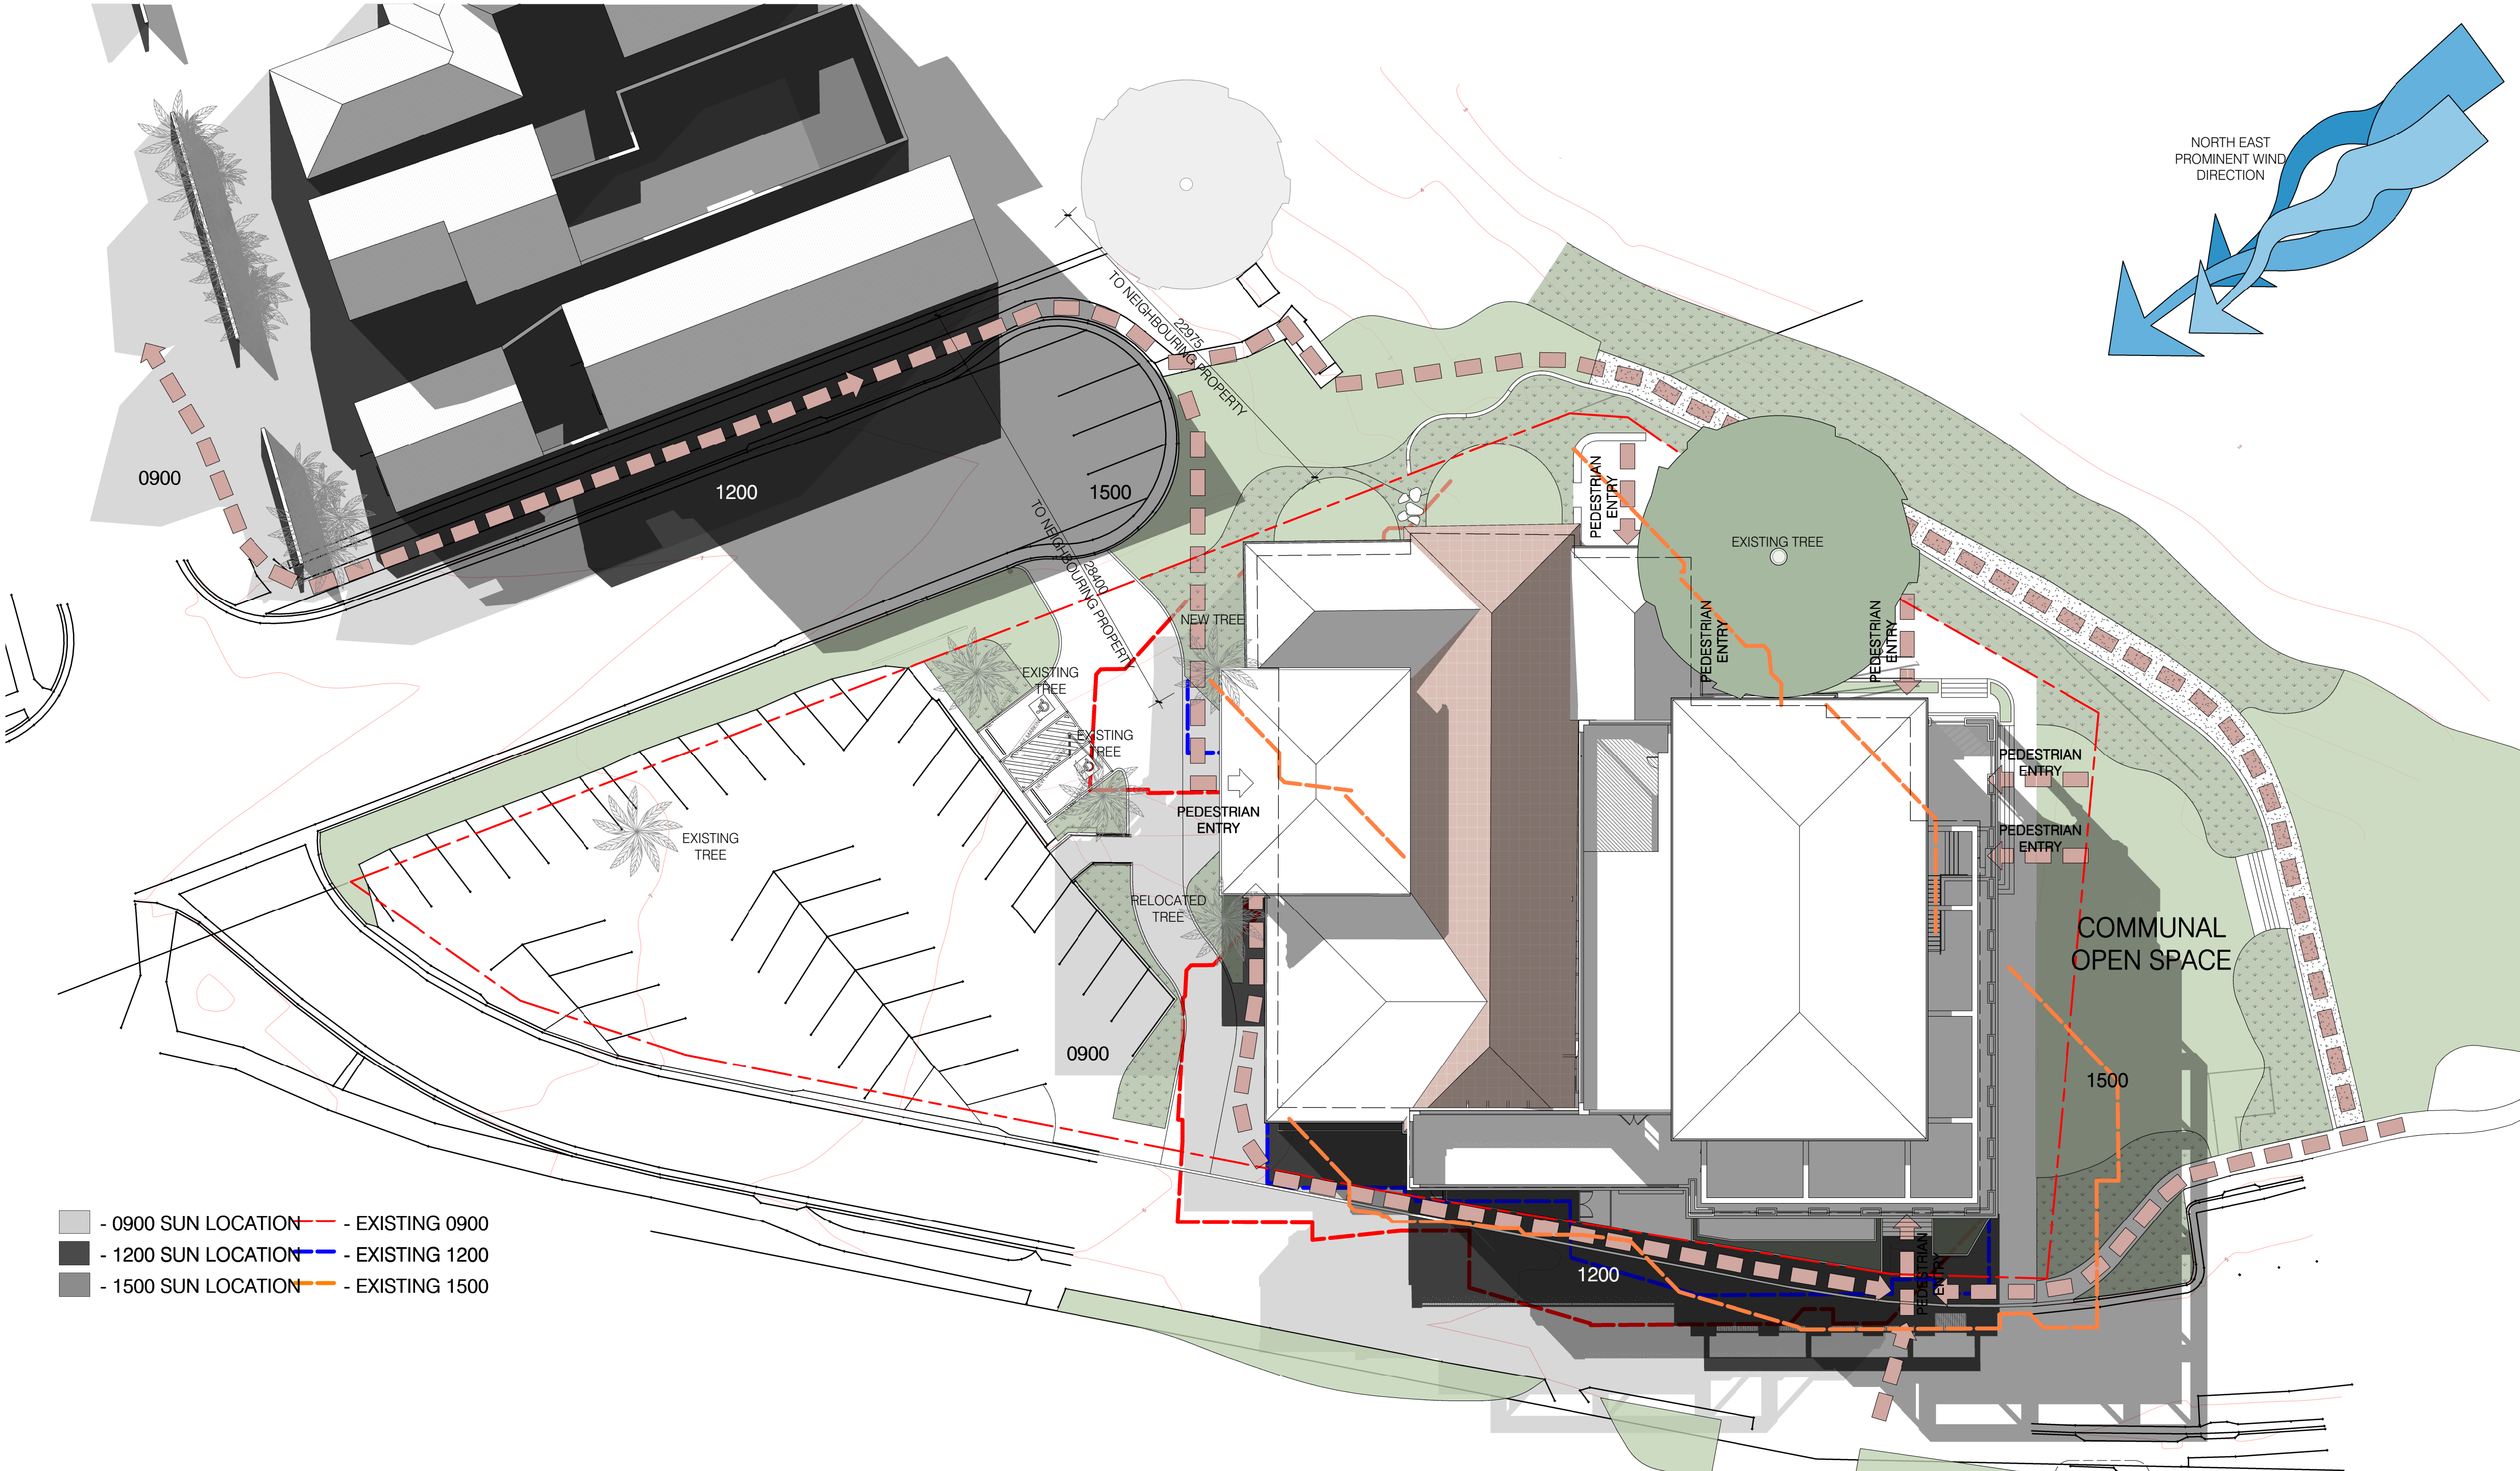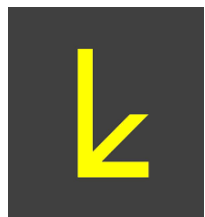

PS	25.02.25	DA ISSUE	MD
PS	25.02.2025	DA ISSUE	MD
PS	13.02.2025	PROGRESS FOR REVIEW	MD
MD	date	ISSUE / revision	by

project	2023-305	drawing no.	DA07A	issue	P3
scale	B1	designed	BBR	checked	BVI
	1 : 250				

OPPORTUNITIES AND CONSTRAINTS

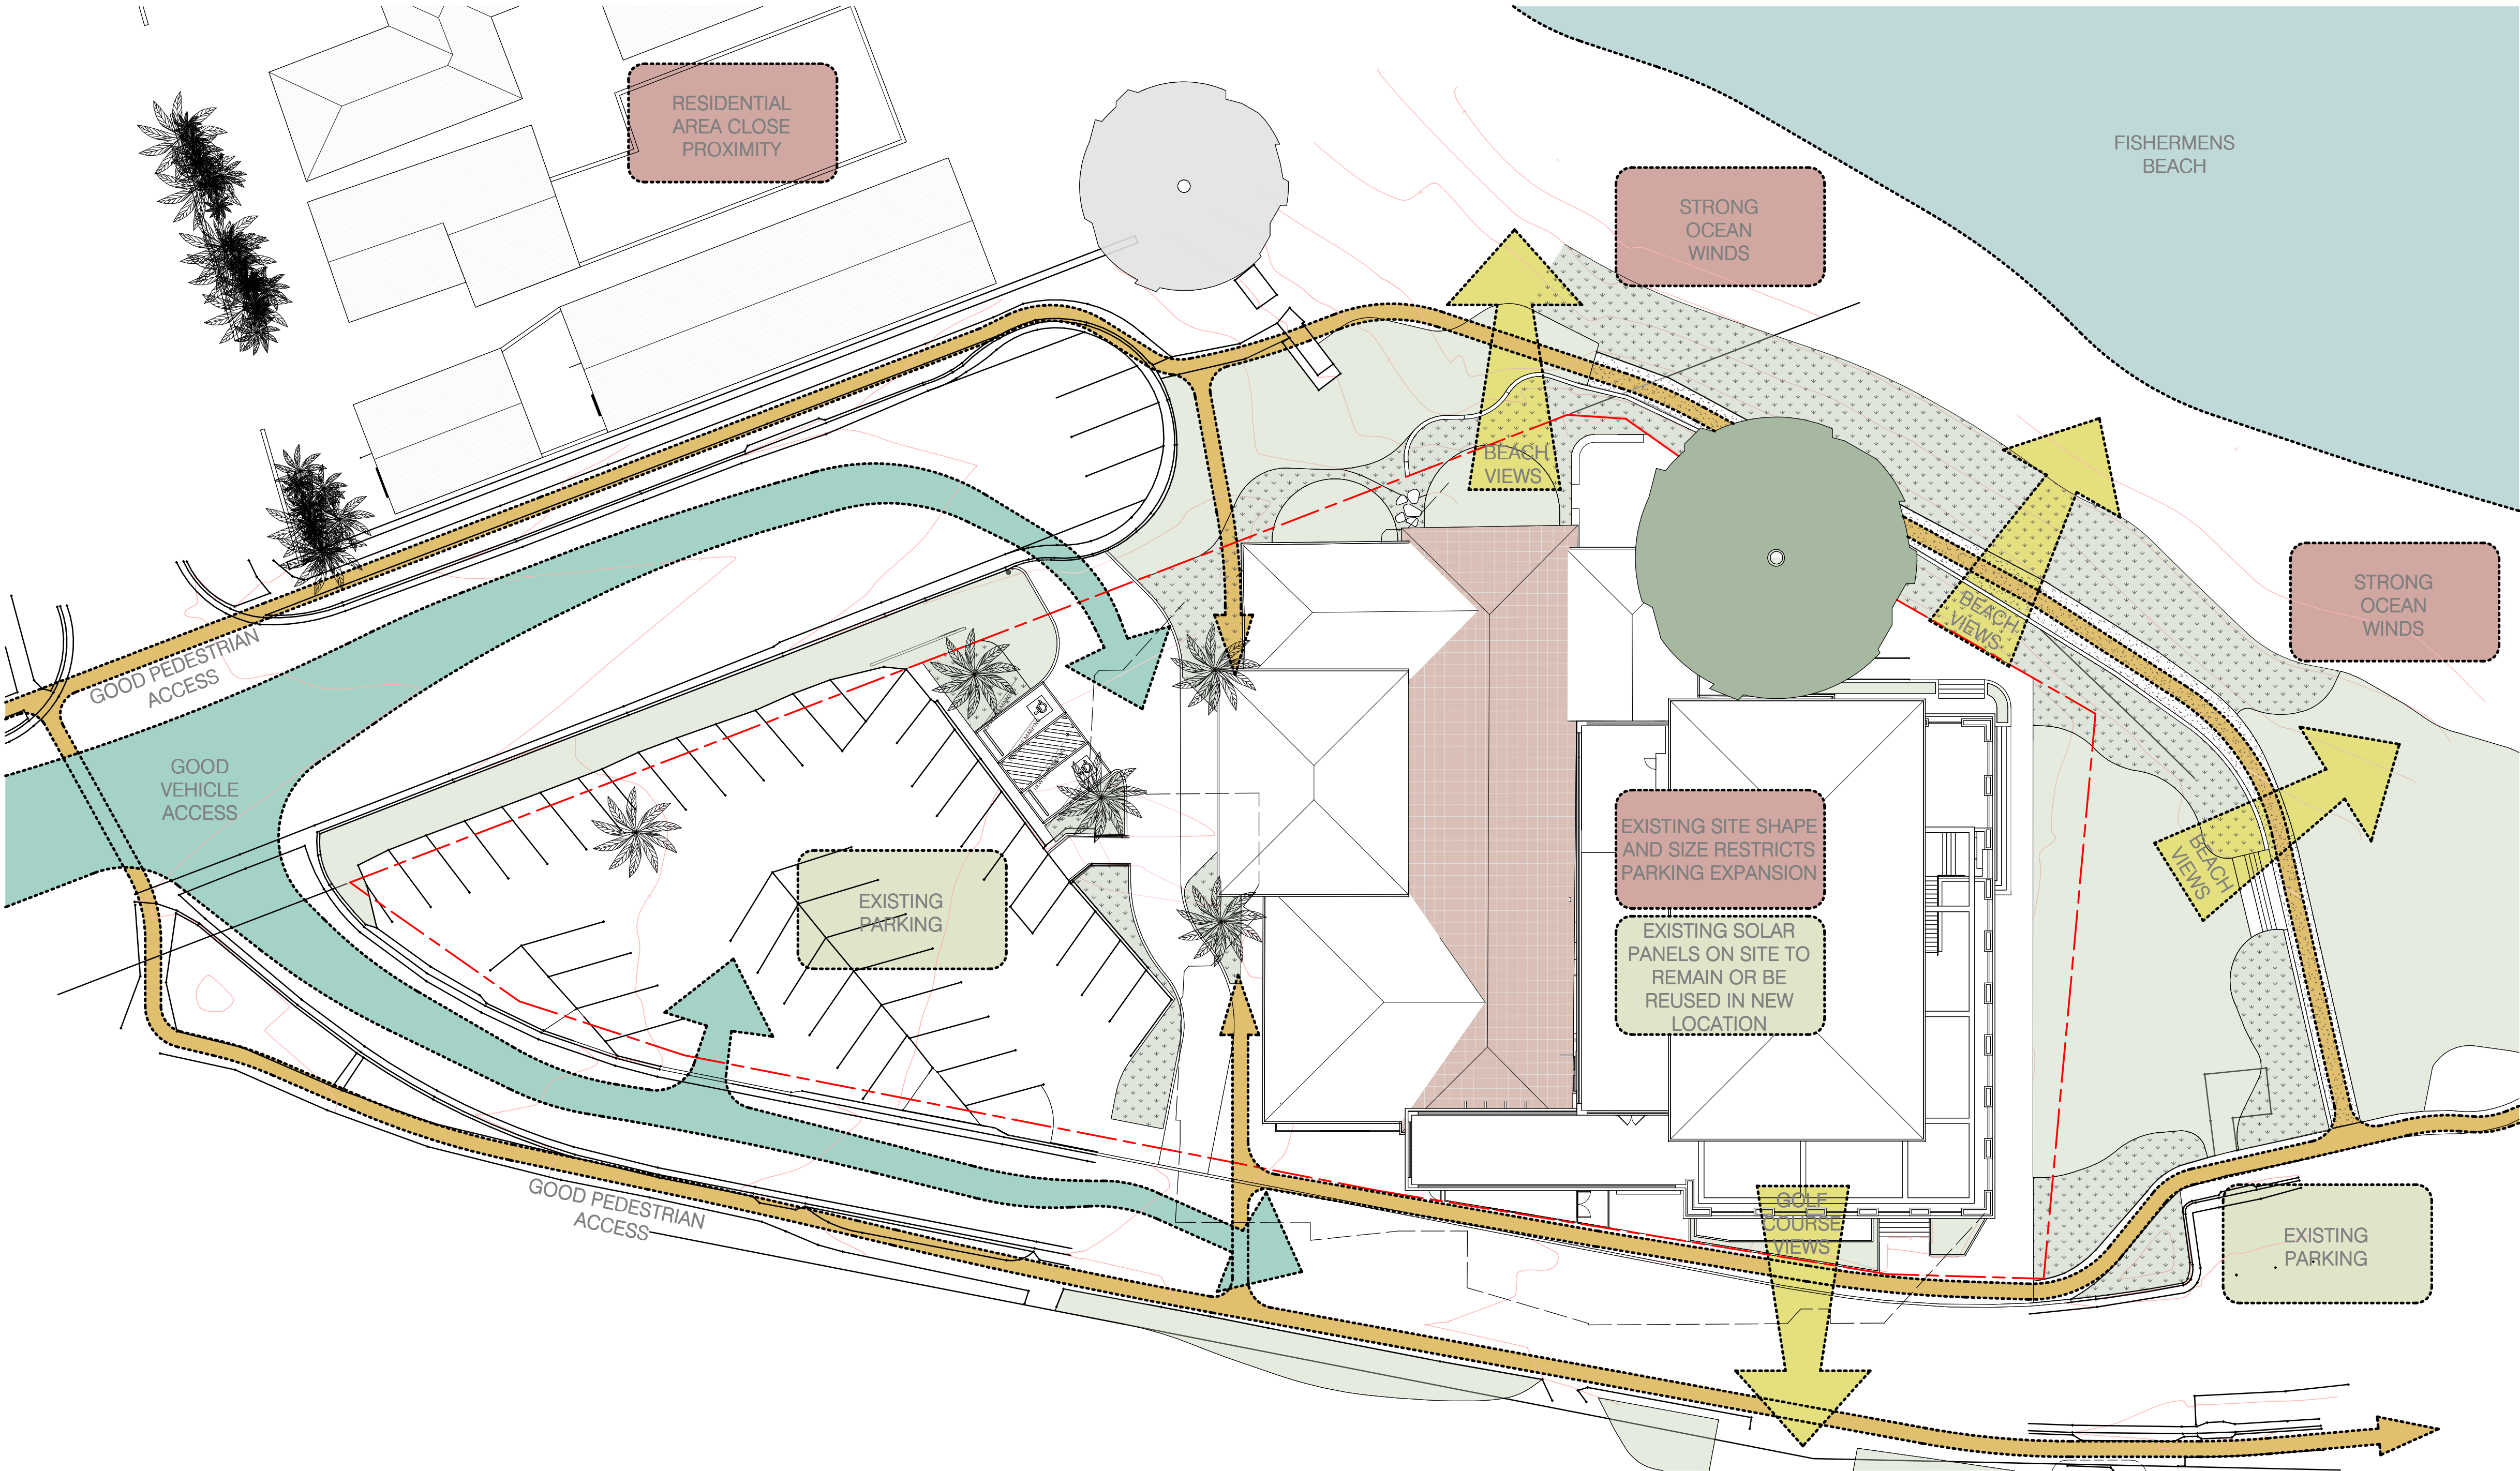

no.	date	issue / revision	by
PS	25.02.25	DA ISSUE	MD
PS	28.02.2025	DA ISSUE	MD
PS	17.02.2025	PRELIMINARY ISSUE	BBR

project	2023-305	drawing no.	DA07B	issue	P3
scale	B1 A1	designed	BBR	checked	BVI
	1 : 250				

ARCHITECTURAL DRAWINGS

03



EXISTING SITE PLAN 1 : 200



EXISTING PHOTOS


PS	25.02.25	DA ISSUE	MD
PS	20.02.2025	DA ISSUE	MD
PS	15.01.2025	PROGRESS FOR REVIEW	MD
PS	05.11.2024	PRELIMINARY ISSUE	MD
PS	03.10.2024	PRELIMINARY ISSUE	MD
MD	DATE	ISSUE / REVISION	BY

LONG REEF GOLF CLUB - COLLAROY
ANZAC AVENUE, COLLAROY, NSW, 2097



LONG REEF
GOLF CLUB

i2c inspiring ideas to enhance
human experience

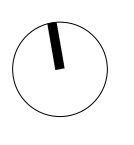


SITE PLAN - EXISTING
DA PACKAGE

All dimensions in millimetres U.N.O. Figured dimensions take precedence, do not scale. Drawings and contents are subject to copyright laws and protection. Do not reproduce in full, or part without approval.

project
2023-305

drawing no.
DA09

issue
P5
checked
BVI

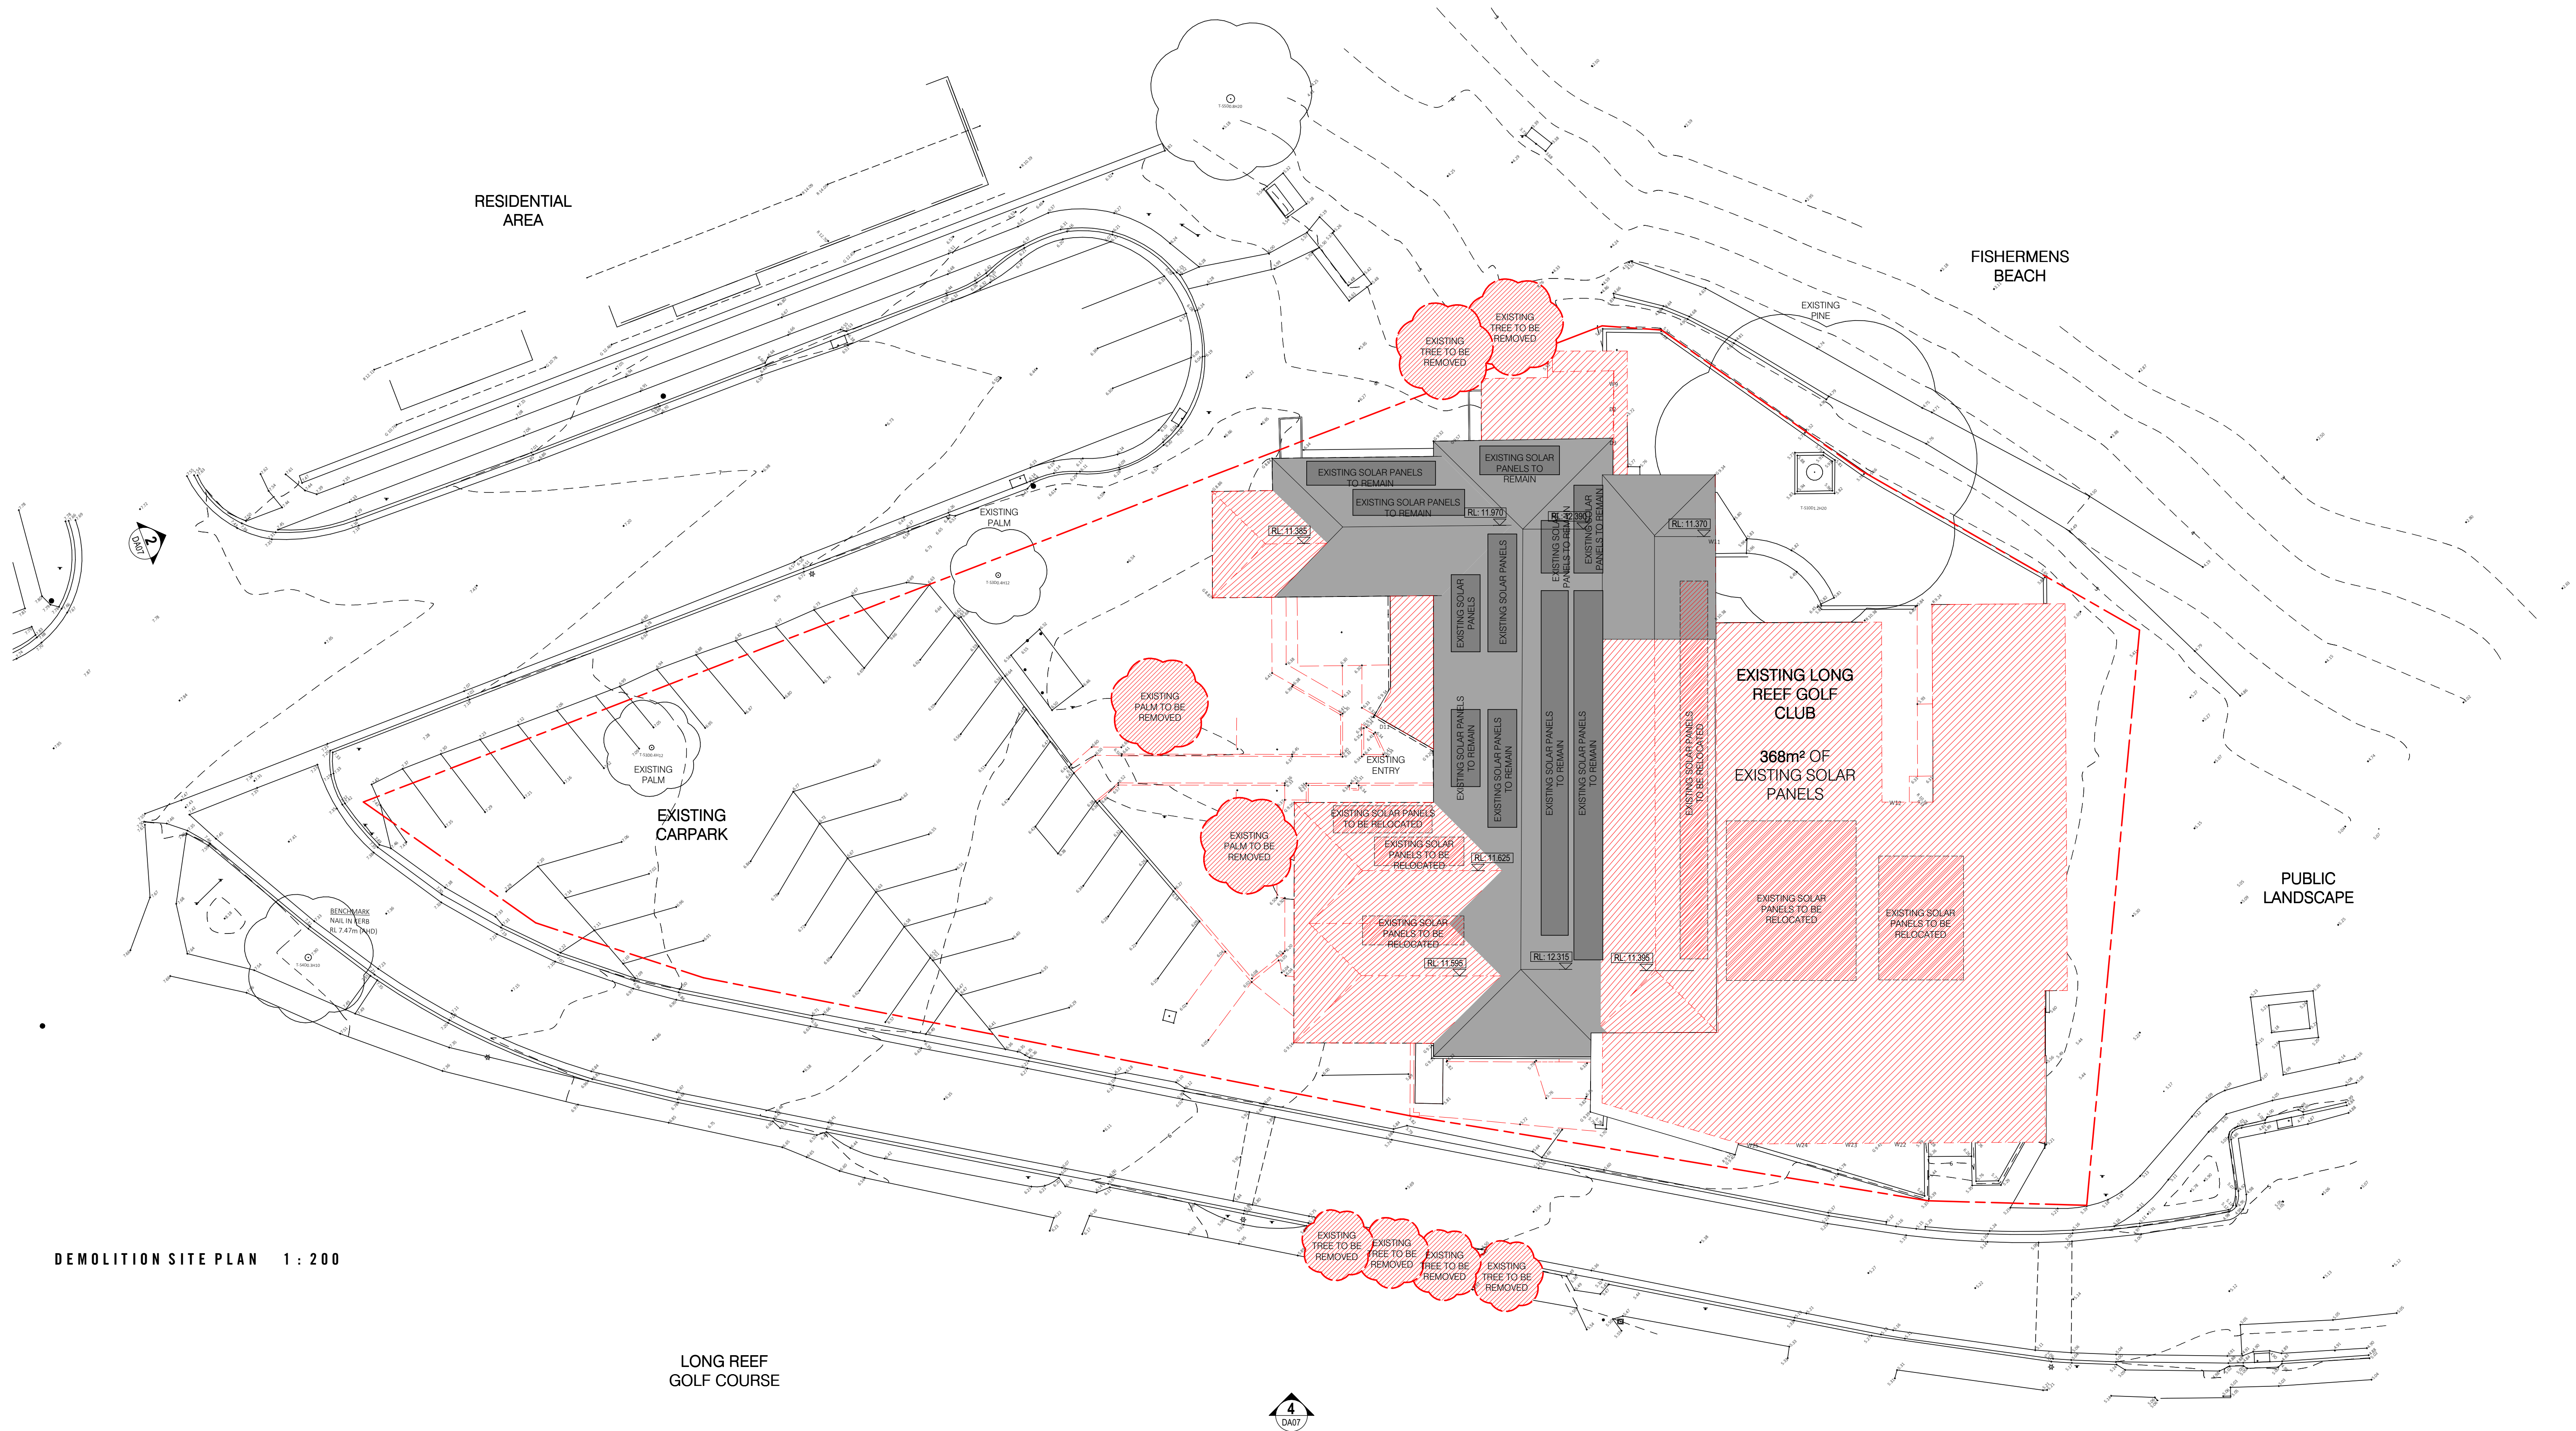

DEMOLITION SITE PLAN 1 : 200

LONG REEF
GOLF COURSE




EXISTING PHOTOS

no.	date	issue / revision	by
PS	25.02.25	DA ISSUE	MD
PS	20.02.2025	DA ISSUE	MD
PS	19.02.2025	PRELIMINARY ISSUE	BBR
PS	21.02.2025	PRELIMINARY ISSUE	BBR

LONG REEF GOLF CLUB - COLLAROY
ANZAC AVENUE, COLLAROY, NSW, 2097



project	2023-305	drawing no.	DA09A	issue	P4
scale	0.1A1	designed	MD	checked	BVI
As indicated					

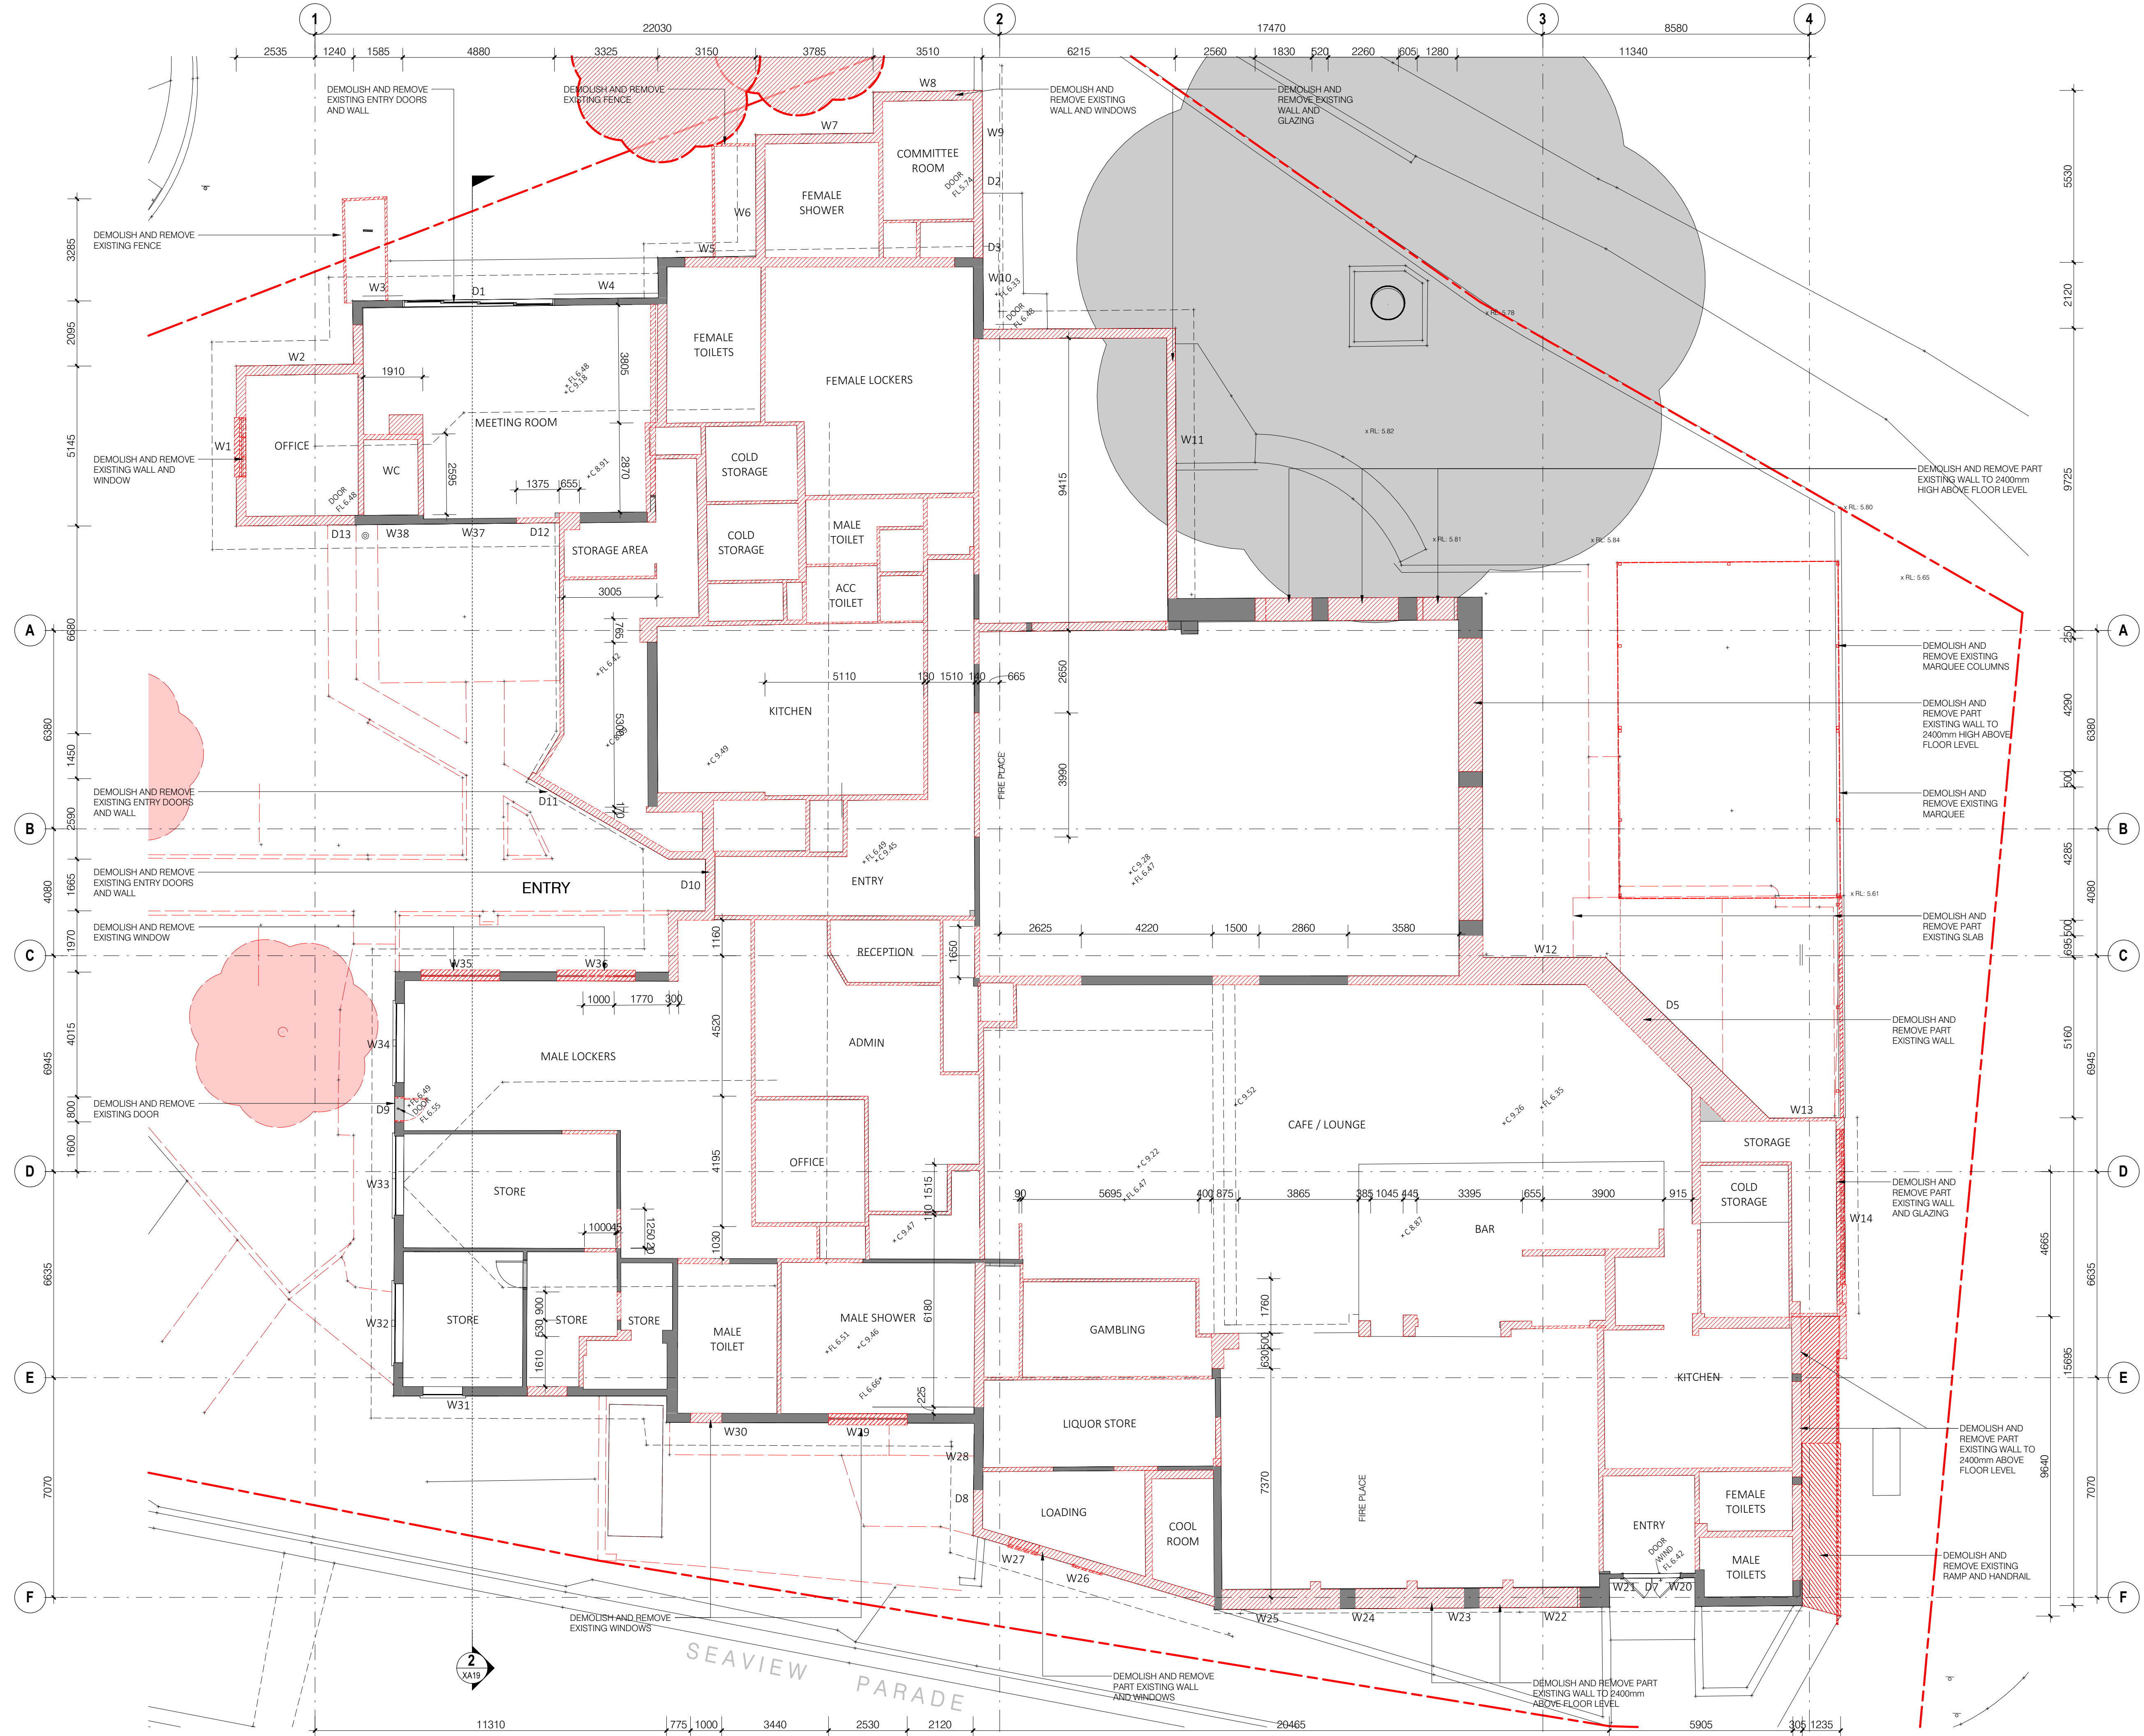


LONG REEF GOLF CLUB - COLLAROY
ANZAC AVENUE, COLLAROY, NSW, 2097



LONG REEF
GOLF CLUB

i2c inspiring ideas to enhance human experience

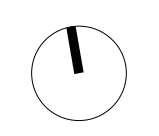

GROUND FLOOR - DEMOLITION PLAN
DA PACKAGE

project
2023-305

drawing no.
DA10


issue
P11

scale @ A1
1 : 100

designed
BBR

checked
BVI

PT1	25.02.25	DAY ISSUE	MD
PT10	20.02.2020	DAY ISSUE	MD
PT11	21.02.2020	PRELIMINARY ISSUE	BBR
PT12	05.11.2024	PRELIMINARY ISSUE	BBR
PT13	06.11.2024	PRELIMINARY ISSUE	MD
PT14	08.12.2024	PRELIMINARY ISSUE	MD
MD		ISSUE / revision	by

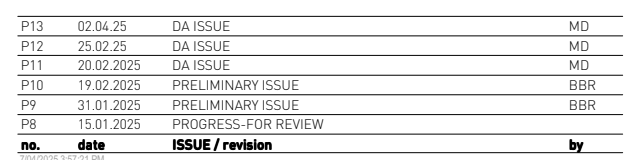


	project 2023-305	drawing no. DA12	issue P13
©Copyright ISO 9001:2015 in full, or part without approval.	scale @ A1 1 : 200	designed MD	checked BVI

FLOOR AREA CALCULATIONS

EXISTING FLOOR AREA = 1350 m ²
PROPOSED GROUND FLOOR AREA = 1471 m ²
PROPOSED FIRST FLOOR AREA = 485 m ²

EXISTING SITE AREA = 3692 m ²
EXISTING FSR = 0.36 : 1
PROPOSED FSR = 0.53 : 1

WALL LEGEND
- EXISTING WALLS
- NEW WALLS

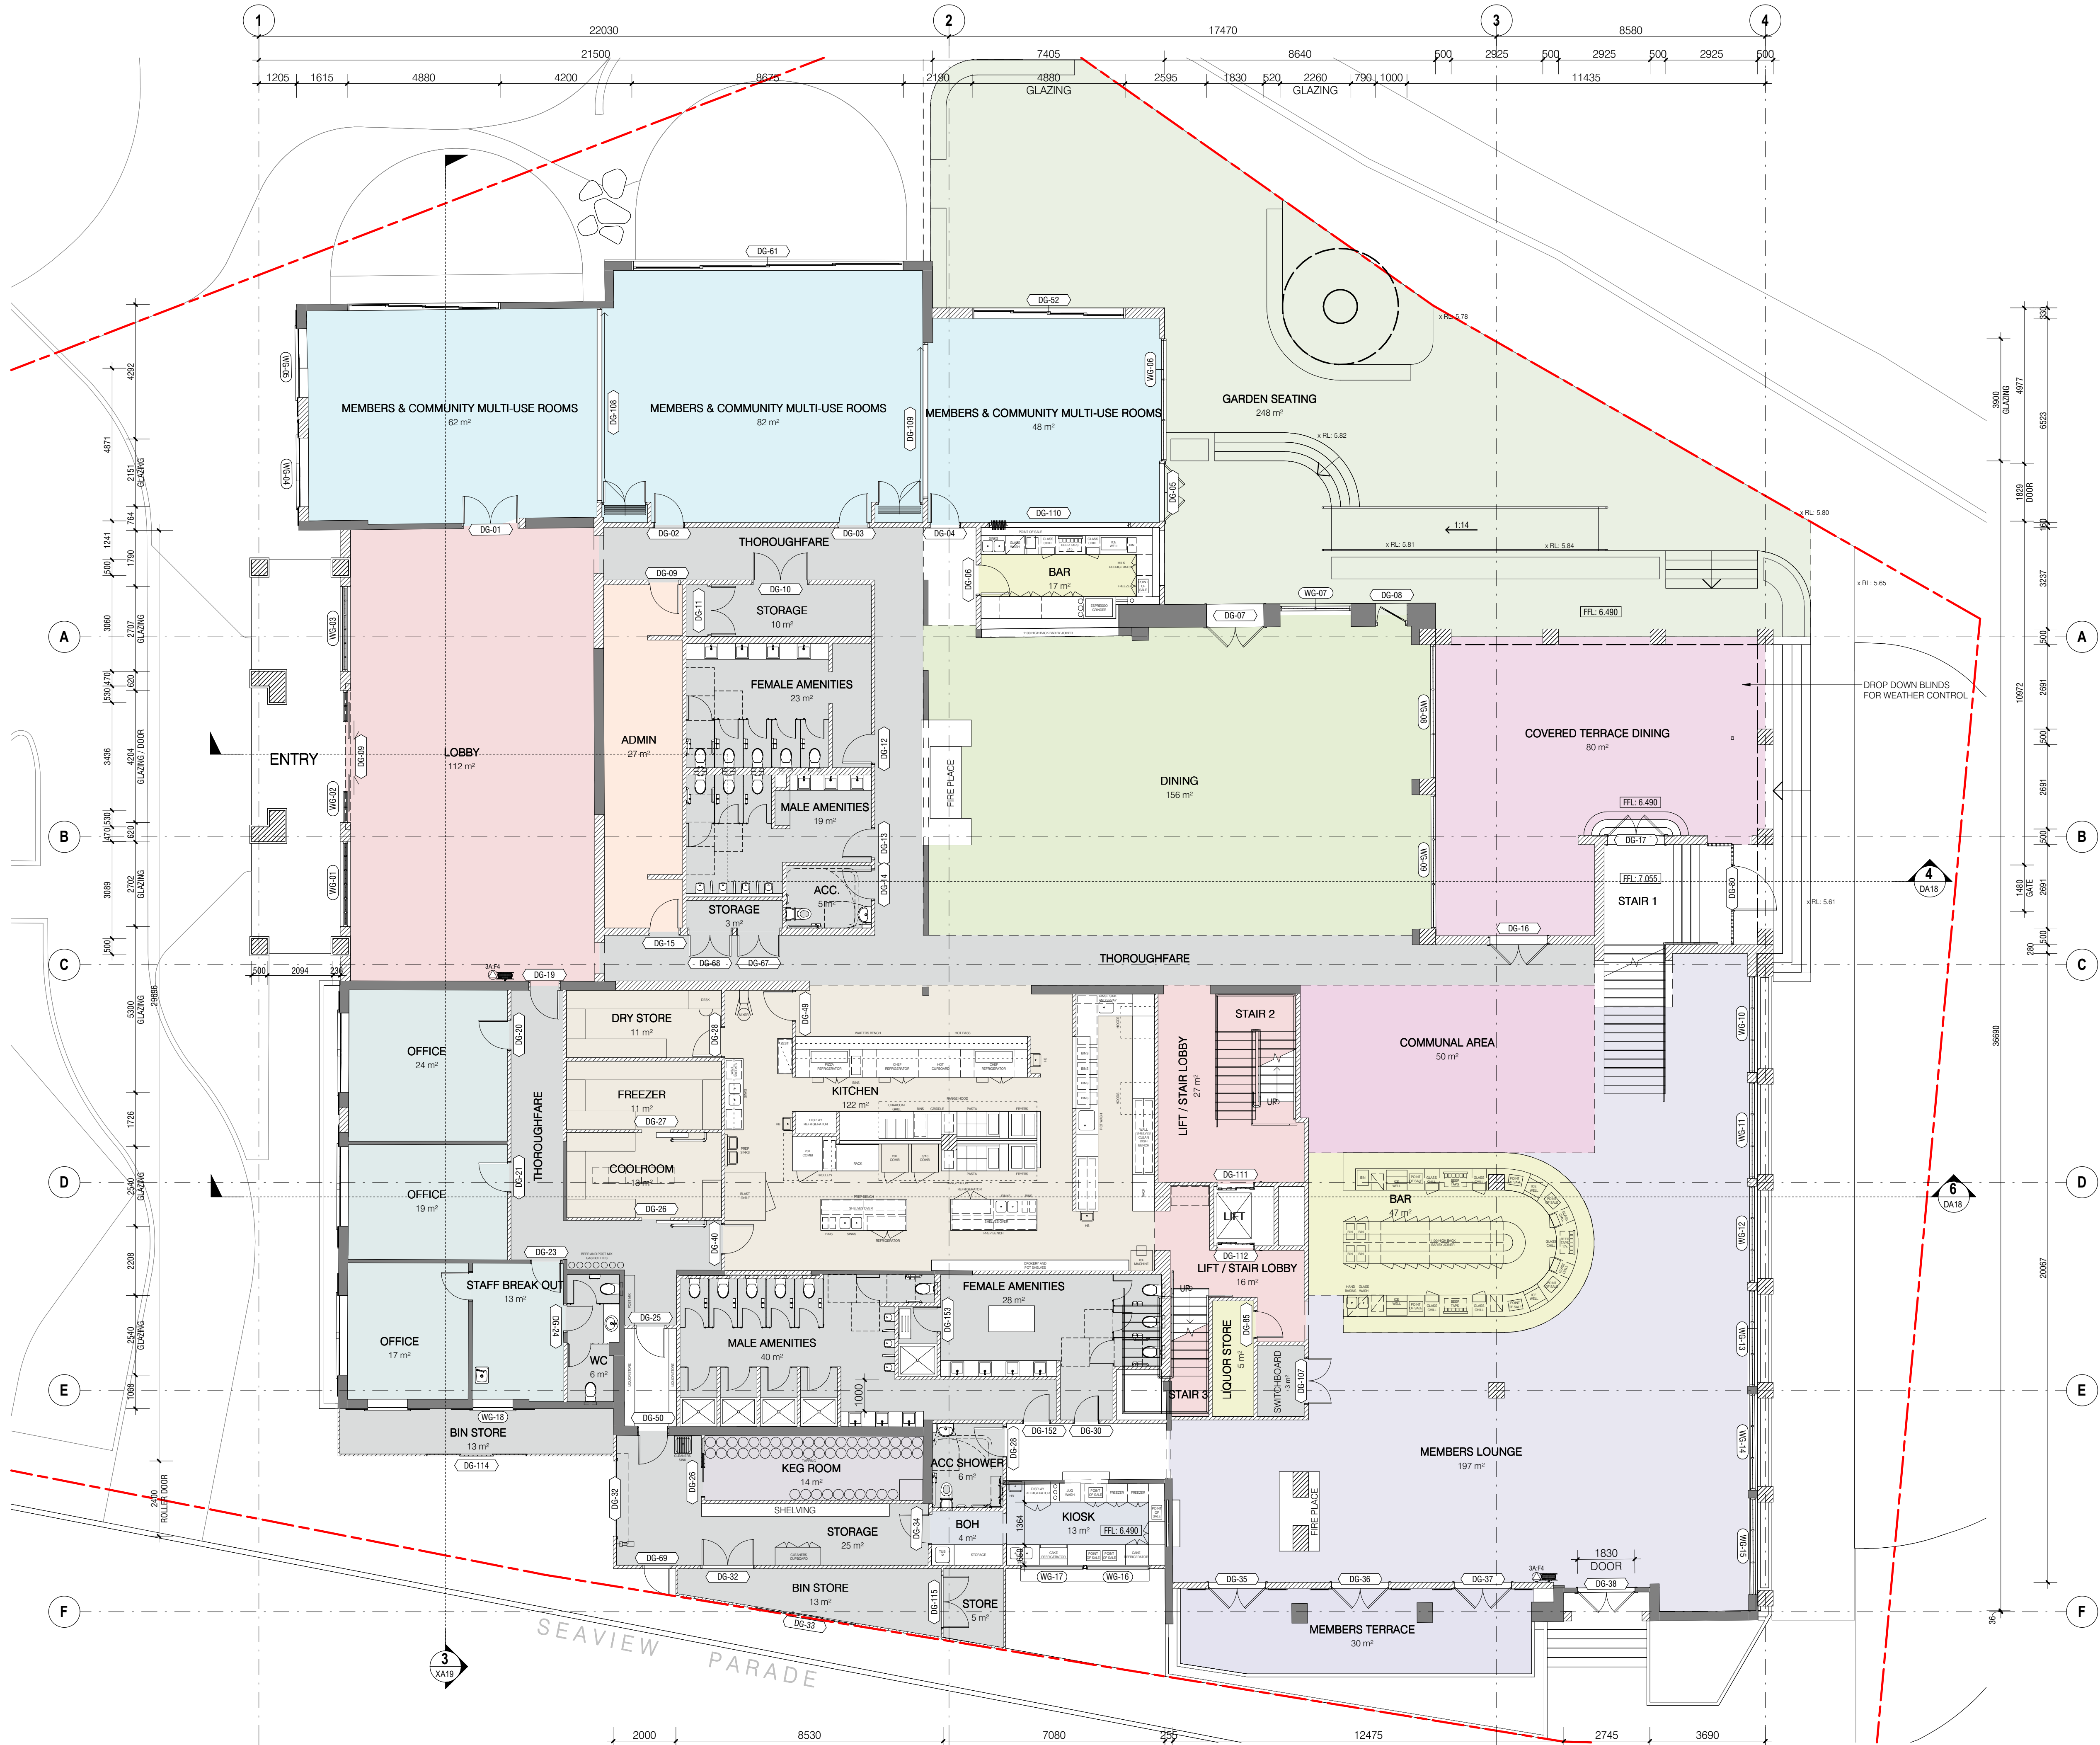

LONG REEF GOLF CLUB - COLLAROY
ANZAC AVENUE, COLLAROY, NSW, 2097



i2c inspiring ideas to enhance human experience

GROUND FLOOR PLAN - PROPOSED
DA PACKAGE

project 2023-305	drawing no. DA13	issue P13
scale @ A1	designed BBR	checked BVI
As indicated		

PT3	02.04.25	DA ISSUE	MD
PT2	25.02.25	DA ISSUE	MD
PT1	20.02.2020	DA ISSUE	MD
PT0	31.01.2020	PRELIMINARY ISSUE	BBR
PT	15.01.2025	PROPOSED FOR REVIEW	BBR
PR	05.12.2024	PRELIMINARY ISSUE	BBR
MD	date	issue / revision	by


FLOOR AREA CALCULATIONS

EXISTING FLOOR AREA = 1350 m ²
PROPOSED GROUND FLOOR AREA = 1471 m ²
PROPOSED FIRST FLOOR AREA = 485 m ²

EXISTING SITE AREA = 3692 m ²
EXISTING FSR = 0.36 : 1
PROPOSED FSR = 0.53 : 1

WALL LEGEND

- EXISTING WALLS
- NEW WALLS

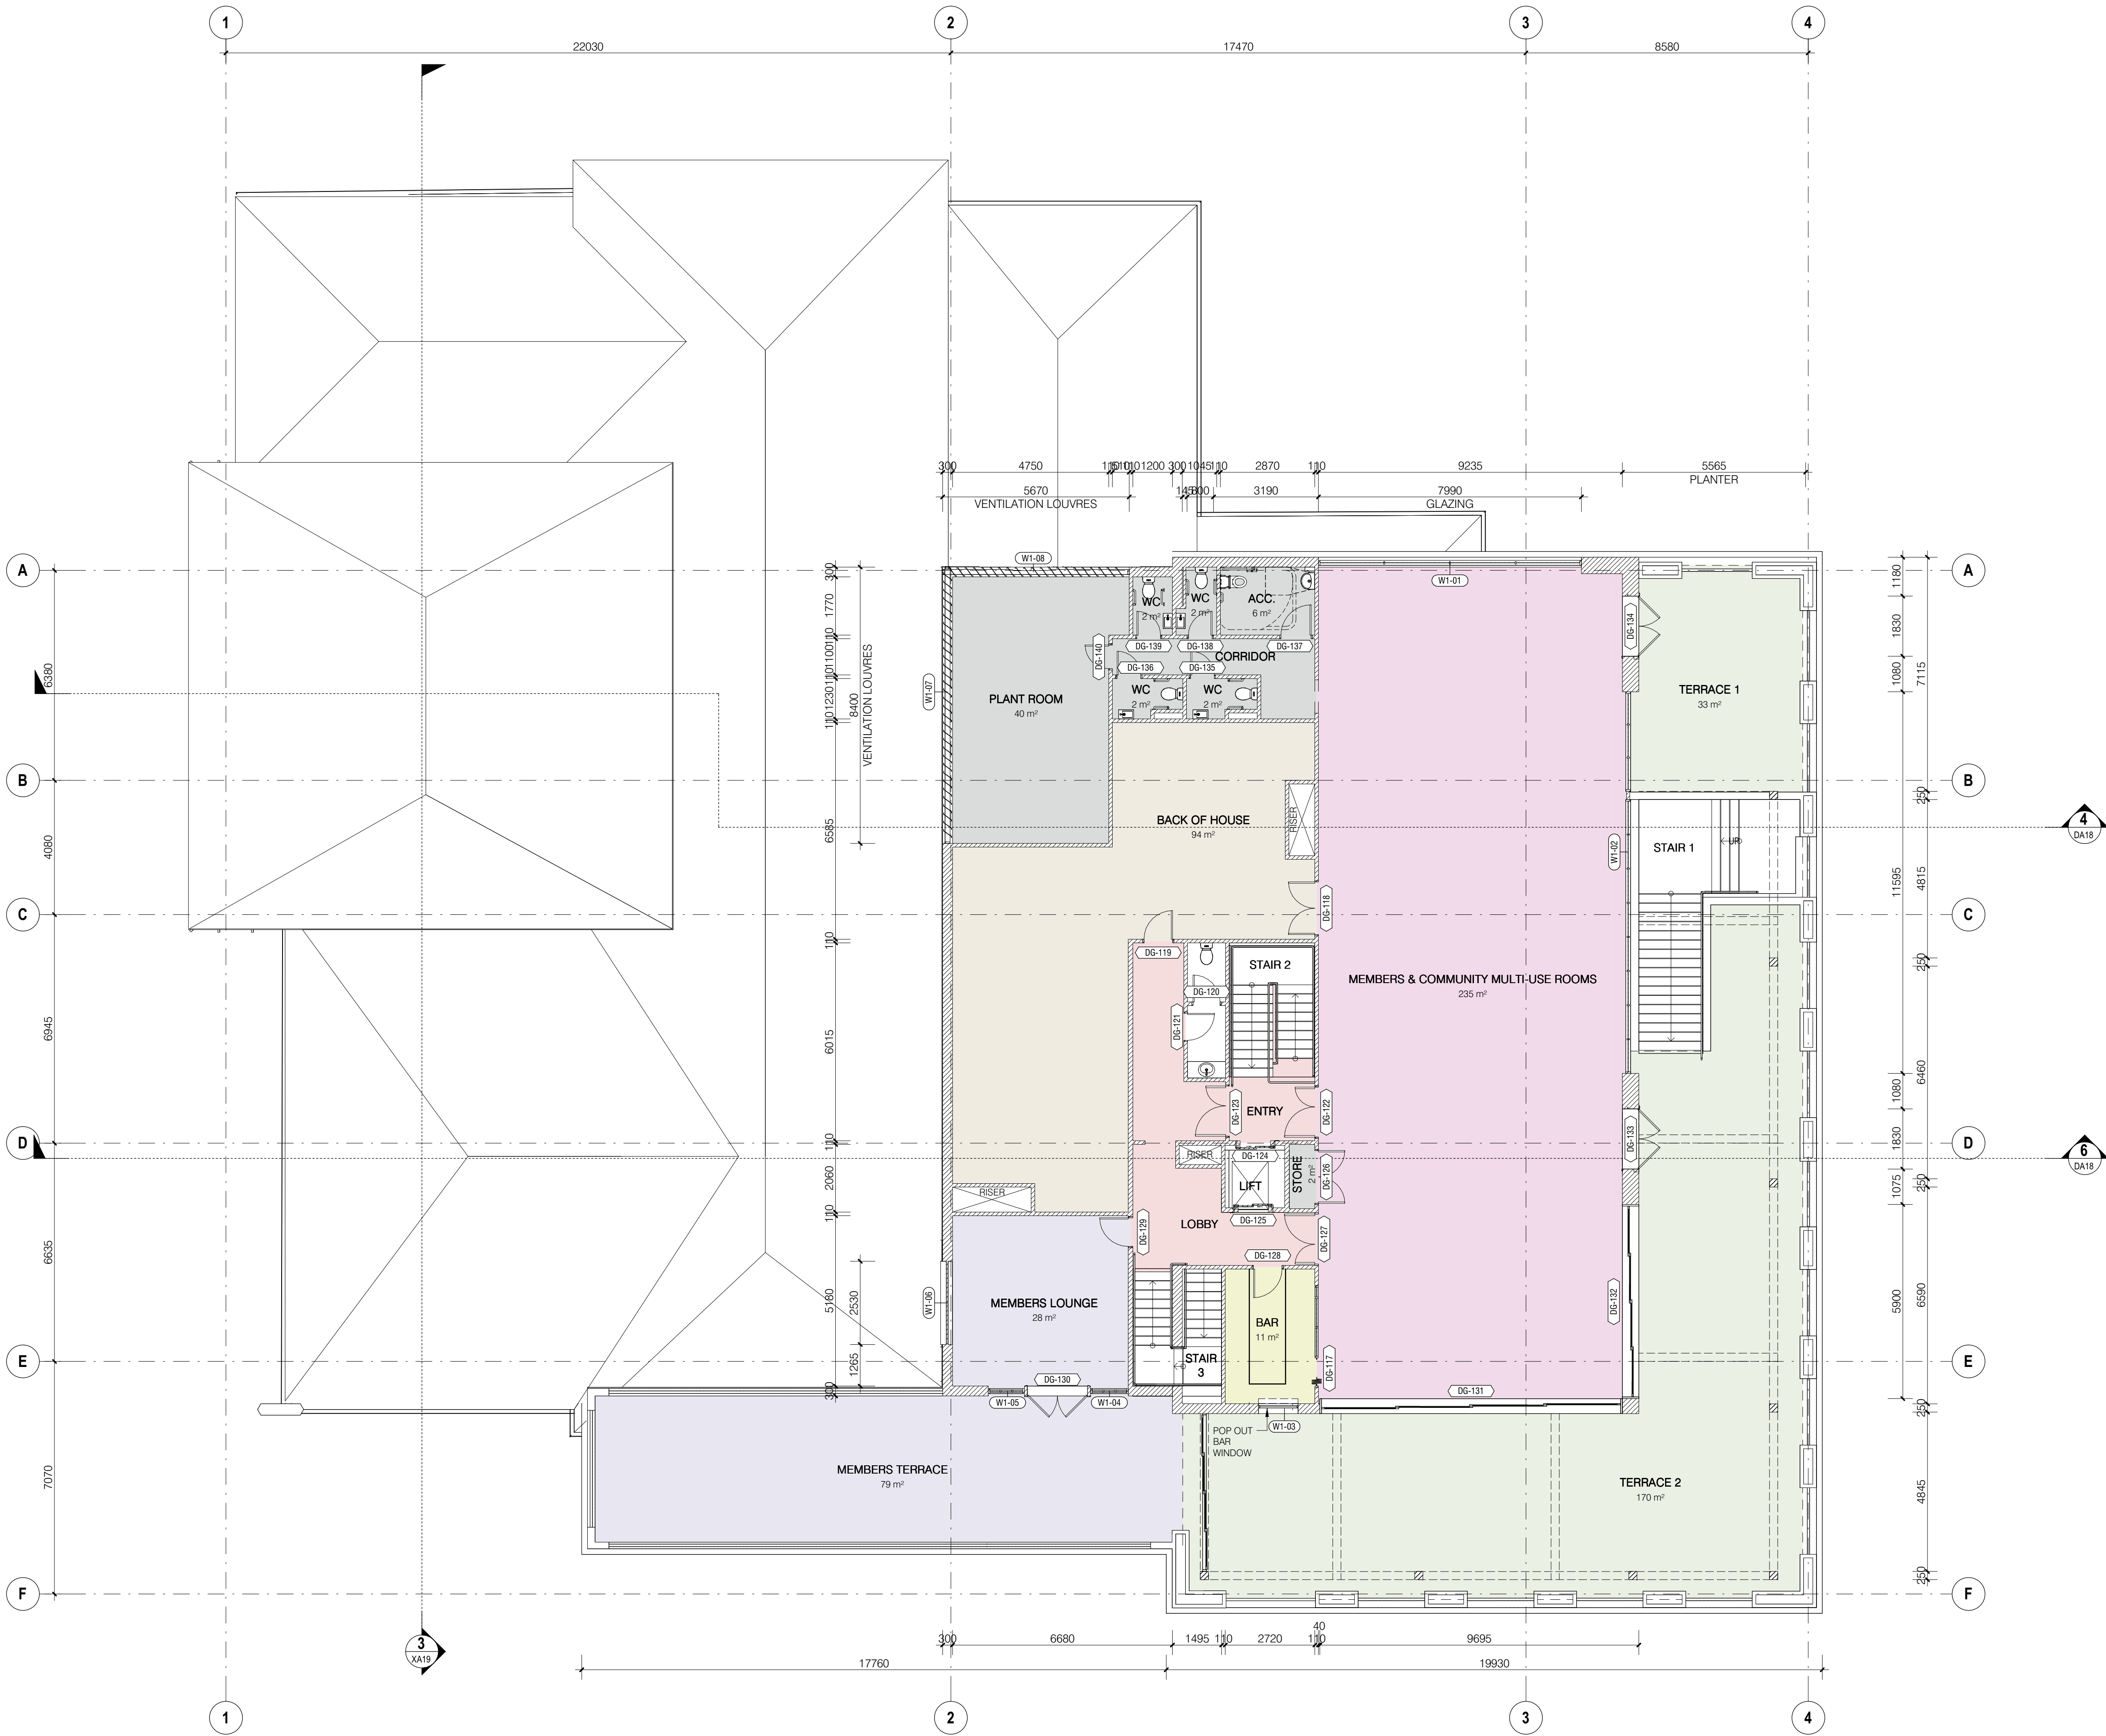


PT1	02.04.25	DA ISSUE	MD
PT0	25.02.25	DA ISSUE	MD
PT	20.02.2025	DA ISSUE	MD
PT	31.01.2025	PRELIMINARY ISSUE	BBR
PT	18.01.2025	PROGRESS FOR REVIEW	BBR
PT	03.12.2024	PRELIMINARY ISSUE	BBR
MD	DATE	ISSUE / revision	BY

LONG REEF GOLF CLUB - COLLAROY
ANZAC AVENUE, COLLAROY, NSW, 2097



LONG REEF
GOLF CLUB 1961

i2c inspiring ideas to enhance
human experience

 

LEVEL 1 FLOOR PLAN - PROPOSED
DA PACKAGE

All dimensions in millimetres U.N.O. Figured dimensions take precedence, do not scale. Drawings and contents are subject to copyright laws and protection. Do not reproduce in full, or part without approval.

project
2023-305


scale: B1
As indicated

drawing no.
DA14

designed
BBR

issue
P11

checked
BVI

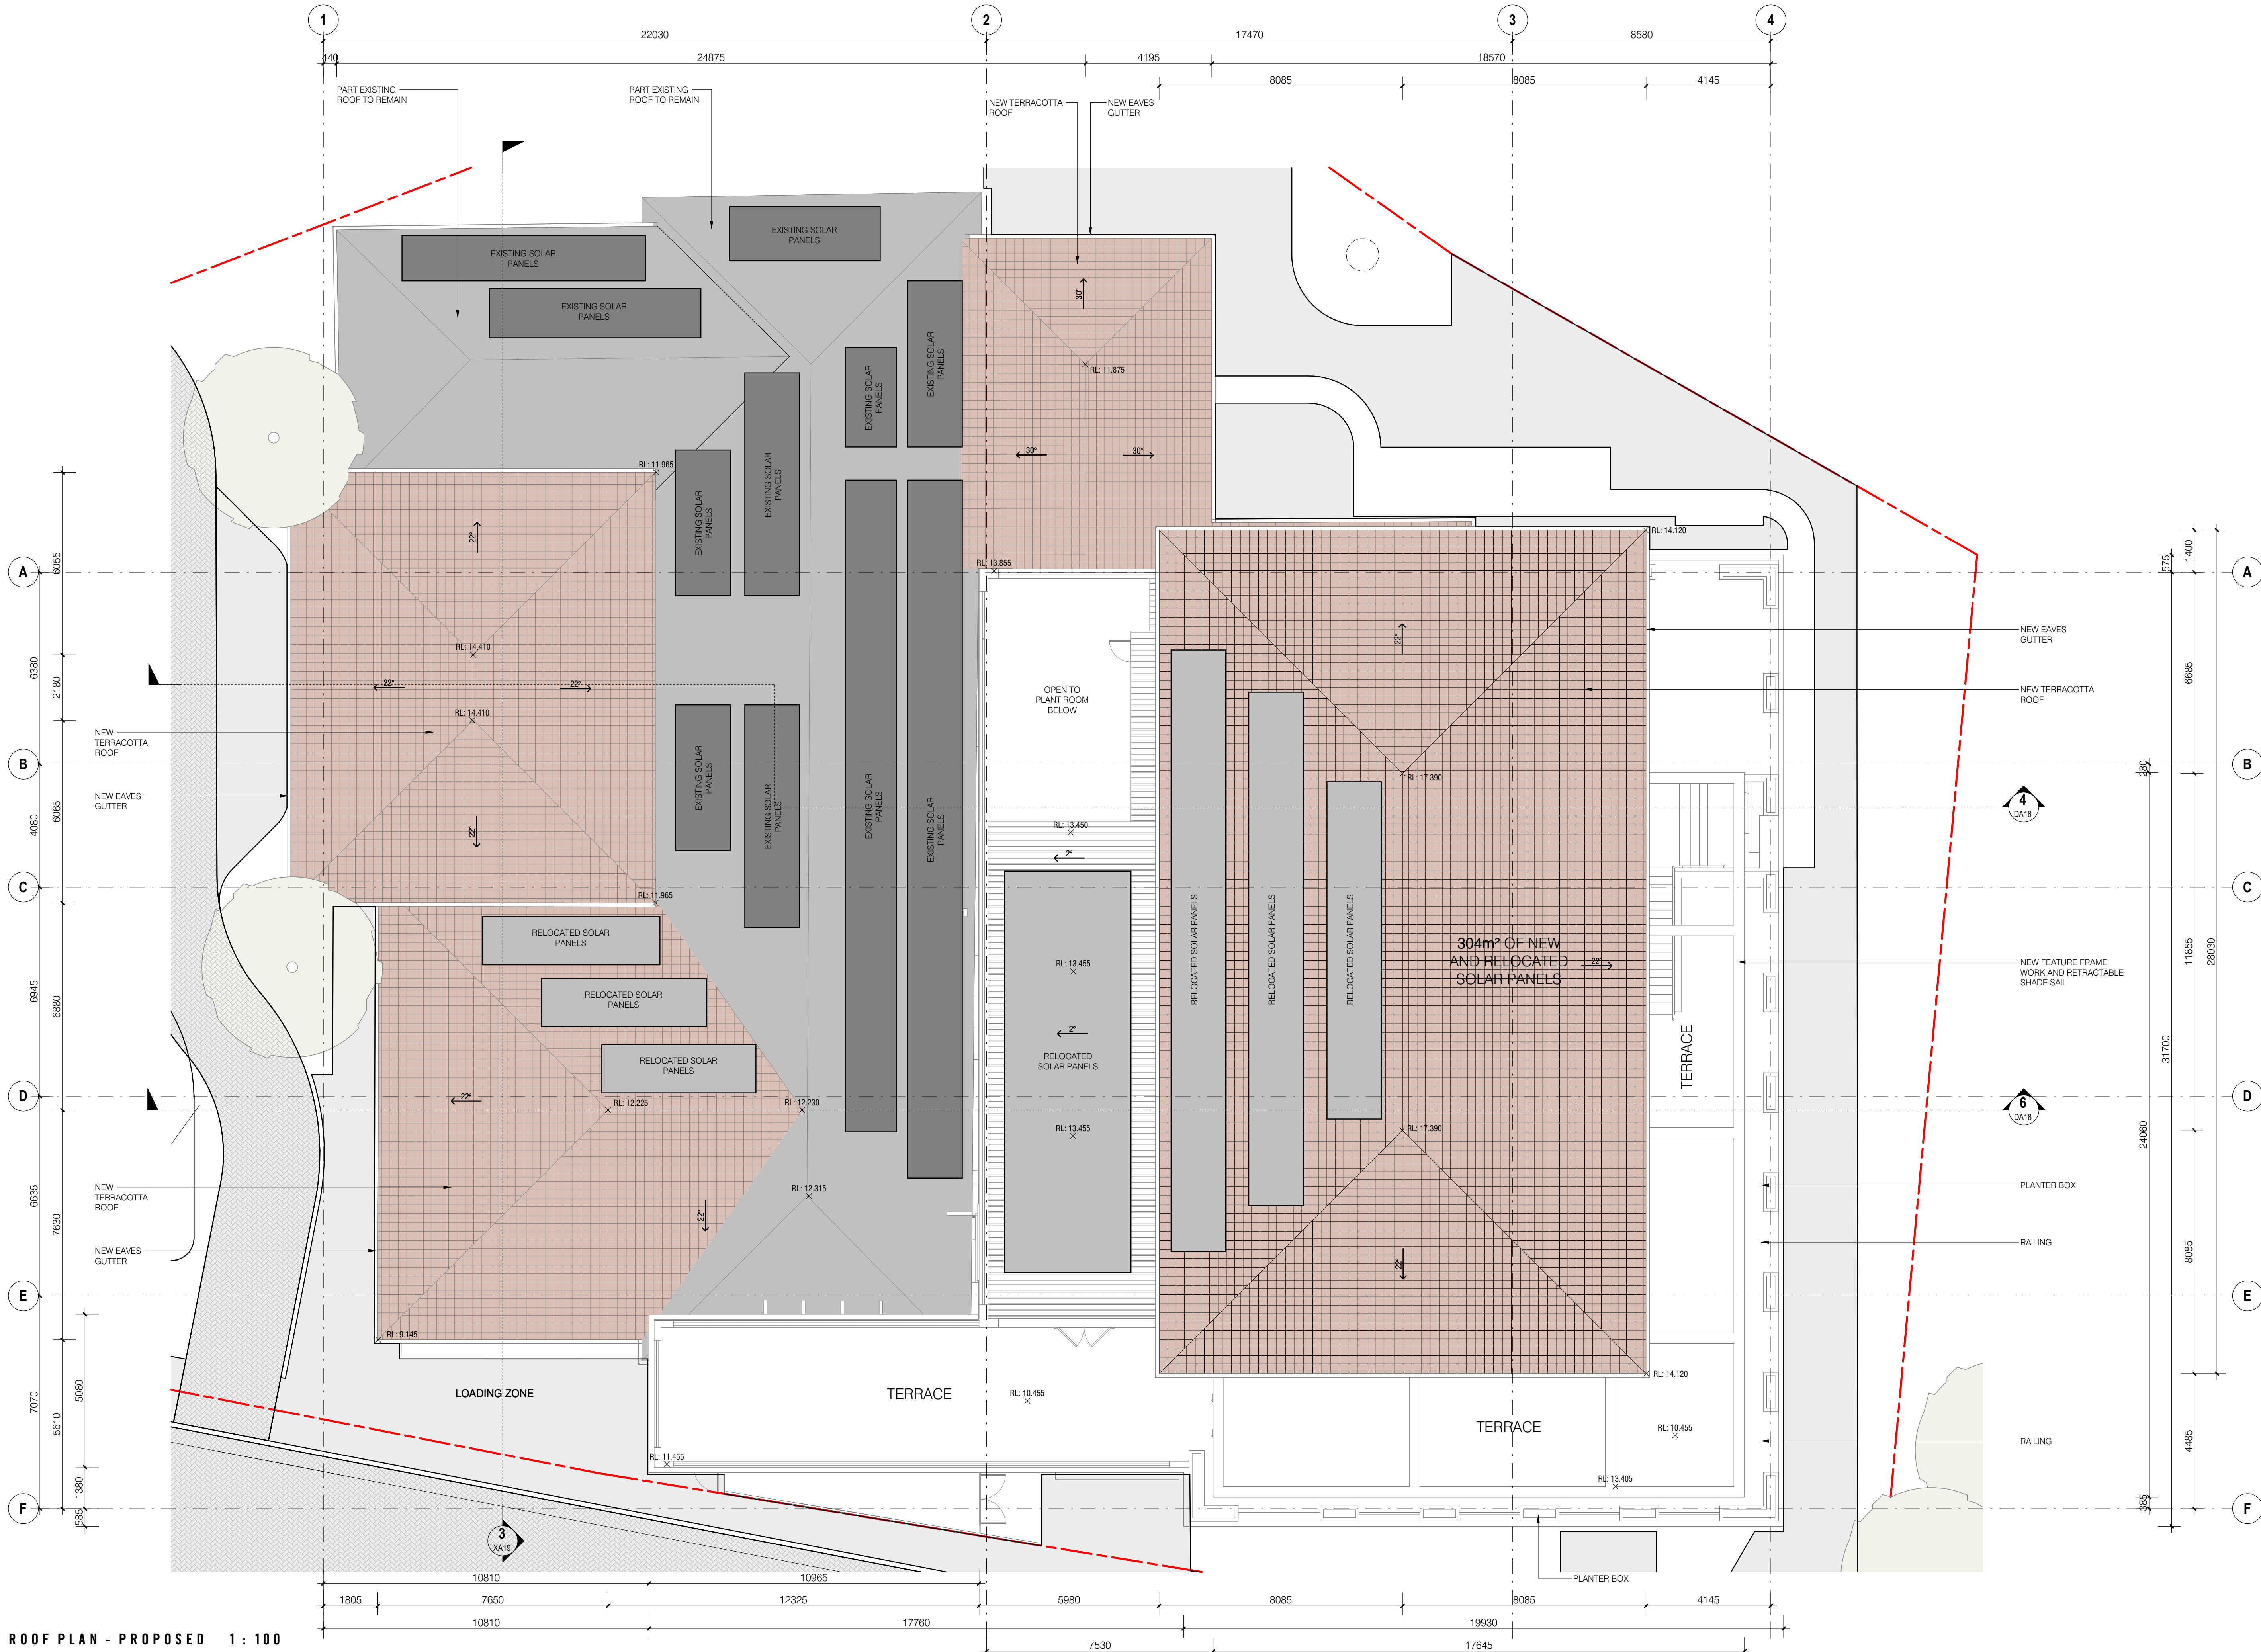

ROOF PLAN - PROPOSED 1 : 100


PS	02.04.25	DAY ISSUE	MD
PS	25.02.25	DAY ISSUE	MD
PS	20.02.2020	DAY ISSUE	MD
PS	31.01.2020	PRELIMINARY ISSUE	BBR
PS	18.01.2025	PROGRESS FOR REVIEW	BBR
PS	05.11.2024	PRELIMINARY ISSUE	BBR
MD	DATE	ISSUE / revision	BY

LONG REEF GOLF CLUB - COLLAROY
ANZAC AVENUE, COLLAROY, NSW, 2097



LONG REEF
GOLF CLUB

i2c inspiring ideas to enhance
human experience

 

ROOF PLAN - PROPOSED
DA PACKAGE

All dimensions in millimetres U.N.O. Figured dimensions take precedence, do not scale. Drawings and contents are subject to copyright laws and protection. Do not reproduce in full, or part without approval.

project
2023-305

scale @ A1
1 : 100

drawing no.
DA15

designed
BBR

issue
P6

checked
BVI


RF01
ROOF TILE



PC01
TO MATCH PAINT FINISH




PF01
PAINT/RENDER FINISH

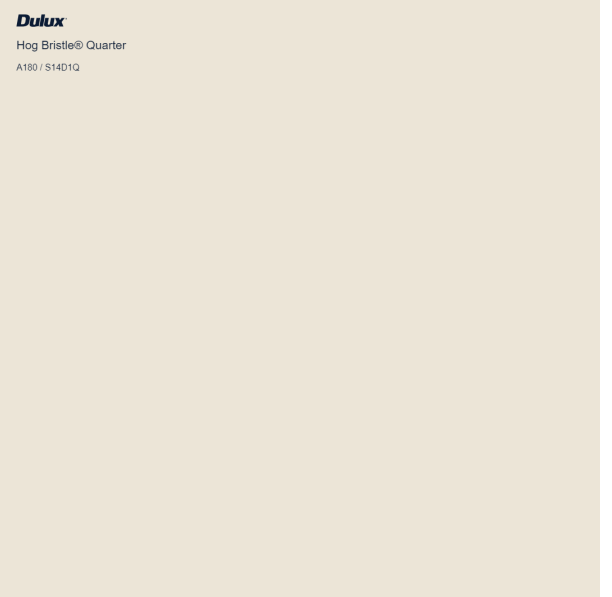


FF01




FINAL FINISHES TO BE CONFIRMED WITH PRODUCTS
AVAILABILITY AT TIME OF CONSTRUCTION.

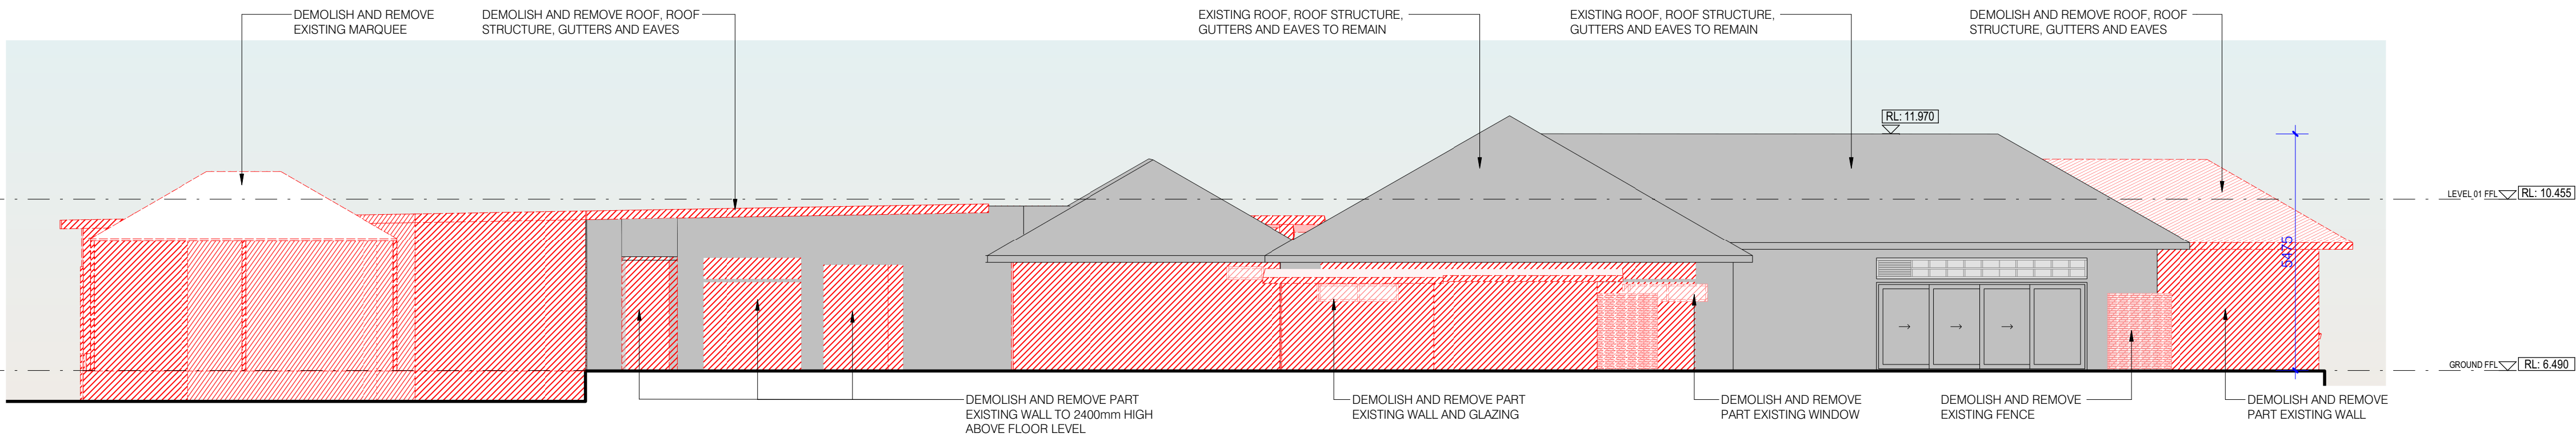


EXISTING NORTH ELEVATION 1 : 100

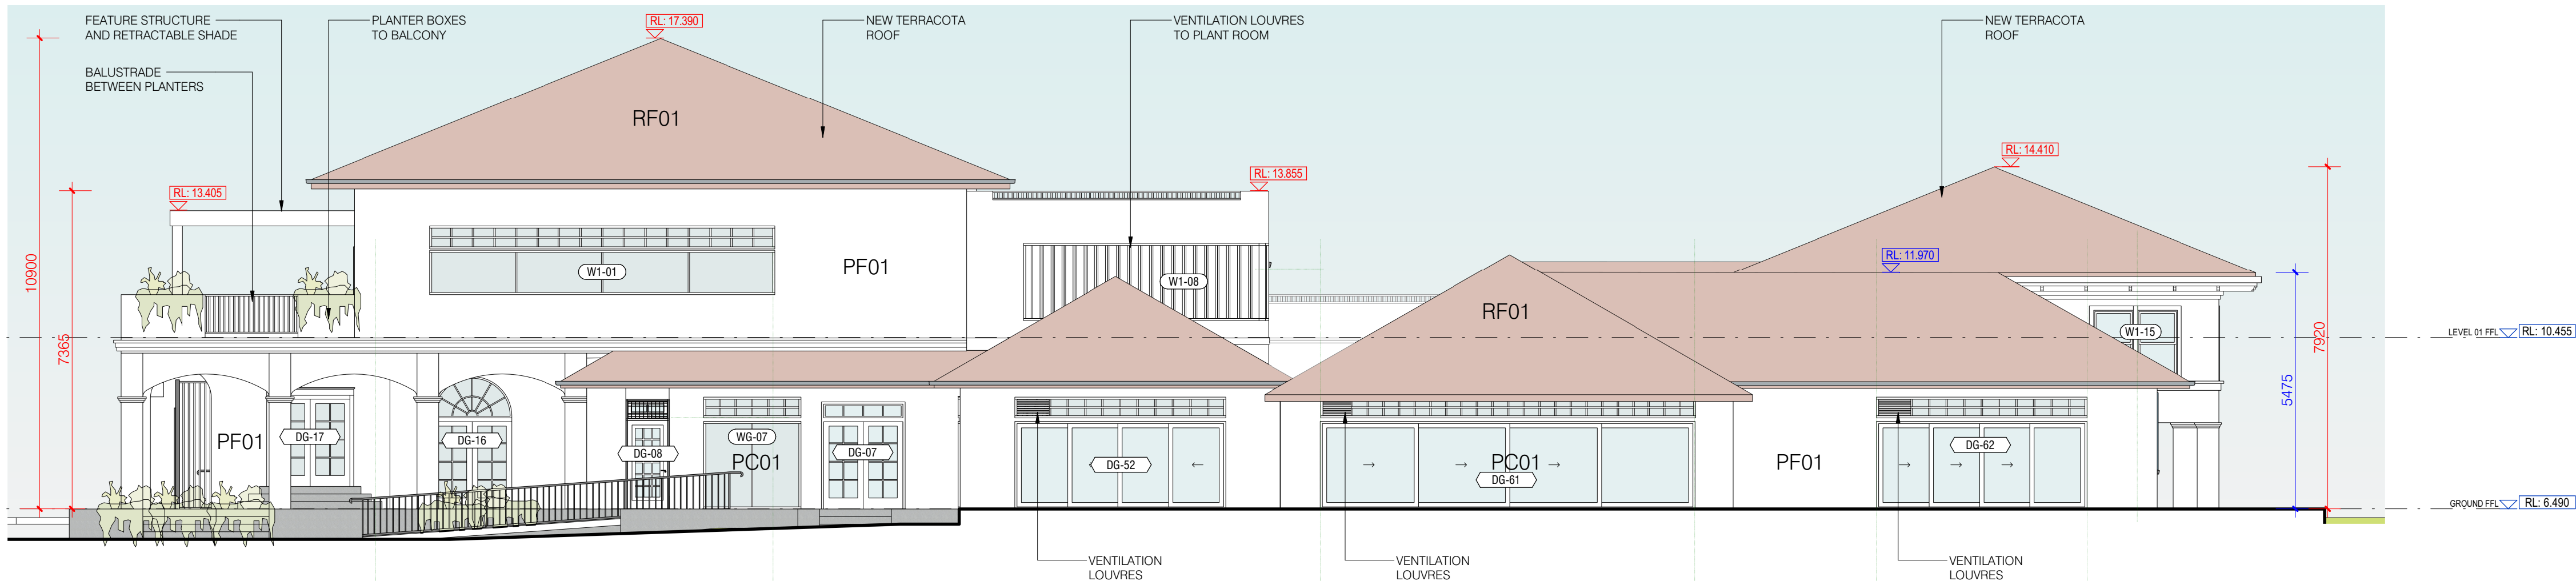


PROPOSED NORTH ELEVATION 1 : 100

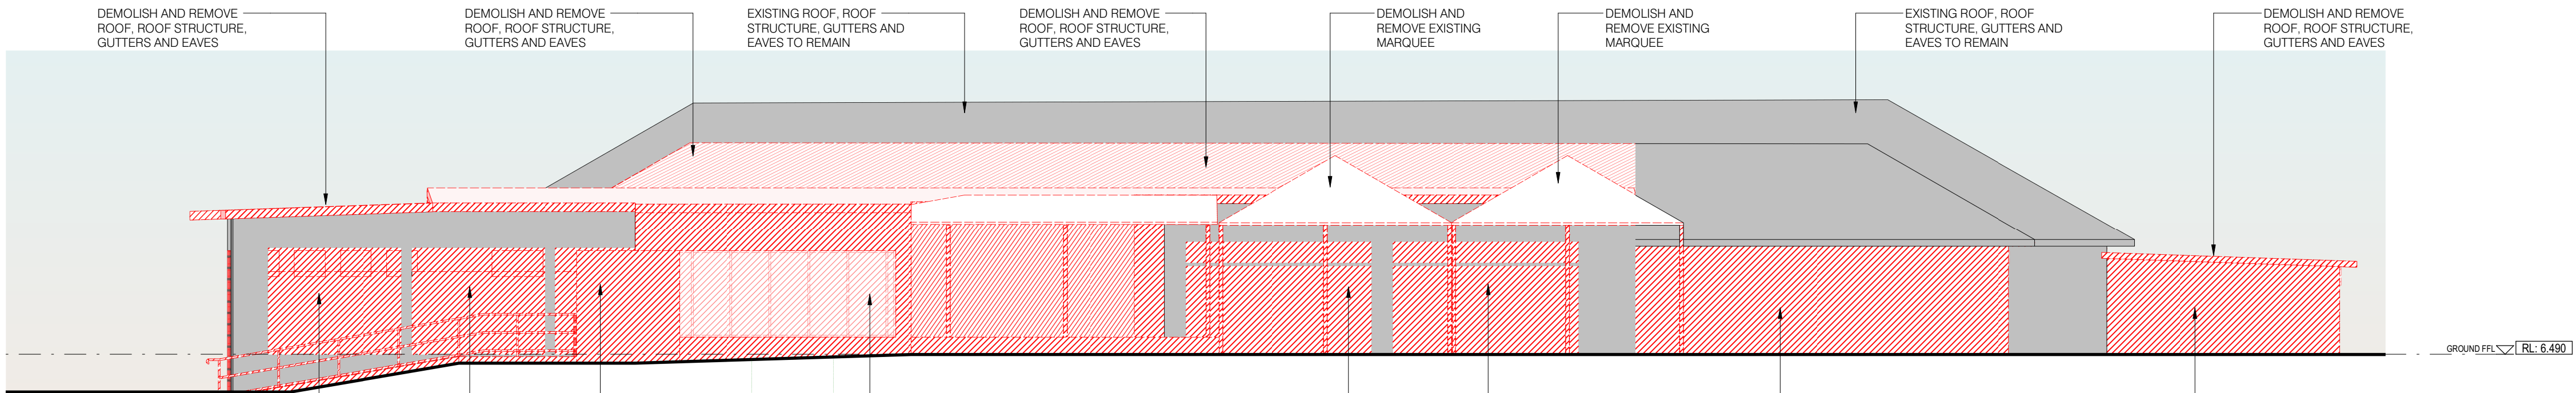

EXISTING EAST ELEVATION 1 : 100

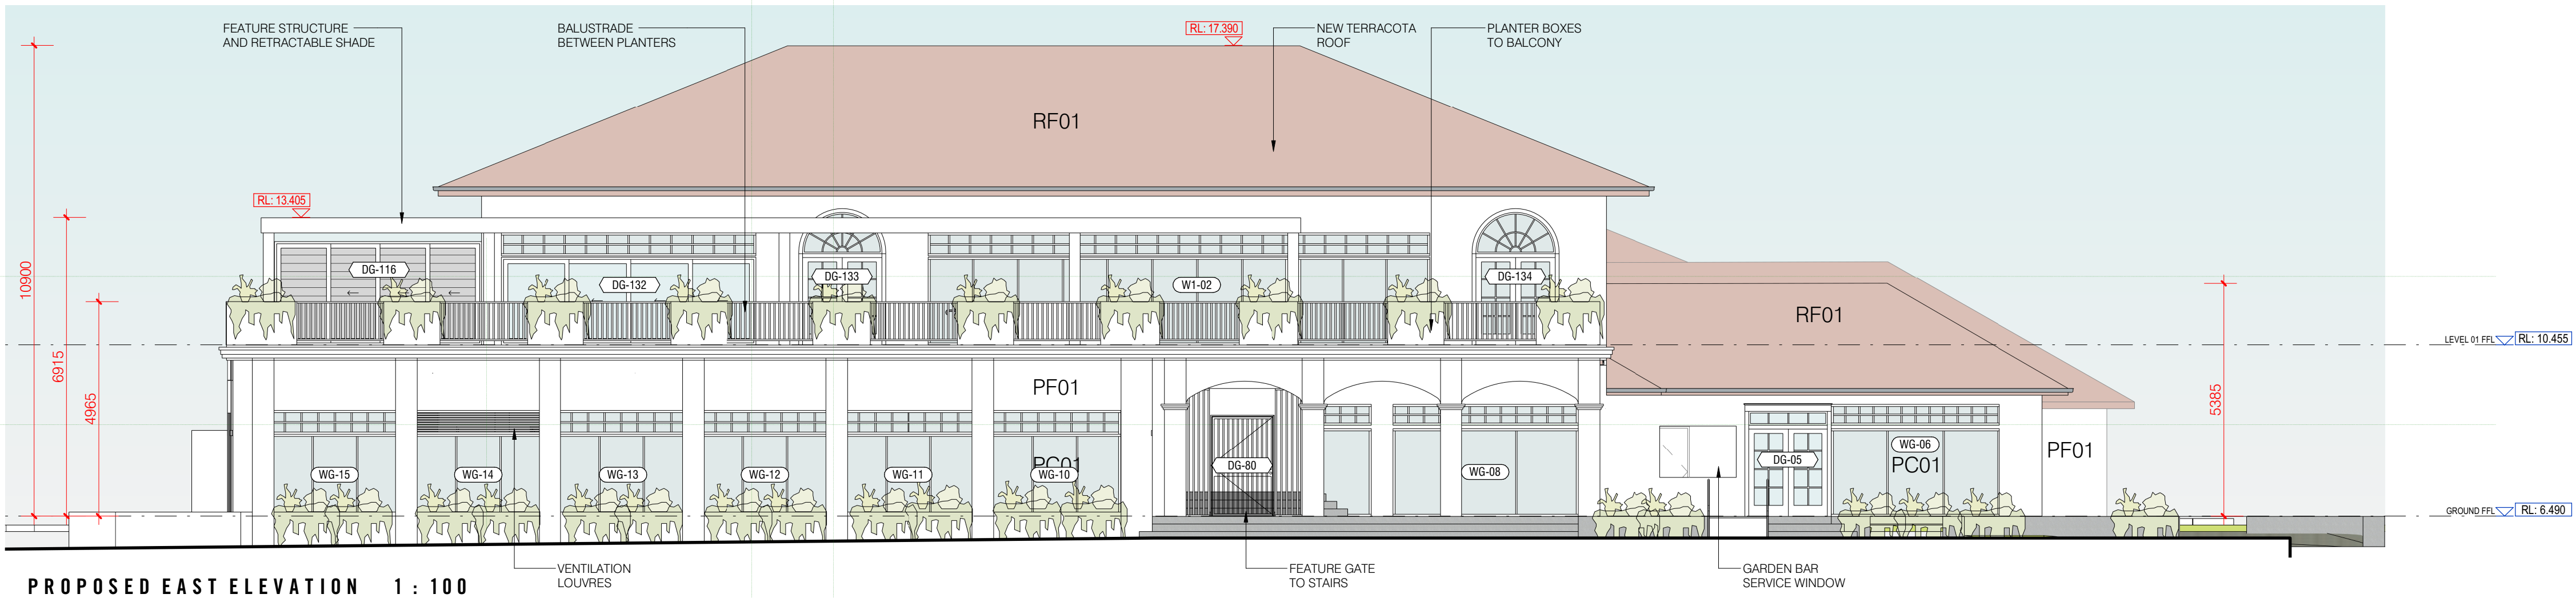

PROPOSED EAST ELEVATION 1 : 100

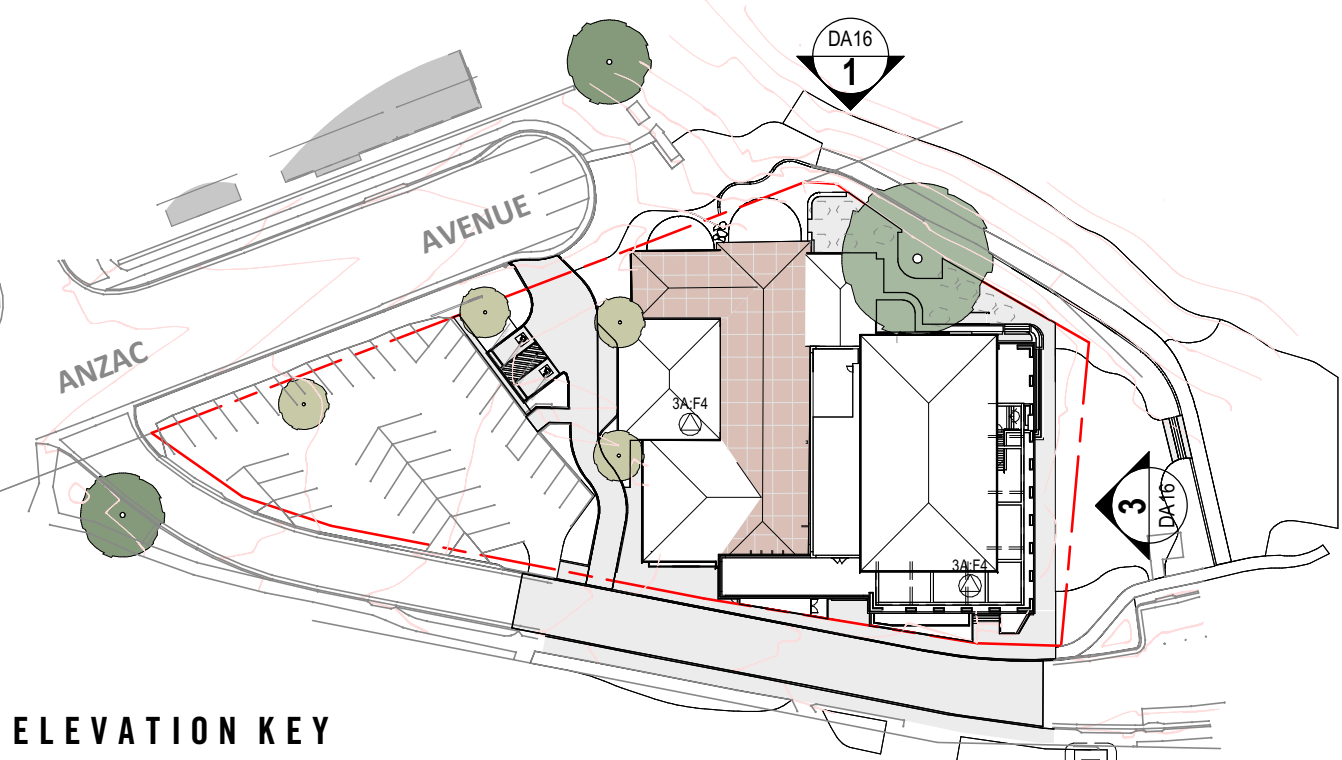

ELEVATION KEY

PI	02.04.25	DAY ISSUE	MD
PI	25.02.25	DAY ISSUE	MD
PI	20.02.2020	DAY ISSUE	MD
PI	31.01.2020	PRELIMINARY ISSUE	BBR
PI	15.01.2020	PROPOSED FOR REVIEW	BBR
PI	03.12.2019	PRELIMINARY ISSUE	BBR
MD	DATE	ISSUE / revision	BY

LONG REEF GOLF CLUB - COLLAROY
ANZAC AVENUE, COLLAROY, NSW, 2097



i2c inspiring ideas to enhance
human experience

ELEVATIONS 01
DA PACKAGE

All dimensions in millimetres U.N.O. Figured dimensions take precedence, do not scale. Drawings and contents are subject to copyright laws and protection. Do not reproduce in full, or part without approval.

project
2023-305

drawing no.
DA16

scale: 0.1:1
As indicated


issue
P7

checked
BVI

RF01
ROOF TILE



PC01
TO MATCH PAINT FINISH

 


PF01
PAINT/RENDER FINISH




FF01




FINAL FINISHES TO BE CONFIRMED WITH PRODUCTS
AVAILABILITY AT TIME OF CONSTRUCTION.

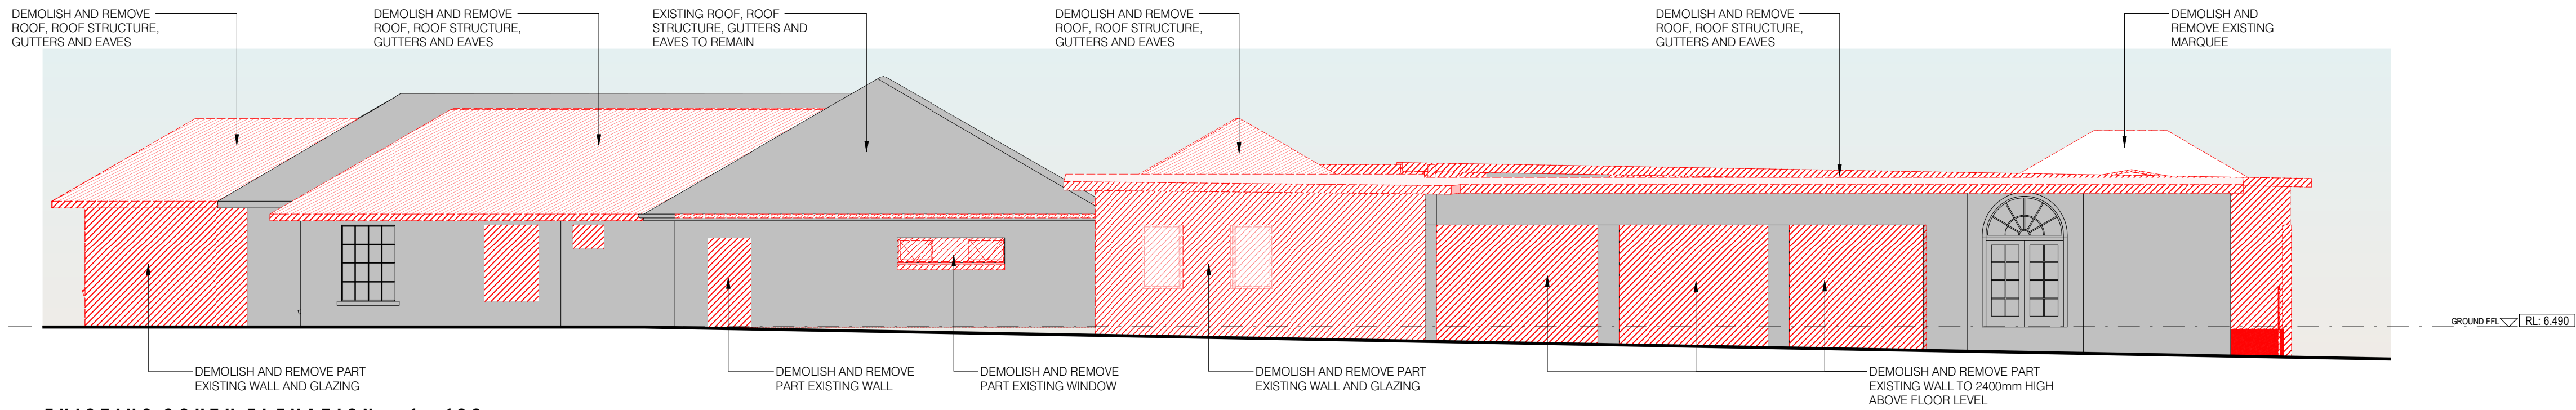


EXISTING SOUTH ELEVATION 1 : 100

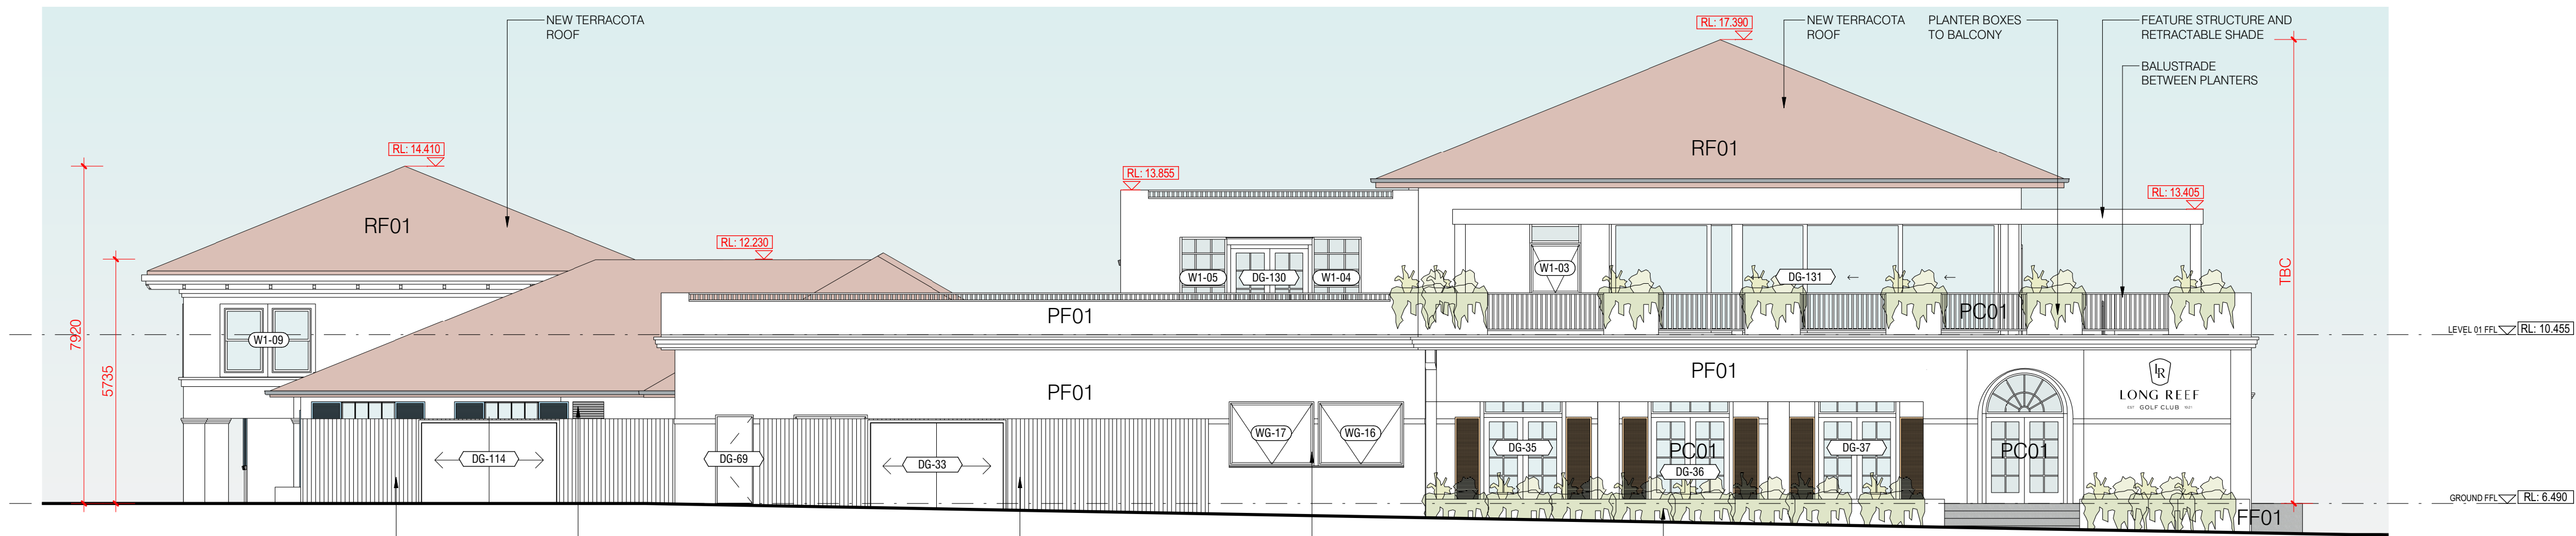


PROPOSED SOUTH ELEVATION 1 : 100

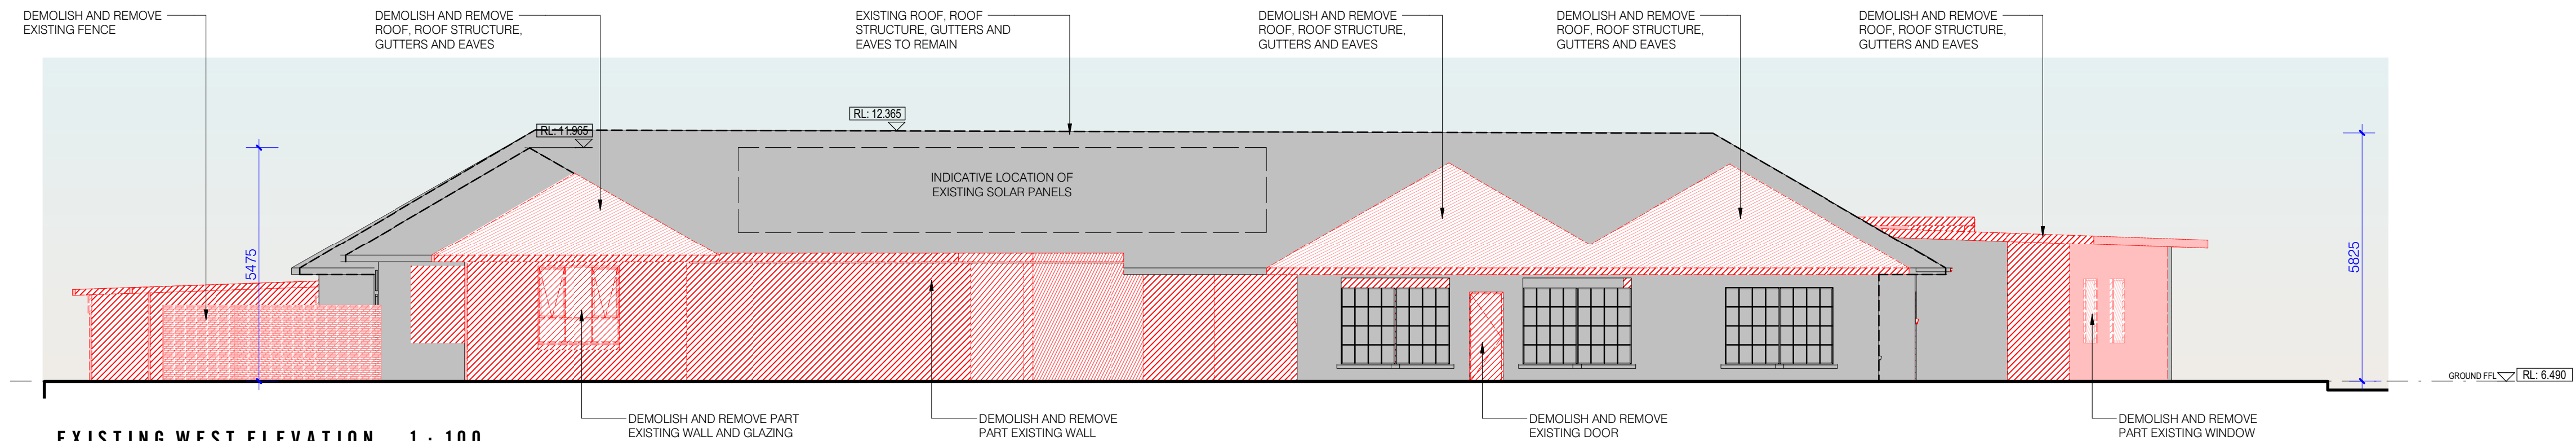

EXISTING WEST ELEVATION 1 : 100

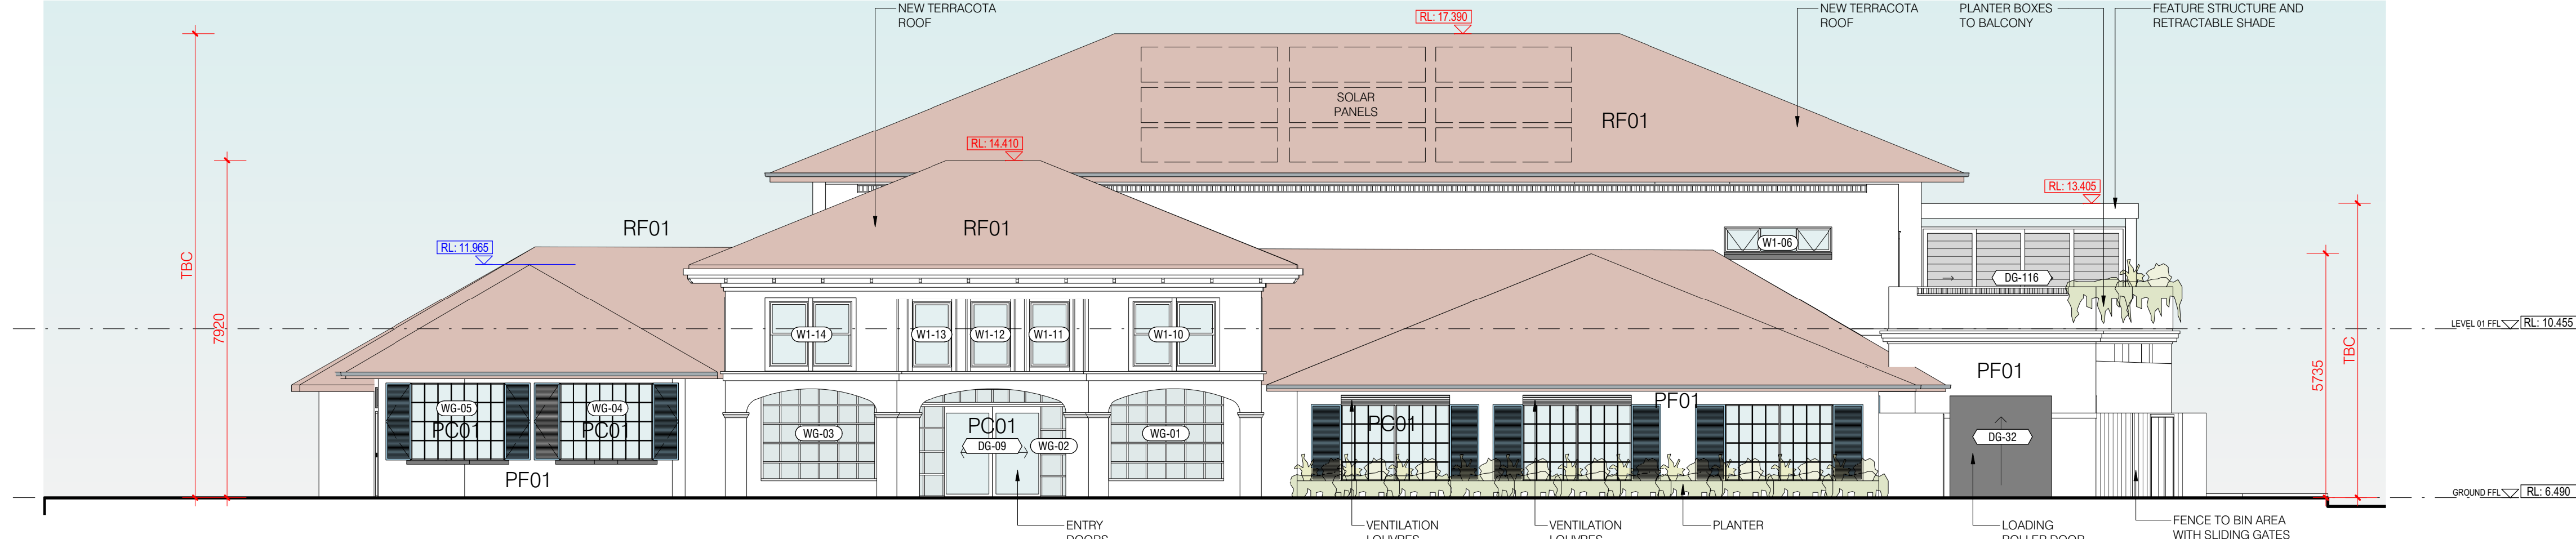

PROPOSED WEST ELEVATION 1 : 100

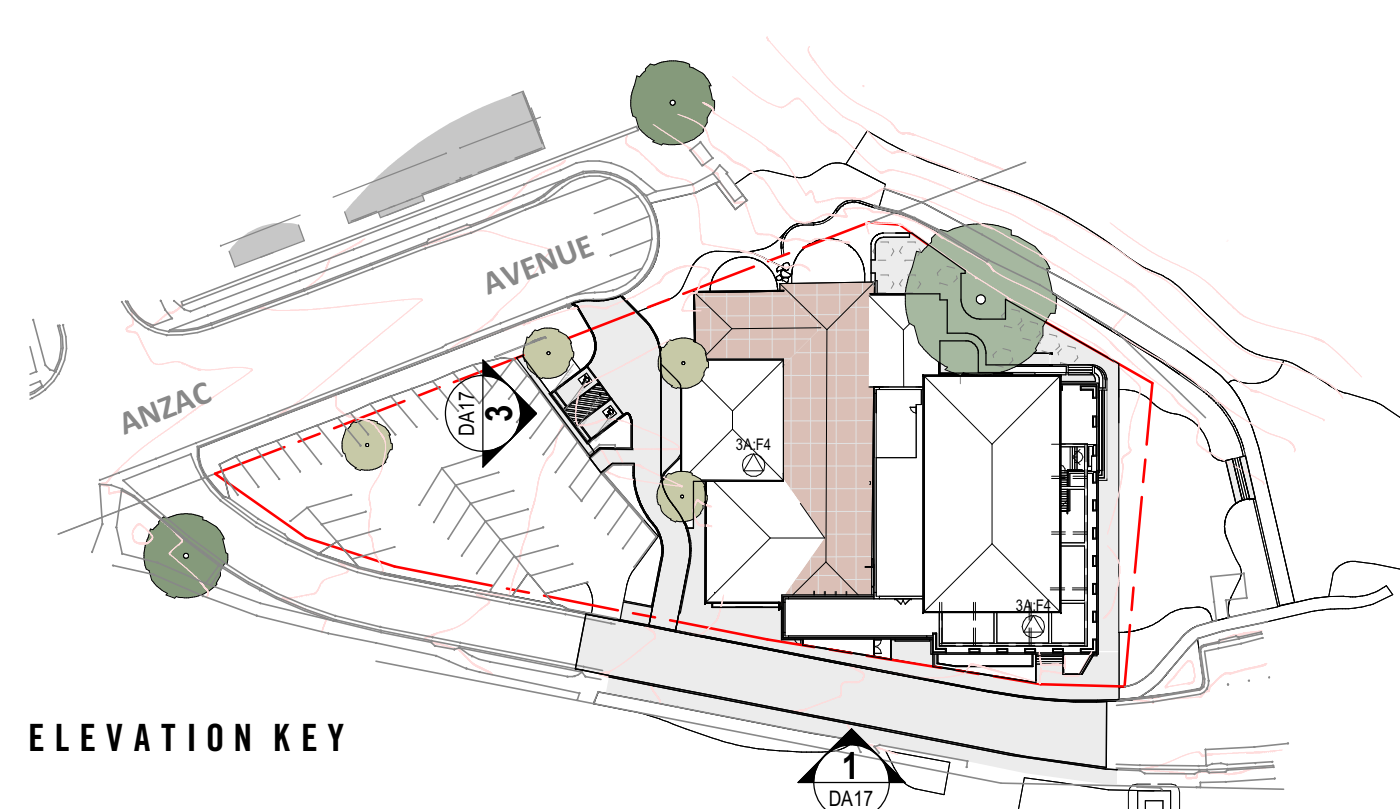

ELEVATION KEY

no.	date	issue / revision	by
PS	25.02.25	DA ISSUE	MD
PS	20.02.2025	DA ISSUE	MD
PS	31.01.2025	PRELIMINARY ISSUE	BBR
PS	13.02.2025	PROGRESS FOR REVIEW	BBR

LONG REEF GOLF CLUB - COLLAROY
ANZAC AVENUE, COLLAROY, NSW, 2097







i2c inspiring ideas to enhance
human experience

ELEVATIONS 02
DA PACKAGE

All dimensions in millimetres U.N.O. Figured dimensions take precedence, do not scale. Drawings and contents are subject to copyright laws and protection. Do not reproduce in full, or part without approval.

project	drawing no.	issue
2023-305	DA17	P4
scale @ A1	designed BVI	checked BVI
As indicated		

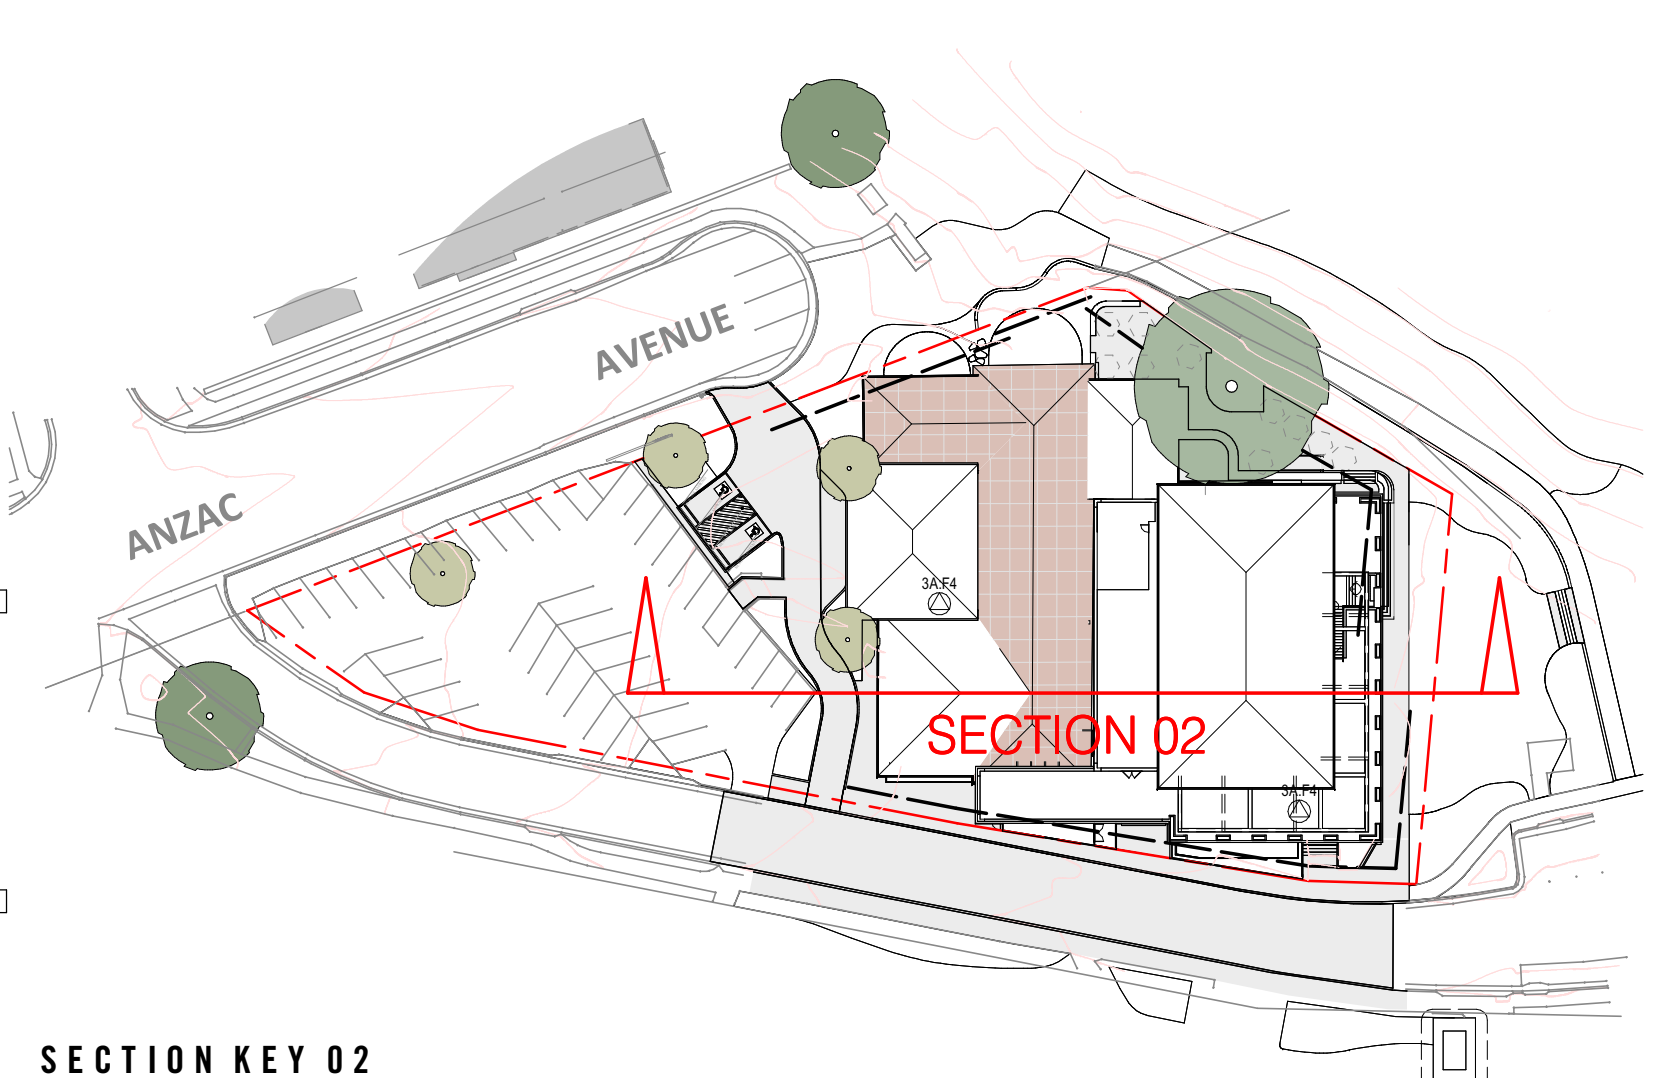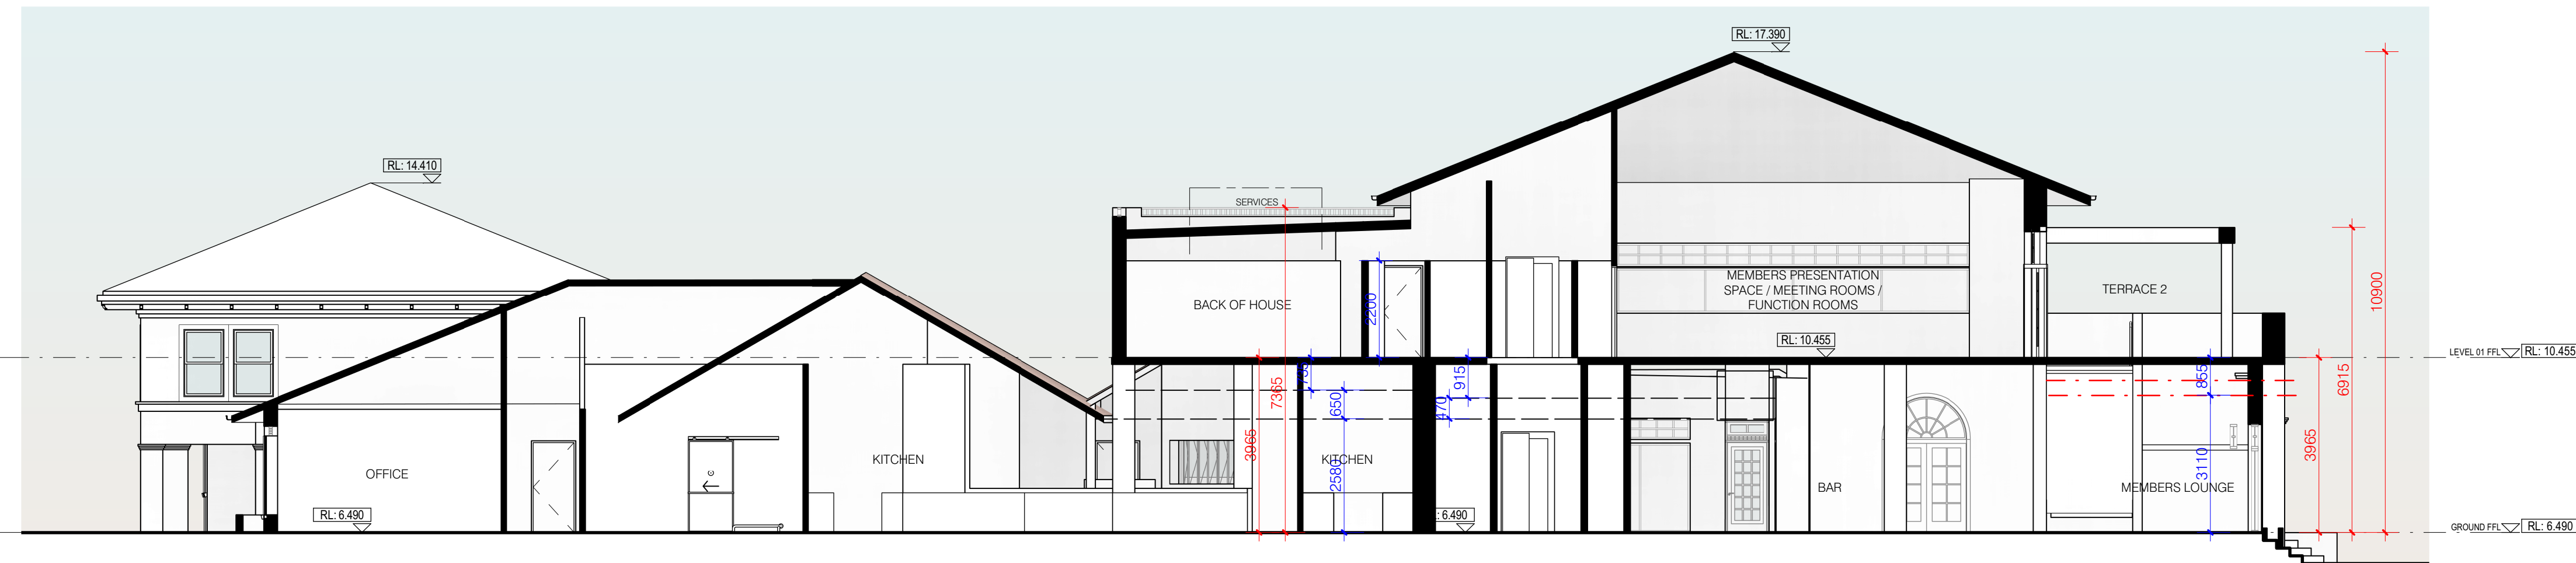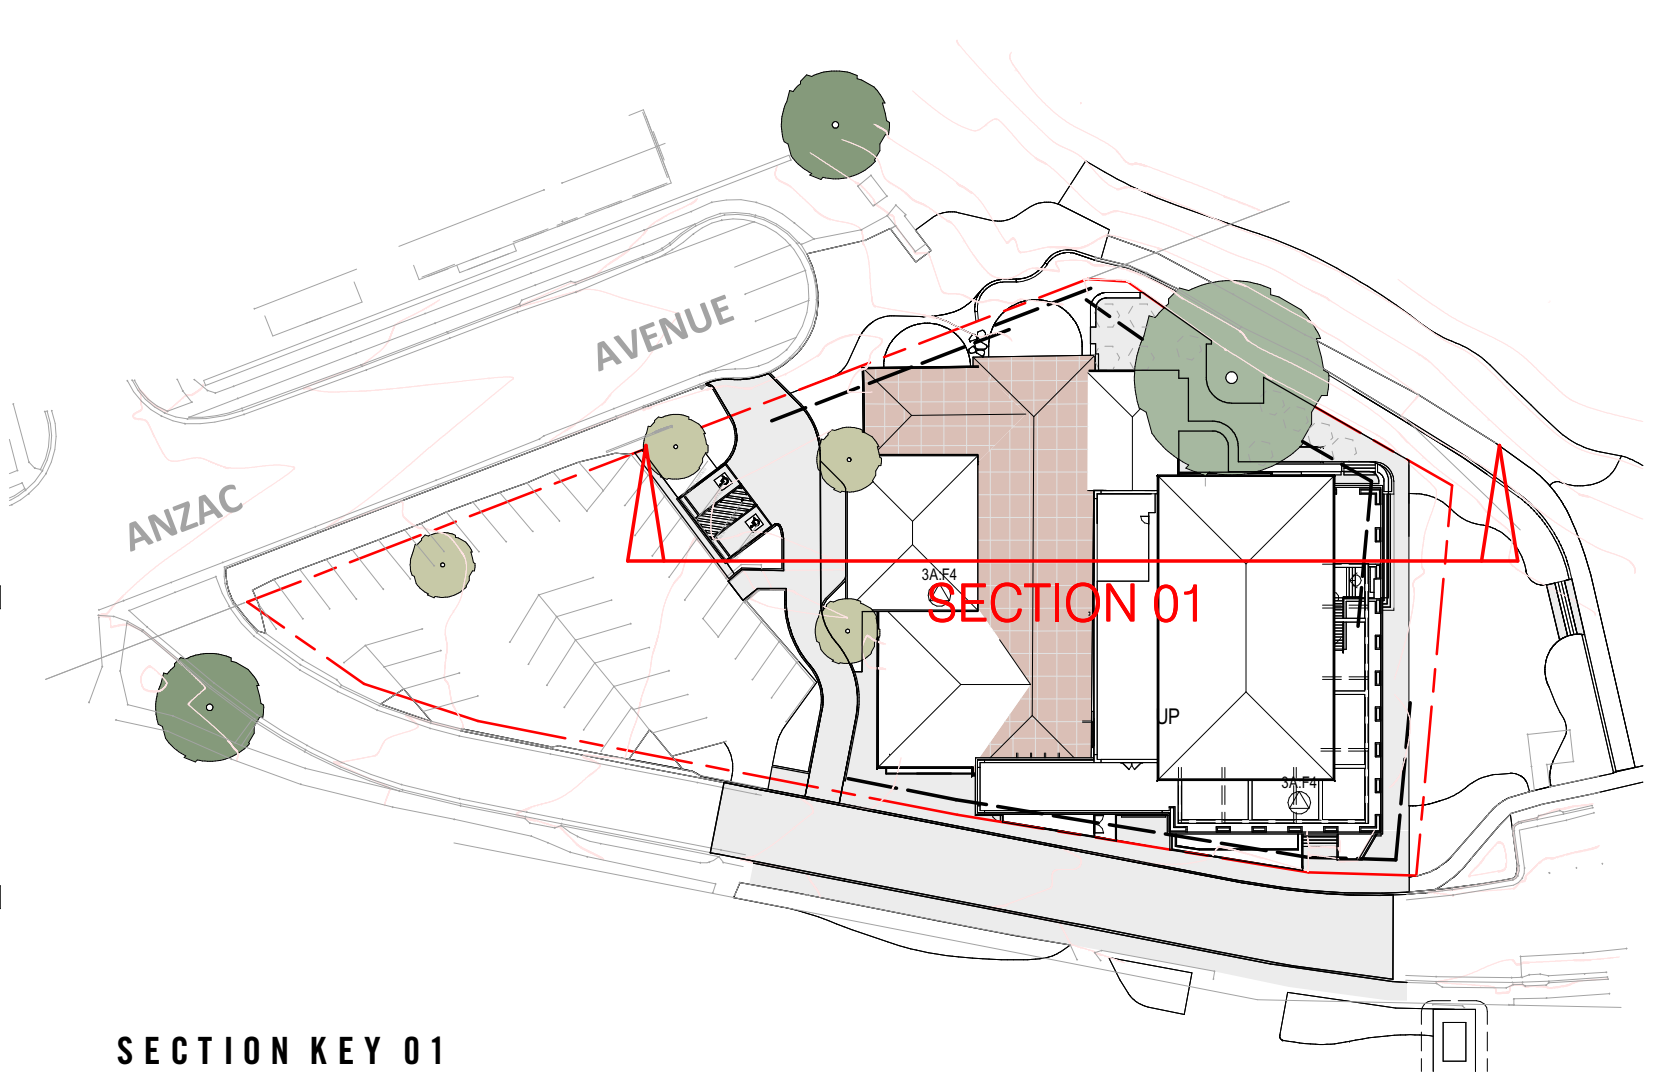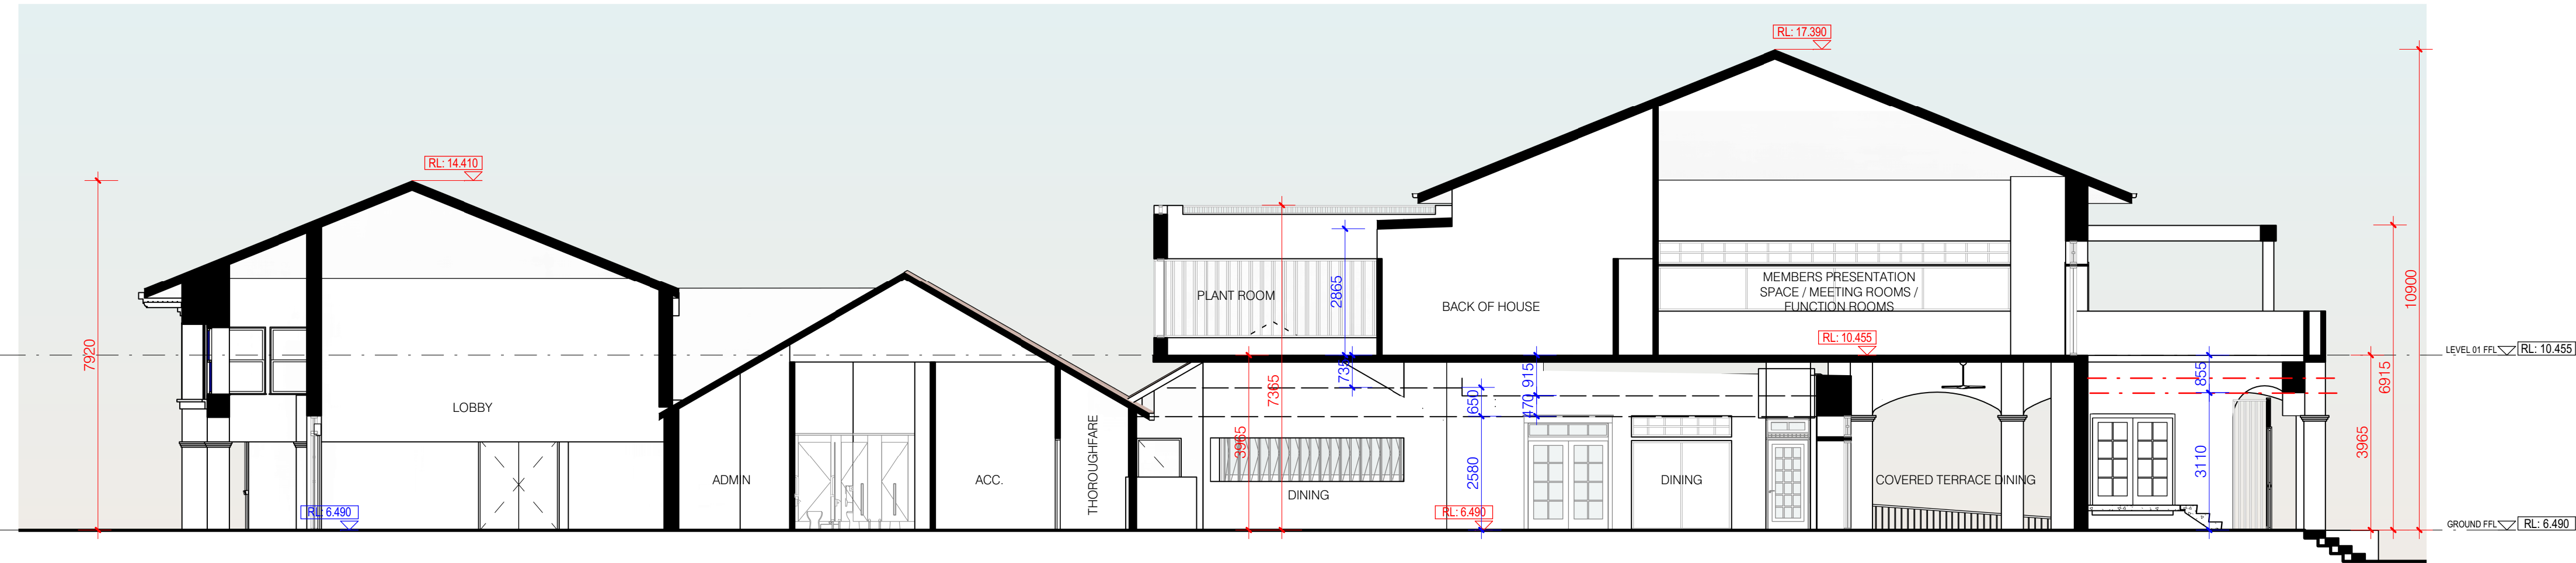

P6	25.02.25	QA ISSUE	MD
P5	20.02.2025	QA ISSUE	MD
P4	31.01.2025	PRELIMINARY ISSUE	BBR
P3	15.01.2025	PROGRESS-FOR REVIEW	
P2	19.11.2024	PRELIMINARY ISSUE	MD
P1	05.11.2024	PRELIMINARY ISSUE	BBR
no.	date	ISSUE / revision	by

LONG REEF GOLF CLUB - COLLAROY
ANZAC AVENUE, COLLAROY, NSW, 2097



i2C inspiring ideas to enhance human experience

SECTIONS 01 & 02

DA PACKAGE


All dimensions in millimetres U.N.O. Figured dimensions take precedence over dimensioned drawings.

DA PACKAGE


All dimensions in millimetres U.N.O. Figured dimensions take precedence, do not scale. Drawings and contents are subject to copyright laws and protection. Do not reproduce in full, or part without approval.

project 2023-305	drawing no. DA18	issue P6
scale @ A1 As indicated	designed BBR	checked BVI


LEGEND

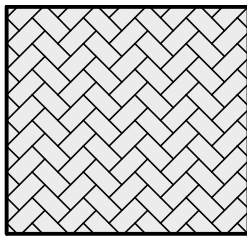

PAVEMENT TYPE 01
PAVERS LAID IN A HERRINGBONE PATTERN
COLOUR AND SIZE TBC

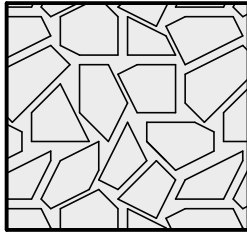

PAVEMENT TYPE 02
STONE-LOOK TILES LAID IN RANDOM PATTERN
COLOUR AND SIZE TBC

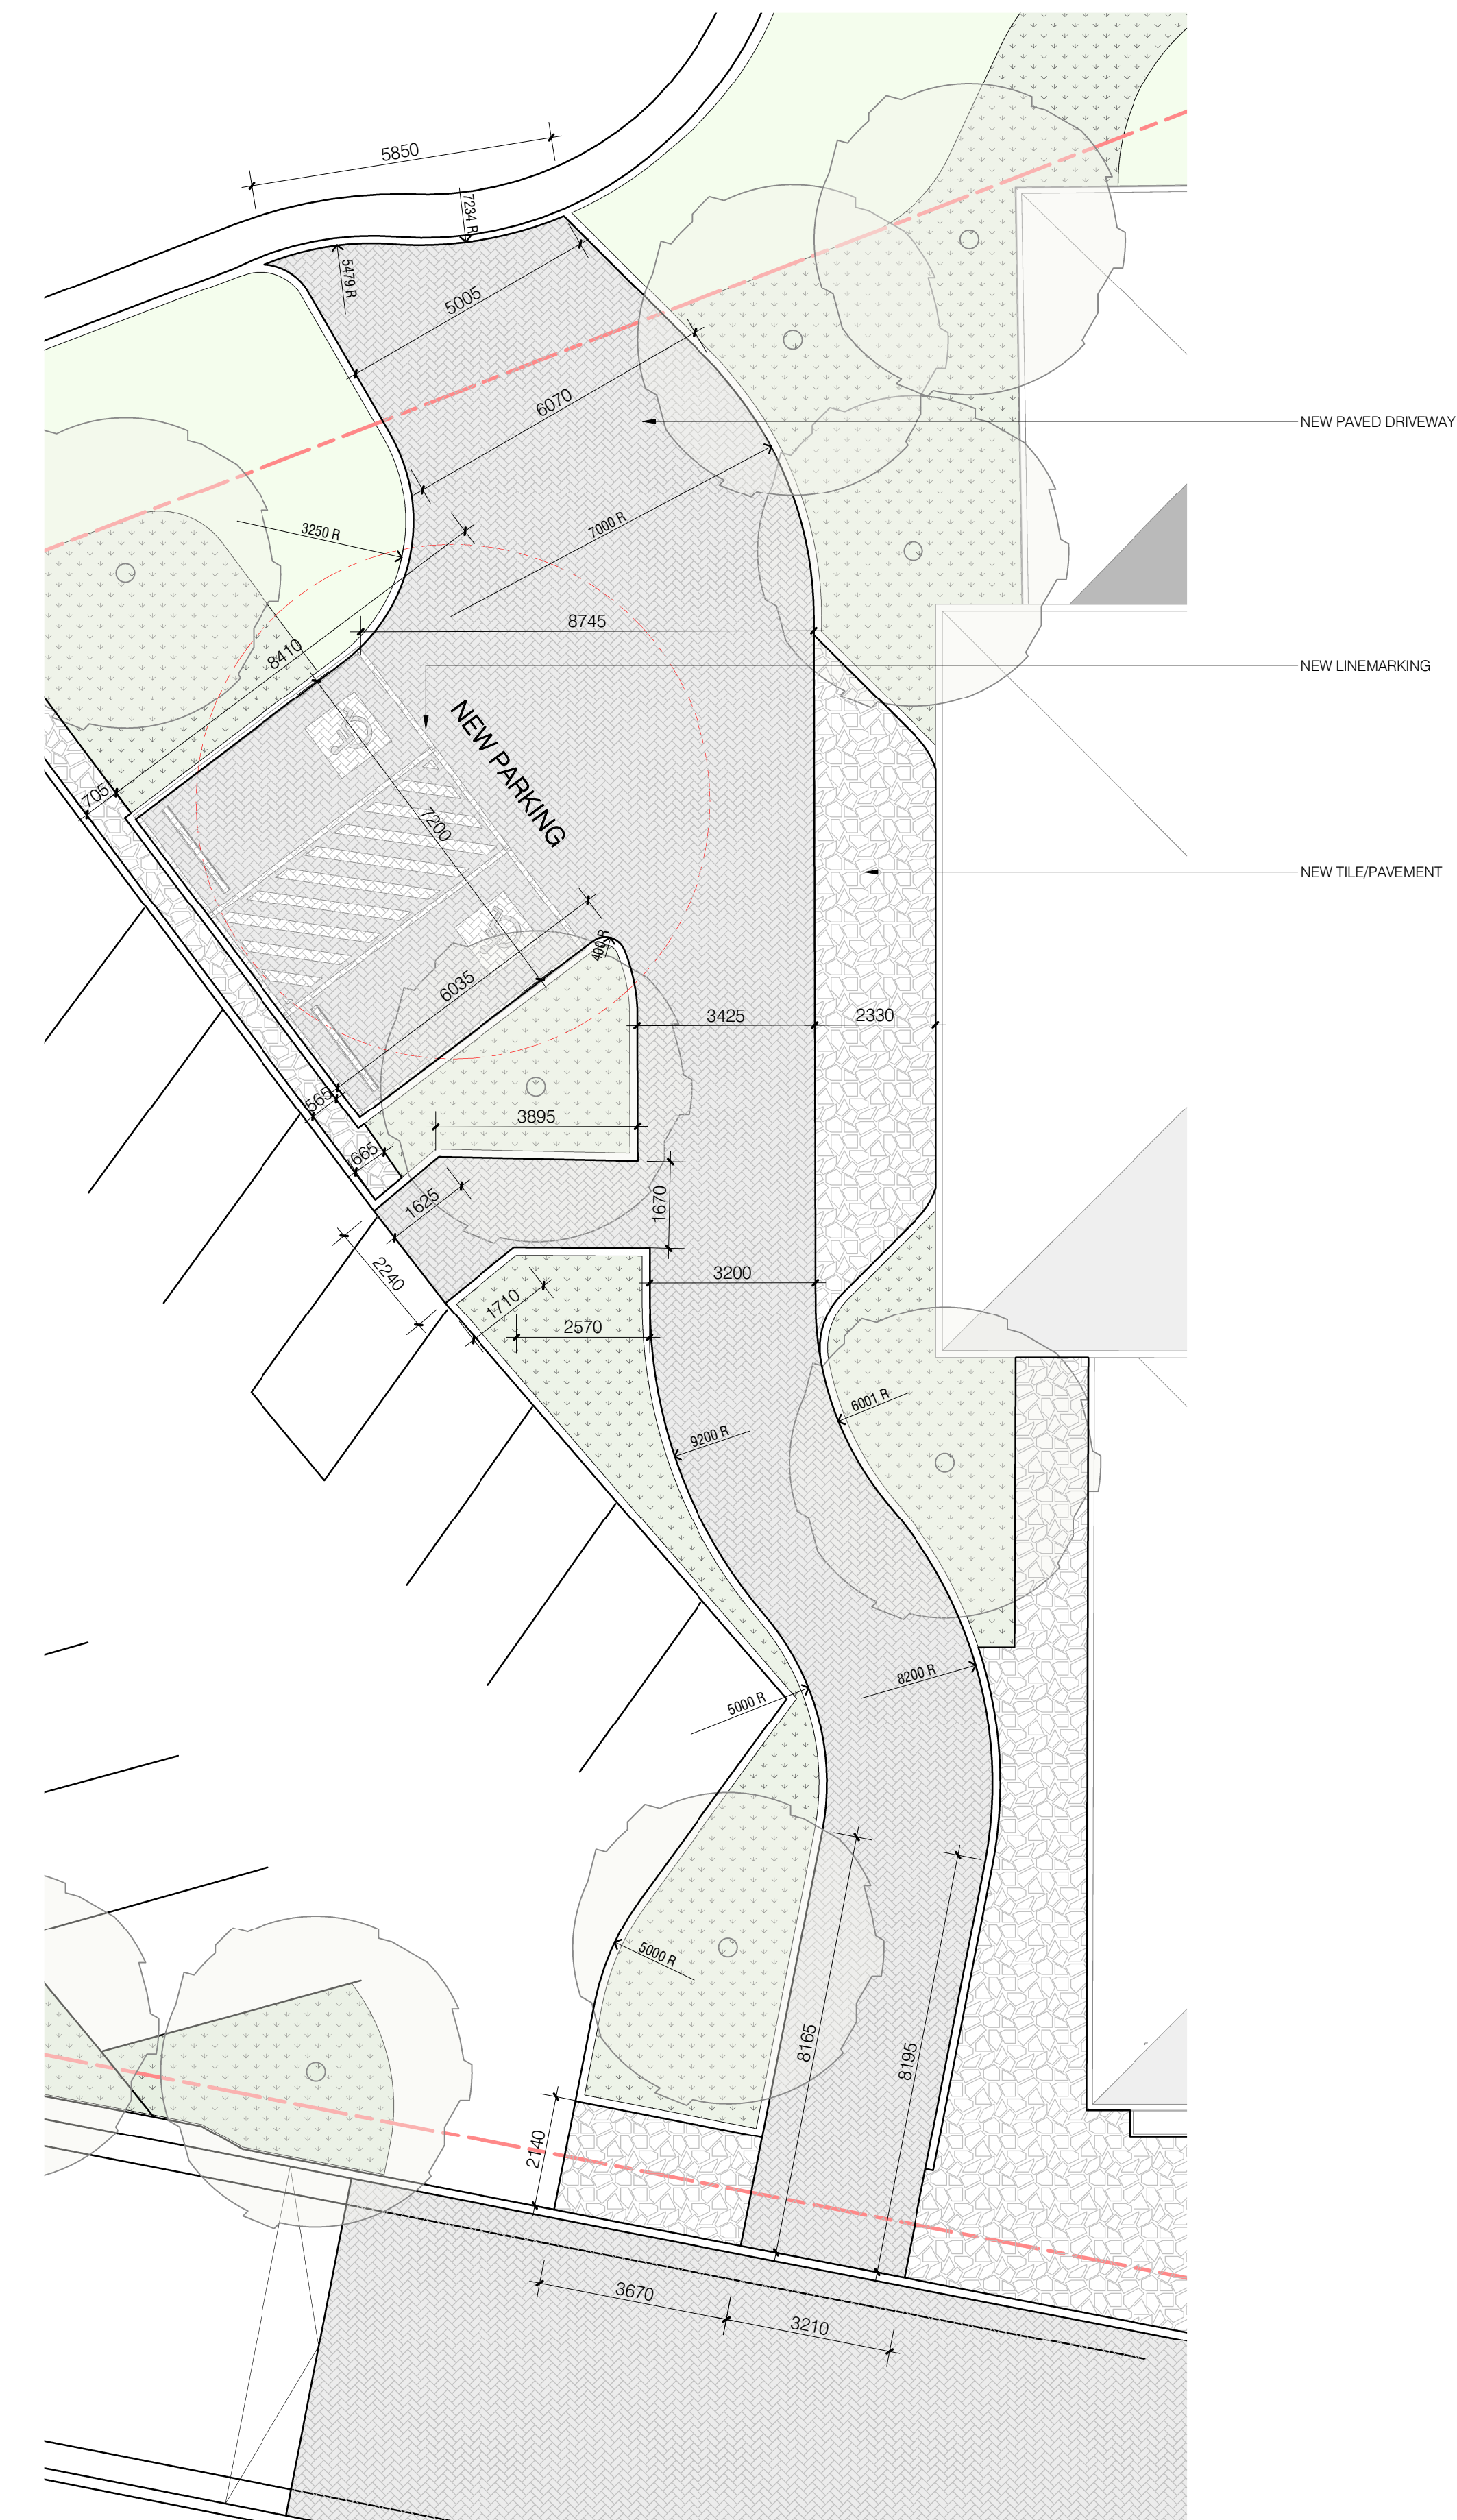


DRIVEWAY PLAN 1 : 100

no.	date	issue / revision	by
PS	25.02.25	DA ISSUE	MD
PT	25.02.25	DA ISSUE	MD

LONG REEF GOLF CLUB - COLLAROY
ANZAC AVENUE, COLLAROY, NSW, 2097



i2C inspiring ideas to enhance human experience

 

DRIVEWAY DESIGN PLAN
DA PACKAGE

All dimensions in millimetres U.N.O. Figured dimensions take precedence, do not scale. Drawings and contents are subject to copyright laws and protection. Do not reproduce in full, or part without approval.

project
2023-305


drawing no.
DA19

issue
P2


designed
MD

checked
BVI

- SITE SECURITY FENCE - AT DEMOLITION STAGE
- SEDIMENT FENCE
- TRAFFIC CONTROL ZONE
- MATERIAL DELIVERY ZONE
- WASTE CATCHMENT ZONE

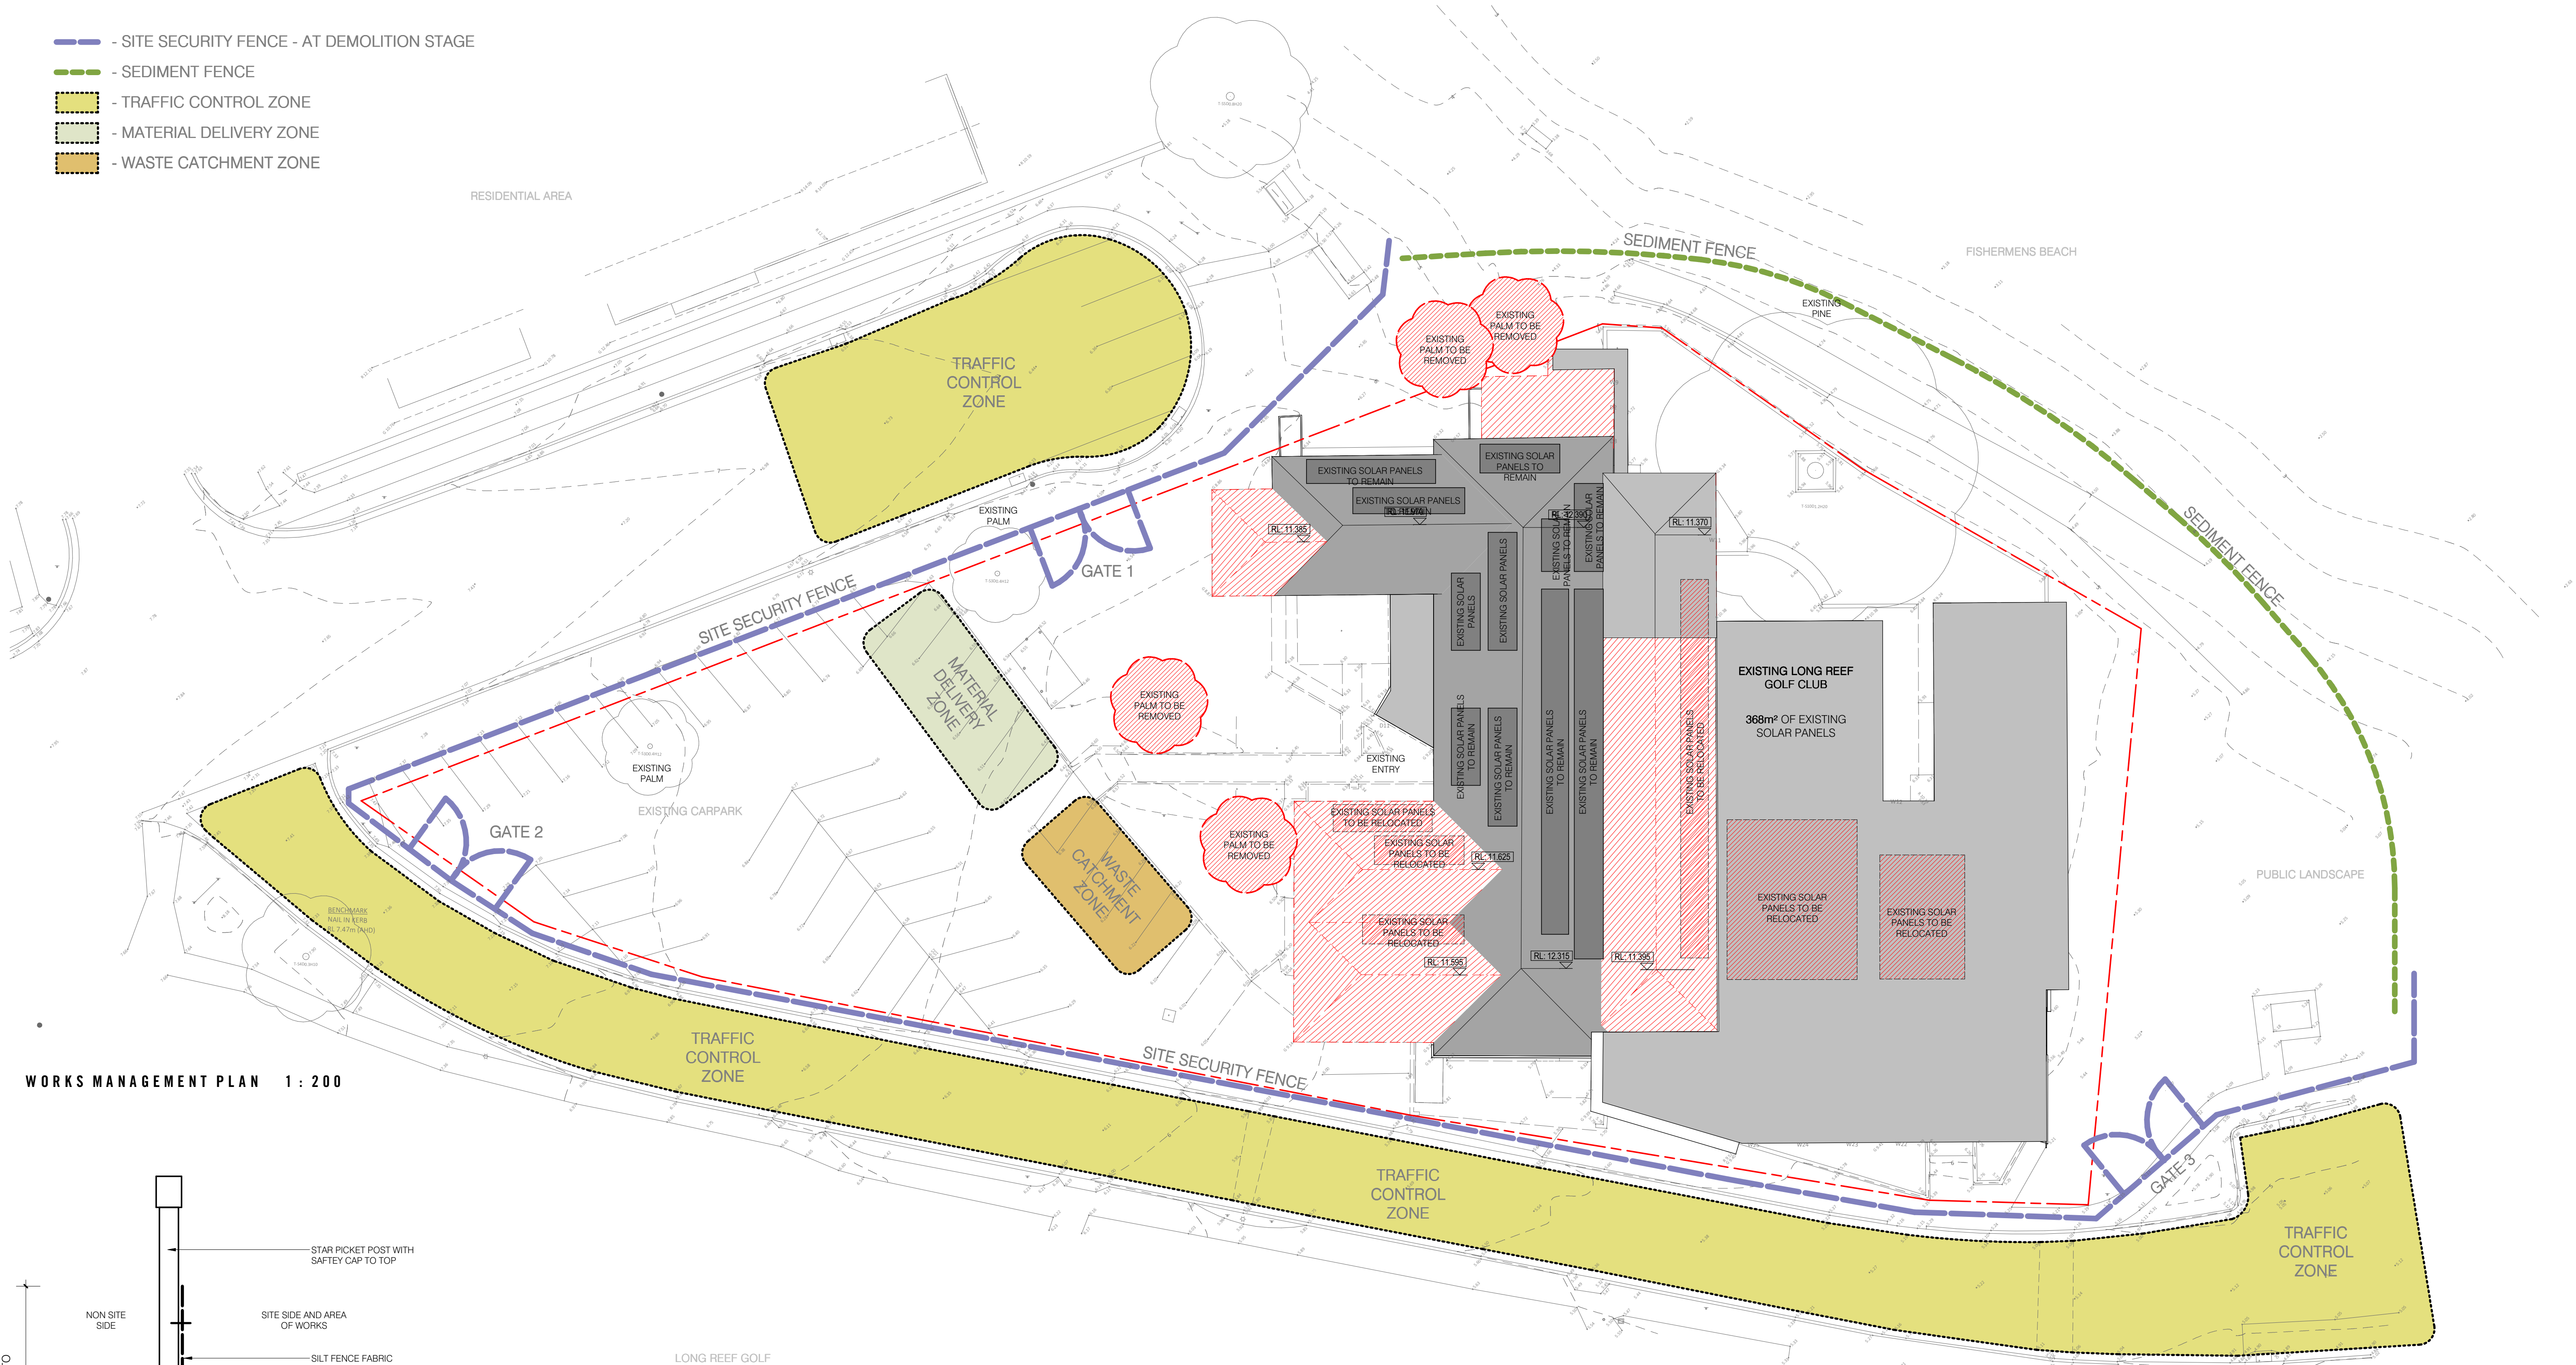

WORKS MANAGEMENT PLAN 1:200

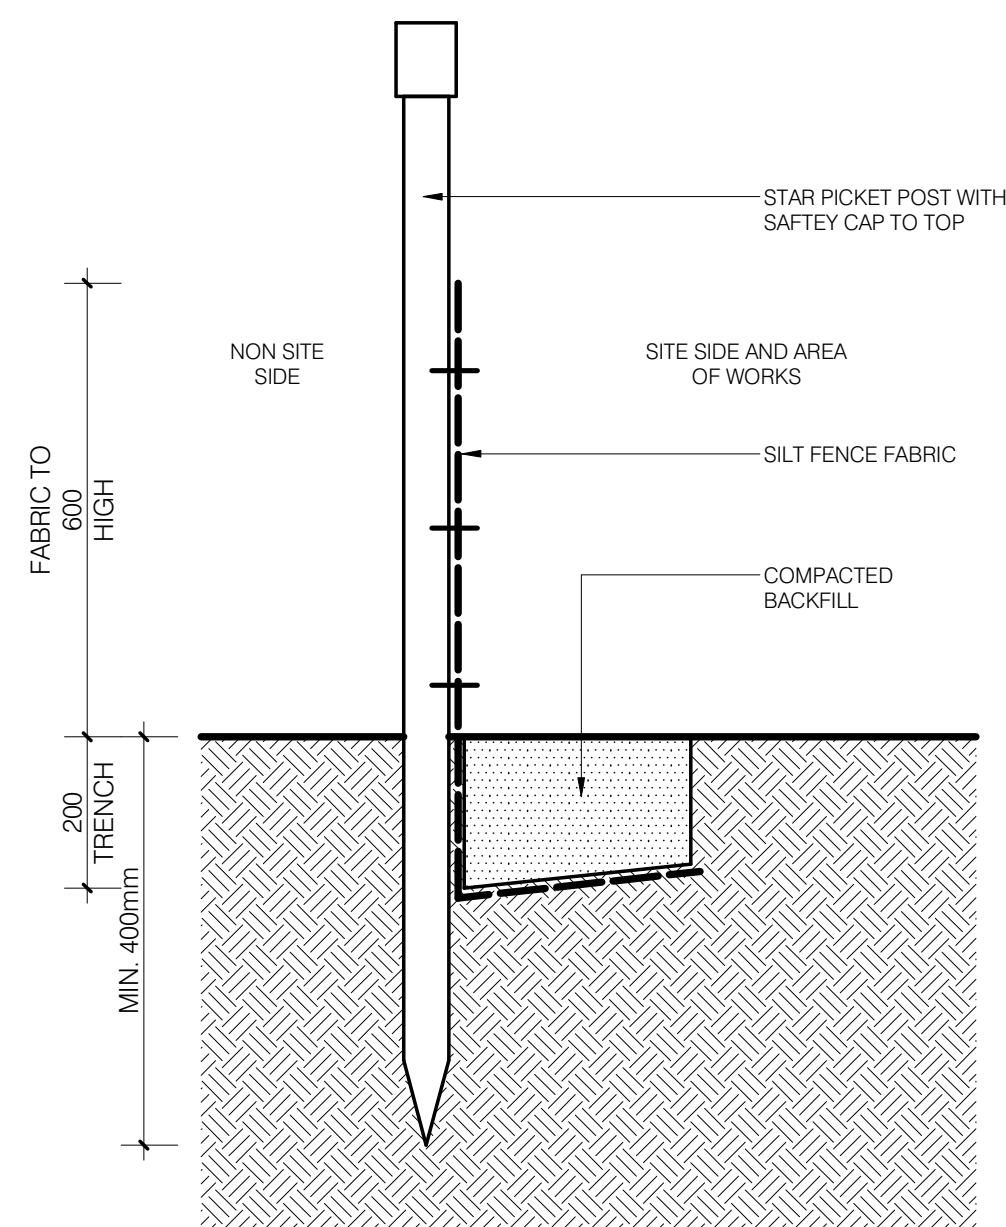


SEDIMENT FENCE DETAIL 1:10

no.	date	issue / revision	by
PS	25.02.25	DA ISSUE	MD
PT	25.02.25	DA ISSUE	MD

LONG REEF GOLF CLUB - COLLAROY
ANZAC AVENUE, COLLAROY, NSW, 2097



i2c inspiring ideas to enhance human experience

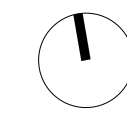

WORKS MANAGEMENT PLAN
DA PACKAGE

project 2023-305	drawing no. DA19A	issue P2
scale @ A1	designed MD	checked BVI
As indicated		

DESIGN RESPONSE

02

INSPIRATION



PS	20.02.20	DA ISSUE	MD
PS	20.02.2020	DA ISSUE	MD
PS	18.01.2025	PROPOSED FOR REVIEW	
PS	03.11.2024	PRELIMINARY ISSUE	BBR
MD	DATE	ISSUE / revision	BY

project	drawing no.	issue
2023-305	DA22	P4
scale @ A1	designed	checked
1 : 1	BVI	Checker

MATERIALITY




RF01



ROOF TILE TO MATCH EXISTING

PF01

PAINT/RENDER FINISH

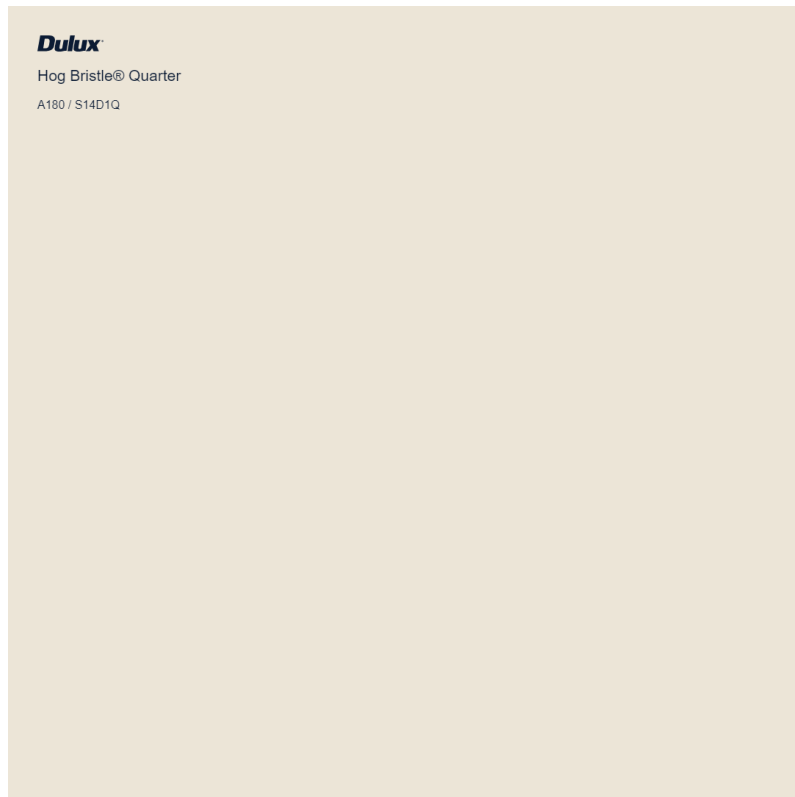


PC01

TO MATCH PAINT FINISH



FF01

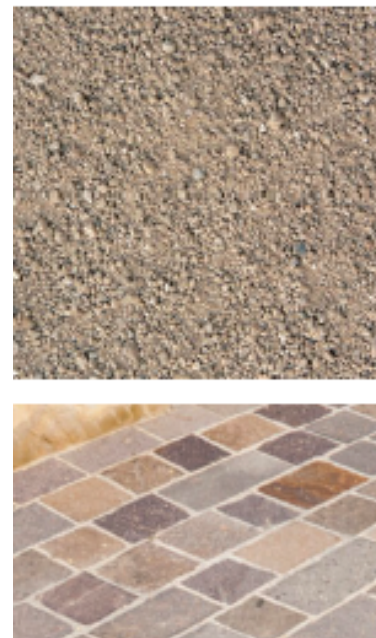

FINAL FINISHES TO BE CONFIRMED WITH PRODUCTS AVAILABILITY AT TIME OF CONSTRUCTION.




TS	25.02.25	ISA ISSUE	MD
PS	20.02.2025	ISA ISSUE	MD
PS	18.01.2025	PROGRESS FOR REVIEW	
PS	03.11.2024	PRELIMINARY ISSUE	BBR
MD	DATE	ISSUE / revision	BY

project	drawing no.	issue
2023-305	DA23	P4
scale 0/ A1	designed	checked
1 : 1	BVI	Checker



no.	date	issue / revision	by
PS	25.02.25	DA ISSUE	MD
PS	20.02.2025	DA ISSUE	MD
PS	18.01.2025	PROPOSED FOR REVIEW	MD
PS	03.11.2024	PRELIMINARY ISSUE	BBR

LONG REEF GOLF CLUB - COLLAROY
ANZAC AVENUE, COLLAROY, NSW, 2097

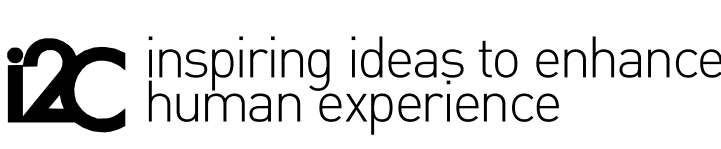

VISUALISATION
DA PACKAGE

All dimensions in millimetres U.N.O. Figured dimensions take precedence, do not scale. Drawings and contents are subject to copyright laws and protection. Do not reproduce in full, or part without approval.

project
2023-305

drawing no.
DA25A

issue
P4

scale @ A1

designed
BBR

checked
BVI



no.	date	issue / revision	by
PS	25.02.25	DA ISSUE	MD
PS	20.02.2025	DA ISSUE	MD
PS	18.01.2025	PROPOSAL FOR REVIEW	MD
PS	03.11.2024	PRELIMINARY ISSUE	BBR

LONG REEF GOLF CLUB - COLLAROY
ANZAC AVENUE, COLLAROY, NSW, 2097



VISUALISATION
DA PACKAGE

All dimensions in millimetres U.N.O. Figured dimensions take precedence, do not scale. Drawings and contents are subject to copyright laws and protection. Do not reproduce in full, or part without approval.

project
2023-305

drawing no.
DA26B

issue
P4

scale @ A1

designed
BBR

checked
BVI



no.	date	issue / revision	by
PS	25.02.23	DA ISSUE	MD
PS	20.02.2020	DA ISSUE	MD
PS	18.01.2025	PROPOSAL FOR REVIEW	MD
PS	03.11.2025	PRELIMINARY ISSUE	BBR

LONG REEF GOLF CLUB - COLLAROY
ANZAC AVENUE, COLLAROY, NSW, 2097



i2c inspiring ideas to enhance human experience

VISUALISATION
DA PACKAGE

All dimensions in millimetres U.N.O. Figured dimensions take precedence, do not scale. Drawings and contents are subject to copyright laws and protection. Do not reproduce in full, or part without approval.

project	2023-305	drawing no.	DA27C	issue	P4
scale	@ A1	designed	BBR	checked	BVI