



DA.00	AERIAL PHOTO
DA.01	SITE ANALYSIS
DA.02	PROPOSED SITE PLAN
DA.03	EXISTING BASEMENT PLAN/ DEMO
DA.04	EXISTING GROUND FLOOR PLAN / DEMO
DA.05	EXISTING FIRST FLOOR PLAN / DEMO
DA.06	EXISTING GARAGE / STUDIO / DEMO
DA.07	EXISTING ROOF / DEMO
DA.08	PROPOSED GROUND FLOOR PLAN
DA.09	PROPOSED FIRST FLOOR PLAN
DA.10	PROPOSED BASEMENT / POOL LEVEL
DA.11	PROPOSED ROOF PLAN (HOUSE)
DA.12	PROPOSED GARAGE / STUDIO PLAN
DA.13	PROPOSED ROOF PLAN
DA.14	PROPOSED HOUSE ELEVATION
DA.15	PROPOSED HOUSE ELEVATION
DA.16	PROPOSED HOUSE ELEVATION
DA.17	PROPOSED HOUSE ELEVATION
DA.18	PROPOSED GARAGE ELEVATIONS
DA.19	PROPOSED GARAGE ELEVATIONS
DA.20	PROPOSED SECTION A
DA.21	PROPOSED SECTION B
DA.22	SKETCH - FROM POOL
DA.23	SKETCH - FROM COURTYARD
DA.24	SHADOWS - 9AM (EXISTING AND PROPOSED)
DA.25	SHADOWS - NOON (EXISTING AND PROPOSED)
DA.26	SHADOWS - 3PM (EXISTING AND PROPOSED)
DA.27	MATERIALS & FINISHES
DA.28	EXISTING & PROPOSED GFA
DA.29	HEIGHT CALCS (EXISTING & PROPOSED)
DA.30	WASTE MANAGEMENT PLAN
LC.01	LANDSCAPE CONCEPT PLAN
LC.03	LANDSCAPE CALCS
LC.03	LANDSCAPE CALCS
DCP.01	DRAINAGE CONCEPT PLAN

REVISIONS

09.06.23_DA SUBMISSION_A

CASE ORNSBY ARCHITECTURE LTD.

M. +64 21 314 231
E. case@caseornsby.com
W. caseornsby.com


P.O.Box 36404
Merivale,
Christchurch, NZ

SCALE: NTS
DATE: 20.04.2019
PROJECT No: 102

SITE ANALYSIS PLAN

DA.00 A

This drawing is prepared for DA only.
Case Ornsby Architecture Ltd. is not
responsible for the accuracy of information
provided by consultants.
Copyright 2023
This drawing is copyright and must not be
retained, copied or used without the written
consent of Case Ornsby Architecture Ltd.

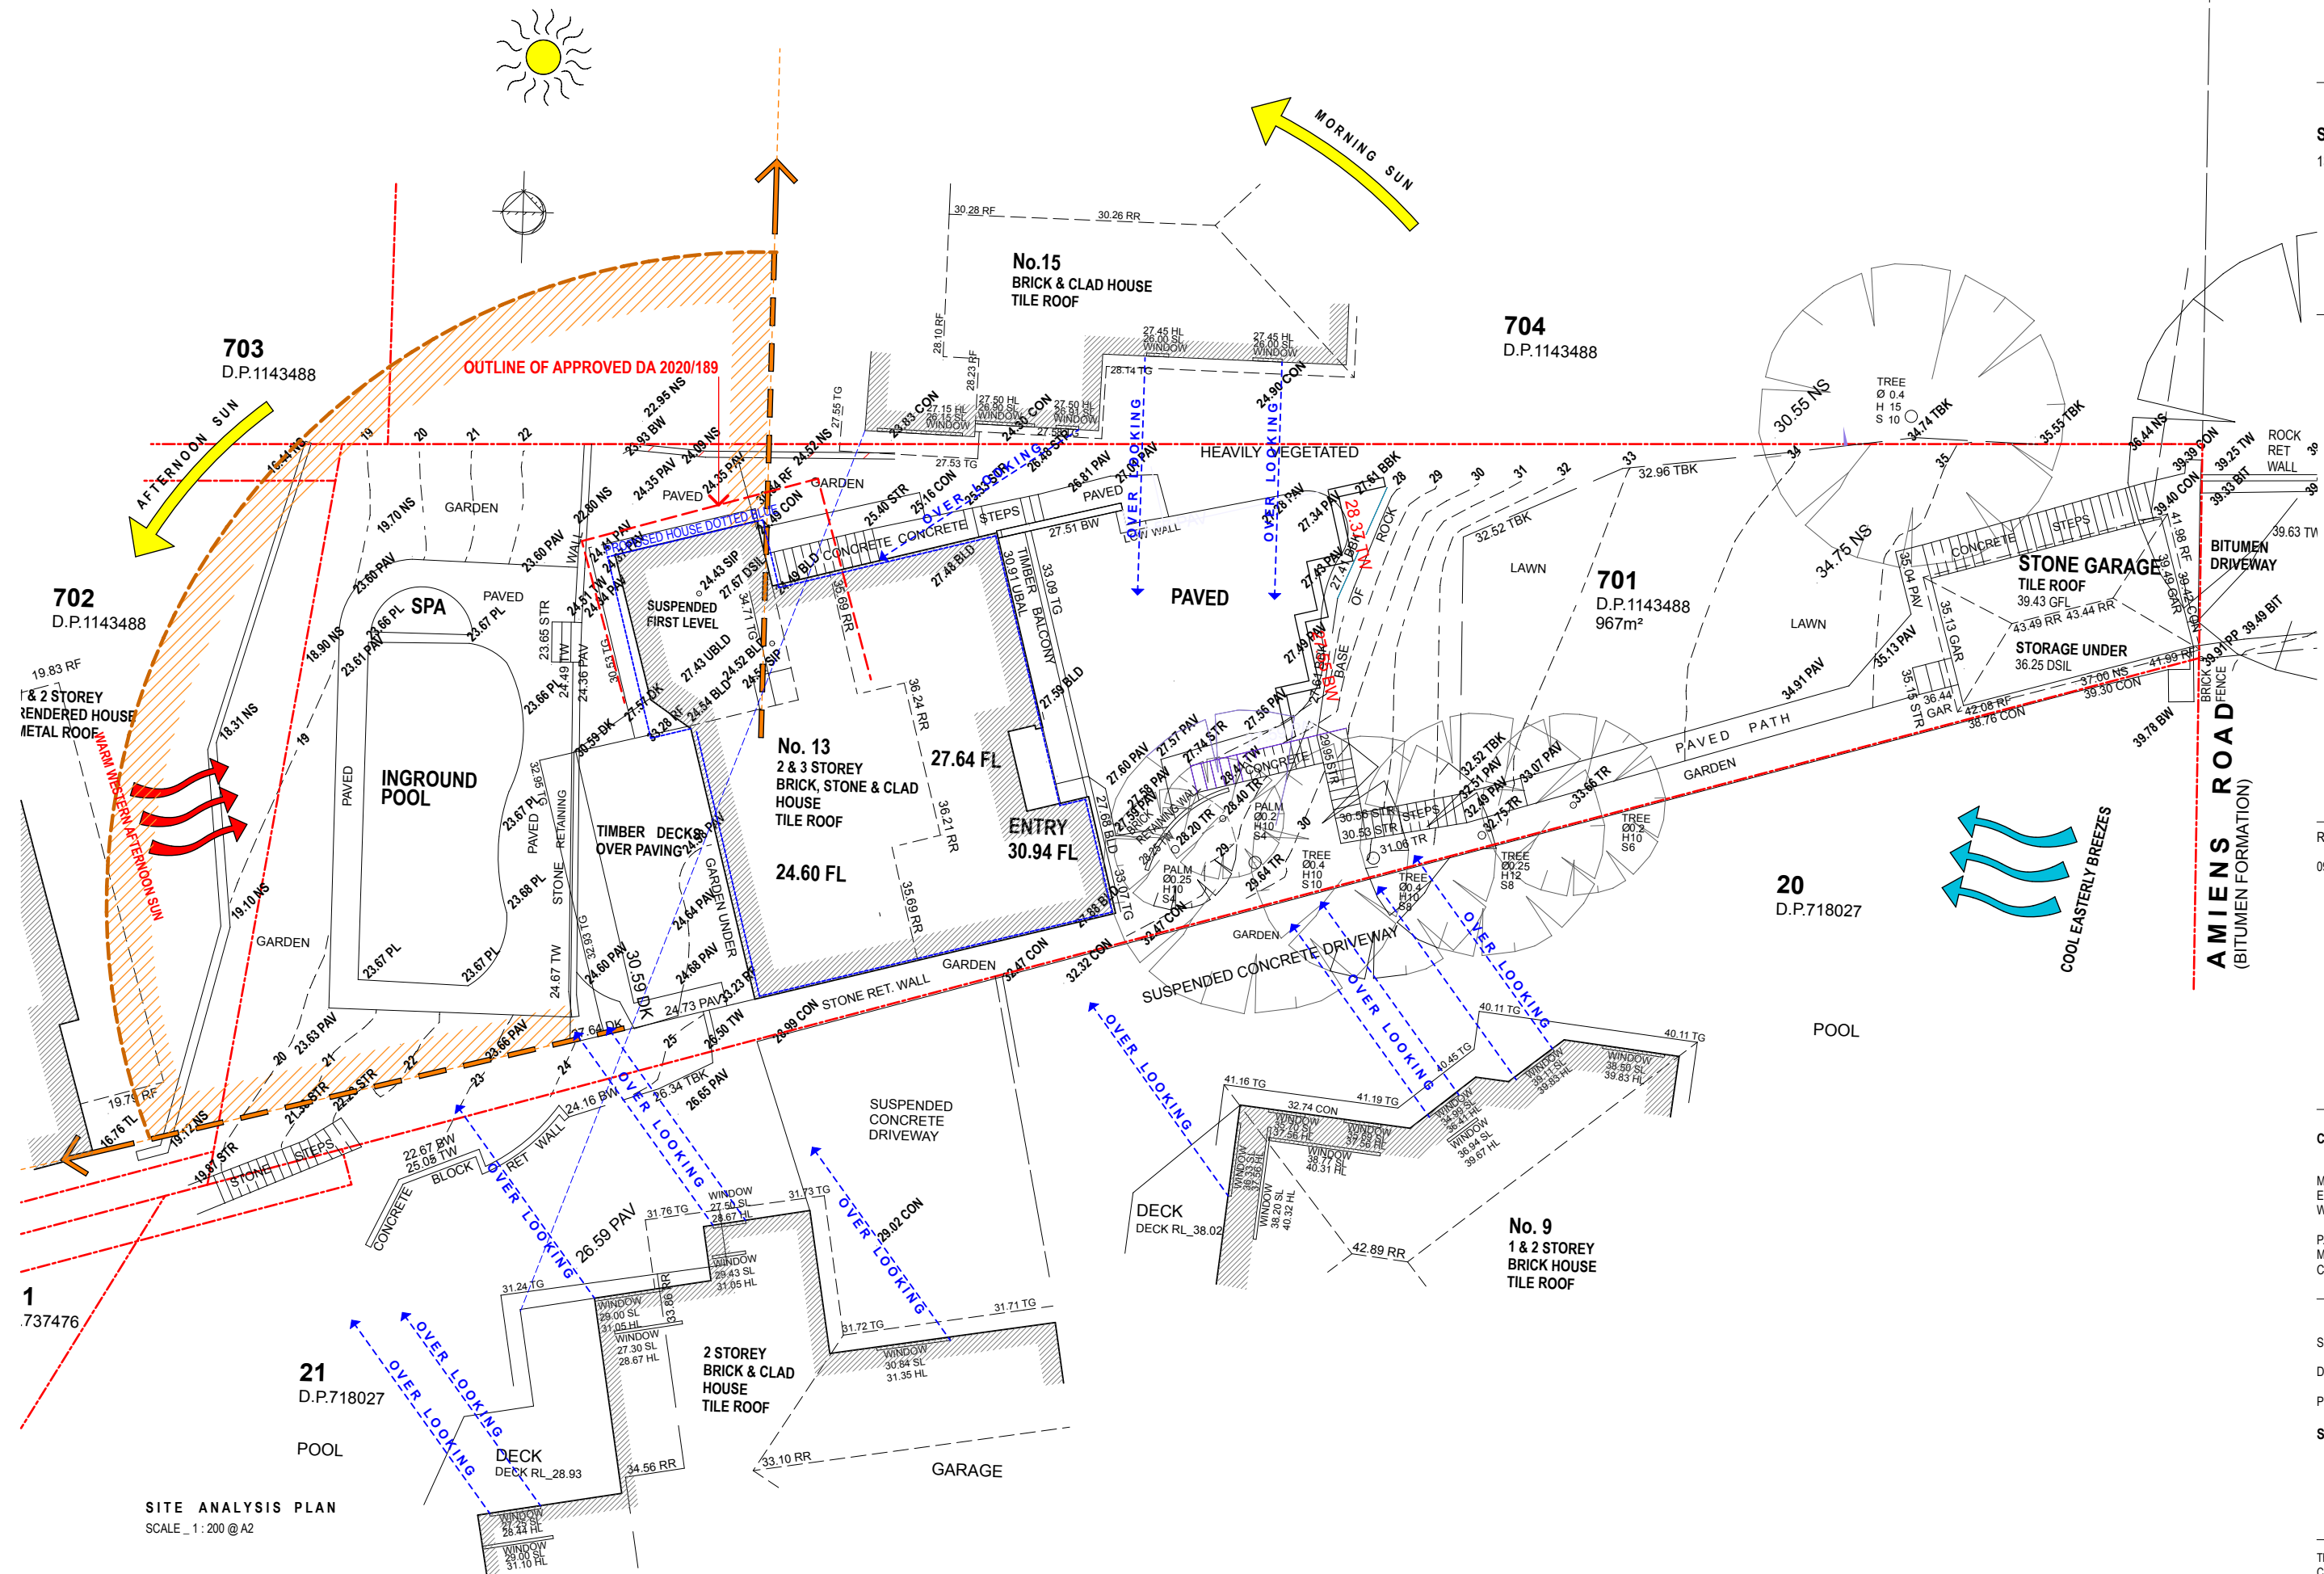REVISIONS
09.06.23_DA SUBMISSION_A

CASE ORNSBY ARCHITECTURE LTD.

M. +64 21 314 231
E. case@caseornsbys.com
W. caseornsbys.comP.O.Box 36404
Merivale,
Christchurch, NZ

SCALE: 1 : 200

DATE: 20.04.23

PROJECT No: 102

SITE ANALYSIS PLAN

DA.01 A

This drawing is prepared for DA only.
Case Ormsby Architecture Ltd. is not
responsible for the accuracy of information
provided by consultants.
Copyright 2023
This drawing is copyright and must not be
retained, copied or used without the written
consent of Case Ormsby Architecture Ltd.

REVISIONS
09.06.23_DA SUBMISSION_A

CASE ORNSBY ARCHITECTURE LTD.

M. +64 21 314 231
E. case@caseornsbys.com
W. caseornsbys.comP.O.Box 36404
Merivale,
Christchurch, NZ

SCALE: 1:200


DATE: 20.04.23

PROJECT No: 102

PROPOSED SITE PLAN

DA.02 A

This drawing is prepared for DA only.
Case Ormsby Architecture Ltd. is not
responsible for the accuracy of information
provided by consultants.
Copyright 2023
This drawing is copyright and must not be
retained, copied or used without the written
consent of Case Ormsby Architecture Ltd.

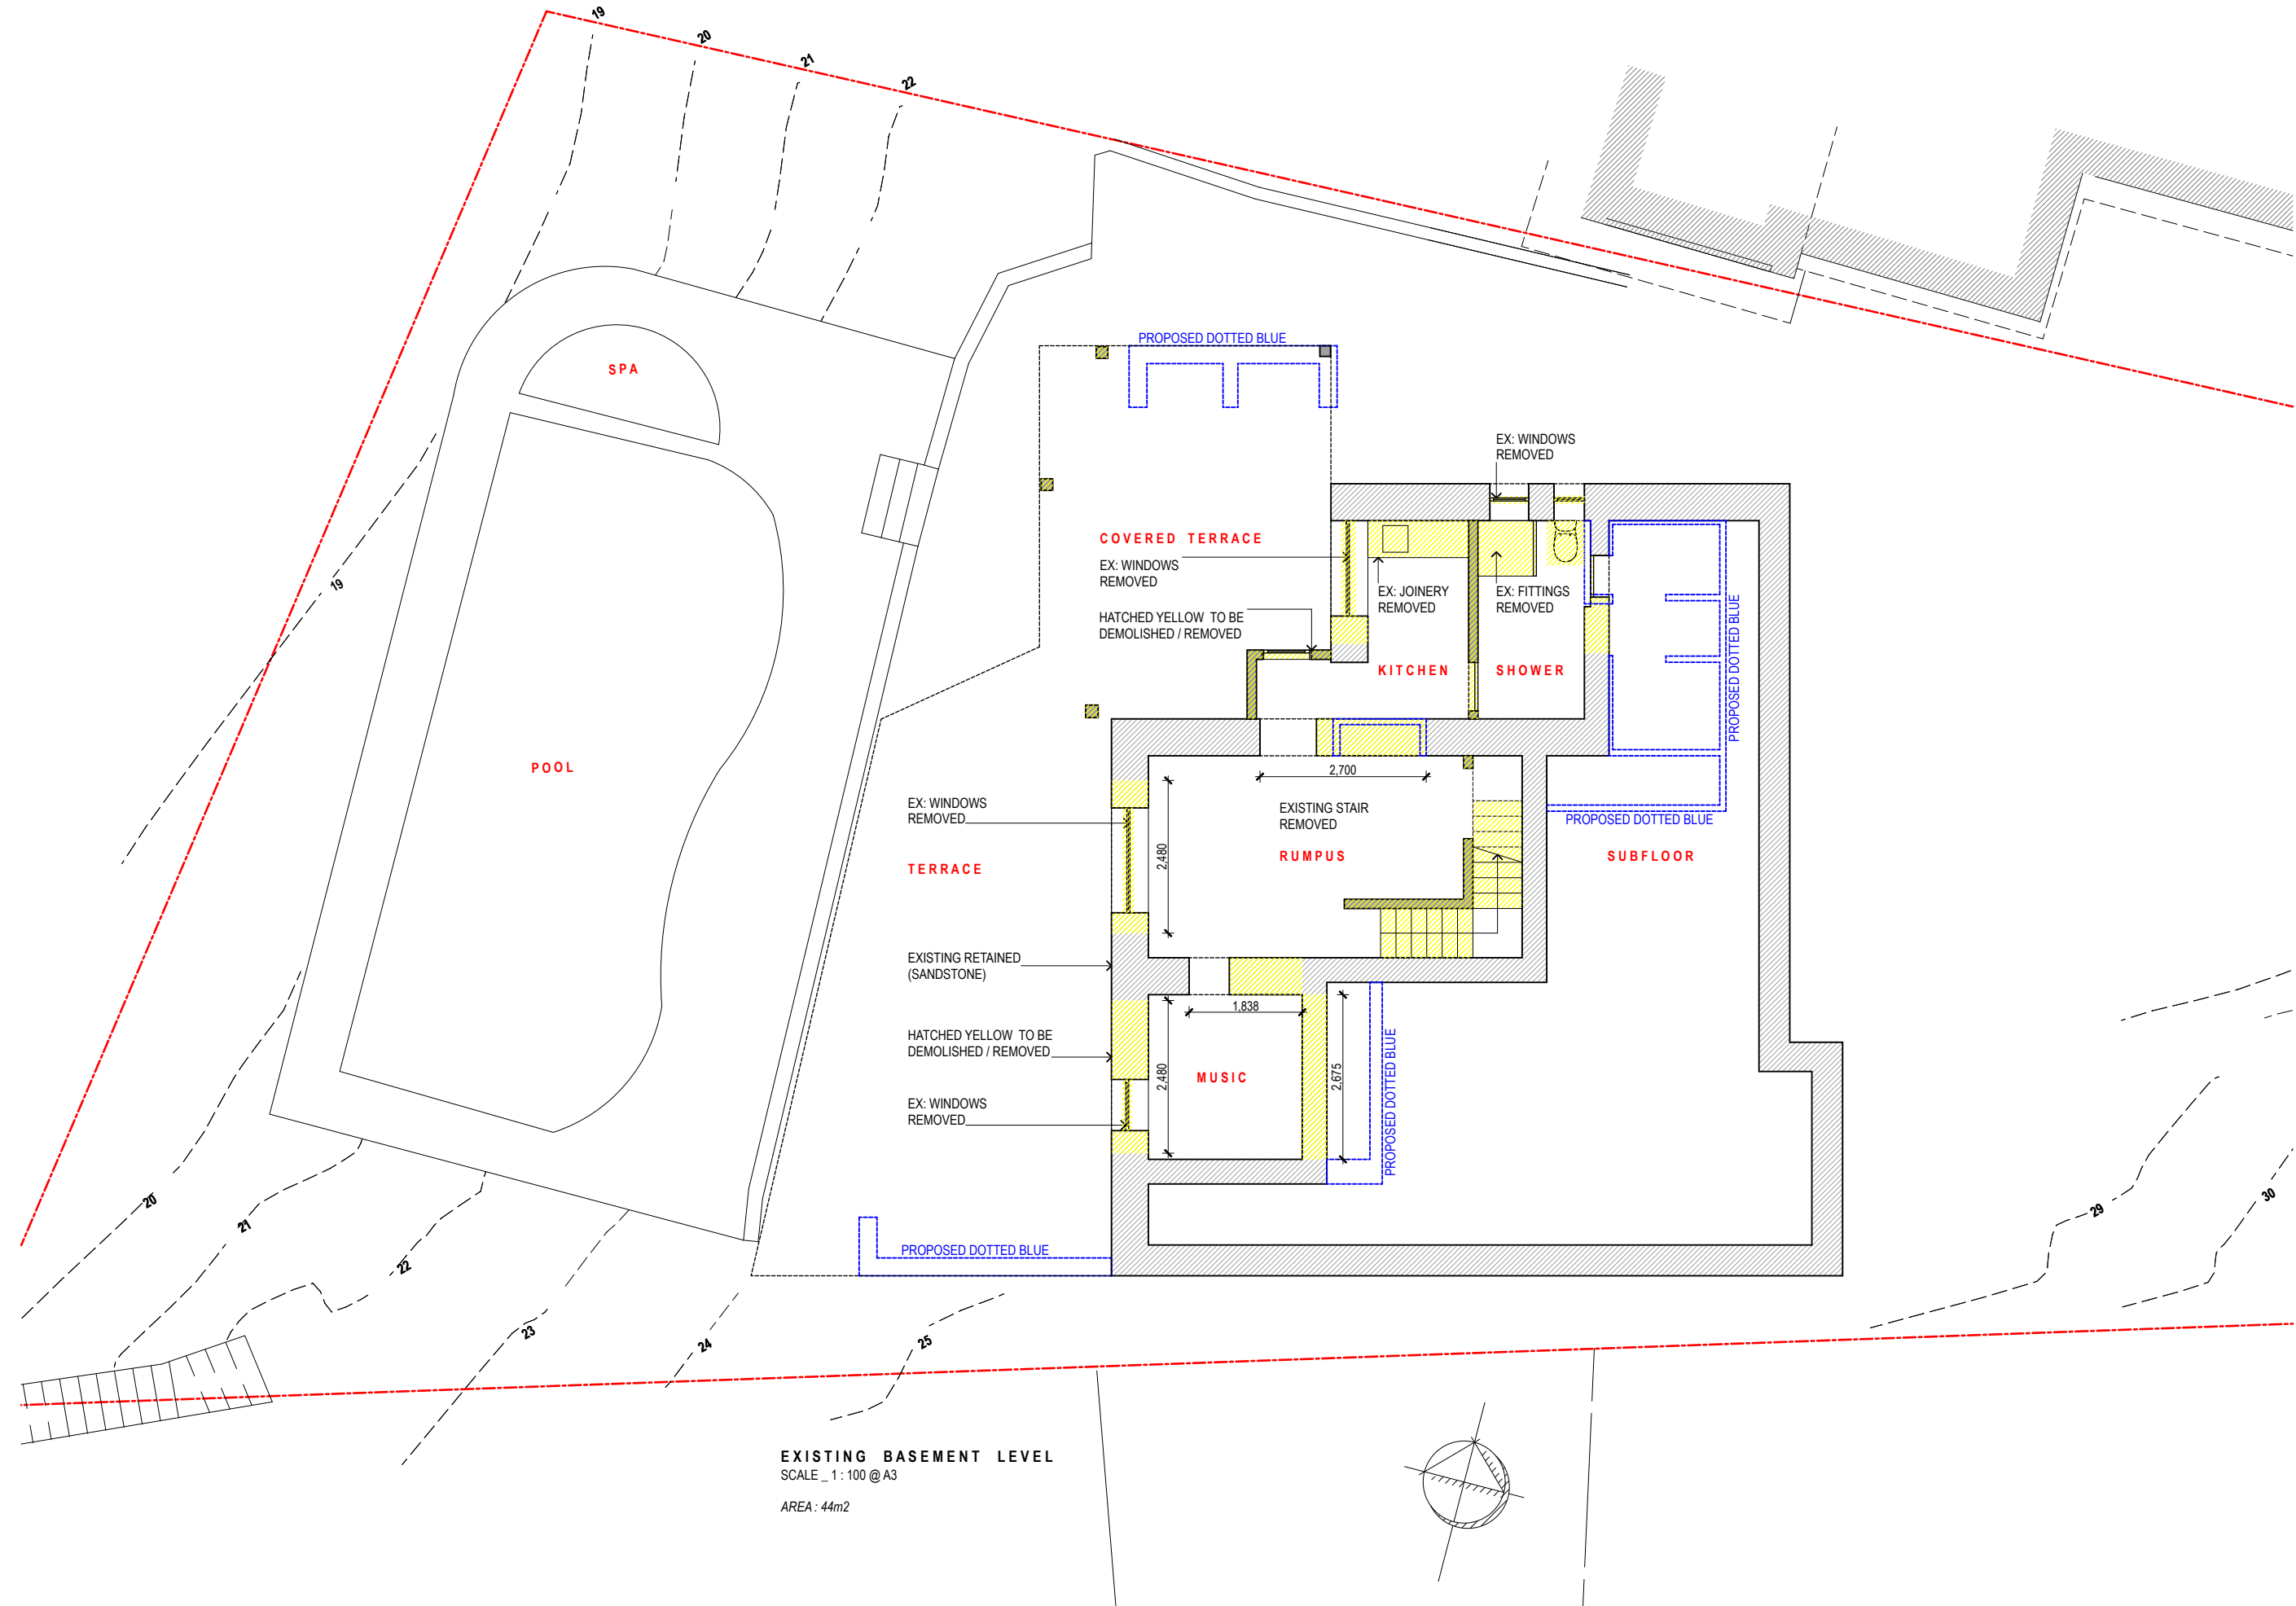

EXISTING BASEMENT LEVEL
SCALE_1:100 @A3
AREA: 44m2

09.06.23 DA SUBMISSION A

M. +64 21 314 231
E. case@caseornsby.com
W. caseornsby.com

P.O.Box 36404
Merivale,
Christchurch, NZ

DATE: 20.04.2023

PROJECT No: 102

EX : GROUND
FLOOR PLAN

DA.04 A

This drawing is prepared for DA only.
Case Ornsby Architecture Ltd. is not
responsible for the accuracy of information
provided by consultants.
Copyright 2023
This drawing is copyright and must not be
retained, copied or used without the written
consent of Case Ornsby Architecture Ltd.

09.06.23 DA SUBMISSION A

M. +64 21 314 231
E. case@caseornsby.com
W. caseornsby.com

P.O.Box 36404
Merivale,
Christchurch, NZ


DATE: 20.04.2023


PROJECT No: 102


EX : FIRST
FLOOR PLAN

DA.05 A


This drawing is prepared for DA only.
Case Ornsby Architecture Ltd. is not
responsible for the accuracy of information
provided by consultants.
Copyright 2023
This drawing is copyright and must not be
retained, copied or used without the written
consent of Case Ornsby Architecture Ltd.

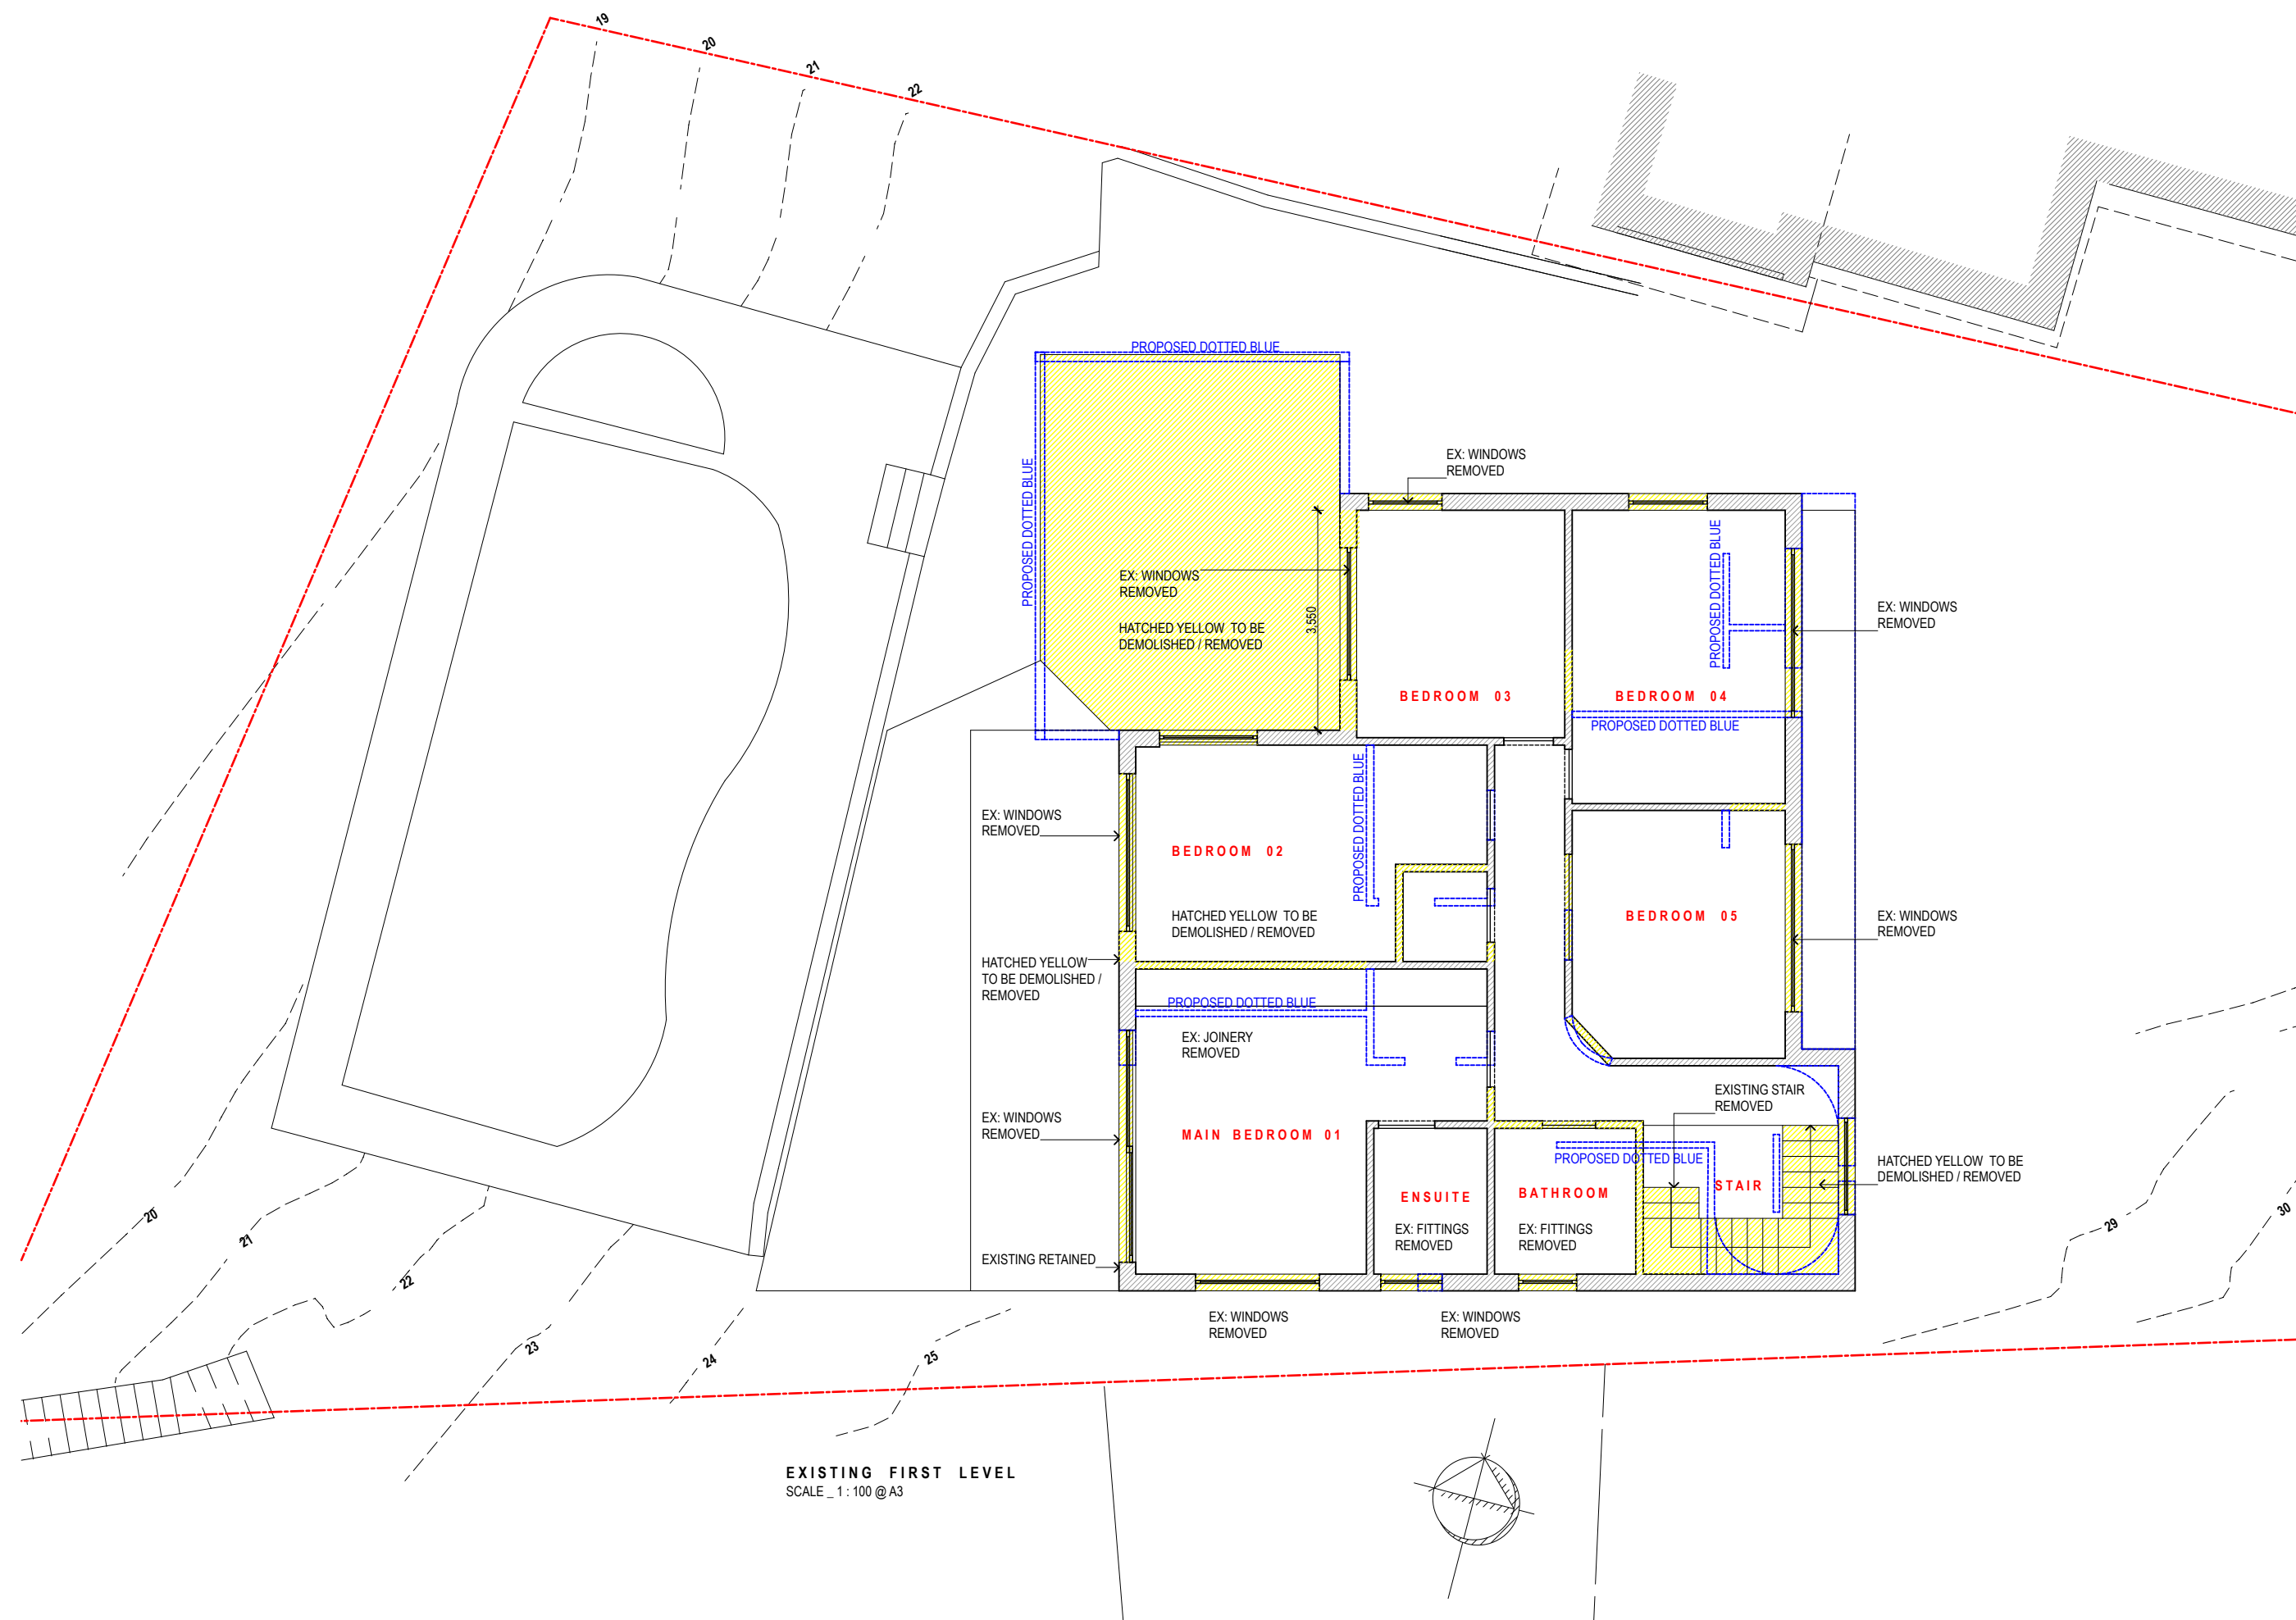

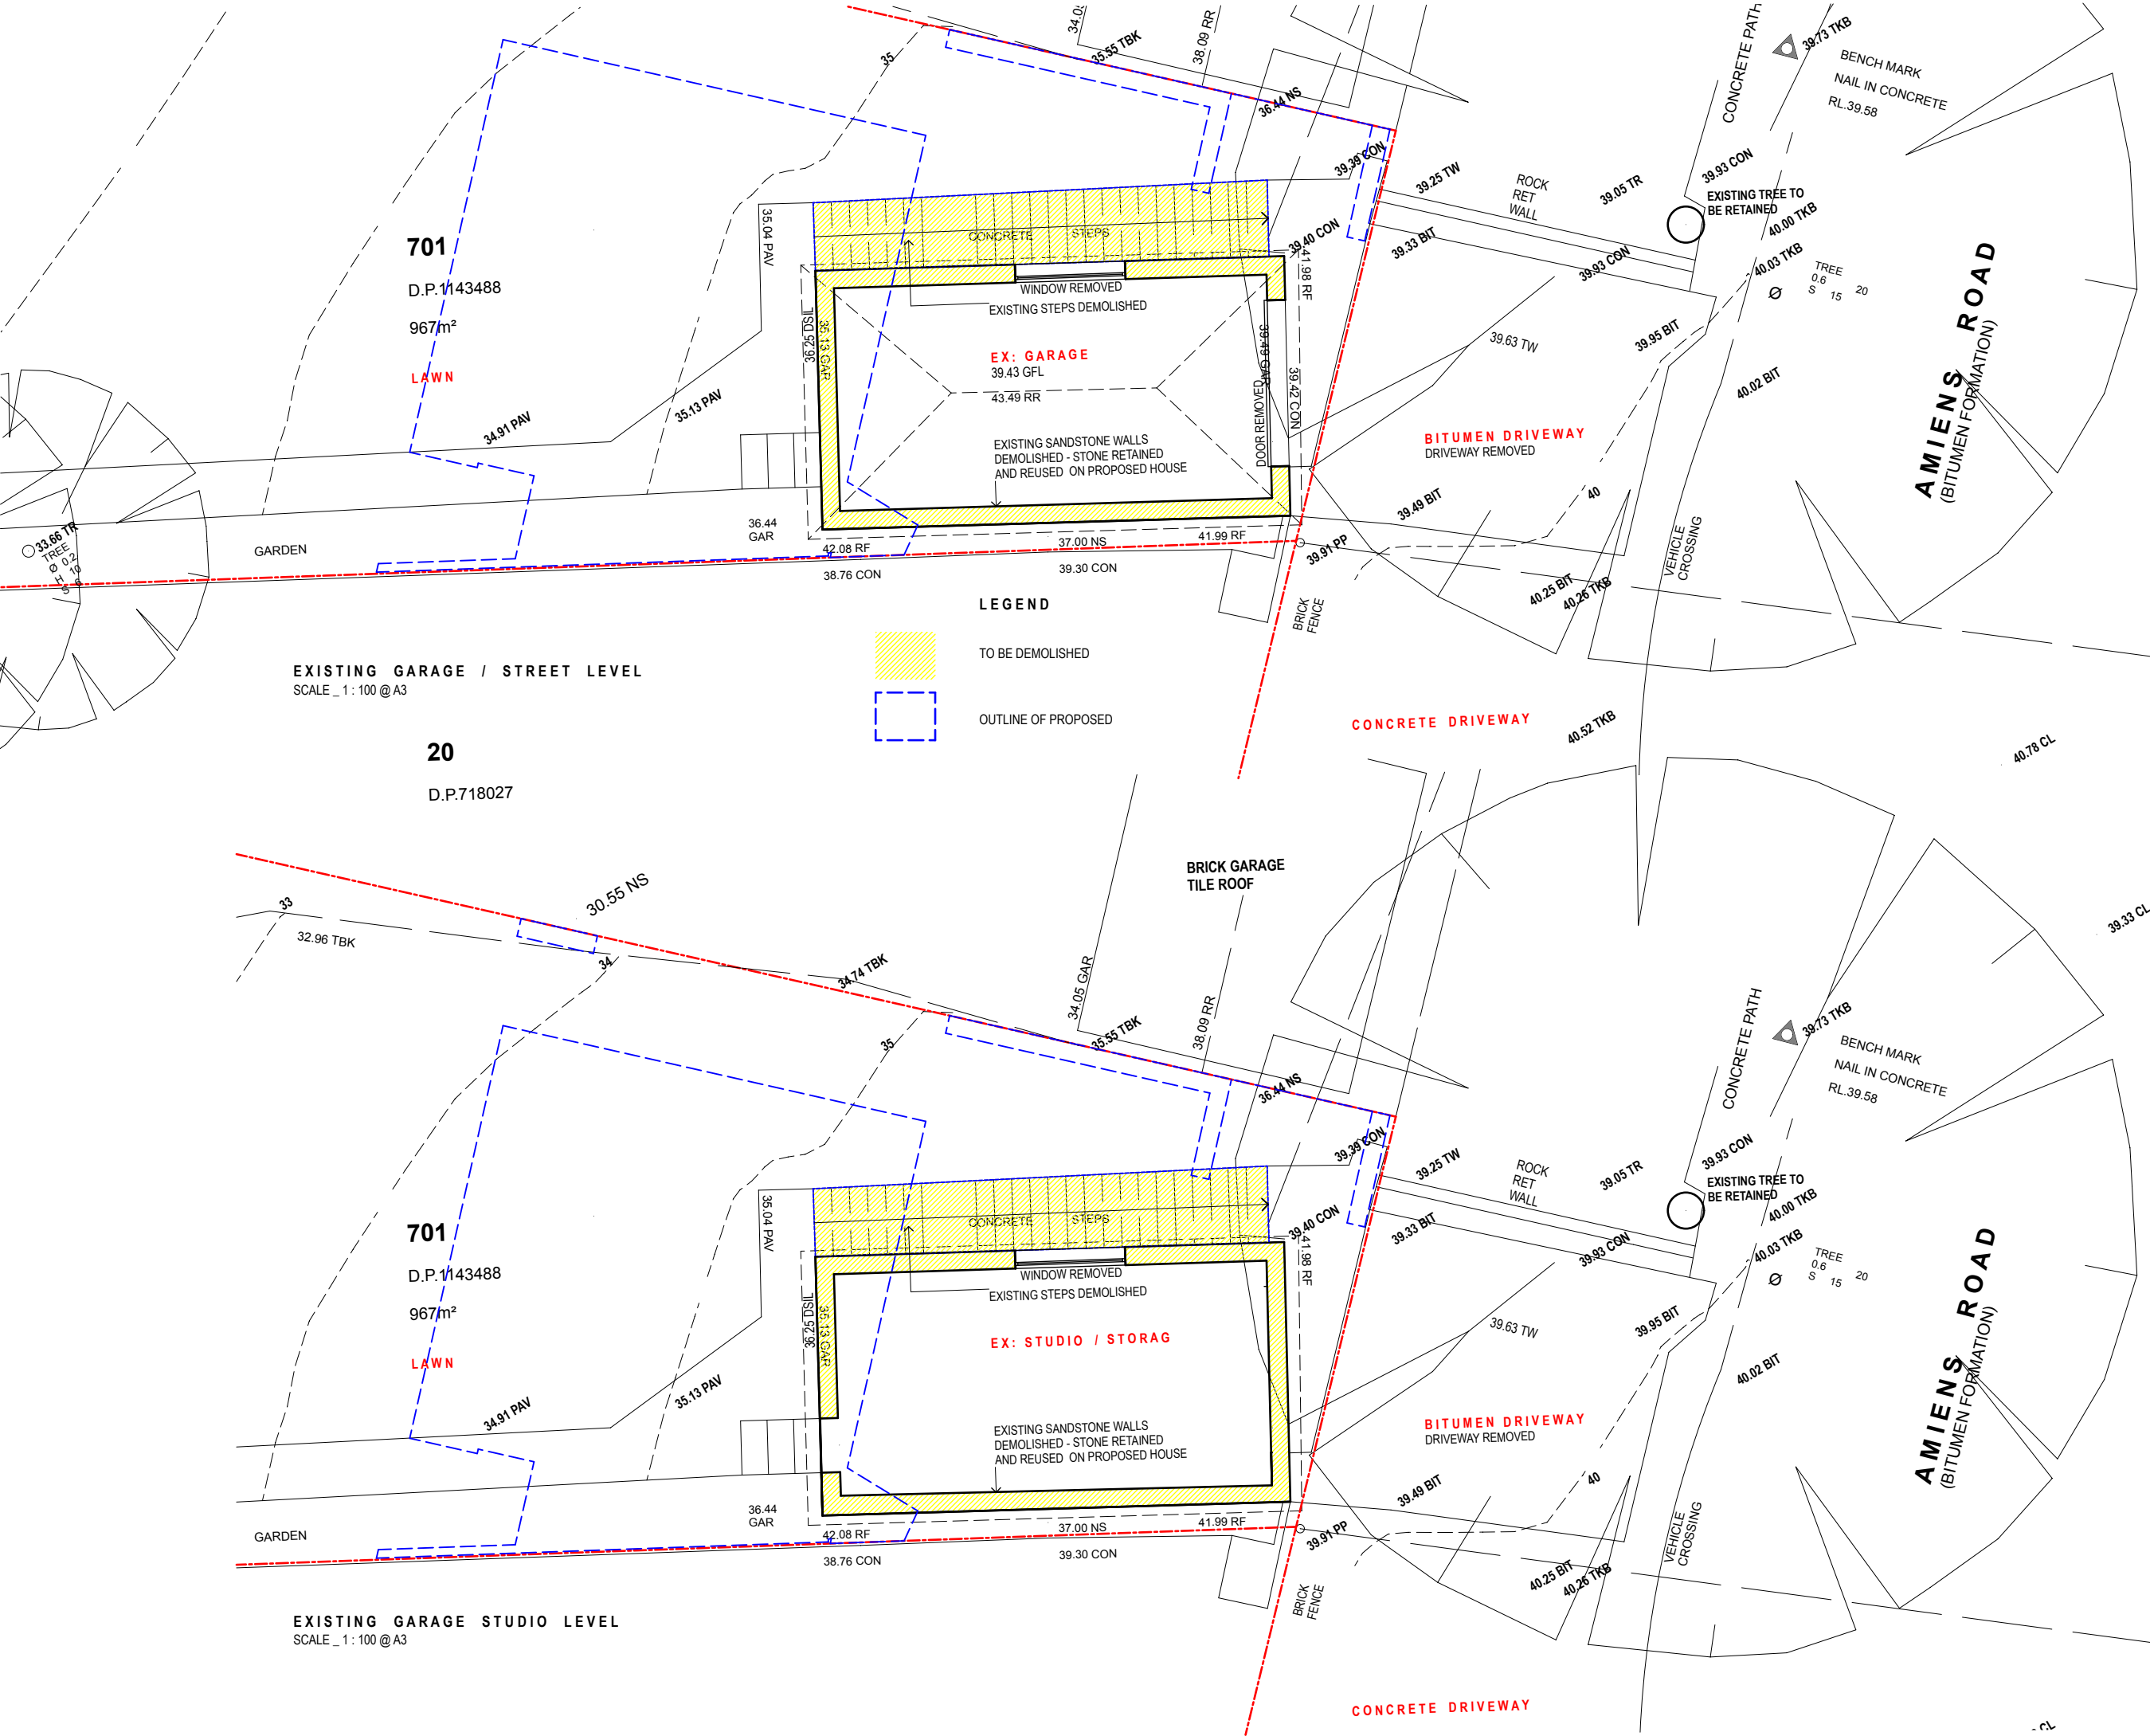

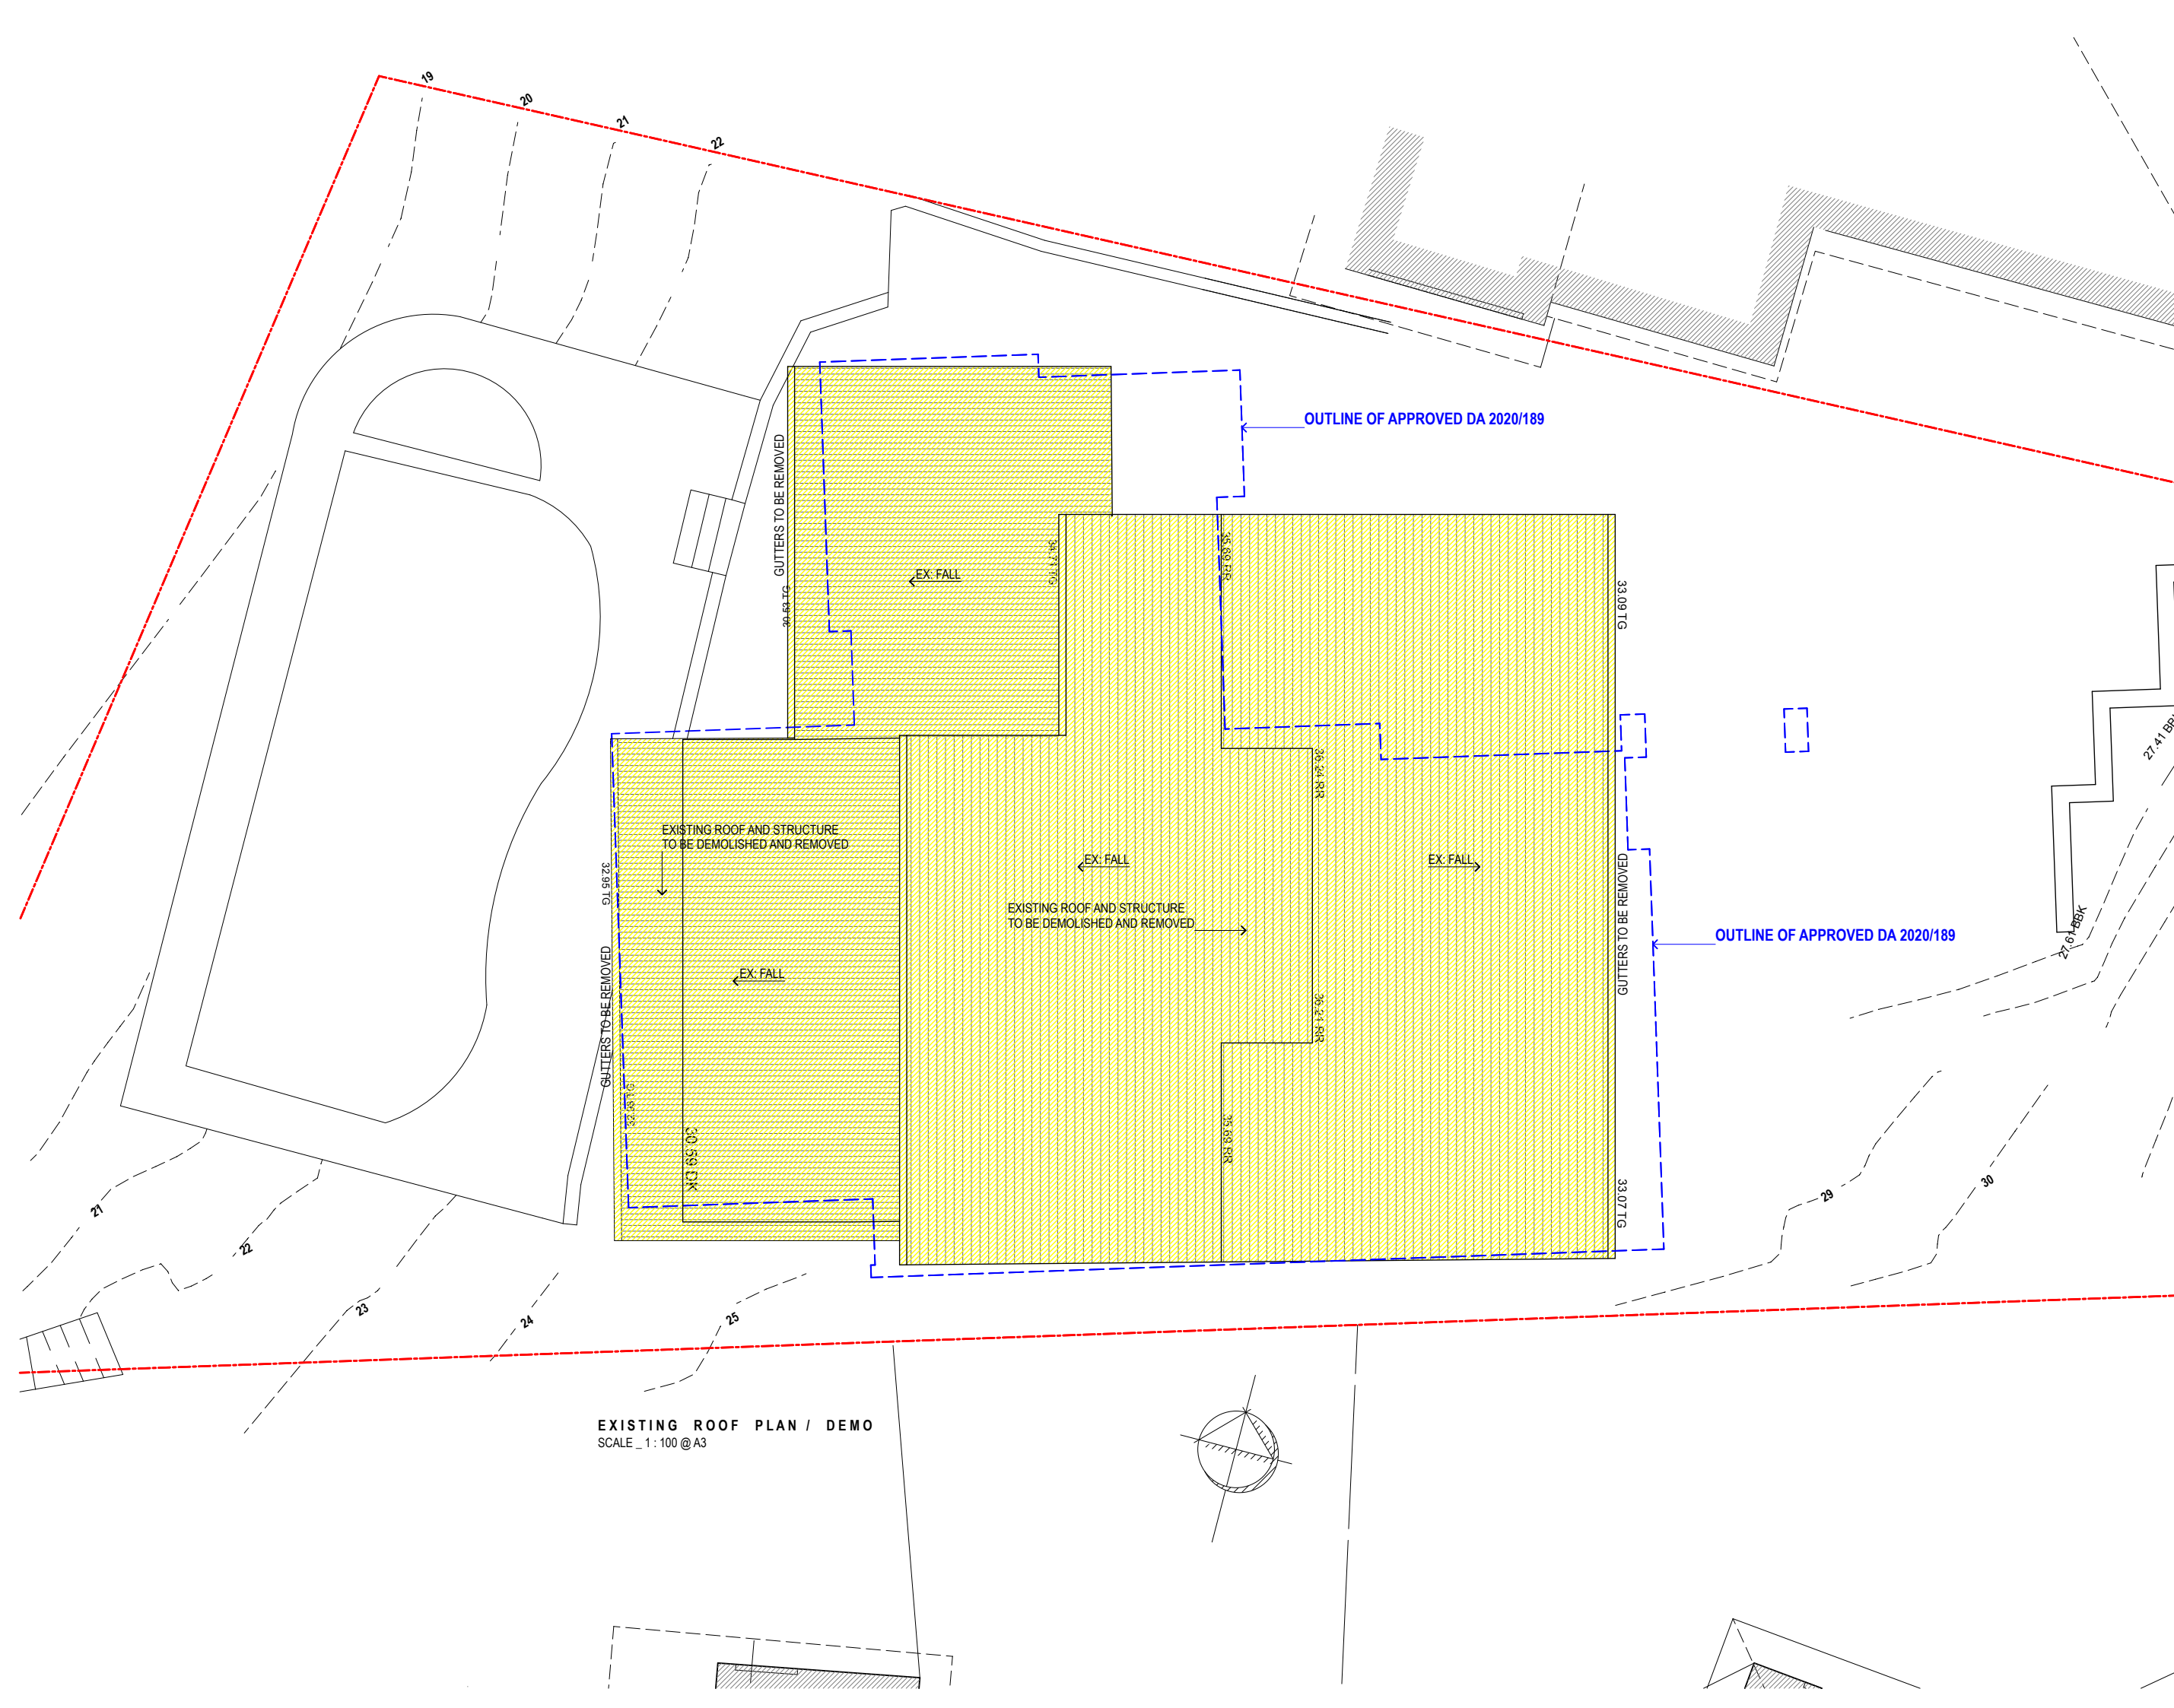

EXISTING ROOF PLAN / DEMO
SCALE_1:100 @A3

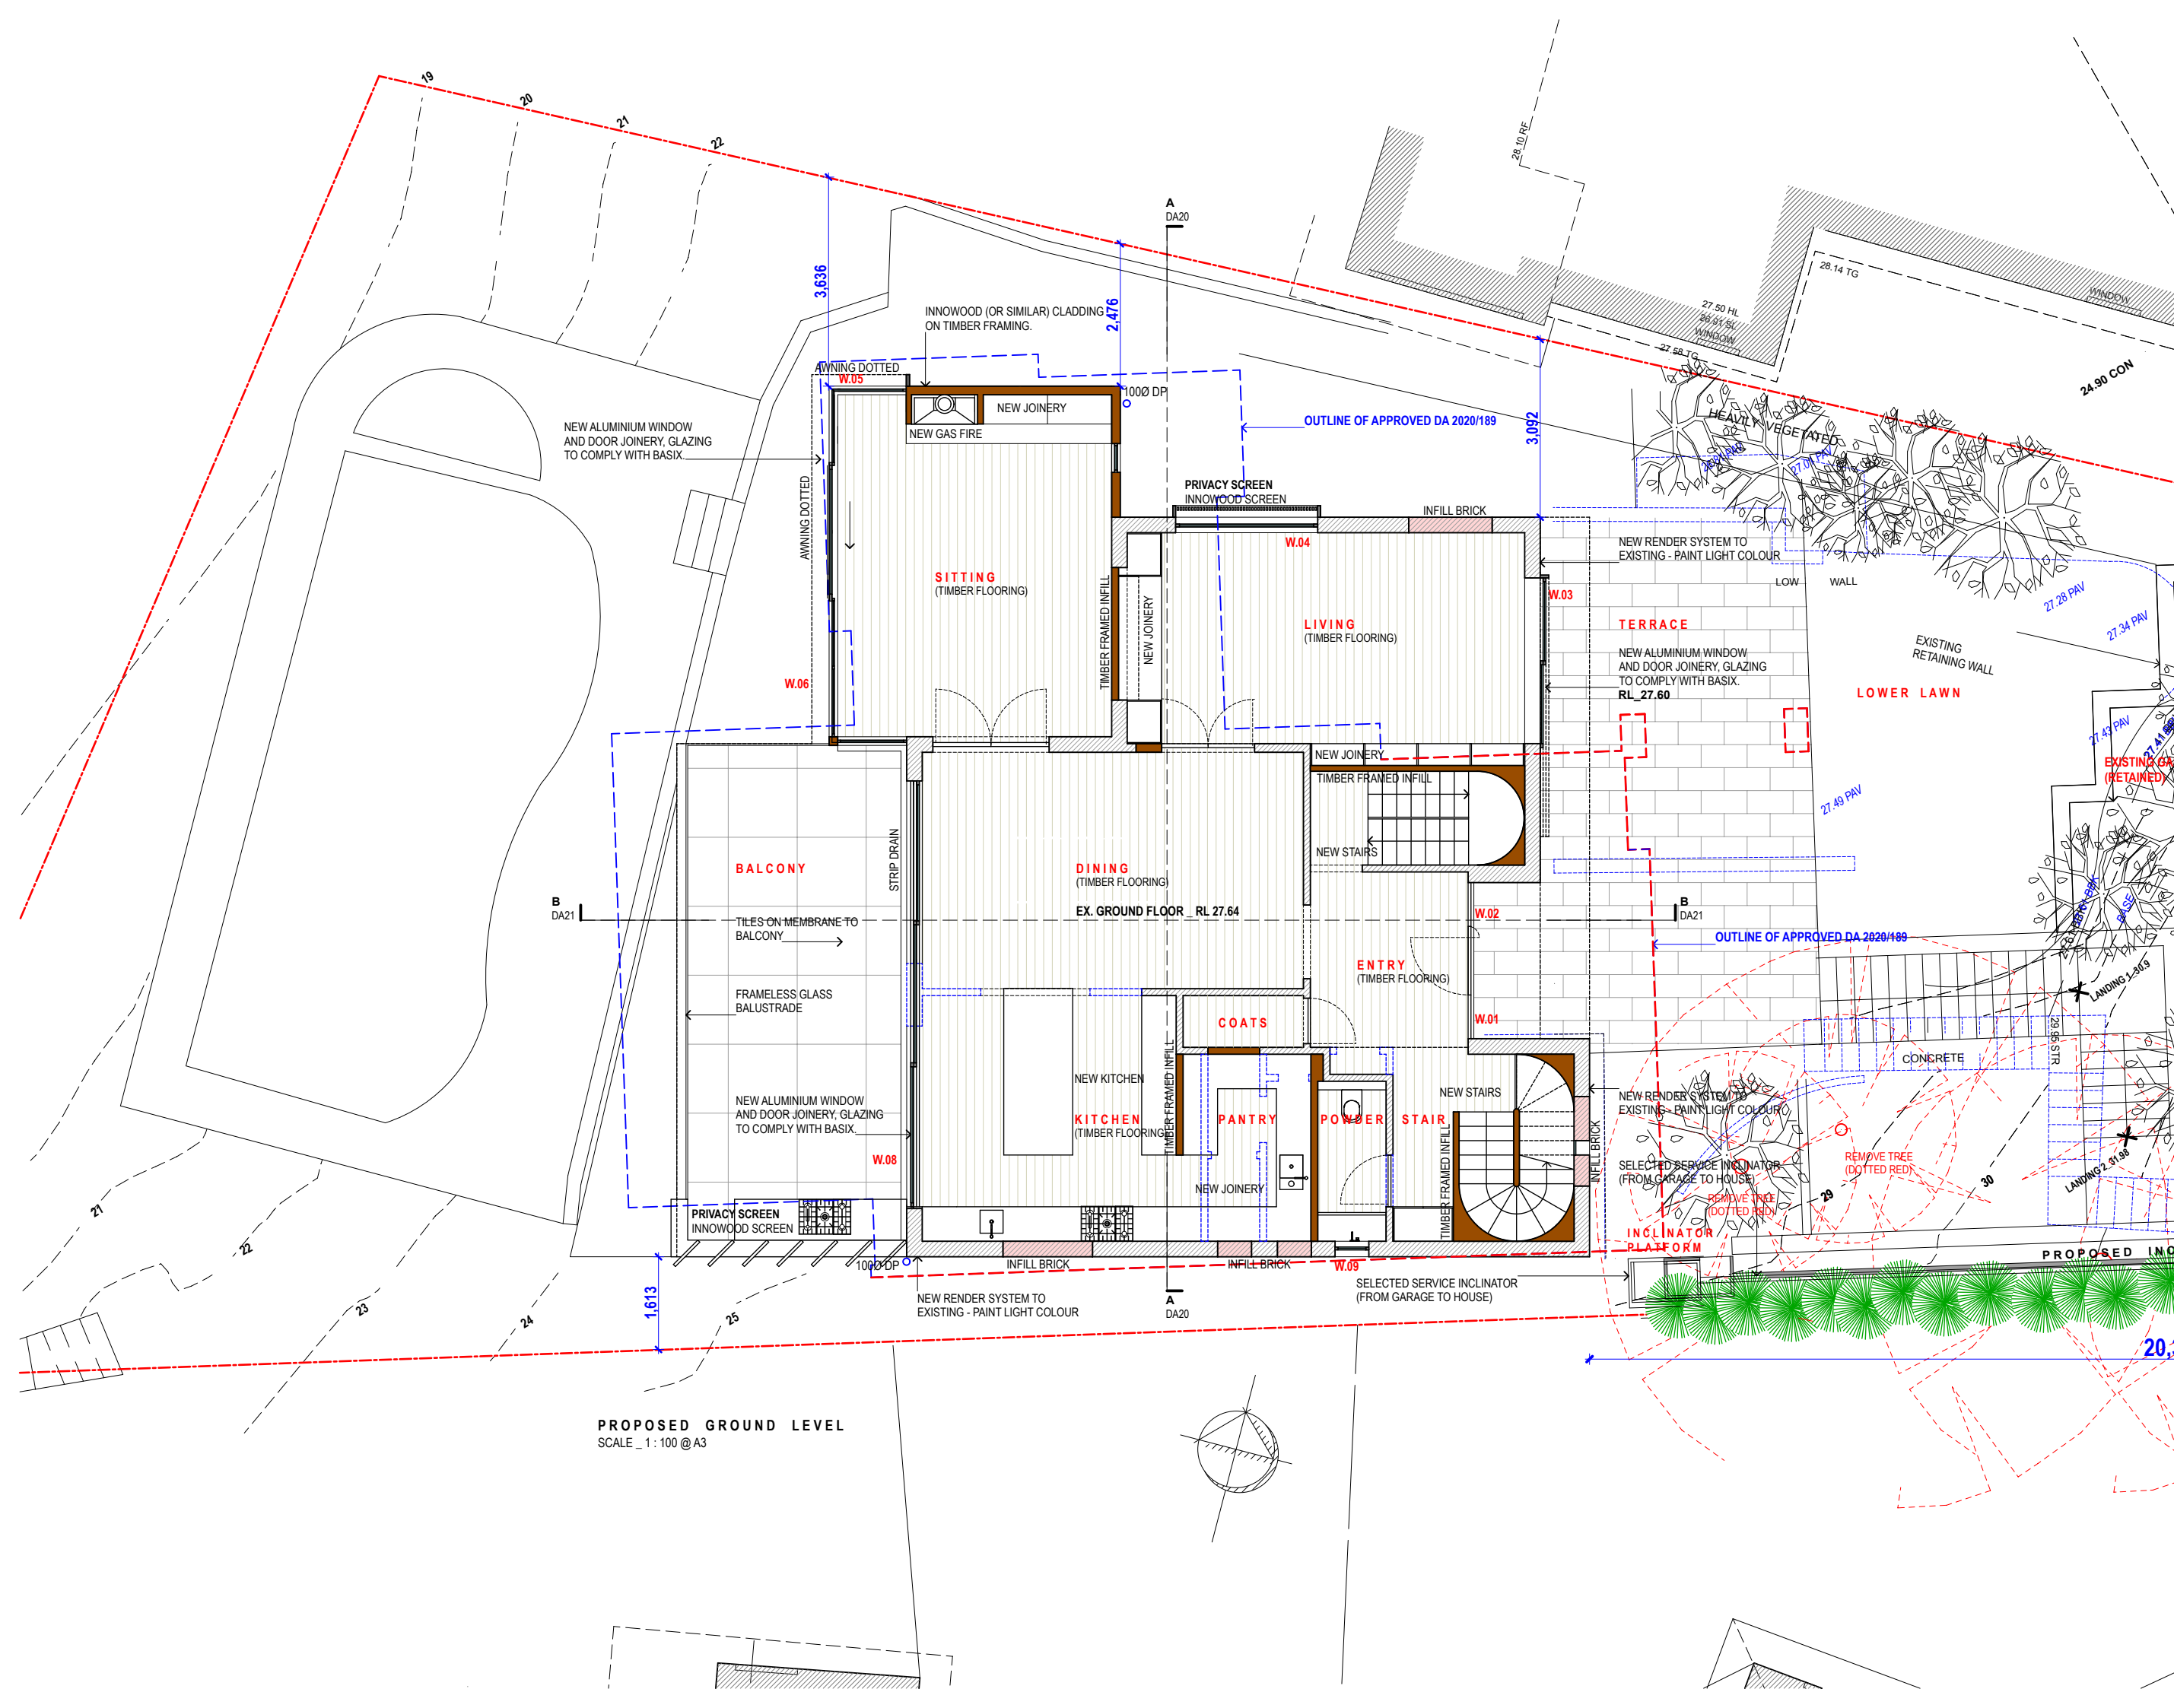

PROPOSED GROUND LEVEL
SCALE 1:100 @ A3


REVISIONS
09.06.23_DA SUBMISSION_A

CASE ORNSBY ARCHITECTURE LTD.
M. +64 21 314 231
E. case@caseornsby.com
W. caseornsby.com
P.O. Box 36404
Merivale,
Christchurch, NZ

SCALE: 1:100
DATE: 20.04.2023
PROJECT No: 102
PROPOSED GROUND FLOOR PLAN

DA.08 A

This drawing is prepared for DA only.
Case Ormsby Architecture Ltd. is not
responsible for the accuracy of information
provided by consultants.
Copyright 2023
This drawing is copyright and must not be
retained, copied or used without the written
consent of Case Ormsby Architecture Ltd.

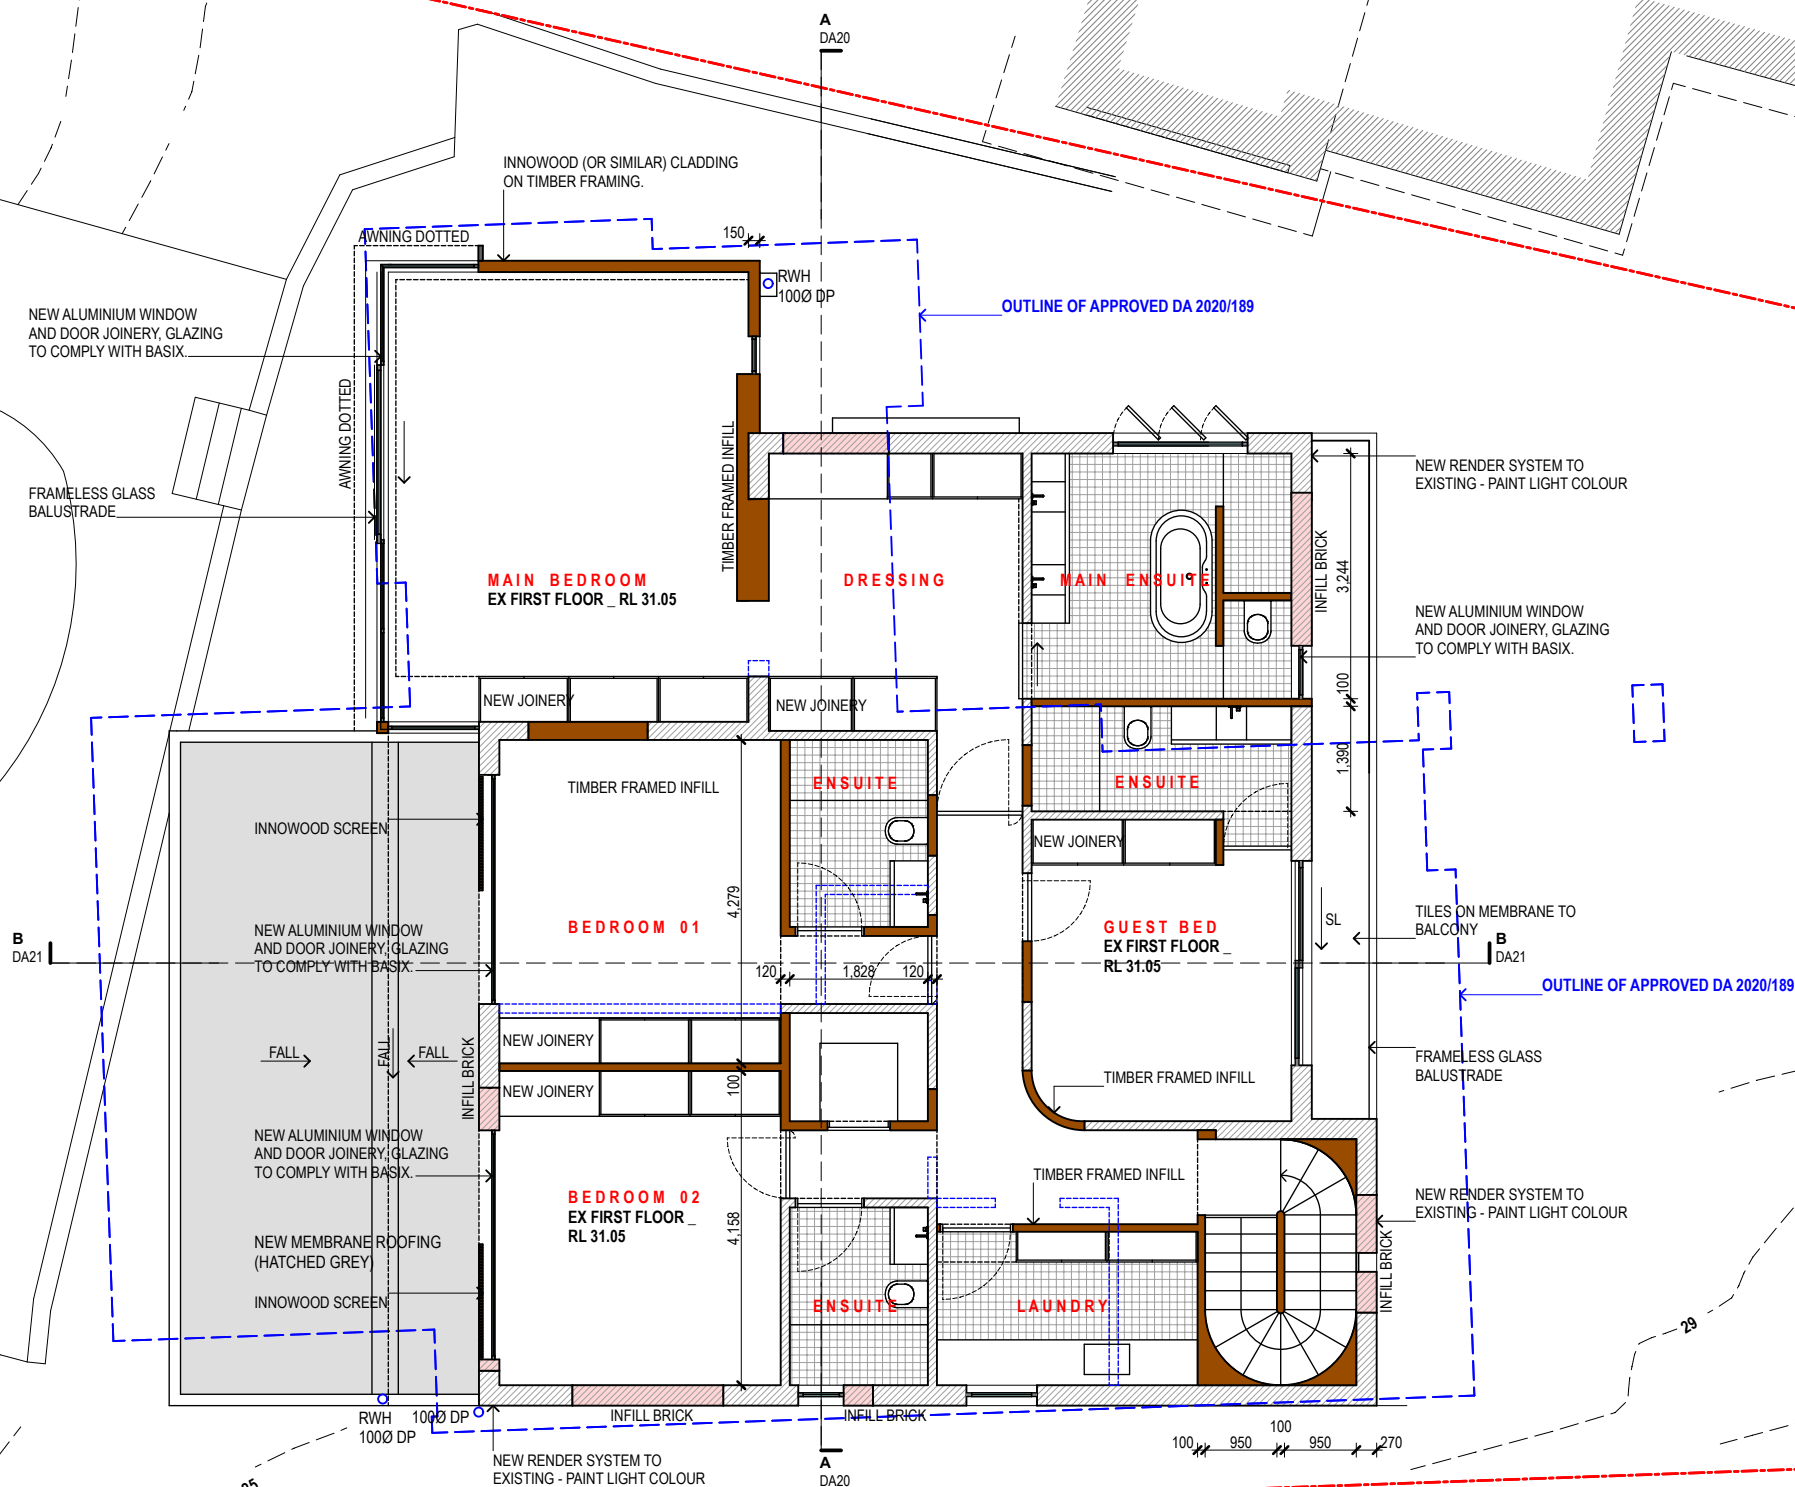PROPOSED FIRST LEVEL
SCALE _ 1:100 @ A3REVISIONS
09.06.23_DA SUBMISSION_A

CASE ORNSBY ARCHITECTURE LTD.

M. +64 21 314 231
E. case@caseornsby.com
W. caseornsby.comP.O.Box 36404
Merivale,
Christchurch, NZ

SCALE: 1:100


DATE: 20.04.2023


PROJECT No: 102

PROPOSED FIRST FLOOR

DA.09 A

This drawing is prepared for DA only.
Case Ormsby Architecture Ltd. is not
responsible for the accuracy of information
provided by consultants.
Copyright 2023
This drawing is copyright and must not be
retained, copied or used without the written
consent of Case Ormsby Architecture Ltd.

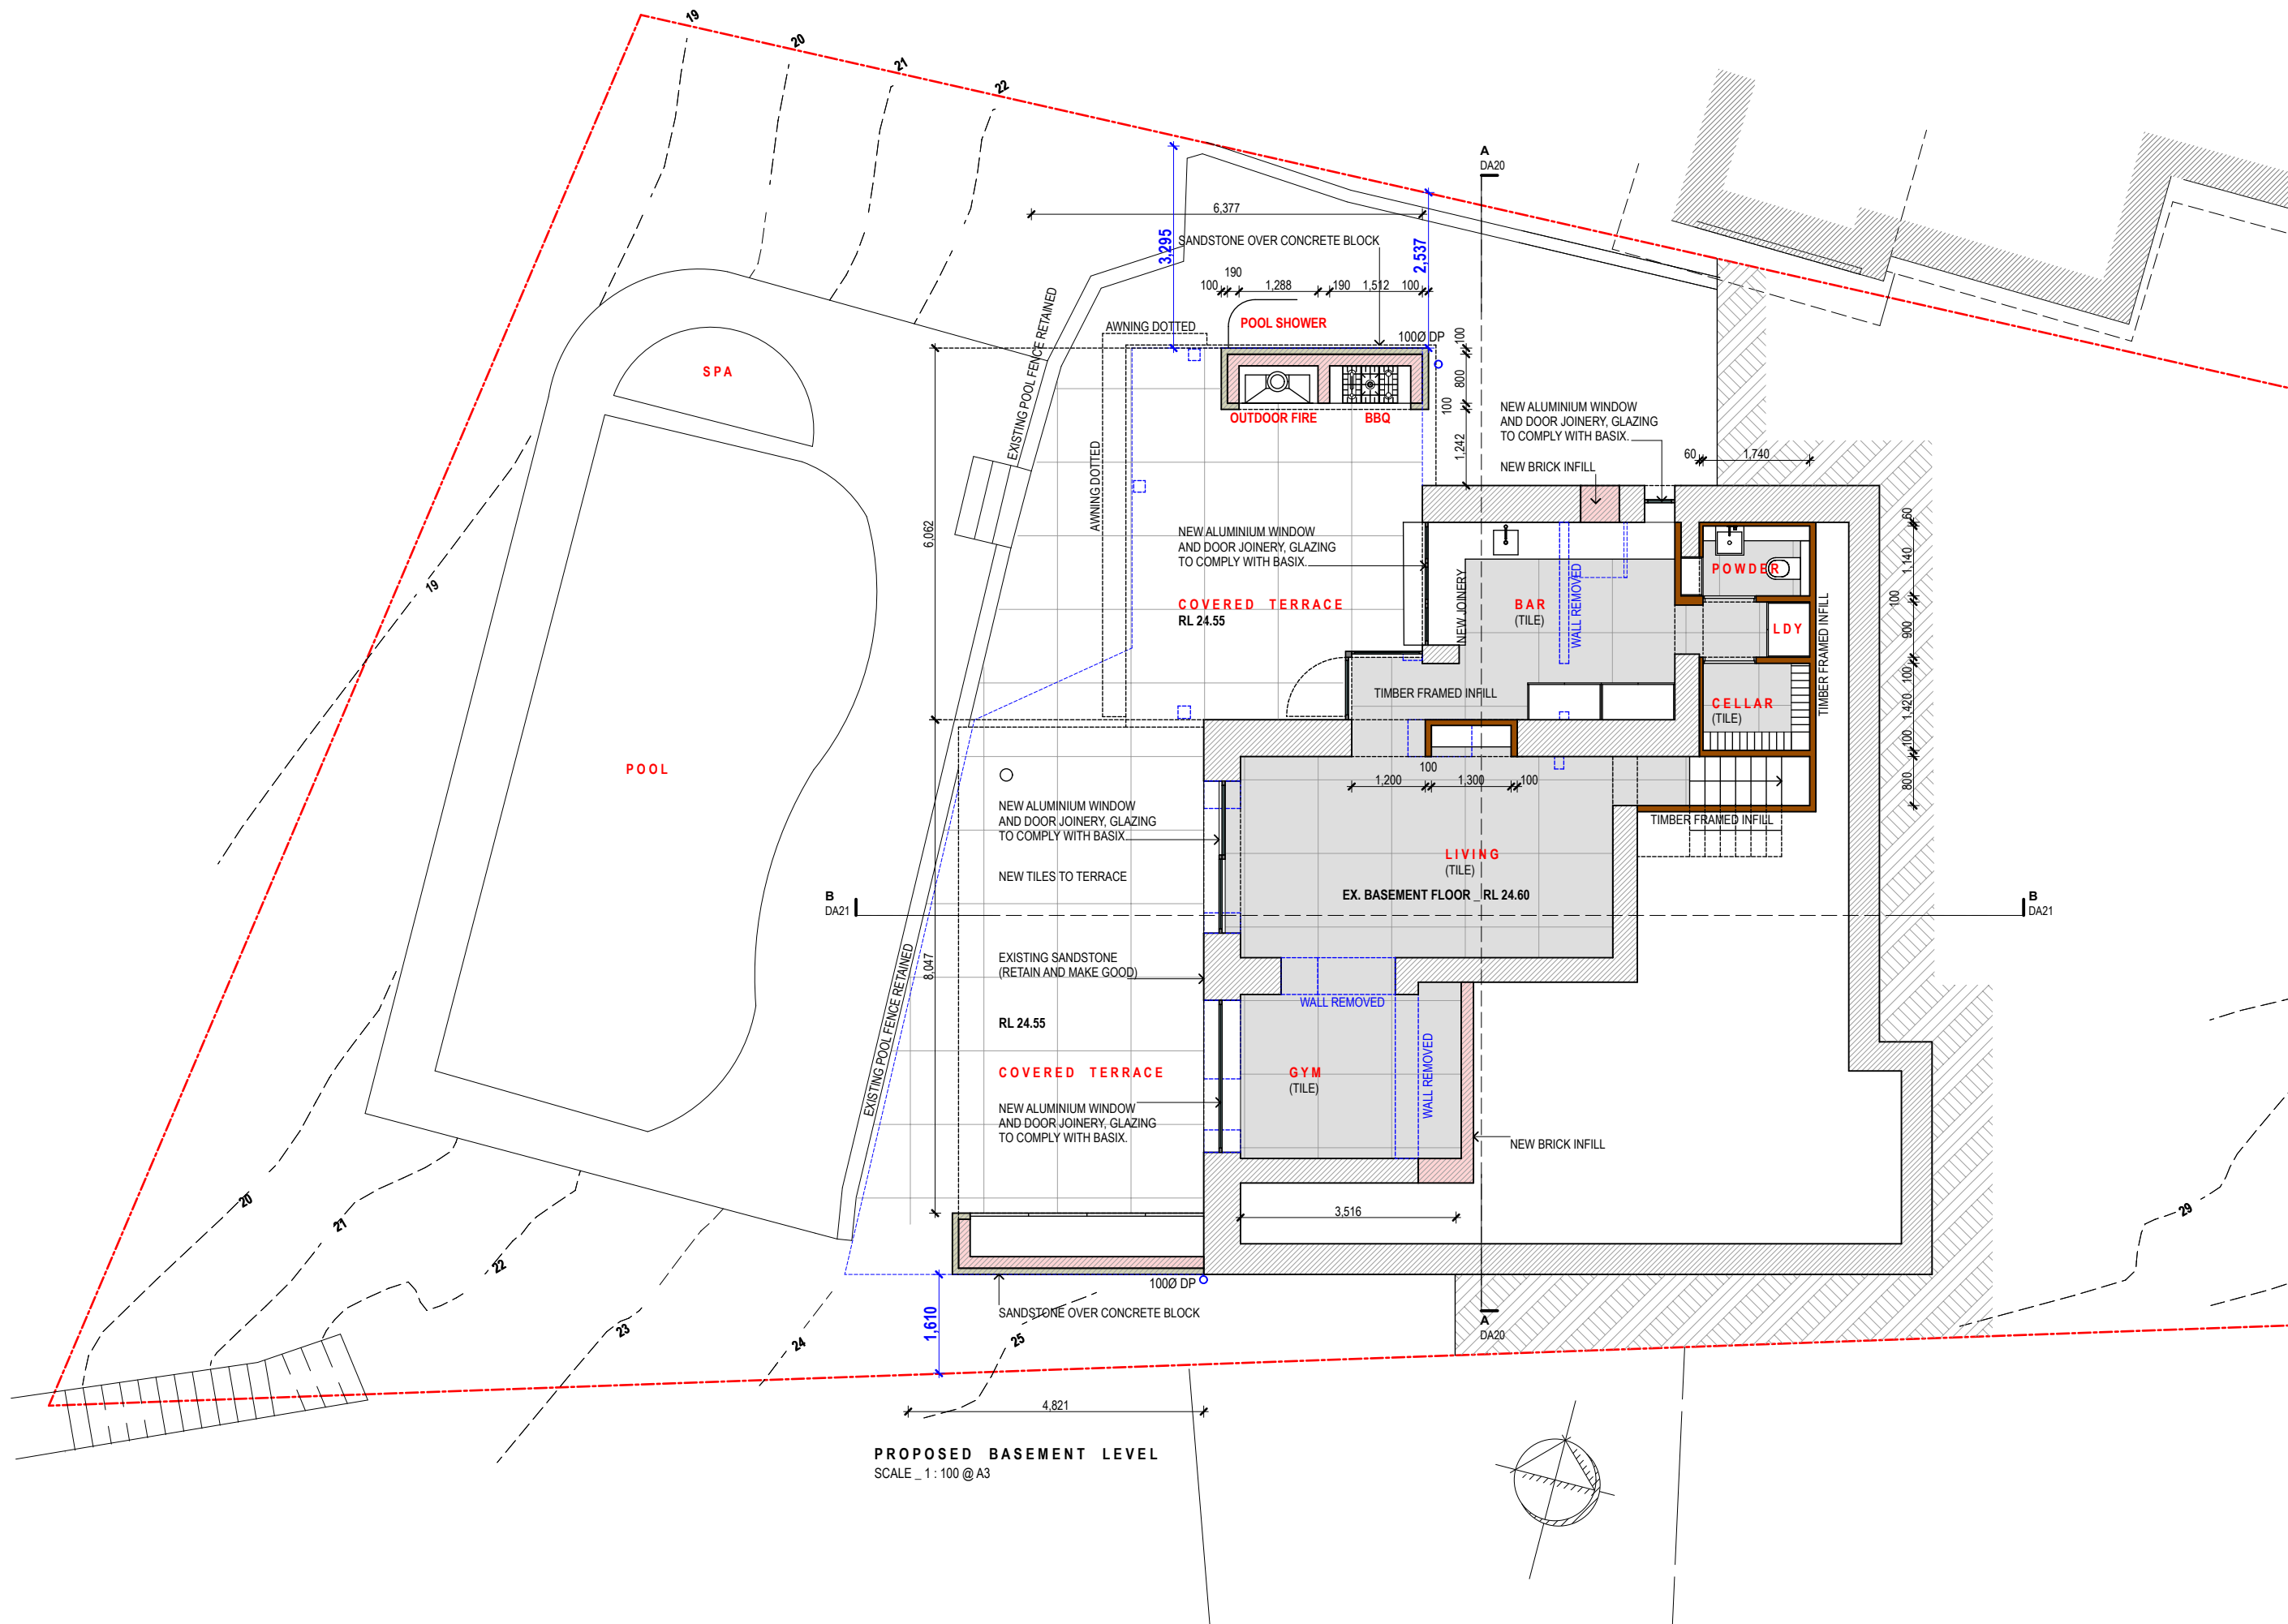

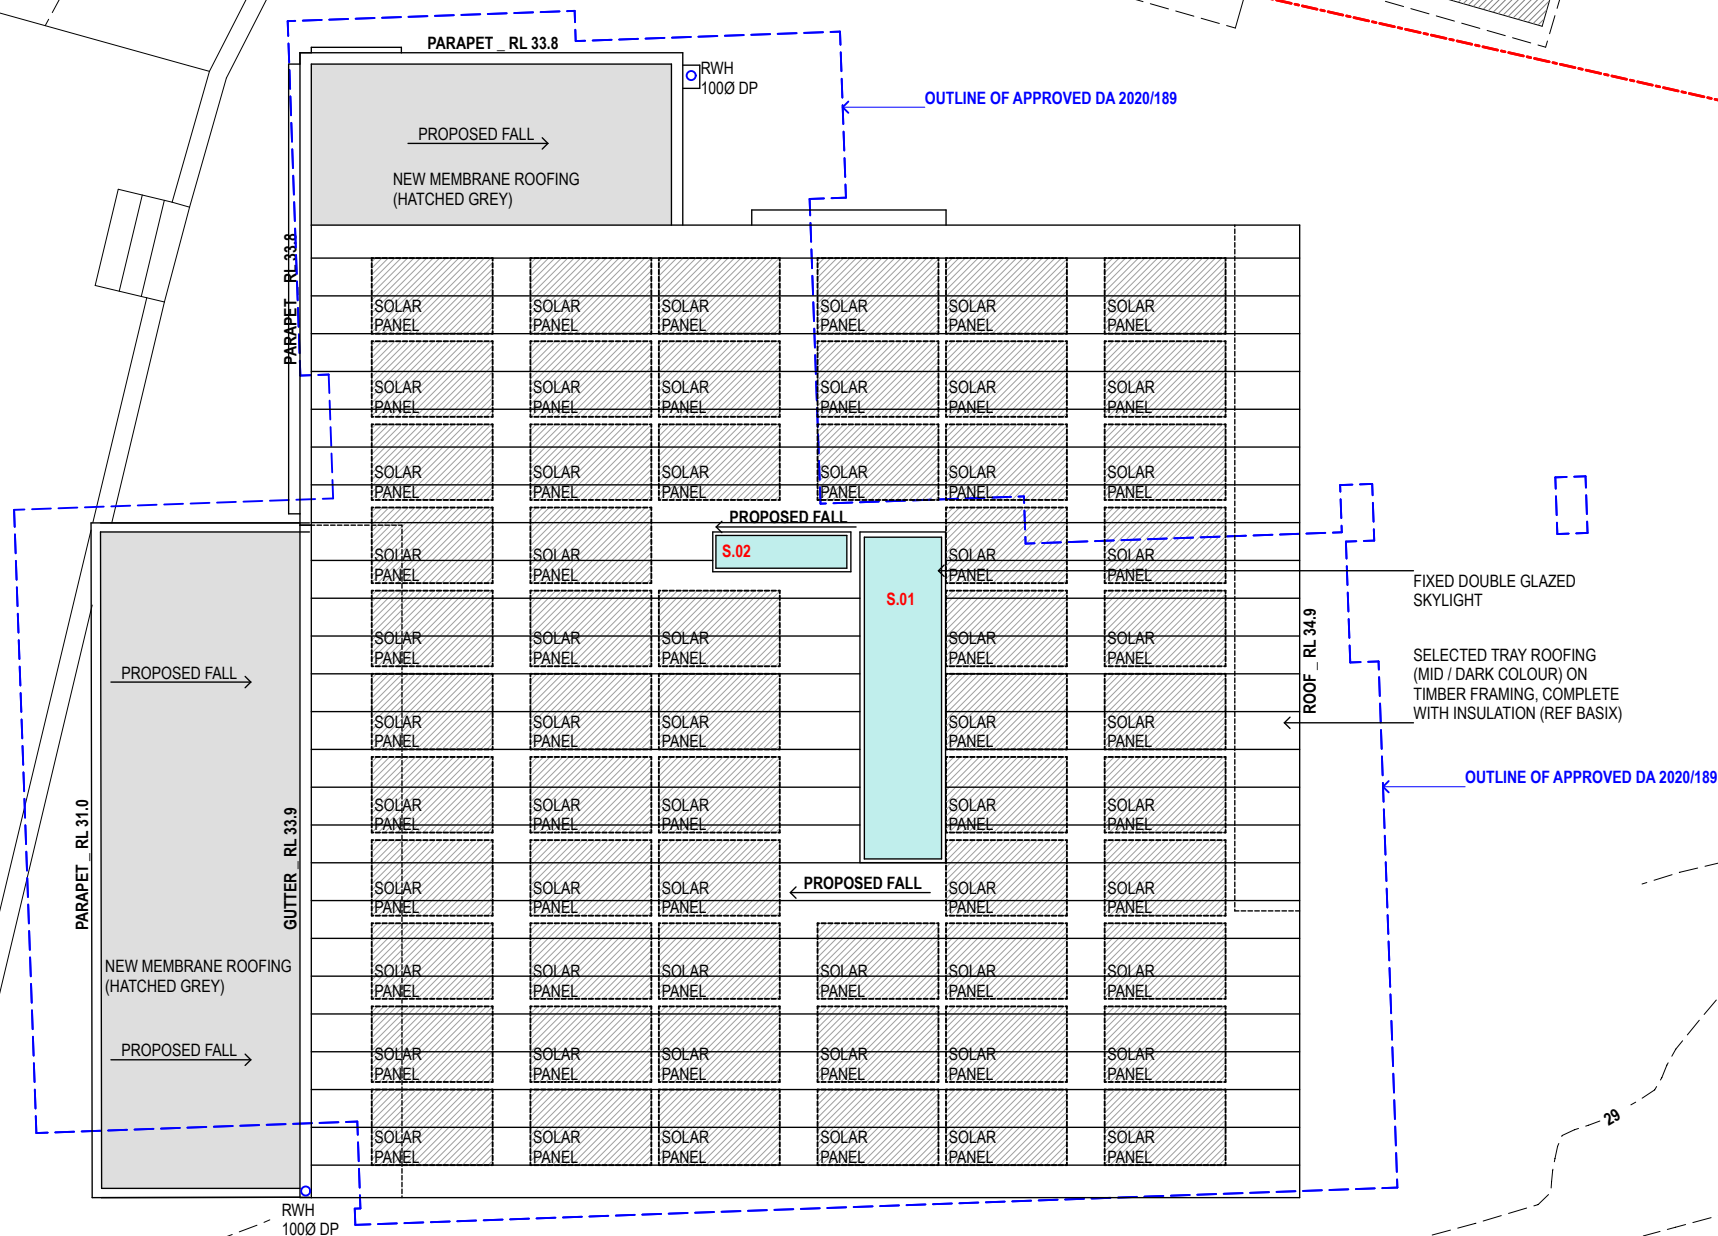PROPOSED ROOF PLAN
SCALE_ 1:100 @A3REVISIONS
09.06.23_DA SUBMISSION_A

CASE ORNSBY ARCHITECTURE LTD.

M. +64 21 314 231
E. case@caseornsby.com
W. caseornsby.comP.O.Box 36404
Merivale,
Christchurch, NZ

SCALE: 1:100


DATE: 20.04.2023

PROJECT No: 102

PROPOSED ROOF PLAN

DA.11 A

This drawing is prepared for DA only.
Case Ormsby Architecture Ltd. is not
responsible for the accuracy of information
provided by consultants.
Copyright 2023
This drawing is copyright and must not be
retained, copied or used without the written
consent of Case Ormsby Architecture Ltd.

 

M. +64 21 314 231
E. case@caseornsby.com
W. caseornsby.com


P.O.Box 36404
Merivale,
Christchurch, NZ

SCALE: 1 : 100
DATE: 20.04.2023
PROJECT No: 102

DA APPROVED GARAGE
(DA 2020/189)

DA.12 A

This drawing is prepared for DA only.
Case Ornsby Architecture Ltd. is not
responsible for the accuracy of information
provided by consultants.
Copyright 2023
This drawing is copyright and must not be
retained, copied or used without the written
consent of Case Ornsby Architecture Ltd.

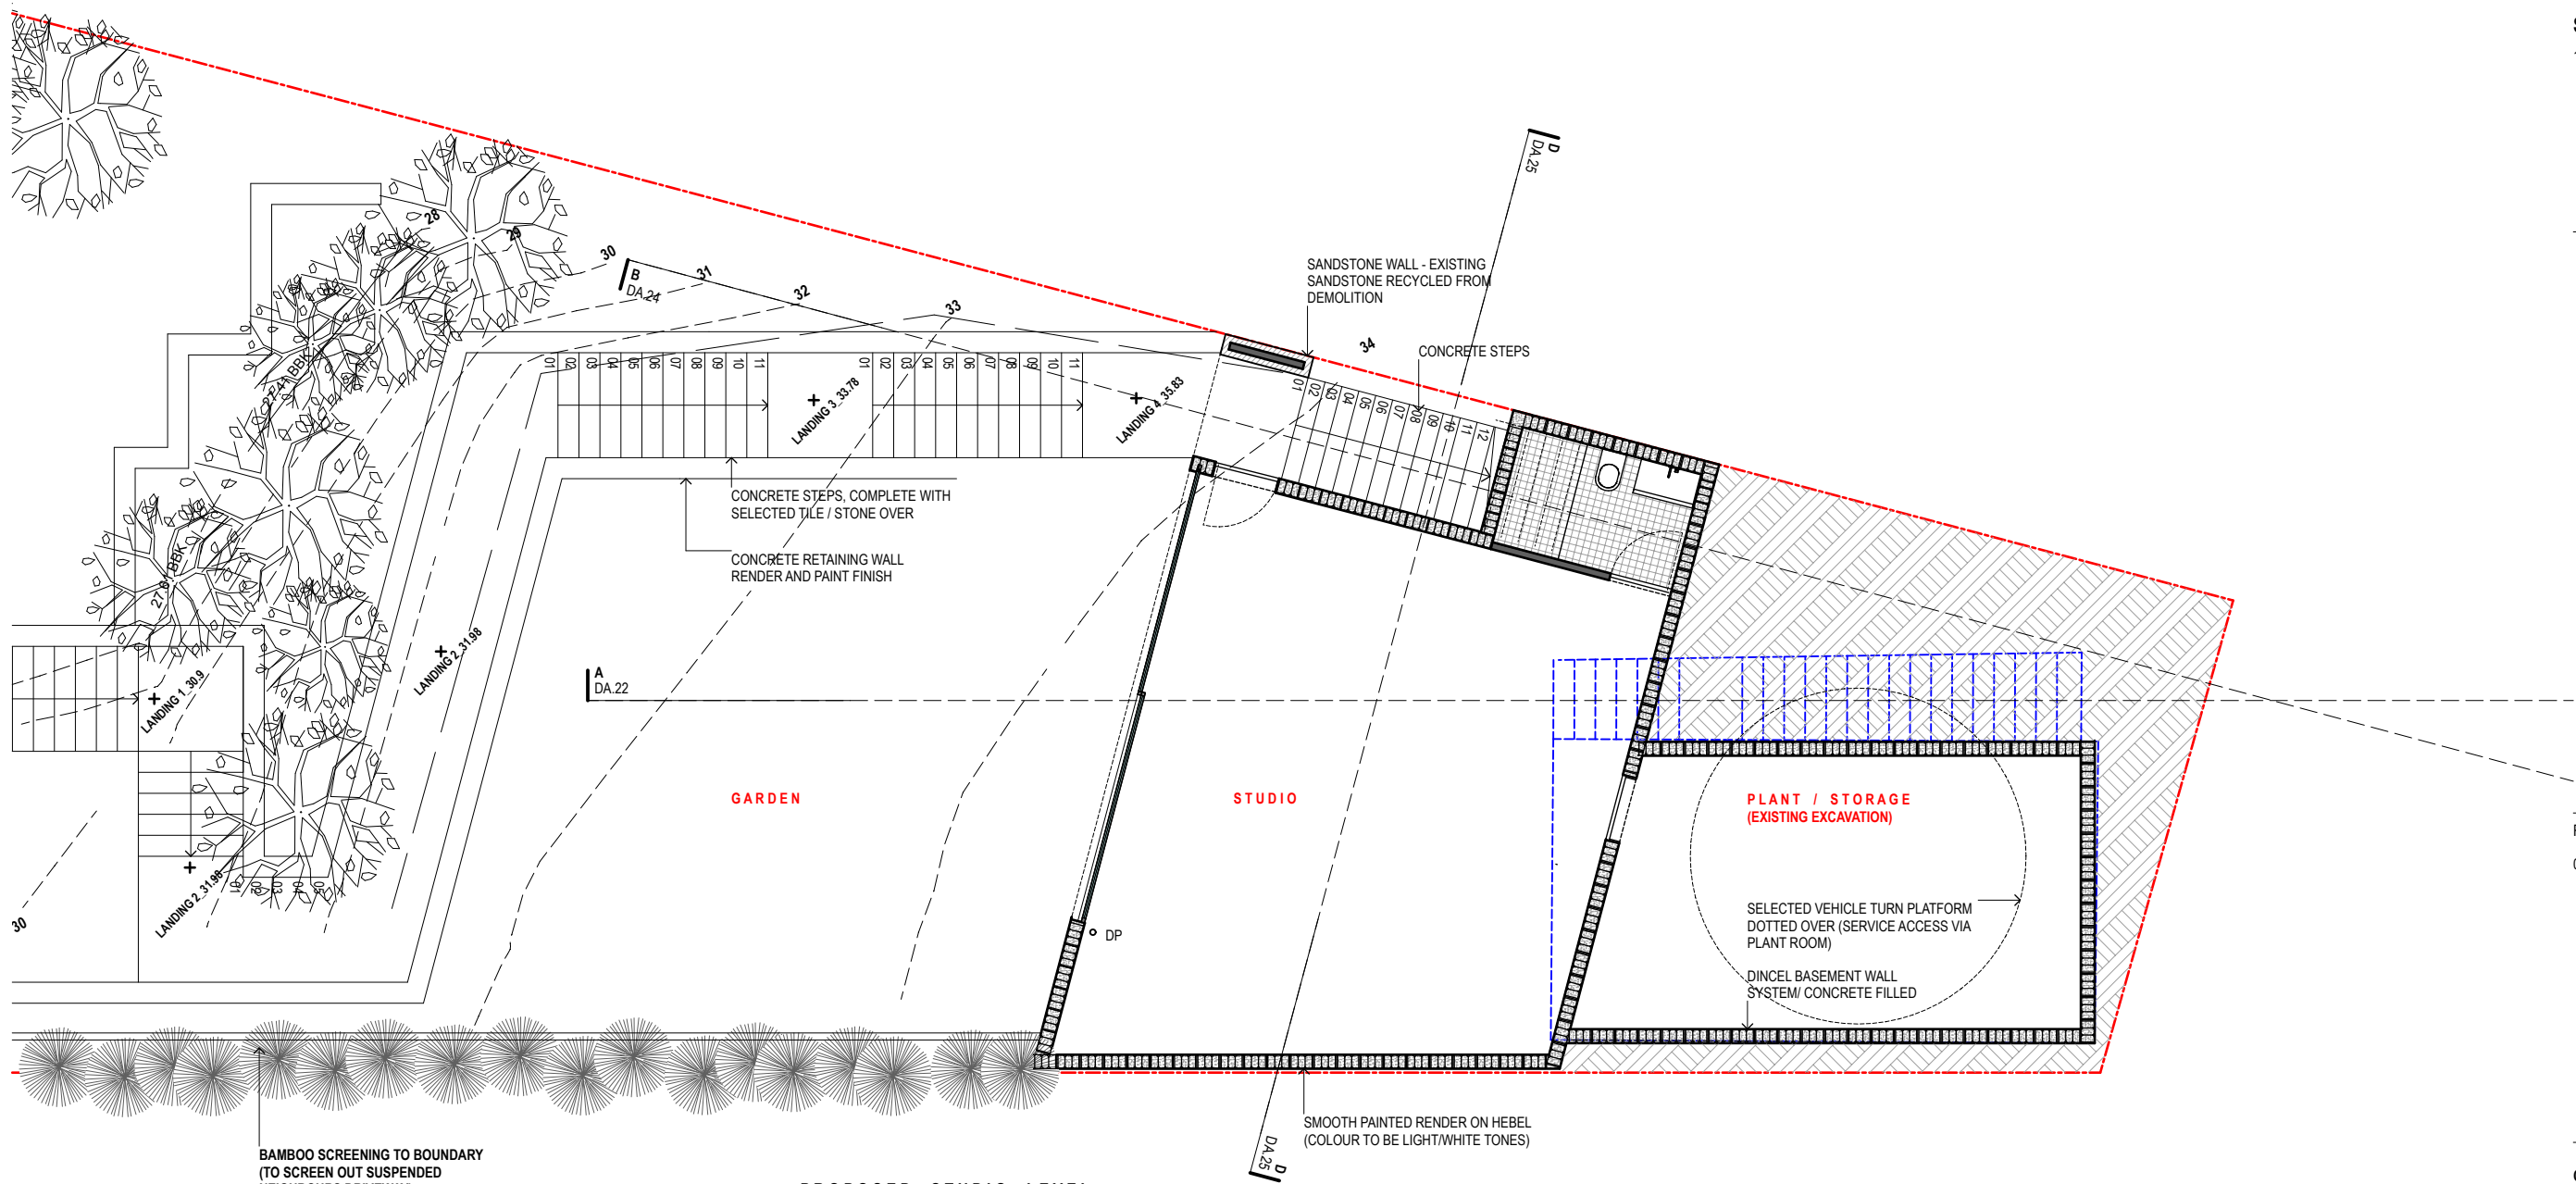

PROPOSED STUDIO LEVEL
SCALE _ 1 : 100 @ A3
AREA : 36m2

REVISIONS
09.06.23_DA SUBMISSION_A

CASE ORNSBY ARCHITECTURE LTD.


M. +64 21 314 231
E. case@caseornsby.com
W. caseornsby.com
P.O.Box 36404
Merivale,
Christchurch, NZ


SCALE: 1 : 100
DATE: 20.04.2023
PROJECT No: 102


GARAGE ROOF
(APPROVED DA 2020/189)

DA.13 A

This drawing is prepared for DA only.
Case Ormsby Architecture Ltd. is not
responsible for the accuracy of information
provided by consultants.
Copyright 2023
This drawing is copyright and must not be
retained, copied or used without the written
consent of Case Ormsby Architecture Ltd.

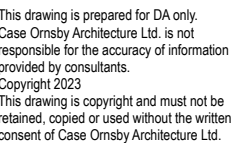

 

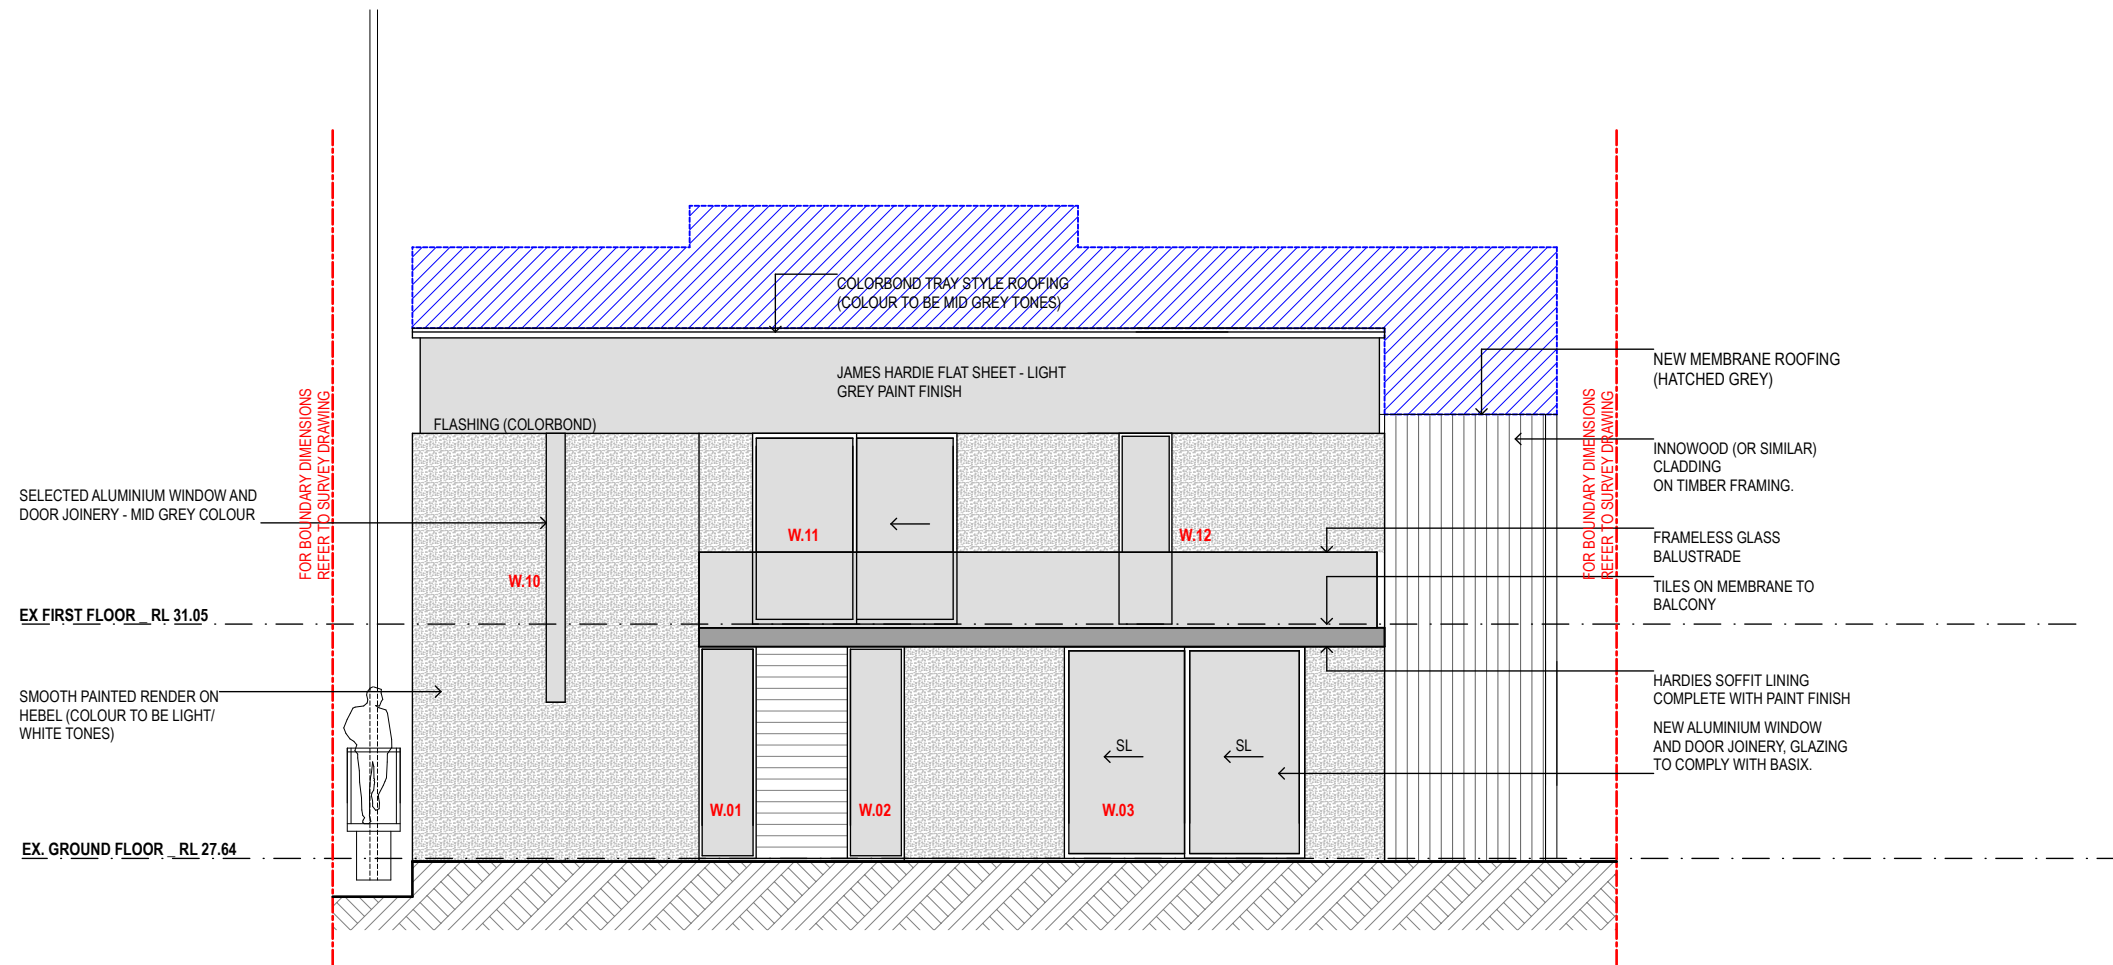

REVISIONS

09.06.23_DA SUBMISSION_A

CASE ORNSBY ARCHITECTURE LTD.

M. +64 21 314 231
E. case@caseornsby.com
W. caseornsby.comP.O.Box 36404
Merivale,
Christchurch, NZ

SCALE: 1 : 100



DATE: 20.04.23

PROJECT No: 102

ELEVATION

DA.17 A

This drawing is prepared for DA only.
Case Ormsby Architecture Ltd. is not
responsible for the accuracy of information
provided by consultants.
Copyright 2023
This drawing is copyright and must not be
retained, copied or used without the written
consent of Case Ormsby Architecture Ltd.

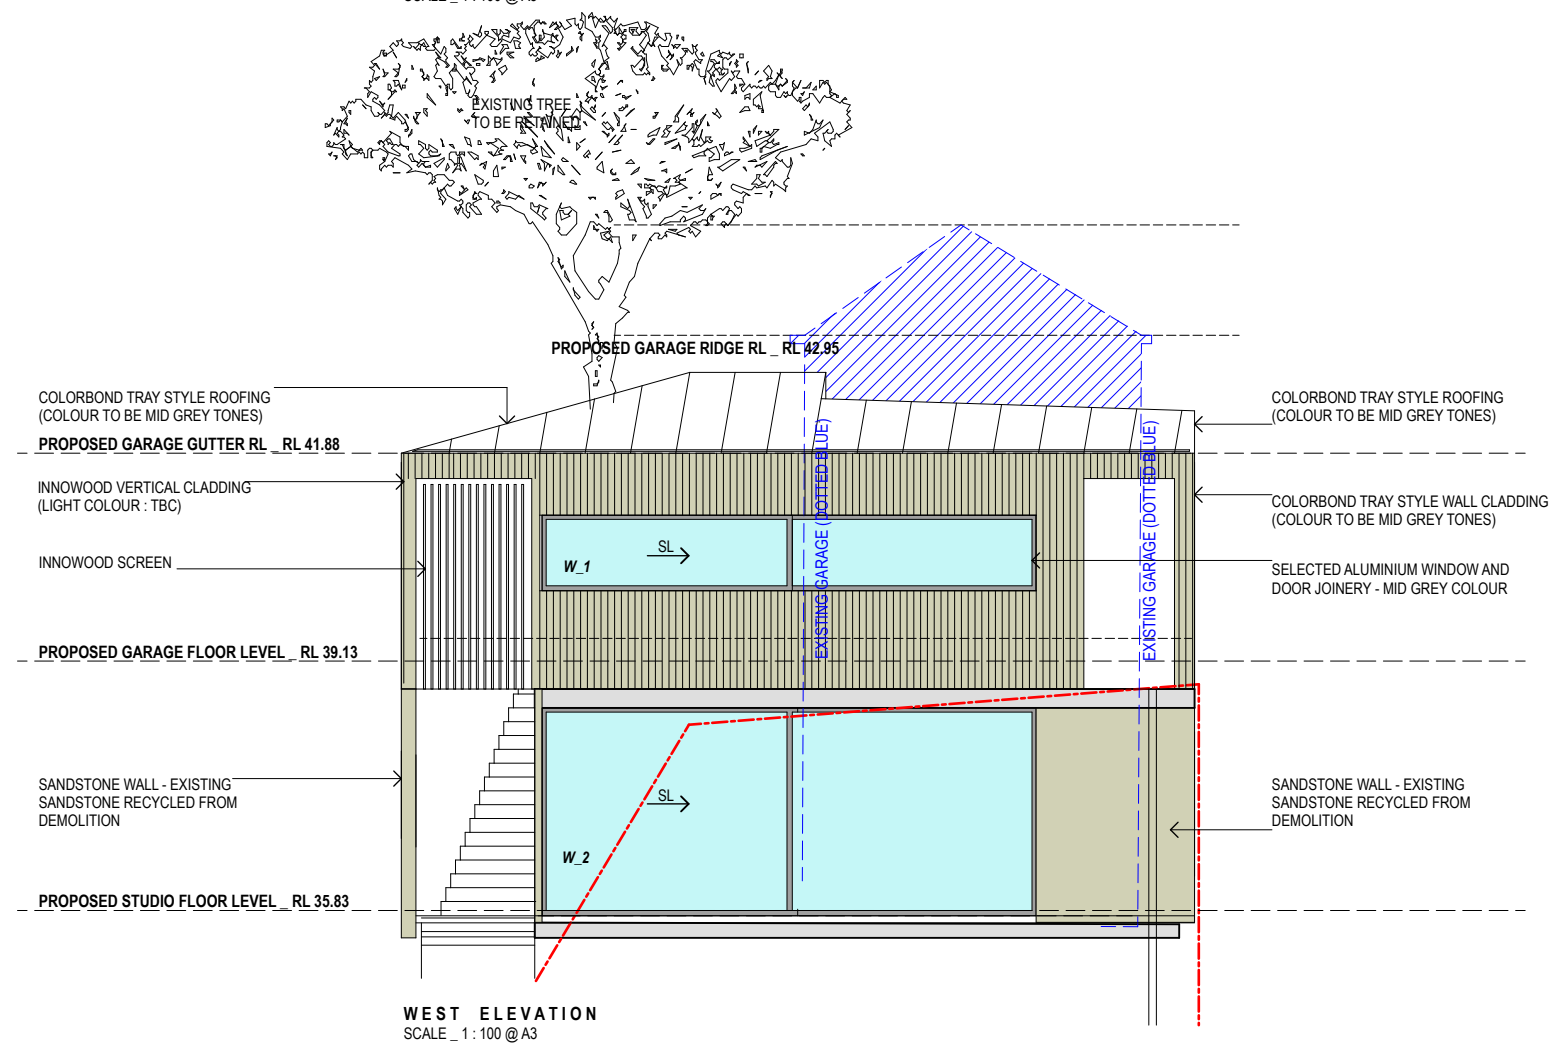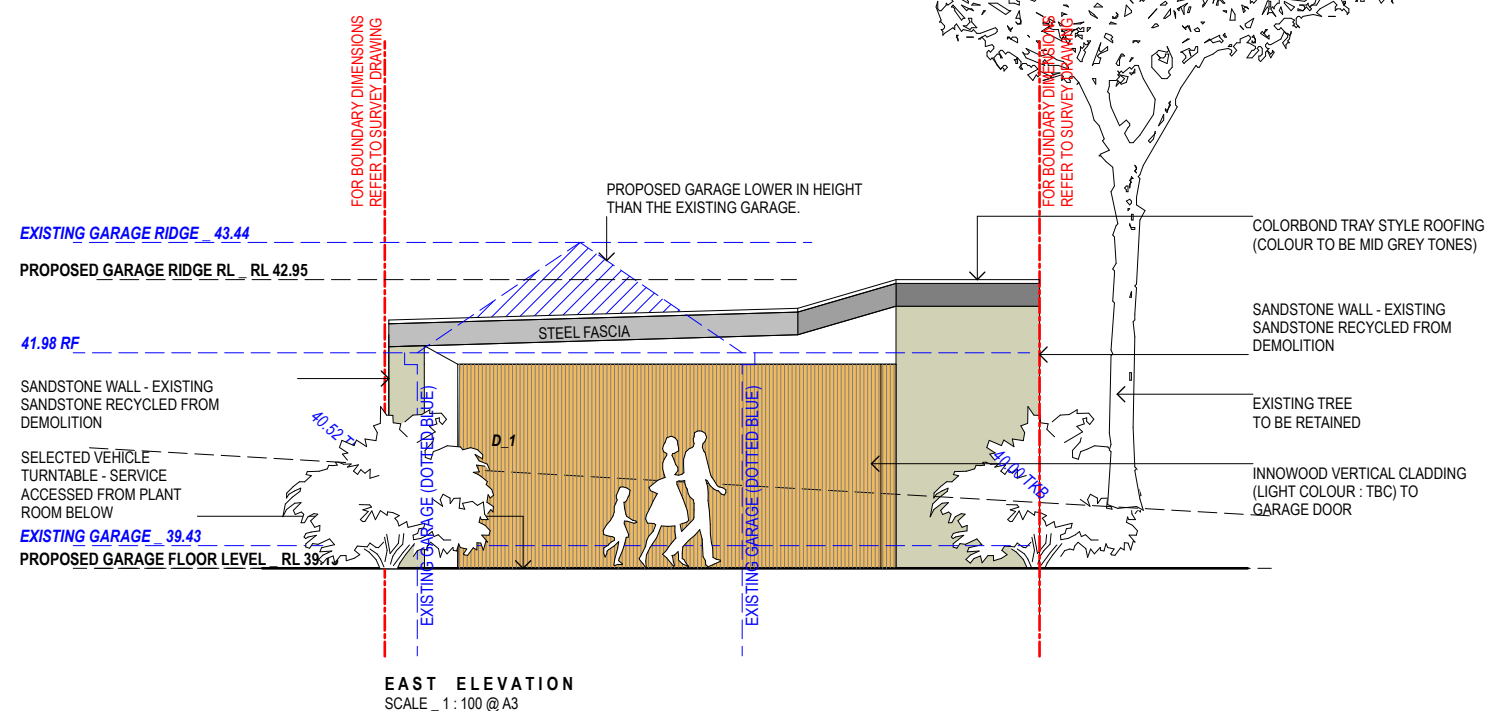

REVISIONS

09.06.23_DA SUBMISSION_A

CASE ORNSBY ARCHITECTURE LTD.

M. +64 21 314 231
E. case@caseornsbys.com
W. caseornsbys.comP.O.Box 36404
Merivale,
Christchurch, NZ

SCALE: 1 : 100

DATE: 20.04.23

PROJECT No: 102

GARAGE ELEVATIONS
(APPROVED WITH DA 2020/189)

DA.18 A

This drawing is prepared for DA only.
Case Ormsby Architecture Ltd. is not
responsible for the accuracy of information
provided by consultants.
Copyright 2023This drawing is copyright and must not be
retained, copied or used without the written
consent of Case Ormsby Architecture Ltd.



CASE ORNSBY ARCHITECTURE LTD.

M. +64 21 314 231
E. case@caseornsby.com
W. caseornsby.com


P.O.Box 36404
Merivale,
Christchurch, NZ


SCALE: 1 : 100
DATE: 20.04.23
PROJECT No: 102

GARAGE ELEVATIONS
(APPROVED WITH DA 2020/189)

DA.19 A

This drawing is prepared for DA only.
Case Ormsby Architecture Ltd. is not
responsible for the accuracy of information
provided by consultants.
Copyright 2023
This drawing is copyright and must not be
retained, copied or used without the written
consent of Case Ormsby Architecture Ltd.

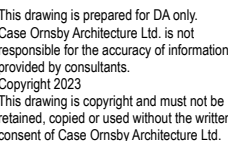

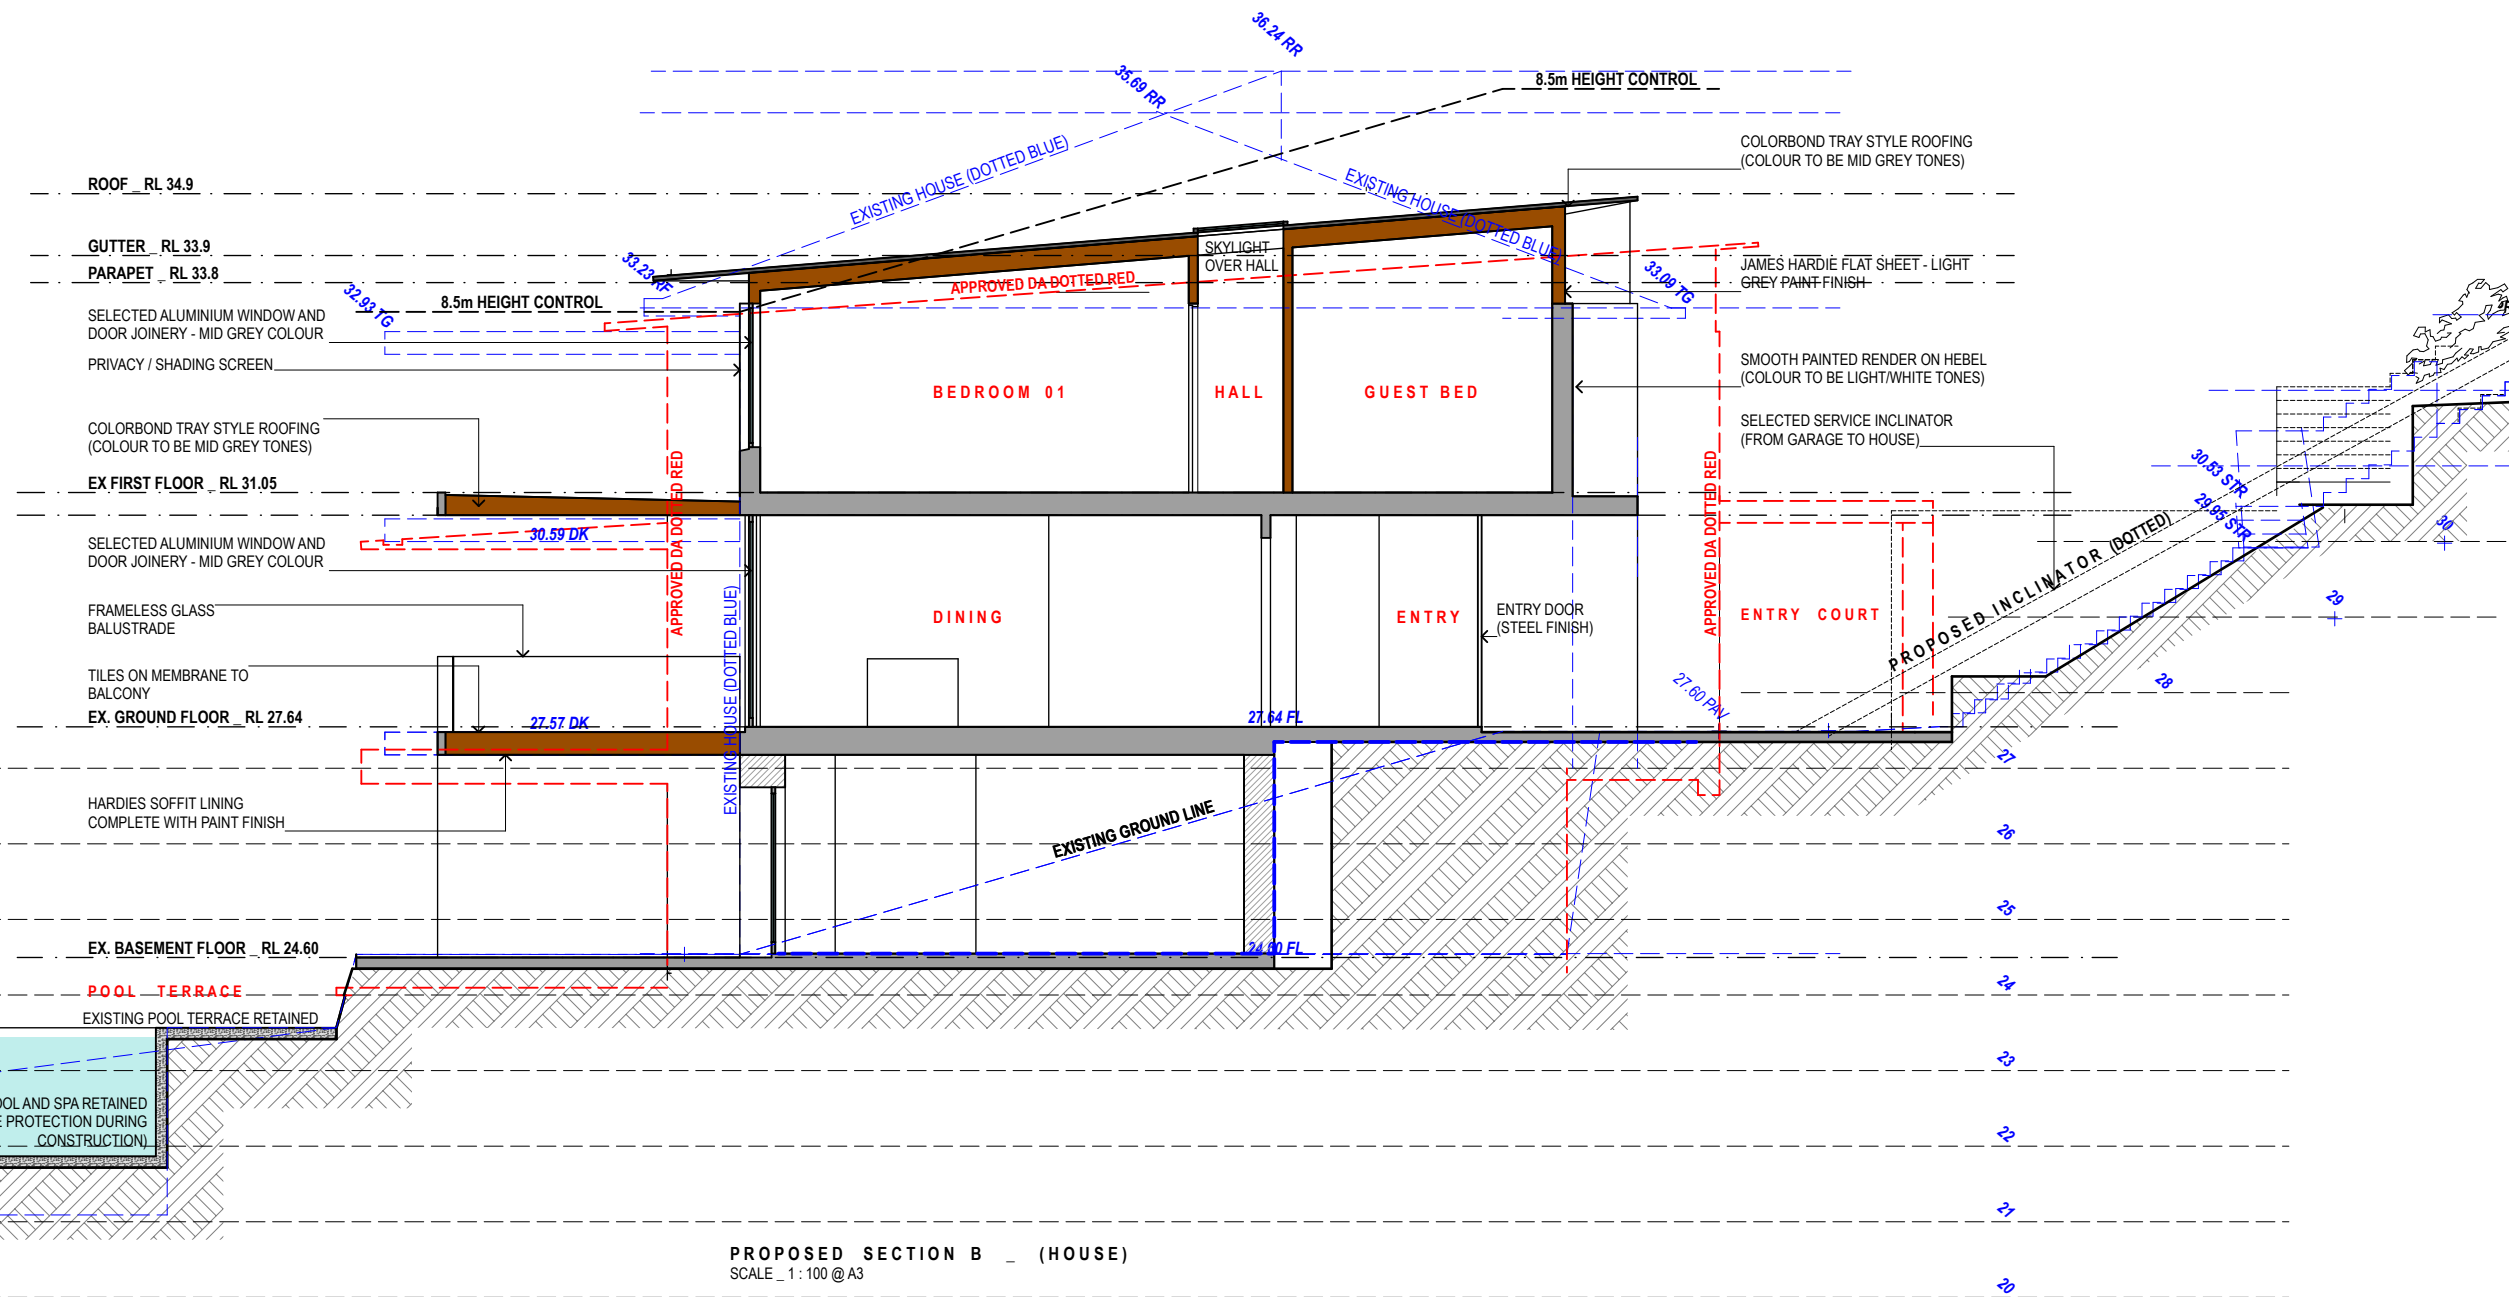REVISIONS
09.06.23_DA SUBMISSION_A

CASE ORNSBY ARCHITECTURE LTD.

M. +64 21 314 231
E. case@caseornsby.com
W. caseornsby.comP.O.Box 36404
Merivale,
Christchurch, NZ

SCALE: 1:100

DATE: 20.04.23


PROJECT No: 102

PROPOSED SECTION A

DA.21 A

This drawing is prepared for DA only.
Case Ormsby Architecture Ltd. is not
responsible for the accuracy of information
provided by consultants.
Copyright 2023
This drawing is copyright and must not be
retained, copied or used without the written
consent of Case Ormsby Architecture Ltd.

SCOTT - BROWN
13 AMIENS ROAD, CLONTARF, 2093

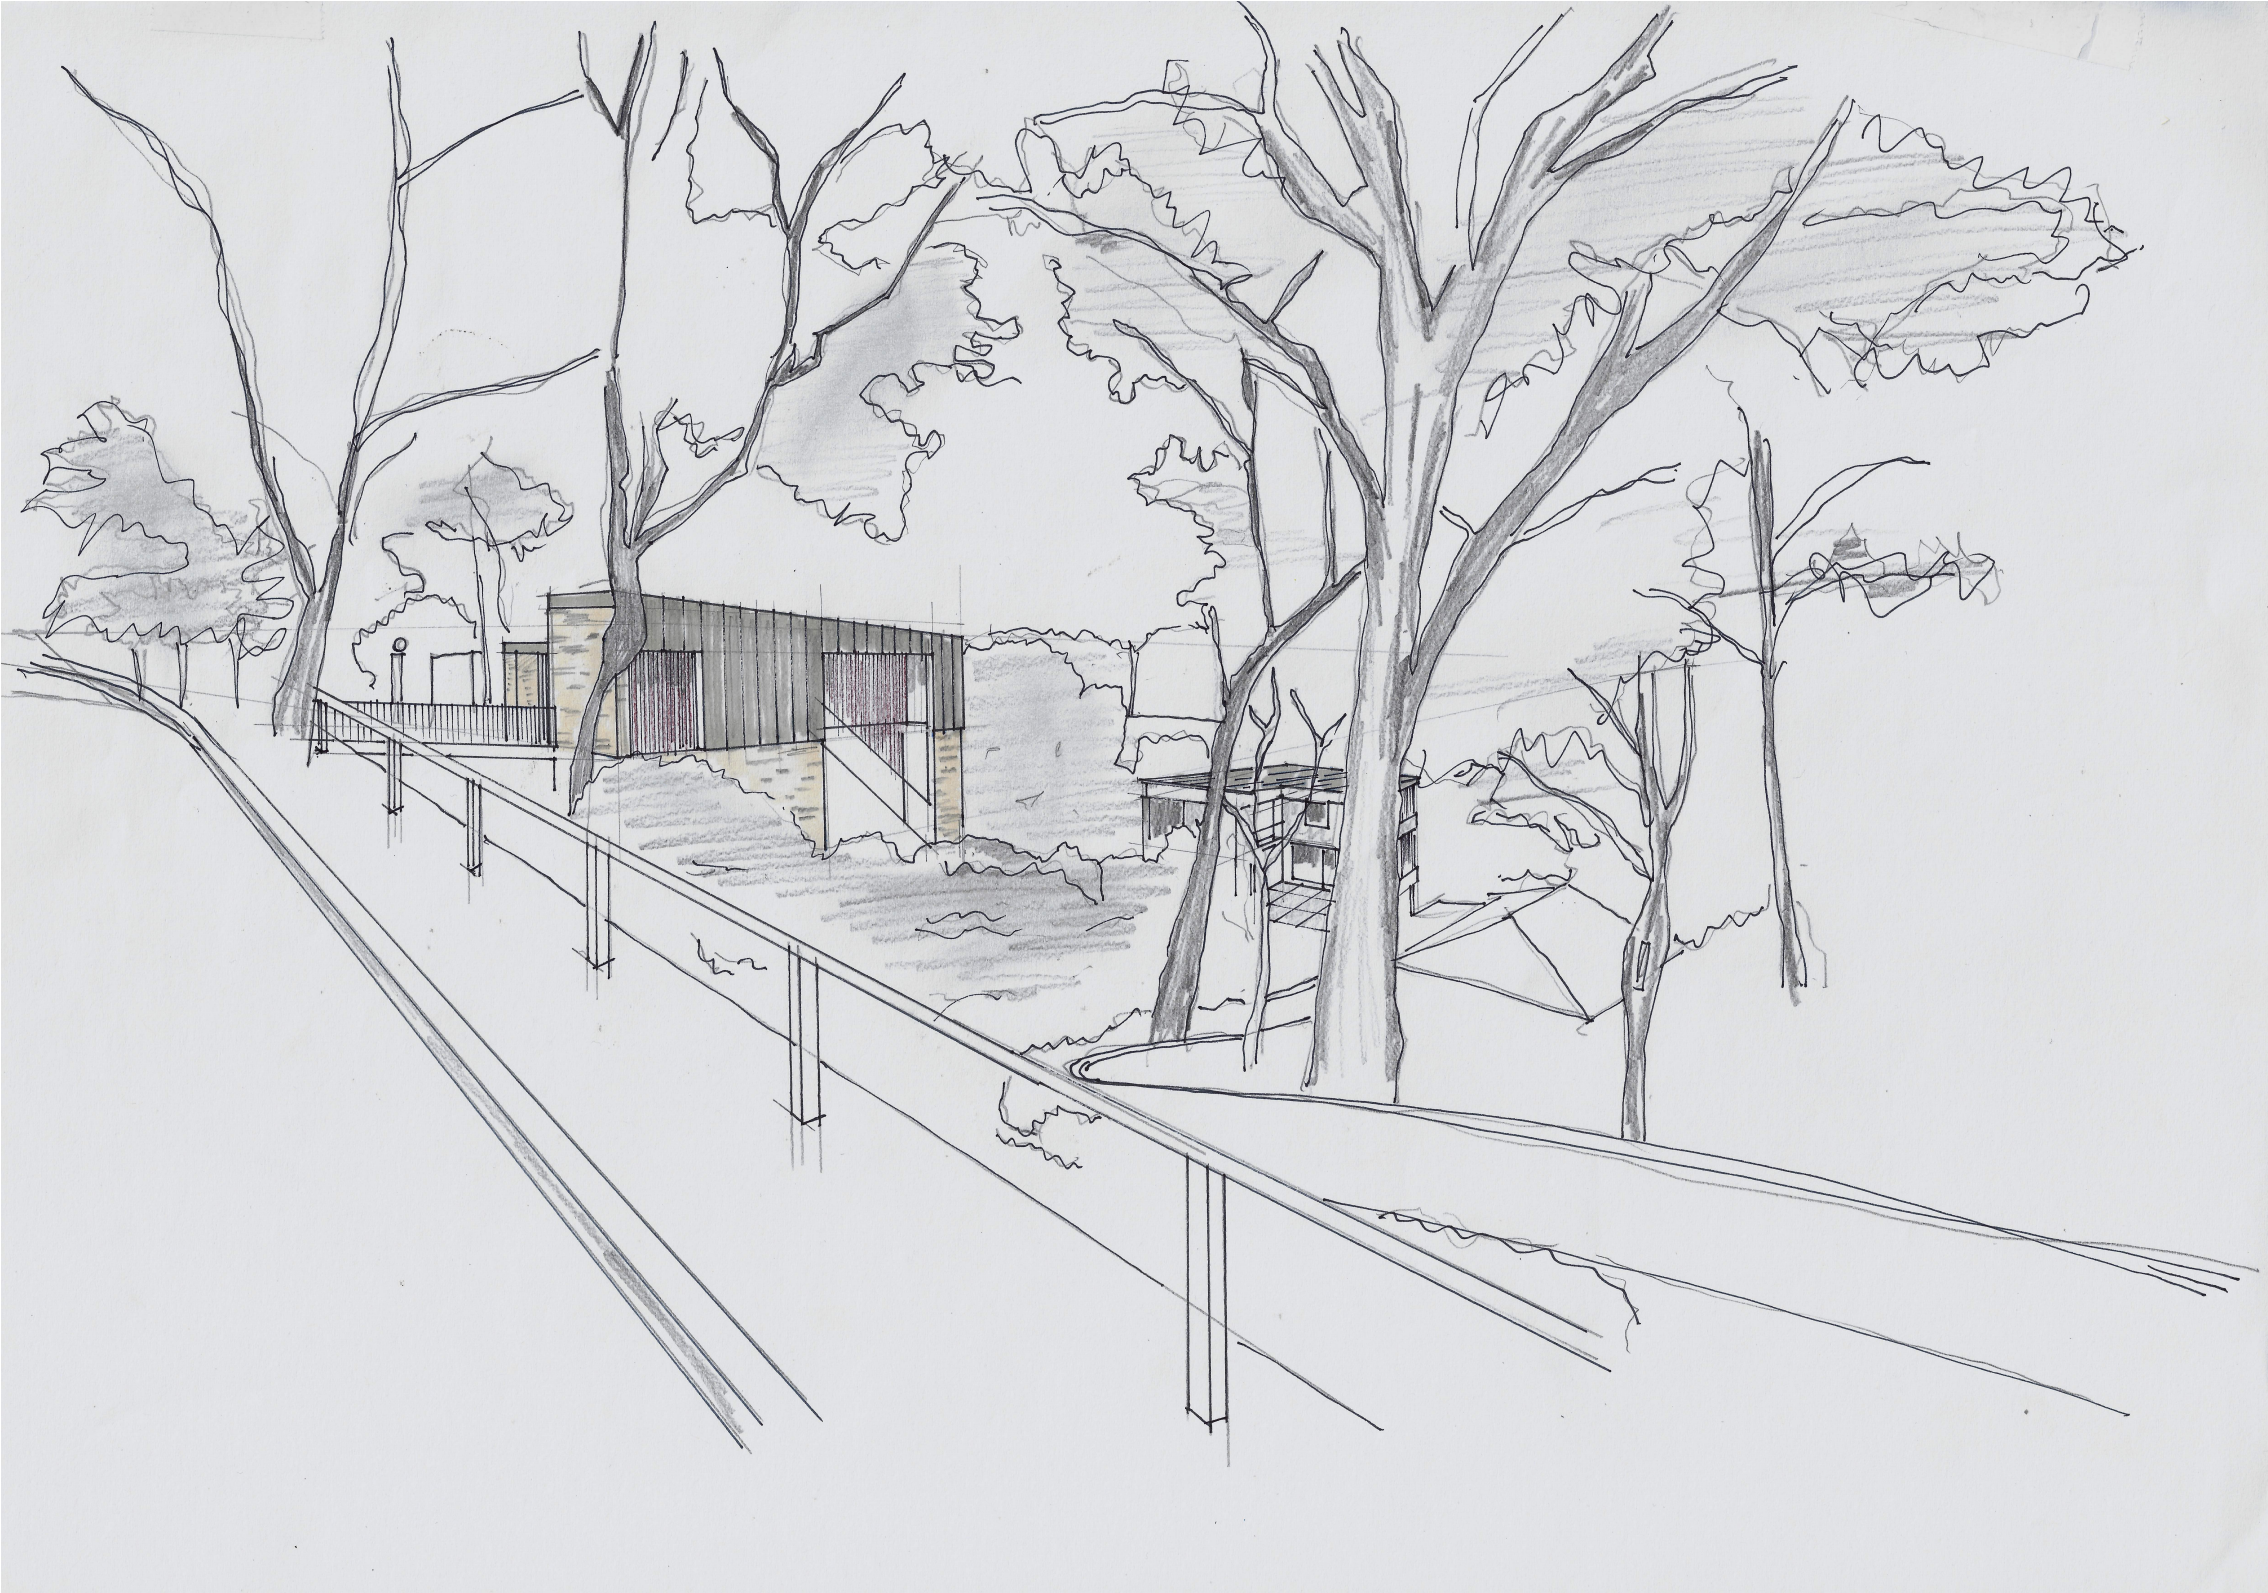

REVISIONS
09.06.23_DA SUBMISSION_A

CASE ORNSBY ARCHITECTURE LTD.

M. +64 21 314 231
E. case@caseornsby.com
W. caseornsby.com


P.O.Box 36404
Merivale,
Christchurch, NZ

SCALE: NTS
DATE: 20.04.23
PROJECT No: 102

SKETCH
(FROM STREET)

DA.22 A

This drawing is prepared for DA only.
Case Ormsby Architecture Ltd. is not
responsible for the accuracy of information
provided by consultants.
Copyright 2023
This drawing is copyright and must not be
retained, copied or used without the written
consent of Case Ormsby Architecture Ltd.

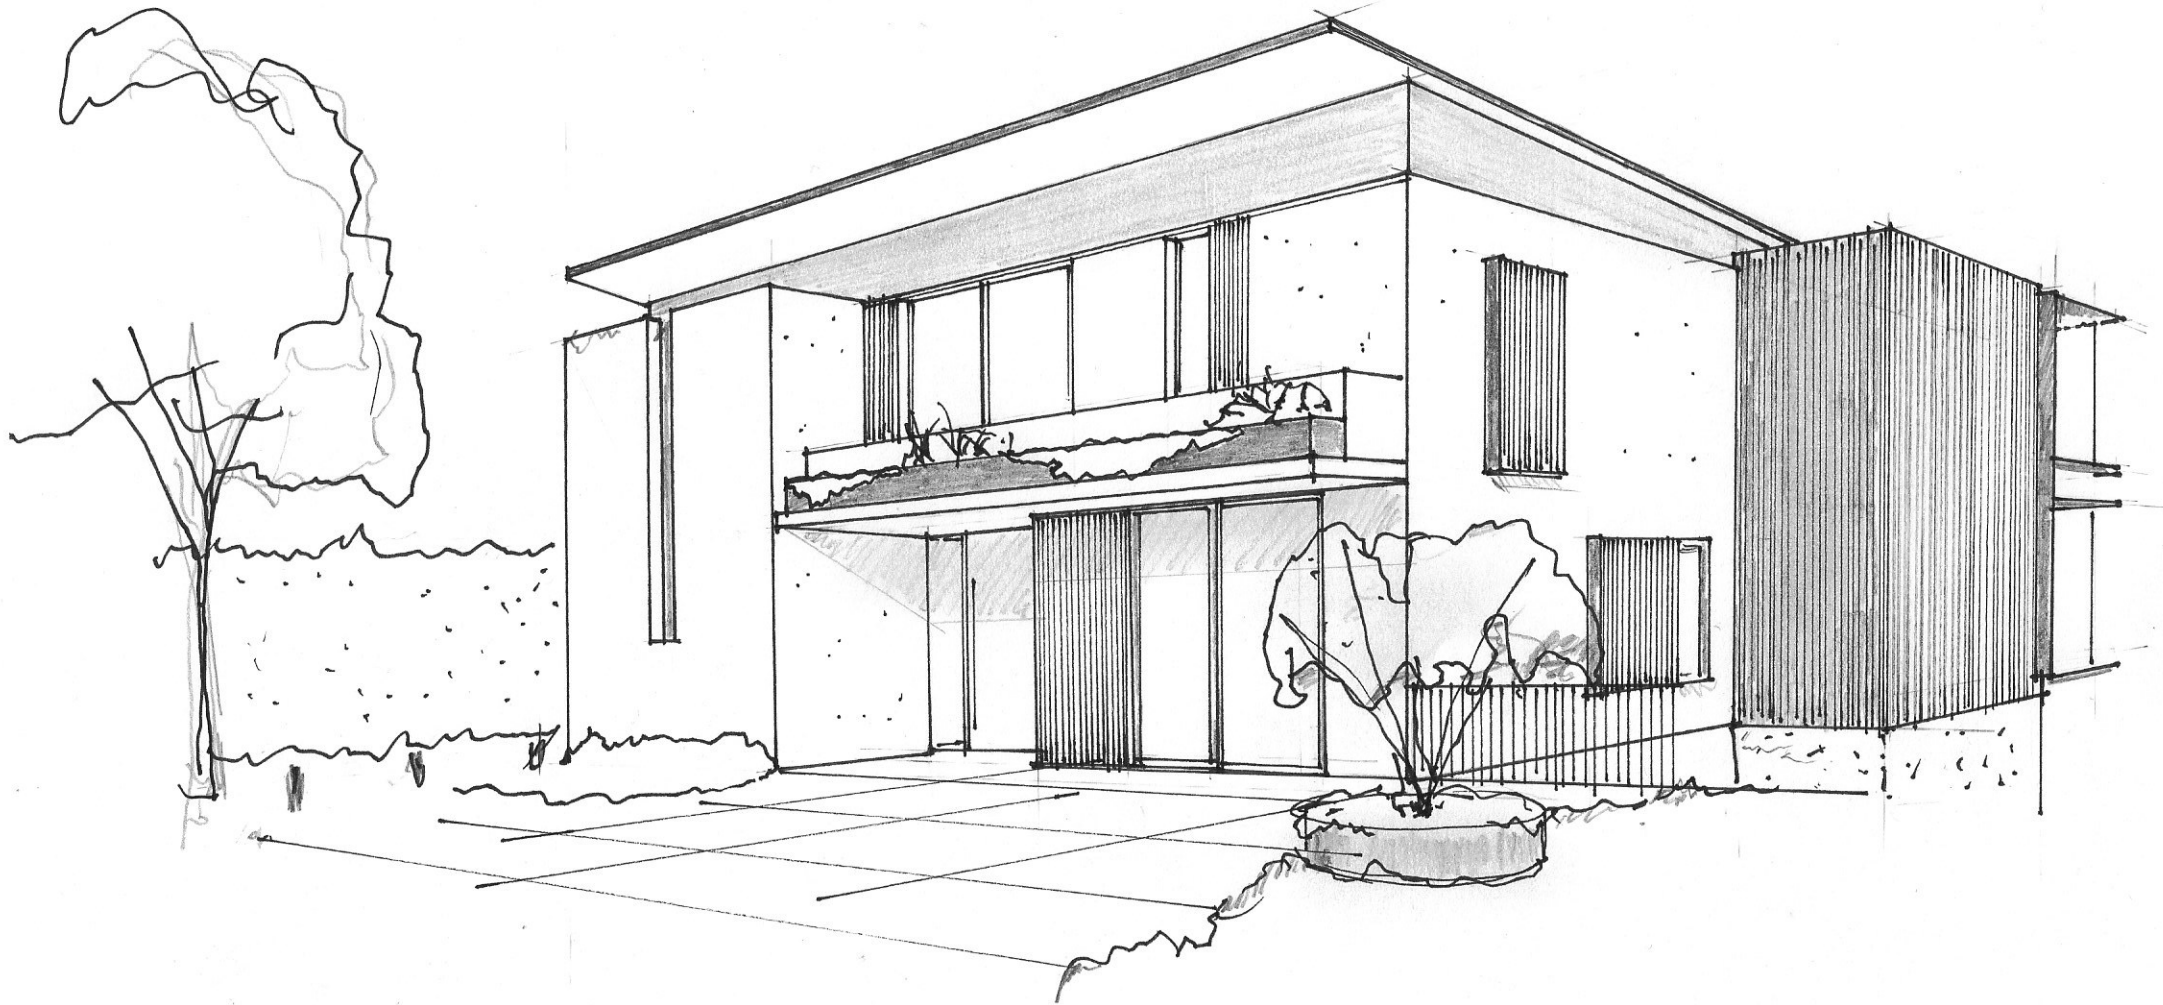

REVISIONS
09.06.23_DA SUBMISSION_A


CASE ORNSBY ARCHITECTURE LTD.

M. +64 21 314 231
E. case@caseornsby.com
W. caseornsby.com

P.O.Box 36404
Merivale,
Christchurch, NZ

SCALE: NTS
DATE: 20.04.23
PROJECT No: 102

SKETCH
(FROM COURTYARD)

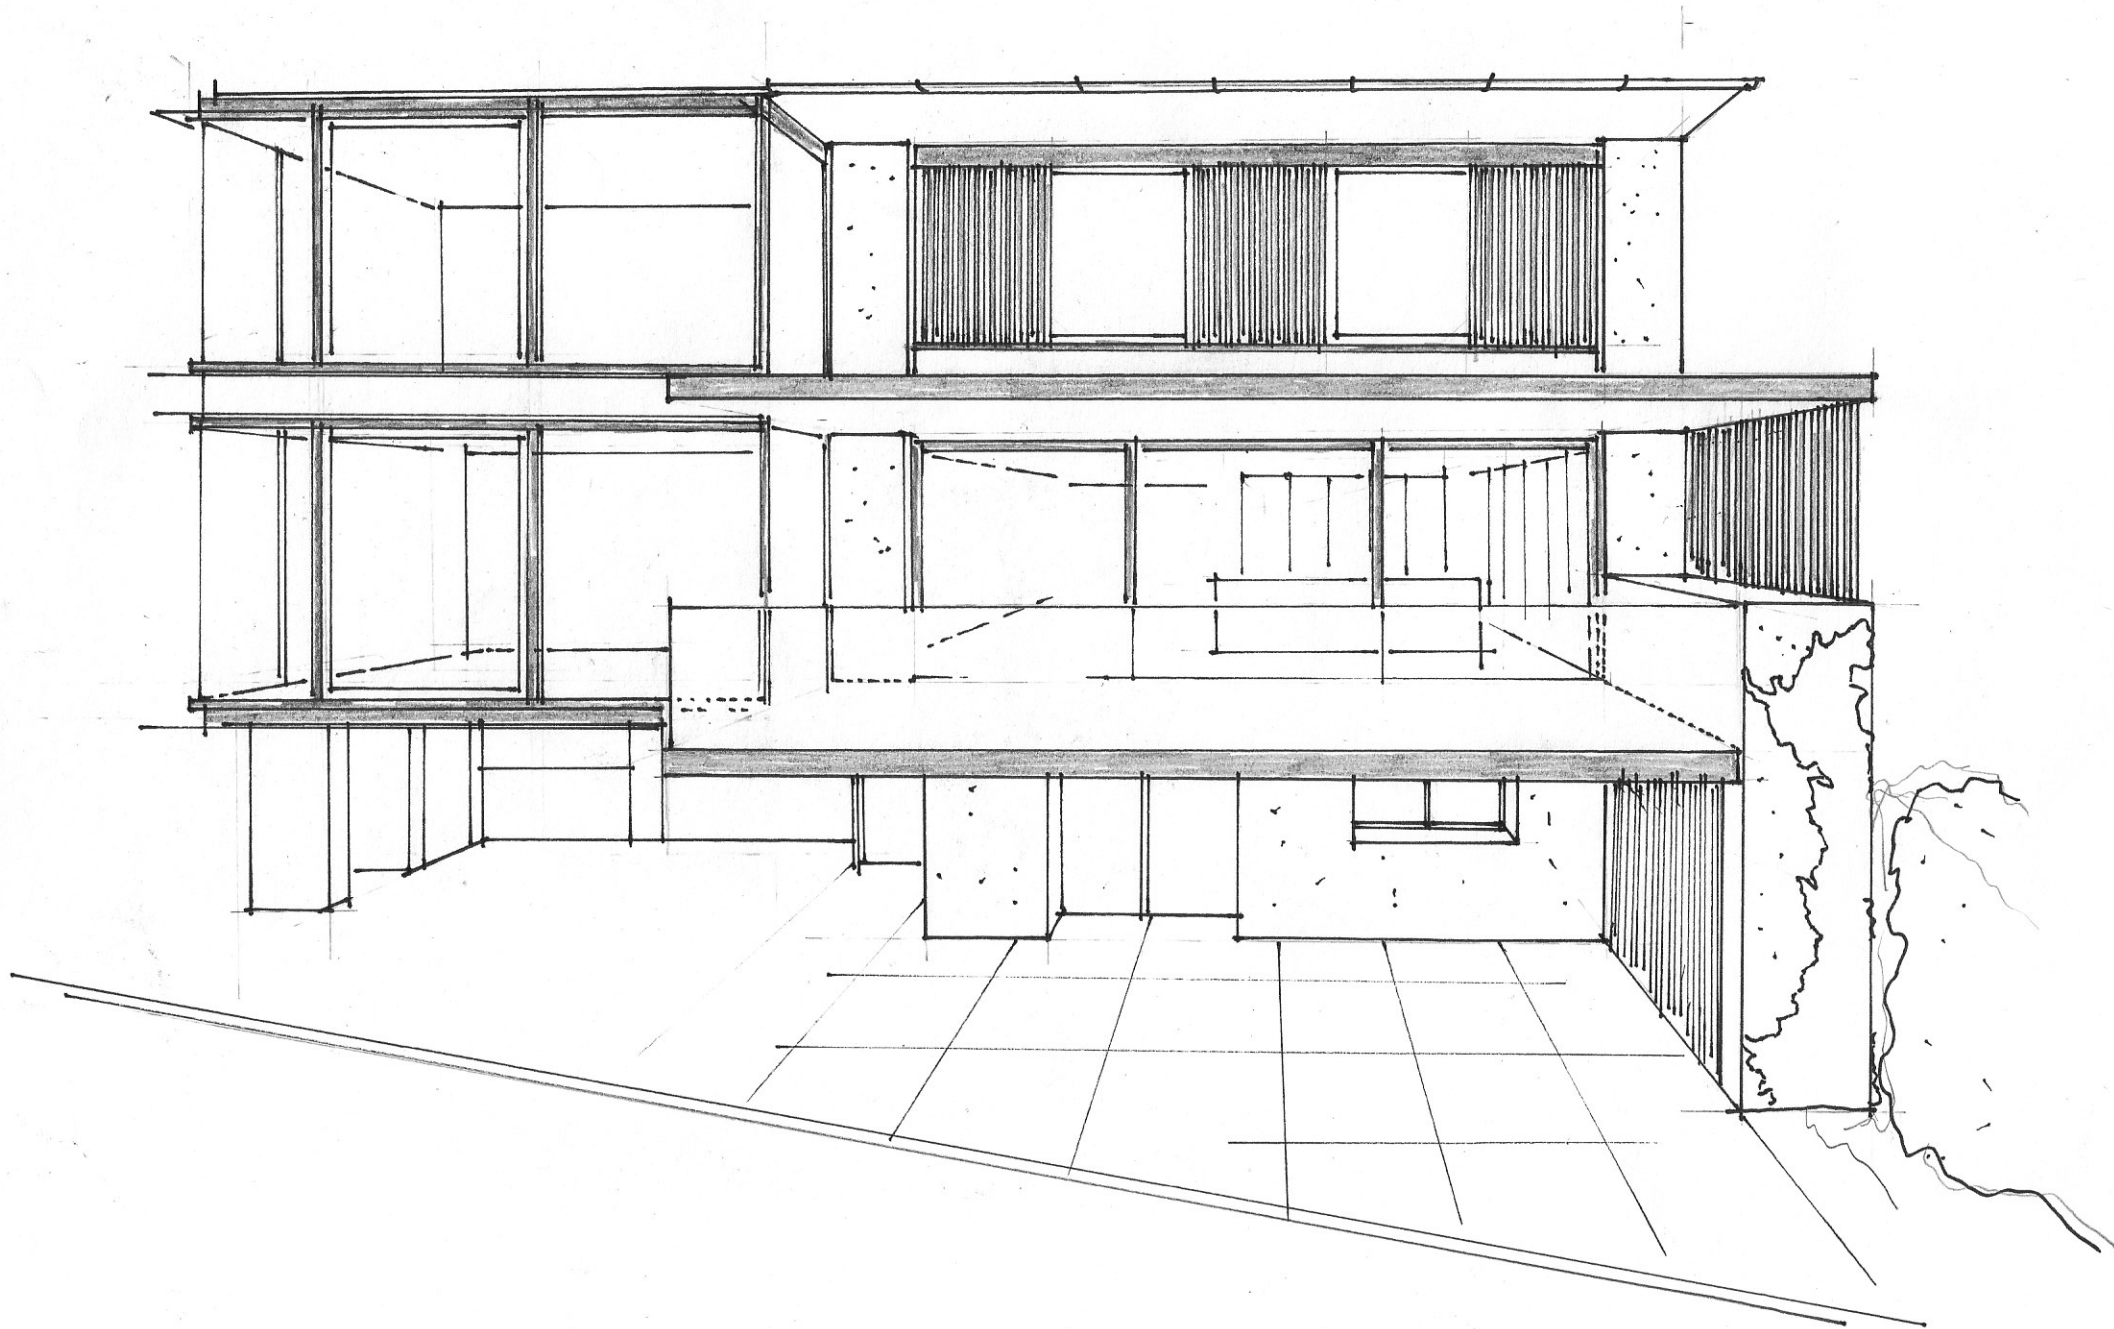

REVISIONS
09.06.23_DA SUBMISSION_A


CASE ORNSBY ARCHITECTURE LTD.

M. +64 21 314 231
E. case@caseornsby.com
W. caseornsby.com

P.O.Box 36404
Merivale,
Christchurch, NZ

SCALE: NTS
DATE: 20.04.23
PROJECT No: 102

SKETCH
(FROM POOL)

 

CASE ORNSBY ARCHITECTURE LTD.

M. +64 21 314 231
E. case@caseornsby.com
W. caseornsby.com

P.O.Box 36404
Merivale,
Christchurch, NZ

SCALE: 1 : 200


DATE: 20.04.2

PROJECT No: 102

SHADOWS - 9AM
(EXISTING & PROPOSED)

DA.25 A

This drawing is prepared for DA only.
Case Ornsby Architecture Ltd. is not
responsible for the accuracy of information
provided by consultants.
Copyright 2023
This drawing is copyright and must not be
retained, copied or used without the written
consent of Case Ornsby Architecture Ltd.

 

CASE ORNSBY ARCHITECTURE LTD.

M. +64 21 314 231
E. case@caseornsby.com
W. caseornsby.com

P.O.Box 36404
Merivale,
Christchurch, NZ

SCALE: 1 : 200


DATE: 20.04.23

PROJECT No: 102

SHADOWS - NOON
(EXISTING & PROPOSED)

DA.26 A

This drawing is prepared for DA only.
Case Ornsby Architecture Ltd. is not
responsible for the accuracy of information
provided by consultants.
Copyright 2023
This drawing is copyright and must not be
retained, copied or used without the written
consent of Case Ornsby Architecture Ltd.

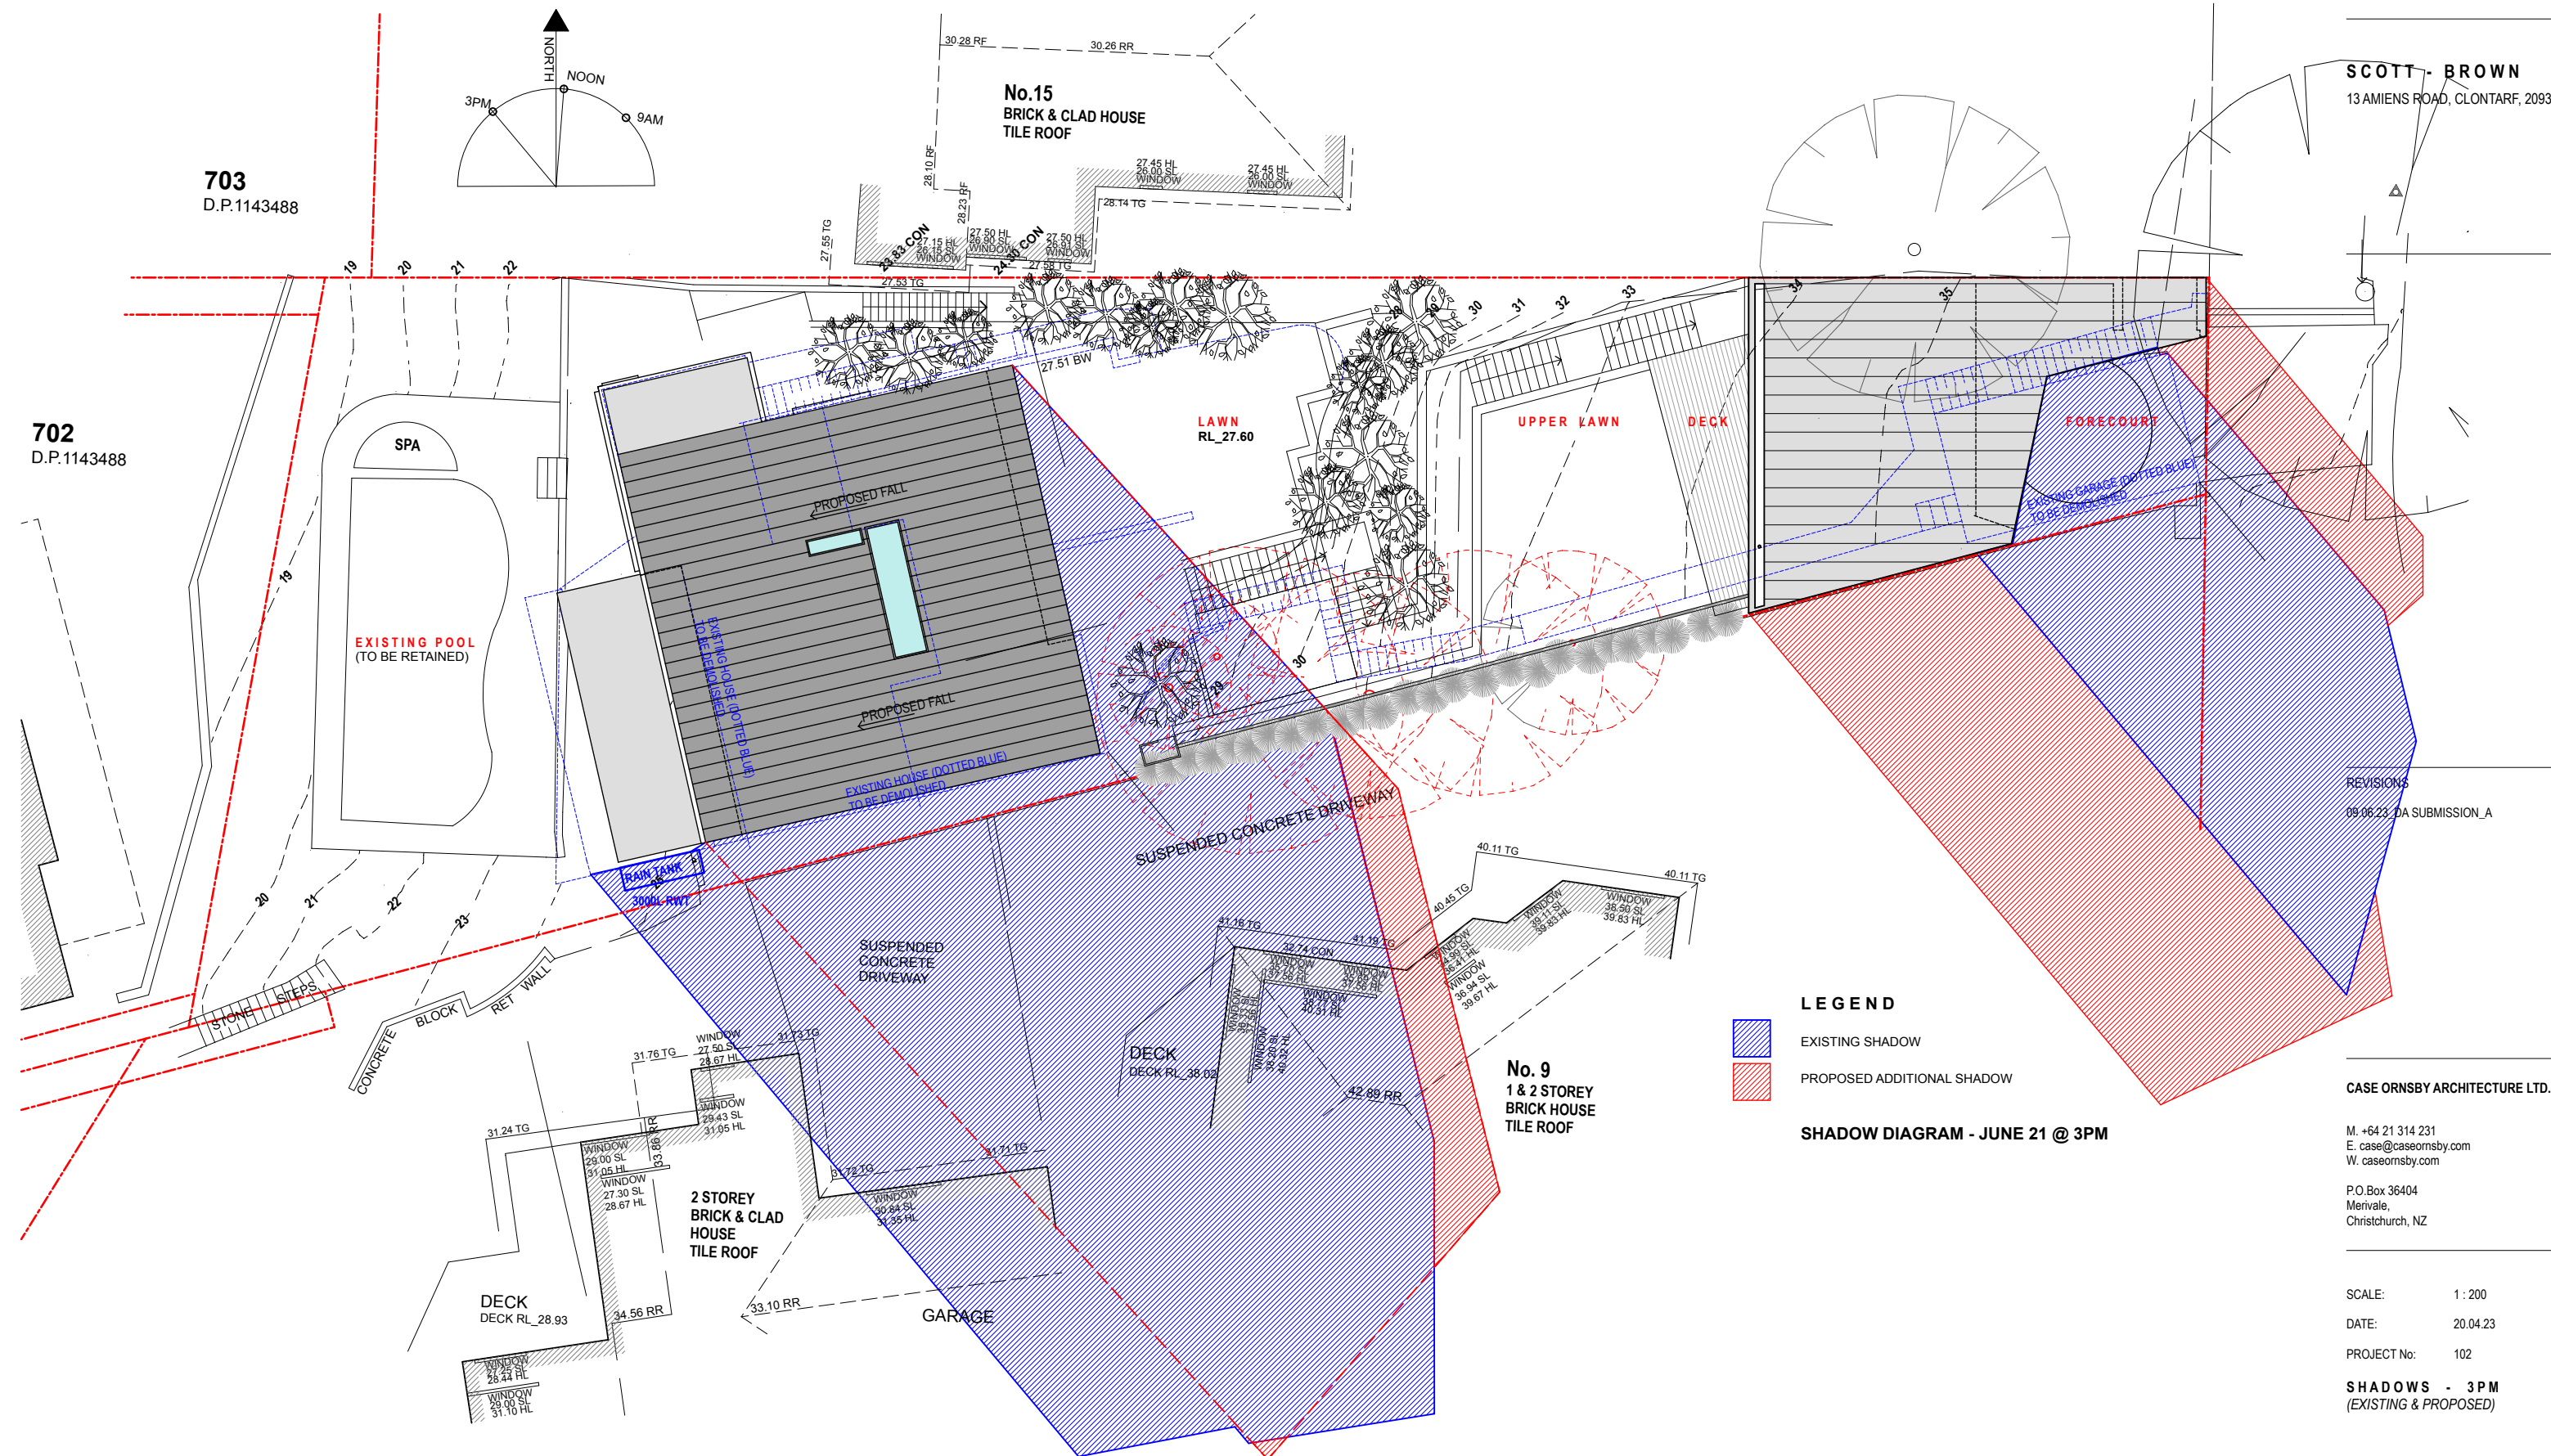SCOTT - BROWN
13 AMIENS ROAD, CLONTARF, 2093703
D.P.1143488702
D.P.1143488

DA.27 A

This drawing is prepared for DA only.
Case Ormsby Architecture Ltd. is not
responsible for the accuracy of information
provided by consultants.
Copyright 2023
This drawing is copyright and must not be
retained, copied or used without the written
consent of Case Ormsby Architecture Ltd.



01 _ LIGHT COLOURED RENDER



02 _ LIGHT COLOURED SANDSTONE



04 _ MID GREY COLOURED TRAY ROOFING



03 _ LIGHT COLOURED WINDOW JOINERY (ALUMINIUM)



05 _ INNOWOOD TIMBER (OR SIMILAR)

REVISIONS

08.09.23_DA SUBMISSION_A

CASE ORNSBY ARCHITECTURE LTD.

M. +64 21 314 231
E. case@caseornsbys.com
W. caseornsbys.com


P.O.Box 36404
Merivale,
Christchurch, NZ

SCALE: NTS
DATE: 21.04.23
PROJECT No: 102


MATERIALS : EXTERNAL

DA.28 A


This drawing is prepared for DA only.
Case Ormsby Architecture Ltd. is not
responsible for the accuracy of information
provided by consultants.
Copyright 2023
This drawing is copyright and must not be
retained, copied or used without the written
consent of Case Ormsby Architecture Ltd.

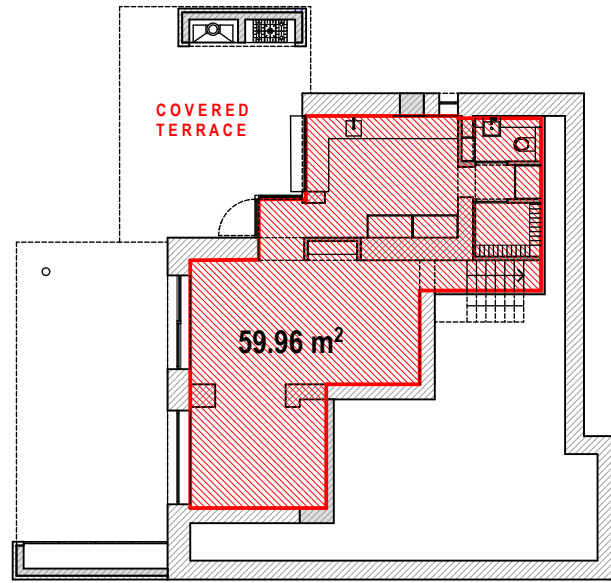


PROPOSED BASEMENT GFA
SCALE_1 : 200 @ A3

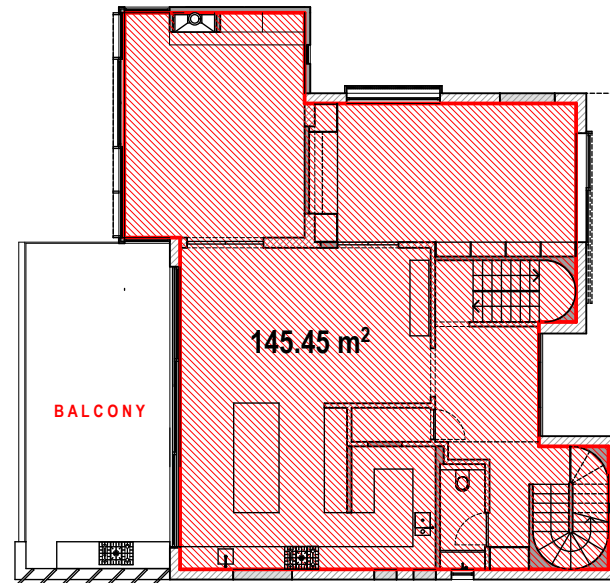


PROPOSED GROUND GFA
SCALE_1 : 200 @ A3

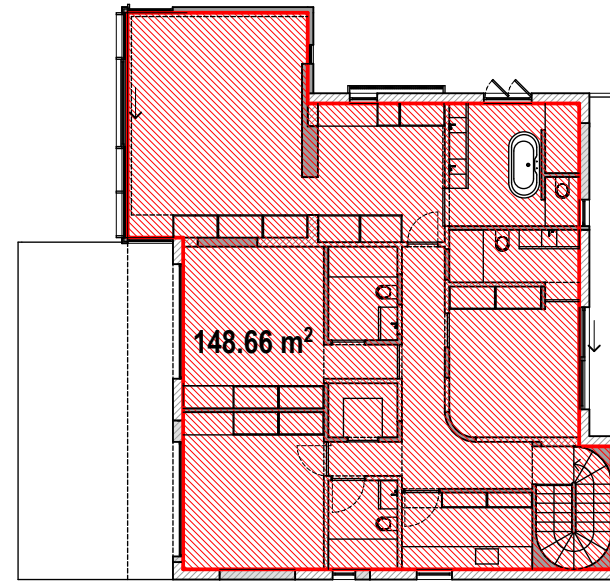

PROPOSED FIRST GFA
SCALE_1 : 200 @ A3

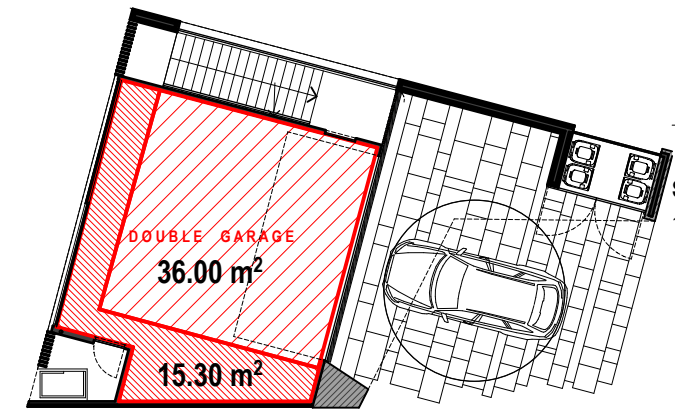


PROPOSED GARAGE GFA

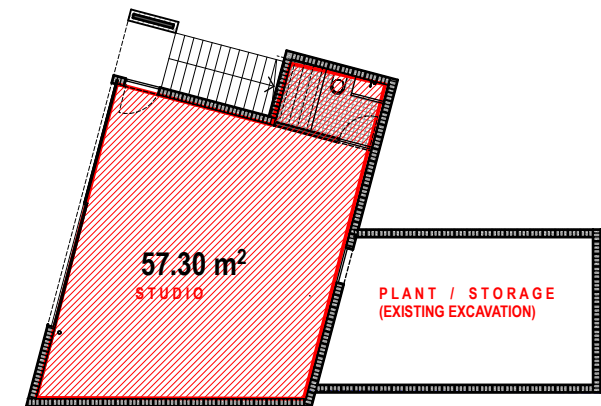


PROPOSED STUDIO GFA
SCALE_1 : 200 @ A3

TOTAL PROPOSED GFA : 426.67 m²
(EXCLUDES 36m² FOR GARAGE)


REVISIONS
09.06.23_DA SUBMISSION_A

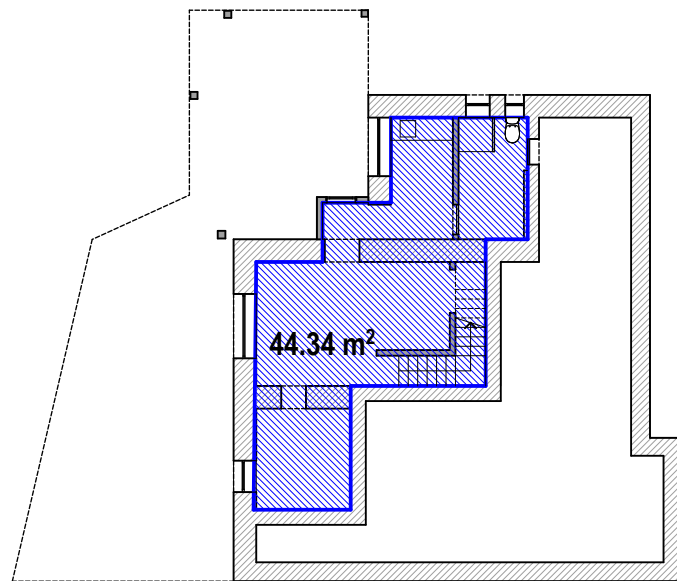



EXISTING BASEMENT GFA
SCALE_1 : 200 @ A3

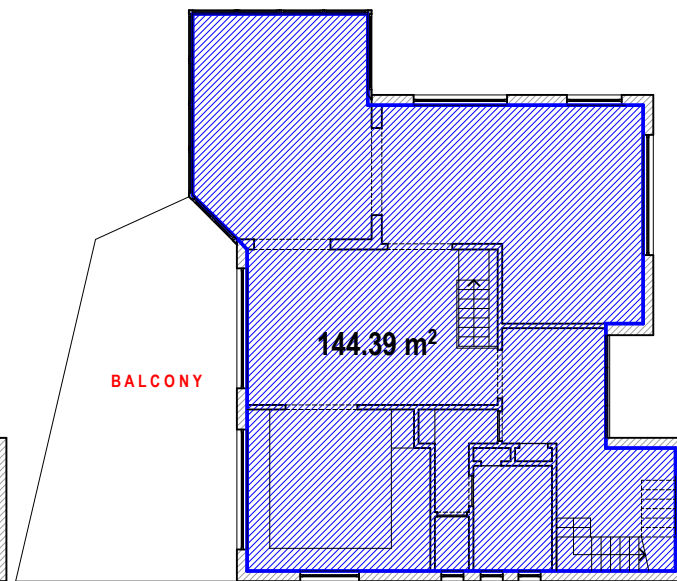

EXISTING GROUND GFA
SCALE_1 : 200 @ A3

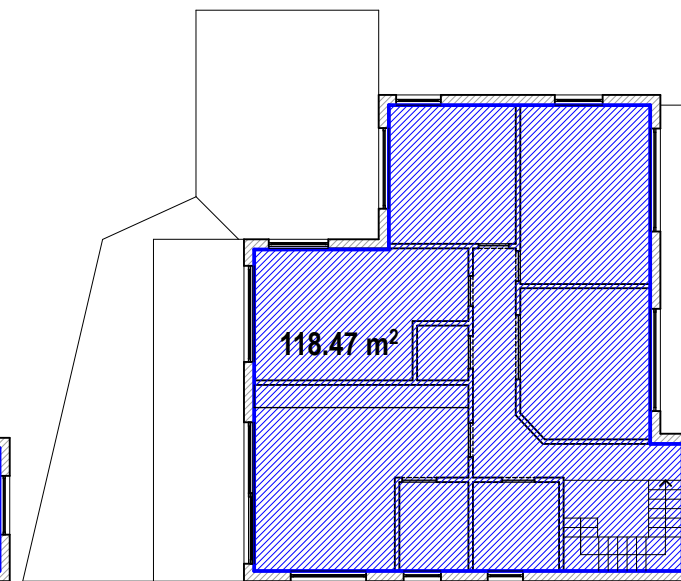

EXISTING FIRST GFA
SCALE_1 : 200 @ A3

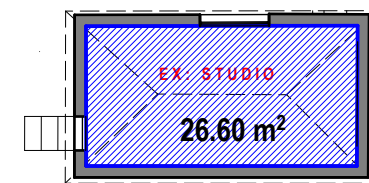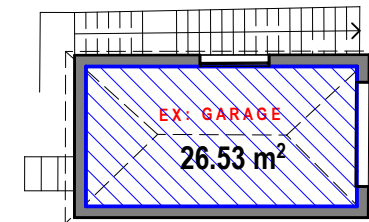

EXISTING GARAGE / STUDIO GFA
SCALE_1 : 200 @ A3

TOTAL EXISTING GFA : 333.8 m²
(EXCLUDES 26.6m² FOR GARAGE)

CASE ORNSBY ARCHITECTURE LTD.

M. +64 21 314 231
E. case@caseornsby.com
W. caseornsby.com





P.O.Box 36404
Merivale,
Christchurch, NZ

SCALE: 1 : 200
DATE: 20.04.23
PROJECT No: 102

GFA CALCULATIONS
(EXISTING & PROPOSED)

DA.29 A

This drawing is prepared for DA only.
Case Ormsby Architecture Ltd. is not
responsible for the accuracy of information
provided by consultants.
Copyright 2023
This drawing is copyright and must not be
retained, copied or used without the written
consent of Case Ormsby Architecture Ltd.

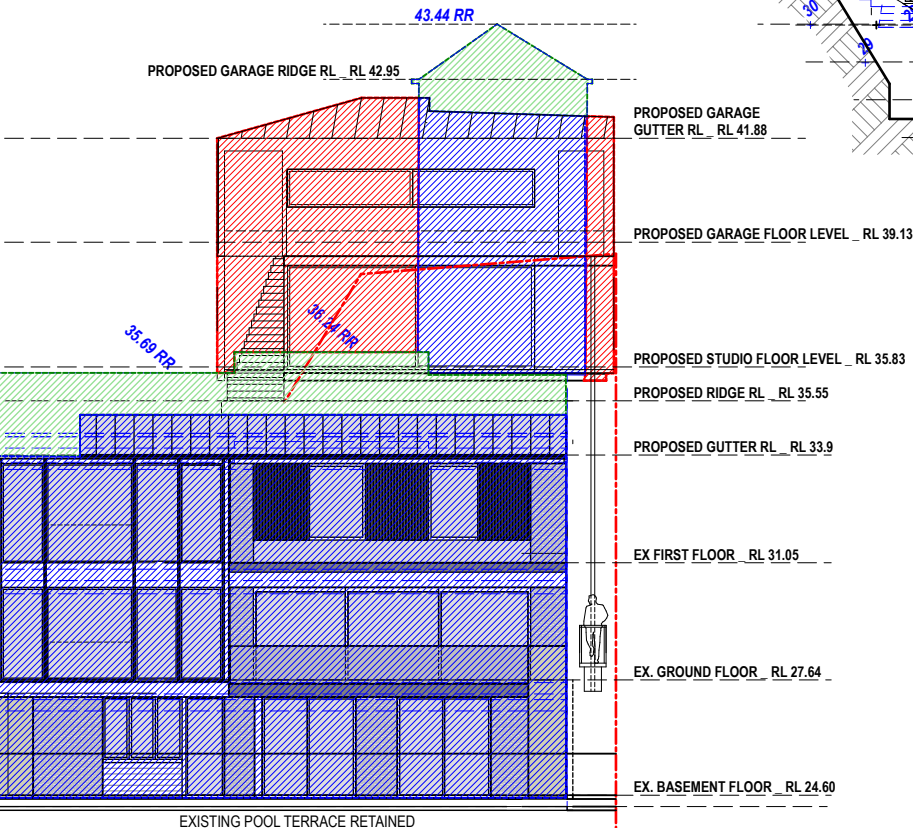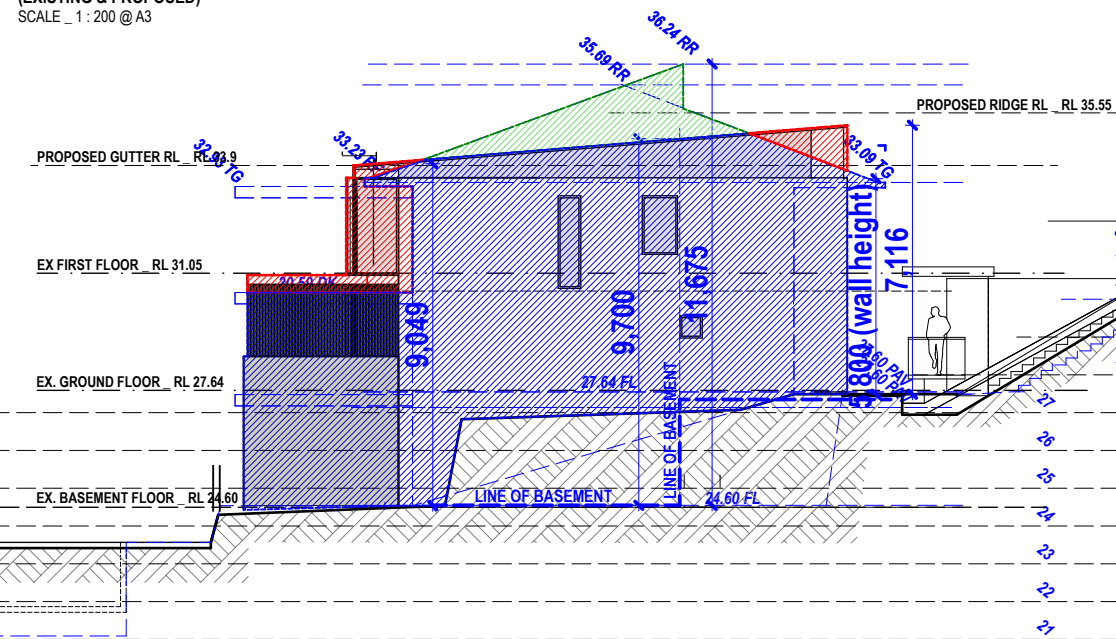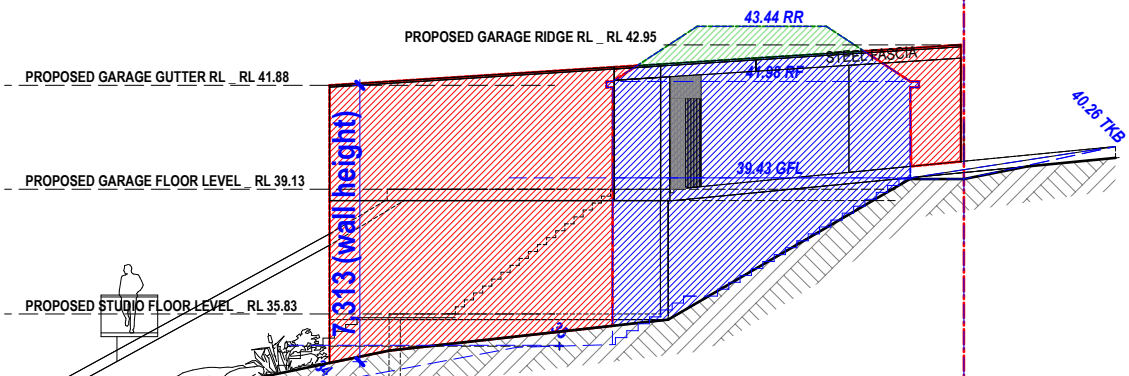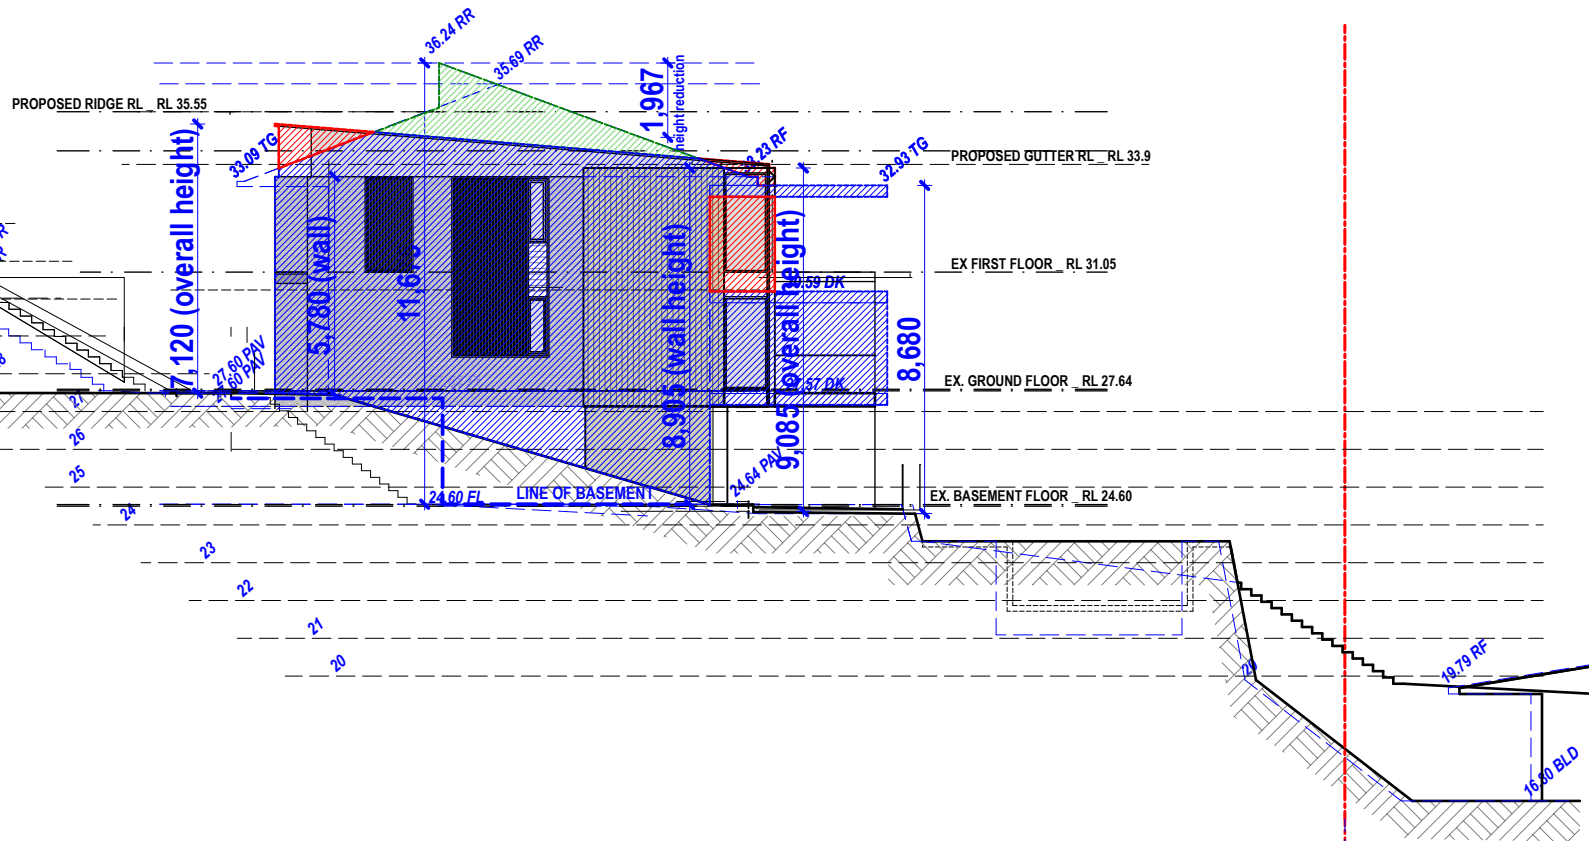NORTH - BULK & HEIGHT DIAGRAMS
(EXISTING & PROPOSED)
SCALE 1:200 @ A3WEST - BULK & HEIGHT DIAGRAMS
(EXISTING & PROPOSED)
SCALE 1:200 @ A3SOUTH - BULK & HEIGHT DIAGRAMS
(EXISTING & PROPOSED)
SCALE 1:200 @ A3

LEGEND

- EXISTING HOUSE BULK
- ADDITIONAL BULK OF PROPOSED HOUSE
- REDUCED HEIGHT

REVISIONS

09.06.23_DA SUBMISSION_A

CASE ORNSBY ARCHITECTURE LTD.

M. +64 21 314 231
E. case@caseornsbys.com
W. caseornsbys.comP.O.Box 36404
Merivale,
Christchurch, NZ

SCALE: 1:200

DATE: 20.04.23

PROJECT No: 102

HEIGHT DIAGRAMS
(EXISTING & PROPOSED)

DA.30 A

This drawing is prepared for DA only.
Case Ormsby Architecture Ltd. is not
responsible for the accuracy of information
provided by consultants.
Copyright 2023
This drawing is copyright and must not be
retained, copied or used without the written
consent of Case Ormsby Architecture Ltd.