



DEVELOPMENT APPLICATION

All dimensions to be checked on site, written dimensions only to be used. Do not scale from drawings. Copyright of the design shown herein is retained by the Architect. Written authority is required for any reproduction.

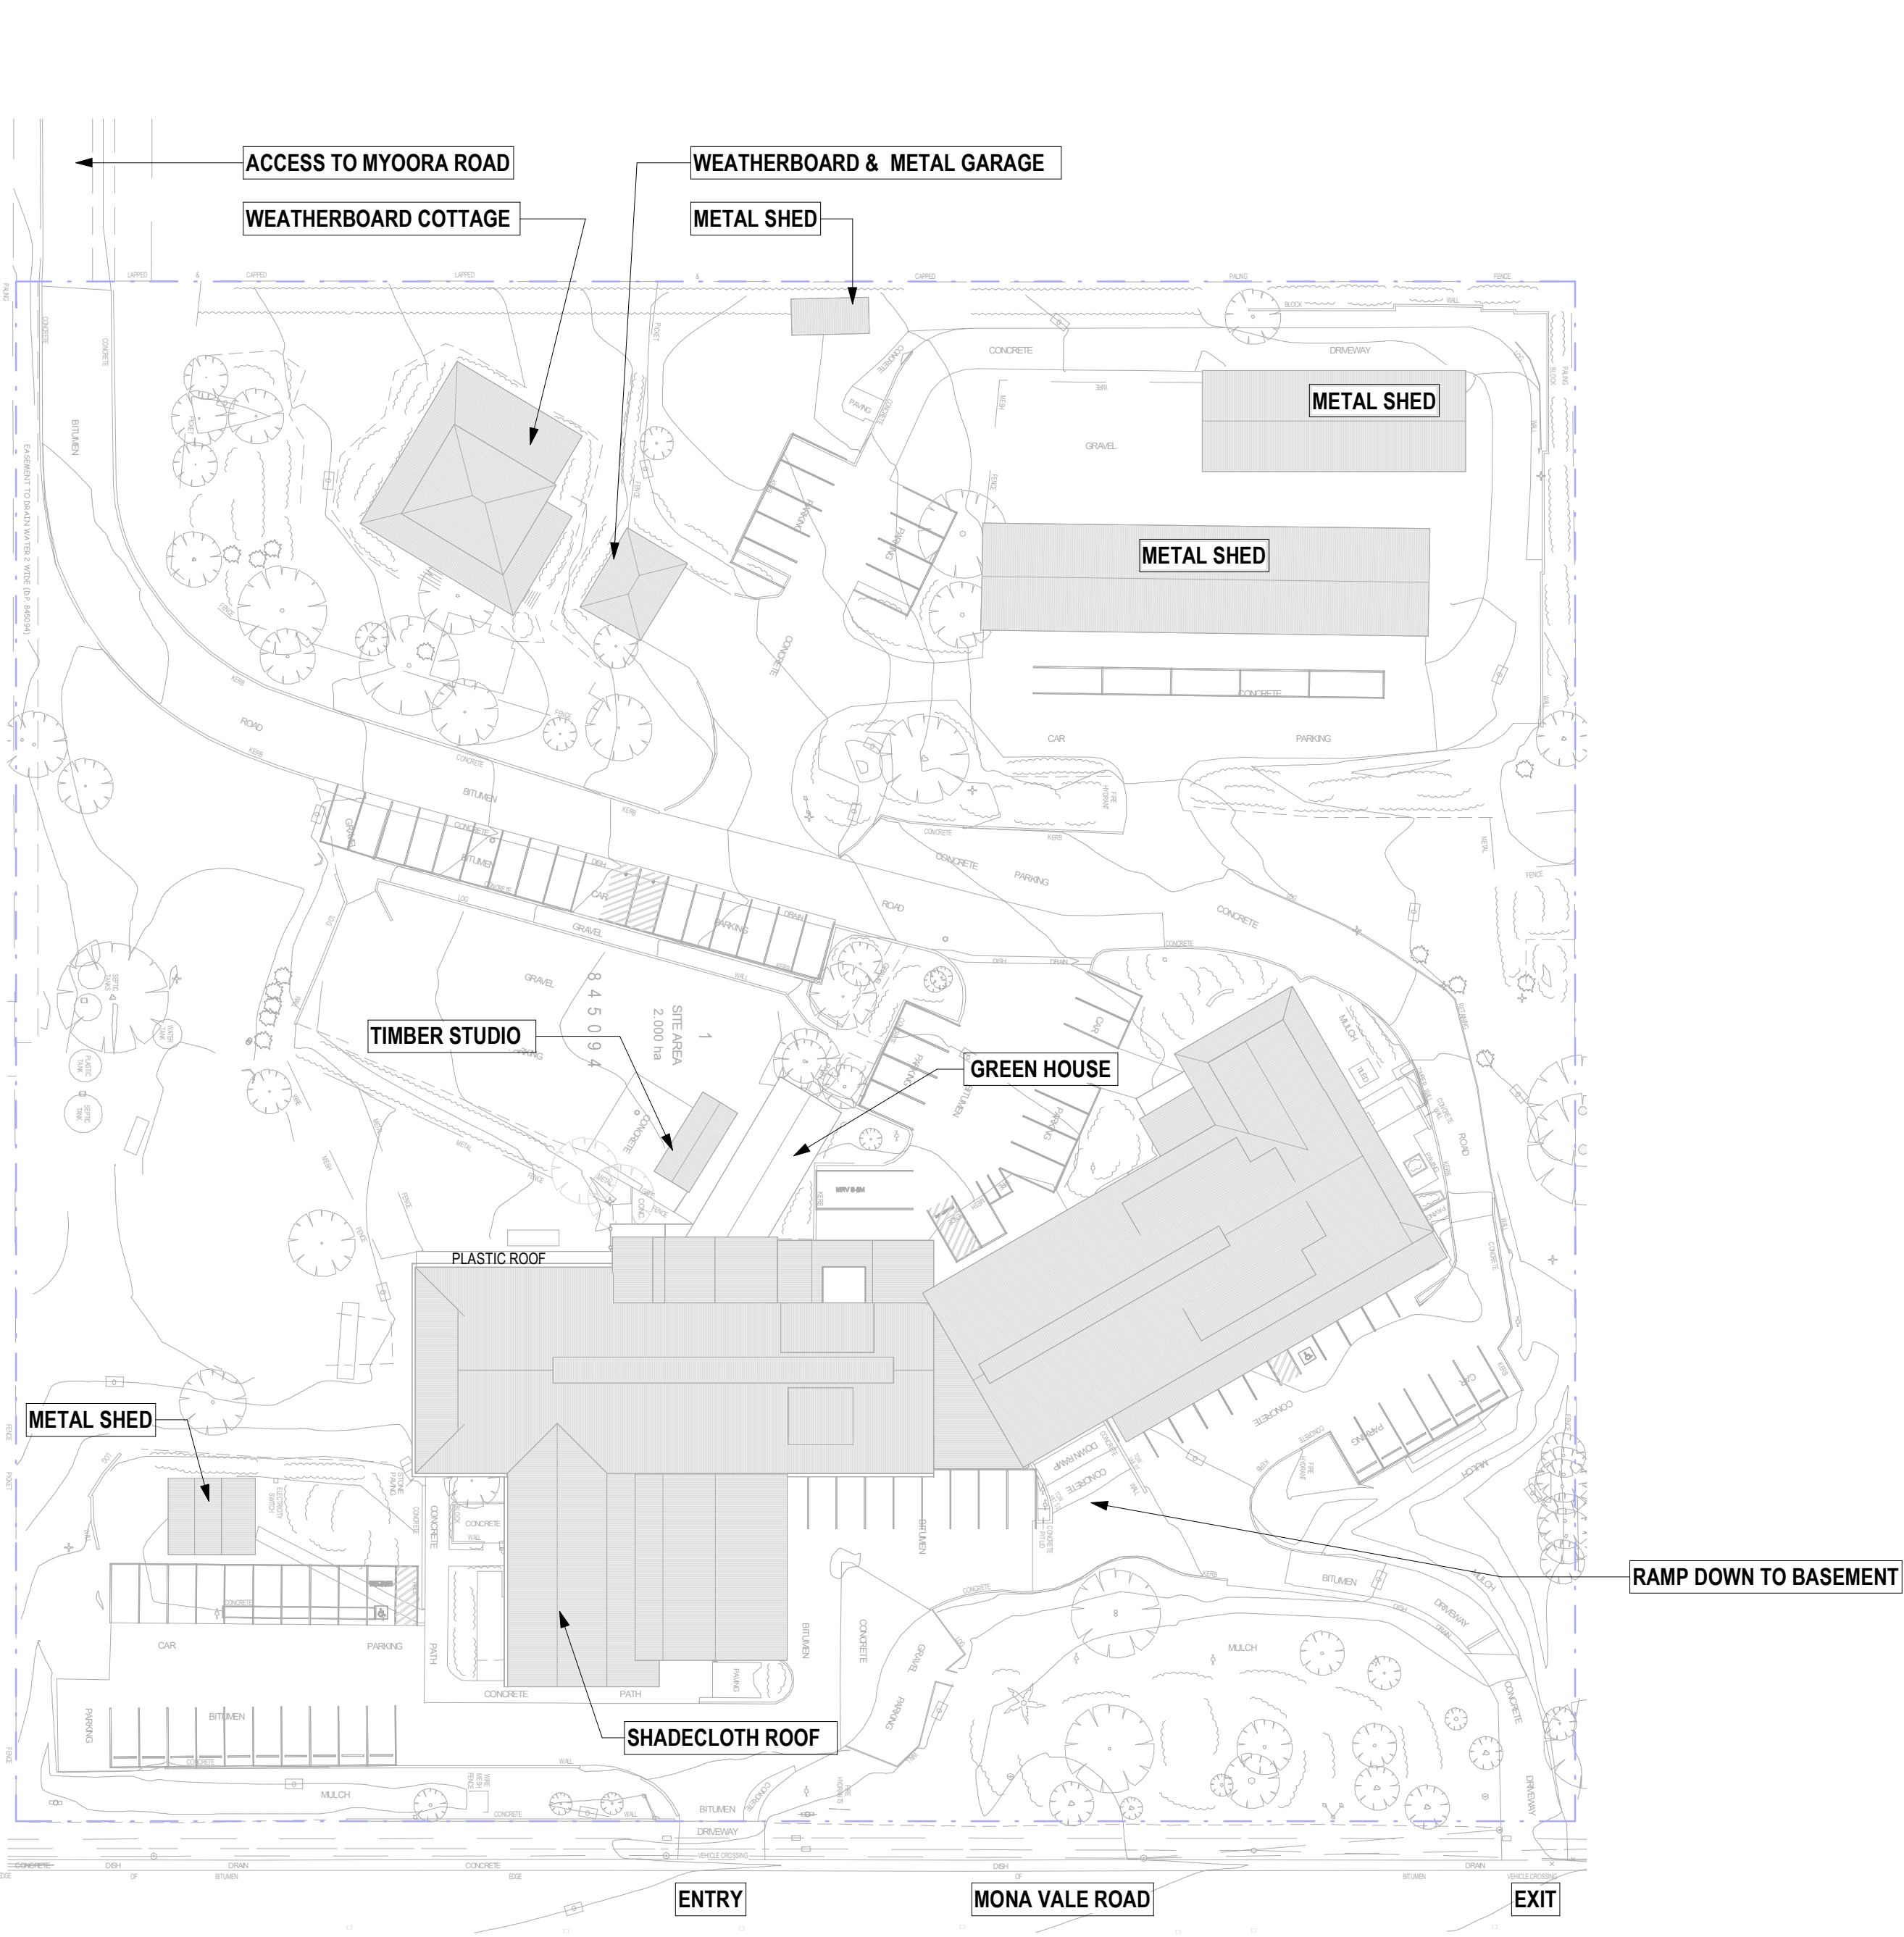

1 SITE - EXISTING PLAN
1:500

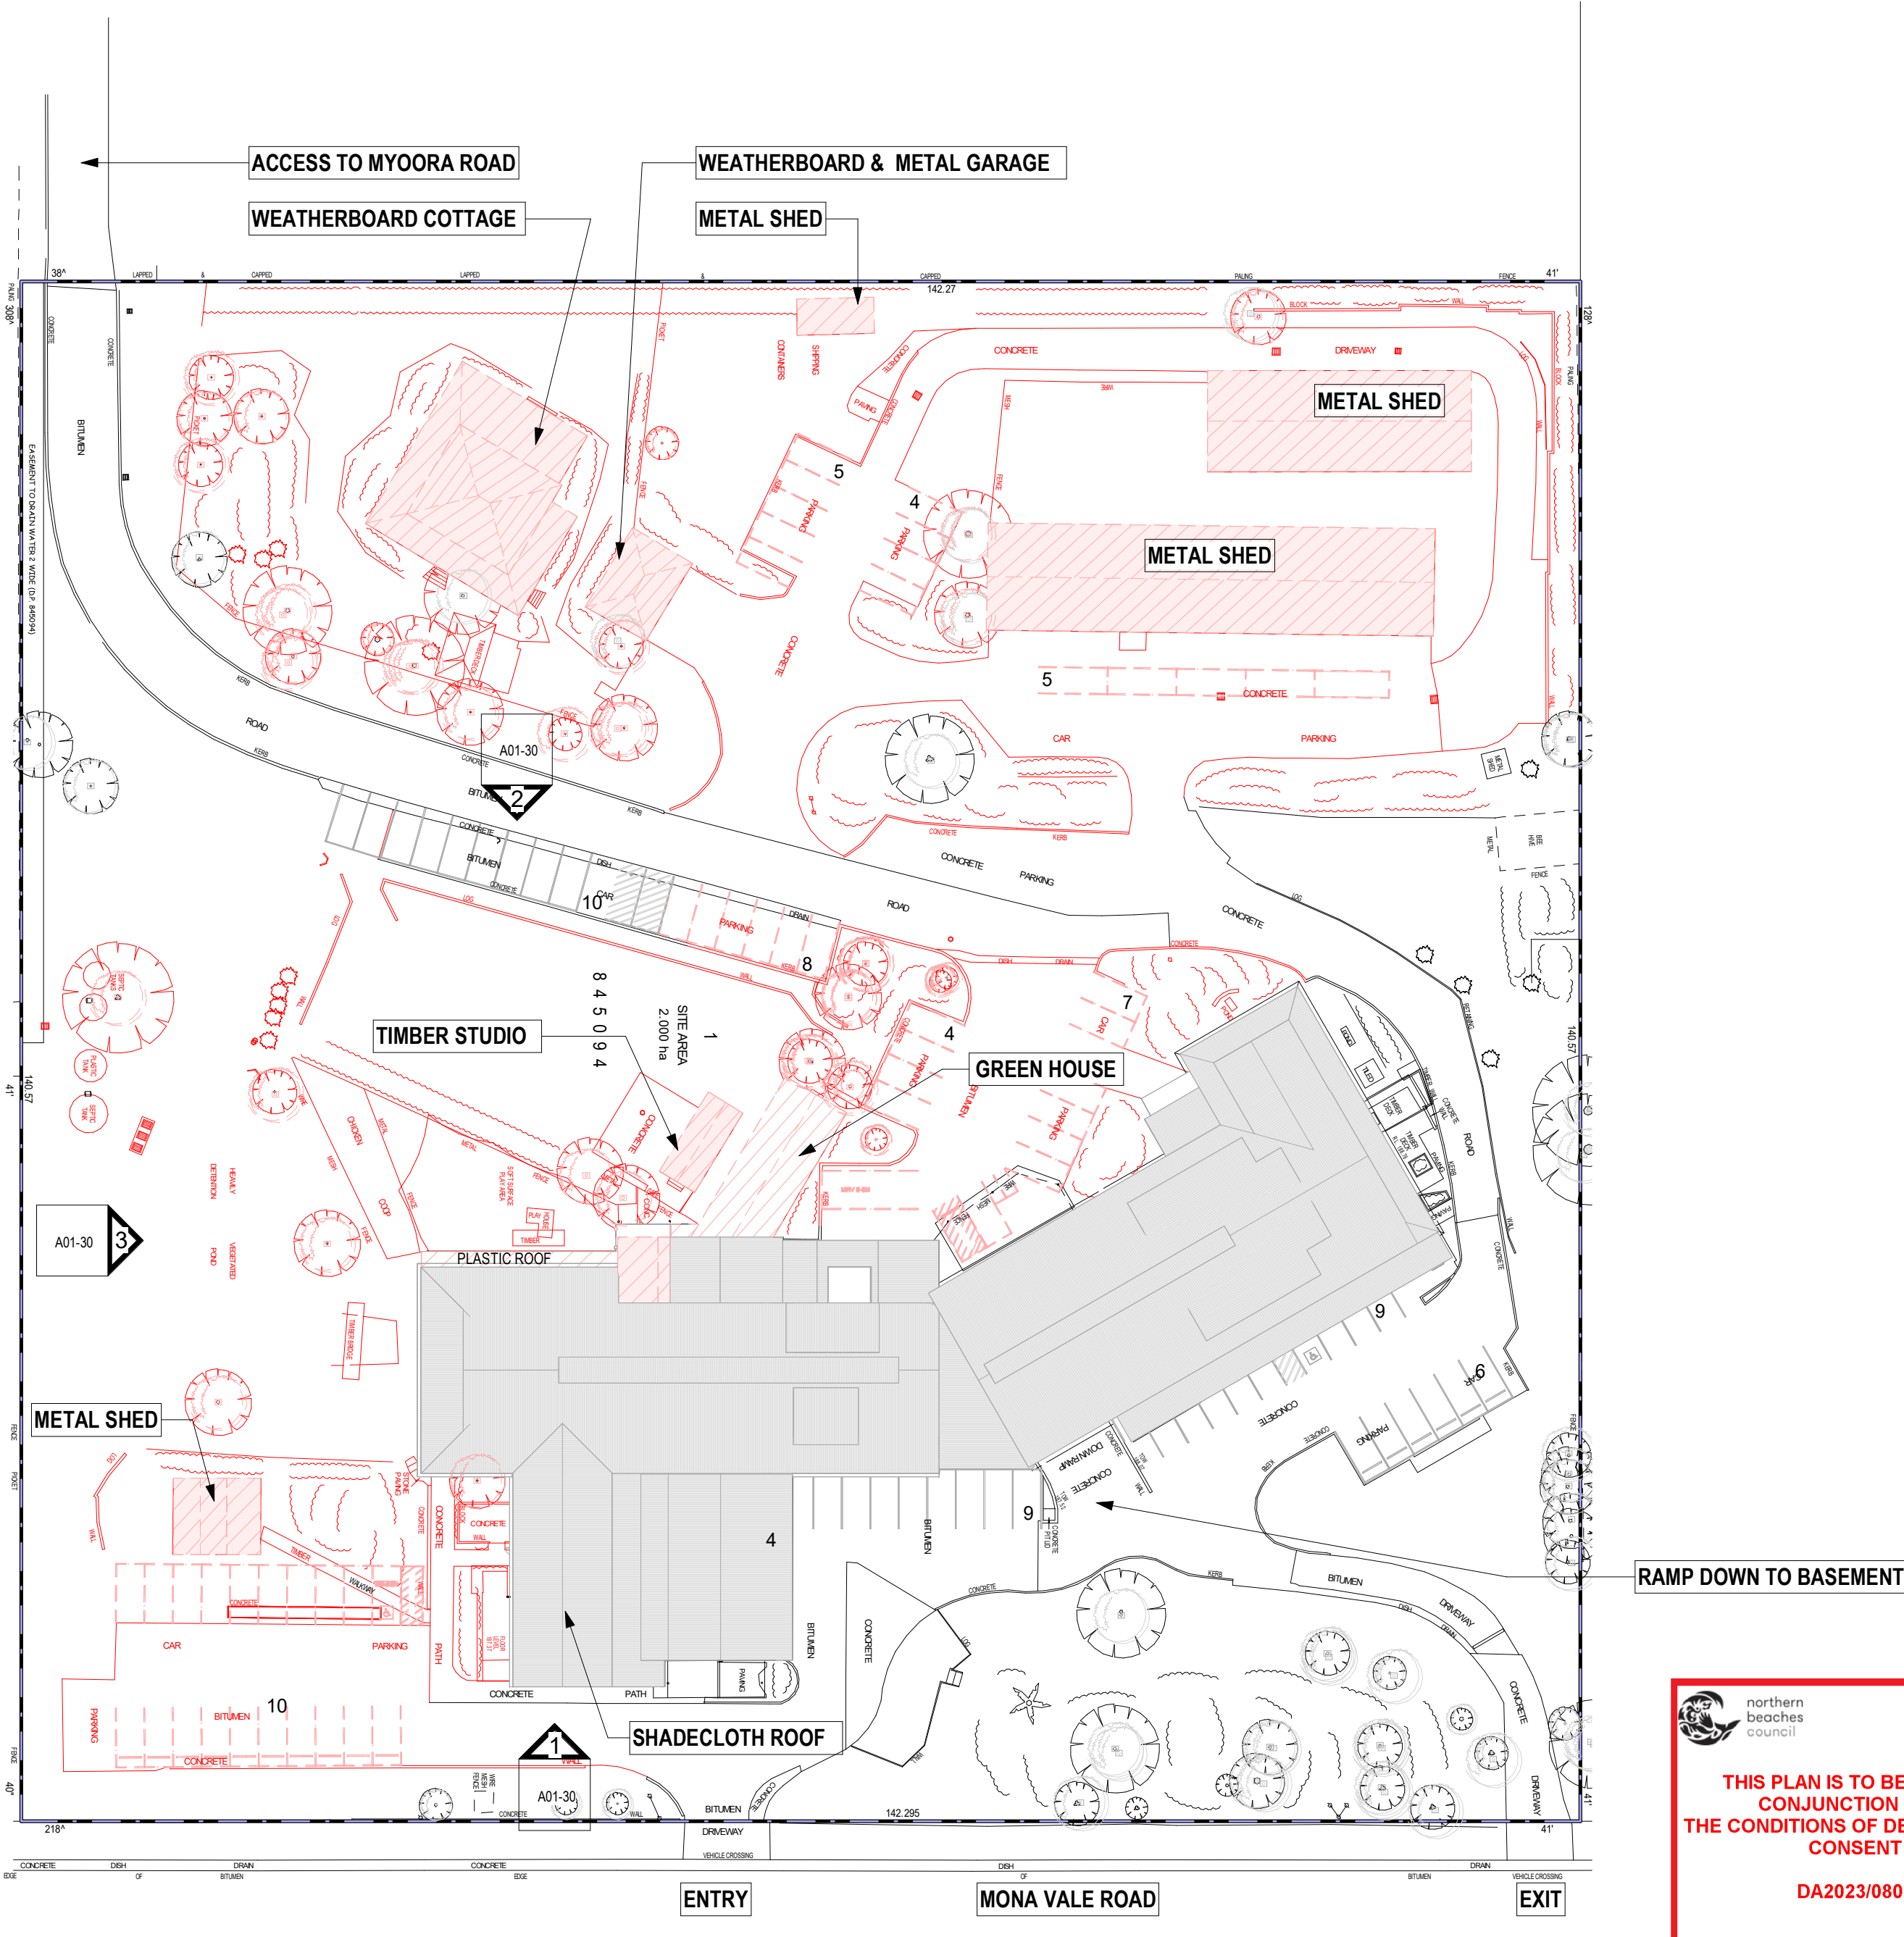

2 SITE - EXISTING & DEMOLITION PLAN
1:500

EXTENT OF DEMOLITION WORKS
EXISTING RETAINED

THIS PLAN IS TO BE READ IN CONJUNCTION WITH THE CONDITIONS OF DEVELOPMENT CONSENT
DA2023/0803




HILLS MARKET PLACE
287 MONA VALE ROAD, TERREY HILLS, NSW 2084

ISSUE	DATE	DESCRIPTION
1	16.09.22	PRELIMINARY
2	01.05.23	PRELIMINARY
3	24.05.23	ISSUED FOR D.A

EXISTING & DEMOLITION - SITE PLAN

A01-01 DA - 3
1:500 @ A1
1:1000 @ A3

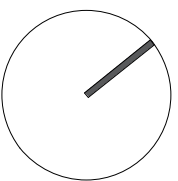

82 Alexander Street
Crow's Nest, NSW 2065
ABN 43 092 960 499
T +61 2 9437 0511
www.bngrouponline.com
NSW Registered Architect No. 4435



All dimensions to be checked on site, written dimensions only to be used. Do not scale from drawings. Copyright of the design shown herein is retained by the Architect. Written authority is required for any reproduction.




HILLS
• EST 1923 •
MARKETPLACE

BN Architecture
Urban Design
Masterplanning
Graphics
Interiors

DEVELOPMENT APPLICATION

All dimensions to be checked on site, written dimensions only to be used. Do not scale from drawings. Copyright of the design shown herein is retained by the Architect. Written authority is required for any reproduction.

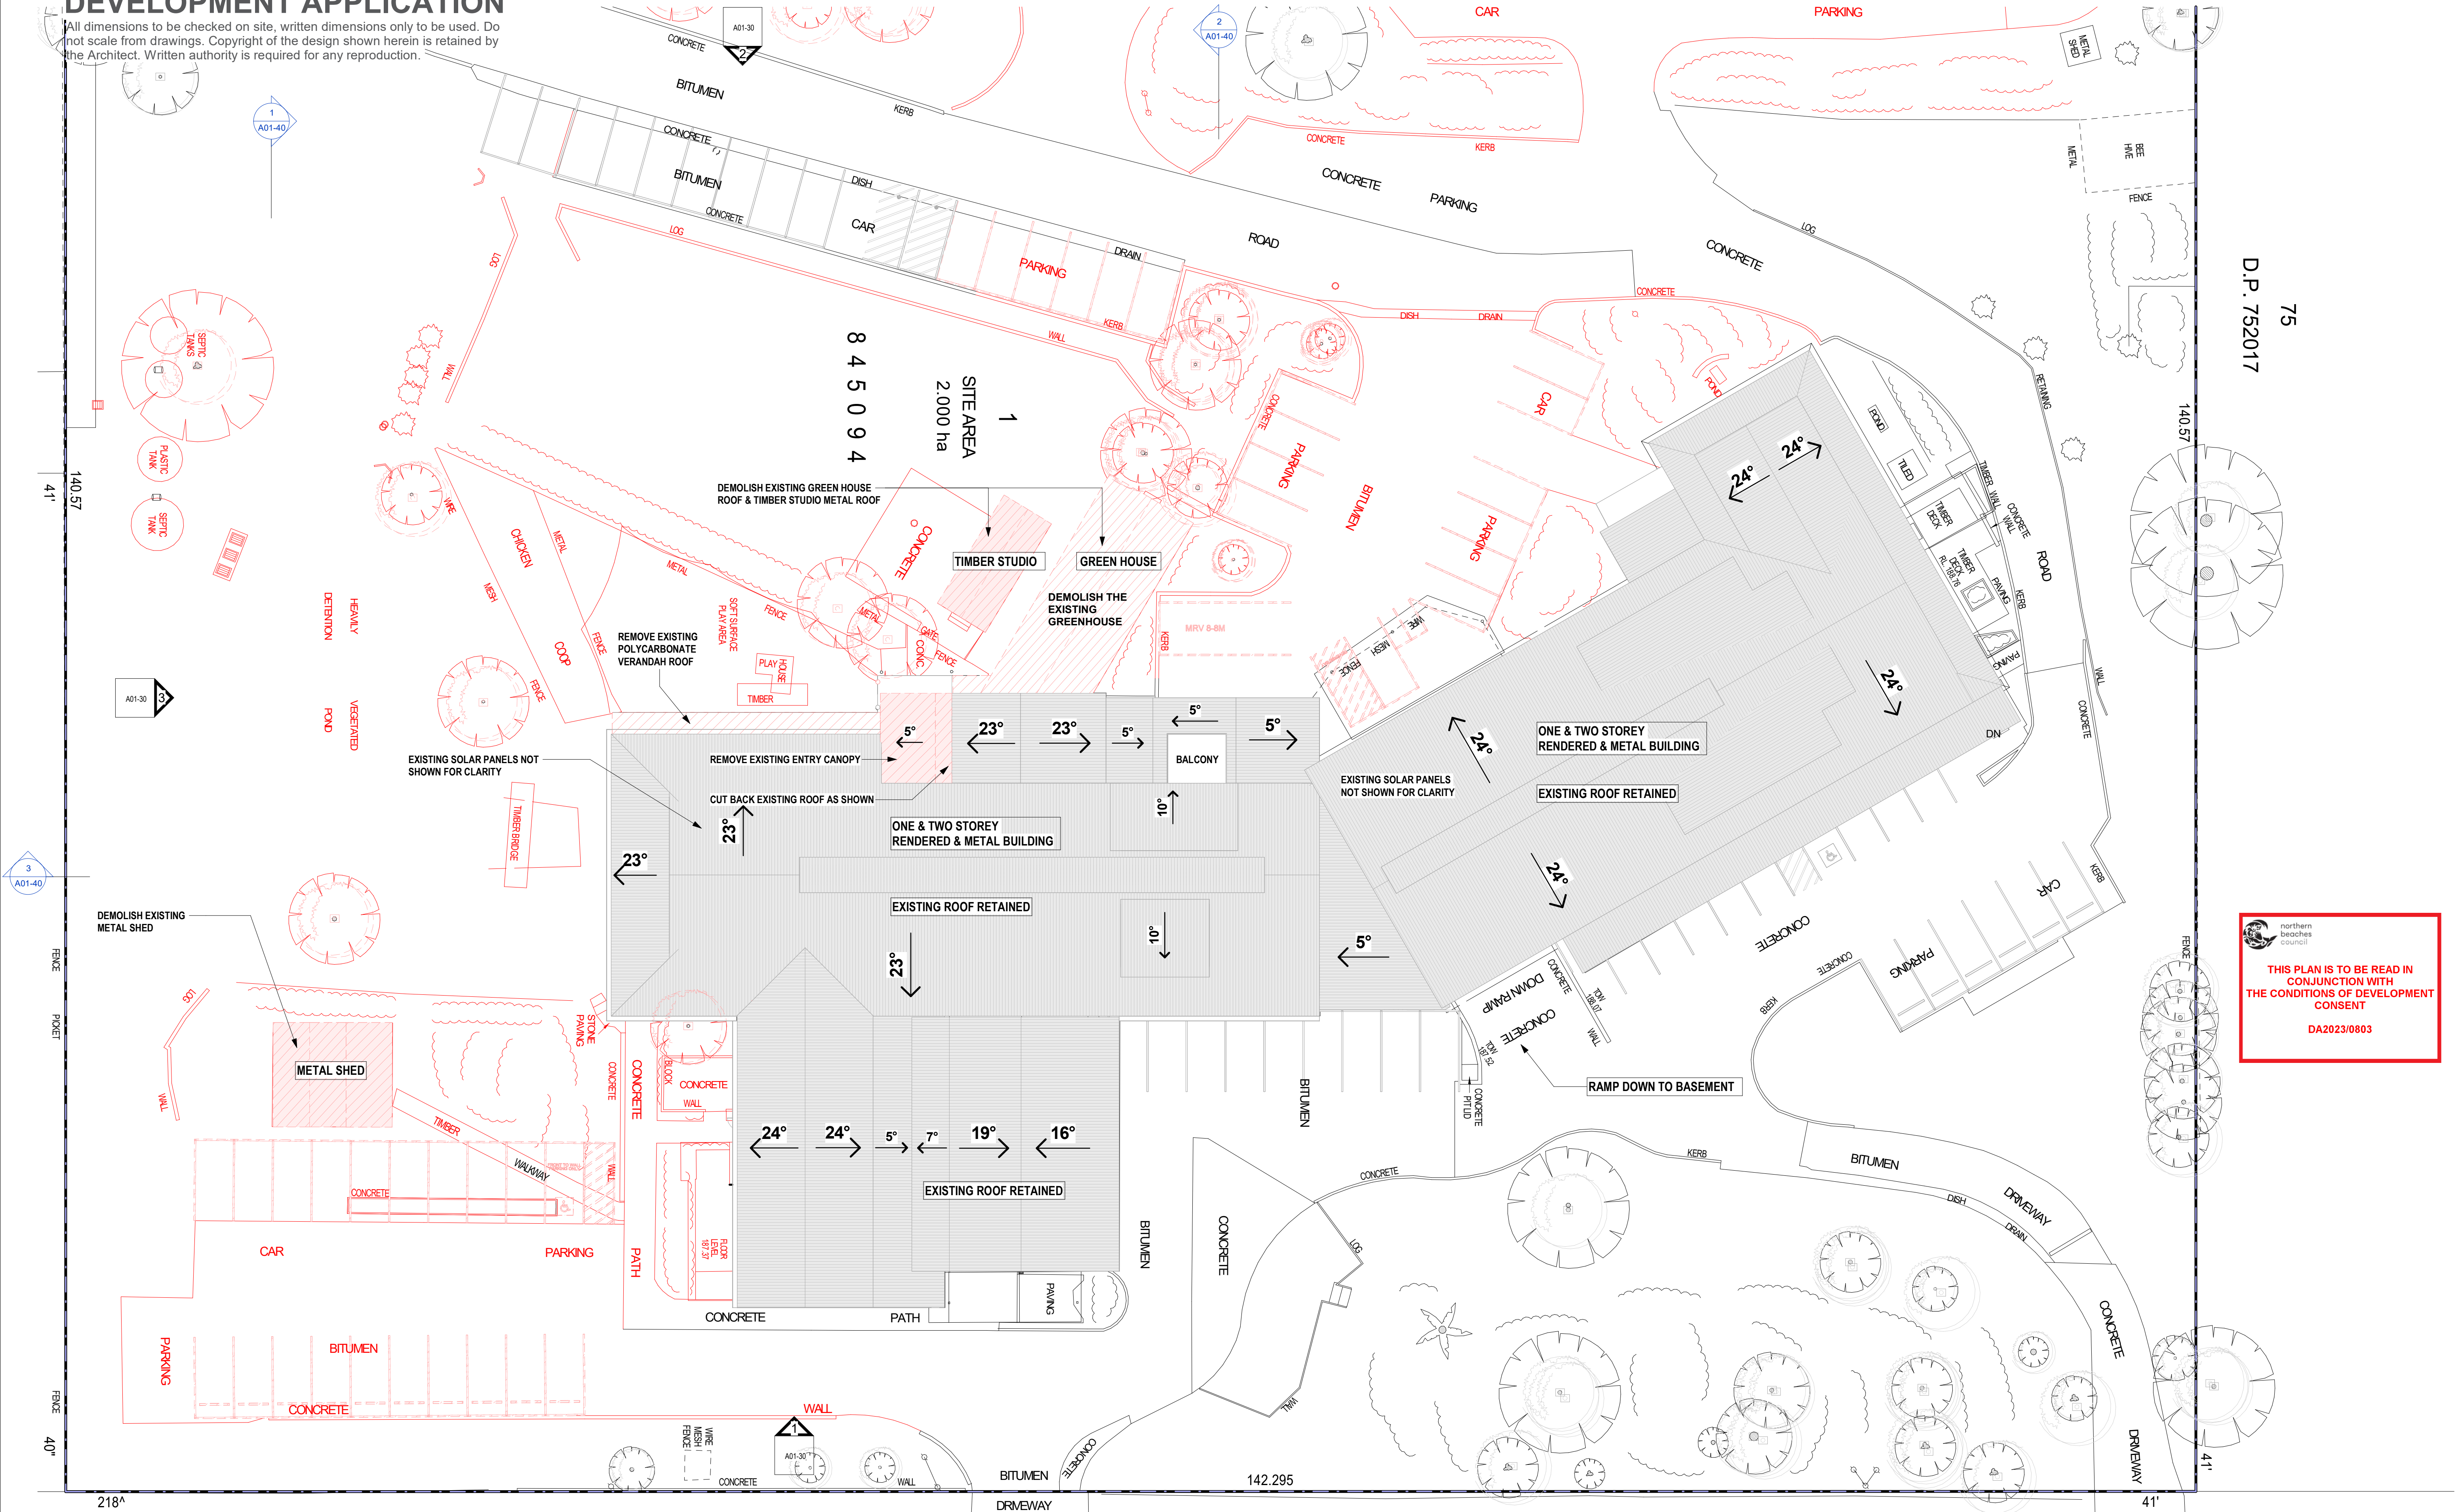

THIS PLAN IS TO BE READ IN CONJUNCTION WITH THE CONDITIONS OF DEVELOPMENT CONSENT DA2023/0803

1 ROOF - EXISTING & DEMOLITION PLAN 1:200

EXTENT OF DEMOLITION WORKS
EXISTING RETAINED




HILLS MARKET PLACE
287 MONA VALE ROAD, TERREY HILLS, NSW 2084

ISSUE	DATE	DESCRIPTION
1	16.09.22	PRELIMINARY
2	01.05.23	PRELIMINARY
3	24.05.23	ISSUED FOR D.A

EXISTING & DEMOLITION - ROOF PLAN

A01-10 DA - 3
1:200 @ A1
1:400 @ A3

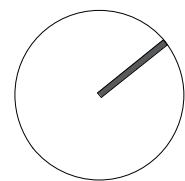


82 Alexander Street
Crowns Nest, NSW 2065
ABN 43 092 960 499
T +61 2 9437 0511
www.bngronline.com
NSW Registered Architect No. 4435


BN Architecture
Urban Design
Masterplanning
Graphics
Interiors

DEVELOPMENT APPLICATION


All dimensions to be checked on site, written dimensions only to be used. Do not scale from drawings. Copyright of the design shown herein is retained by the Architect. Written authority is required for any reproduction.

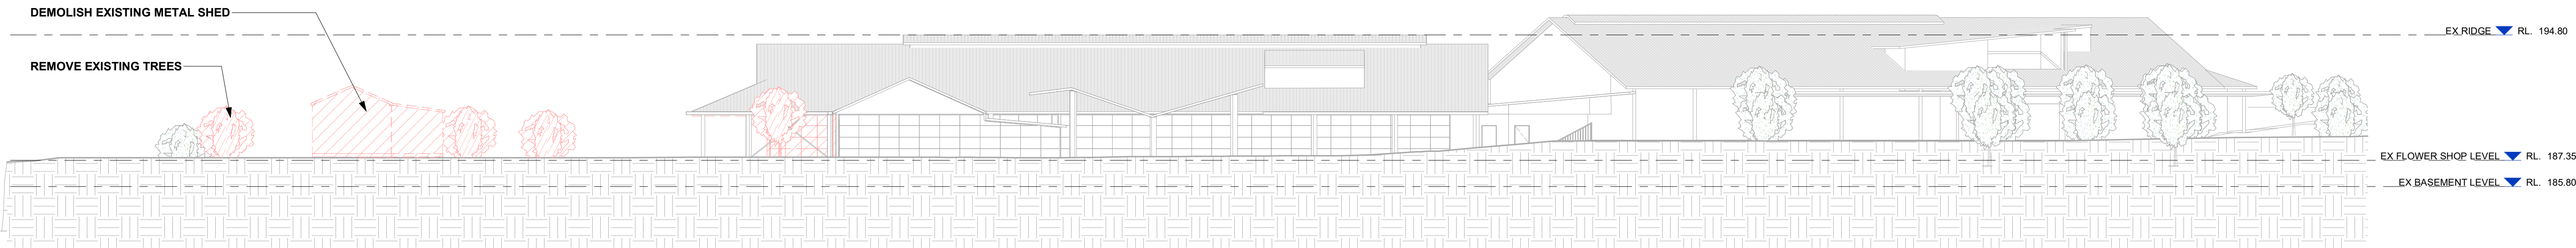

1 EXISTING & DEMOLITION - ELEVATION 1
1:200

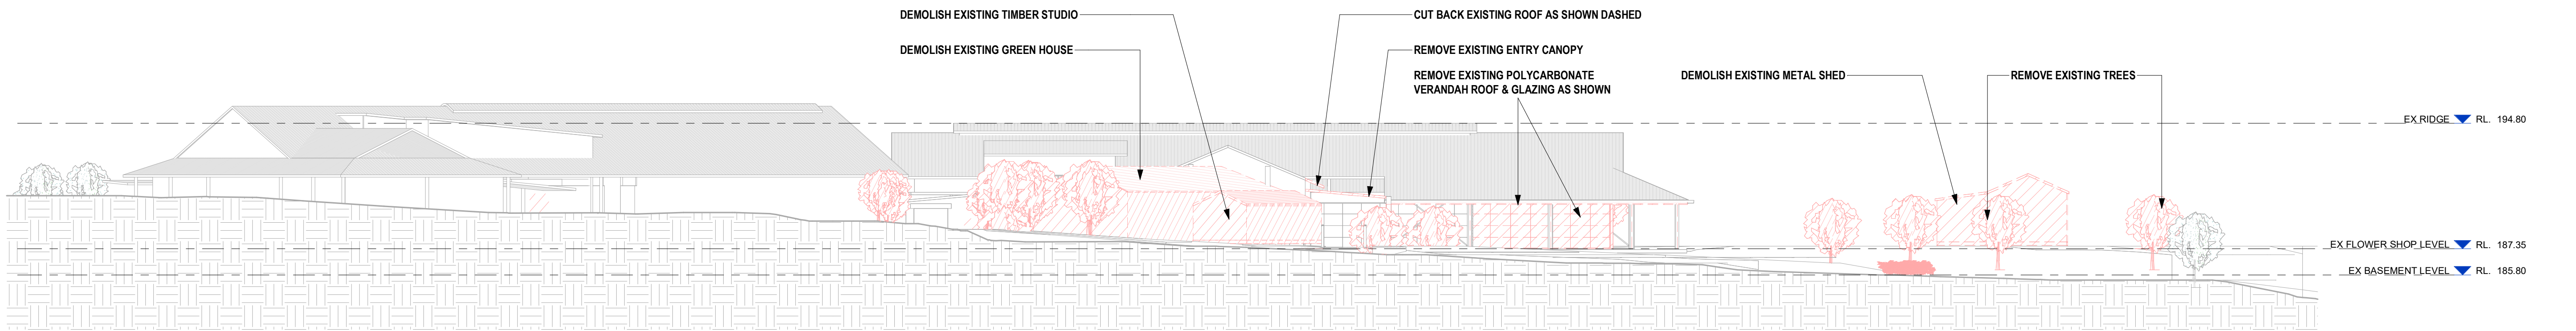

2 EXISTING & DEMOLITION - ELEVATION 2
1:200

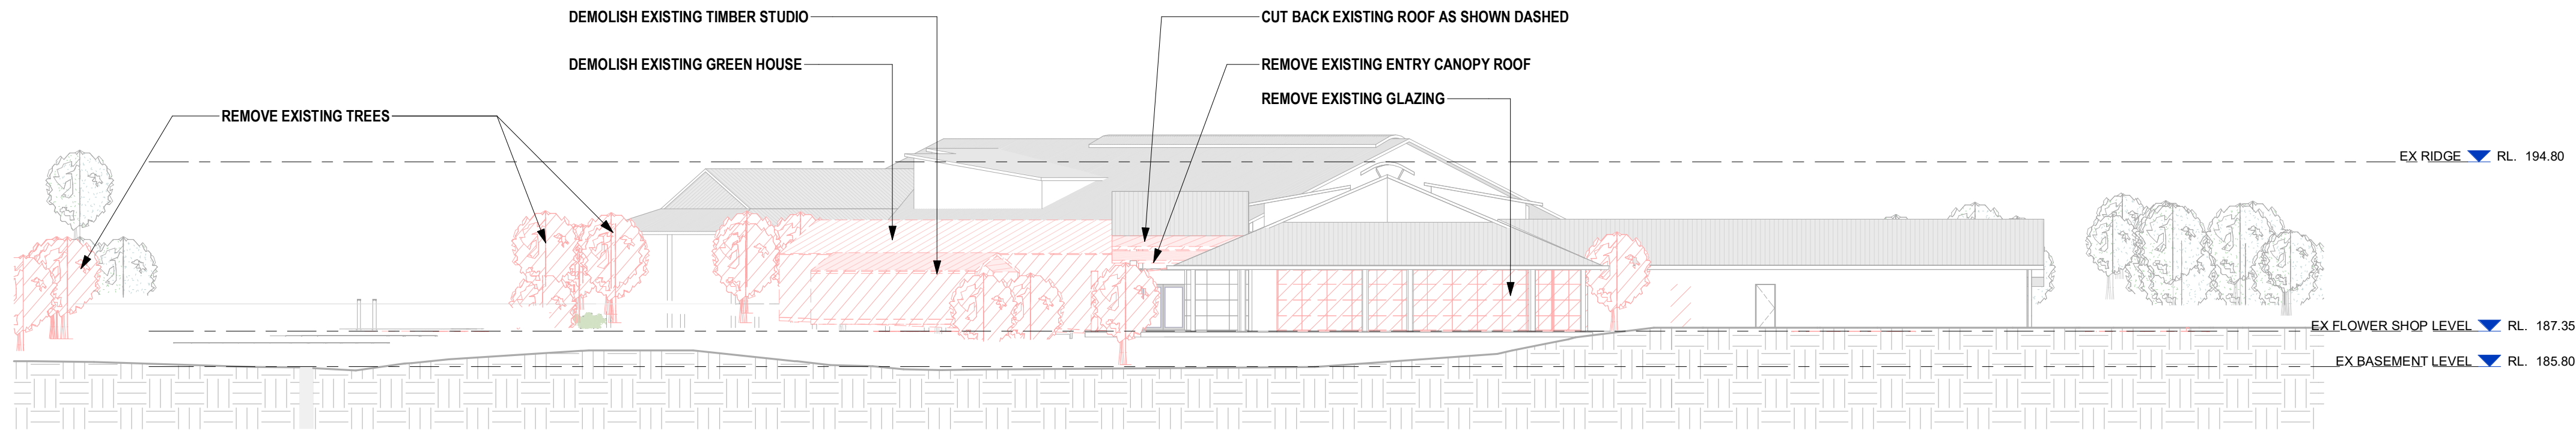

3 EXISTING & DEMOLITION - ELEVATION 3
1:200

- EXTENT OF DEMOLITION WORKS
- EXISTING RETAINED

 **northern beaches council**

THIS PLAN IS TO BE READ IN CONJUNCTION WITH THE CONDITIONS OF DEVELOPMENT CONSENT

DA2023/0803



HILLS MARKET PLACE
287 MONA VALE ROAD, TERREY HILLS, NSW 2084

ISSUE	DATE	DESCRIPTION
1	16.09.22	PRELIMINARY
2	01.05.23	PRELIMINARY
3	24.05.23	ISSUED FOR D.A

EXISTING & DEMOLITION - ELEVATIONS


A01-30 DA - 3
1:200 @ A1
1:400 @ A3

82 Alexander Street
Crows Nest, NSW 2065
ABN 43 092 960 499
T +61 2 9437 0511
www.bngrouponline.com
NSW Registered Architect No. 4435


BN Architecture
Urban Design
Masterplanning
Graphics
Interiors

DEVELOPMENT APPLICATION


All dimensions to be checked on site, written dimensions only to be used. Do not scale from drawings. Copyright of the design shown herein is retained by the Architect. Written authority is required for any reproduction.

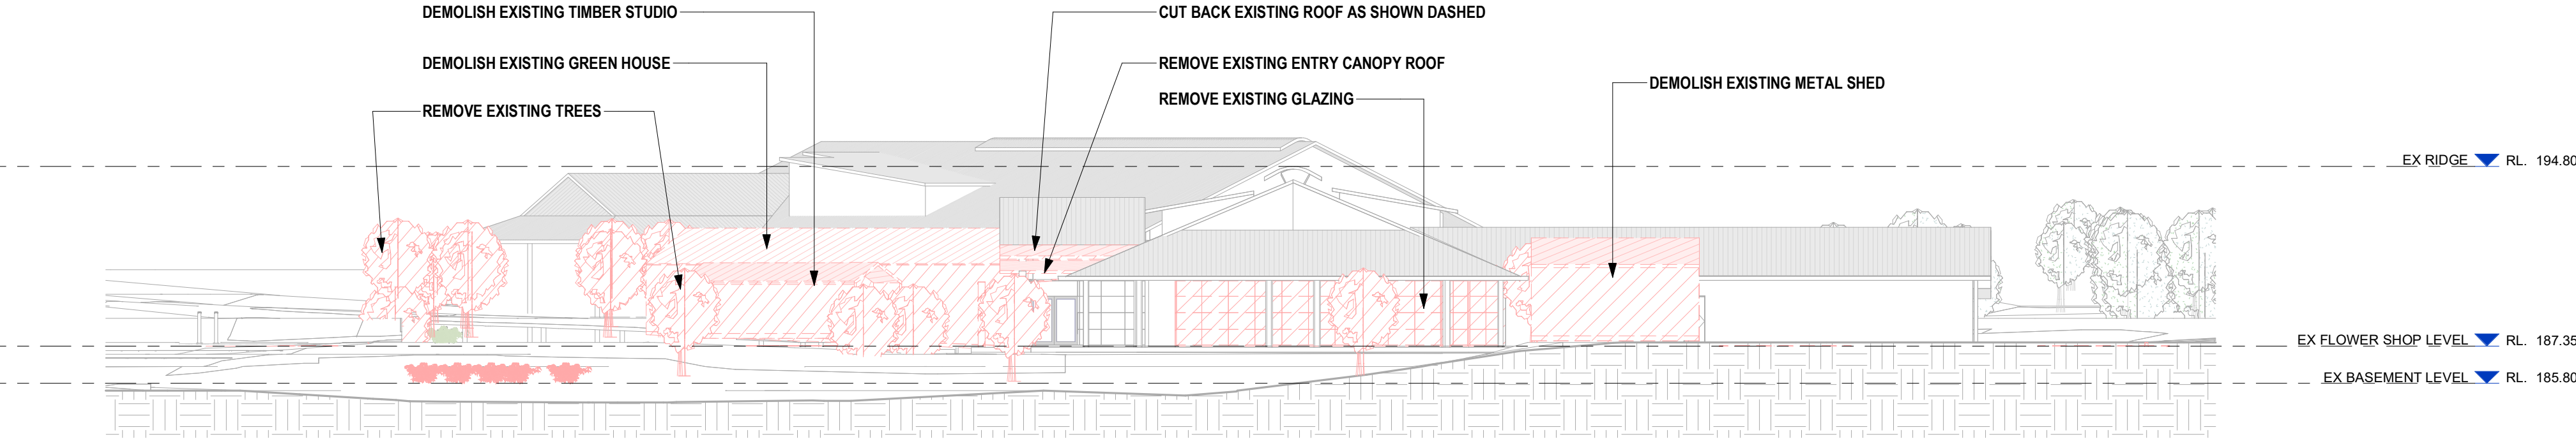



1 EXISTING & DEMOLITION - SECTION 3-3
1:200

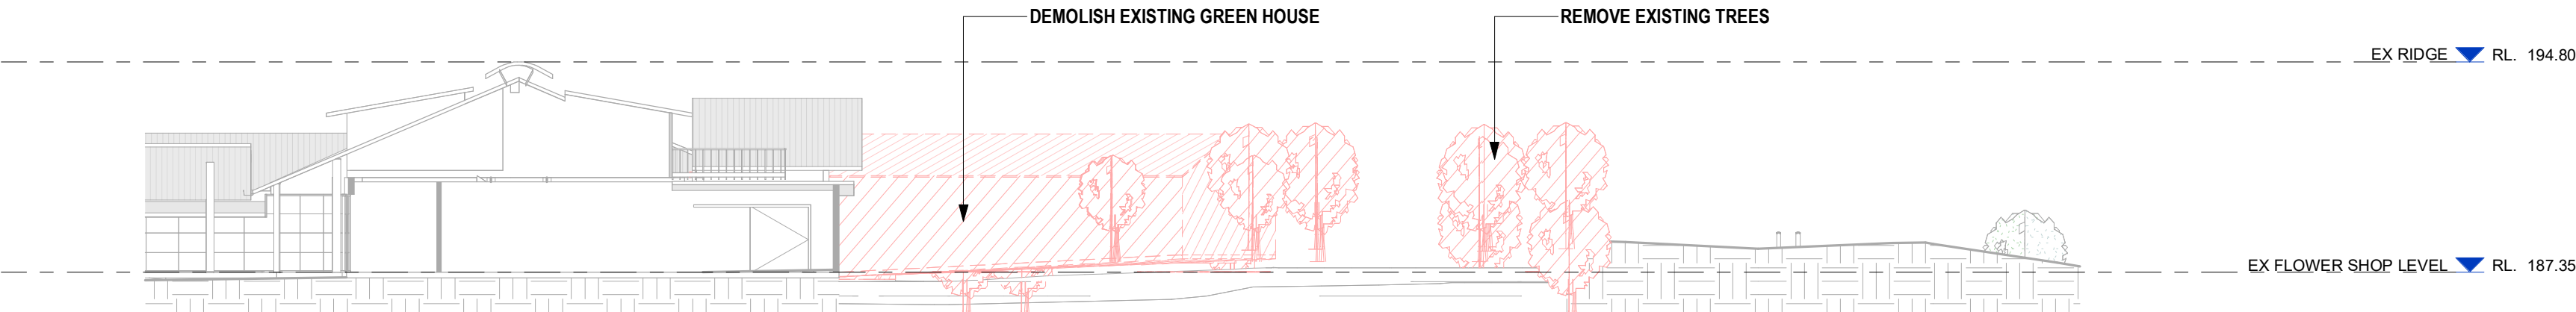

2 EXISTING & DEMOLITION - SECTION 2-2
1:200

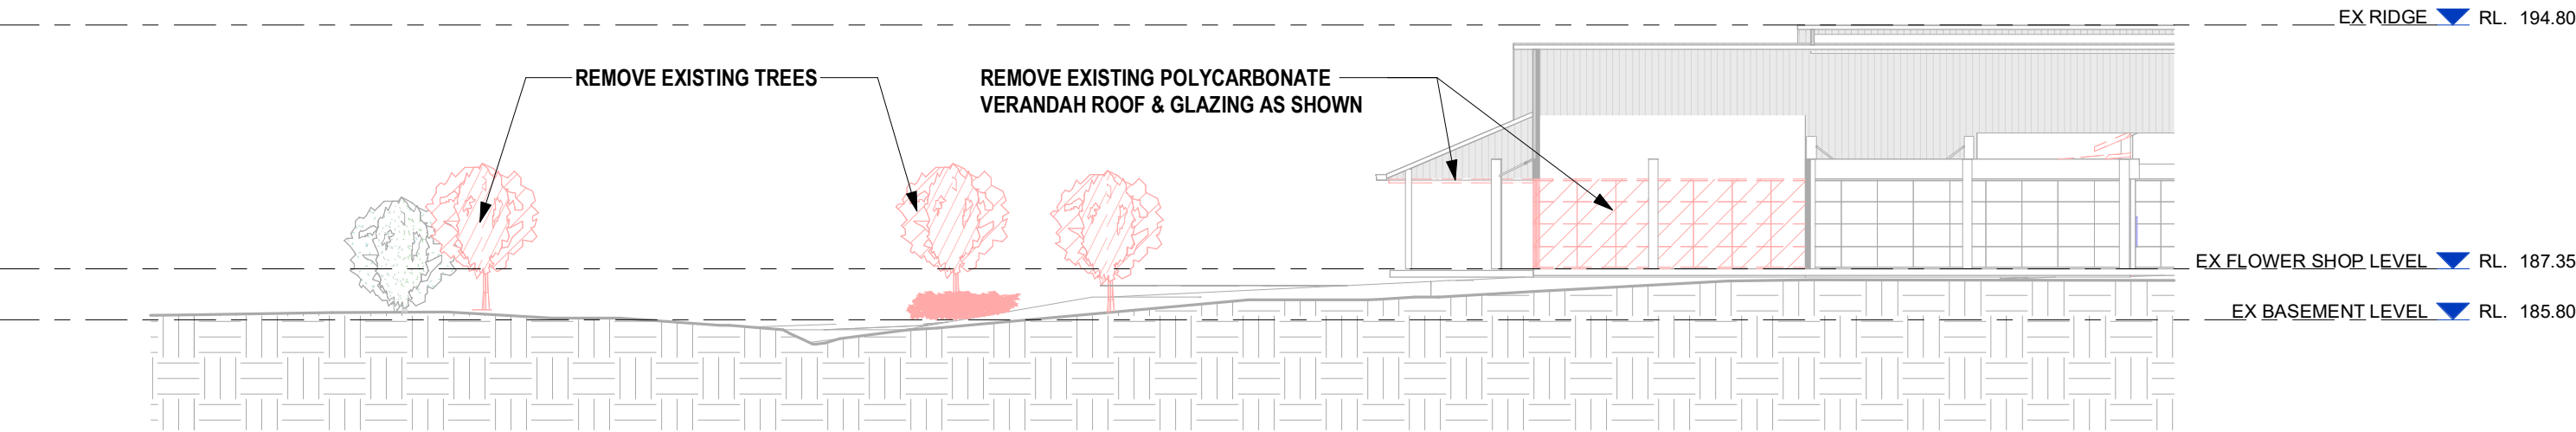

3 EXISTING & DEMOLITION - SECTION 1-1
1:200

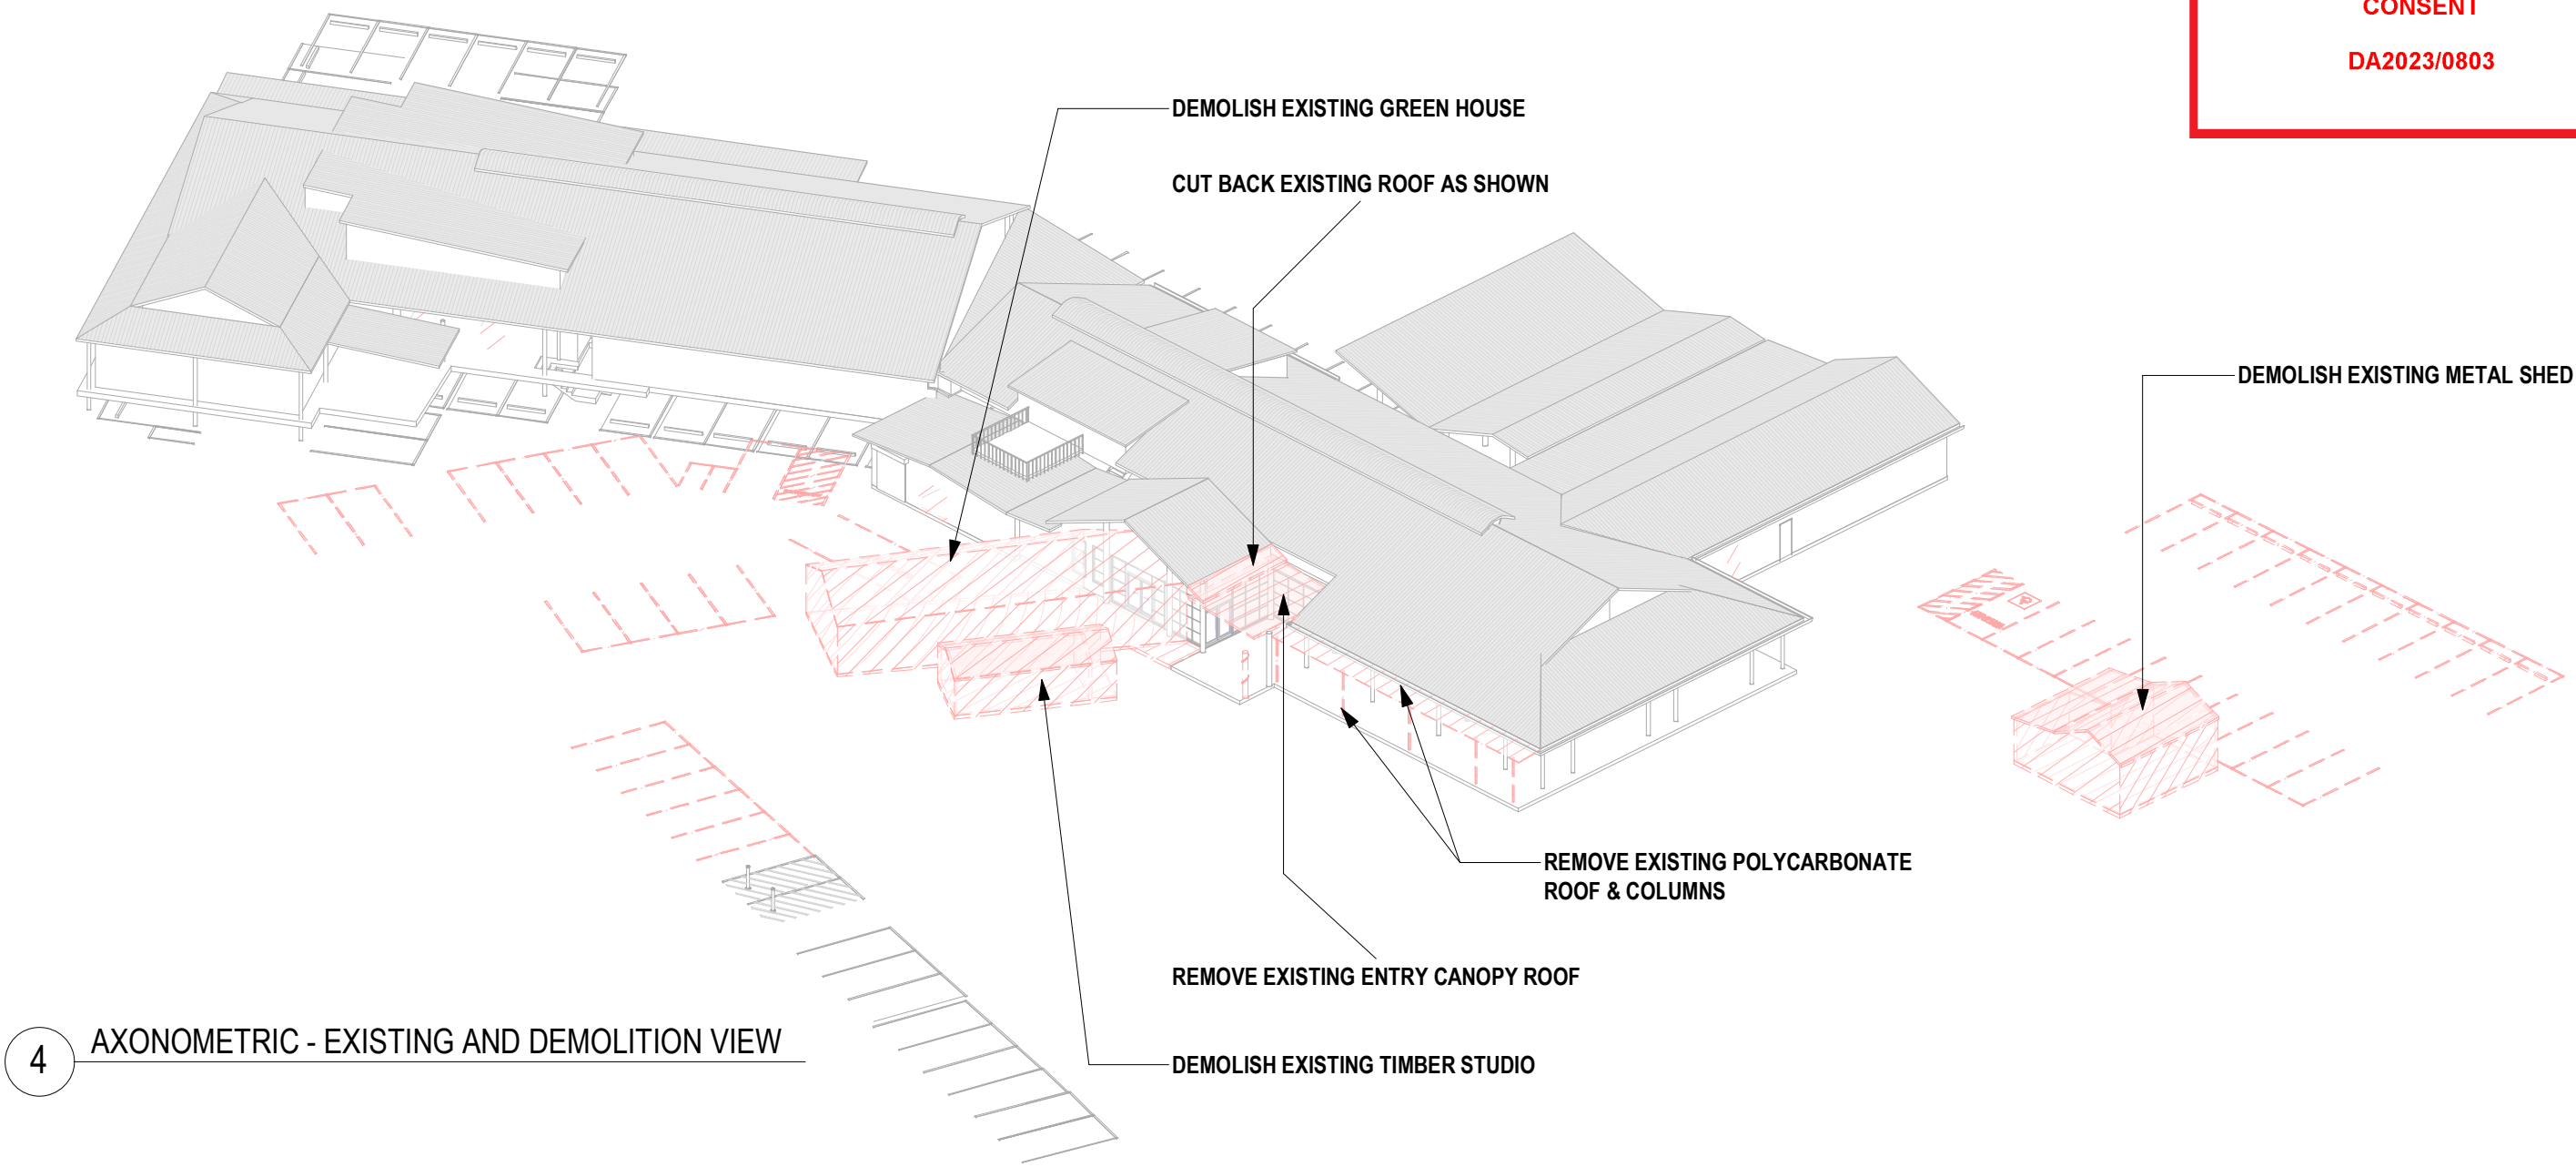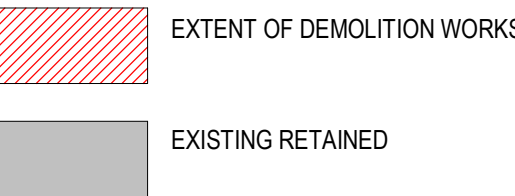

4 AXONOMETRIC - EXISTING AND DEMOLITION VIEW

 **northern beaches council**
THIS PLAN IS TO BE READ IN CONJUNCTION WITH THE CONDITIONS OF DEVELOPMENT CONSENT
DA2023/0803



HILLS MARKET PLACE
287 MONA VALE ROAD, TERREY HILLS, NSW 2084

ISSUE	DATE	DESCRIPTION
1	16.09.22	PRELIMINARY
2	01.05.23	PRELIMINARY
3	24.05.23	ISSUED FOR D.A

EXISTING & DEMOLITION - SECTIONS


A01-40 DA - 3
1:200 @ A1
1:400 @ A3

82 Alexander Street
Crowds Nest, NSW 2065
ABN 43 092 960 499
T +61 2 9437 0511
www.bngrouponline.com
NSW Registered Architect No. 4435

BN Architecture
Urban Design
Masterplanning
Graphics
Interiors

DEVELOPMENT APPLICATION

All dimensions to be checked on site, written dimensions only to be used. Do not scale from drawings. Copyright of the design shown herein is retained by the Architect. Written authority is required for any reproduction.

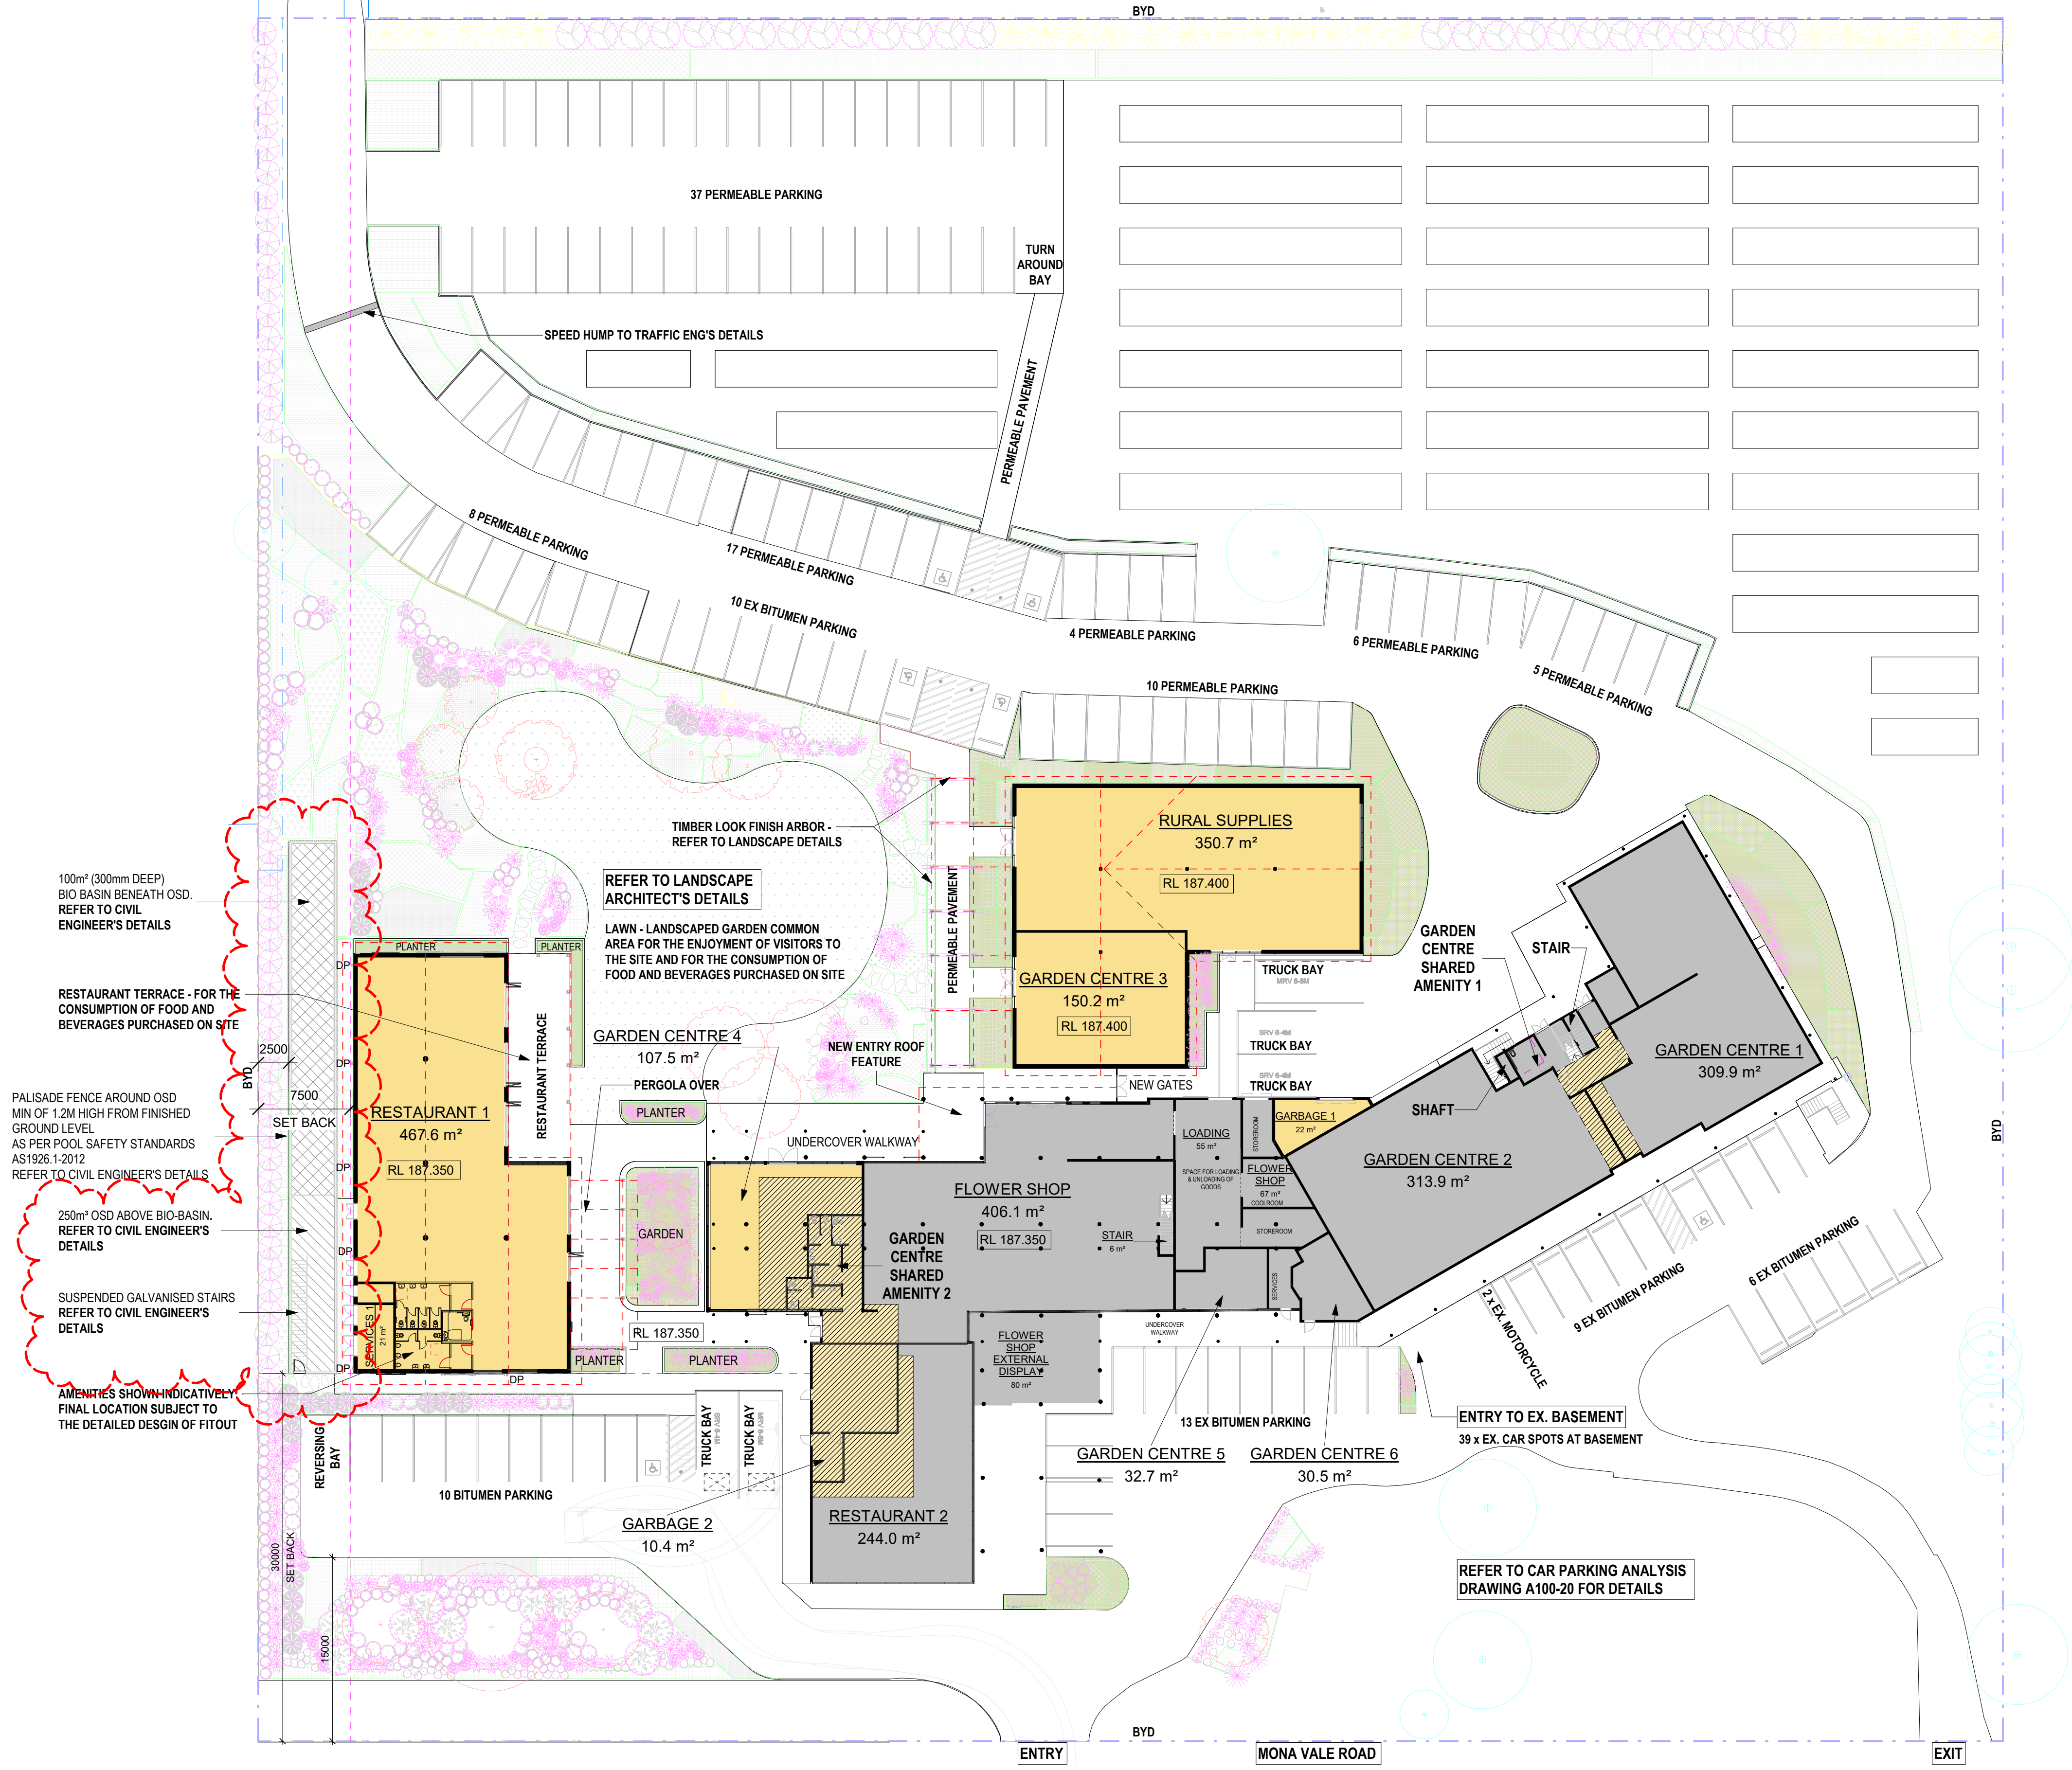

LEGEND

- PROPOSED NEW WORKS / EXTENSIONS
- PROPOSED NEW INTERNAL WORKS / ALTERATIONS
- EXISTING BUILDING

CAR PARKING

MOTOCYCLE	3
STANDARD PARKING	168
DISABLED PARKING	6
TRUCK PARKING	5
TOTAL	182

THIS PLAN IS TO BE READ IN CONJUNCTION WITH THE CONDITIONS OF DEVELOPMENT CONSENT
DA2023/0803

1 PROPOSED GROUND LEVEL - OVERALL SITE
1:300




HILLS MARKET PLACE
287 MONA VALE ROAD, TERREY HILLS, NSW 2084

ISSUE	DATE	DESCRIPTION
7	09.06.23	ISSUED FOR D.A
8	16.11.23	RFI RESPONSE
9	22.04.24	RFI RESPONSE

PROPOSED OVERALL SITE PLAN

A02-01 DA - 9
1:300 @ A1
1:600 @ A3

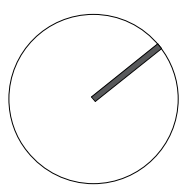

82 Alexander Street
Crow's Nest, NSW 2065
ABN 43 092 960 499
T +61 2 9437 0511
www.bngrouponline.com
NSW Registered Architect No. 4435

BN Architecture
Urban Design
Masterplanning
Graphics
Interiors


All dimensions to be checked on site, written dimensions only to be used. Do not scale from drawings. Copyright of the design shown herein is retained by the Architect. Written authority is required for any reproduction.

All dimensions to be checked on site, written dimensions only to be used. Do not scale from drawings. Copyright of the design shown herein is retained by the Architect. Written authority is required for any reproduction.



DEVELOPMENT APPLICATION

All dimensions to be checked on site, written dimensions only to be used. Do not scale from drawings. Copyright of the design shown herein is retained by the Architect. Written authority is required for any reproduction.

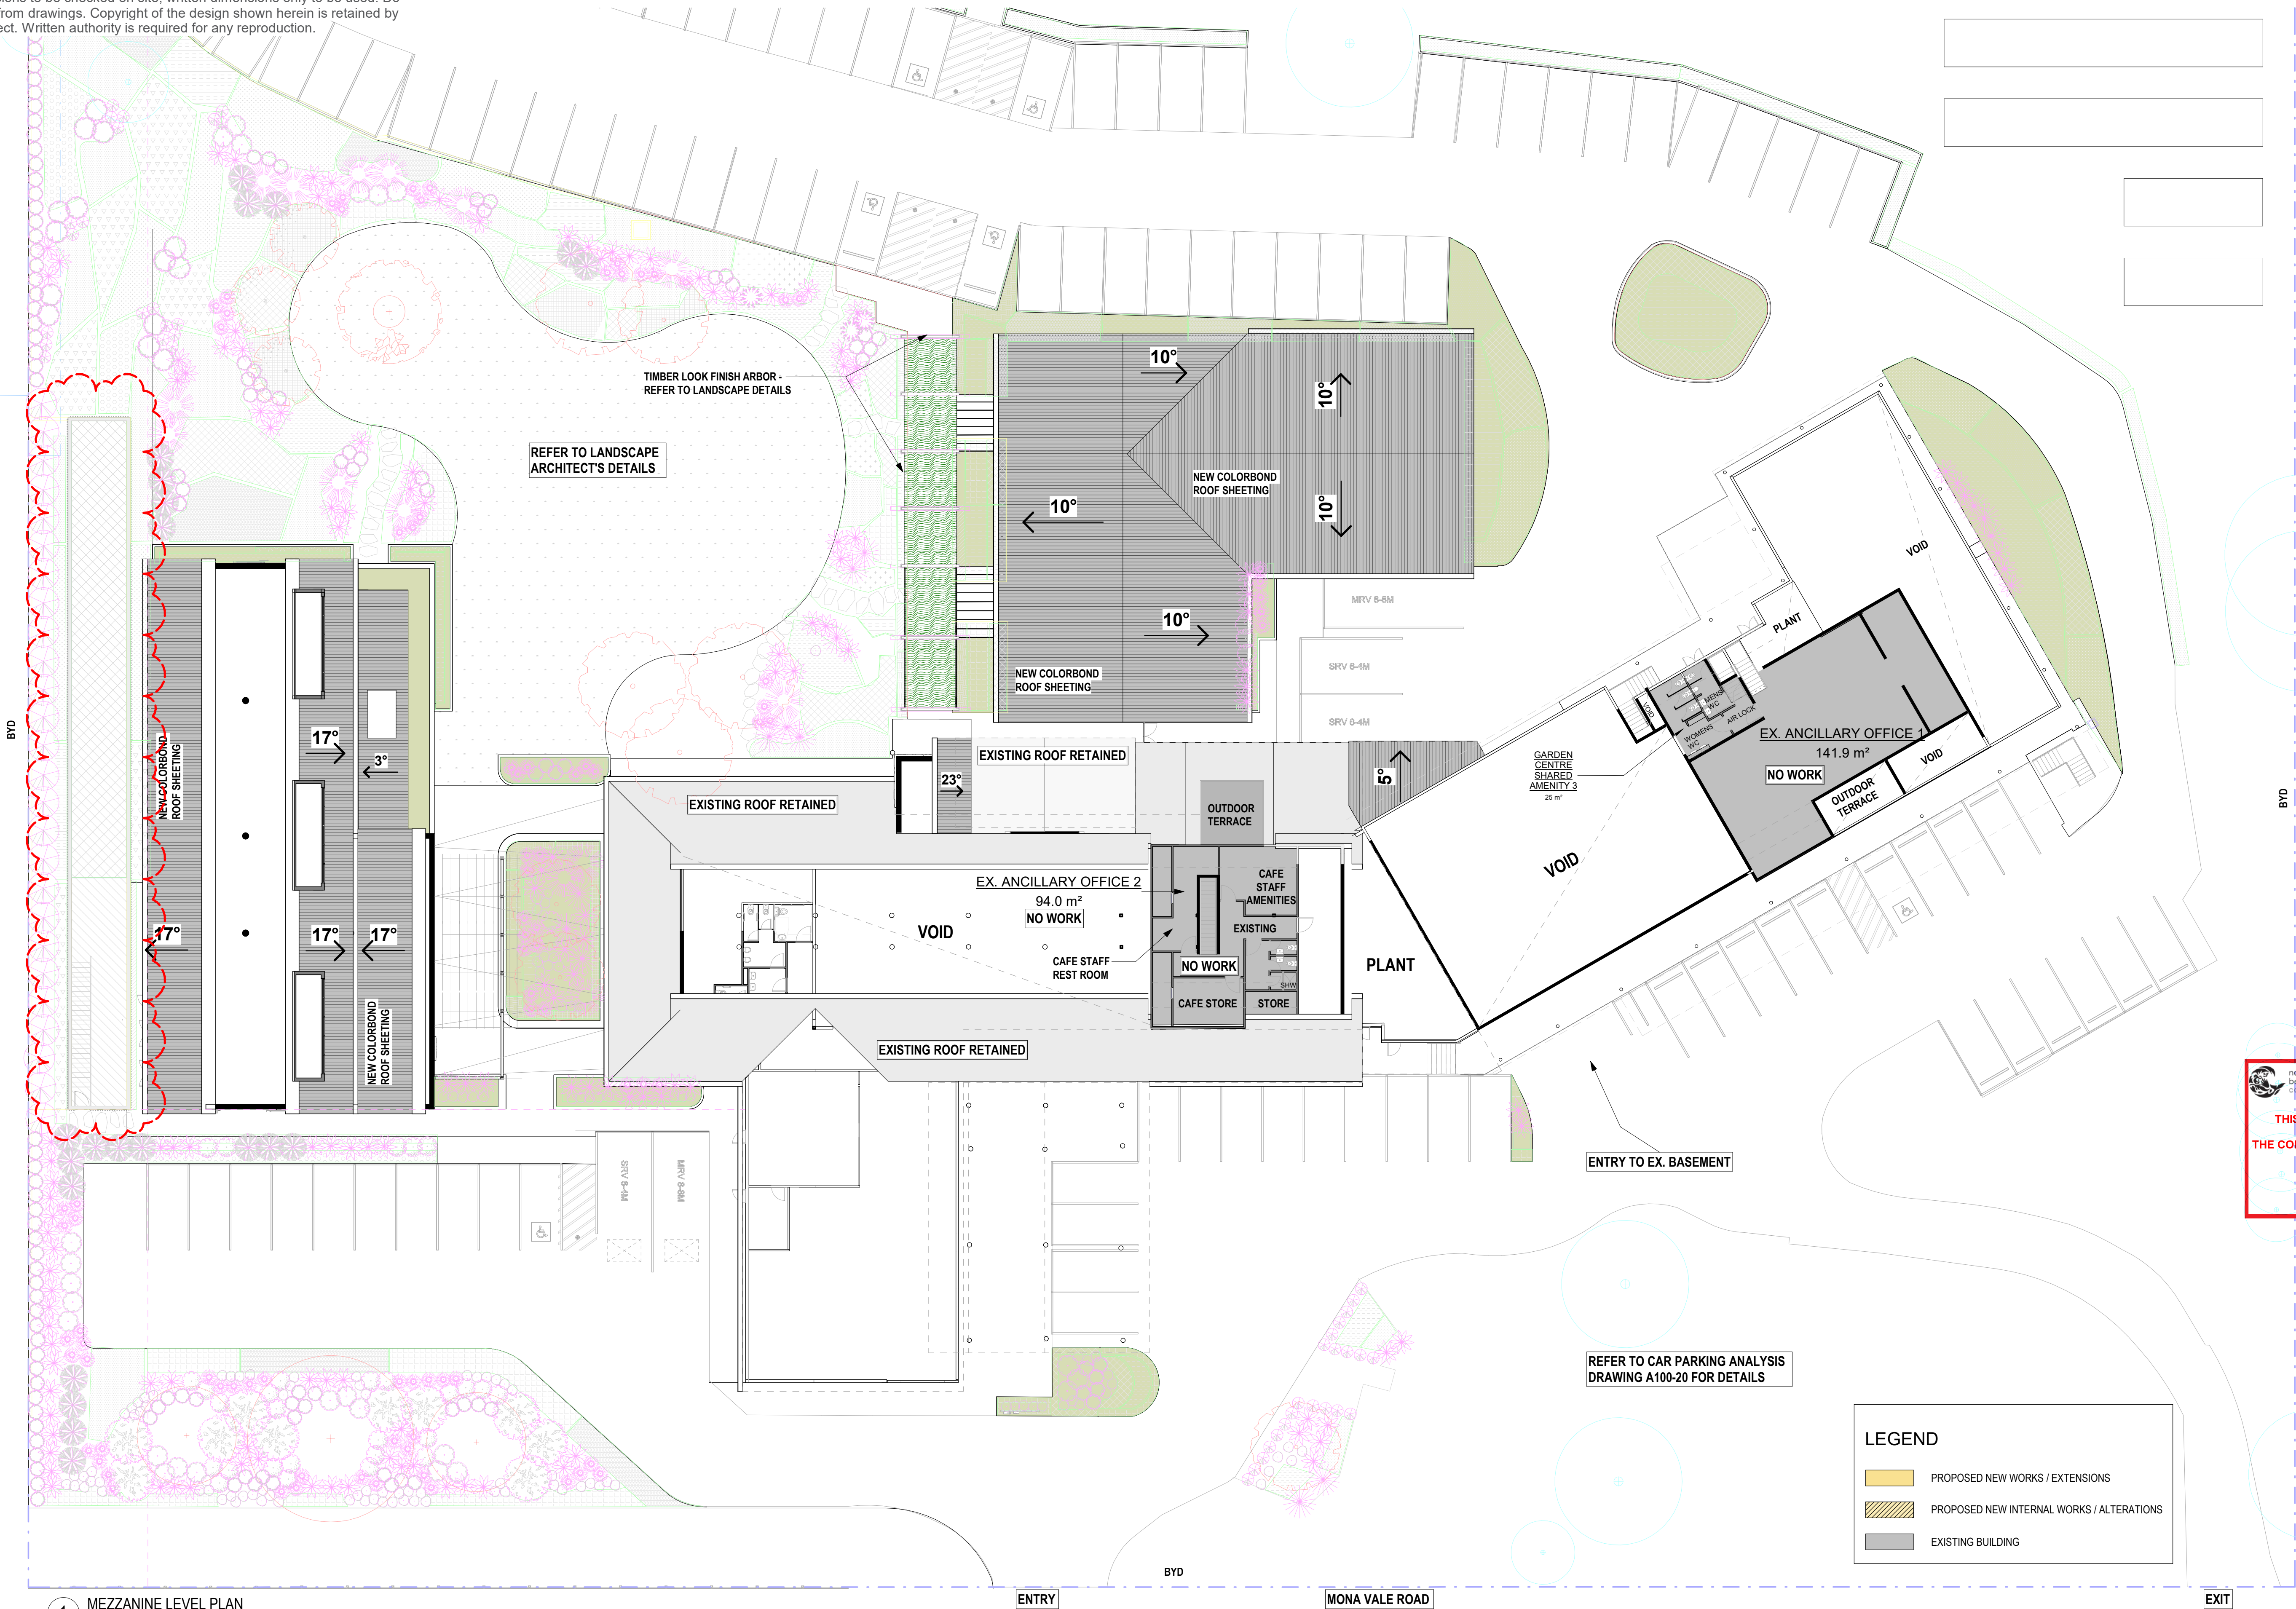

1 MEZZANINE LEVEL PLAN
1:200




HILLS MARKET PLACE
287 MONA VALE ROAD, TERREY HILLS, NSW 2084

ISSUE	DATE	DESCRIPTION
4	01.05.23	PRELIMINARY
5	24.05.23	ISSUED FOR D.A
6	22.04.24	RFI RESPONSE

MEZZANINE PLAN

A02-21 DA - 6
1:200 @ A1
1:400 @ A3

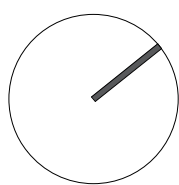


82 Alexander Street
Crow's Nest, NSW 2065
ABN 43 092 960 499
T +61 2 9437 0511
www.bnrouponline.com
NSW Registered Architect No. 4435

BN Architecture
Urban Design
Masterplanning
Graphics
Interiors

DEVELOPMENT APPLICATION

All dimensions to be checked on site, written dimensions only to be used. Do not scale from drawings. Copyright of the design shown herein is retained by the Architect. Written authority is required for any reproduction.

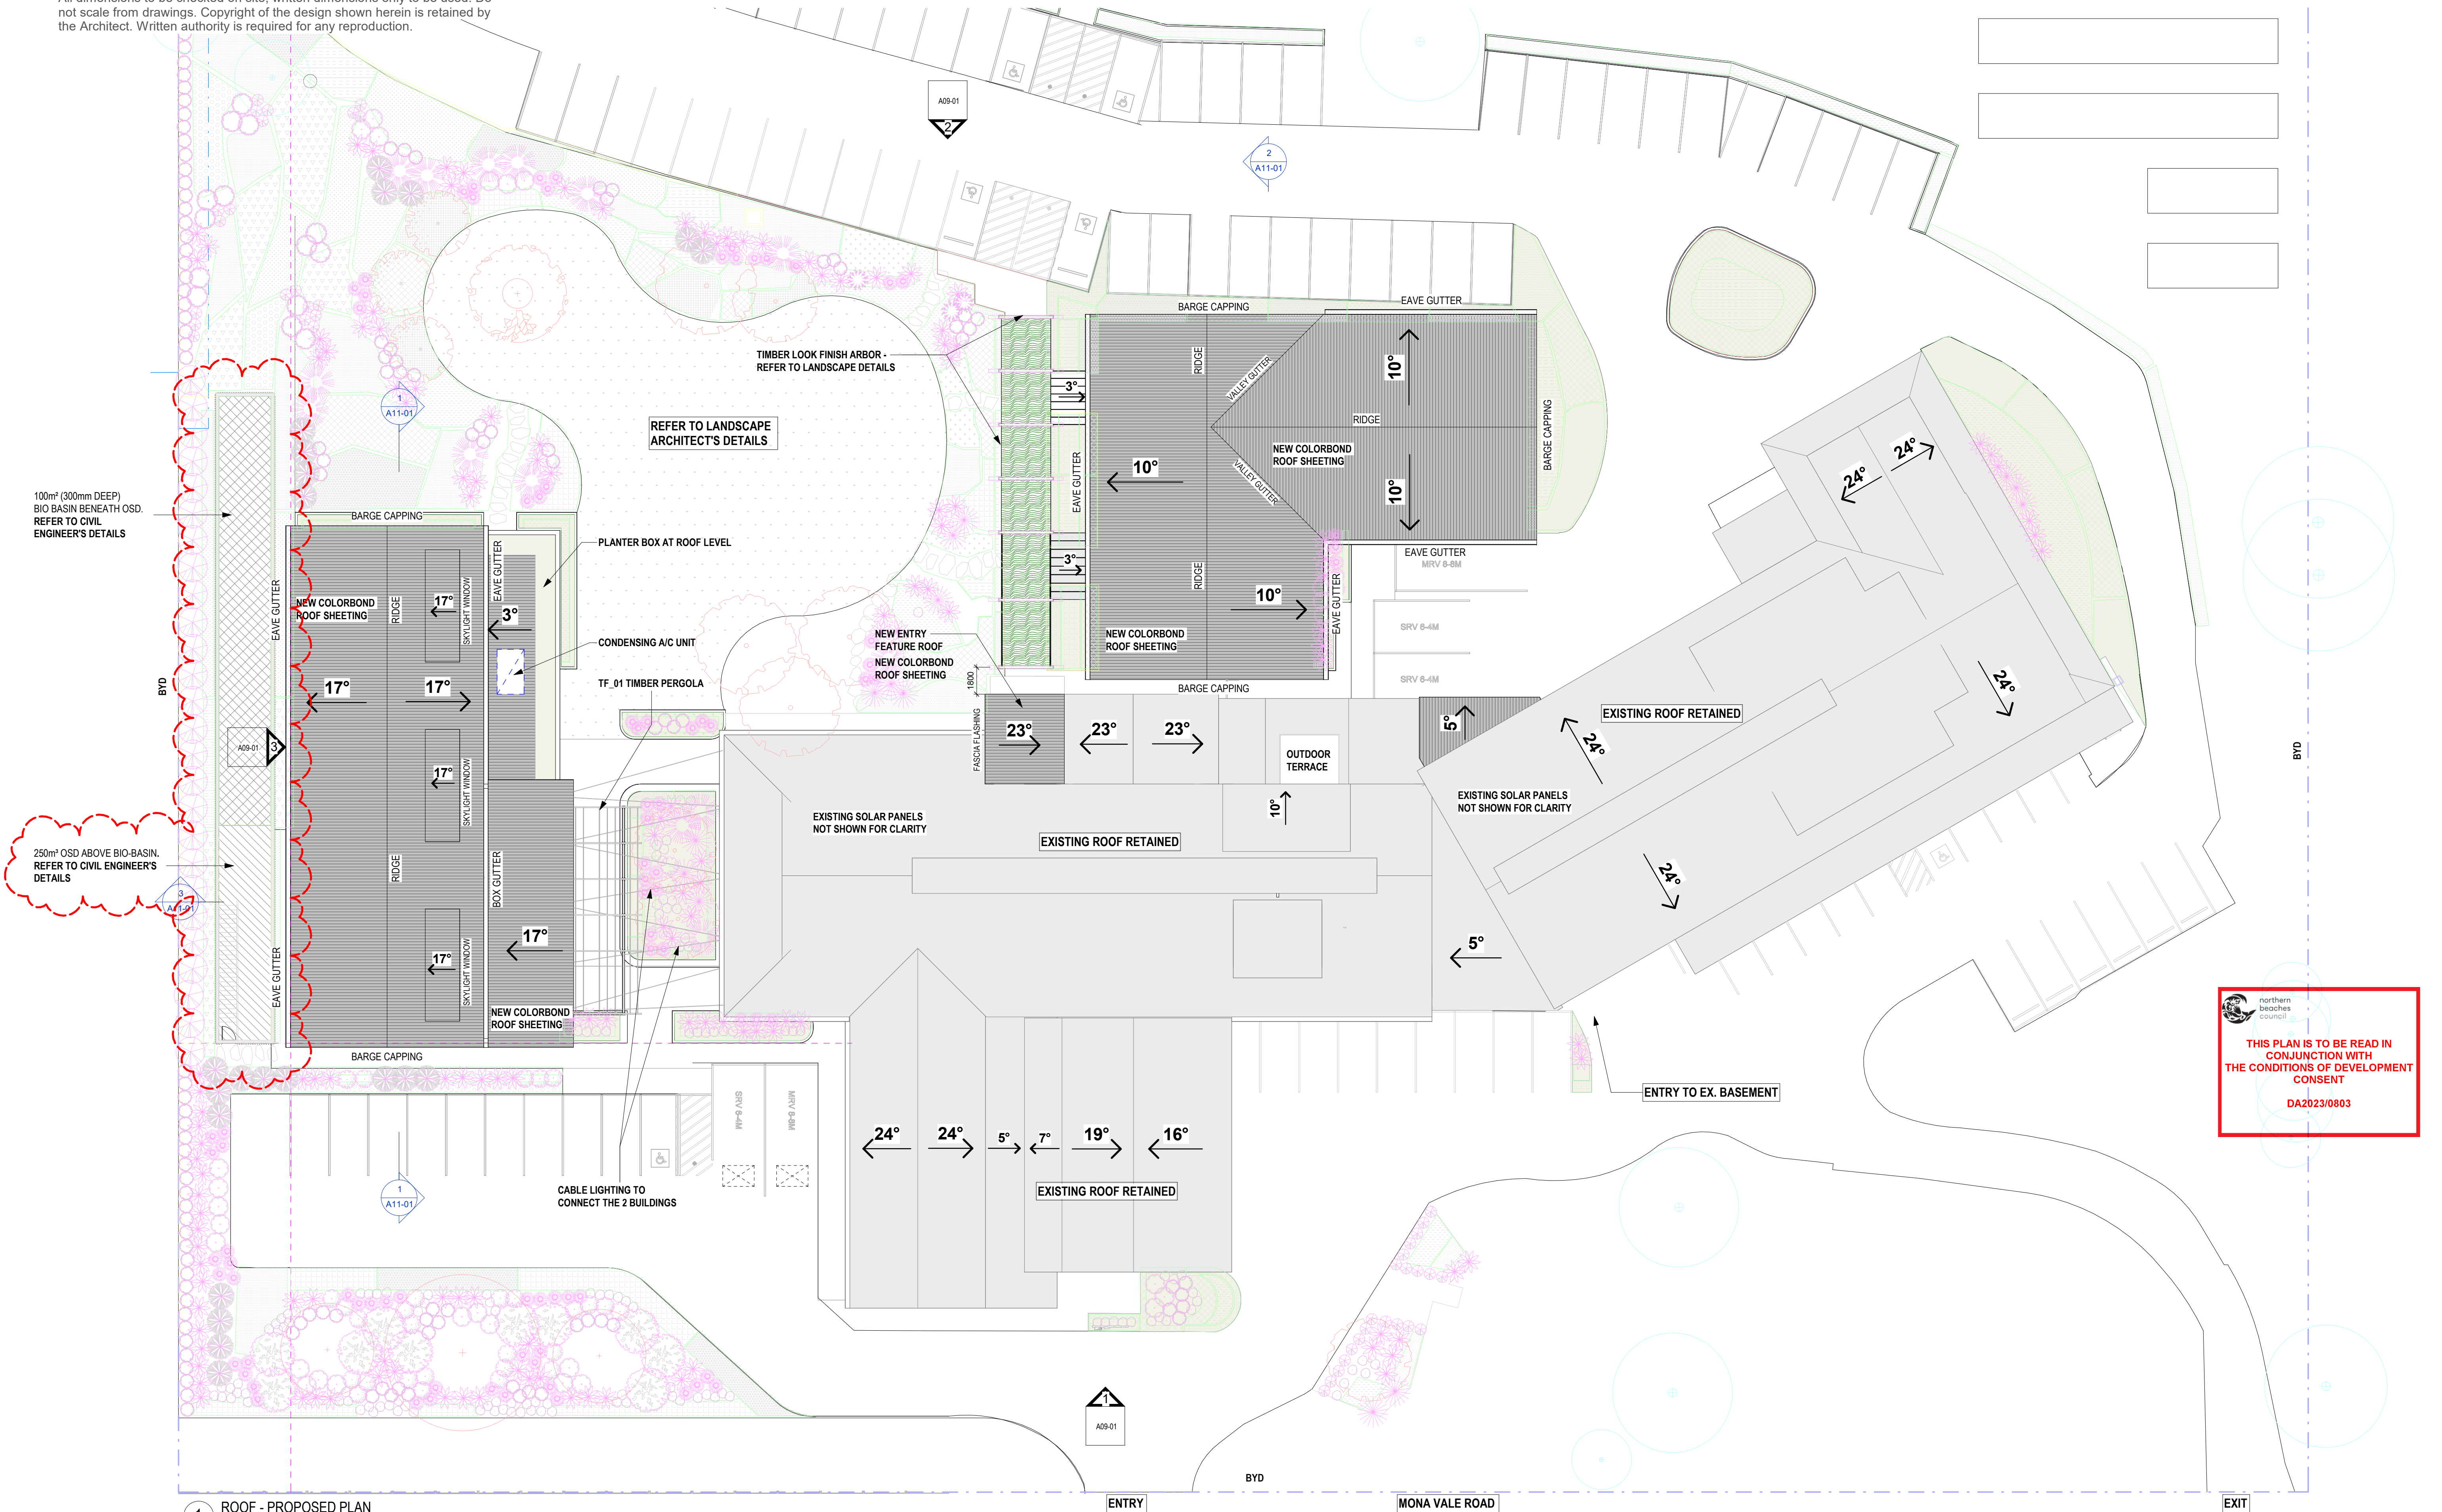

THIS PLAN IS TO BE READ IN CONJUNCTION WITH THE CONDITIONS OF DEVELOPMENT CONSENT
DA2023/0803

1 ROOF - PROPOSED PLAN
1:200




HILLS MARKET PLACE
287 MONA VALE ROAD, TERREY HILLS, NSW 2084

ISSUE	DATE	DESCRIPTION
4	01.05.23	PRELIMINARY
5	24.05.23	ISSUED FOR D.A
6	22.04.24	RFI RESPONSE

PROPOSED ROOF PLAN

A02-40 DA - 6
1:200 @ A1
1:400 @ A3

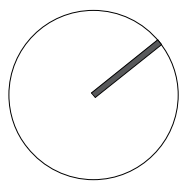

82 Alexander Street
Crow's Nest, NSW 2065
ABN 43 092 960 499
T +61 2 9437 0511
www.bngrouponline.com
NSW Registered Architect No. 4435

BN Architecture
Urban Design
Masterplanning
Graphics
Interiors


DEVELOPMENT APPLICATION

All dimensions to be checked on site, written dimensions only to be used. Do not scale from drawings. Copyright of the design shown herein is retained by the Architect. Written authority is required for any reproduction.


WALL FINISHES LEGEND

REFER ALSO TO MATERIAL SAMPLE BOARD - DRAWING A70.01


- MF_01 VERTICAL METAL CLADDING
- WF_01 HORIZONTAL WEATHERBOARD CLADDING
- WF_02 VERTICAL WEATHERBOARD CLADDING
- WF_03 STONE CLADDING
- WF_04 TIMBER

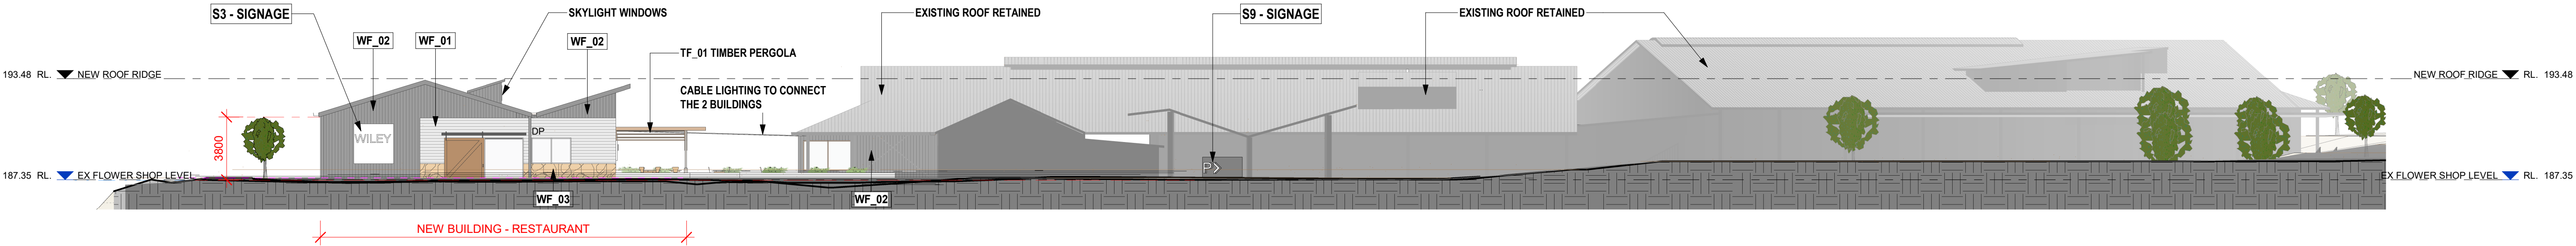

1 PROPOSED ELEVATION 1
1:200

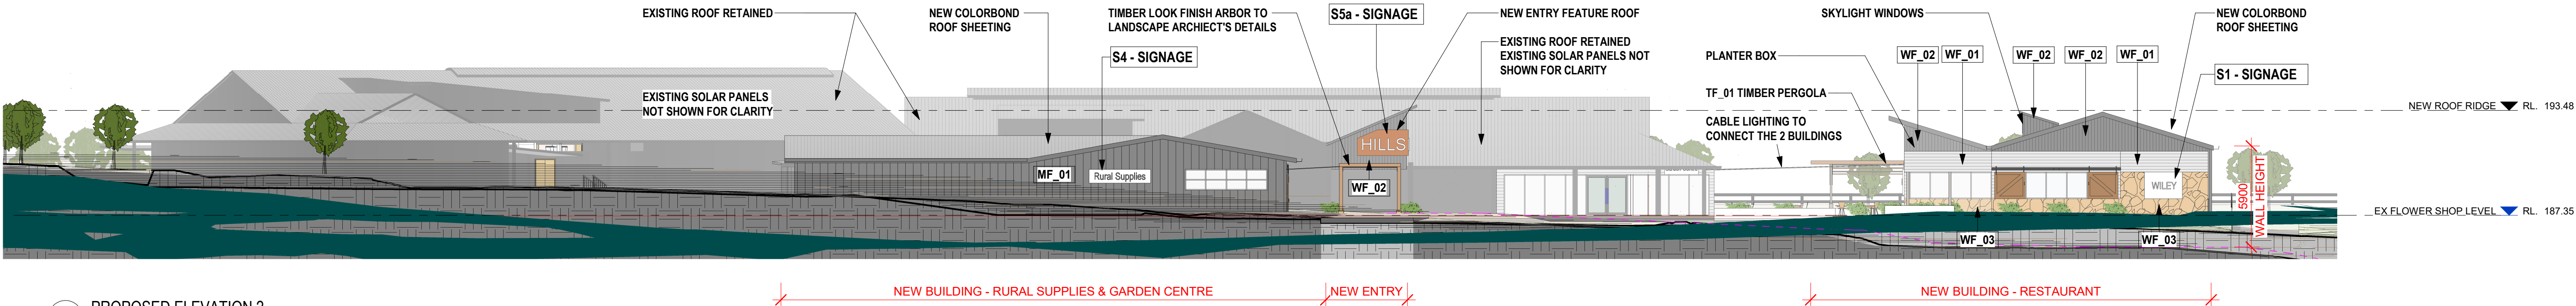

2 PROPOSED ELEVATION 2
1:200

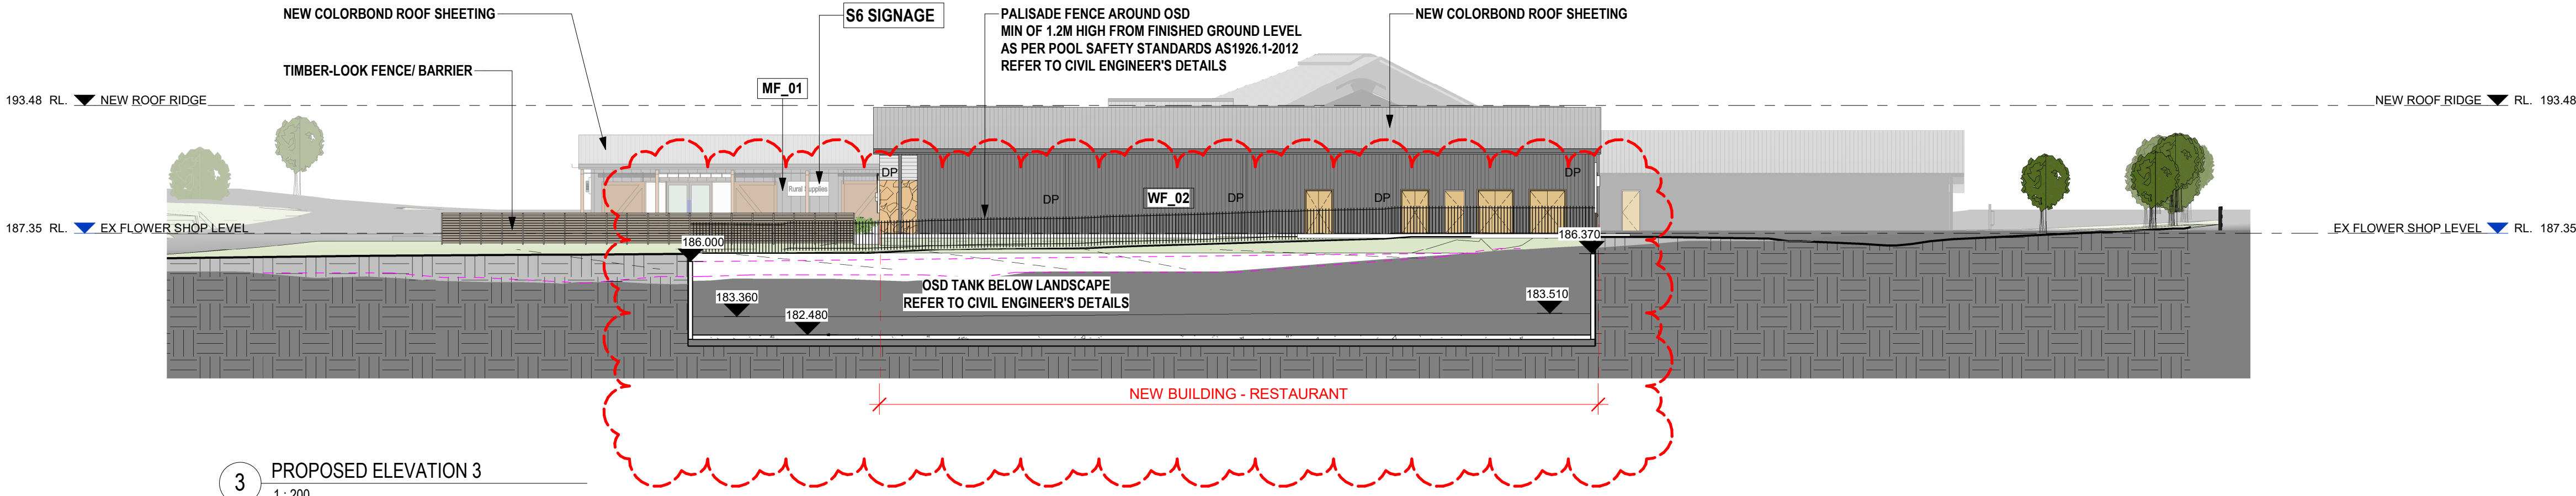

3 PROPOSED ELEVATION 3
1:200

 **northern beaches council**
THIS PLAN IS TO BE READ IN CONJUNCTION WITH THE CONDITIONS OF DEVELOPMENT CONSENT
DA2023/0803



HILLS MARKET PLACE
287 MONA VALE ROAD, TERREY HILLS, NSW 2084

ISSUE	DATE	DESCRIPTION
4	24.05.23	ISSUED FOR D.A
5	16.11.23	RFI RESPONSE
6	22.04.24	RFI RESPONSE

PROPOSED EXTERNAL ELEVATIONS

A09-01 DA - 6
1:200 @ A1
1:400 @ A3

82 Alexander Street
Crow's Nest, NSW 2065
ABN 43 092 960 499
T +61 2 9437 0511
www.bngrouponline.com
NSW Registered Architect No. 4435

BN Architecture
Urban Design
Masterplanning
Graphics
Interiors

All dimensions to be checked on site, written dimensions only to be used. Do not scale from drawings. Copyright of the design shown herein is retained by the Architect. Written authority is required for any reproduction.



ISSUE	DATE	DESCRIPTION
4	24.05.23	ISSUED FOR D.A
5	09.06.23	ISSUED FOR D.A
6	22.04.24	RFI RESPONSE


A11-01 DA - 6

1:200 @ A1
1:400 @ A3


BN Architecture
Urban Design
Masterplanning
Graphics
Interiors

DEVELOPMENT APPLICATION


All dimensions to be checked on site, written dimensions only to be used. Do not scale from drawings. Copyright of the design shown herein is retained by the Architect. Written authority is required for any reproduction.

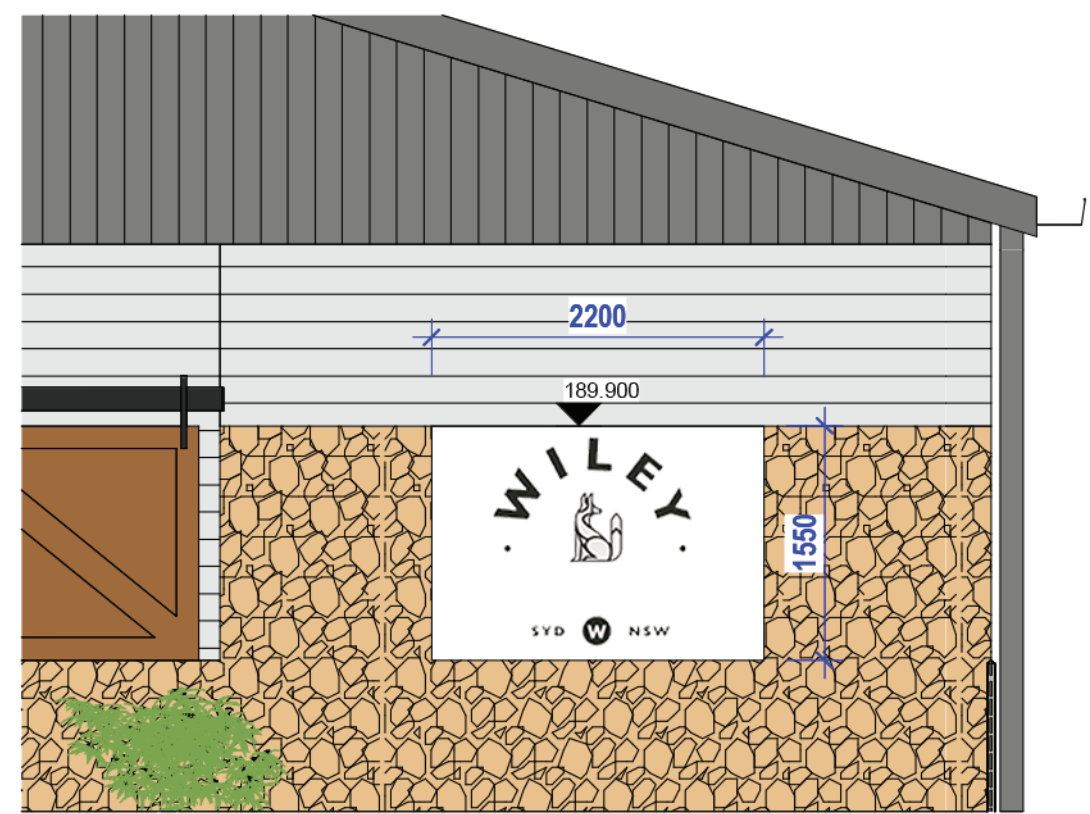


S1 S1 SIGANGE - ELEVATION
1: 50

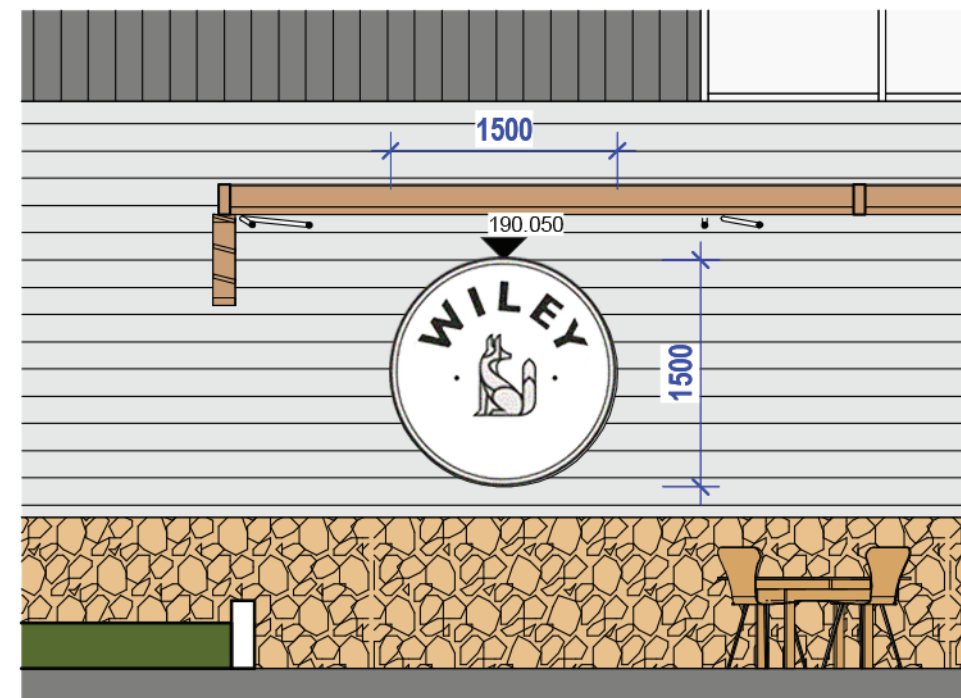


S2 S2 SIGANGE - ELEVATION
1: 50

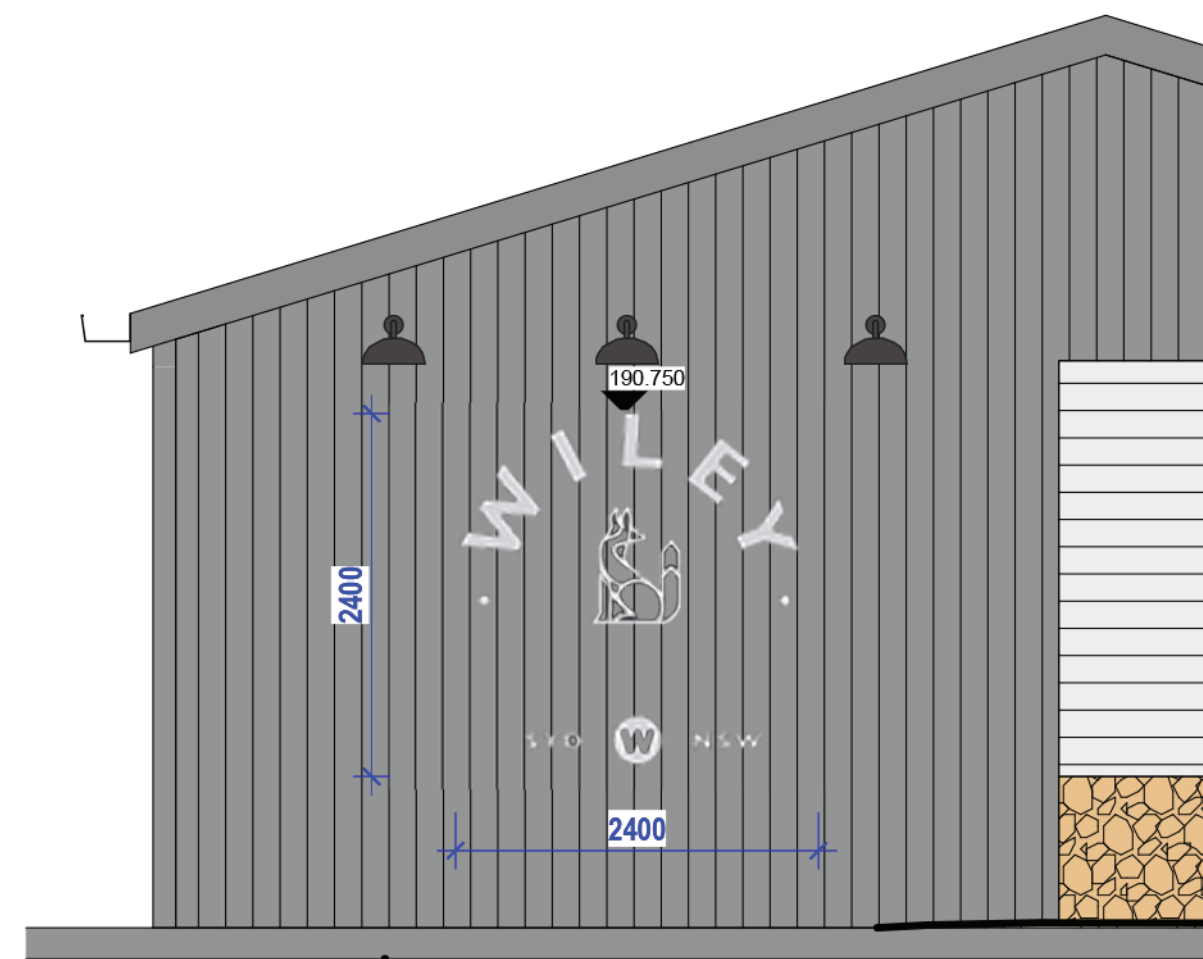


S3 S3 SIGANGE - ELEVATION
1: 50

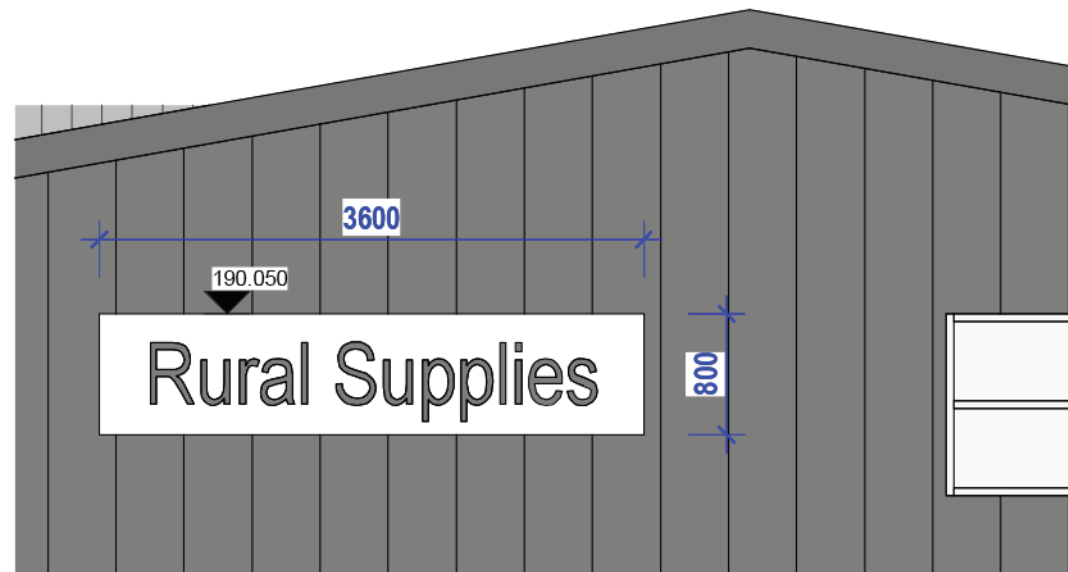


S4 S4 SIGANGE - ELEVATION
1: 50

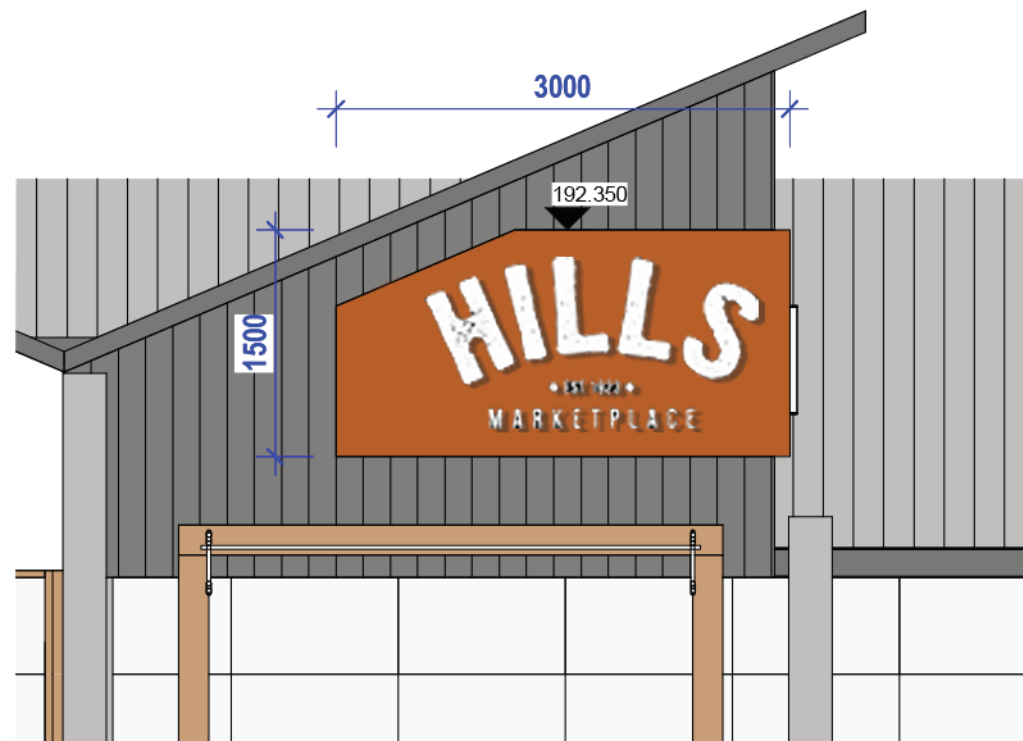


S5a S5a SIGANGE - ELEVATION
1: 50

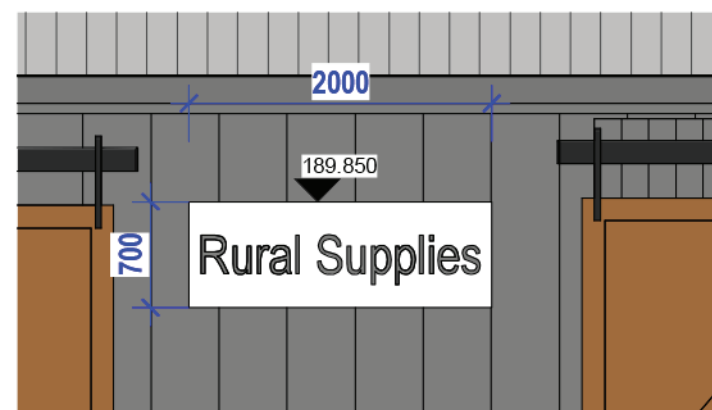

S6 S6 SIGANGE - ELEVATION
1: 50

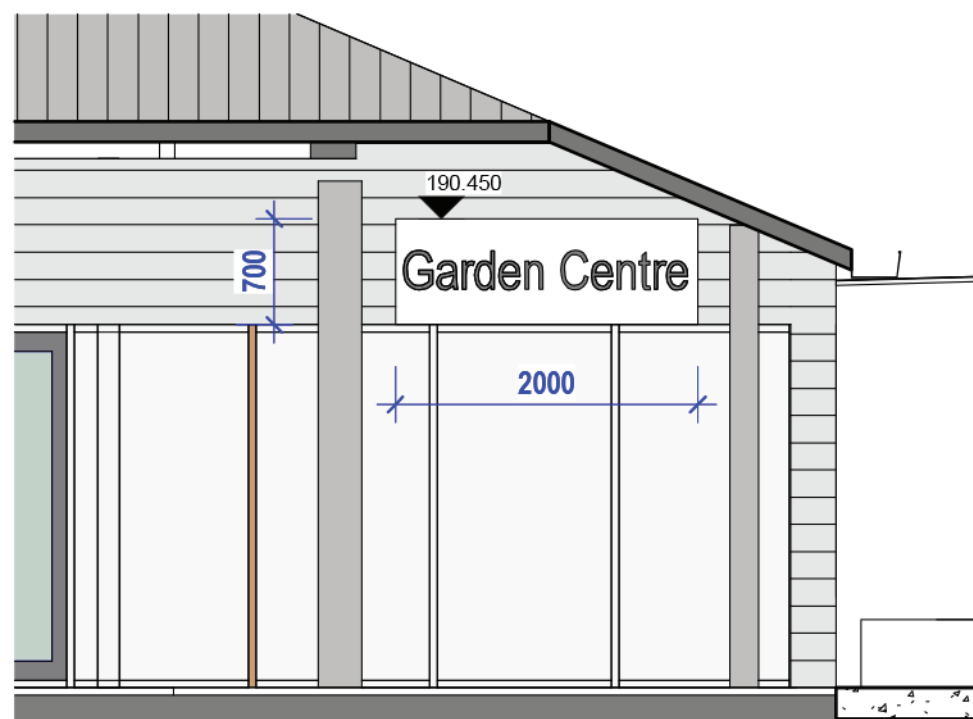


S8 S8 SIGANGE - ELEVATION
1: 50

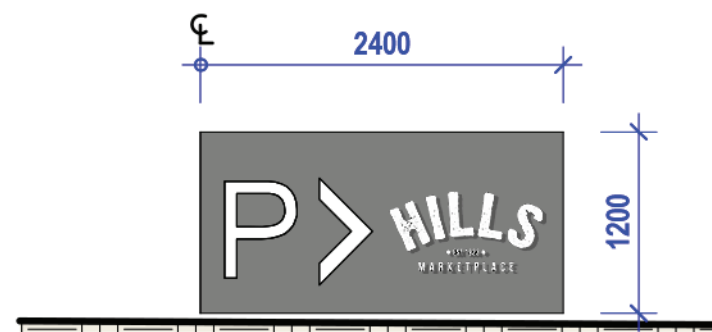


S9 S9 SIGANGE - ELEVATION
1: 50



S5b S5b SIGANGE - ELEVATION
1: 50

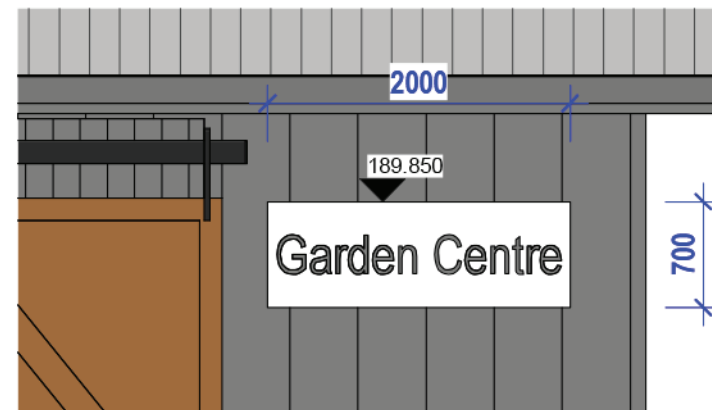

S7 S7 SIGANGE - ELEVATION
1: 50

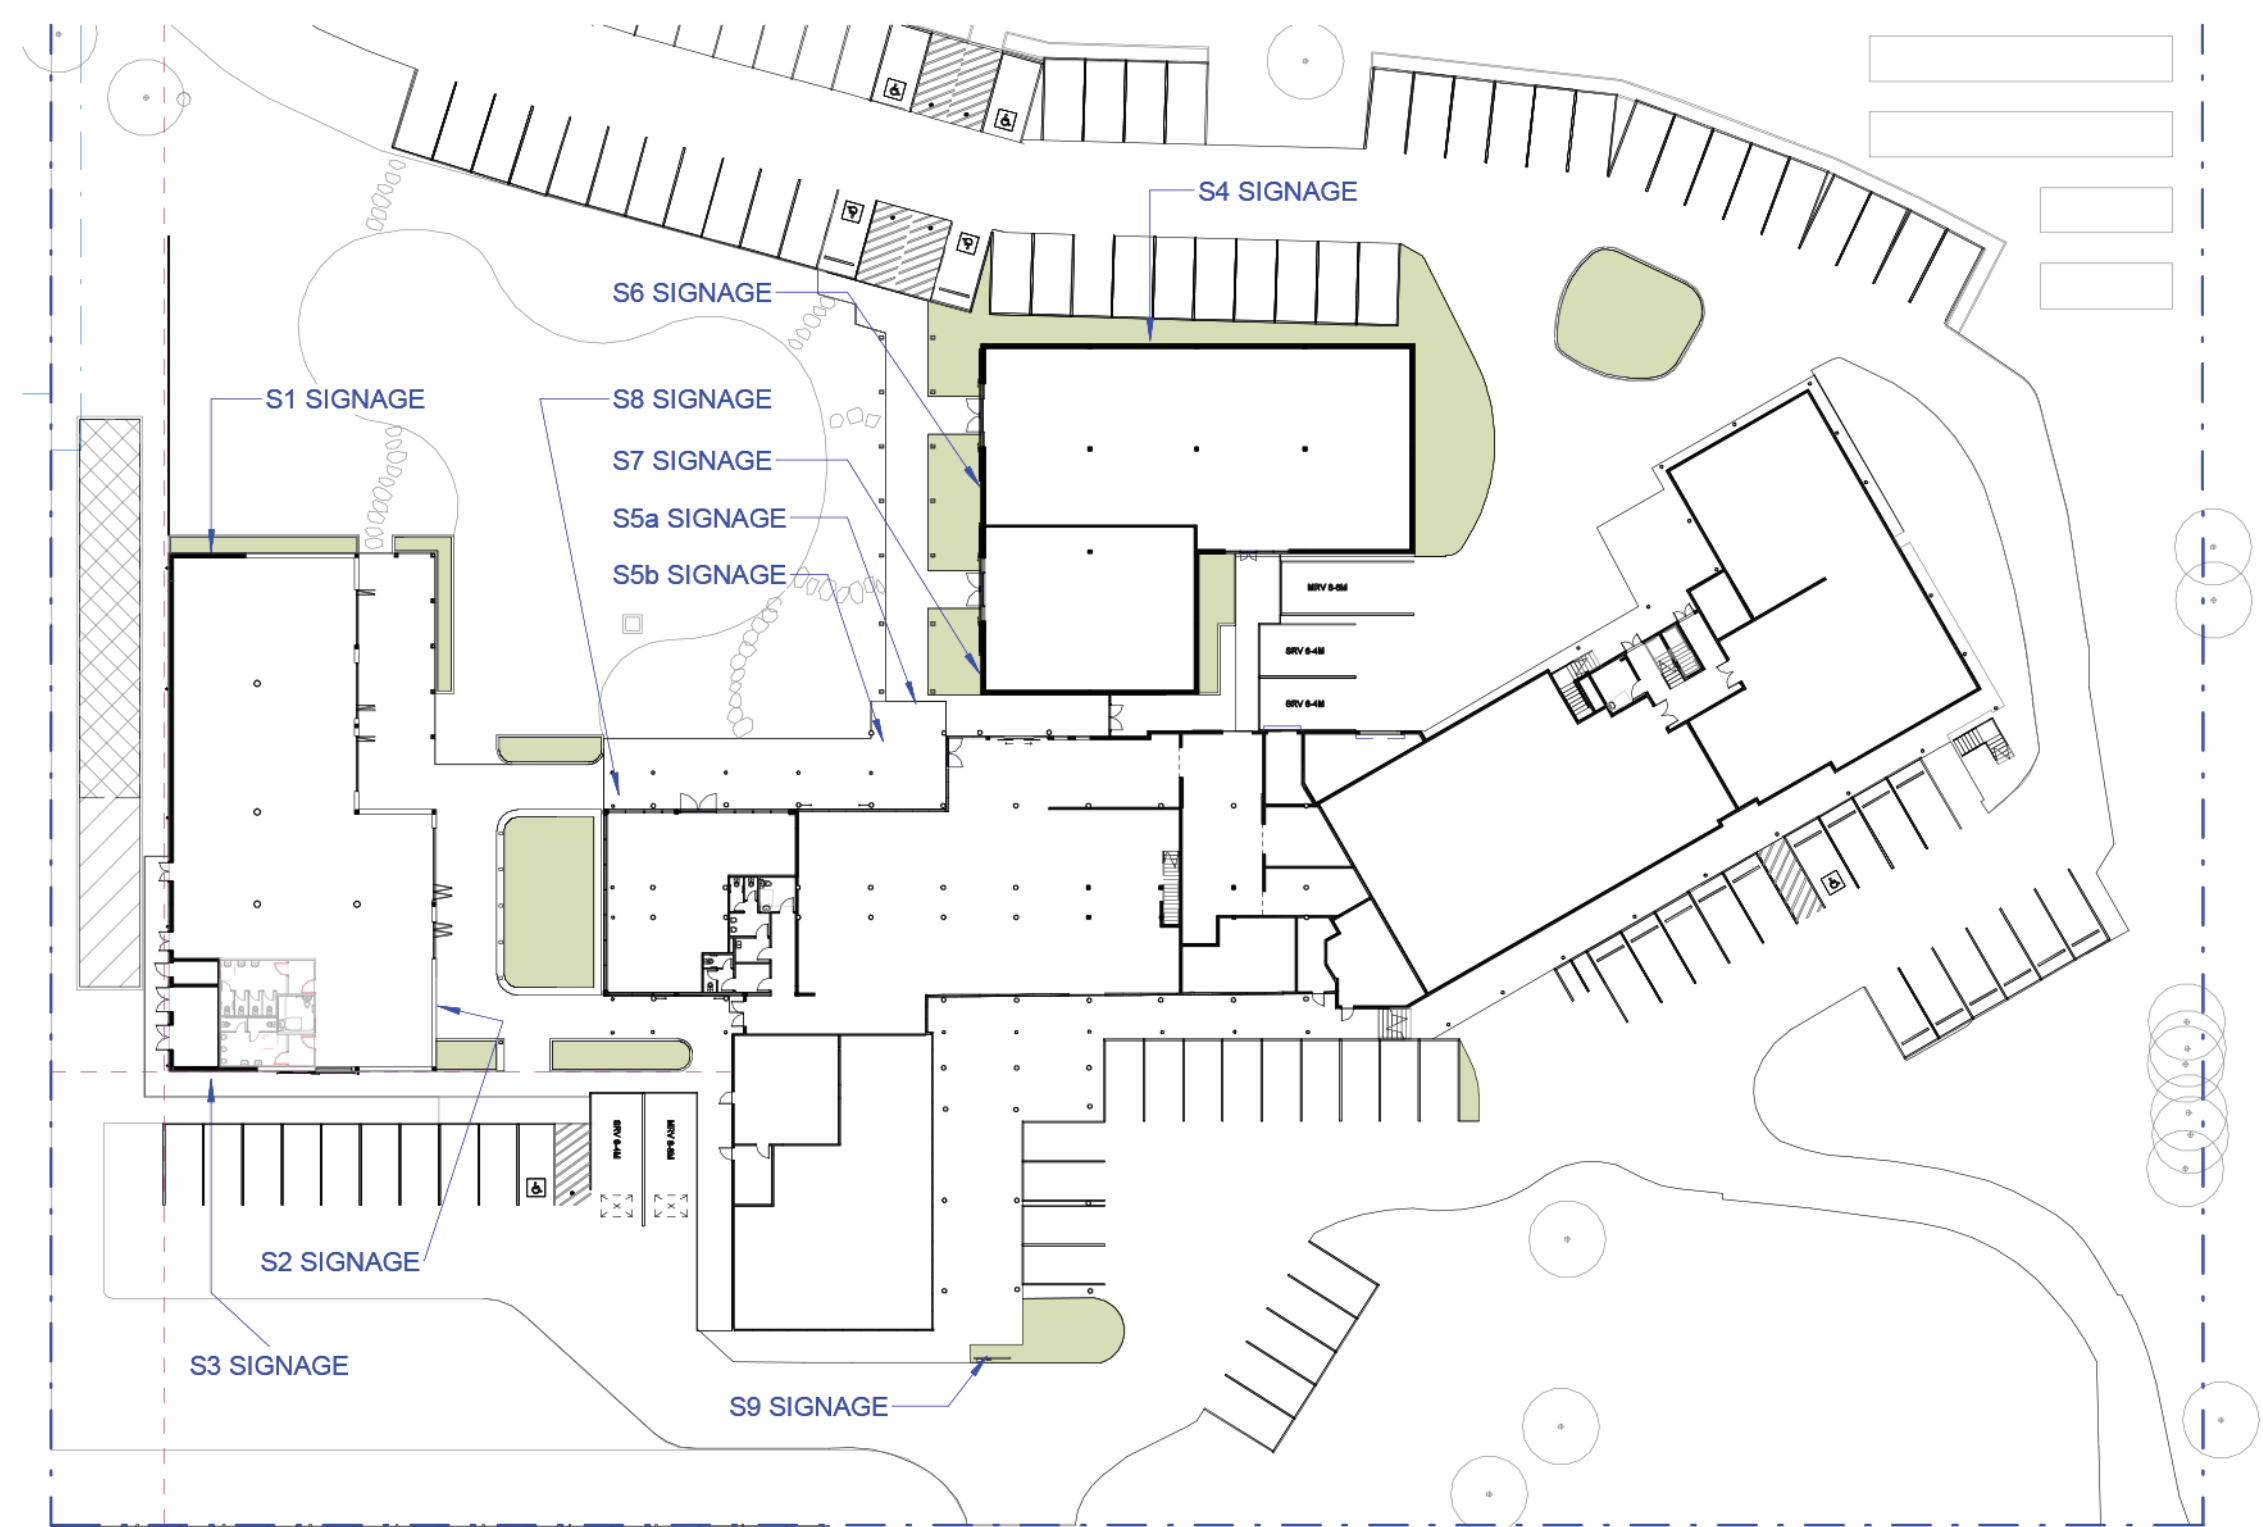

A SIGNAGE KEY PLAN
1: 500

NOTE:
SIGNAGE GRAPHICS AND LOGO ARE SHOWN INDICATIVE ONLY. DESIGN BY TENANTS TO FUTURE DETAILS.

SIGNAGE SCHEDULE

DESCRIPTION	SIZE	ILLUMINATION
S1	2200 L x 1550 H	Y
S2	1500 Diameter	Y
S3	3600 L x 2400 H	PAINTED WITH EXTERNAL ILLUMINATION
S4	3600 L x 800 H	Y
S5a	3000 L x 1500 H	Y
S5b	3300 L x 1500 H	Y
S6	2000 L x 700 H	Y
S7	2000 L x 700 H	Y
S8	2000 L x 700 H	Y
S9	2400 L x 1200 H	N



1 S5a & b SIGNAGE - 3D VIEW



HILLS MARKET PLACE
287 MONA VALE ROAD, TERREY HILLS, NSW 2084

ISSUE	DATE	DESCRIPTION
1	22.06.22	PRELIMINARY
2	01.05.23	PRELIMINARY
3	24.05.23	ISSUED FOR D.A

SIGNS & DISPLAYS

A60-01 DA - 3
1:50 @ A1
1:100 @ A3




82 Alexander Street
Crow's Nest, NSW 2065
ABN 43 092 960 499
T +61 2 9437 0511
www.bngronline.com
NSW Registered Architect No. 4435


BN Architecture
Urban Design
Masterplanning
Graphics
Interiors

DEVELOPMENT APPLICATION

All dimensions to be checked on site, written dimensions only to be used. Do not scale from drawings. Copyright of the design shown herein is retained by the Architect. Written authority is required for any reproduction.

 

PF_01 DULUX LEXICON QUARTER

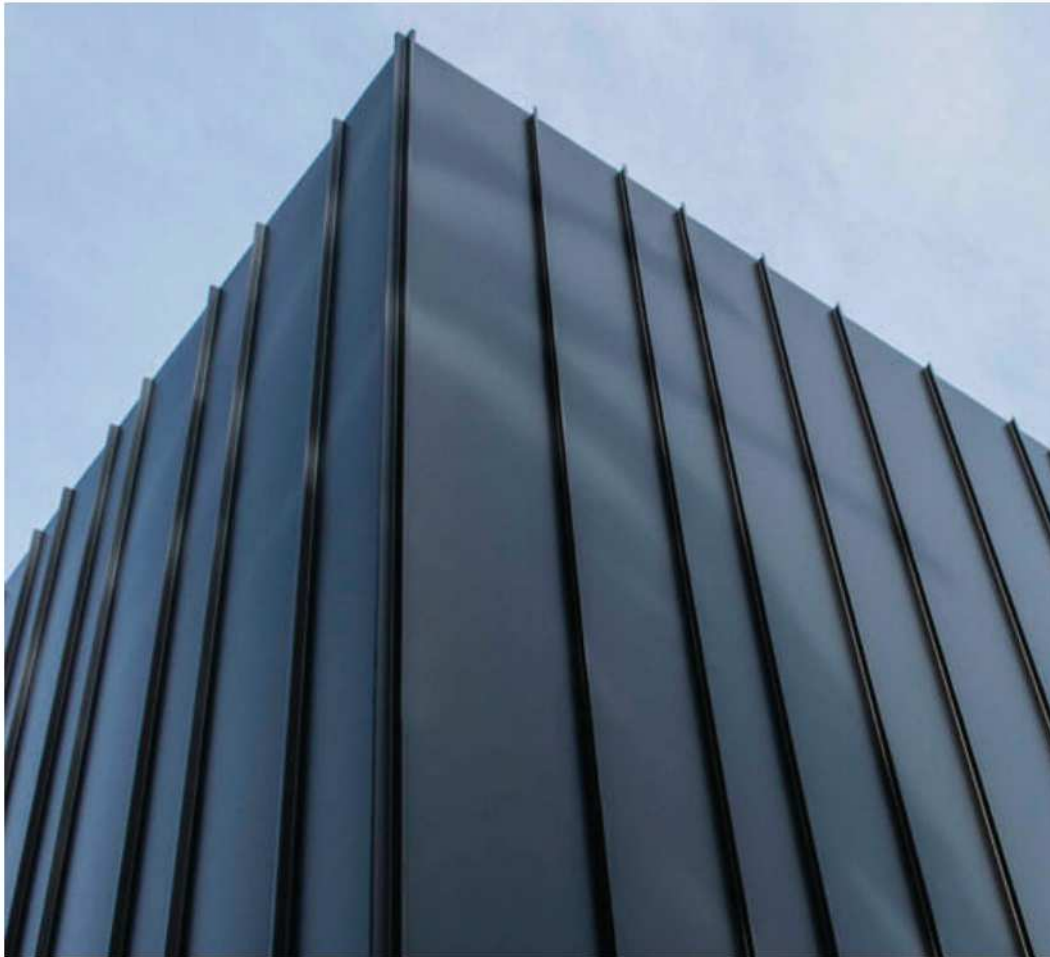

MF_01 VERTICAL METAL CLADDING



WF_01 HORIZONTAL WEATHERBOARD CLADDING



PF_02 COLORBOND BASALT



WF_03 STONE CLADDING



WF_02 VERTICAL WEATHERBOARD CLADDING



PF_03 COLORBOND MONUMENT




FX_01 CORTEN LOOK SIGNAGE FOR FENCING [INDICATIVE]



TF_01 TIMBER PERGOLA

 **THIS PLAN IS TO BE READ IN CONJUNCTION WITH THE CONDITIONS OF DEVELOPMENT CONSENT**
DA2023/0803

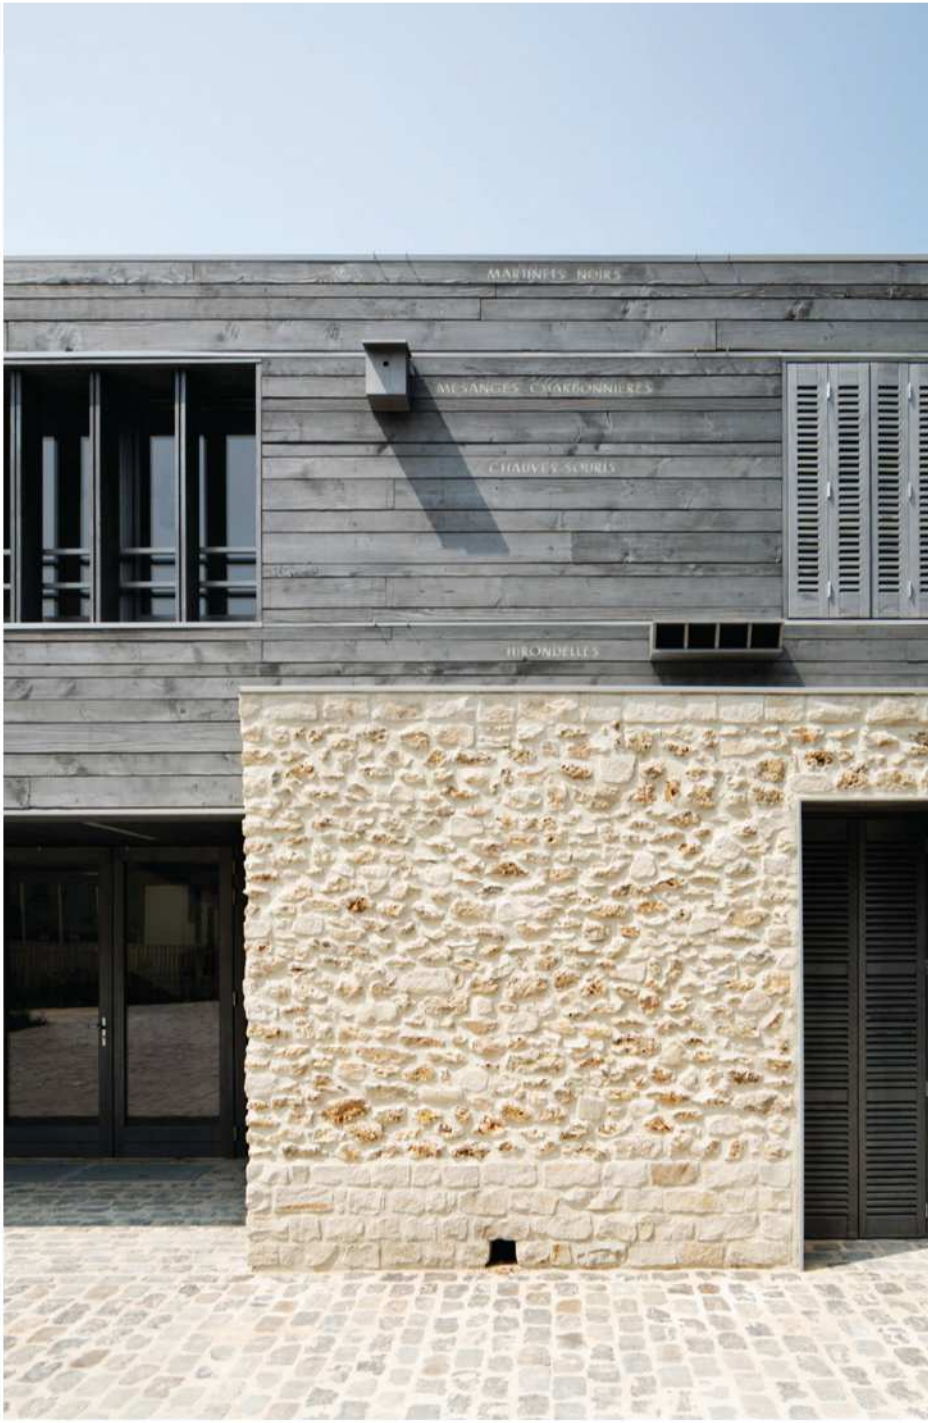

GENERAL BUILDING FINISHES

METAL FINISHES, TIMBER, PAINT FINISHES

CONCEPT IMAGE IS INDICATIVE ONLY

ALL CONCEPT IMAGES DEPICTED ARE FOR ILLUSTRATIVE PURPOSES ONLY TO DISPLAY A DESIGN INTENT.

IMAGES ARE THE COPYRIGHT AND/OR TRADEMARK OF THE RESPECTIVE OWNERS WHICH ARE ANNOTATED.



HILLS MARKET PLACE
287 MONA VALE ROAD, TERREY HILLS, NSW 2084

ISSUE	DATE	DESCRIPTION
1	22.06.22	PRELIMINARY
2	01.05.23	PRELIMINARY
3	24.05.23	ISSUED FOR D.A

MATERIAL SAMPLE BOARD

A70-01 DA - 3
NTS @ A1
NTS @ A3

82 Alexander Street
Crows Nest, NSW 2065
ABN 43 092 960 499
T +61 2 9437 0511
www.bngrouponline.com
NSW Registered Architect No. 4435

BN Architecture
Urban Design
Masterplanning
Graphics
Interiors

22-839 HILLS MARKETPLACE							
CODE	BOTANIC NAME	COMMON NAME	MATURE SIZE (h x w) (m)	PROPOSED POT SIZE	QUANTITY	NATIVE	EXOTIC
	TREES						
Ae	Alphitonia exclesa	Red Ash	15 x 8	75L	2	x	
As	Acacia longifolia	Sydney Golden Wattle	8 x 6	75L	1	x	
Ca	Ceratopetalum apetalum	Coachwood	15 x 6	75L	1	x	
Lc	Lophostemon confertus	Brush Box	15 x 10	75L	1	x	
Be	Banksia ericifolia	Heath-leaved Banksia	6 x 4	75L	3	x	
Gf	Glochidion ferdinandi	Cheese Tree	15 x 8	75L	3	x	
Sg	Syncarpia glommulifera	Turpentine Tree	20 x 12	75L	1	x	
Ti	Tristaniopsis laurina	Luscious	9 x 7	75L	3	x	
	SHRUBS & ACCENTS						
Ac	Adenanthos cunninghamii	Woolly Bush	1.5 x 1.5	140mm	32	x	
Br	Banksia robur	Swamp Banksia	1.5 x 2	140mm	14	x	
Bs	Banksia spinulosa 'Birthday Candles'	Banksia	0.5 x 1	140mm	95	x	
Cij	Callistemon Little John	Callistemon 'Little John	1 x 1	140mm	40	x	
Cc	Callistemon citrinus	Crimson Bottlebrush	4 x 2	140mm	10	x	
Gb	Grevillea buxifolia	Greyspider flower	2 x 1	140mm	39	x	
De	Doryanthes excelsa	Gymea Lily	1.5 x 2	300mm	2	x	
Pf	Pultenaea flexilis	Graceful Bush-pea	4 x 3	140mm	14	x	
Lp	Leucandendron Pisa	Leucandendron Ebony	1.5 x 2	140mm	22	x	
Lrd	Leucadendron red devil	Protea red devil	1.5 x 1	140mm	150	x	
Ss	Syzygium smithii	Lilly Pilly	4 x 2	140mm	44	x	
Rdi	Rhaphiolepis delacouri x indica 'apple blossom'	Indian Hawthorn Apple Blossom	1 x 2	140mm	15		x
Bl	Baeckea Linifolia	Swamp Baeckea	3 x 3	140mm	23	x	
Wf	Westringia fruticosa	Coast Rosemary	1.5 x 1.5	140mm	156	x	
Wgb	Westringia grey box	Compact Coastal Rosemary	0.45 x 0.45	140mm	142	x	
Xs	Xanthorrhoea spp.	Grass Tree	2 x1.5	140mm	3	x	
	GROUNDCOVERS						
An	Anigozanthos flavidus	Kangaroo Paw	1.5 X 1	TUBE STOCK	630	x	
Cg	Casuarina glauca "Cousin It"	She-oak	0.15 x 1.5	TUBE STOCK	200	x	
DI	Dianella longifolia	Blue Flax Lily	1 x 1.5	TUBE STOCK	647	x	
La	Lavandula angustifolia	Lavender	0.5 x 0.5	TUBE STOCK	522		x
Lhs	Lomandra hystrix	Mat Rush	1.2 x 1	TUBE STOCK	245	x	
Lcr	Lomandra confertifolia ssp. Rubiginosa	Lomandra Frosty Top	0.7 x 0.5	TUBE STOCK	1,210	x	
Lm	Liriope muscari	Mondo Grass	0.4 x 0.45	TUBE STOCK	420		x
Mp	Myoporum parvifolium	Creeping Boobialla	0.5 x spreading	TUBE STOCK	212	x	
PI	Poa labillardieri	Tussock Grass	1.2 x 0.5	TUBE STOCK	142	x	
Pa	Pennisetum alopecuroides Nafray	Swamp Foxtail Grass	0.5 x 0.6	TUBE STOCK	1375	x	
Ro	Rosmarinus officinalis prostrtus	Creeping Rosemary	0.3 x 0.6	TUBE STOCK	150	x	
Sr	Salvia rosmarinus	Rosemary Officinalis prostrate	0.25 x 1.5	TUBE STOCK	424		x
	CLIMBERS						
Hs	Hibbertia scandens	Snake Vine	0.3 x 2	TUBE STOCK	90	x	
Pj	Pandorea jasminoides 'Lady Di'	Pandorea	0.2 X spreading	TUBE STOCK	30	x	
Tj	Trachelospermum jasminoides	Star Jasmine	0.6 x 2	TUBE STOCK	72		x
	BIO RETENTION MIX						
Jp	Juncus pallidus	Pale Rush	1 x 0.5	150mm	194	x	
Ca	Carex appressa	Tall Sedge	1.5 x 1.5	150mm	194	x	
Gf	Gahnia filum	Chaffy Saw-sedge	1.5 x 1.5	150mm	194	x	
PI	Poa labillardieri	Tussock Grass	1.2 x 0.5	150mm	194	x	



northern
beaches
council

THIS PLAN IS TO BE READ IN
CONJUNCTION WITH
THE CONDITIONS OF DEVELOPMENT
CONSENT

DA2023/0803

Copyright remains the property of Arcadia Design Group Pty Ltd. Use only figured dimensions. Any other required dimensions are to be referred to and supplied by the landscape architect. All discrepancies to be referred to the project manager and Arcadia Design Group Pty Ltd prior to construction. Ensure compliance with the Building Code of Australia and all relevant Australian Standards and Authority requirements.

F	DA Submission	RC	NW	19.04.24
E	DA Submission	RC	NW	21.11.23
D	DA Submission	RC	NW	09.06.23
C	DA Submission	RC	NW	14.04.23
B	DA Submission	JT	NW	12.10.22
A	Draft Issue	JT	NW	23.09.22

Issue	Revision	Description	Drawn	Check	Date
-------	----------	-------------	-------	-------	------

Not for Construction

Project
Hills Marketplace

Development Application

Client



Drawing No. L400
Drawing Name Planting Schedule

Job No. 22-839
Issue F
Scale


Sydney, Suite 76, Jones Bay Wharf, 26-32 Pirrama Road, Pyrmont NSW 2009
E sydney@arcadiaa.com.au
T 02 8571 2900
Brisbane, Suite 5a, 232 Adelaide Street, Brisbane QLD 4000
E brisbane@arcadiaa.com.au
T 07 3071 8000

ARCADIA

LEGEND

- Proposed Trees
- Trees to be removed
- Trees to be retained
- Turf

- GRADING
- REDUCED LEVEL
 - FINISHED FLOOR LEVEL

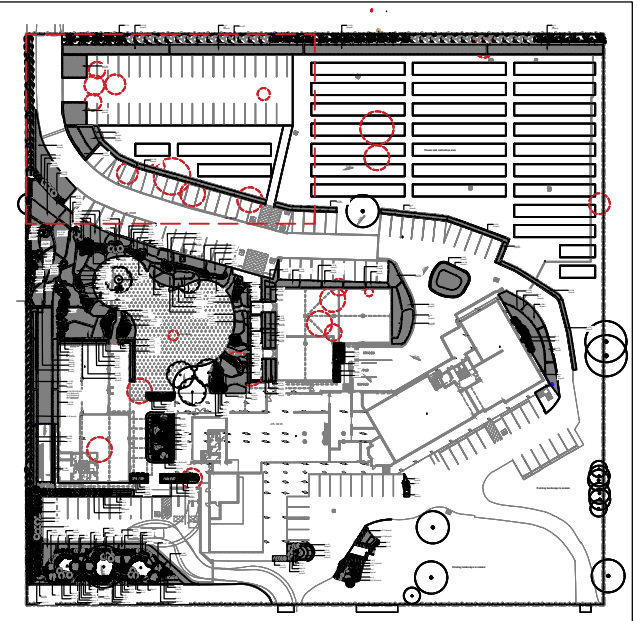

F	DA Submission	RC	NW	19.04.24
E	DA Submission	RC	NW	21.11.23
D	DA Submission	RC	NW	09.06.23
C	DA Submission	RC	NW	14.04.23
B	DA Submission	JT	NW	12.10.22
A	Draft Issue	JT	NW	23.09.22

Not for Construction

Project
Hills Marketplace

Development Application





Drawing No. L401
Drawing Name Softworks Plan

Job No. 22-839
Issue F
Scale 1:100 @ A1

Sydney, Suite 76, Jones Bay Wharf, 26-32 Pirrama Road, Pyrmont NSW 2009
E sydney@arcadia.com.au T 02 8571 2900
Brisbane, Suite 5a, 232 Adelaide Street, Brisbane QLD 4000
E brisbane@arcadia.com.au T 07 3071 8000

ARCADIA

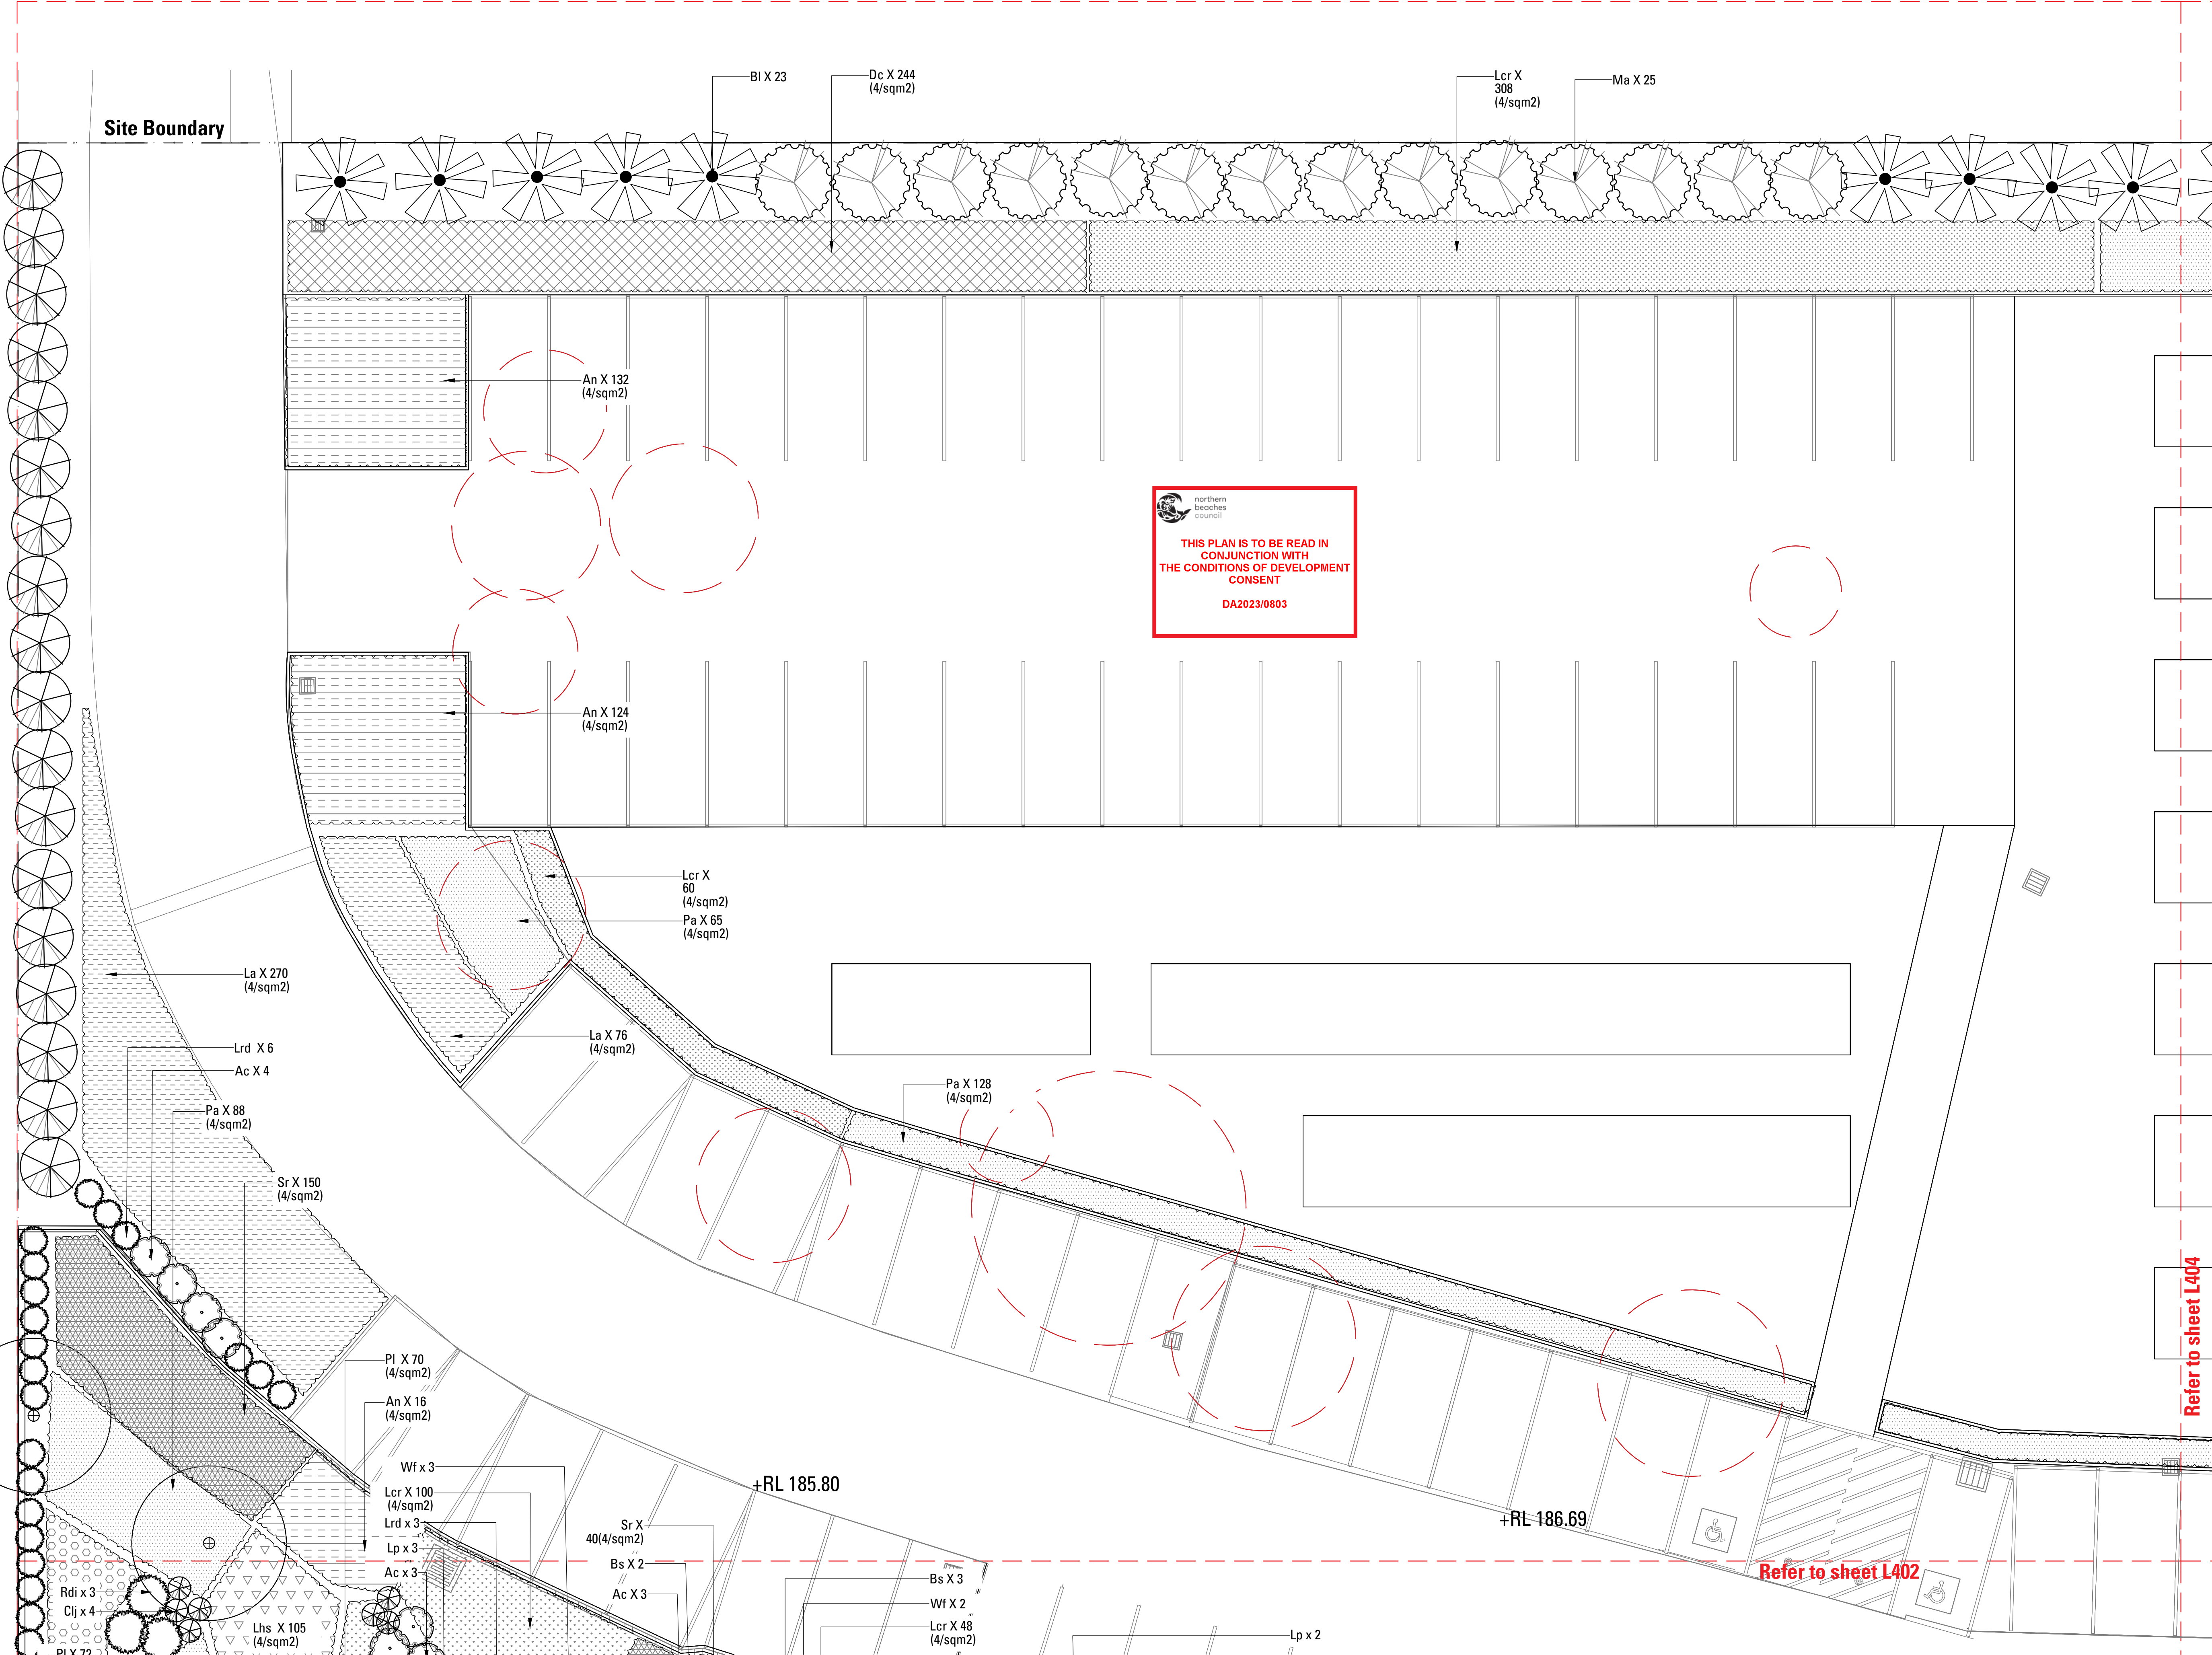

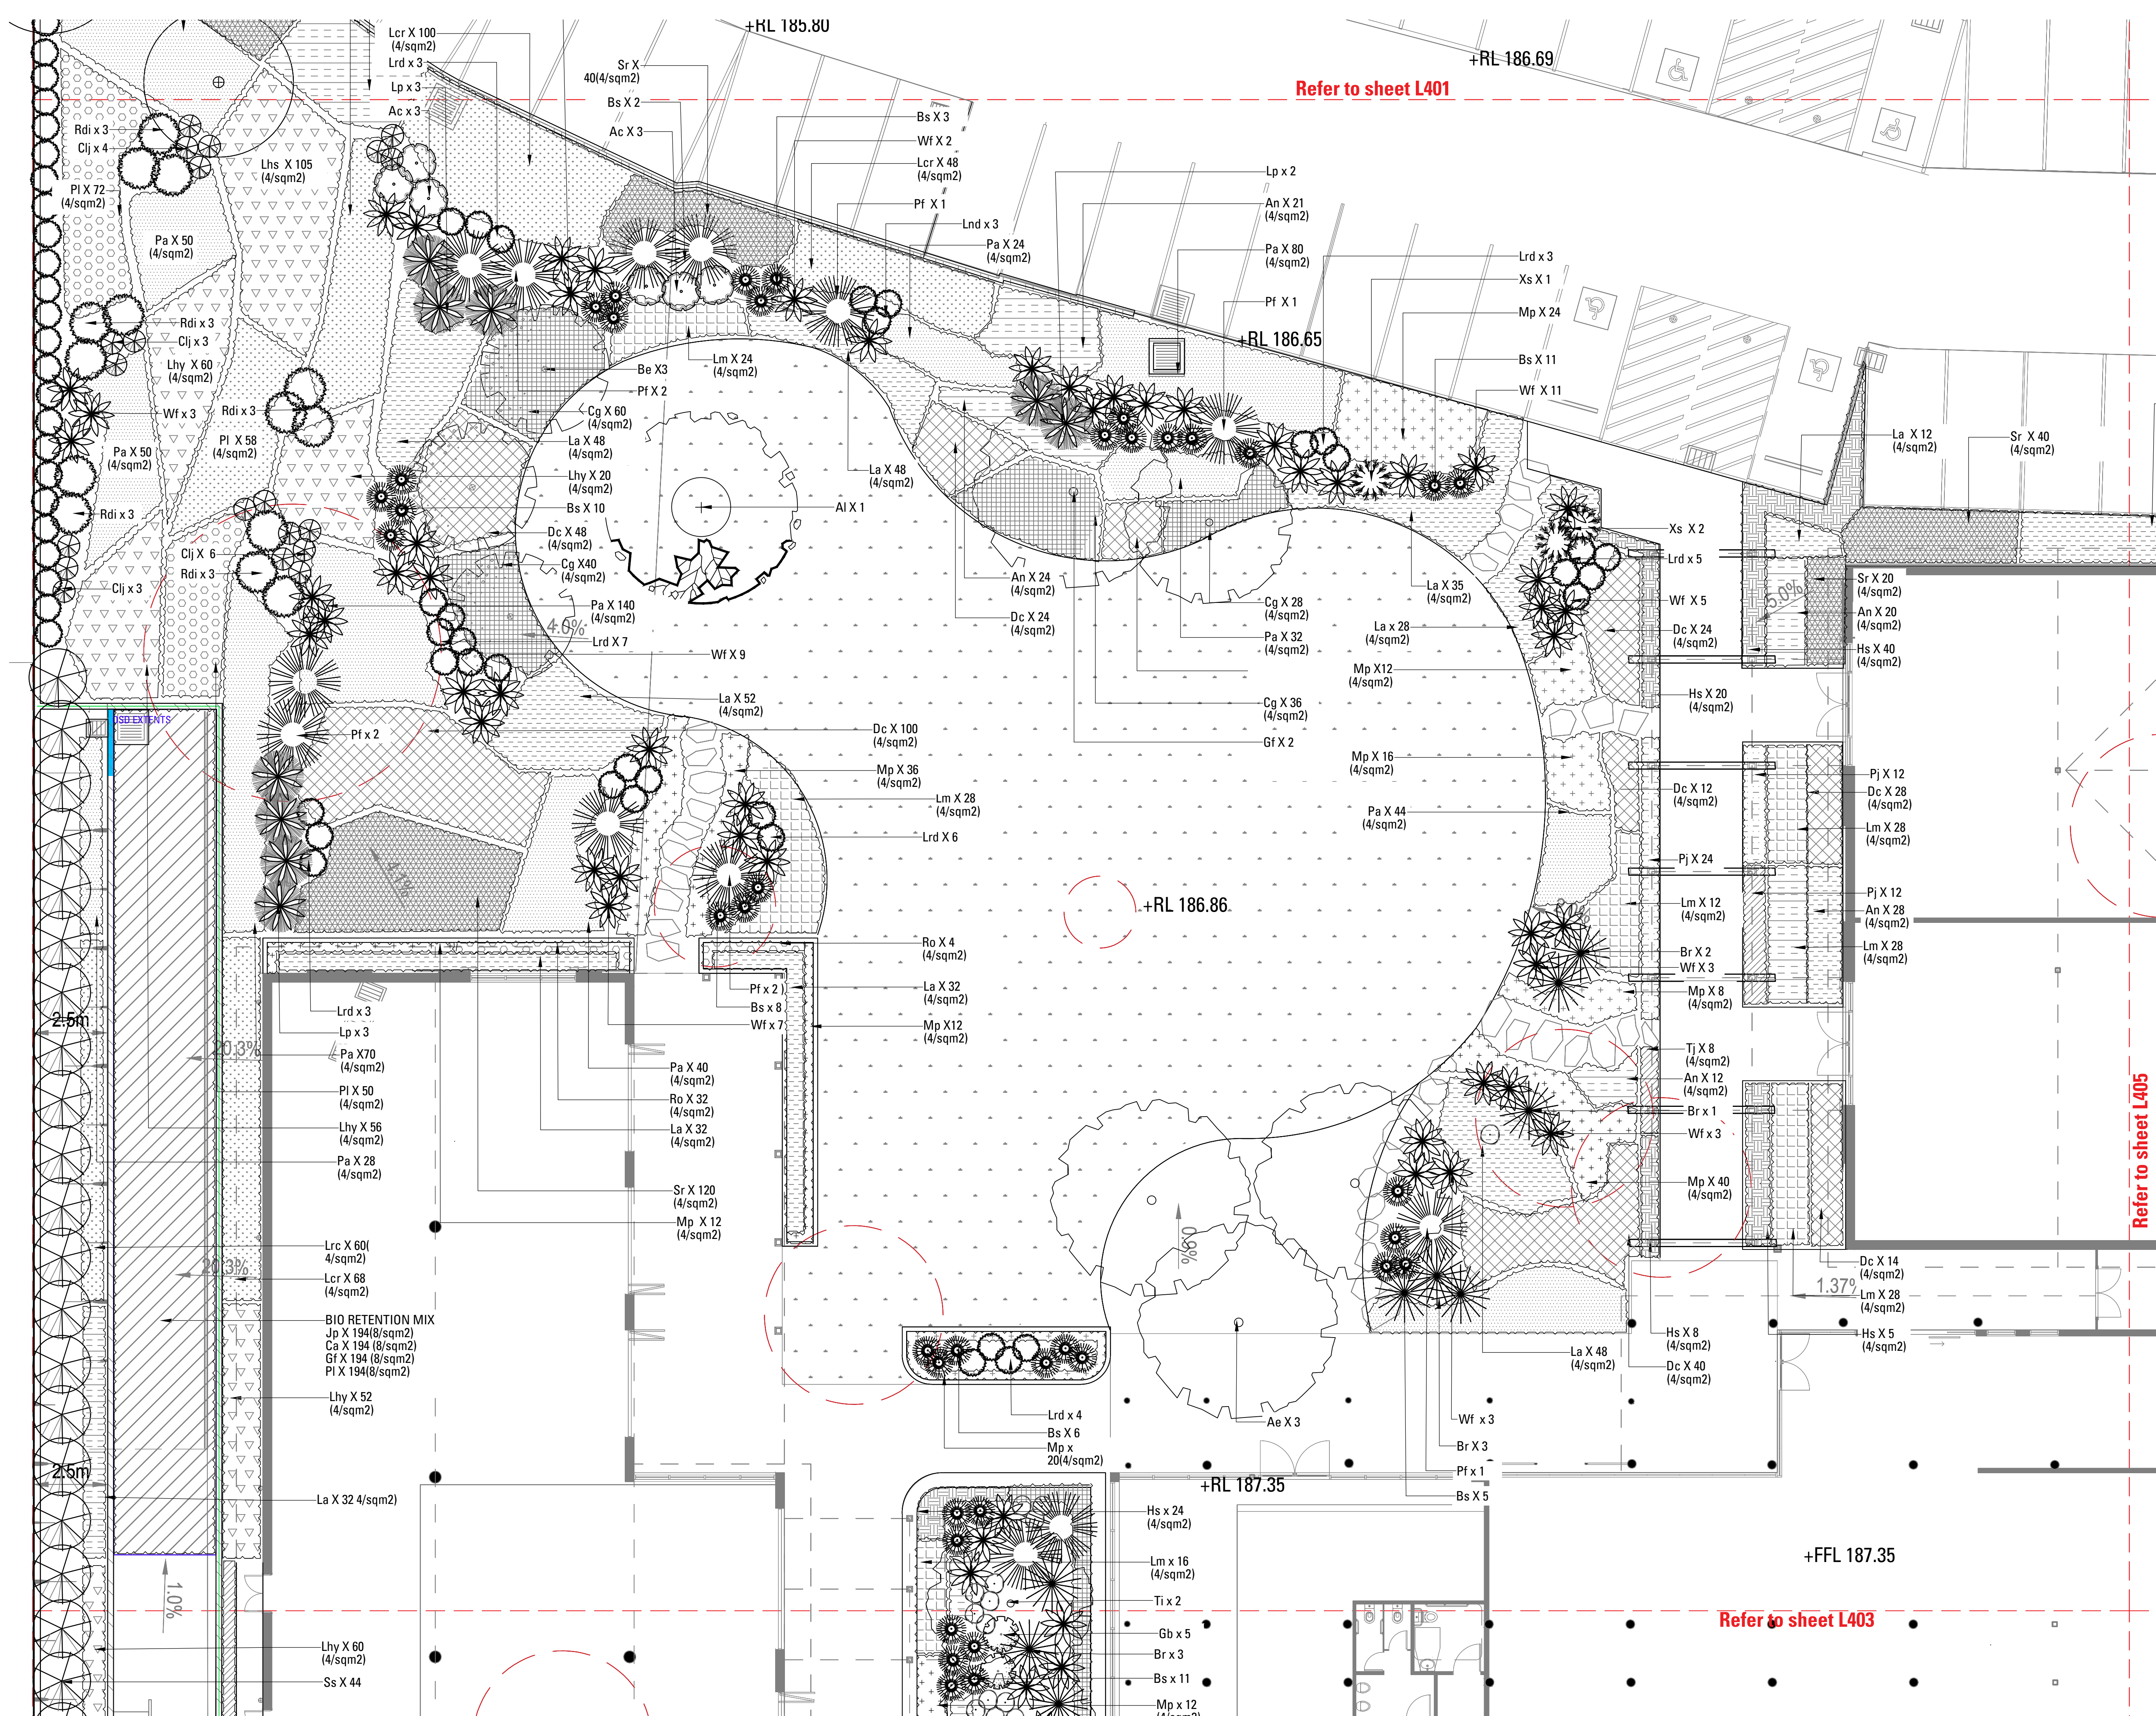


Copyright remains the property of Arcadia Design Group Pty Ltd. Use only figured dimensions. Any other required dimensions are to be referred to and supplied by the landscape architect. All discrepancies to be referred to the project manager and Arcadia Design Group Pty Ltd prior to construction. Ensure compliance with the Building Code of Australia and all relevant Australian Standards and Authority requirements.

LEGEND

- Proposed Trees
- Trees to be removed
- Trees to be retained
- Turf
- GRADING**
- RL** REDUCED LEVEL
- FFL** FINISHED FLOOR LEVEL

THIS PLAN IS TO BE READ IN CONJUNCTION WITH THE CONDITIONS OF DEVELOPMENT CONSENT
DA2023/0803

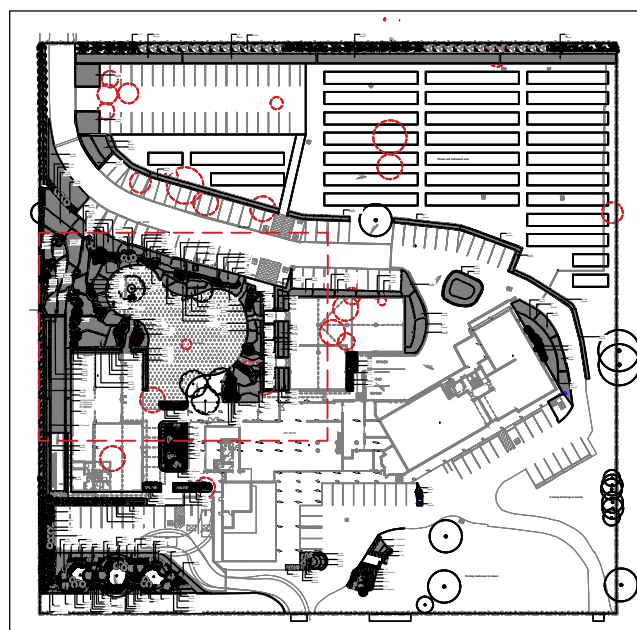

F	DA Submission	RC	NW	19.04.24
E	DA Submission	RC	NW	21.11.23
D	DA Submission	RC	NW	09.06.23
C	DA Submission	RC	NW	14.04.23
B	DA Submission	JT	NW	12.10.22
A	Draft Issue	JT	NW	23.09.22
Issue	Revision Description	Drawn	Check	Date

Not for Construction

Project
Hills Marketplace

Development Application

Client


Drawing No. L402
Drawing Name Softworks Plan

Job No. 22-839
Issue F
Scale 1:100 @ A1
22-839
F
1:100 @ A1

Sydney, Suite 75, Jones Bay Wharf, 26-32 Pirrama Road, Pyrmont NSW 2009
E: sydney@arcadia.com.au
T: 02 9571 2900
Brisbane, Suite 5a, 232 Adelaide Street, Brisbane QLD 4000
E: brisbane@arcadia.com.au
T: 07 3071 8000

ARCADIA

LEGEND

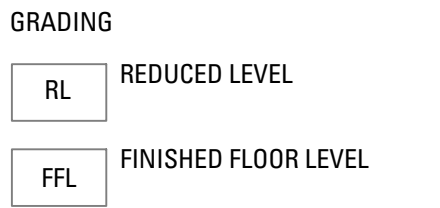

Not for Construction

Project

Hills Marketplace

Development Application

Client



Drawing No.
L403

Drawing Name
Softworks Plan

Job No. 22-839
Issue F
Scale
00 @ A1



Sydney, Suite 76, Jones Bay Wharf, 26-32 Pirrama Road, Pyrmont NSW 2009
E sydney@arcadiala.com.au
T 02 8571 2900

Brisbane, Suite 5a
232 Adelaide Street
Brisbane QLD 4000
E brisbane@arcadiala.com.au
T 07 3071 8000

ARCADIA

LEGEND

- Proposed Trees
- Trees to be removed
- Trees to be retained
- Turf


GRADING

- REDUCED LEVEL
- FINISHED FLOOR LEVEL



THIS PLAN IS TO BE READ IN
CONJUNCTION WITH
THE CONDITIONS OF DEVELOPMENT
CONSENT

DA2023/0803

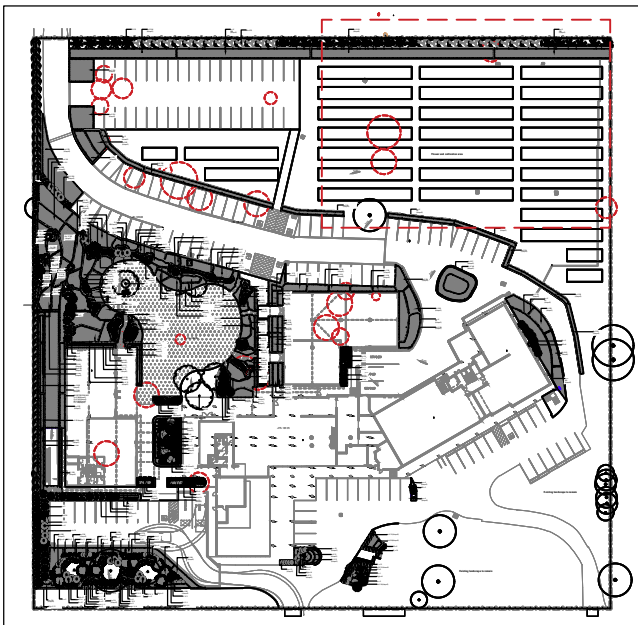

F	DA Submission	RC	NW	19.04.24
E	DA Submission	RC	NW	21.11.23
D	DA Submission	RC	NW	09.06.23
C	DA Submission	RC	NW	14.04.23
B	DA Submission	JT	NW	12.10.22
A	Draft Issue	JT	NW	23.09.22
Issue	Revision Description	Drawn	Check	Date

Not for Construction

Project

Hills Marketplace

Development Application

Client



Drawing No.
L404

Drawing Name
Softworks Plan

Job No.

22-839

Issue

F

Scale

1:100 @ A1





Sydney, Suite 76, Jones Bay Wharf, 26-32 Pirrama Road, Pyrmont NSW 2009
E sydney@arcadiaa.com.au
T 02 8571 2900

Brisbane, Suite 5a, 232 Adelaide Street, Brisbane QLD 4000
E brisbane@arcadiaa.com.au
T 07 3071 8000

ARCADIA

Refer to sheet L401

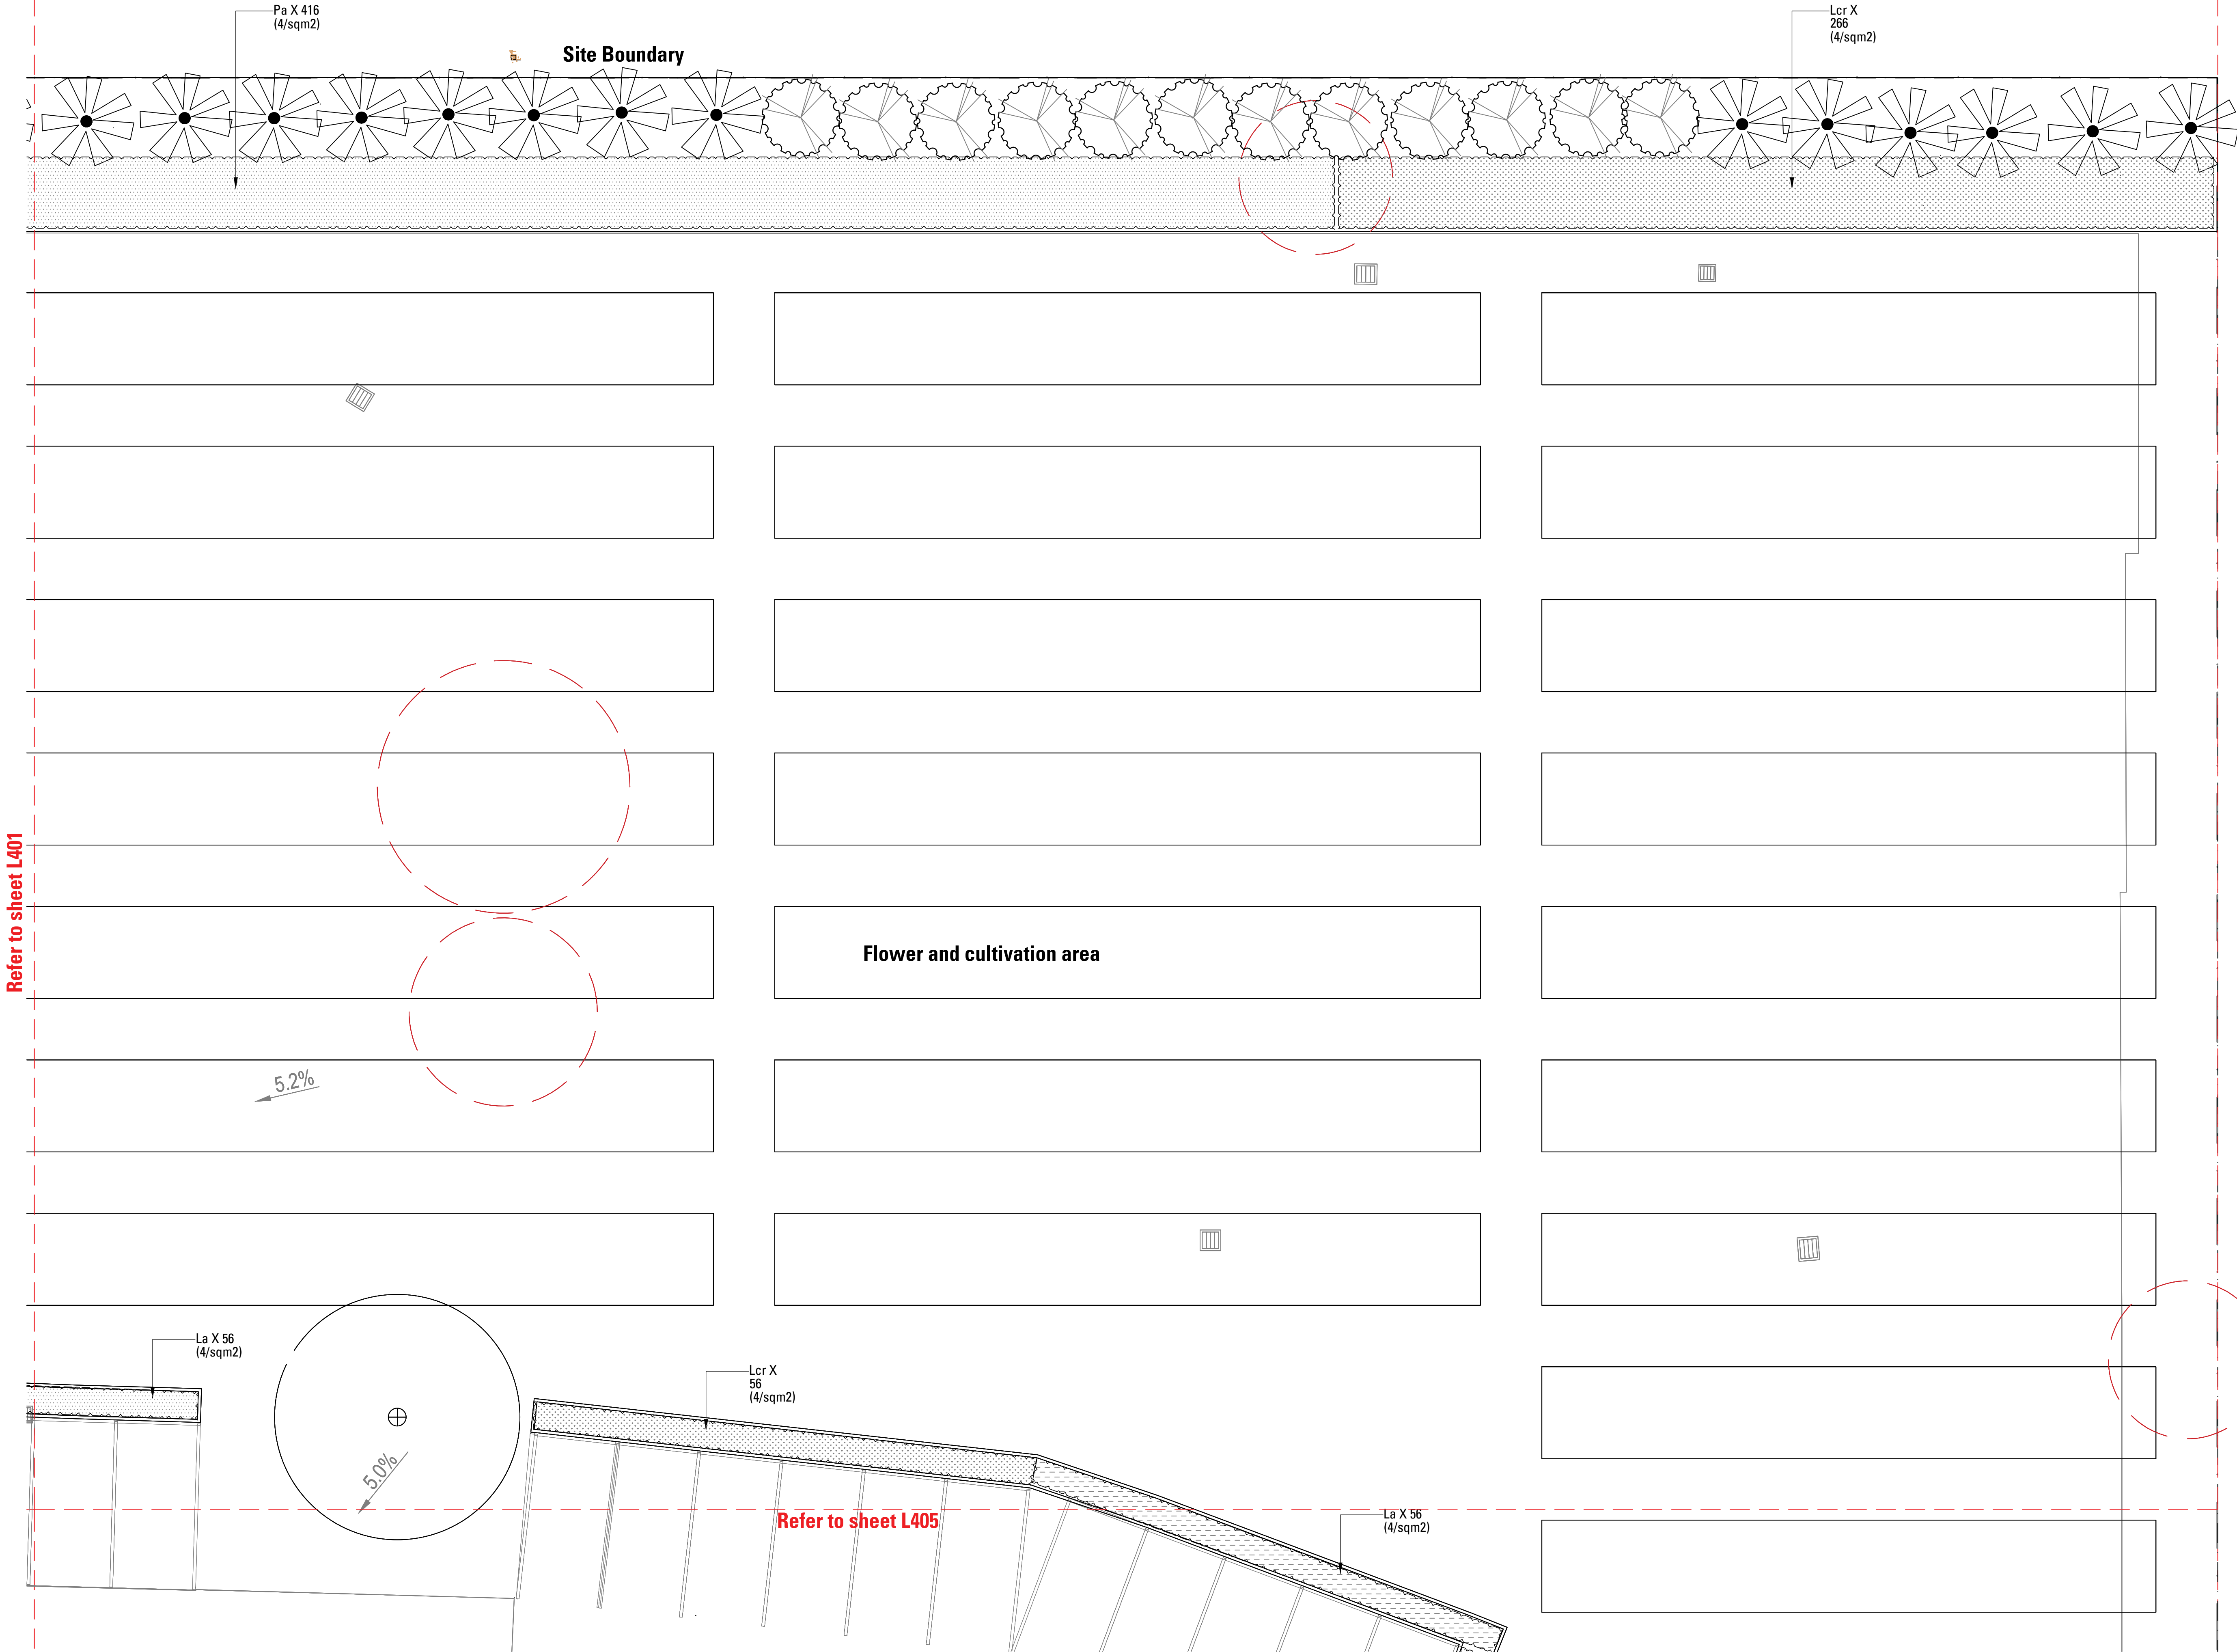

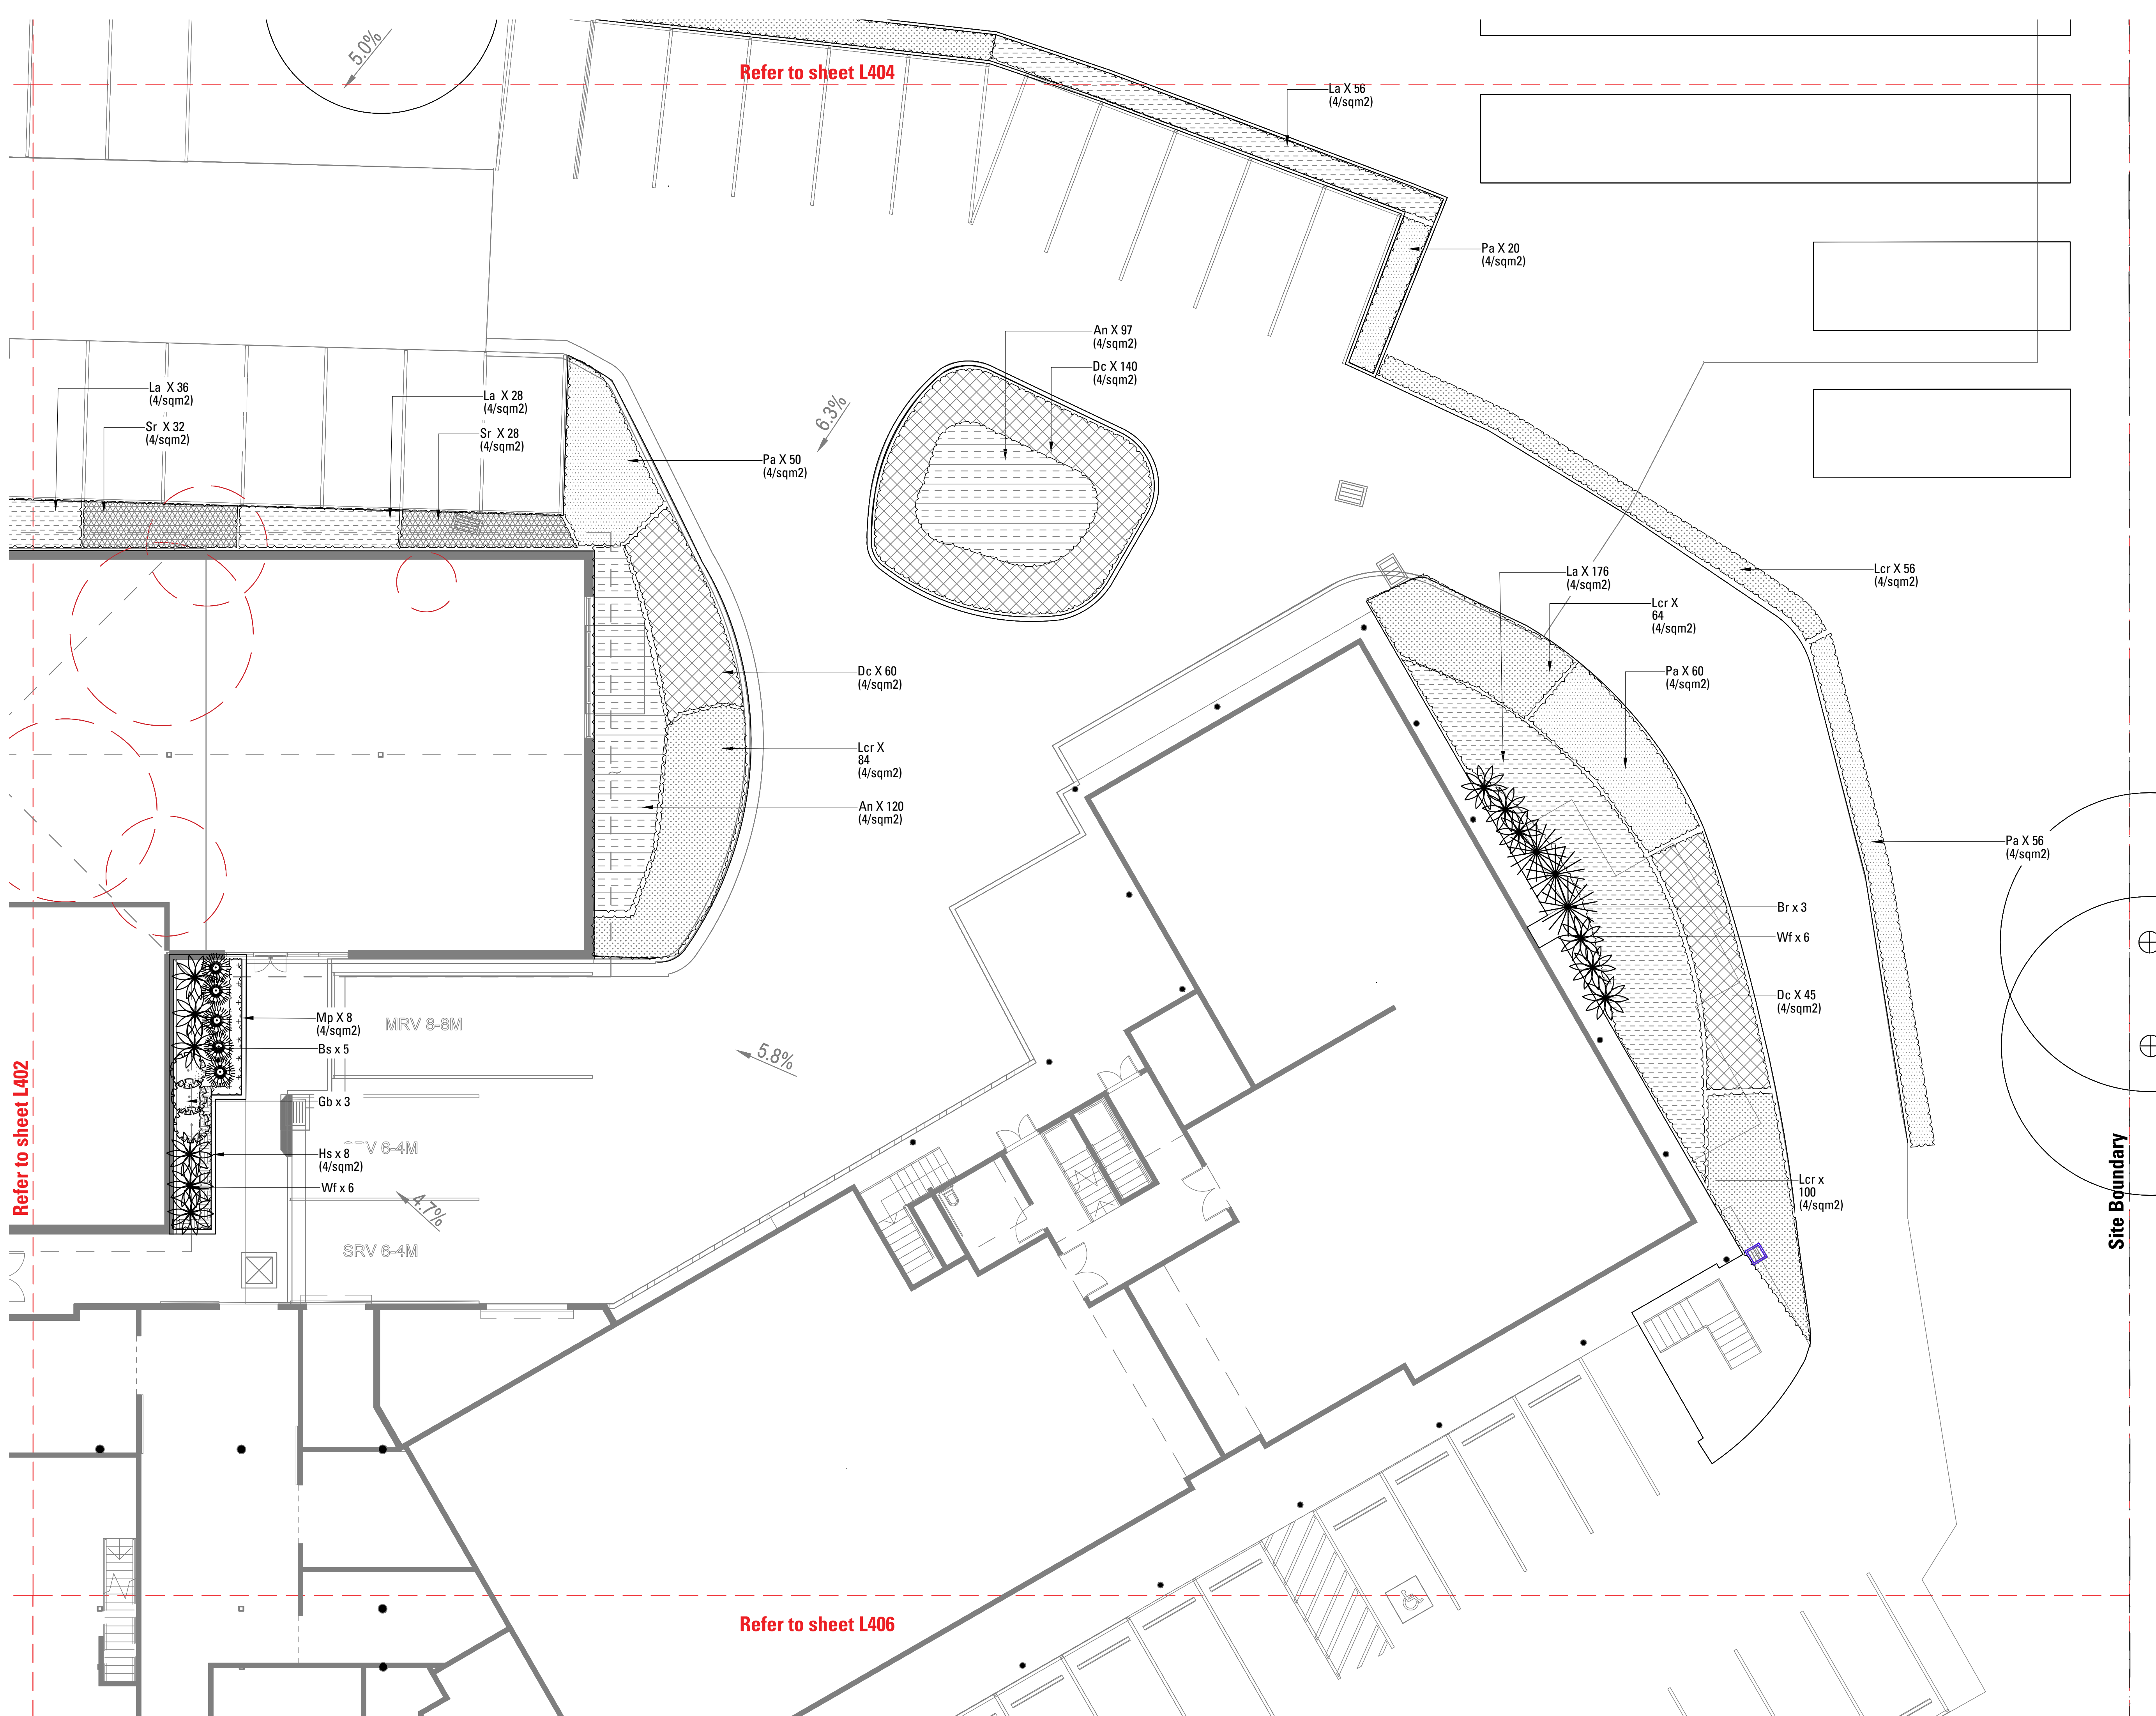

Copyright remains the property of Arcadia Design Group Pty Ltd. Use only figured dimensions. Any other required dimensions are to be referred to and supplied by the landscape architect. All discrepancies to be referred to the project manager and Arcadia Design Group Pty Ltd prior to construction. Ensure compliance with the Building Code of Australia and all relevant Australian Standards and Authority requirements.

LEGEND

- Proposed Trees
- Trees to be removed
- Trees to be retained
- Turf

GRADING


- REDUCED LEVEL
- FINISHED FLOOR LEVEL



northern
beaches
council

THIS PLAN IS TO BE READ IN
CONJUNCTION WITH
THE CONDITIONS OF DEVELOPMENT
CONSENT

DA2023/0803

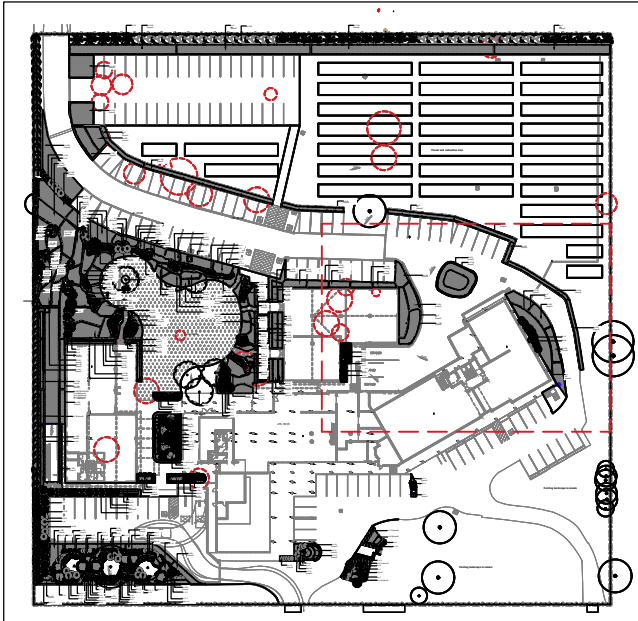

F	DA Submission	RC	NW	19.04.24
E	DA Submission	RC	NW	21.11.23
D	DA Submission	RC	NW	09.06.23
C	DA Submission	RC	NW	14.04.23
B	DA Submission	JT	NW	12.10.22
A	Draft Issue	JT	NW	23.09.22
Issue		Revision	Description	Drawn Check Date

Not for Construction

Project

Hills Marketplace

Development Application

Client



Drawing No.
L405

Drawing Name
Softworks Plan

Job No.

22-839

Issue

F

Scale


1:100 @ A1



Sydney, Suite 76, Jones Bay Wharf, 26-32 Pirrama Road, Pyrmont NSW 2009
E sydney@arcadiala.com.au
T 02 8571 2900

Brisbane, Suite 56, 232 Adelaide Street, Brisbane QLD 4000
E brisbane@arcadiala.com.au
T 07 3071 8000

ARCADIA

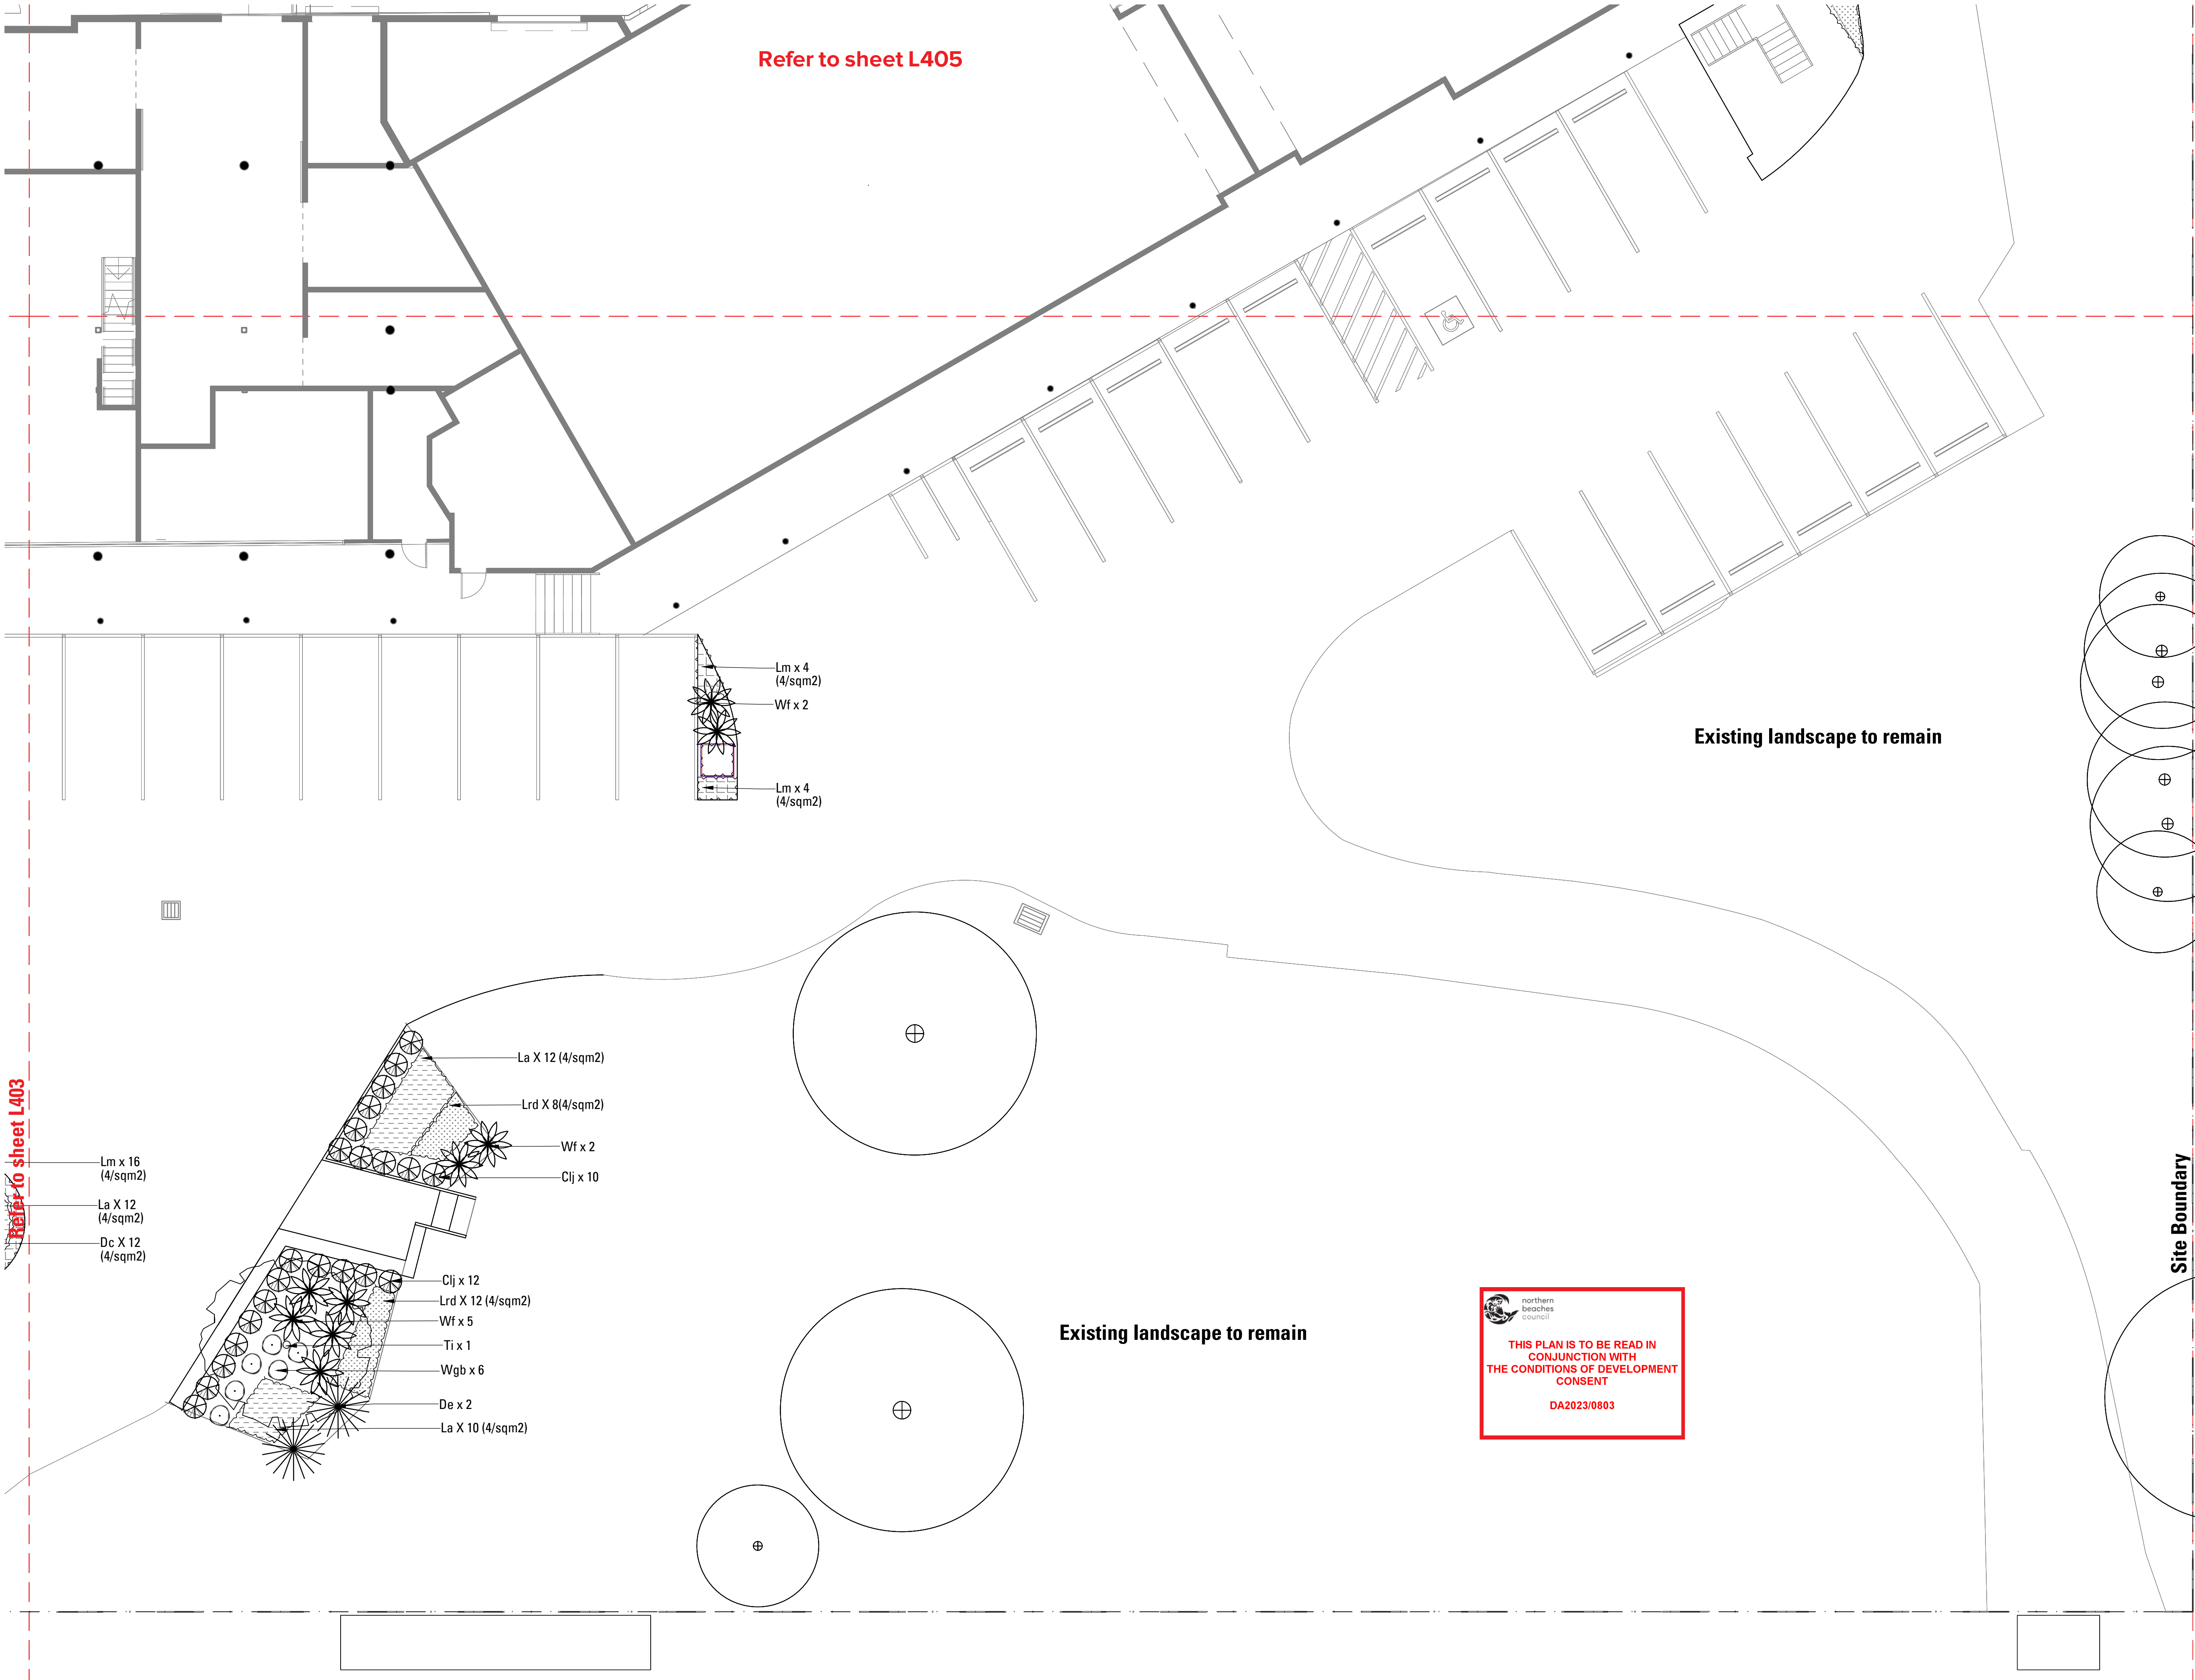


Copyright remains the property of Arcadia Design Group Pty Ltd. Use only figured dimensions. Any other required dimensions are to be referred to and supplied by the landscape architect. All discrepancies to be referred to the project manager and Arcadia Design Group Pty Ltd prior to construction. Ensure compliance with the Building Code of Australia and all relevant Australian Standards and Authority requirements.

LEGEND

- Proposed Trees
- Trees to be removed
- Trees to be retained
- Turf

GRADING

- REDUCED LEVEL
- FINISHED FLOOR LEVEL

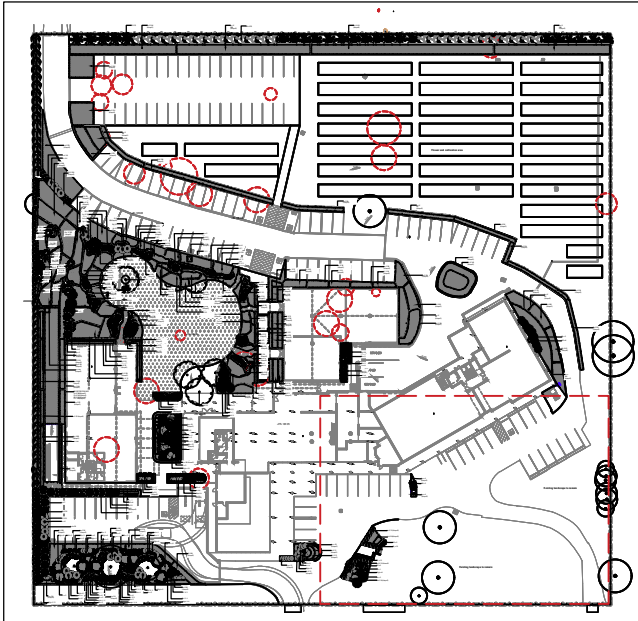

F	DA Submission	RC	NW	19.04.24	
E	DA Submission	RC	NW	21.11.23	
D	DA Submission	RC	NW	09.06.23	
C	DA Submission	RC	NW	14.04.23	
B	DA Submission	JT	NW	12.10.22	
A	Draft Issue	JT	NW	23.09.22	
Issue	Revision	Description	Drawn	Check	Date

Not for Construction

Project

Hills Marketplace

Development Application

Client



Drawing No.
L406

Drawing Name
Softworks Plan

Job No.

22-839

Issue

F

Scale




1:100 @ A1



Sydney, Suite 76, Jones Bay Wharf, 26-32 Pirrama Road, Pyrmont NSW 2009
E sydney@arcadia.com.au
T 02 8571 2900

Brisbane, Suite 5a, 232 Adelaide Street, Brisbane QLD 4000
E brisbane@arcadia.com.au
T 07 3071 8000



ARCADIA

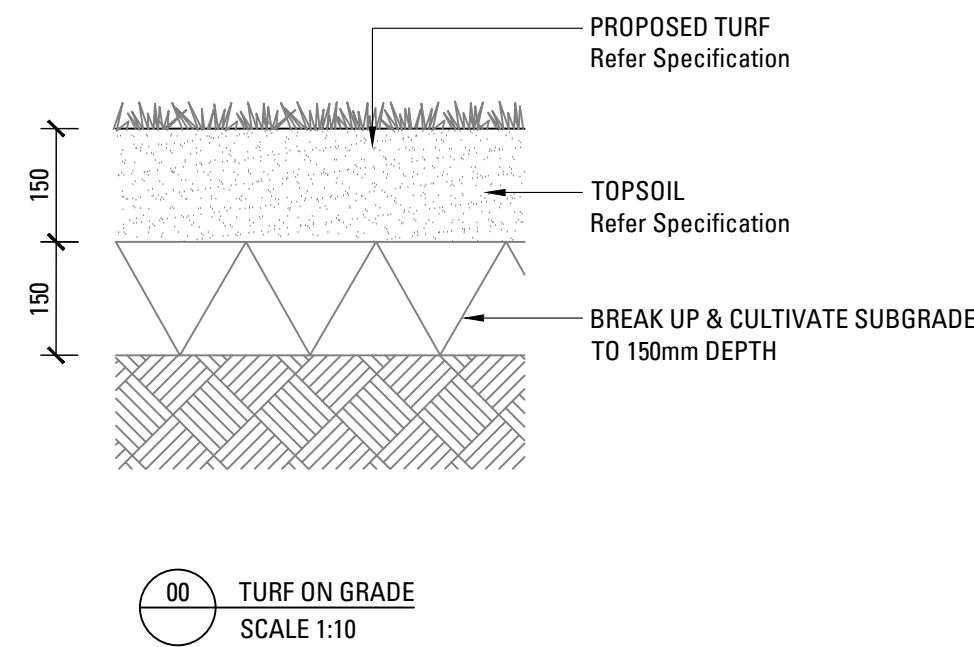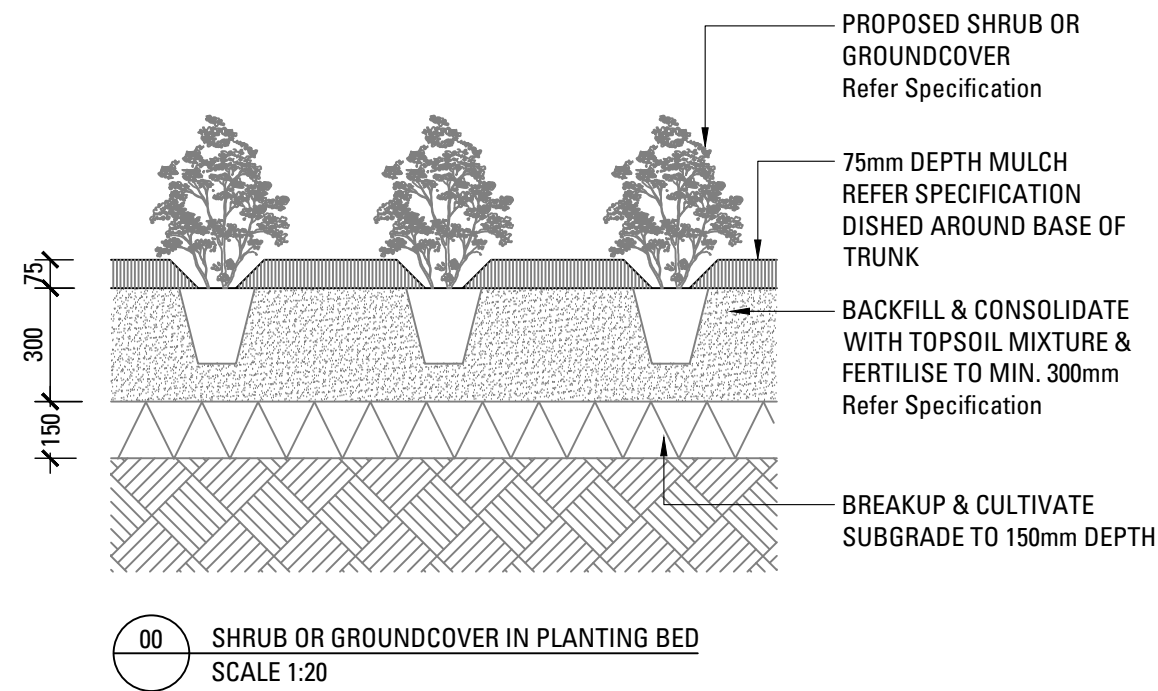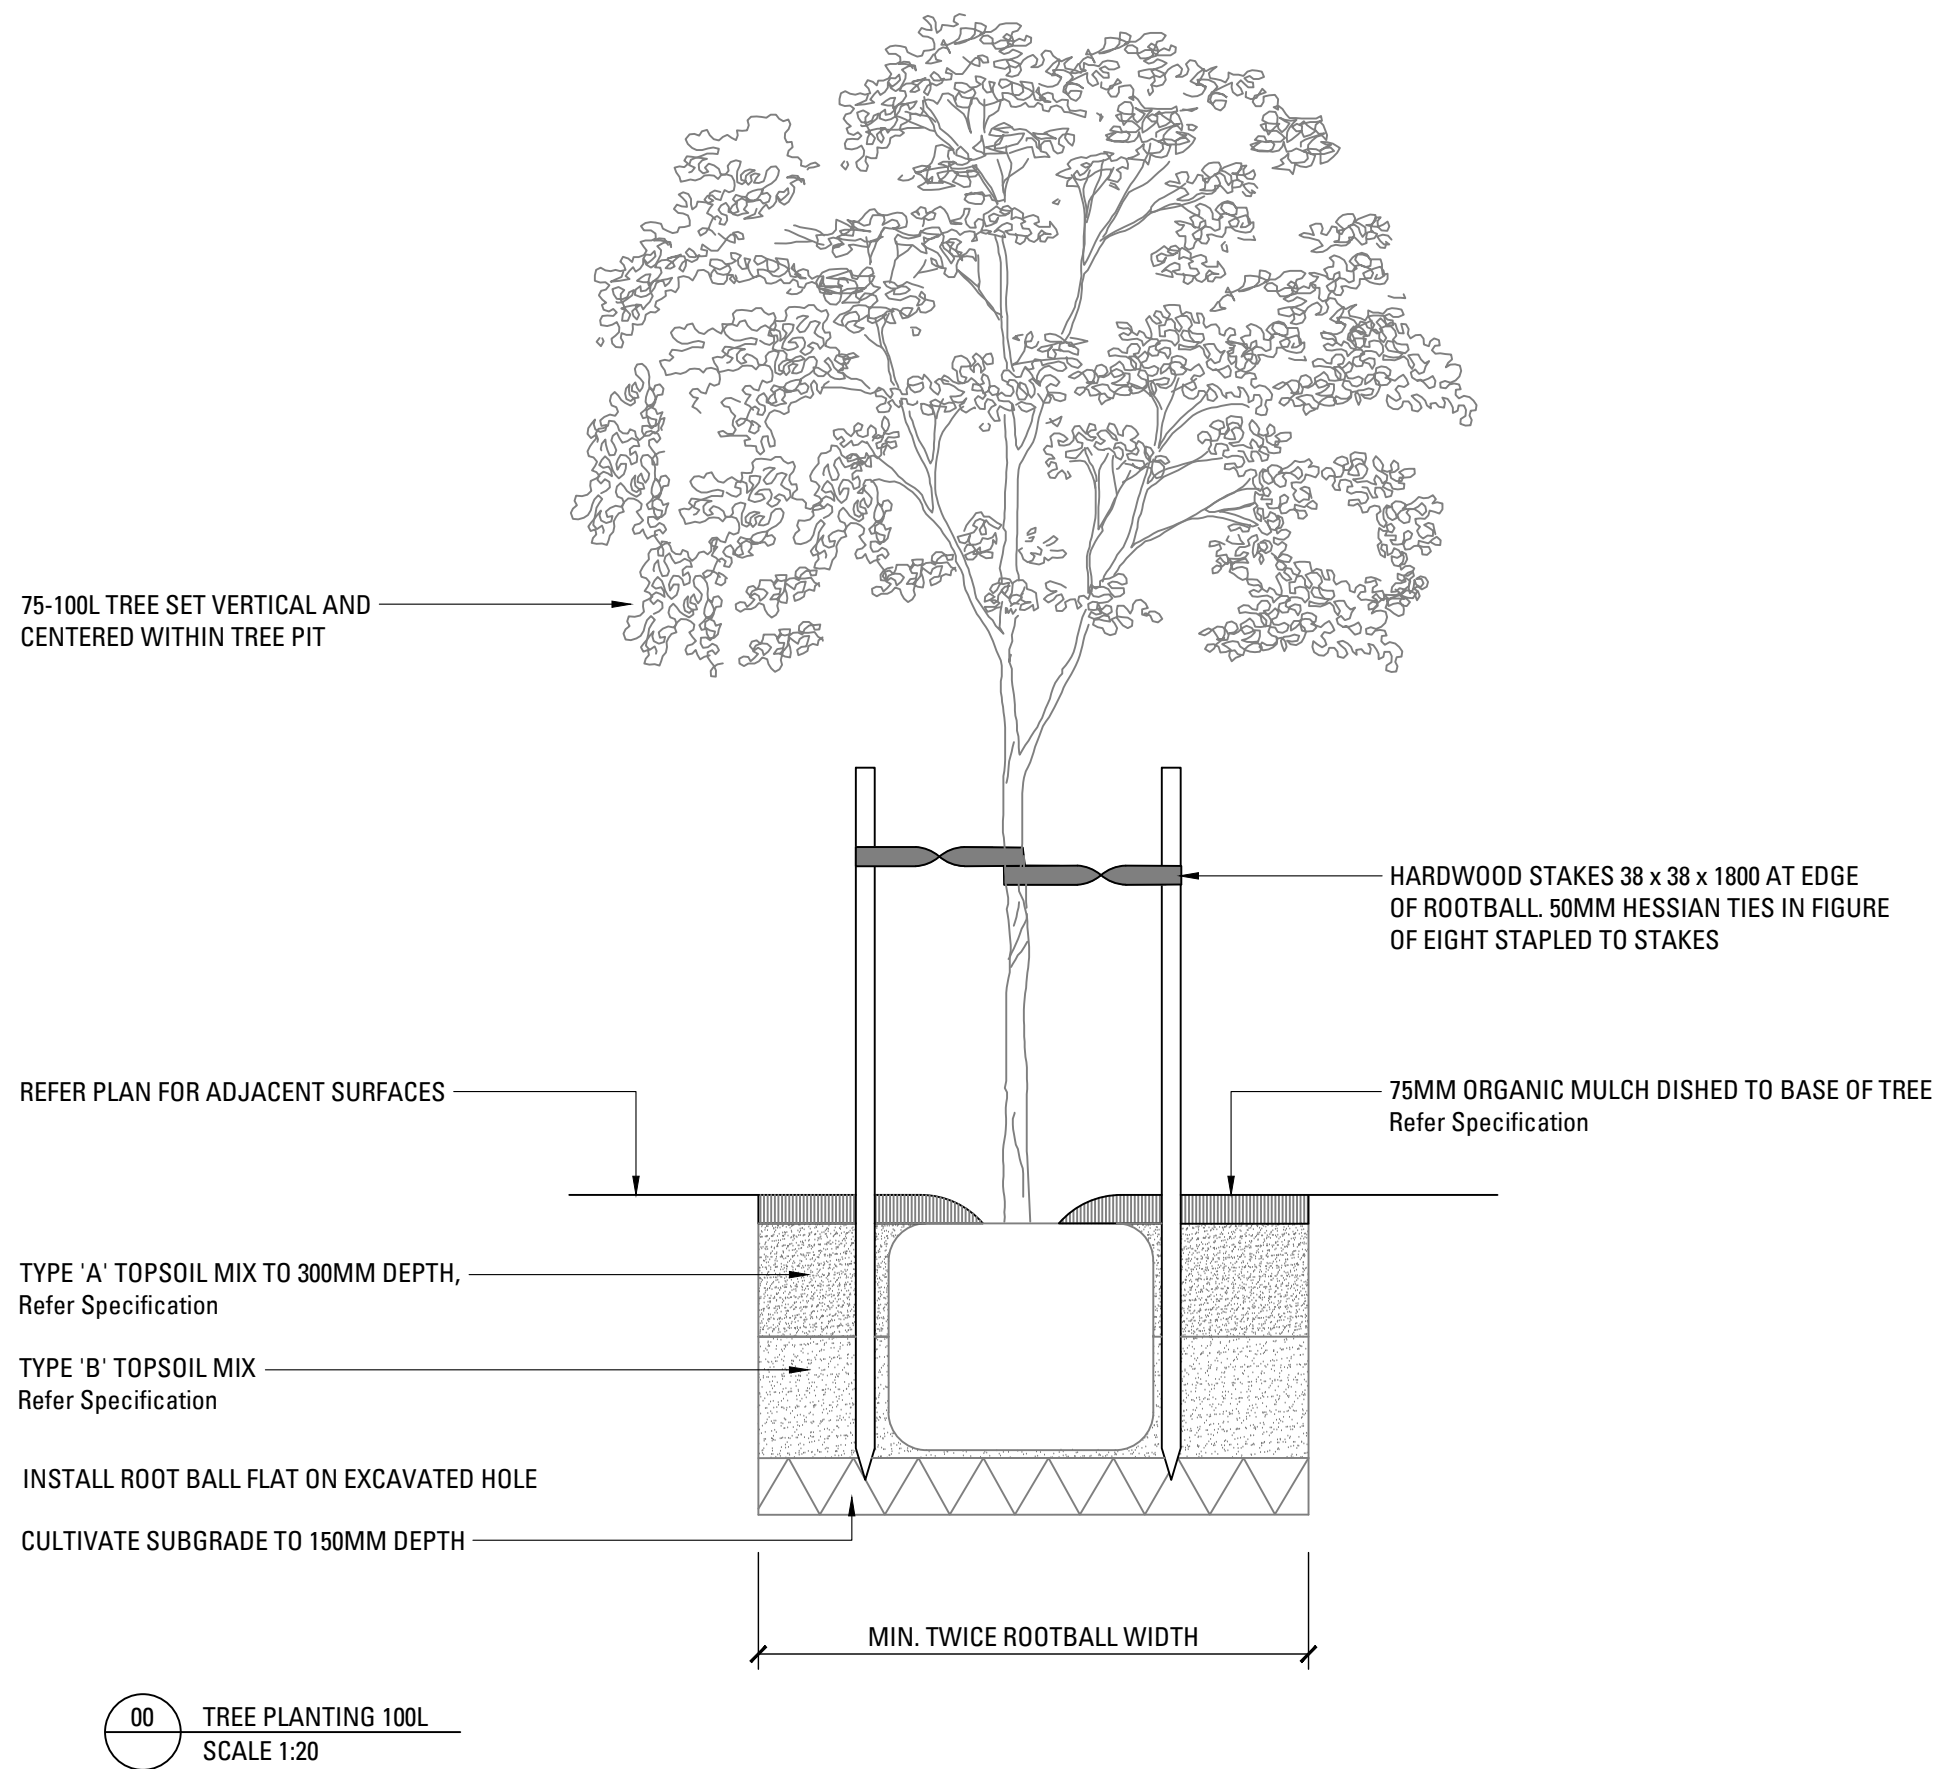

 northern beaches council

THIS PLAN IS TO BE READ IN CONJUNCTION WITH THE CONDITIONS OF DEVELOPMENT CONSENT

DA2023/0803

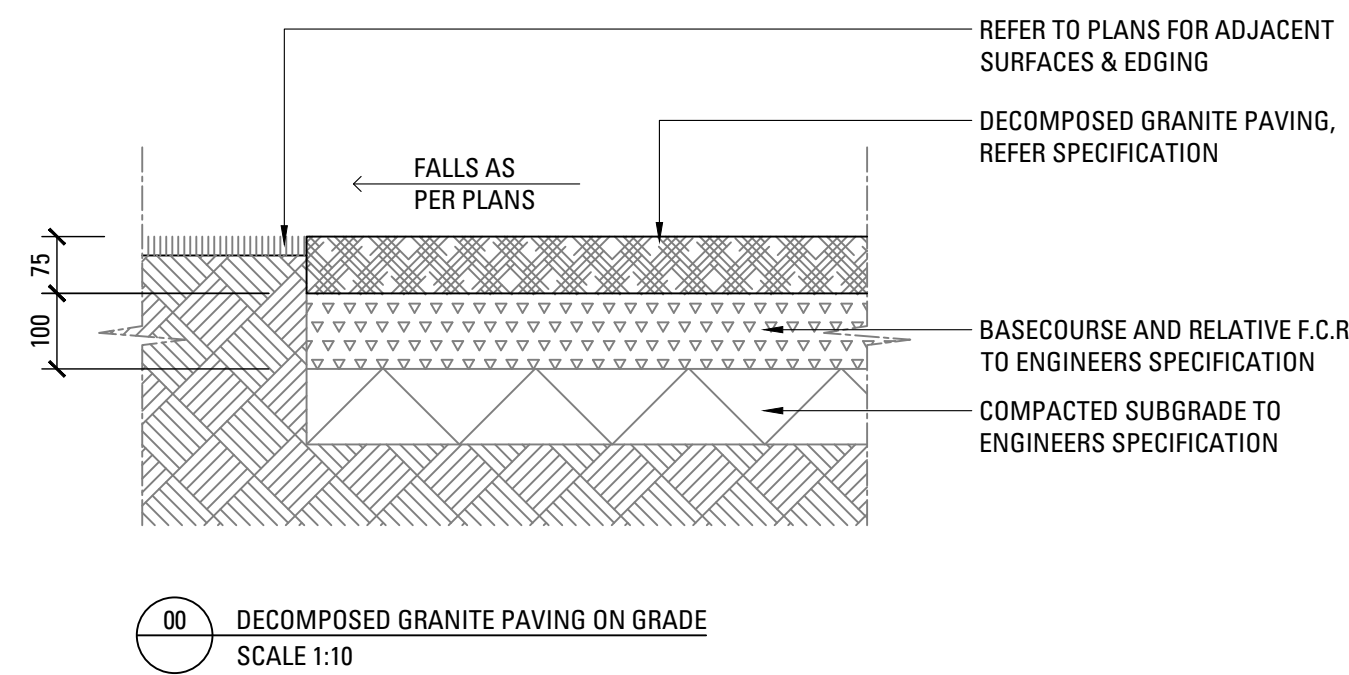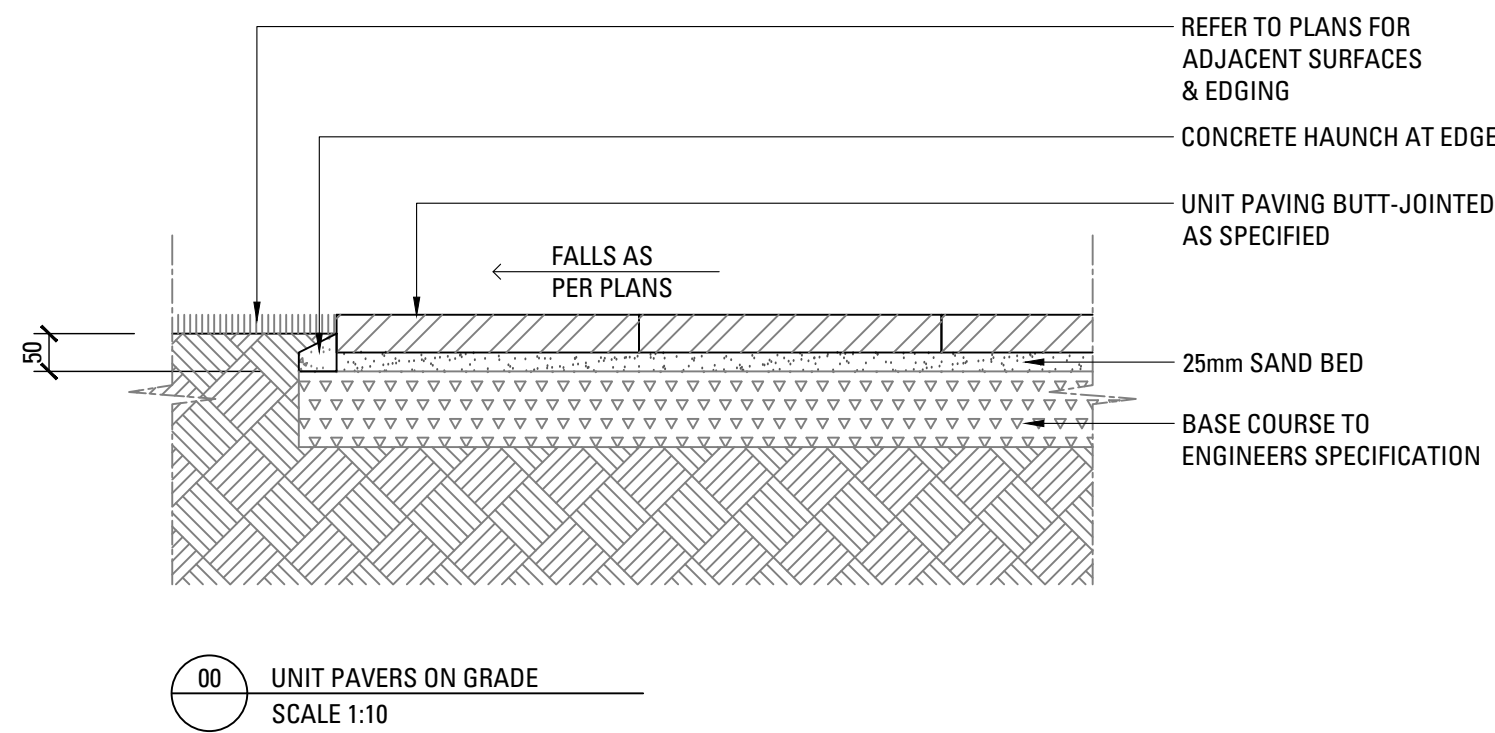

E	DA Submission	RC	NW	21.11.23
D	DA Submission	RC	NW	09.06.23
C	DA Submission	RC	NW	14.04.23
B	DA Submission	JT	NW	12.10.22
A	Draft Issue	JT	NW	23.09.22
Issue	Revision Description	Drawn	Check	Date

Not for Construction

Project

Hills Marketplace

Development Application

Client



Drawing No.
L601

Drawing Name
Typical Details

Job No. 22-839
Issue E
Scale

Sydney, Suite 76, Jones Bay Wharf, 26-32 Pirrama Road, Pyrmont NSW 2009
E sydney@arcadiala.com.au
T 02 8571 2900

Brisbane, Suite 5a, 232 Adelaide Street, Brisbane QLD 4000
E brisbane@arcadiala.com.au
T 07 3071 8000

ARCADIA

LANDSCAPE SPECIFICATION NOTES

SERVICES

BEFORE LANDSCAPE WORK IS COMMENCED THE LANDSCAPE CONTRACTOR IS TO ESTABLISH THE POSITION OF ALL SERVICE LINES AND ENSURE TREE PLANTING IS CARRIED OUT AT LEAST 3 METRES AWAY FROM THESE SERVICES. SERVICE LIDS, VENTS AND HYDRANTS SHALL BE LEFT EXPOSED AND NOT COVERED BY ANY LANDSCAPE FINISHES (TURFING, PAVING, GARDEN BEDS ETC.) FINISH ADJOINING SURFACES FLUSH WITH PIT LIDS.

ABORIST MANAGEMENT OF TREE PROTECTION

A QUALIFIED AND APPROVED ABORIST IS TO BE CONTRACTED TO UNDERTAKE OR MANAGE THE INSTALLATION OF PROTECTIVE FENCING, AND TO UNDERTAKE SUCH MEASURES AS HE DEEMS APPROPRIATE TO PRESERVE THE SUBJECT TREES TO BE RETAINED. THE ARBORIST IS TO BE RETAINED FOR THE ENTIRE CONTRACT PERIOD TO UNDERTAKE ONGOING MANAGEMENT AND REVIEW OF THE TREES.

DRAINAGE CELL AND FILTER FABRIC

FOR ON-SLAB AREAS INSTALL AN APPROVED 'DRAINAGE CELL' PRODUCT TO COMPREHENSIVELY COVER THE BOTTOM OF ALL PLANTERS. OVER DRAINAGE CELL TO ON-SLAB AREAS, A POLYFELT GEOTEXTILE LINING (AS SUPPLIED BY 'POLYFELT TS' OR APPROVED EQUIVALENT) IS TO BE INSTALLED TO COVER THE BOTTOM OF ALL PLANTERS, TURNED UP 300MM AND TAPED TO THE PLANTER SIDES TO ENSURE SOIL MIX DOES NOT ESCAPE INTO DRAINAGE OUTLETS/HOLES. INSTALL MIN. 50MM COARSE RIVER SAND OVER ALL GEOTEXTILE LINING PRIOR TO INSTALLATION OF SOIL MIX.

PLANTING MIXTURE

SHALL BE HOMOGENOUS BLEND OF SOIL AND ADDITIVES IN THE FOLLOWING PROPORTIONS:

EXISTING SITE SOIL IF SUITABLE OR

IMPORTED TOPSOIL 50%

COMPOST 30%

D/W SAND 20%

SOIL TESTING OF EXISTING SITE SOIL IS TO BE UNDERTAKEN TO ASSESS SUITABILITY OF USE AS PLANTING TOPSOIL AND COMPLIANCE WITH AUSTRALIAN STANDARDS.

MULCH APPLICATION

PLACE MULCH TO THE REQUIRED DEPTH, (REFER TO DRAWINGS) CLEAR OF PLANT STEMS, AND RAKE TO AN EVEN SURFACE FINISHING 25MM BELOW ADJOINING LEVELS. ENSURE MULCH IS WATERED IN AND TAMPED DOWN DURING INSTALLATION.

MULCH TYPE

PINE BARK: FROM MATURE TREES, GRADED IN SIZE FROM 15MM TO 30MM, FREE FROM WOOD SLIVERS. DARK BROWN IN COLOUR AND TEXTURE.

COMPOST

SHALL BE WELL ROTTED VEGETATIVE MATERIAL OR ANIMAL MANURE, OR OTHER APPROVED MATERIAL, FREE FROM HARMFUL CHEMICALS, GRASS AND WEED GROWTH AND WITH NEUTRAL PH. PROVIDE A CERTIFICATE OF PROOF OF PH UPON REQUEST.

PLANT MATERIAL

ALL PLANTS SUPPLIED ARE TO CONFORM WITH THOSE SPECIES LISTED IN THE PLANT SCHEDULE ON THE DRAWINGS. GENERALLY PLANTS SHALL BE VIGOROUS, WELL ESTABLISHED, HARDENED OFF, OF GOOD FORM CONSISTENT WITH SPECIES OR VARIETY, NOT SOFT OR FORCED, FREE FROM DISEASE OR INSECT PESTS WITH LARGE HEALTHY ROOT SYSTEMS AND NO EVIDENCE OF HAVING BEEN RESTRICTED OR DAMAGED. TREES SHALL HAVE A LEADING SHOOT. IMMEDIATELY REJECT DRIED OUT, DAMAGED OR UNHEALTHY PLANT MATERIAL BEFORE PLANTING. ALL STOCK IS TO BE CONTAINER GROWN FOR A MINIMUM OF SIX (6) MONTHS PRIOR TO DELIVERY TO SITE

FERTILISER MASS PLANTING AREAS:

FERTILISER SHALL BE 'NUTRICOTE' OR APPROVED EQUIVALENT IN GRANULE FORM INTENDED FOR SLOW RELEASE OF PLANT NUTRIENTS OVER A PERIOD OF APPROXIMATELY NINE MONTHS. THOROUGHLY MIX FERTILISER WITH PLANTING MIXTURE AT THE RECOMMENDED RATE, PRIOR TO INSTALLING PLANTS.

TURF

SHALL BE SIR WALTER BUFFALO. SHIRLEYS NO. 17 OR APPROVED EQUAL LAWN FOOD SHALL BE THOROUGHLY MIXED INTO THE TOPSOIL PRIOR TO PLACING TURF.

TREES IN GRASS AND SUPER ADVANCED TREES:

PELLETS SHALL BE IN THE FORM INTENDED TO UNIFORMLY RELEASE PLANT FOOD ELEMENTS FOR A PERIOD OF APPROXIMATELY NINE MONTHS EQUAL TO SHIRLEYS KOKEI PELLETS, ANALYSIS 6.3:1.8:2.9. KOKEI PELLETS SHALL BE PLACED AT THE TIME OF PLANTING TO THE BASE OF THE PLANT, 50MM MINIMUM FROM THE ROOT BALL AT A RATE OF TWO PELLETS PER 300MM OF TOP GROWTH TO A MAXIMUM OF 8 PELLETS PER TREE.

STAKING AND TYING

STAKES SHALL BE STRAIGHT HARDWOOD, FREE FROM KNOTS AND TWISTS, POINTED AT ONE END AND SIZED ACCORDING TO SIZE OF PLANTS TO BE STAKED.

A. 5-15 LITRE SIZE PLANT 1X(1200X25X25MM)

B. 35-75 LITRE SIZE PLANT 2X(1500X38X38MM)

C. 100-GREATER THAN 200LITRE 3X(1800X50X50MM)

TIES SHALL BE 50MM WIDE HESSIAN WEBBING OR APPROVED EQUIVALENT NAILED OR STAPLED TO STAKE. DRIVE STAKES A MINIMUM ONE THIRD OF THEIR LENGTH, AVOIDING DAMAGE TO THE ROOT SYSTEM, ON THE WINDWARD SIDE OF THE PLANT.

IRRIGATION SYSTEM

SUPPLY AN AUTOMATIC WATERING SYSTEM USING 'TORO IRRIGATION SYSTEM' OR SIMILAR APPROVED, WITH MICRO-JET SPRINKLER HEADS AND LOW DENSITY, RUBBER MODIFIED POLYPROPYLENE RETICULATION, TO INCLUDE FILTERS, BENDS JUNCTIONS, ENDS AND OTHER ANCILLARY EQUIPMENT. THE LANDSCAPER SHALL NOMINATE HIS SOURCE OF SUPPLY FOR THE WATERING SYSTEM AND OBTAIN APPROVAL FROM THE SUPERINTENDENT BEFORE PLACING ORDERS FOR EQUIPMENT OR SUPPLY.

A SCHEMATIC PLAN OF THE PROPOSED IRRIGATION SYSTEM IS TO BE PREPARED BY THE CONTRACTOR, SHOWING SOLENOIDS, PIPE DIAMETERS, AND ALL NOZZLE AND TRICKLE ATTACHMENT TYPES (INCLUDING SPRAY/HEAD ANGLE), FOR REVIEW BY THE SUPERINTENDENT PRIOR TO INSTALLATION

THE CONTRACTOR IS TO LIASE WITH THE HYDRAULIC ENGINEER AND COUNCIL AS NECESSARY, TO ENSURE THE IRRIGATION SYSTEM CONFORMS WITH ALL THE COUNCIL AND WATER BOARD CODES AND REQUIREMENTS.

PROVIDE AN AUTOMATIC CONTROLLER THAT PROVIDES FOR TWO WEEK SCHEDULING AND HOURLY MULTI-CYCLE OPERATION. THE CONTROLLER SHALL MANUAL OVERRIDE. PROGRAMMING SHALL BE UNDERTAKEN BY THE CONTRACTOR WHO SHALL ADVISE ON THE OPERATION OF THE SYSTEM.

PROVISION OF SECURE HOUSING FOR THE AUTOMATIC IRRIGATION CONTROLLER TO BE LOCATED IN ASSOCIATION WITH THE LANDSCAPE CONTRACTOR AND LOCATION CONFIRMED BY THE SUPERINTENDENT. WIRING TO CONNECT REMOTE SOLENOID LOCATIONS IS TO BE PROVIDED. THE CONTROLLER SHALL BE LOCATED IN A DRY PLACE, PROTECTED FROM THE WEATHER, AND ALL CABLE CONNECTIONS SHALL BE MADE WITH WATERPROOF CONNECTORS.

WATER SUPPLY POINTS TO BE SUPPLIED BY BUILDER.

IT SHALL BE THE CONTRACTOR'S RESPONSIBILITY TO ENSURE AND GUARANTEE SATISFACTORY OPERATION OF THE IRRIGATION SYSTEM.

AFTER THE SYSTEM HAS BEEN INSTALLED TO THE SATISFACTION OF THE SUPERINTENDENT, THE INSTALLATION SHALL BE TESTED UNDER KNOWN WORKING CONDITIONS. ACCEPTANCE OF THE INSTALLED PLANT AND EQUIPMENT SHALL BE SUBJECT TO THESE BEING SATISFACTORY.

TREATED PINE TIMBER EDGING

TIMBER EDGE: 100 X 25MM CCA TREATED RADIATA PINE TIMBER STAKES: 50 X 50 X 500MM CCA TREATED RADIATA PINE-SHARPENED AT ONE END. INSTALL IN LOCATIONS SHOWN ON THE DRAWINGS FLUSH TO FINISHED SURFACE LEVELS.

TURF

TURF ALL LANDSCAPE AREAS AS SHOWN ON THE LANDSCAPE DRAWINGS. TURF IS TO HAVE AN EVEN THICKNESS OF NOT LESS THAN 25MM. OBTAIN TURF FROM AN APPROVED GROWER. FURNISH A WARRANTY FROM THE GROWER THAT THE TURF IS FREE FROM WEEDS AND OTHER FOREIGN MATTER. DELIVER TURF TO THE SITE WITHIN 24 HOURS OF BEING CUT, AND LAY IT WITHIN 24 HOURS OF BEING DELIVERED.

TO PREPARE GRADED AREAS TO RECEIVE TURF, EXCAVATE THE AREA AND CULTIVATE SO AS TO ALLOW FOR IMPORTING OF 100MM OF TURF UNDERLAY SOIL. REMOVE ALL STONES OVER 50MM Ø AND REMOVE ALL WEEDS AND FOREIGN MATTER. SPREAD SOIL MIX A.B.S TO A DEPTH OF 100MM AND GRADE TO APPROPRIATE LEVELS TO ACHIEVE GENERAL EVEN GRADES TO DRAINAGE OUTLETS INSTALLED BY OTHERS.

LAY THE TURF ALONG THE LAND CONTOURS WITH STAGGERED, CLOSE BUTTED JOINTS, SO THAT THE FINISHED TURF SURFACE IS FLUSH WITH ADJACENT FINISHED SURFACES OF PAVING AND THE LIKE. AS SOON AS PRACTICABLE AFTER LAYING, ROLL THE TURF WITH A ROLLER WEIGHING NOT MORE THAN 90KG PER METRE OF WIDTH FOR SANDY OR LIGHT SOILS.

WATER AS NECESSARY TO KEEP THE SOIL MOIST TO A DEPTH OF 100MM. PROTECT NEWLY TURFED AREAS AGAINST TRAFFIC UNTIL GRASS IS ESTABLISHED. FERTILISE TWO WEEKS AFTER LAYING FERTILISE A.B.S

'TOP DRESS' THE TURF WHEN IT IS ESTABLISHED TO A DEPTH OF 10MM WITH COARSE WASHED RIVER SAND. RUB THE DRESSING WELL INTO THE JOINTS AND CORRECT ANY UNEVENNESS IN THE TURF SURFACES.

LANDSCAPE MAINTENANCE PROGRAM

MAINTENANCE SHALL MEAN THE CARE AND MAINTENANCE OF THE LANDSCAPE WORKS BY ACCEPTED HORTICULTURAL PRACTICE AS RECTIFYING ANY DEFECTS THAT BECOME APPARENT IN THE LANDSCAPE WORKS UNDER NORMAL USE. THIS SHALL INCLUDE, BUT SHALL NOT BE LIMITED TO, WATERING, MOWING, FERTILISING, RESEEDING, RETURFING, WEEDING, PEST AND DISEASE CONTROL, STAKING AND TYING, REPLANTING, CULTIVATION, PRUNING, AERATING, RENOVATING, TOP DRESSING, MAINTAINING THE SITE IN A NEAT AND TIDY CONDITION AS FOLLOWS:-

GENERAL

THE LANDSCAPE CONTRACTOR SHALL MAINTAIN THE LANDSCAPE WORKS FOR THE TERM OF THE MAINTENANCE (OR PLANT ESTABLISHMENT) PERIOD TO THE SATISFACTION OF THE COUNCIL. THE LANDSCAPE CONTRACTOR SHALL ATTEND TO THE SITE ON A WEEKLY BASIS. THE MAINTENANCE PERIOD SHALL COMMENCE AT PRACTICAL COMPLETION AND CONTINUE FOR A PERIOD OF TWENTY SIX (26) WEEKS.

WATERING

GRASS, TREES AND GARDEN AREAS SHALL BE WATERED REGULARLY SO AS TO ENSURE CONTINUOUS HEALTHY GROWTH.

RUBBISH REMOVAL

DURING THE TERM OF THE MAINTENANCE PERIOD THE LANDSCAPE CONTRACTOR SHALL REMOVE RUBBISH THAT MAY OCCUR AND REOCCUR THROUGHOUT THE MAINTENANCE PERIOD. THIS WORK SHALL BE CARRIED OUT REGULARLY SO THAT AT WEEKLY INTERVALS THE AREA MAY BE OBSERVED IN A COMPLETELY CLEAN AND TIDY CONDITION.

REPLACEMENTS

THE LANDSCAPE CONTRACTOR SHALL REPLACE ALL PLANTS THAT ARE MISSING, UNHEALTHY OR DEAD AT THE LANDSCAPE CONTRACTOR'S COST. REPLACEMENTS SHALL BE OF THE SAME SIZE, QUALITY AND SPECIES AS THE PLANT THAT HAS FAILED UNLESS OTHERWISE DIRECTED BY THE LANDSCAPE ARCHITECT. REPLACEMENTS SHALL BE MADE ON A CONTINUING BASIS NOT EXCEEDING TWO (2) WEEKS AFTER THE PLANT HAS DIED OR IS SEEN TO BE MISSING.

STAKES AND TIES

THE LANDSCAPE CONTRACTOR SHALL REPLACE OR ADJUST PLANT STAKES, AND TREE GUARDS AS NECESSARY OR AS DIRECTED BY THE LANDSCAPE ARCHITECT. REMOVE STAKES AND TIES AT THE END OF THE MAINTENANCE PERIOD IF SO DIRECTED.

PRUNING

TREES AND SHRUBS SHALL BE PRUNED AS DIRECTED BY THE LANDSCAPE ARCHITECT. PRUNING WILL BE DIRECTED AT THE MAINTENANCE OF THE DENSE FOLIAGE OR MISCELLANEOUS PRUNING AND BENEFICIAL TO THE CONDITION OF THE PLANTS. ANY DAMAGED GROWTH SHALL BE PRUNED. ALL PRUNED MATERIAL SHALL BE REMOVED FROM THE SITE.

MULCHED SURFACES

ALL MULCHED SURFACES SHALL BE MAINTAINED IN A CLEAN AND TIDY CONDITION AND BE REINSTATED IF NECESSARY TO ENSURE THAT A DEPTH OF 75MM IS MAINTAINED. ENSURE MULCH IS KEPT CLEAR OF PLANT STEMS AT ALL TIMES.

PEST AND DISEASED CONTROL

THE LANDSCAPE CONTRACTOR SHALL SPRAY AGAINST INSECT AND FUNGUS INFESTATION WITH ALL SPRAYING TO BE CARRIED OUT IN ACCORDANCE WITH THE MANUFACTURER'S DIRECTIONS. REPORT ALL INSTANCES OF PESTS AND DISEASES (IMMEDIATELY THAT THEY ARE DETECTED) TO THE LANDSCAPE ARCHITECT.

GRASS AND TURF AREAS

THE LANDSCAPE CONTRACTOR SHALL MAINTAIN ALL GRASS AND TURF AREAS BY WATERING, WEEDING, DRESSING, ROLLING, MOWING, TRIMMING OR OTHER OPERATIONS AS NECESSARY. SEED AND TURF SPECIES SHALL BE THE SAME AS THE ORIGINAL SPECIFIED MIXTURE. GRASS AND TURF AREAS SHALL BE SPRAYED WITH APPROVED SELECTIVE HERBICIDE AGAINST BROAD LEAFED WEEDS AS REQUIRED BY THE LANDSCAPE ARCHITECT AND IN ACCORDANCE WITH THE MANUFACTURER'S DIRECTIONS. GRASS AND TURF AREAS SHALL BE FERTILISED ONCE A YEAR IN AUTUMN WITH 'DYNAMIC LIFTER' FOR LAWNS AT A RATE OF 20KG PER 100M2. FERTILISER SHALL BE WATERED IN IMMEDIATELY AFTER APPLICATION. IRREGULARITIES IN THE GRASS AND TURF SHALL BE WATERED IN IMMEDIATELY AFTER APPLICATION. GRASS AND TURF AREAS SHALL BE KEPT MOWN TO MAINTAIN A HEALTHY AND VIGOROUS SWARD. MOWING HEIGHT: 30-50MM.

WEED ERADICATION

ERADICATE WEEDS BY ENVIRONMENTALLY ACCEPTABLE METHODS USING A NON-RESIDUAL GLYPHOSATE HERBICIDE (EG. 'ROUNDUP') IN ANY OF ITS REGISTERED FORMULAE, AT THE RECOMMENDED MAXIMUM RATE. REGULARLY REMOVE BY HAND, WEED GROWTH THAT MAY OCCUR OR RECUR THROUGHOUT GRASSED, PLANTED AND MULCHED AREAS. REMOVE WEED GROWTH FROM AN AREA 750MM DIAMETER AROUND THE BASE OF TREES IN GRASSED AREAS. CONTINUE ERADICATION THROUGHOUT THE COURSE OF THE WORKS AND DURING THE MAINTENANCE PERIOD.

SOIL SUBSIDENCE

ANY SOIL SUBSIDENCE OR EROSION WHICH MAY OCCUR AFTER THE SOIL FILLING AND PREPARATION OPERATIONS SHALL BE MADE GOOD BY THE LANDSCAPE CONTRACTOR AT NO COST TO THE CLIENT.



E	DA Submission	RC	NW	21.11.23
D	DA Submission	RC	NW	09.06.23
C	DA Submission	RC	NW	14.04.23
B	DA Submission	JT	NW	12.10.22
A	Draft Issue	JT	NW	23.09.22

Issue	Revision	Description	Drawn	Check	Date
-------	----------	-------------	-------	-------	------

Not for Construction

Project

Hills Marketplace

Development Application

Client



Drawing No. L701	Drawing Name Landscape Notes
---------------------	---------------------------------

Job No.	22-839
Issue	E
Scale	

Sydney, Suite 76, Jones Bay Wharf, 26-32 Pirrama Road, Pyrmont NSW 2009
E sydney@arcadiala.com.au
T 02 8571 2900

Brisbane, Suite 5a 232 Adelaide Street, Brisbane QLD 4000
E brisbane@arcadiala.com.au
T 07 3071 9800

