

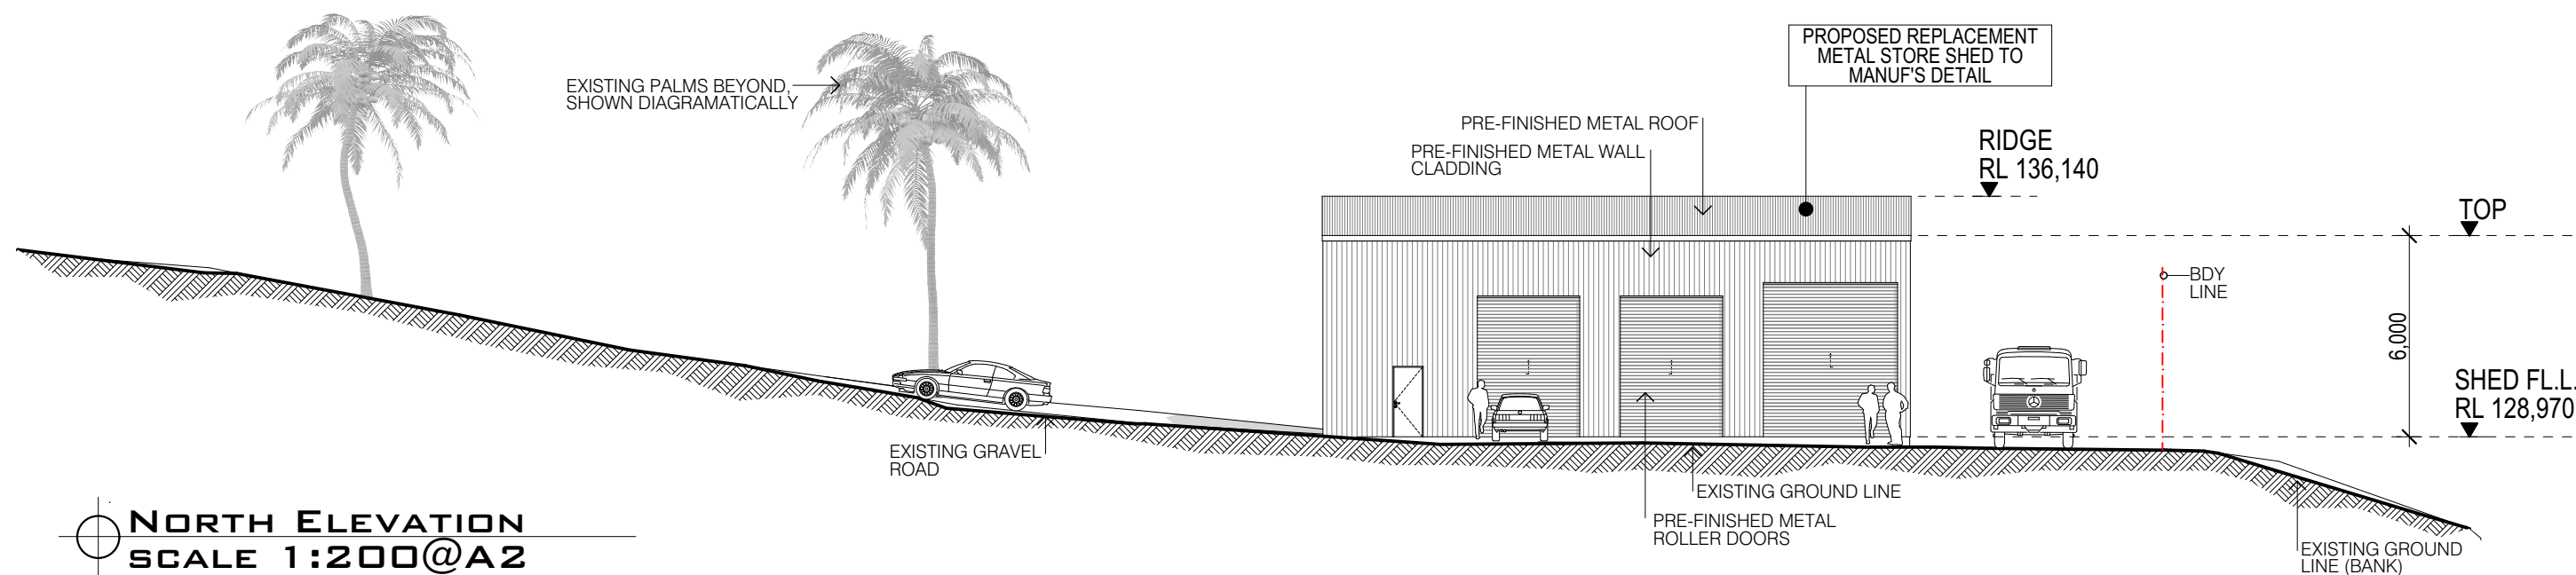
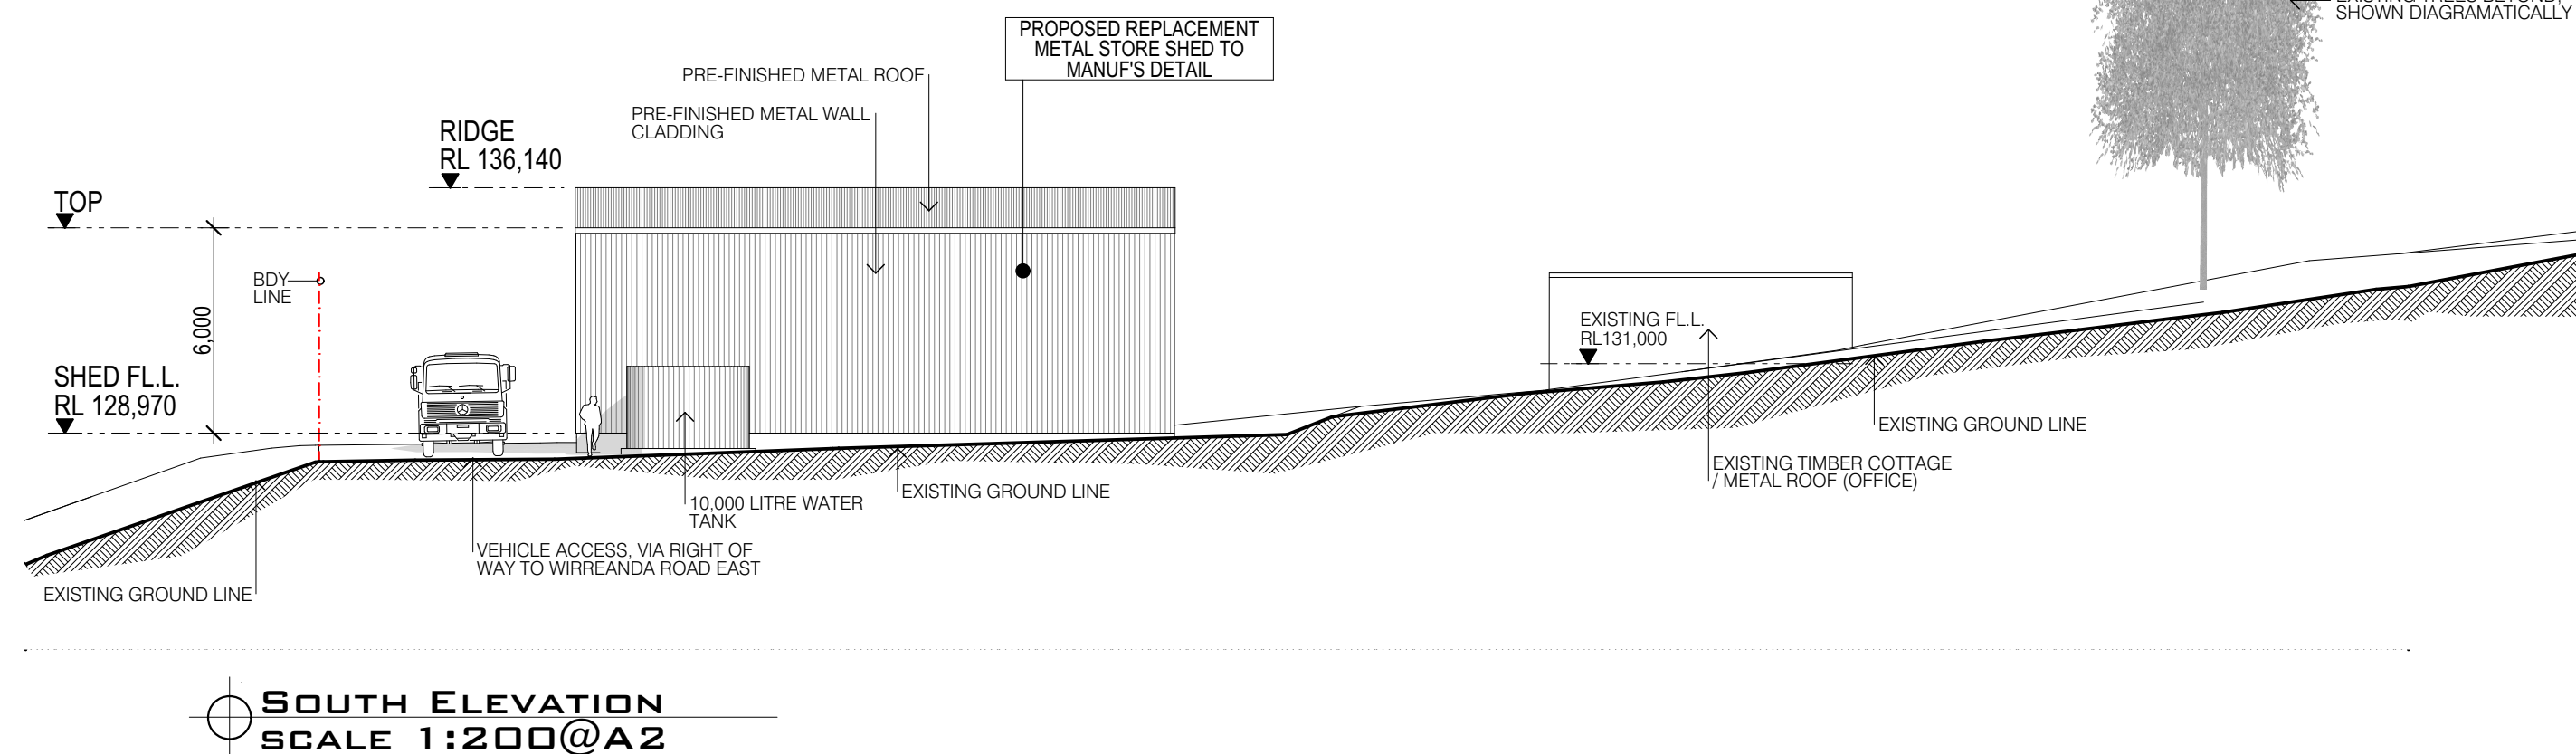


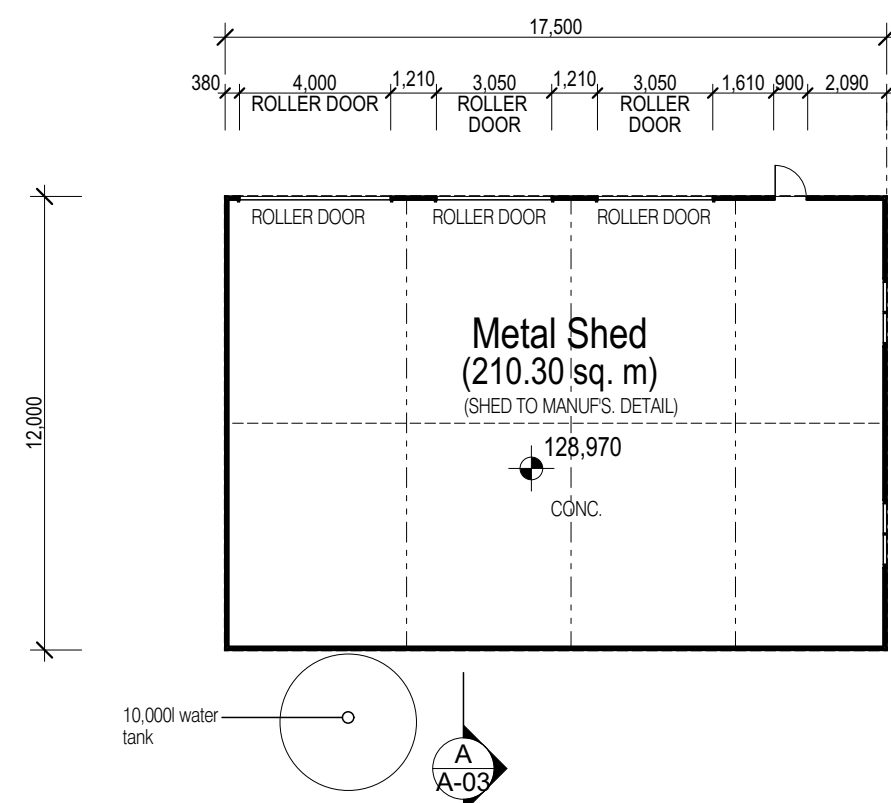

northern
beaches
council

**THIS PLAN IS TO BE READ IN
CONJUNCTION WITH
THE CONDITIONS OF DEVELOPMENT
CONSENT**

DA2021/1359

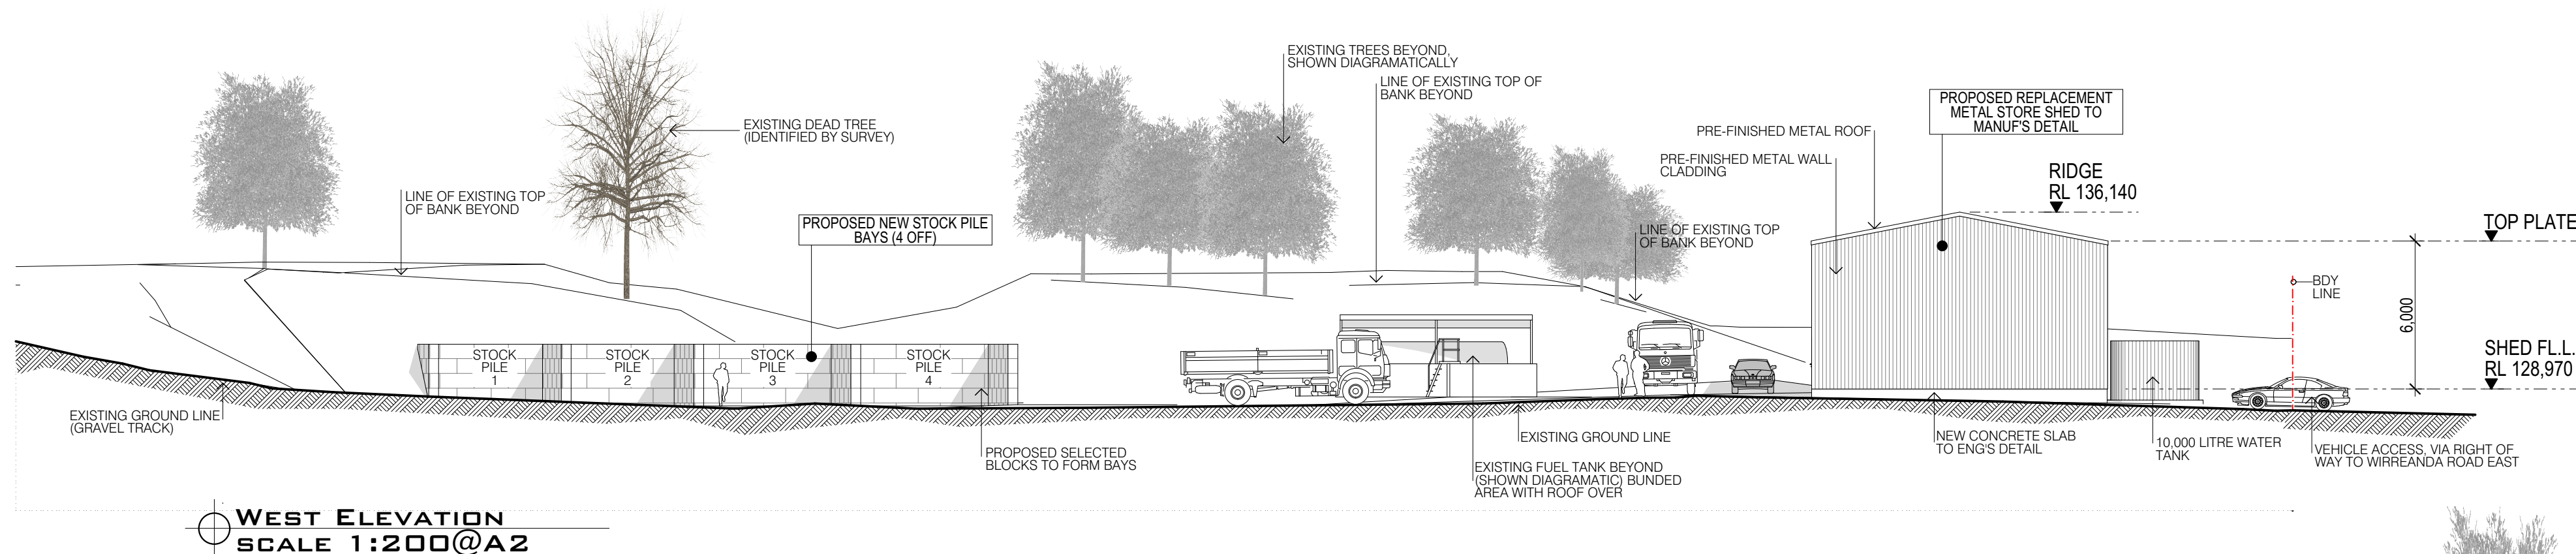

CLIENT: **MATHEWS CONTRACTING & LANDSCAPE SUPPLIES**

PROJECT: **PROPOSED MACHINERY SHED & SUPPLY / STORAGE YARD UPGRADE**

PROPERTY: **LOT 1831 DP 812302 No.11 ADDISON ROAD, INGLESIDE**

REV.	AMENDMENTS	DATE
B	SUNDRY AMENDMENTS & RE-ISSUED FOR DA APPLICATION	12.04.21
A	ISSUED FOR DA APPLICATION	6.04.21
2	ISSUED FOR CLIENT INFORMATION PURPOSES	22.03.21
1	ISSUED FOR CLIENT INFORMATION PURPOSES	18.03.21



DRAWING: **SHED FLOOR PLAN + N, W, & S ELEVATIONS**

DATE: **MAR 2021** DRAWN: **MS** DESIGN: **MS** SCALE: **1:200@A2**

PROJECT NO: **004.02.21** SHEET NO: **A-02** REV: **B**

zias

building design & documentation




P.O. Box 3155 Erina NSW 2250

ph: 0449 831 384

e: mail@zias.com.au w: www.zias.com.au

© Copyrights to all material reserved by zias (nsw) and may only be used or reproduced if permission is sought and formally granted

 **THIS PLAN IS TO BE READ IN CONJUNCTION WITH THE CONDITIONS OF DEVELOPMENT CONSENT**
DA2021/1359

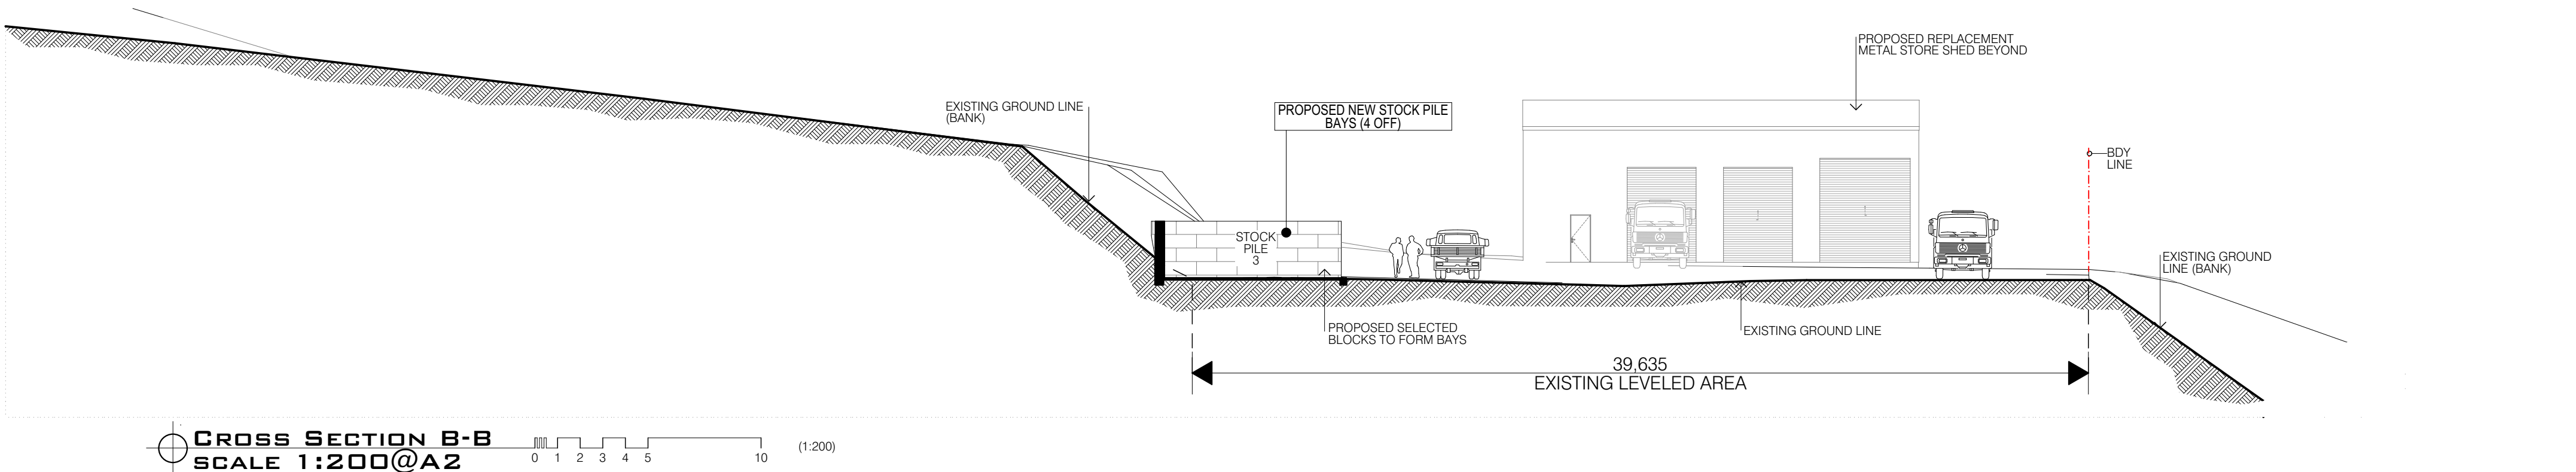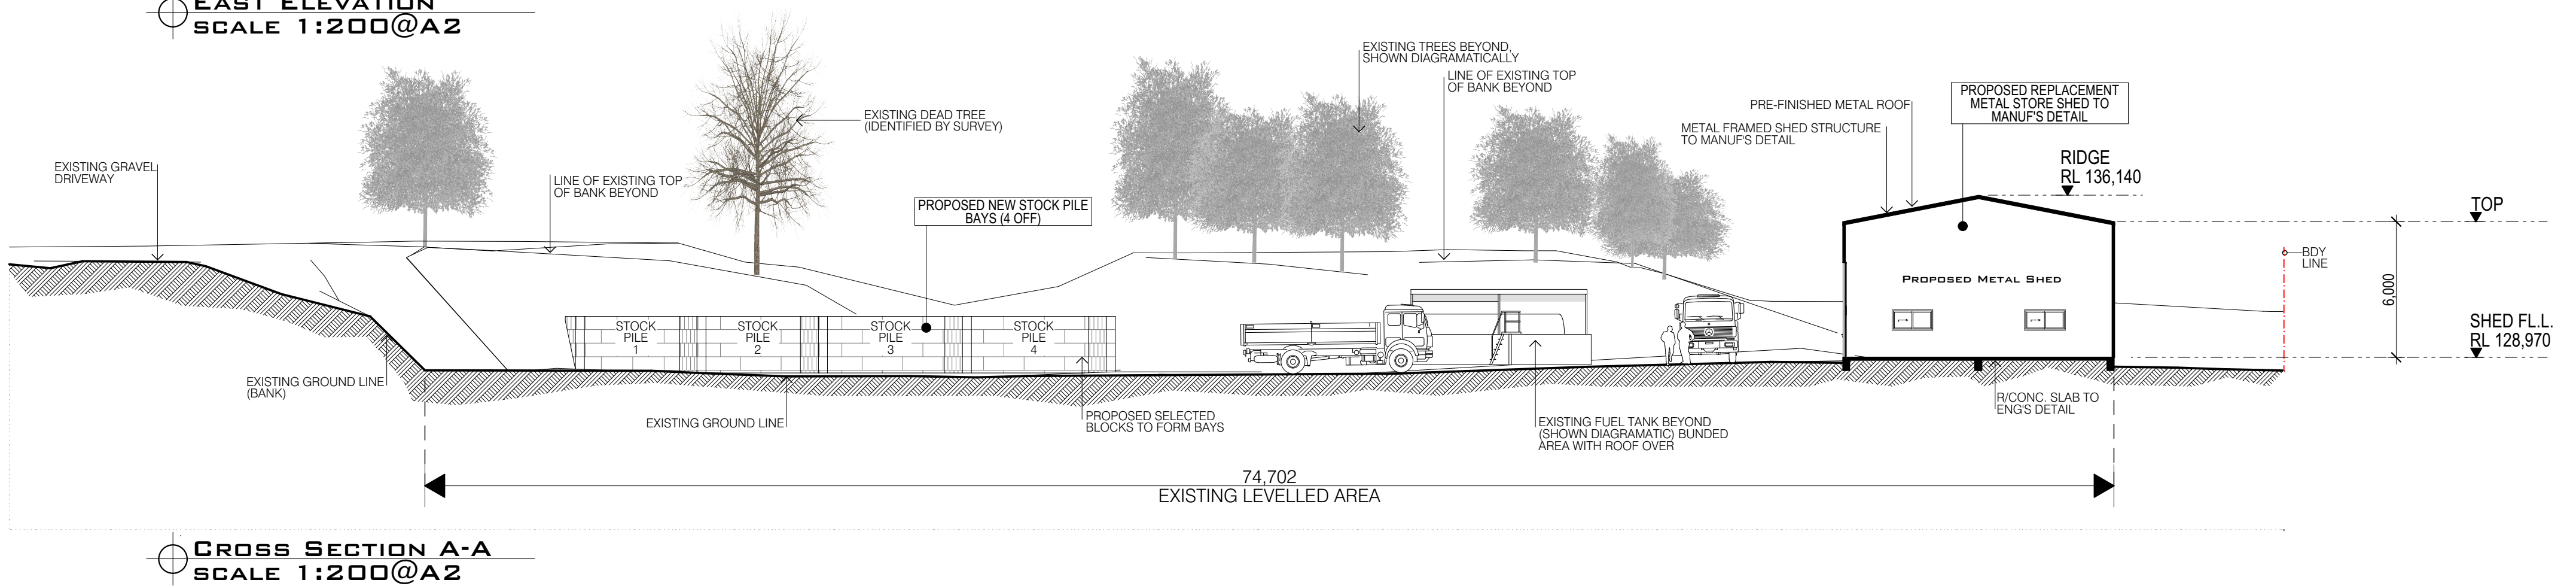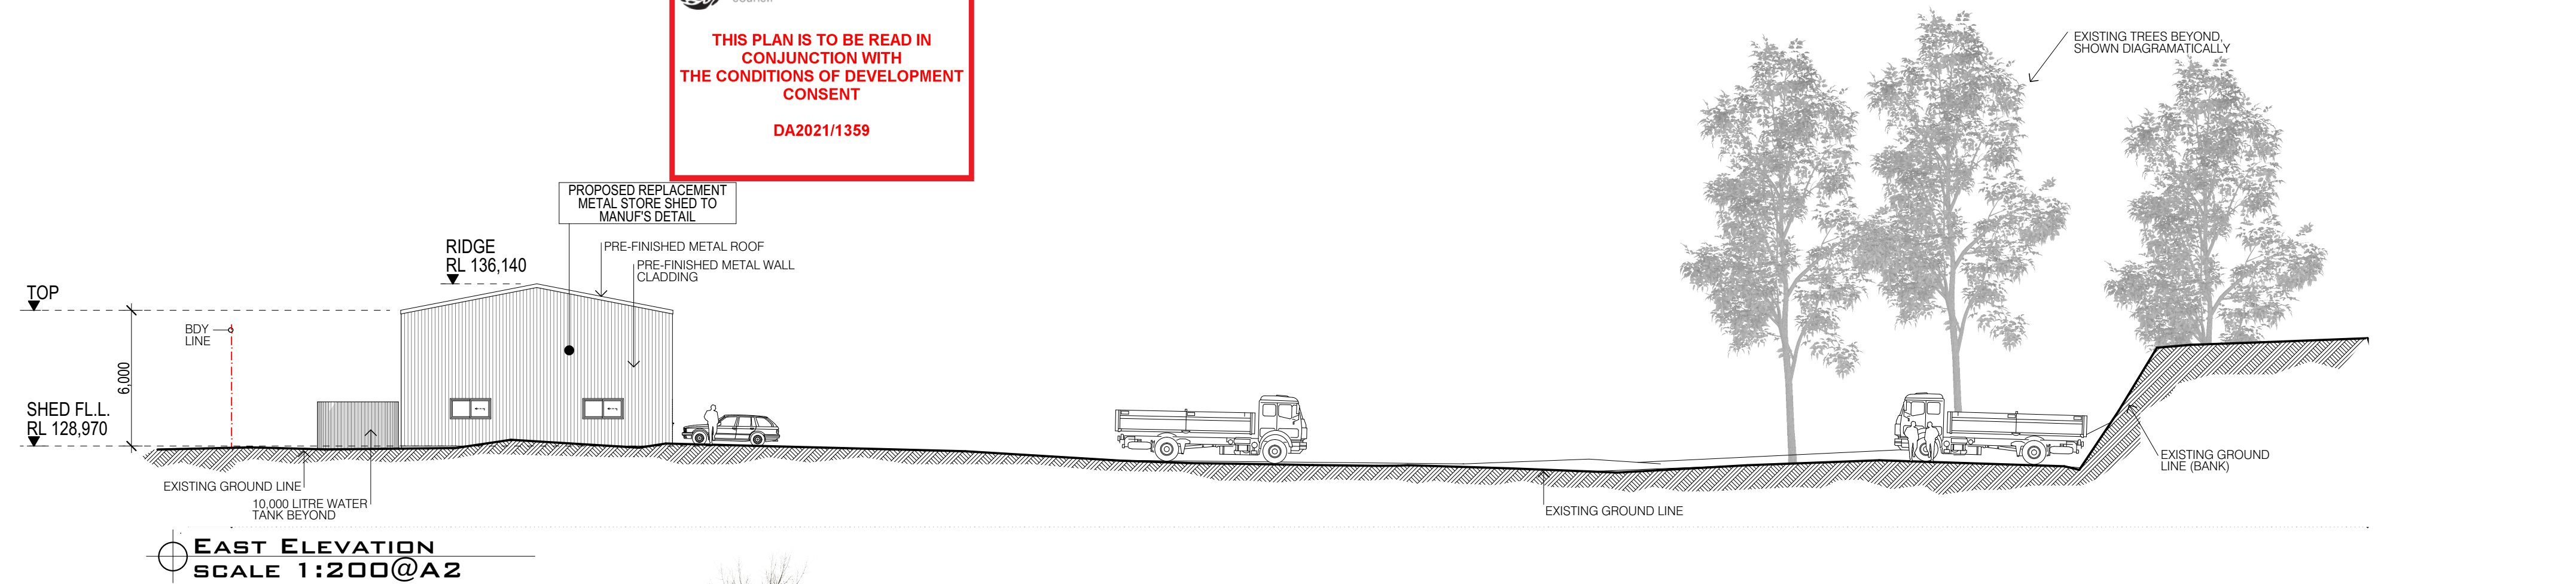

CLIENT: **MATHEWS CONTRACTING & LANDSCAPE SUPPLIES**
PROJECT: **PROPOSED MACHINERY SHED & SUPPLY / STORAGE YARD UPGRADE**
PROPERTY: **LOT 1831 DP 812302 NO.11 ADDISON ROAD, INGLESIDE**

REV.	AMENDMENTS	DATE
B	SUNDRY AMENDMENTS & RE-ISSUED FOR DA APPLICATION	12.04.21
A	ISSUED FOR DA APPLICATION	6.04.21
2	ISSUED FOR CLIENT INFORMATION PURPOSES	22.03.21
1	ISSUED FOR CLIENT INFORMATION PURPOSES	18.03.20

DRAWING: **E ELEVATION + CROSS SECTION A-A & B-B**
DATE: **MAR 2021** DRAWN: **MS** DESIGN: **MS** SCALE: **1:200@A2**
PROJECT NO: **004.02.21** SHEET NO: **A-03**

zias
building design & documentation
P.O. Box 3155 Erina NSW 2250
ph: 0449 831 384
e: mail@zias.com.au w: www.zias.com.au

© Copyrights to all material reserved by zias (nsw) and may only be used or reproduced if permission is sought and formally granted