



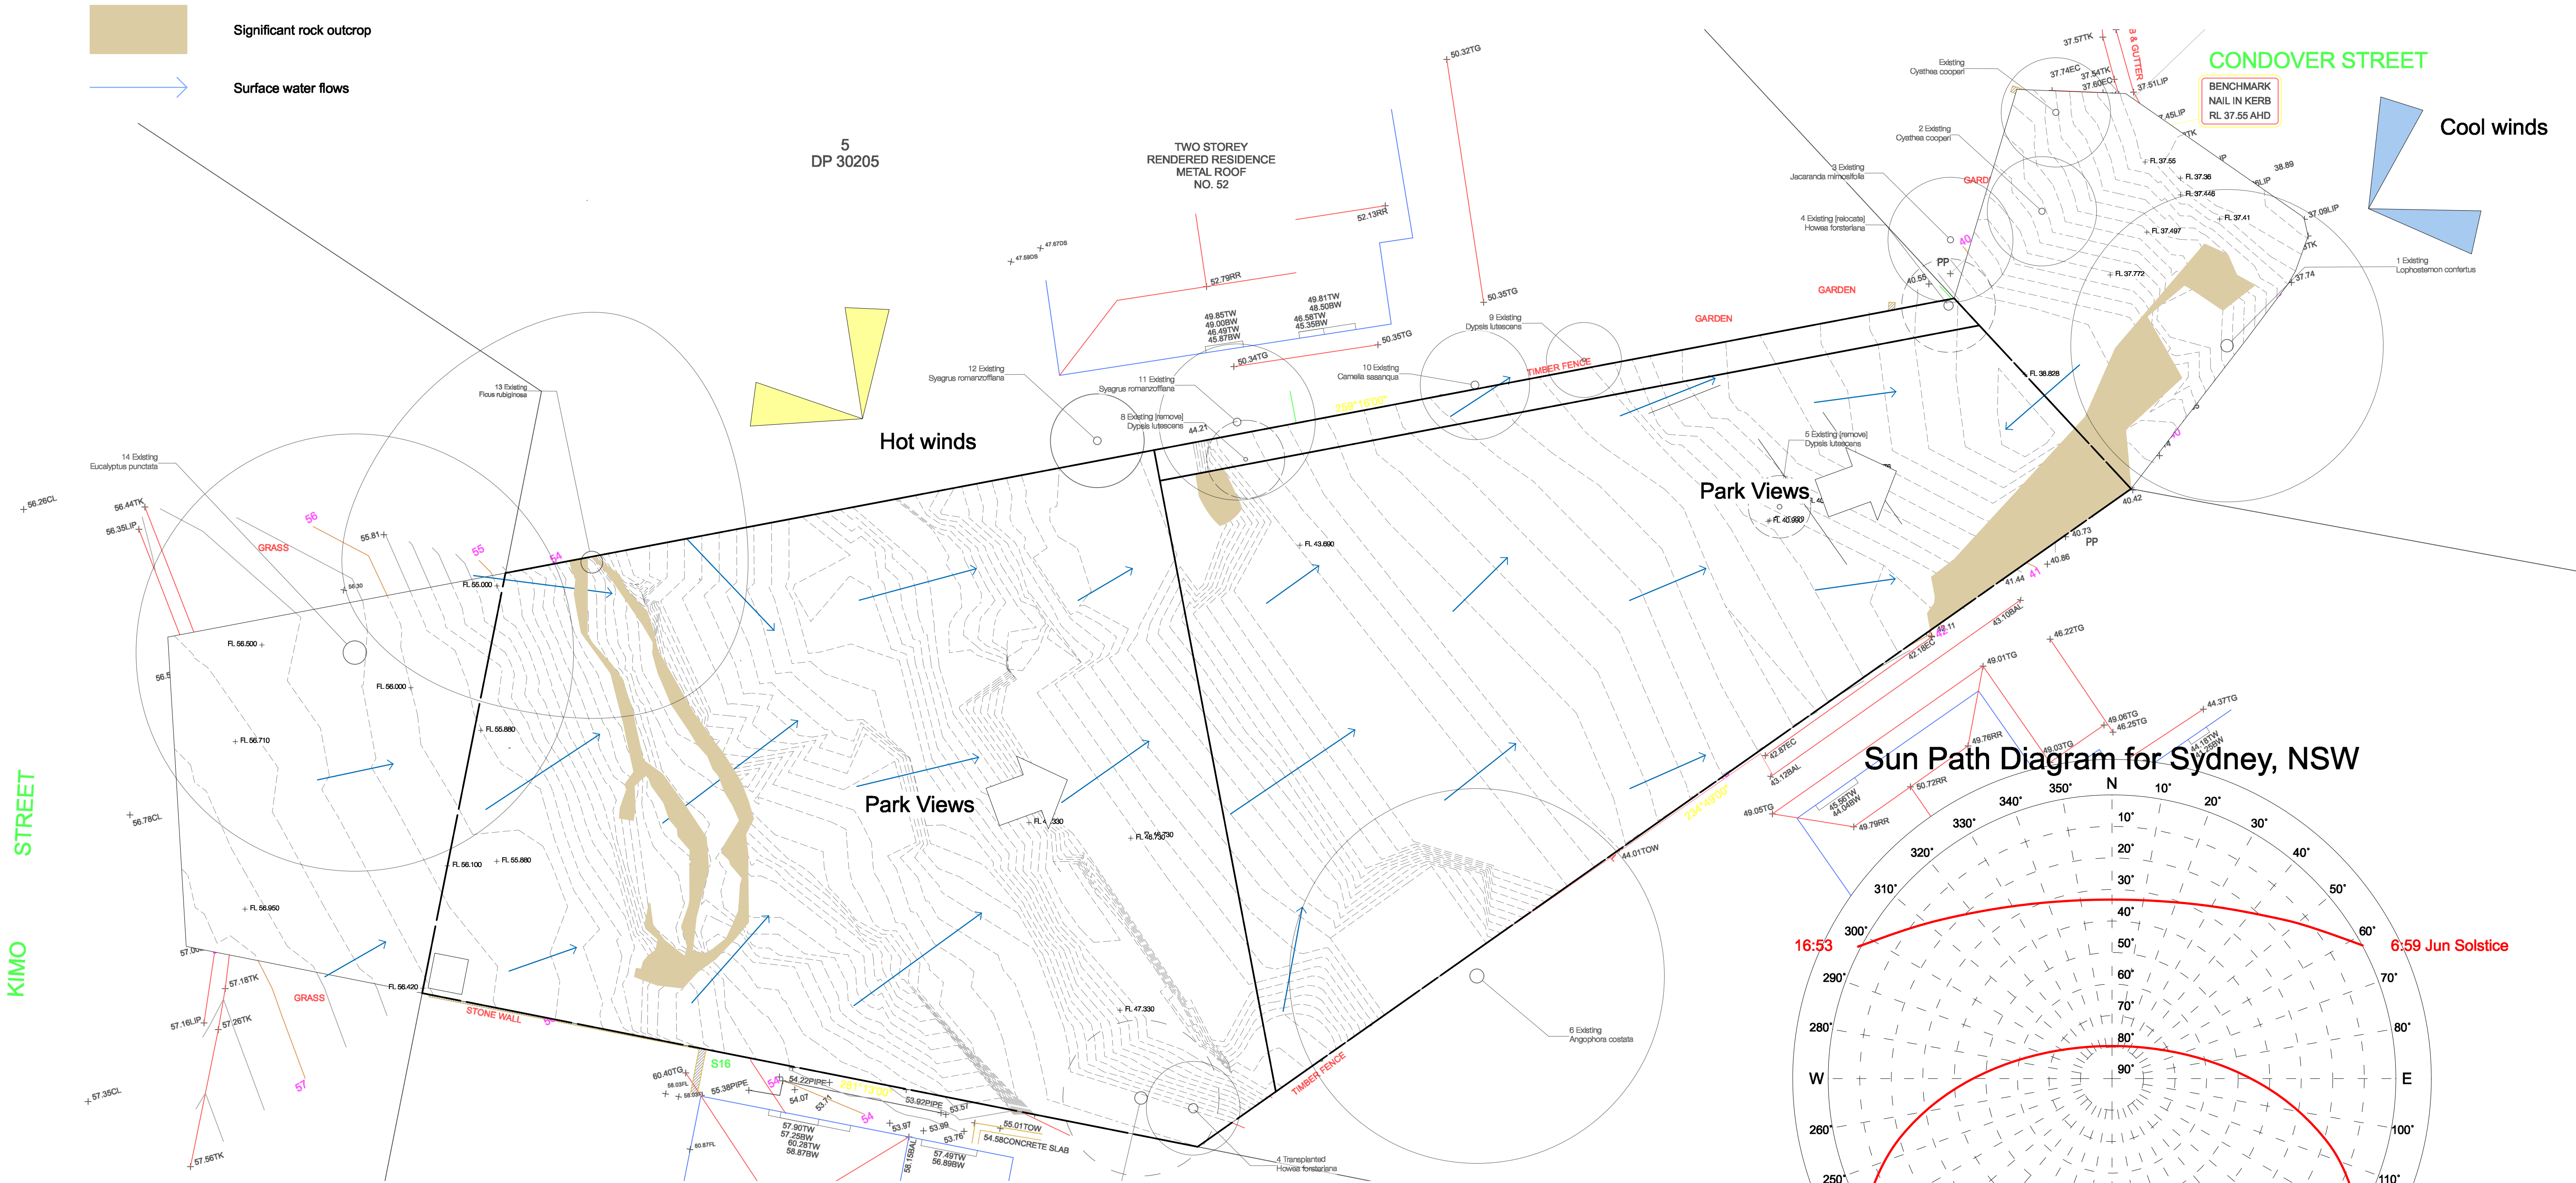

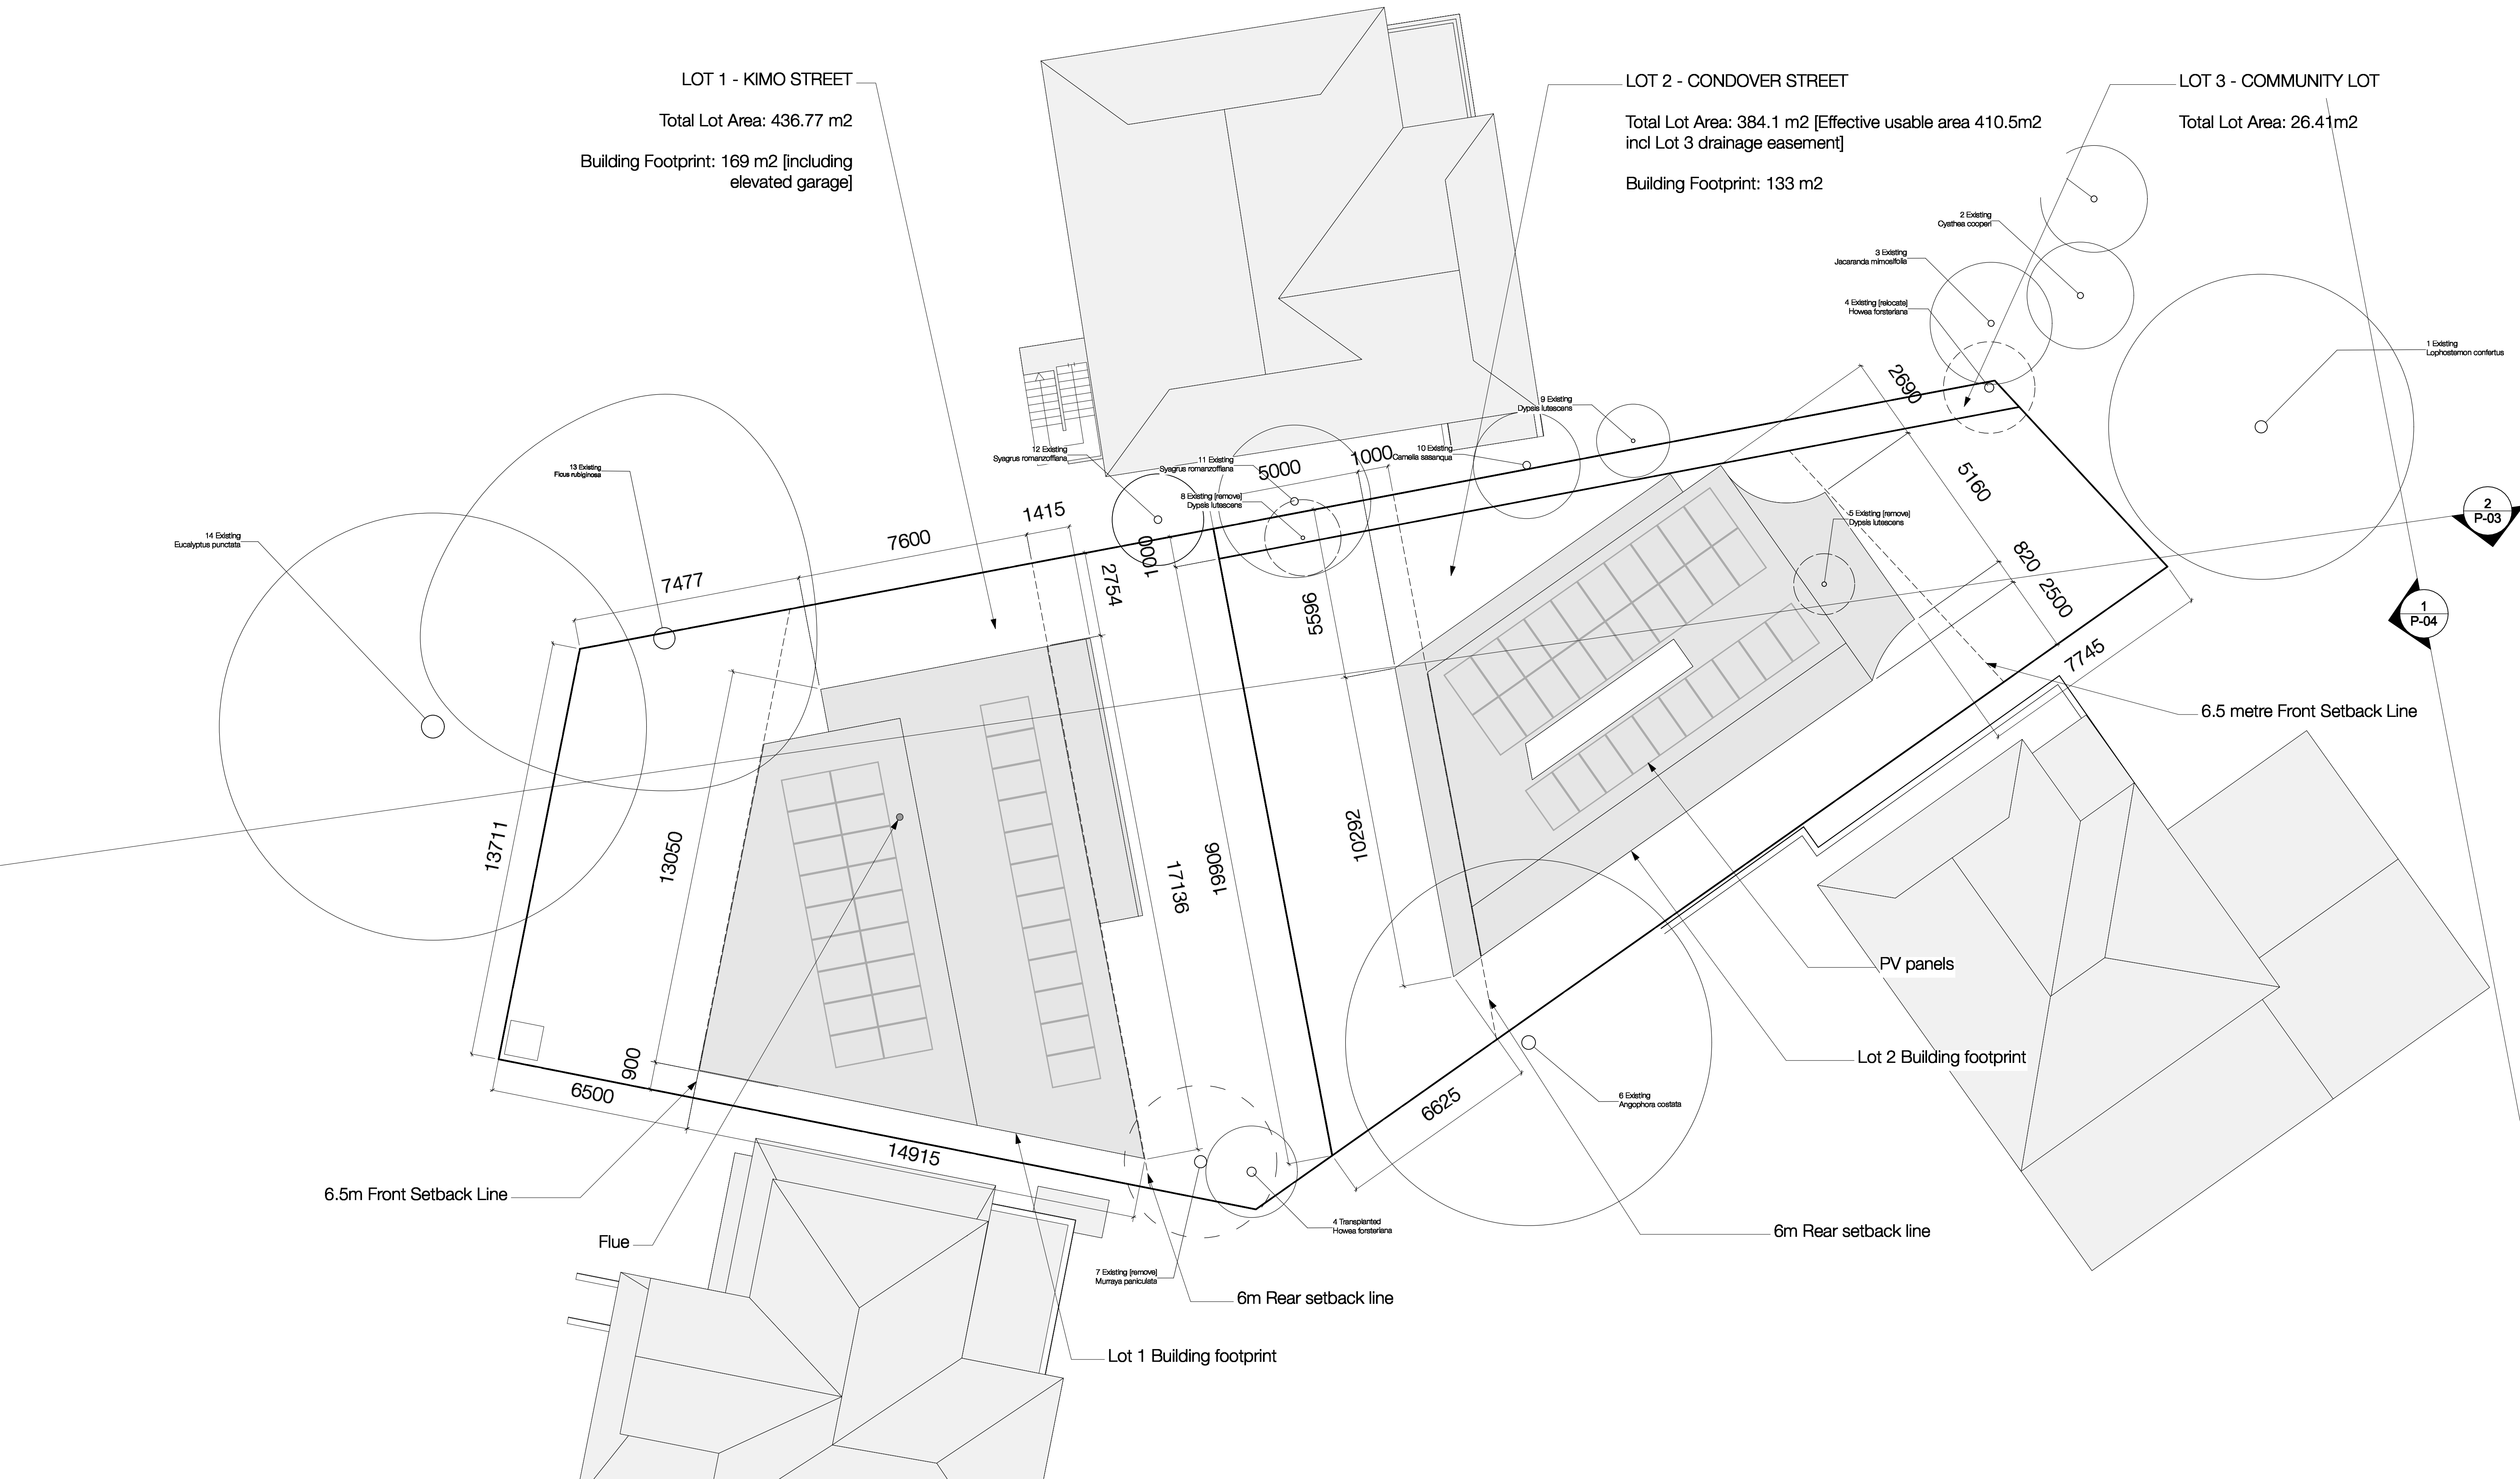

© Copyright McGregor Coxall
AUS ACN 082 334 290
UK 10198853
FFC ID NO. 06000002201607080008
Sydney Melbourne Shenzhen Bristol
www.mcgregorcoxall.com

Client
Adrian McGregor

Project Team

Project Name
50 Condoover Street Subdivision


Project No.
Project No. DA001

Address
50 Condoover Street North Balgowlah

Key Plan

Issue Log			
A	DA Issue	AMC	29/03/2023
Rev	Revision Description	By / Checked	Date

Scale
1: 100 @ A1

 

All dimensions are in millimetres unless otherwise noted.
Do not scale from this drawing.




Phase
Schematic Design

Sheet Title
Site Plan

Sheet No.
P-02

Rev
A

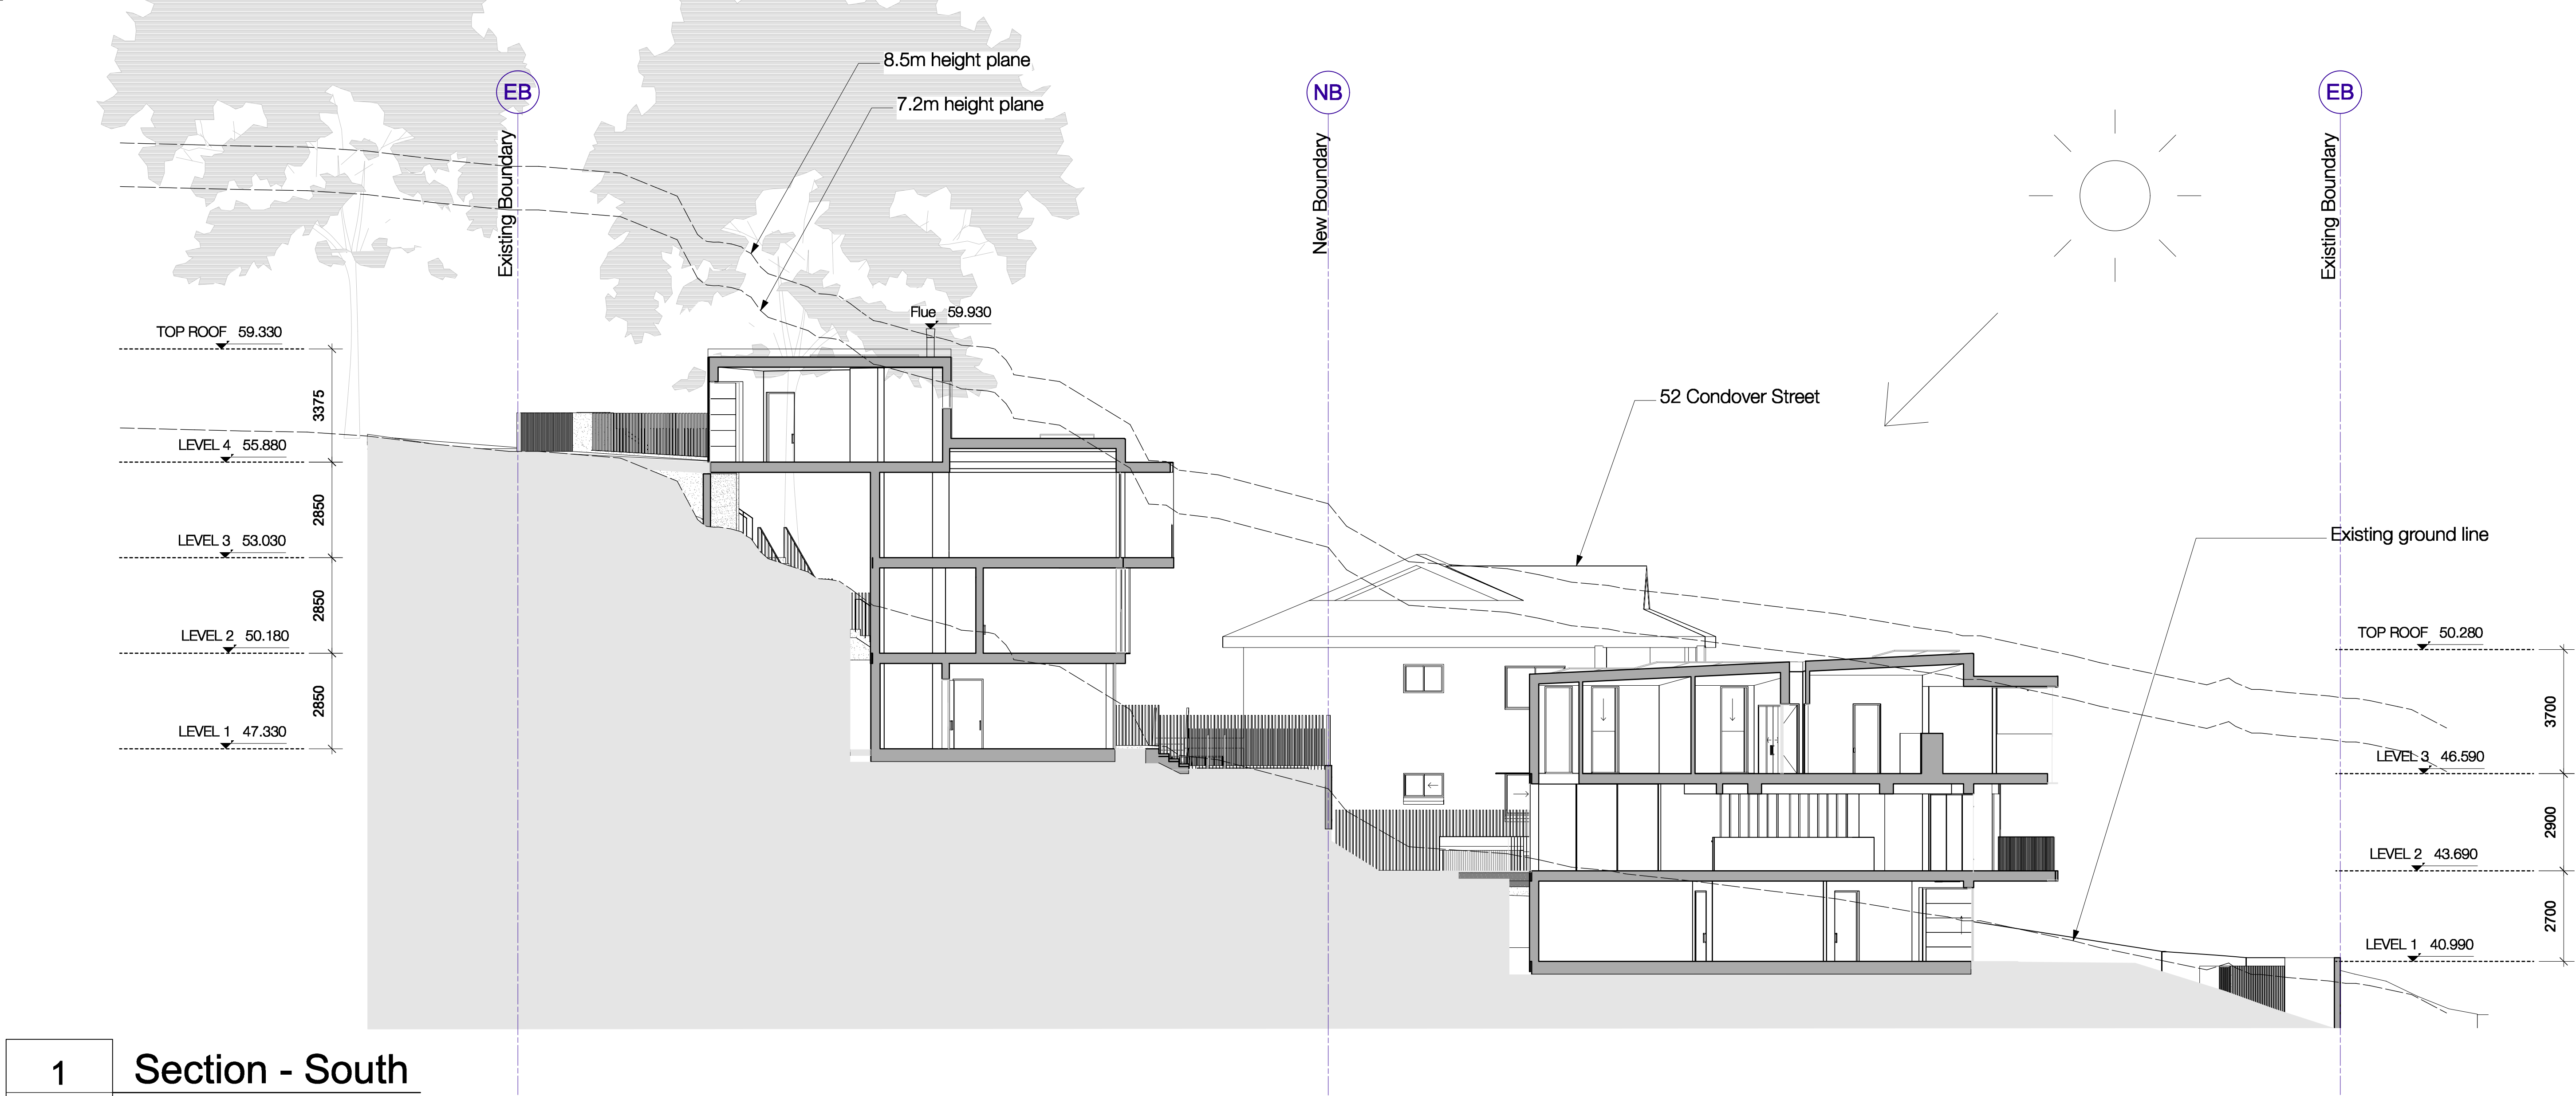

1
P-03
Section - South
Scale: 1:100



2
P-03
Long Section - North
Scale: 1:200



© Copyright McGregor Coxall
AUS ACN 082 334 290
UK 10199853
FFC/D NO. 06000002201607080008
Sydney Melbourne Shenzhen Bristol
www.mcgregorcoxall.com

Client
Adrian McGregor

Project Team

Project Name
50 Condover Street Subdivision

Project No.
Project No. DA001

Address
50 Condover Street North Balgowlah

Key Plan

Issue Log			
A	DA Issue	AMC	29/03/2023
Rev	Revision Description	By / Checked	Date

Scale
1: 100 @ A1

All dimensions are in millimetres unless otherwise noted.
Do not scale from this drawing.

North

Phase
Schematic Design

Sheet Title
Dwellings Site Sections





Sheet No.
P-03

Rev
A



1
P-04

Condoover Street Elevation
Scale: 1:100

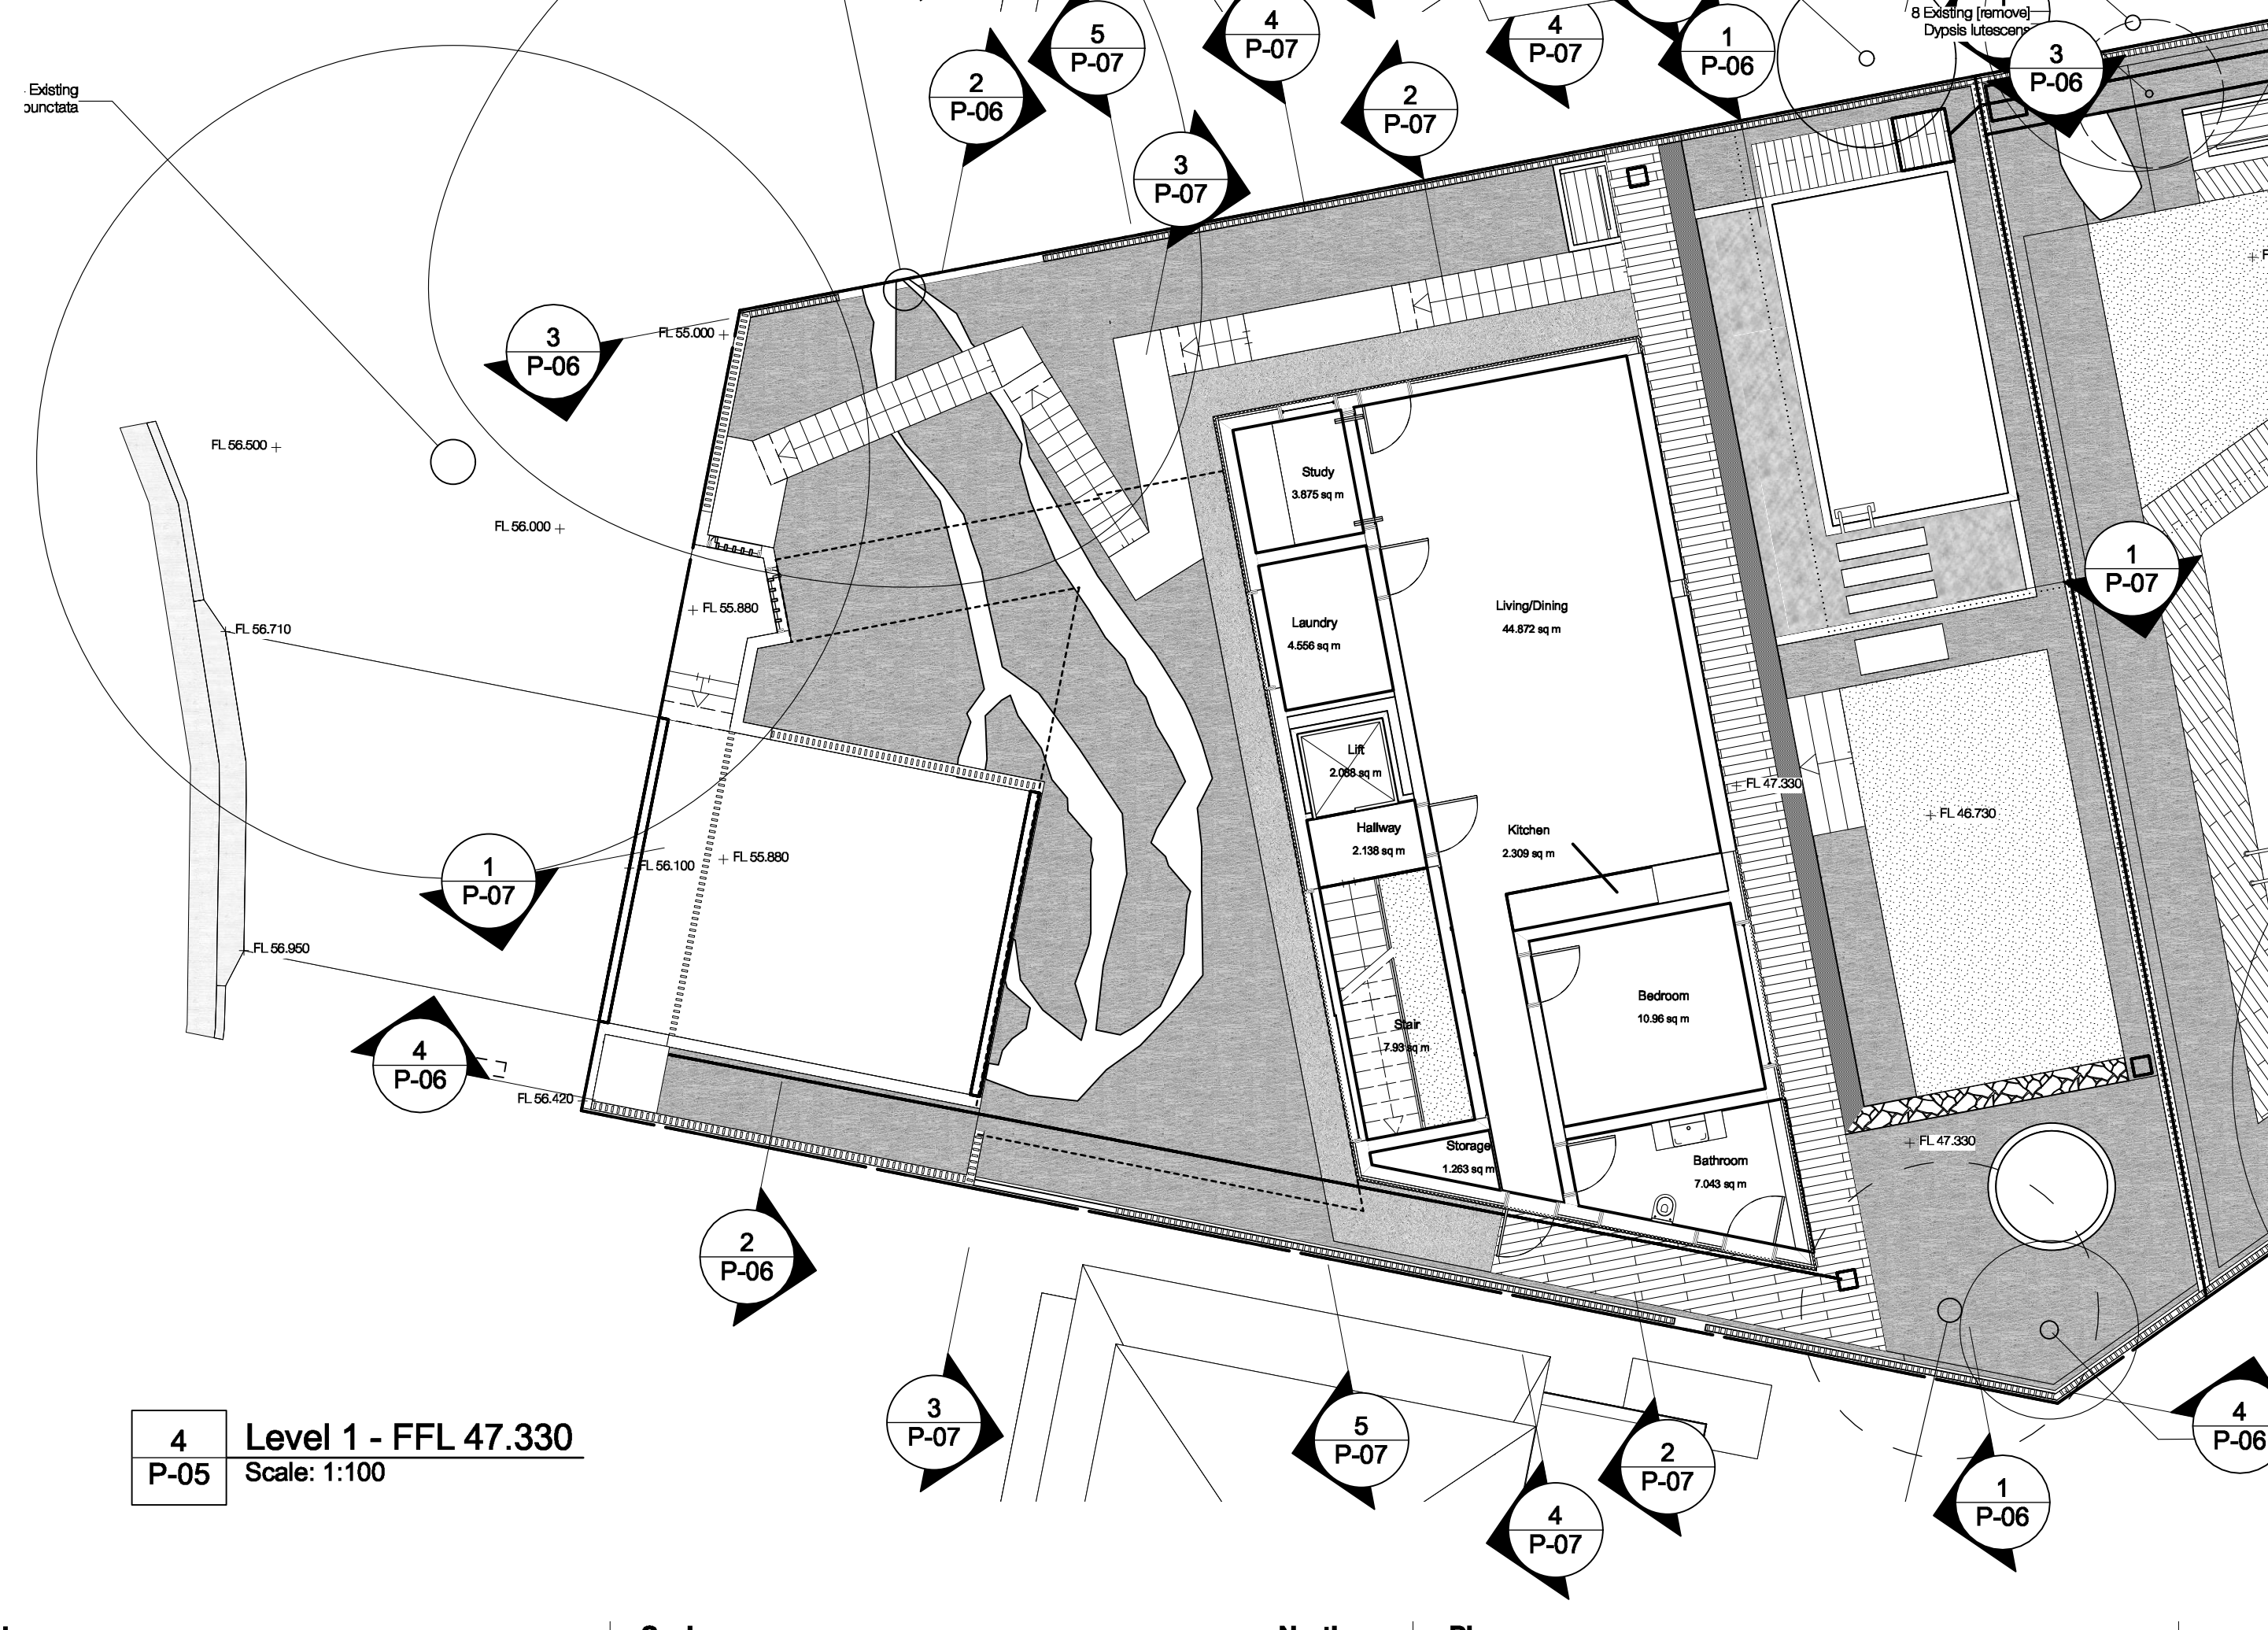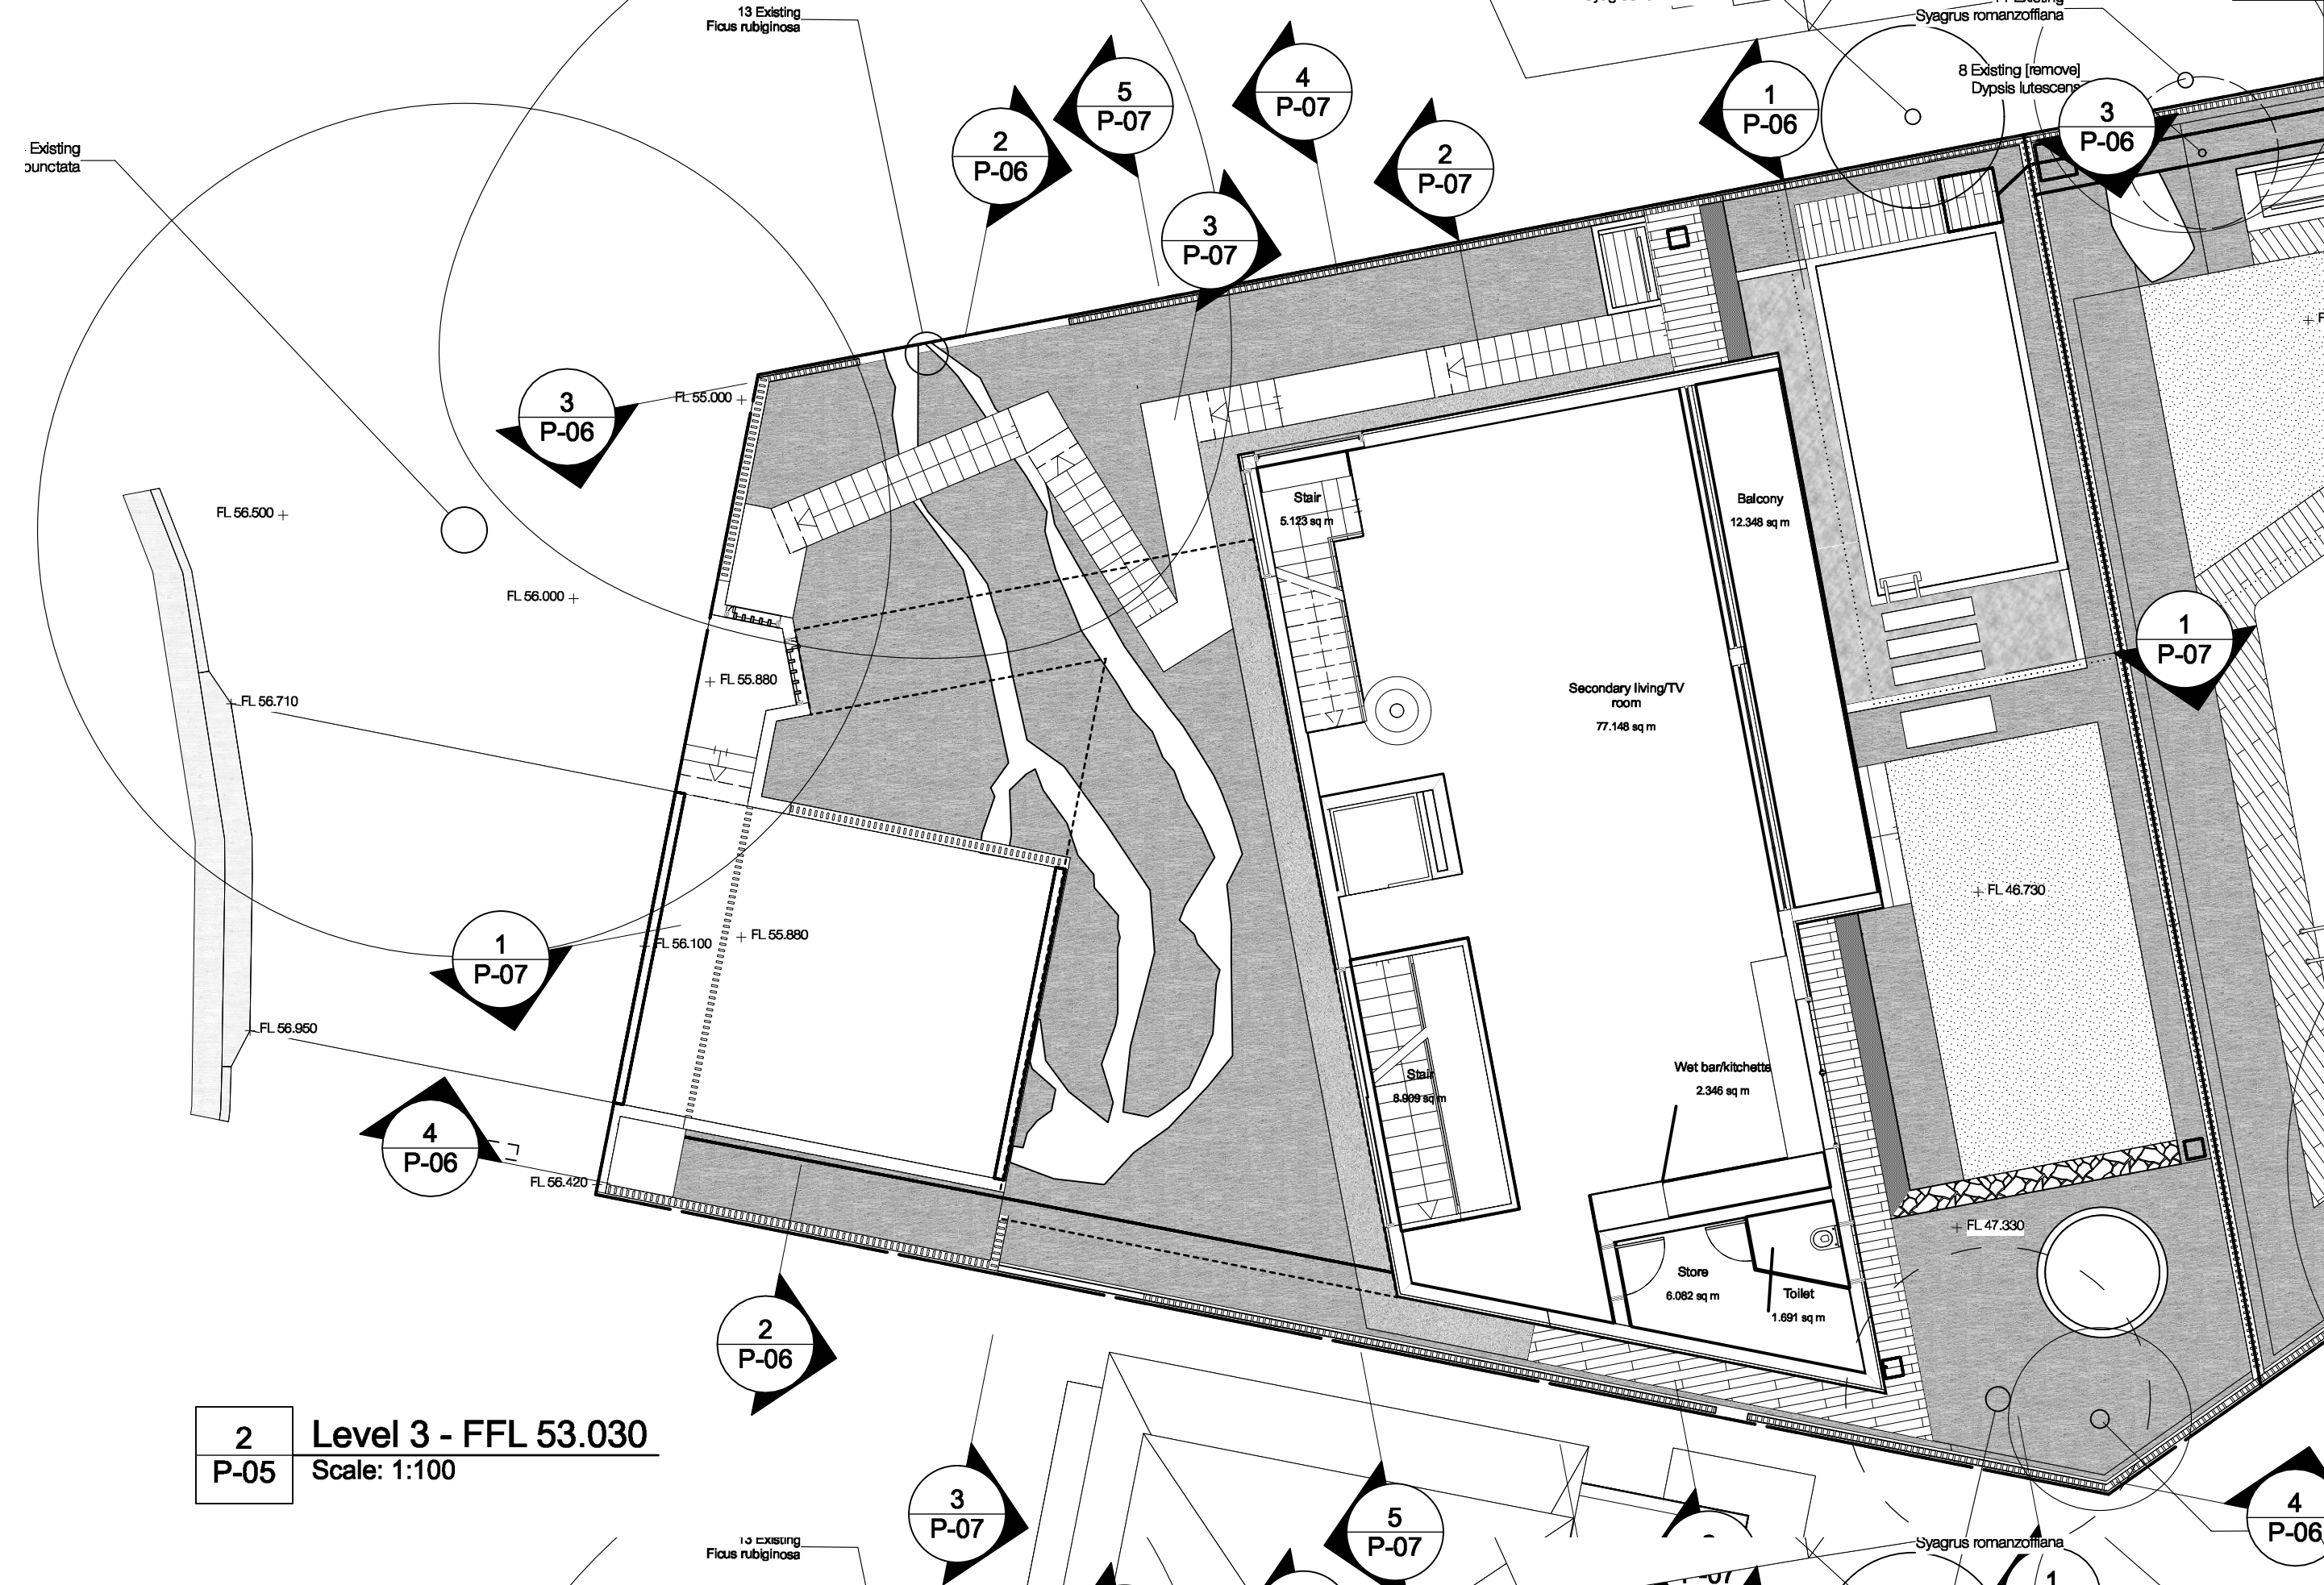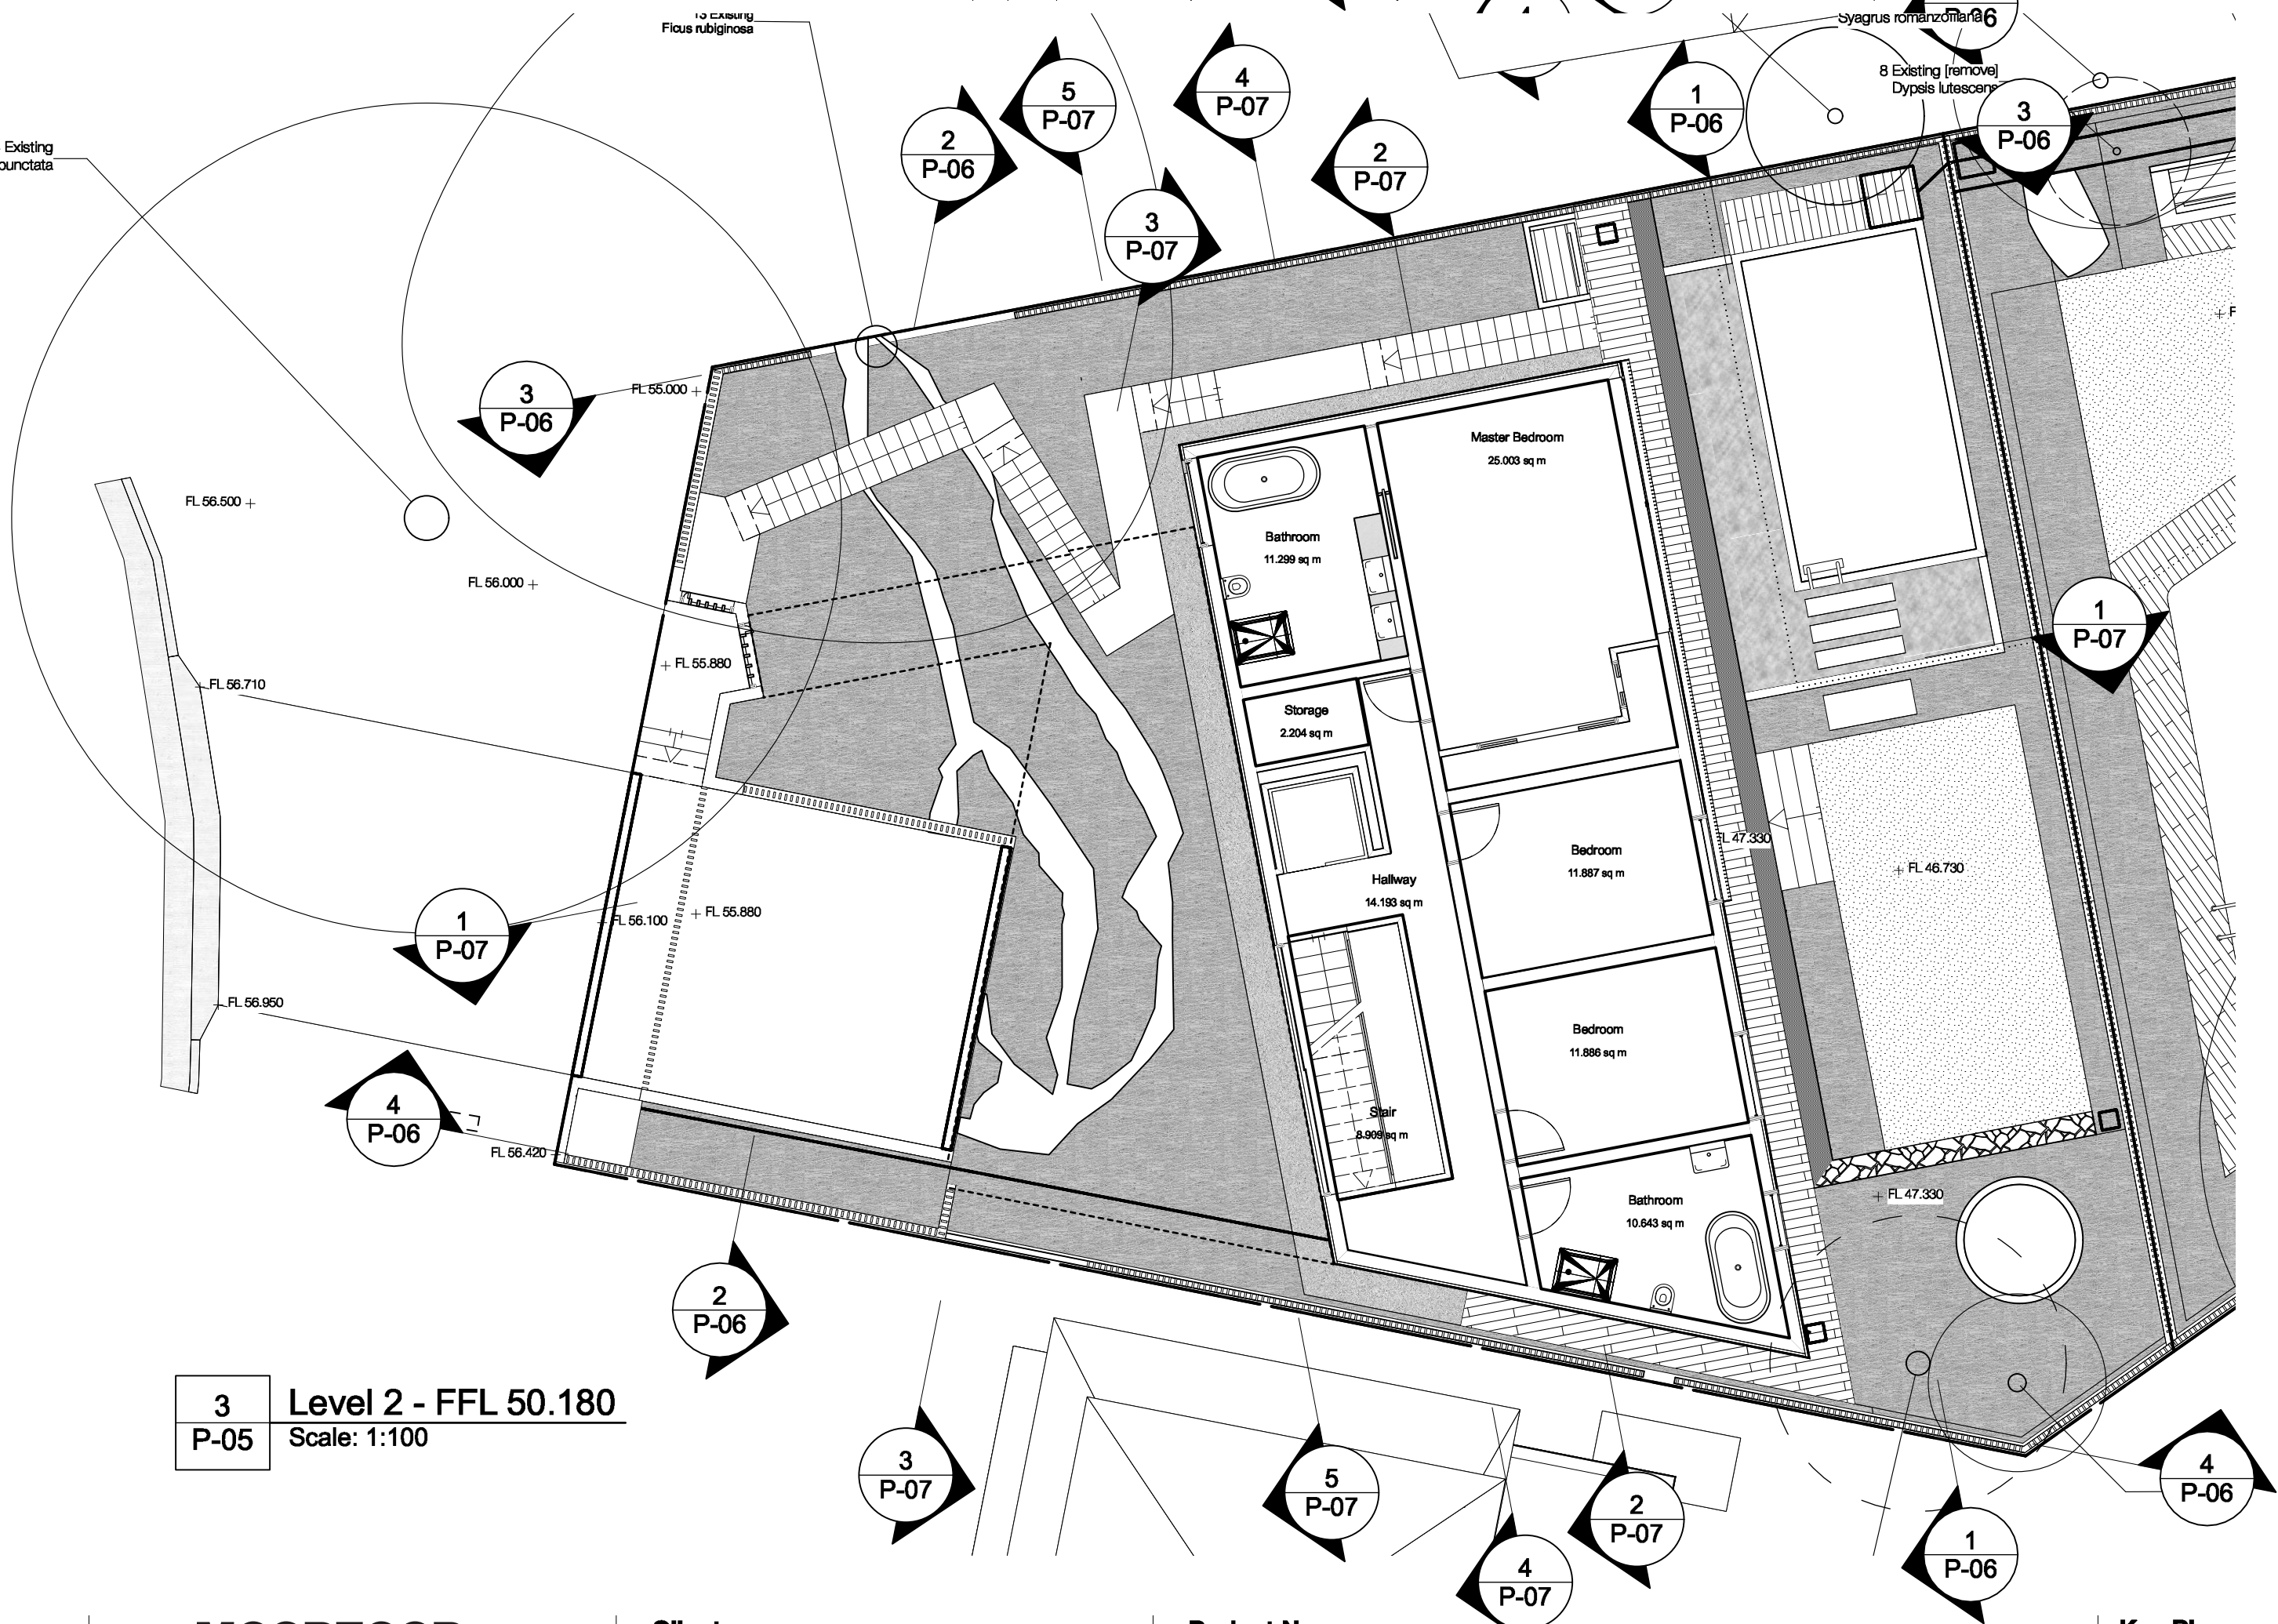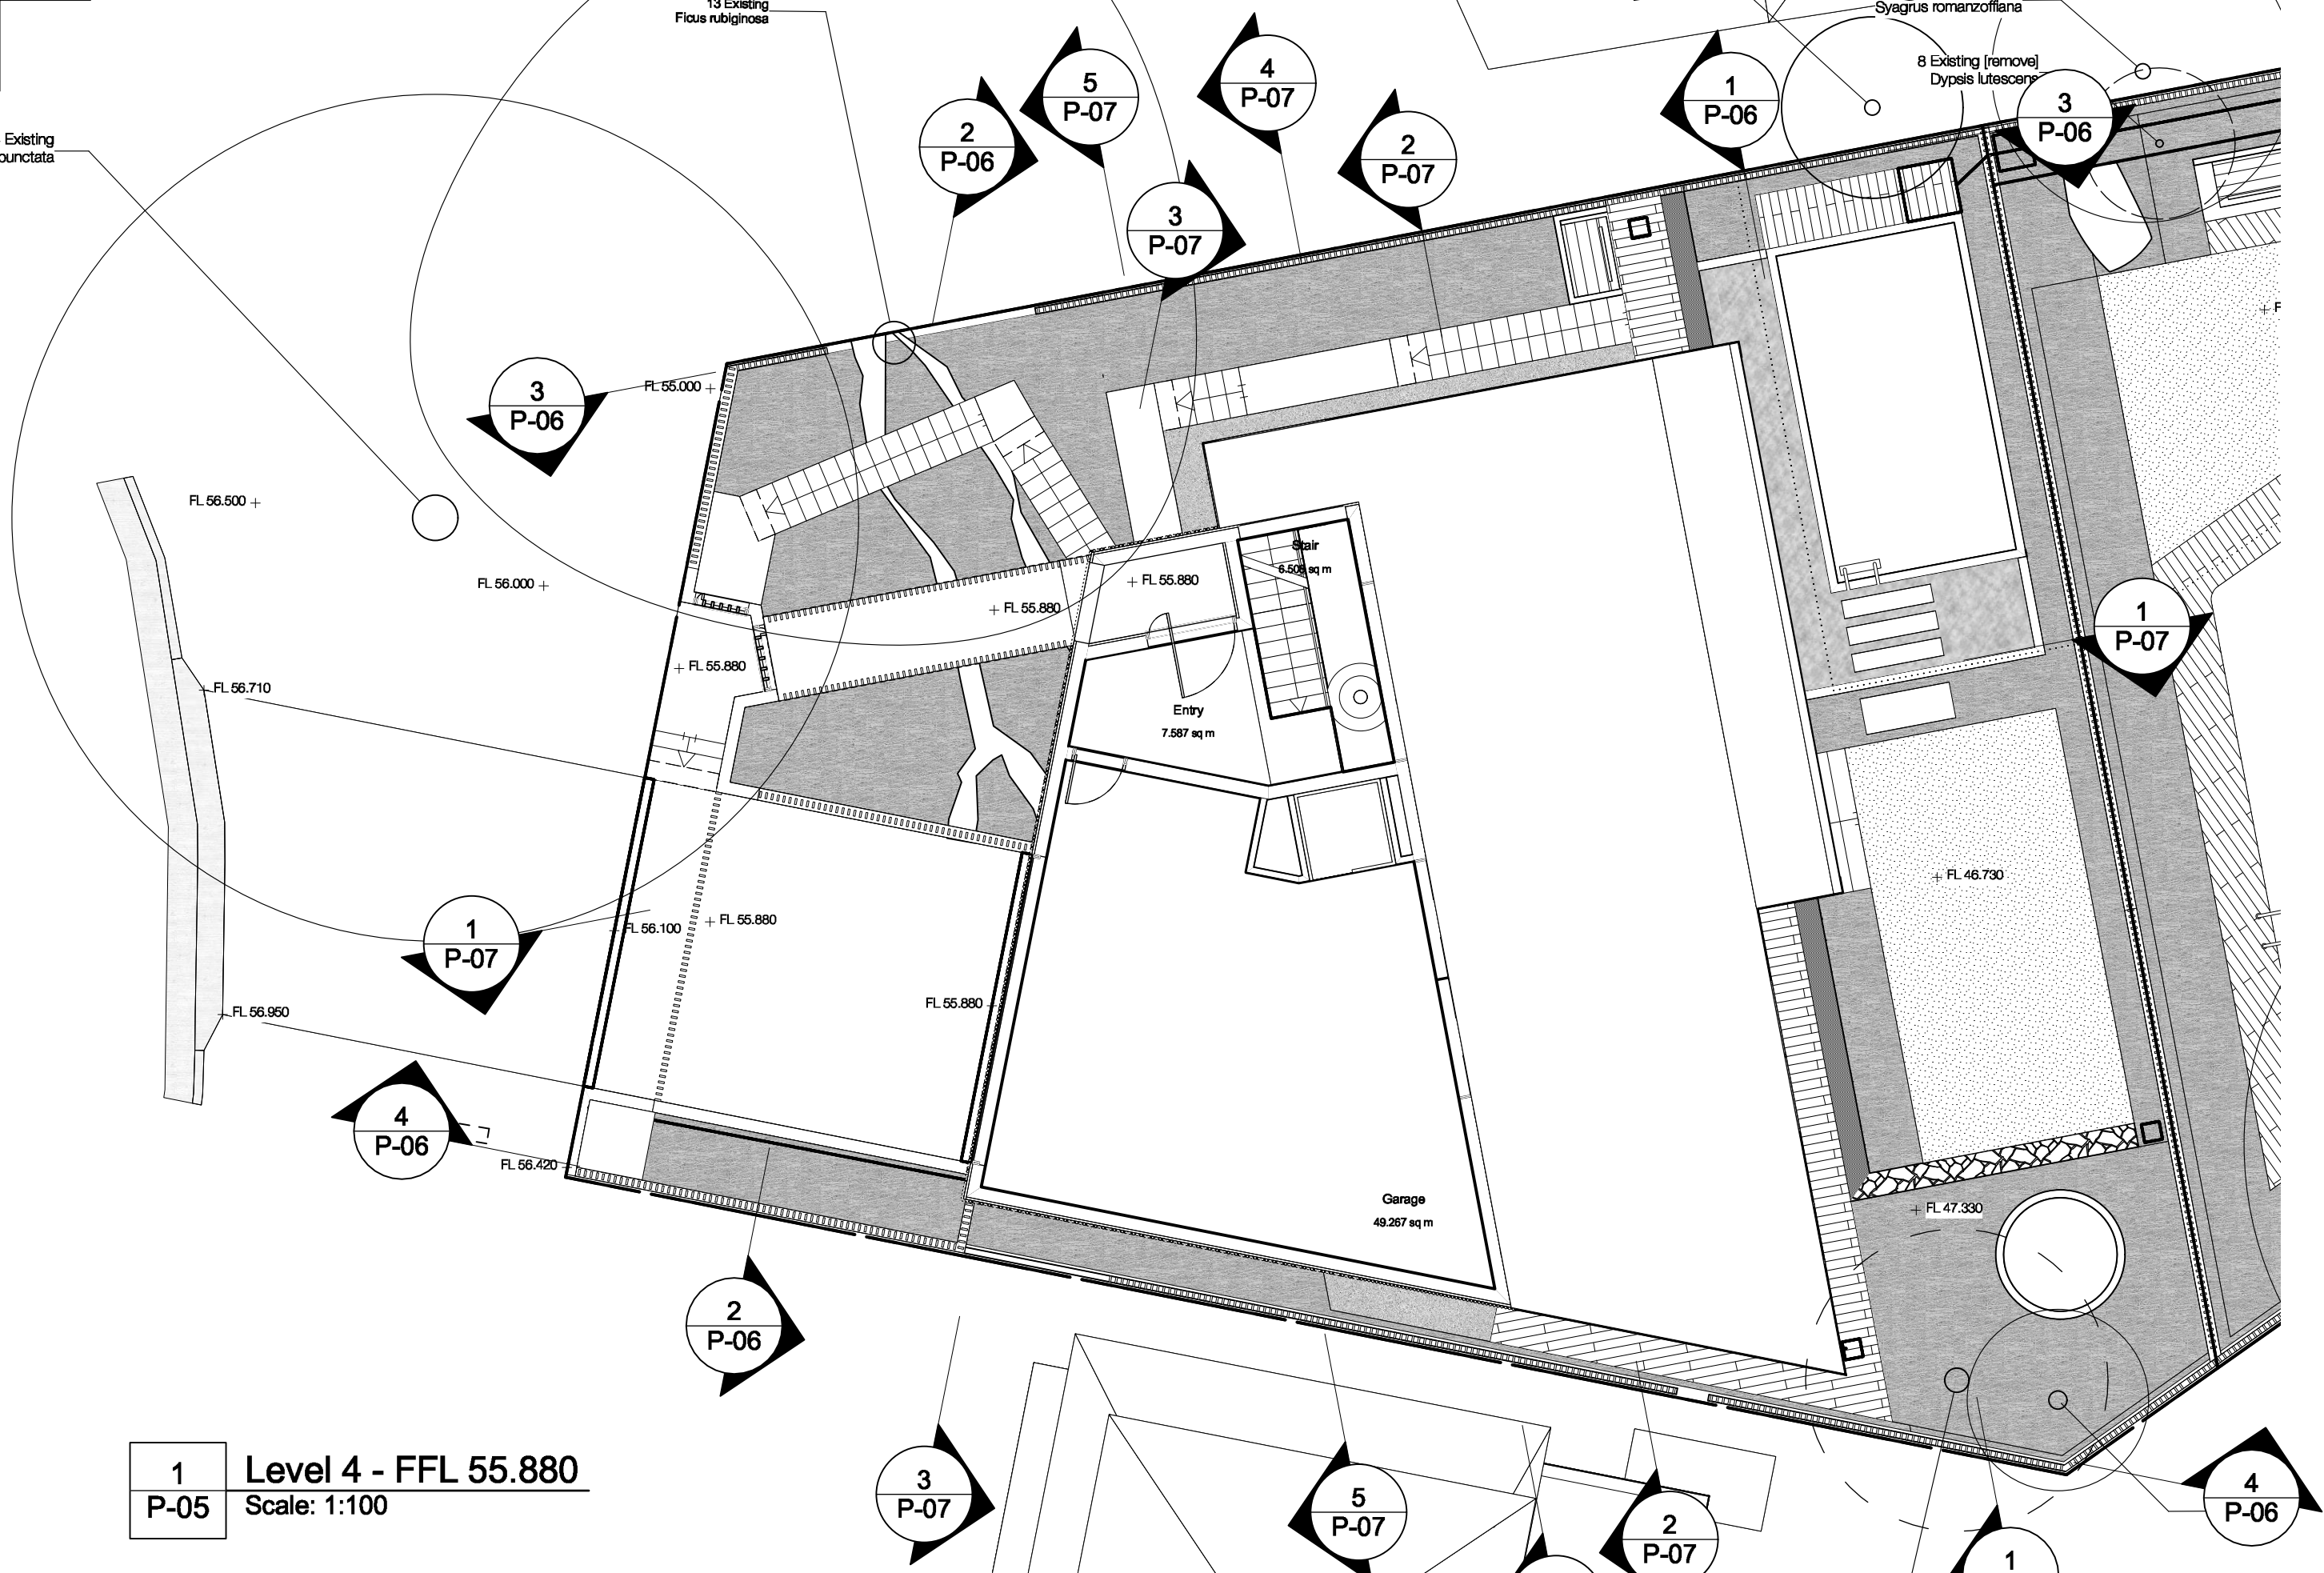

© Copyright McGregor Coxall
AUS ACN 082 334 290
UK 10198853
FFC/DNO: 06000002201607080008
Sydney Melbourne Shenzhen Bristol
www.mcgregorcoxall.com

Client
Adrian McGregor

Project Team

Project Name
50 Conover Street Subdivision

Project No.
Project No. DA001

Address
50 Conover Street North Balgowlah

Key Plan


Issue Log

A	DA Issue	AMC	29/03/2023
---	----------	-----	------------

Rev	Revision Description	By / Checked	Date
-----	----------------------	--------------	------

Scale

1: 100 @ A1

 

All dimensions are in millimetres unless otherwise noted.
Do not scale from this drawing.

North



Phase

Schematic Design

Sheet Title

Lot 1 Kimo Street Plans

Sheet No.


P-05

Rev

A

EB


EB

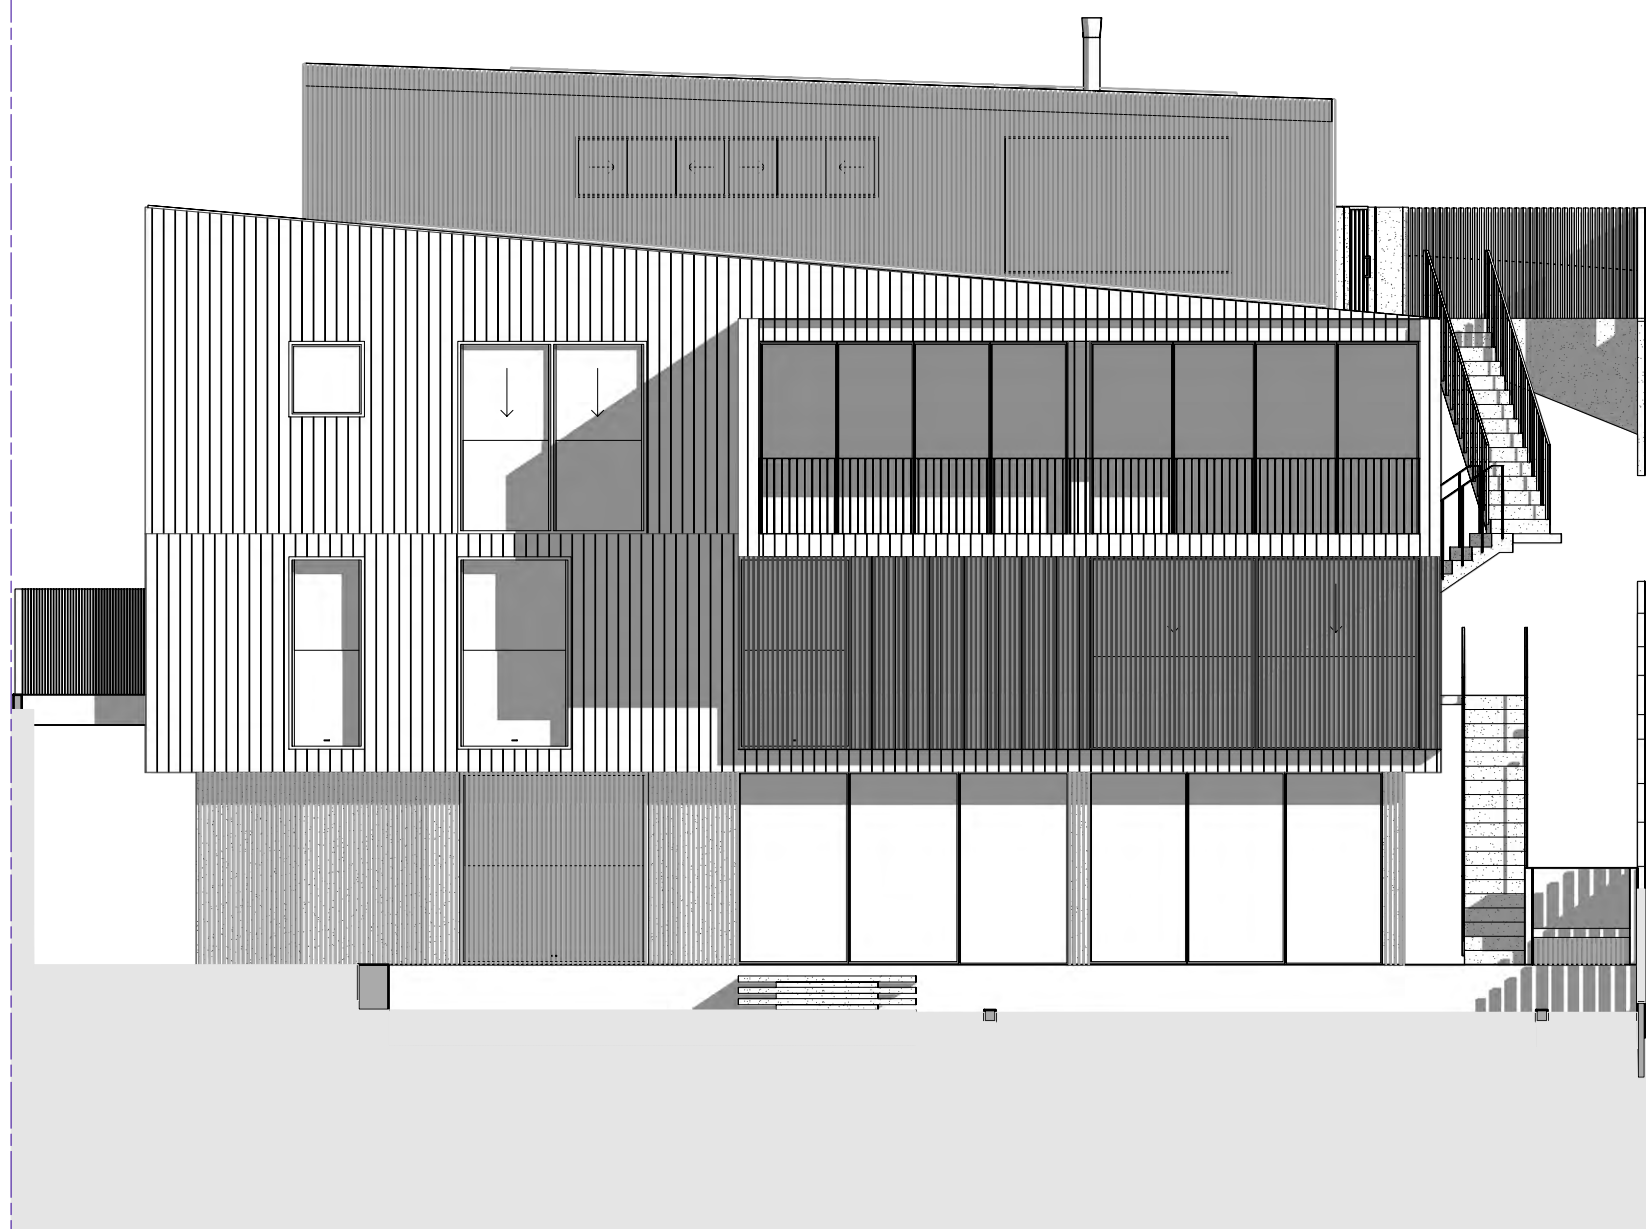

1 Eastern Elevation
P-06 Scale: 1:100


EB

NB

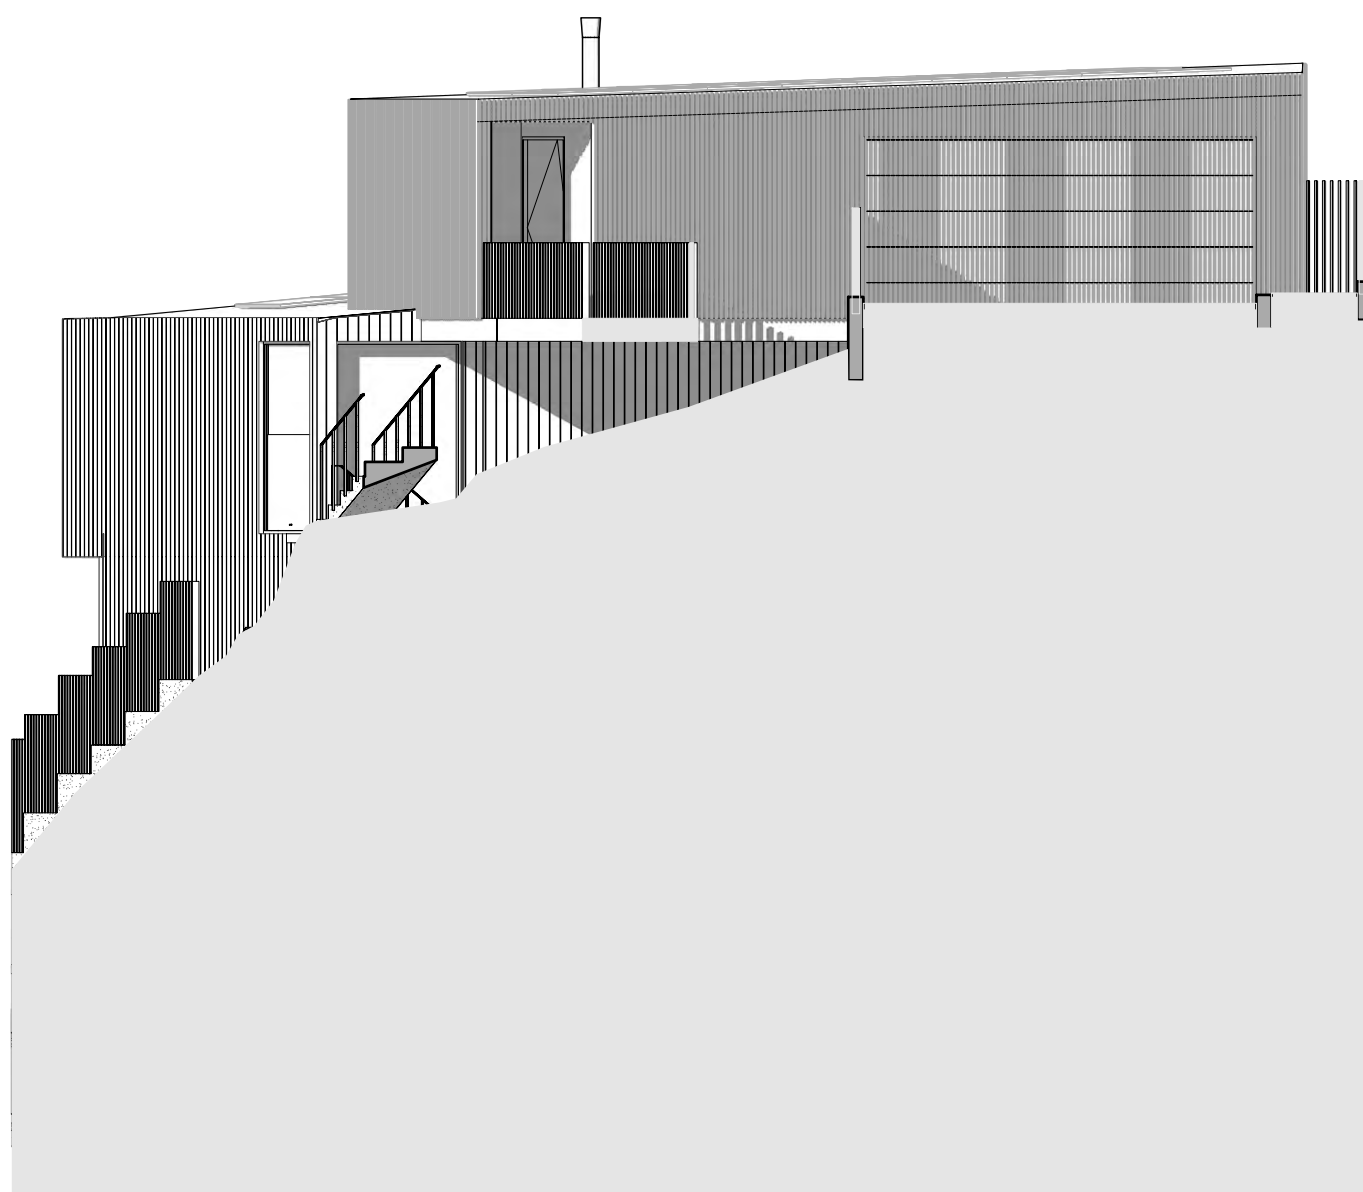

2 Western Elevation
P-06 Scale: 1:100


EB

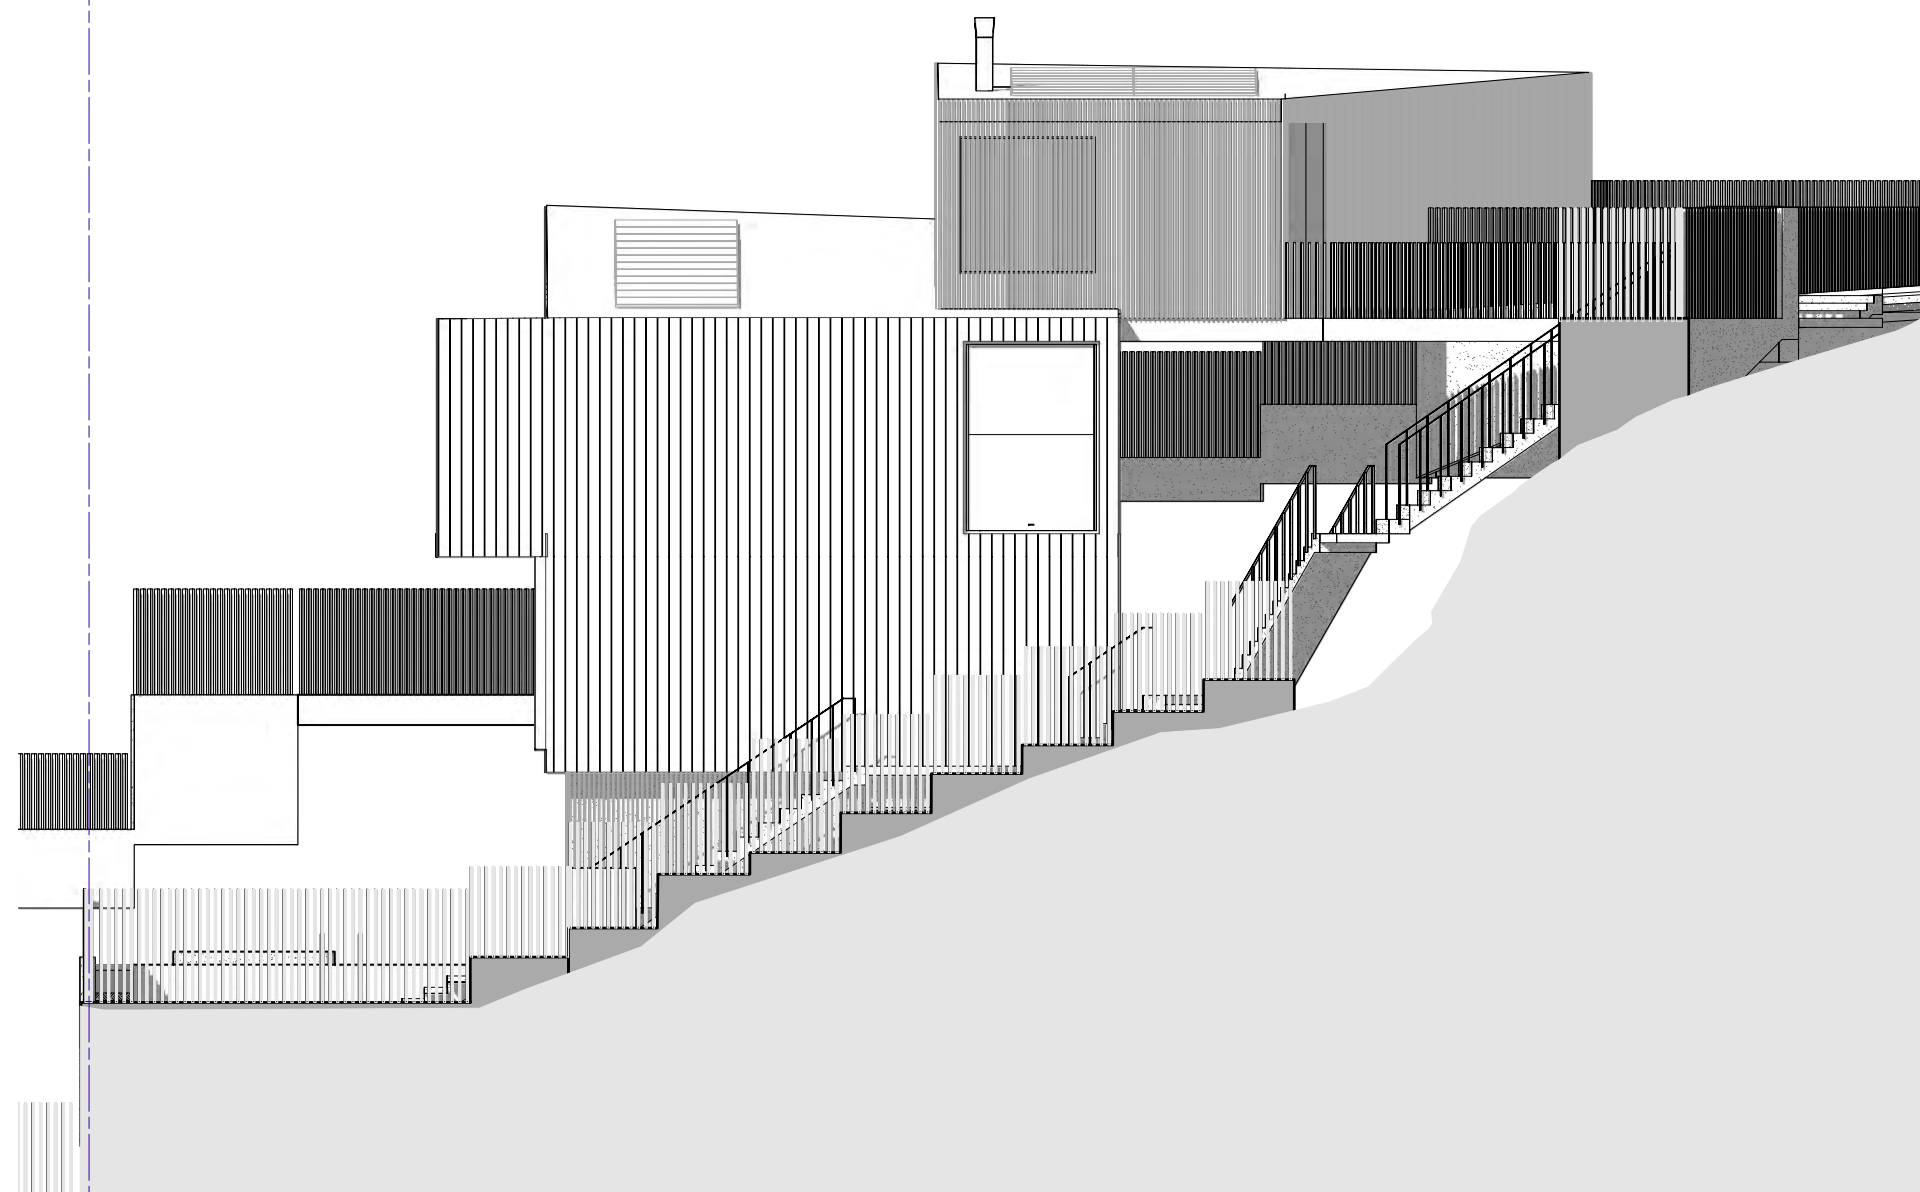

3 Northern Elevation
P-06 Scale: 1:100

EB

NB

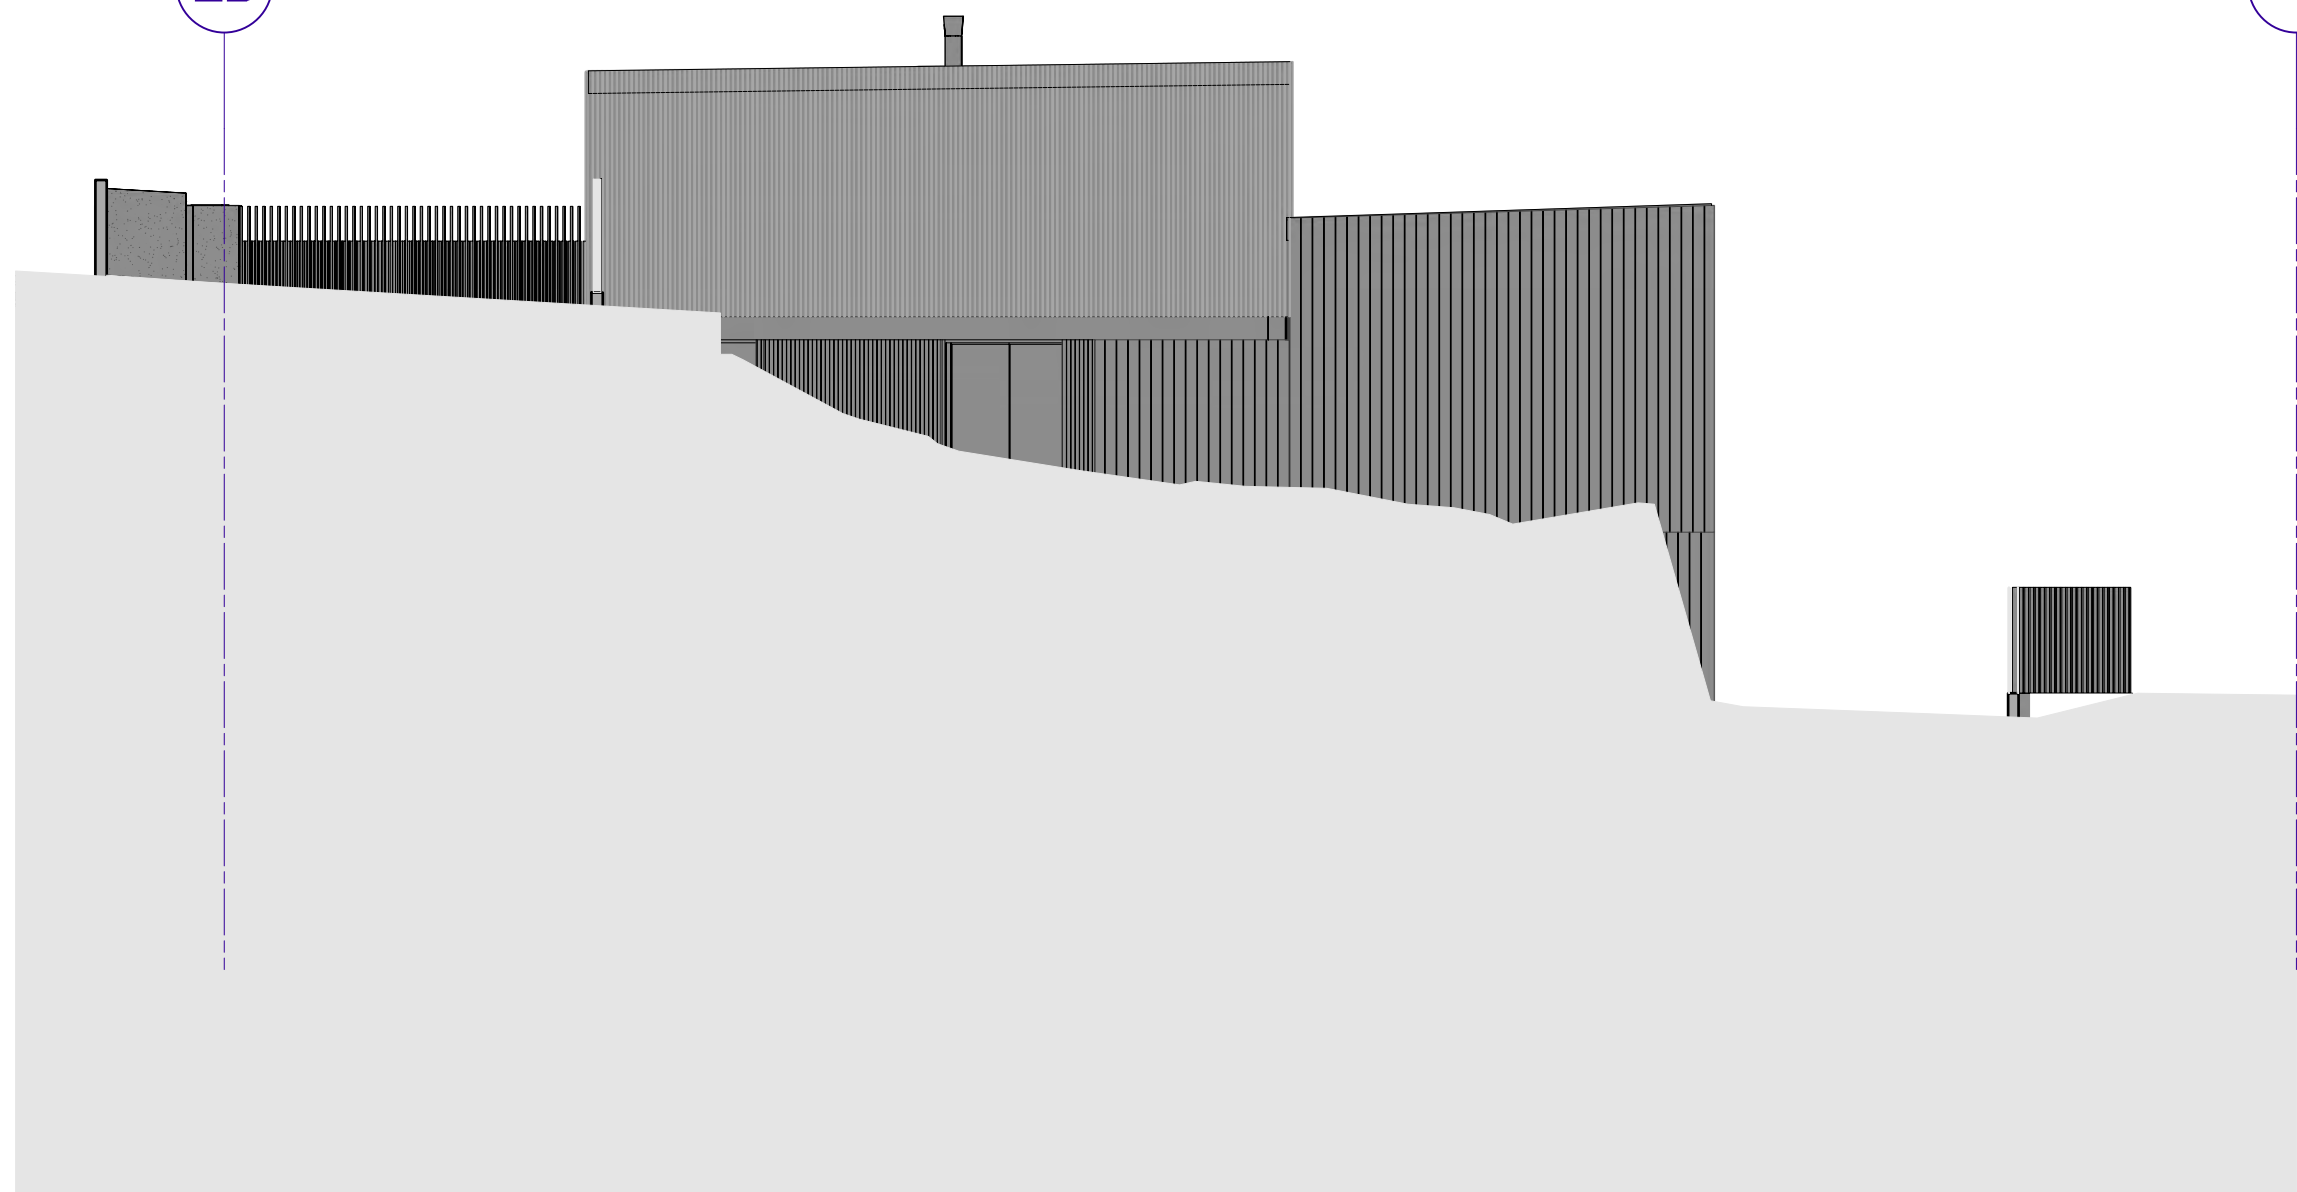

4 Southern Elevation
P-06 Scale: 1:100



© Copyright McGregor Coxall
AUS ACN 082 334 290
UK 10198853
FRIC ID NO. 06000002201607080008
Sydney Melbourne Shenzhen Bristol
www.mcgregorcoxall.com

Client
Adrian McGregor

Project Team

Project Name
50 Condoover Street Subdivision

Project No.
Project No. DA001

Address
50 Condoover Street North Balgowlah

Key Plan


Issue Log

A	DA Issue	AMC	29/03/2023
---	----------	-----	------------

Rev	Revision Description	By / Checked	Date
-----	----------------------	--------------	------

Scale

1: 100 @ A1

 

All dimensions are in millimetres unless otherwise noted.
Do not scale from this drawing.


North

Phase
Schematic Design


Sheet Title
Lot 1 Kimo Street Elevations

Sheet No.
P-06


Rev
A

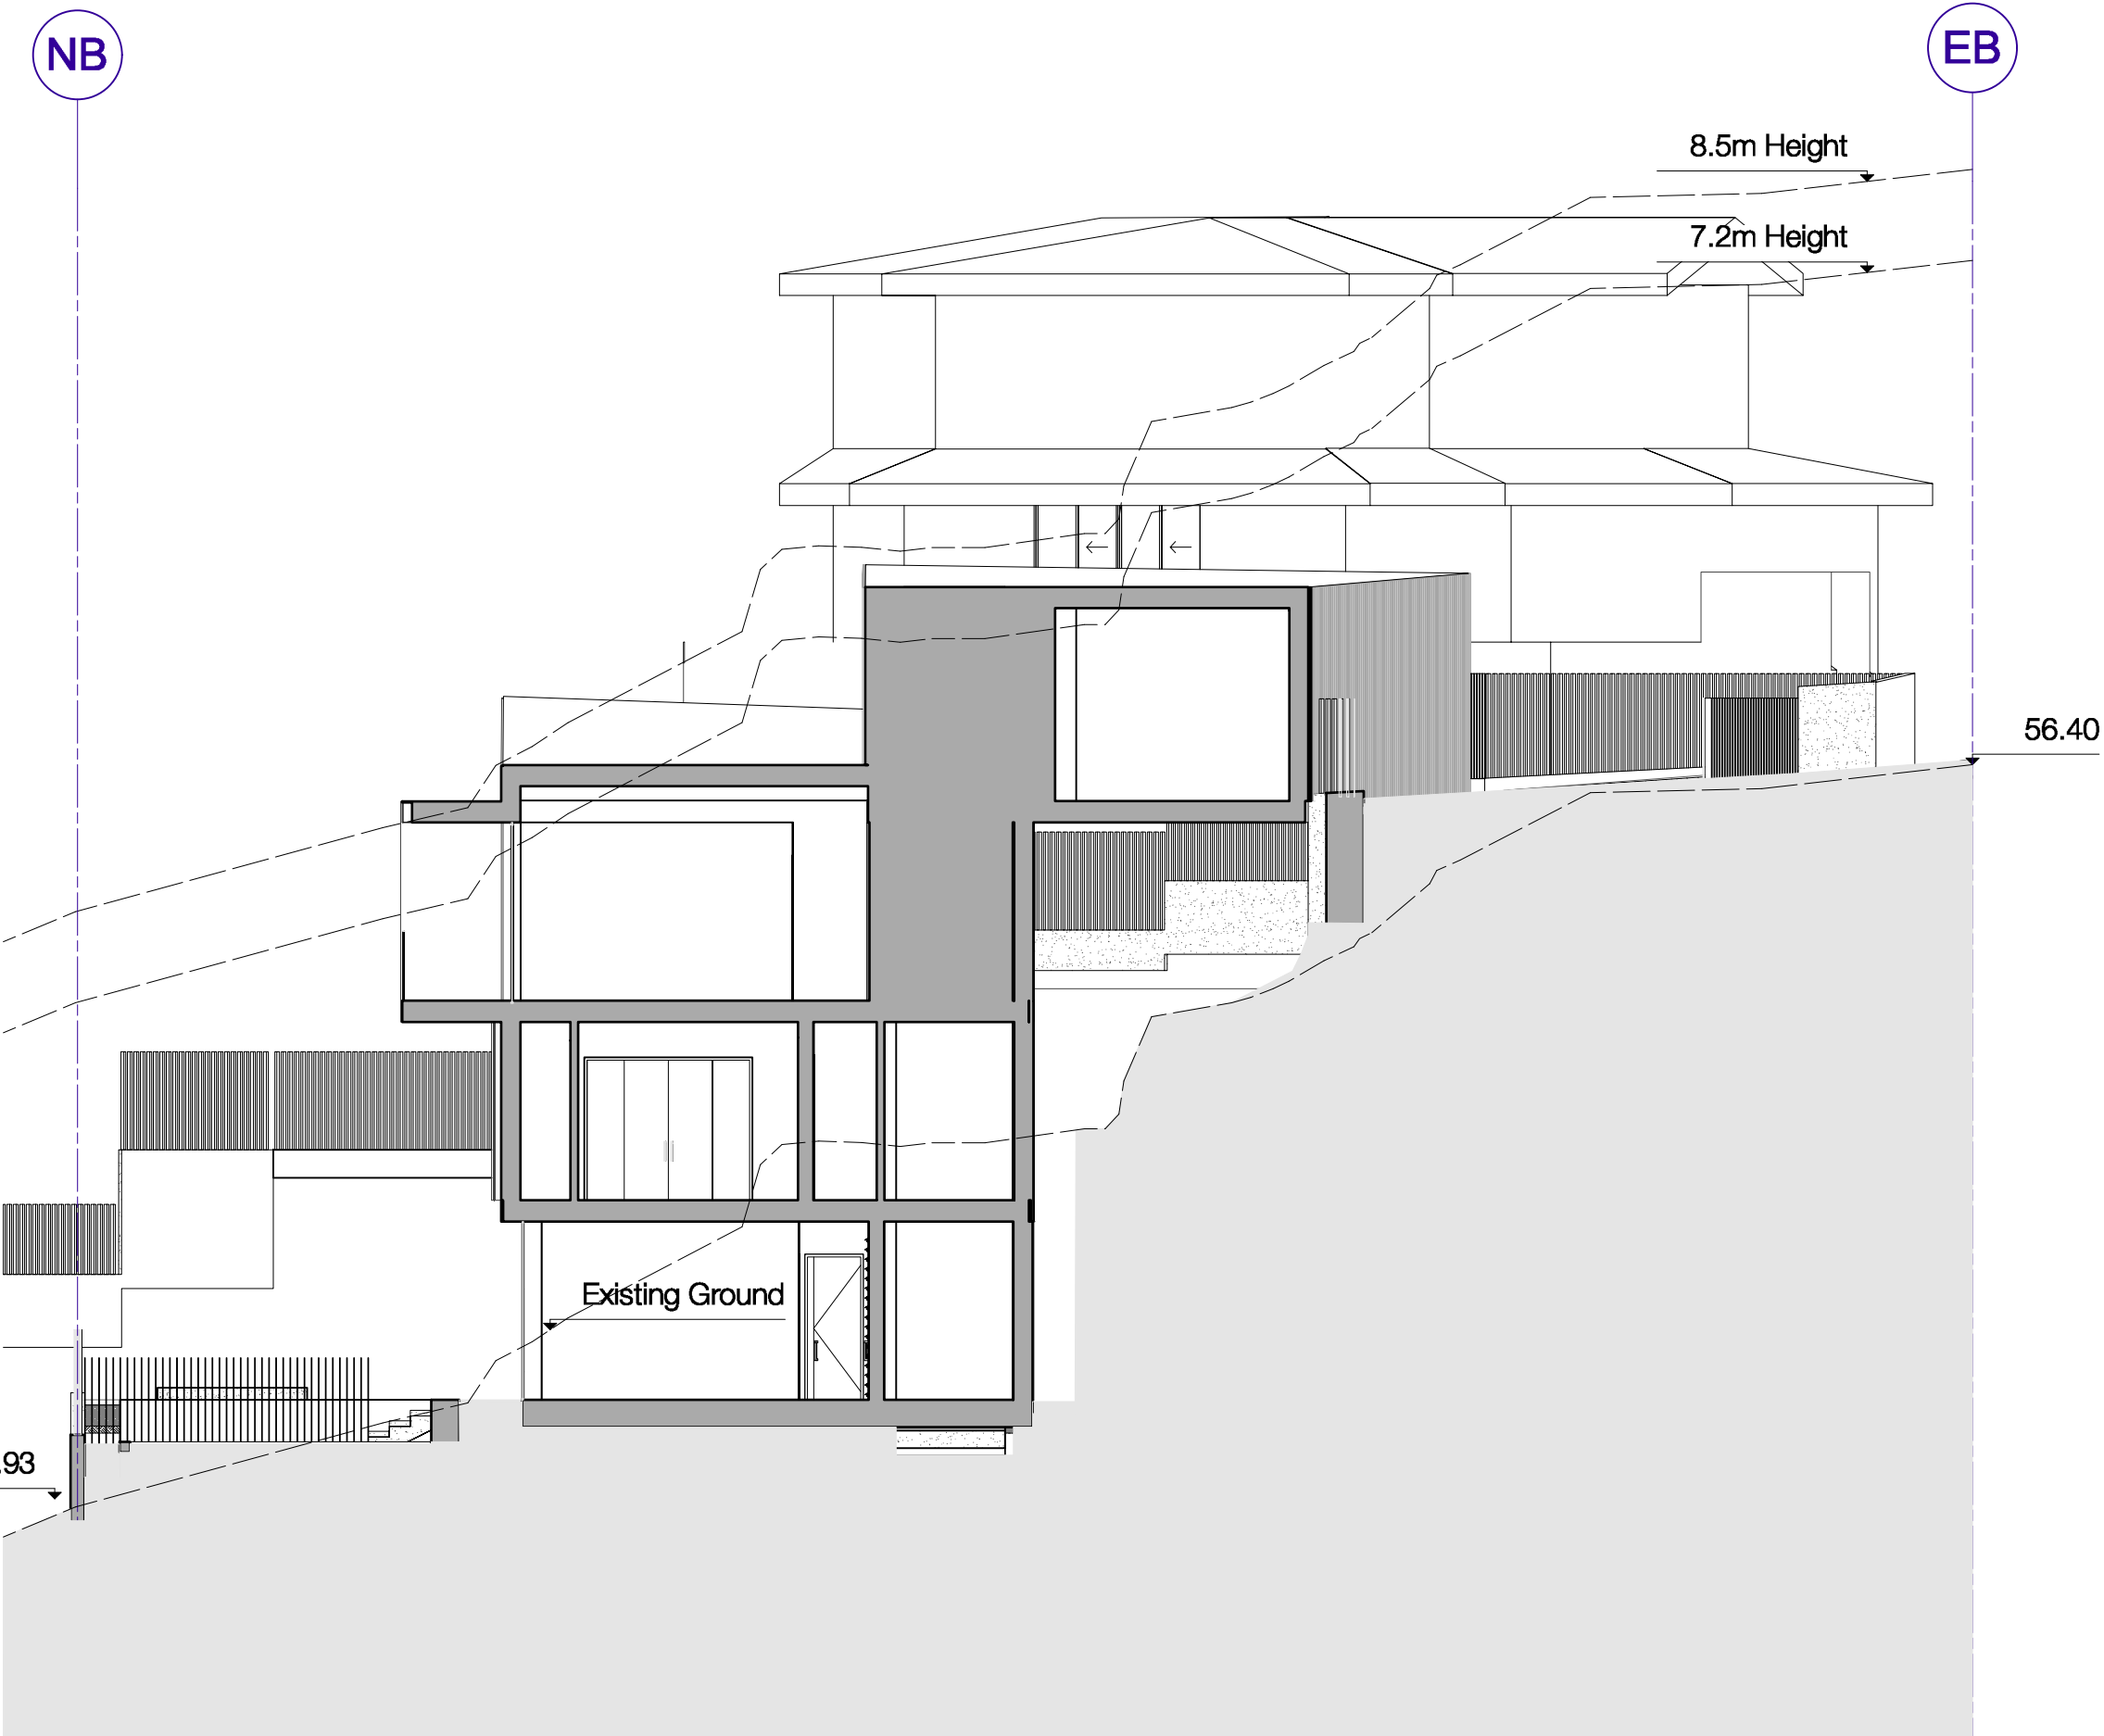


1 Section
P-07 Scale: 1:100

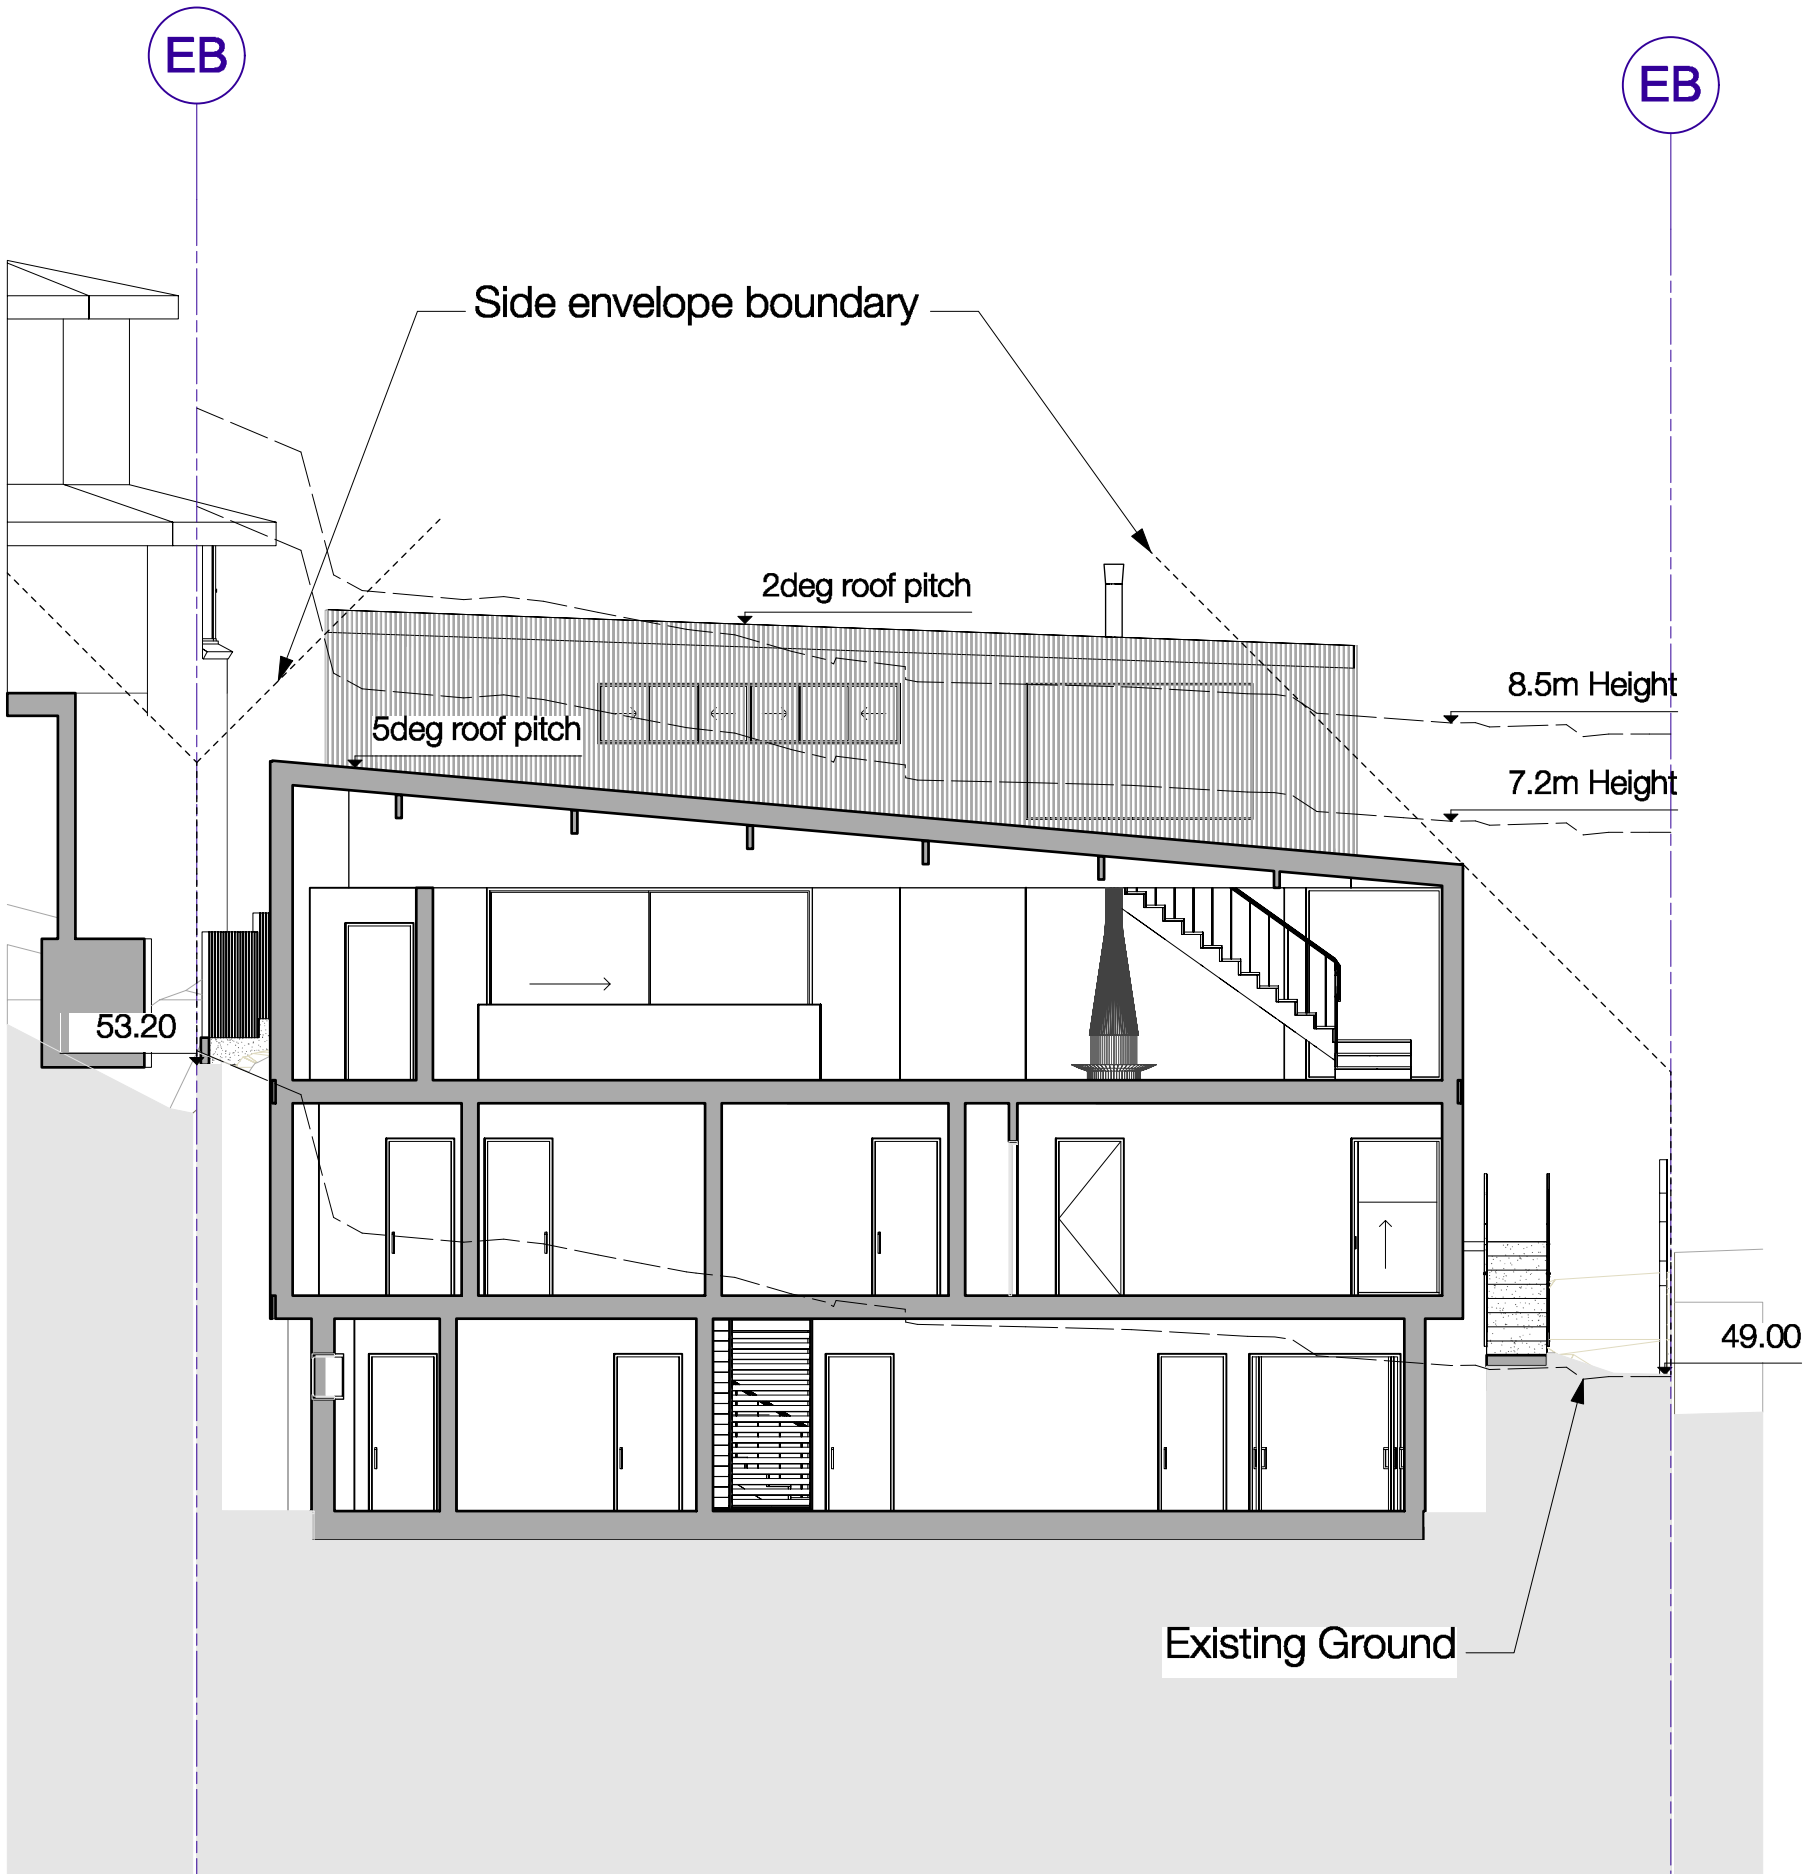


2 Section
P-07 Scale: 1:100

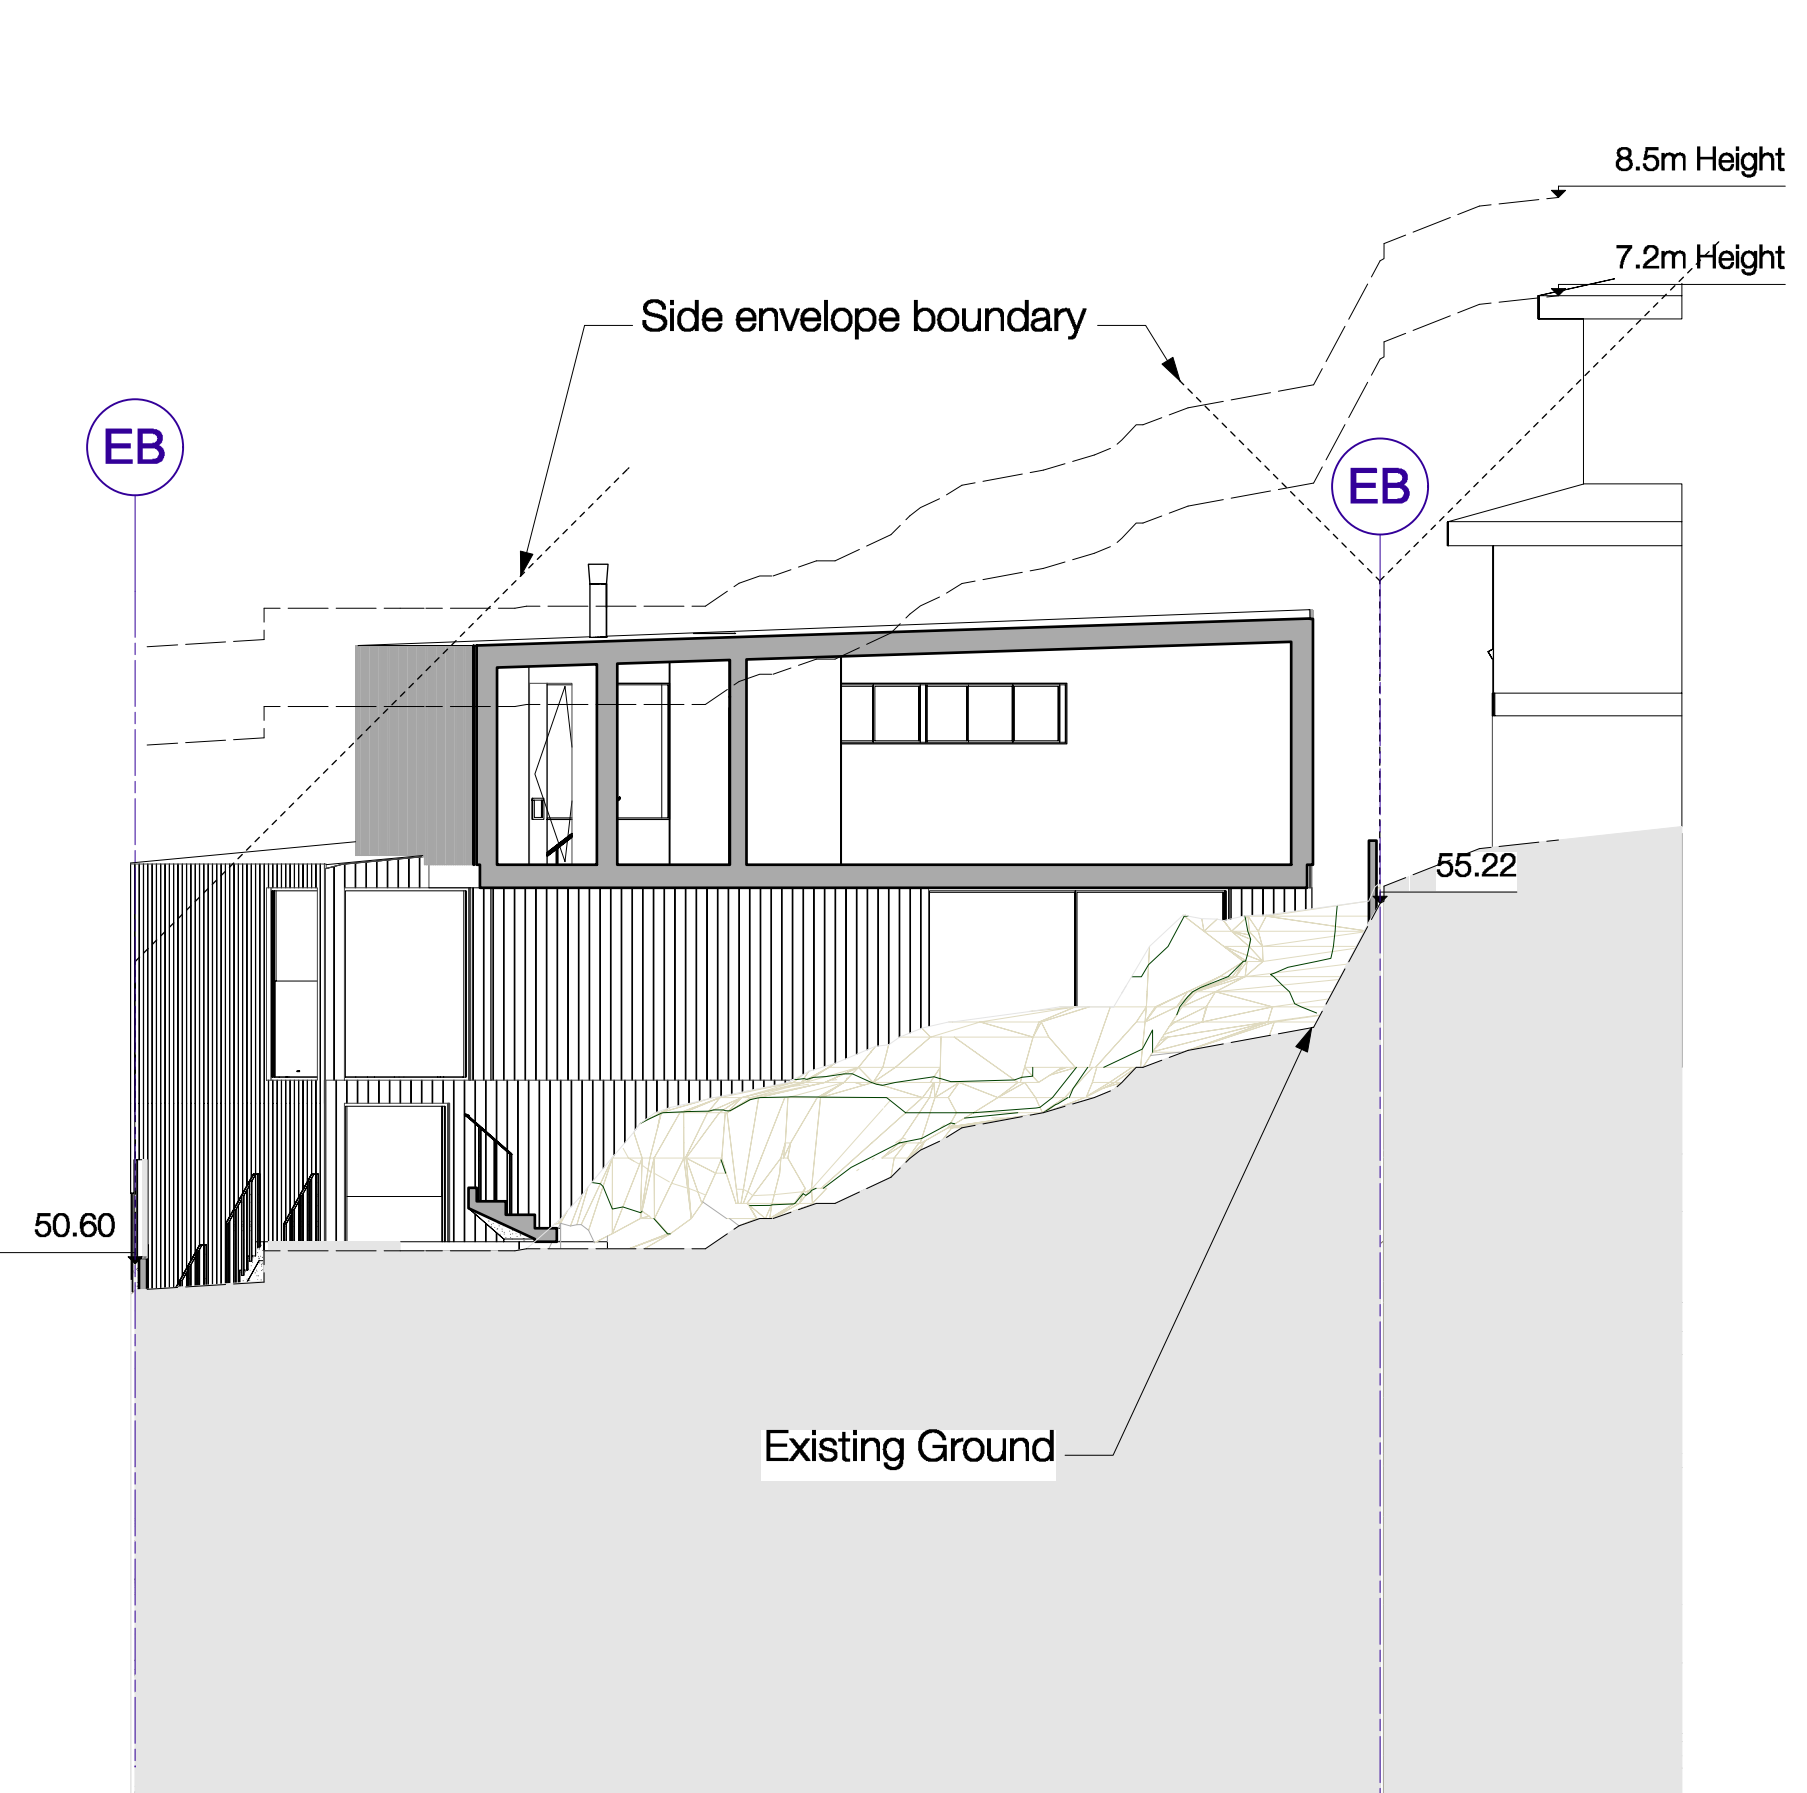

3 Section
P-07 Scale: 1:100

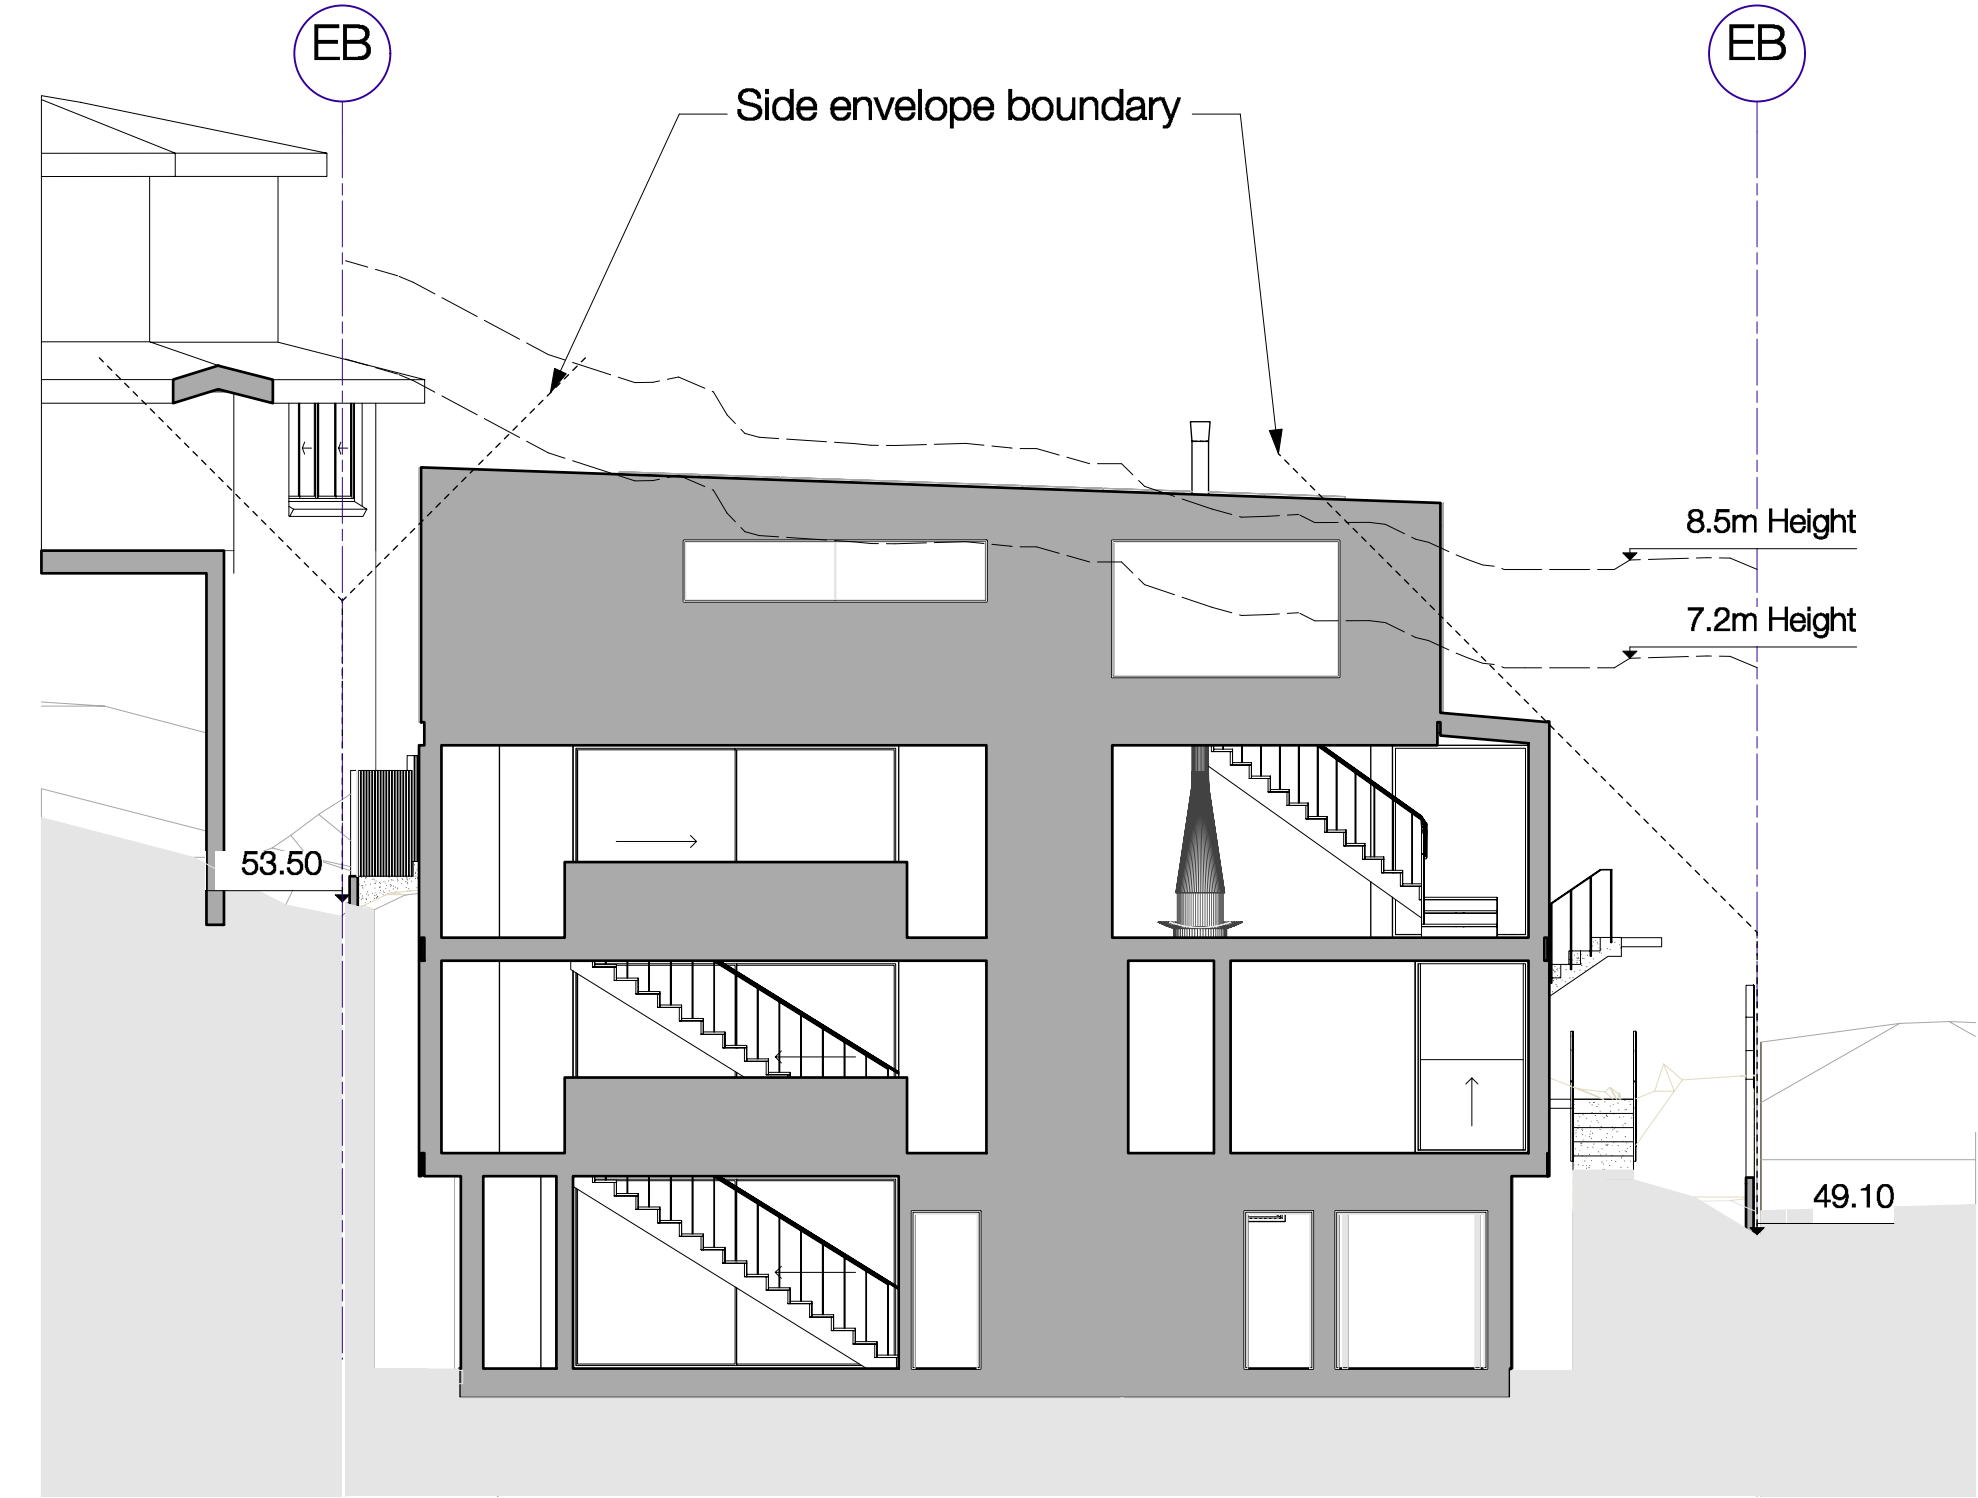

4 Section
P-07 Scale: 1:100

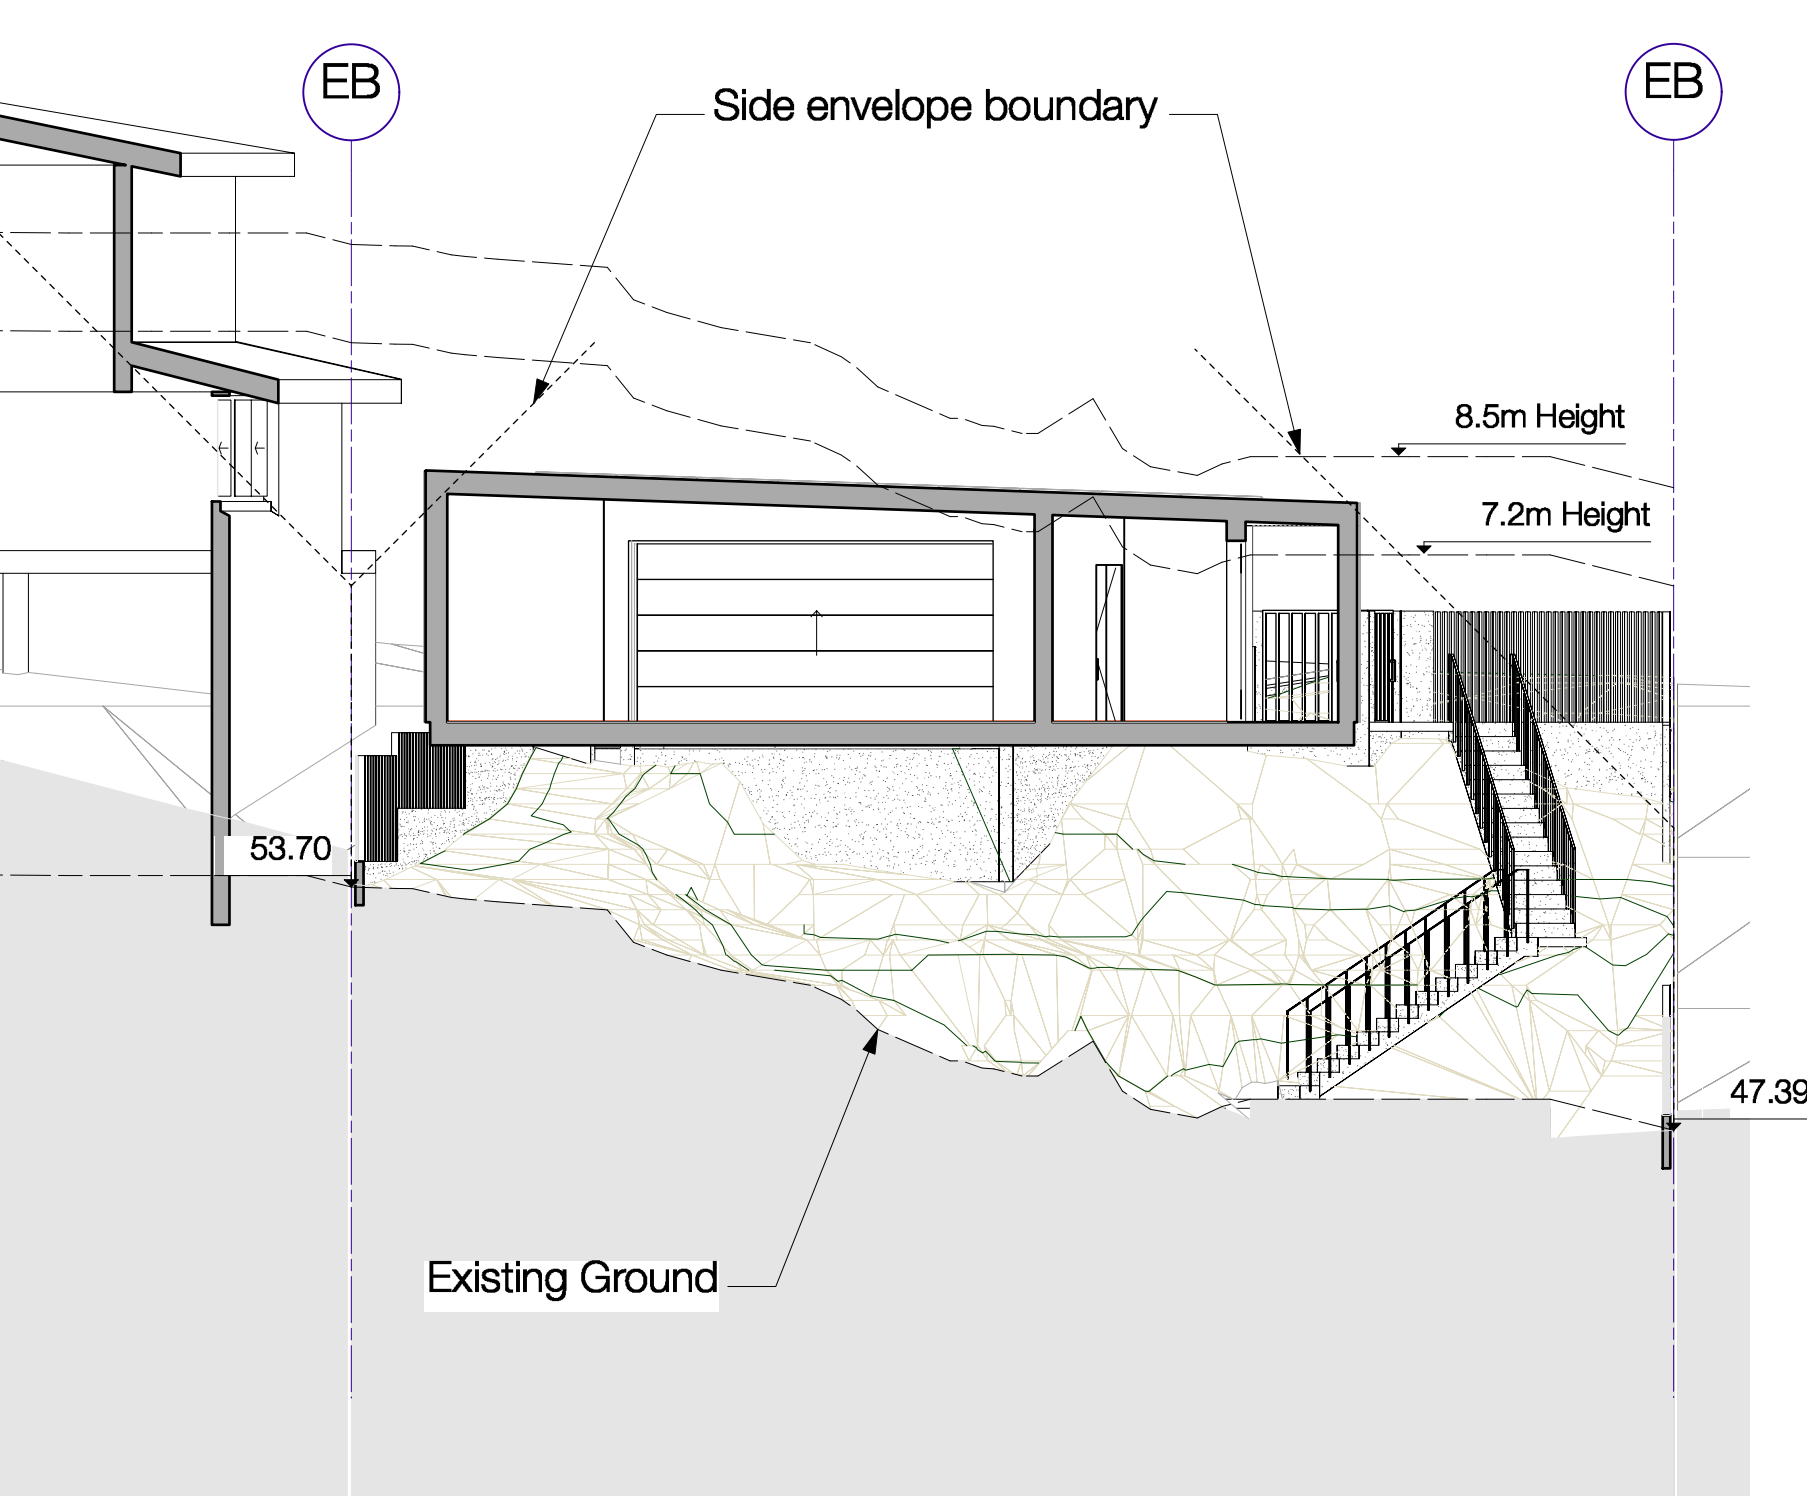

5 Section
P-07 Scale: 1:100

Issue Log			
A	DA Issue	AMC	29/03/2023
Rev	Revision Description	By / Checked	Date



1	Lot 1 - Western View
P-08	Scale: NTS



2	Lot 1 - Eastern View
P-08	Scale: NTS




3	Lot 1 - Kimo Street
P-08	Scale: NTS




4	Lot 1 - Northern View
P-08	Scale: NTS




5	Lot 1 - Private Open Space
P-08	Scale: NTS

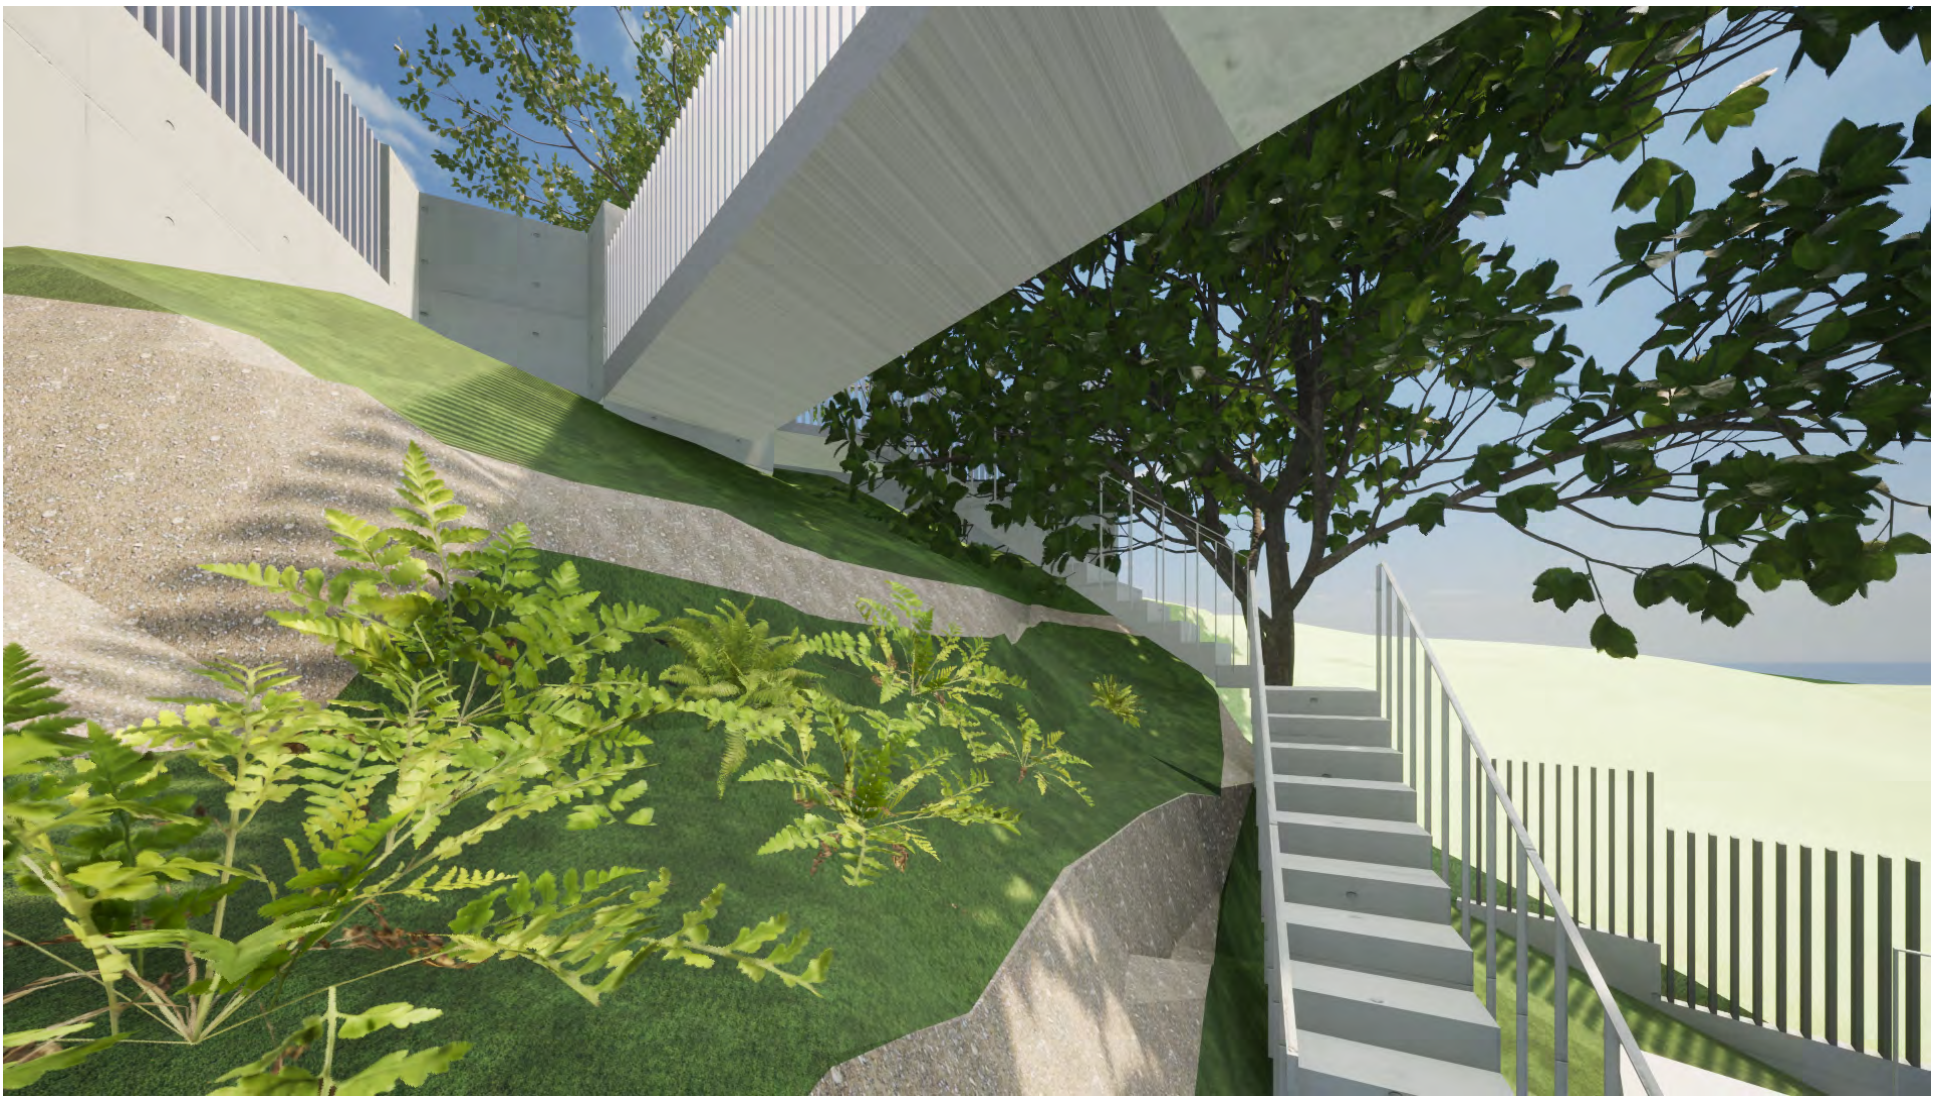


6	Lot 1 - Significant Retained Rock Outcrop
P-08	Scale: NTS

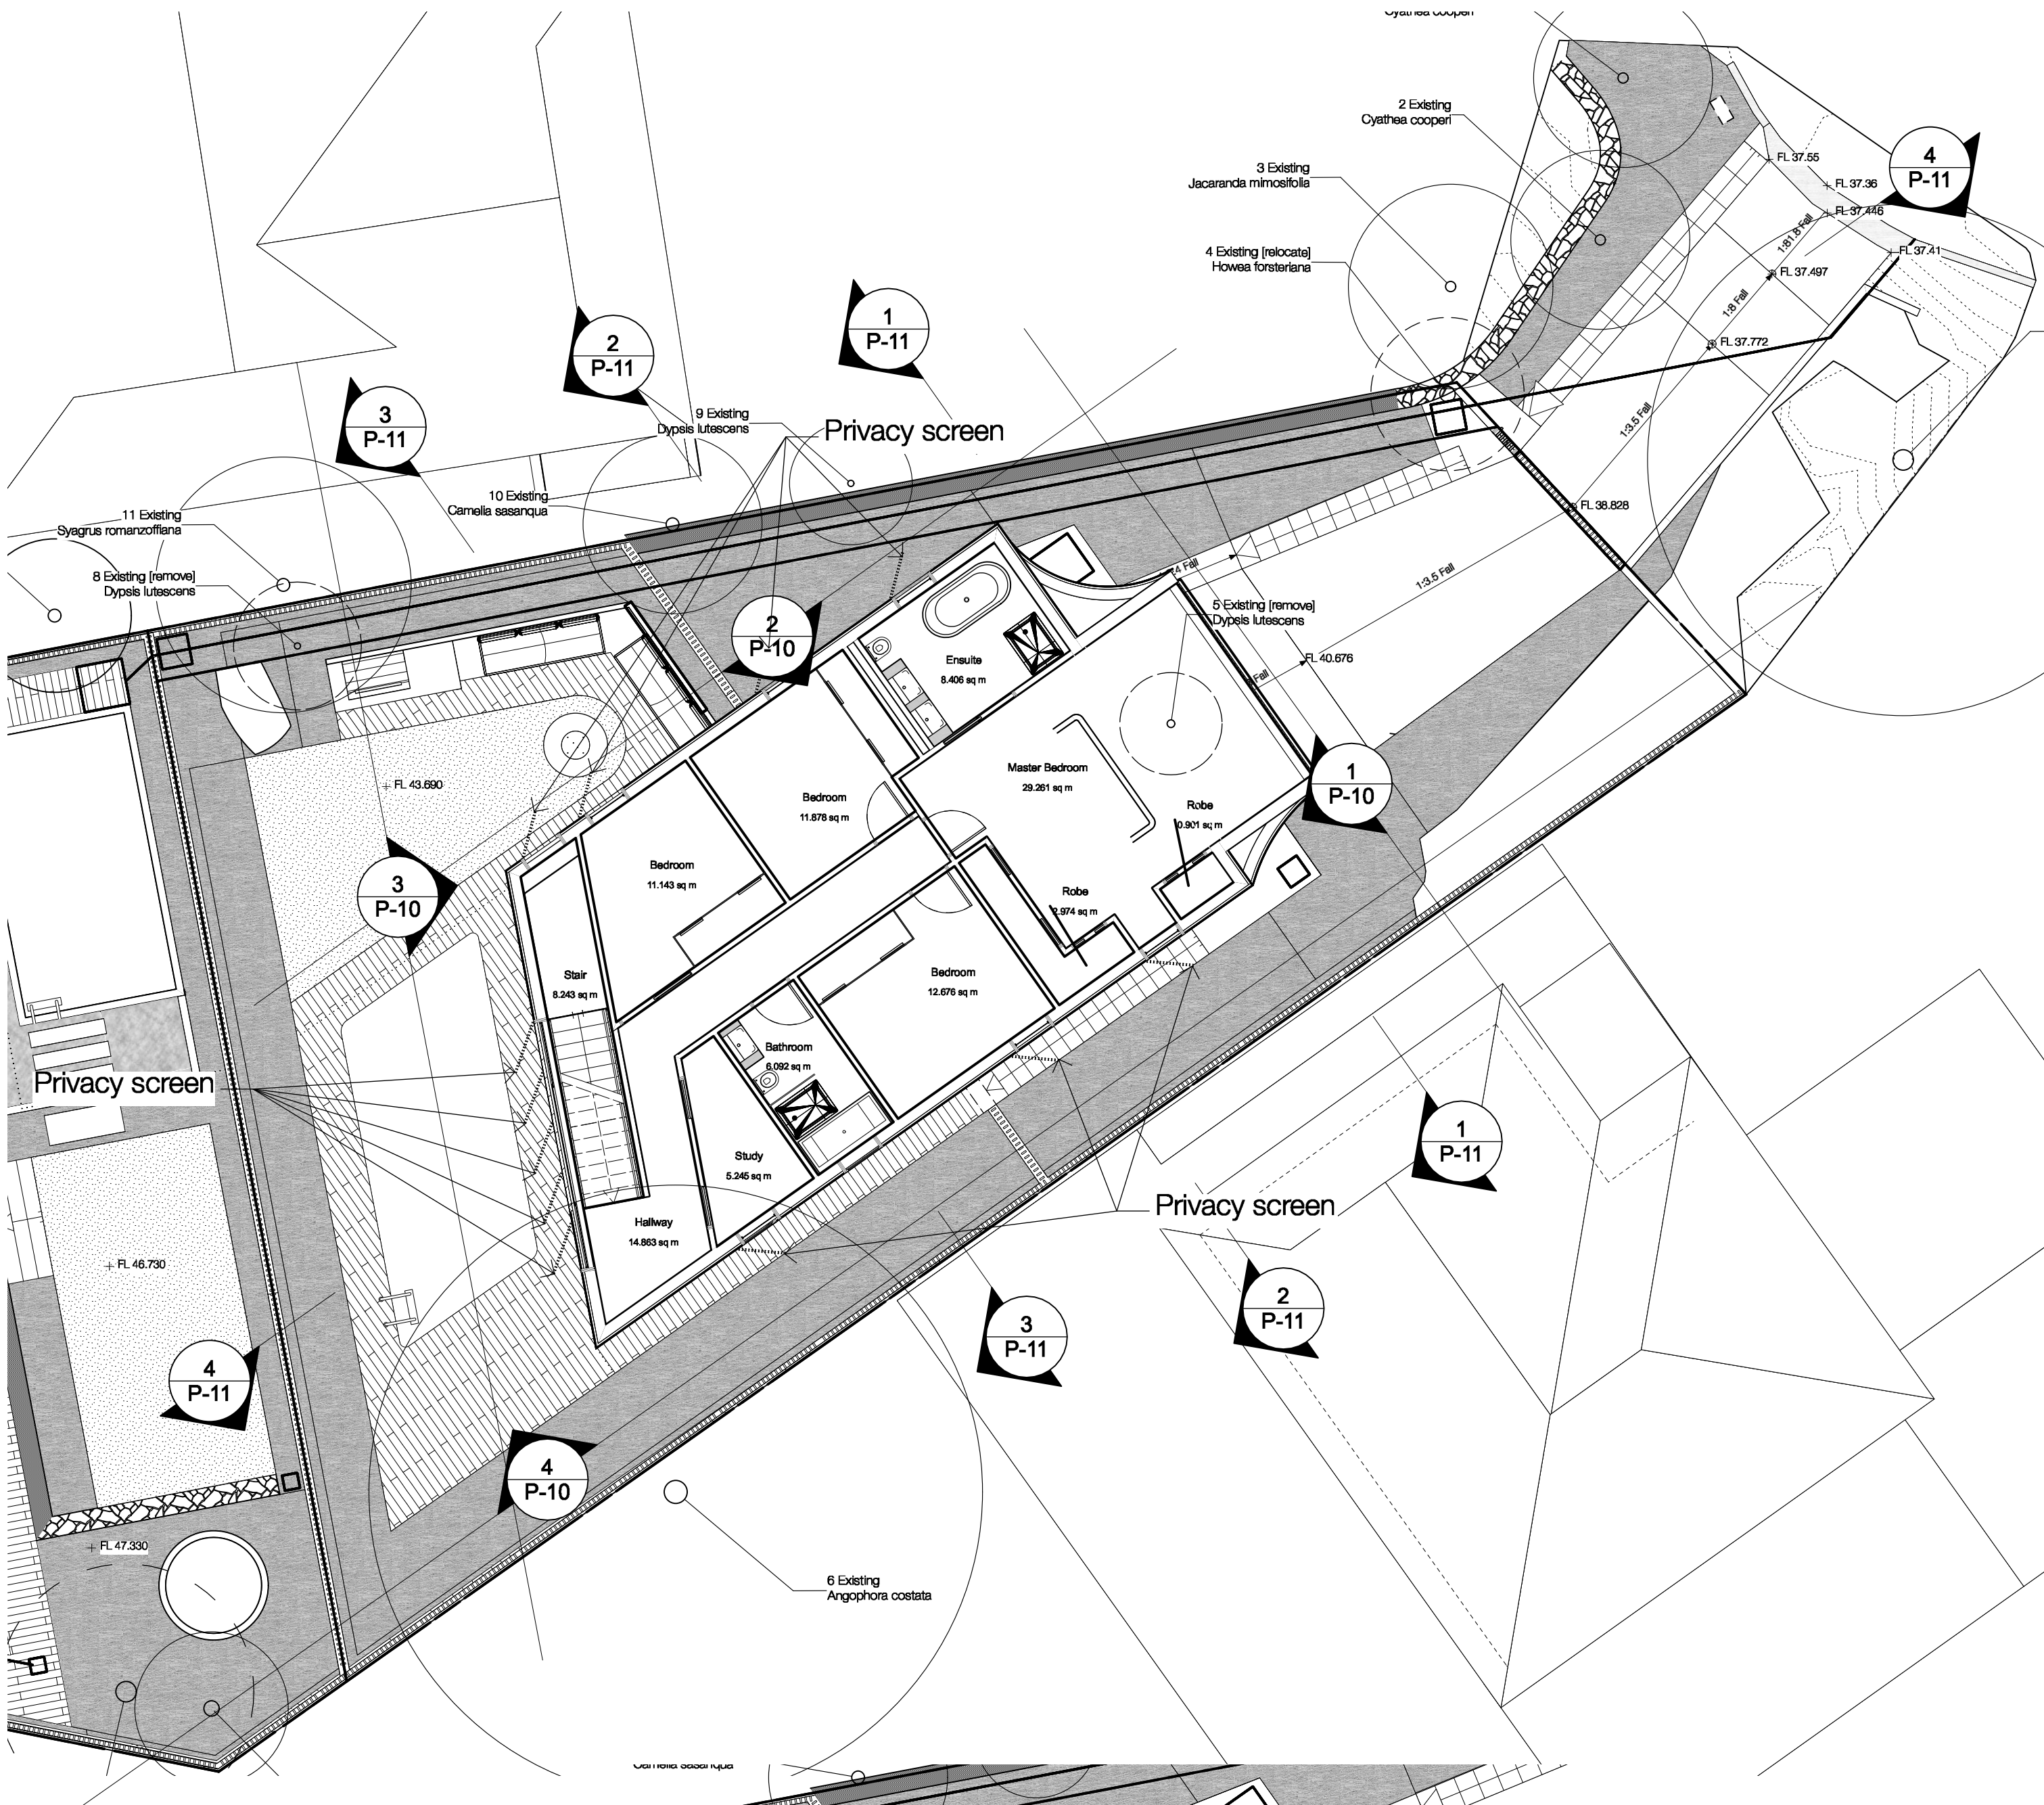

1 Level 3 - FFL 46.590
P-09 Scale: 1:100

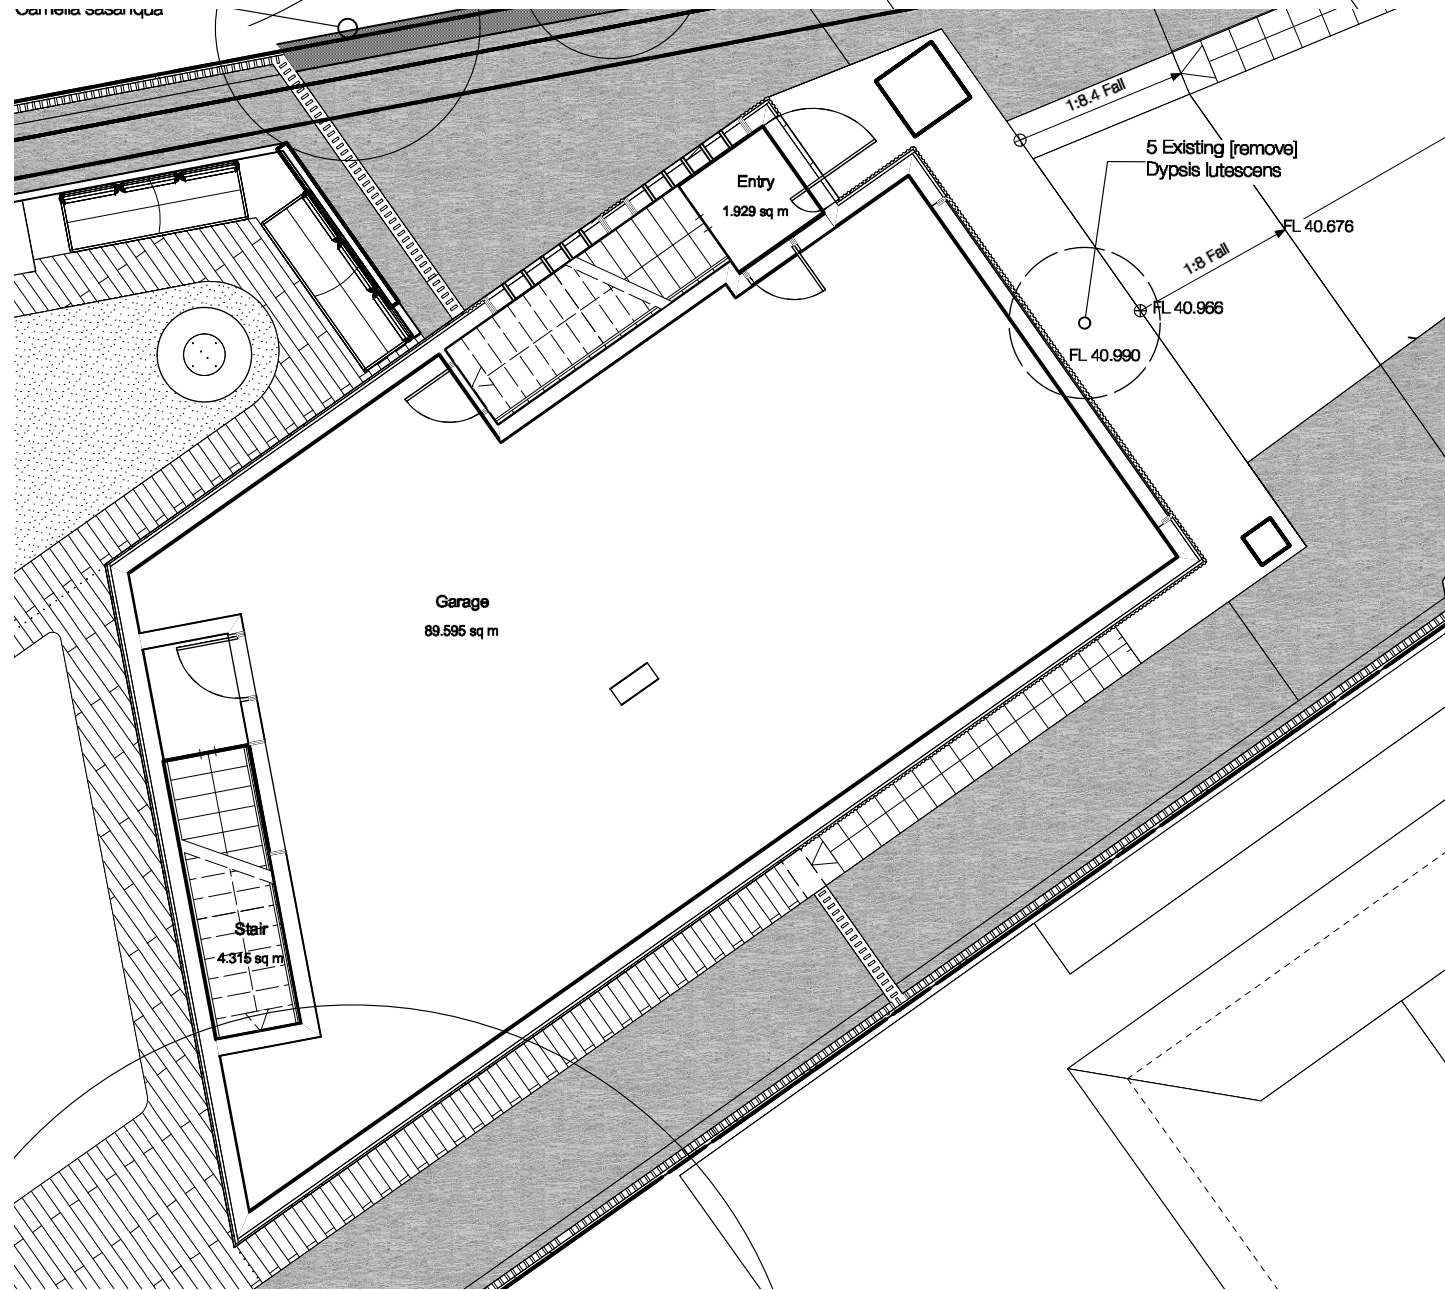

3 Level 1 - FFL 40.990
P-09 Scale: 1:100

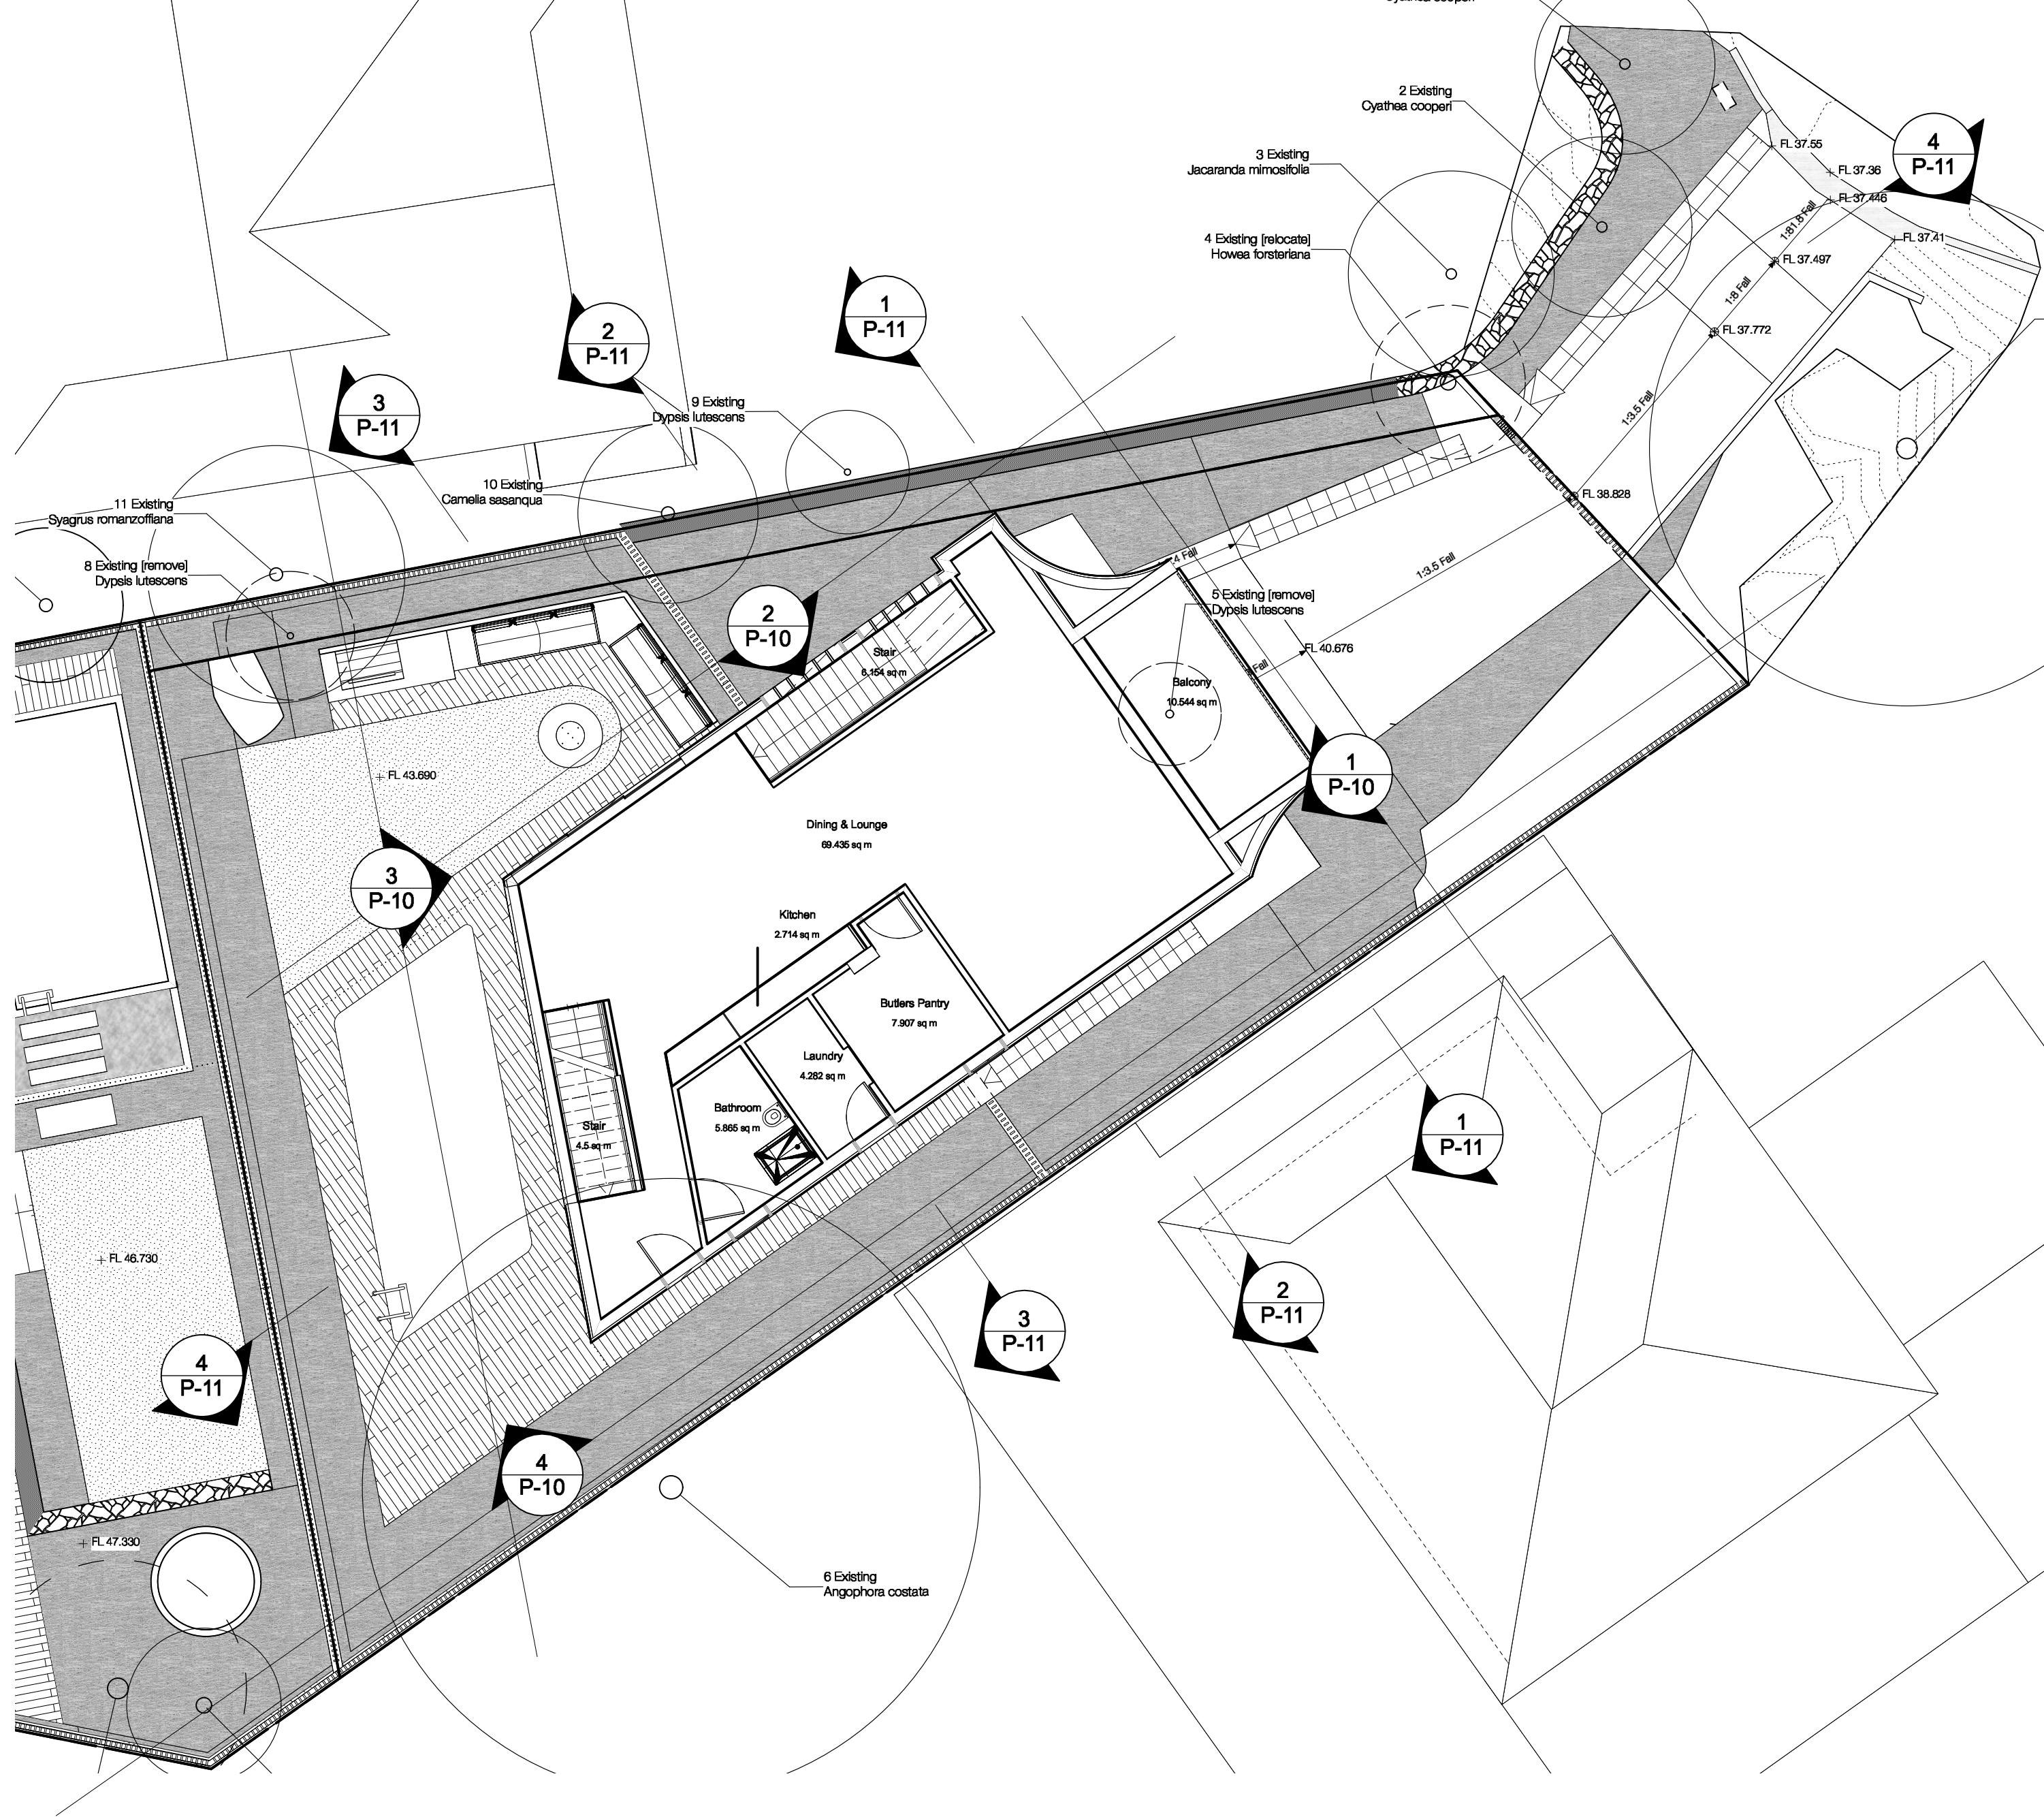

2 Level 2 - FFL 43.690
P-09 Scale: 1:100



© Copyright McGregor Coxall
AUS ACN 082 334 290
UK 10199853
FFC ID NO. 06000002201607080008
Sydney Melbourne Shenzhen Bristol
www.mcgregorcoxall.com

Client
Adrian McGregor

Project Team

Project Name
50 Condoover Street Subdivision

Project No.
Project No. DA001

Address
50 Condoover Street North Balgowlah

Key Plan

Issue Log

A	DA Issue	AMC	29/03/2023
---	----------	-----	------------


Rev	Revision Description	By / Checked	Date
-----	----------------------	--------------	------

Scale

1: 100 @ A1
0 1 2 3 4 5 m

All dimensions are in millimetres unless otherwise noted.
Do not scale from this drawing.

North

 

Phase

Schematic Design

Sheet Title


Lot 2 Condoover Street Plans

Sheet No.


P-09

Rev


A

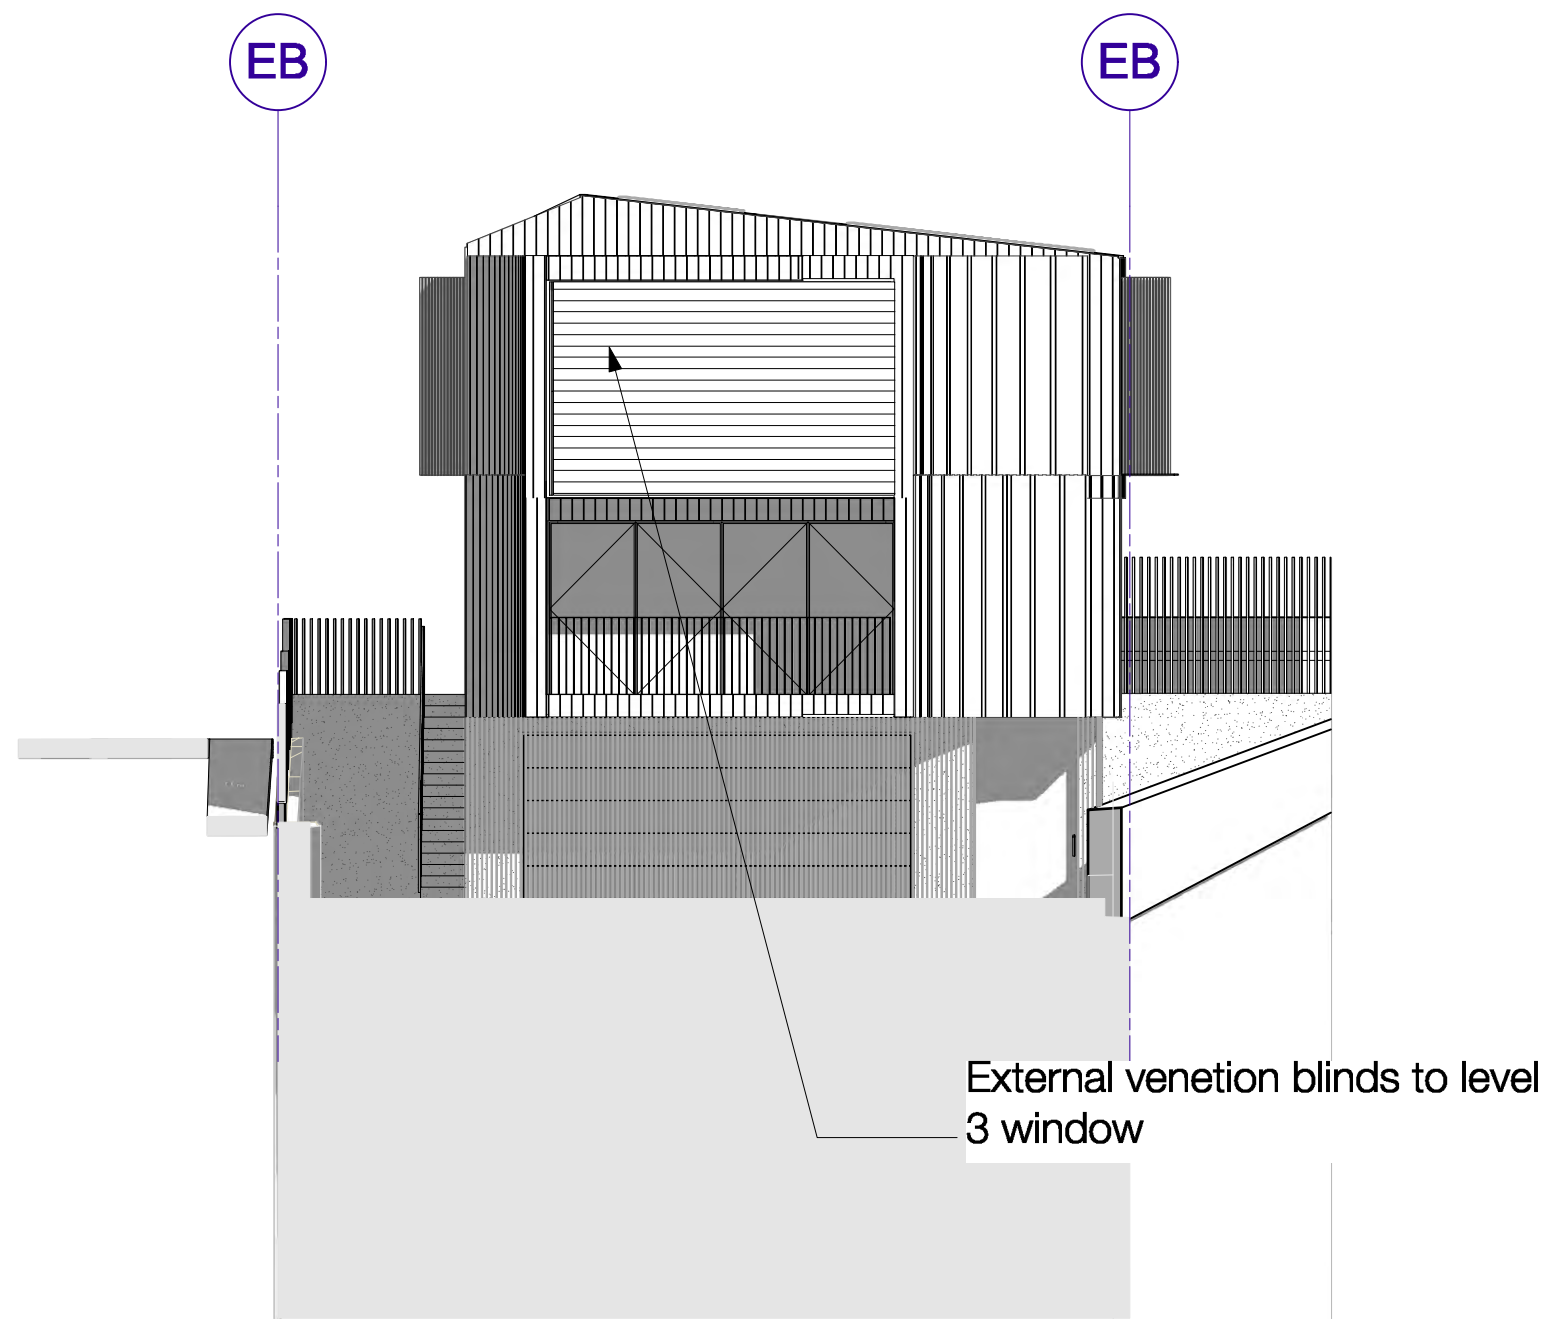


1 Eastern Elevation
P-10 Scale: 1:100

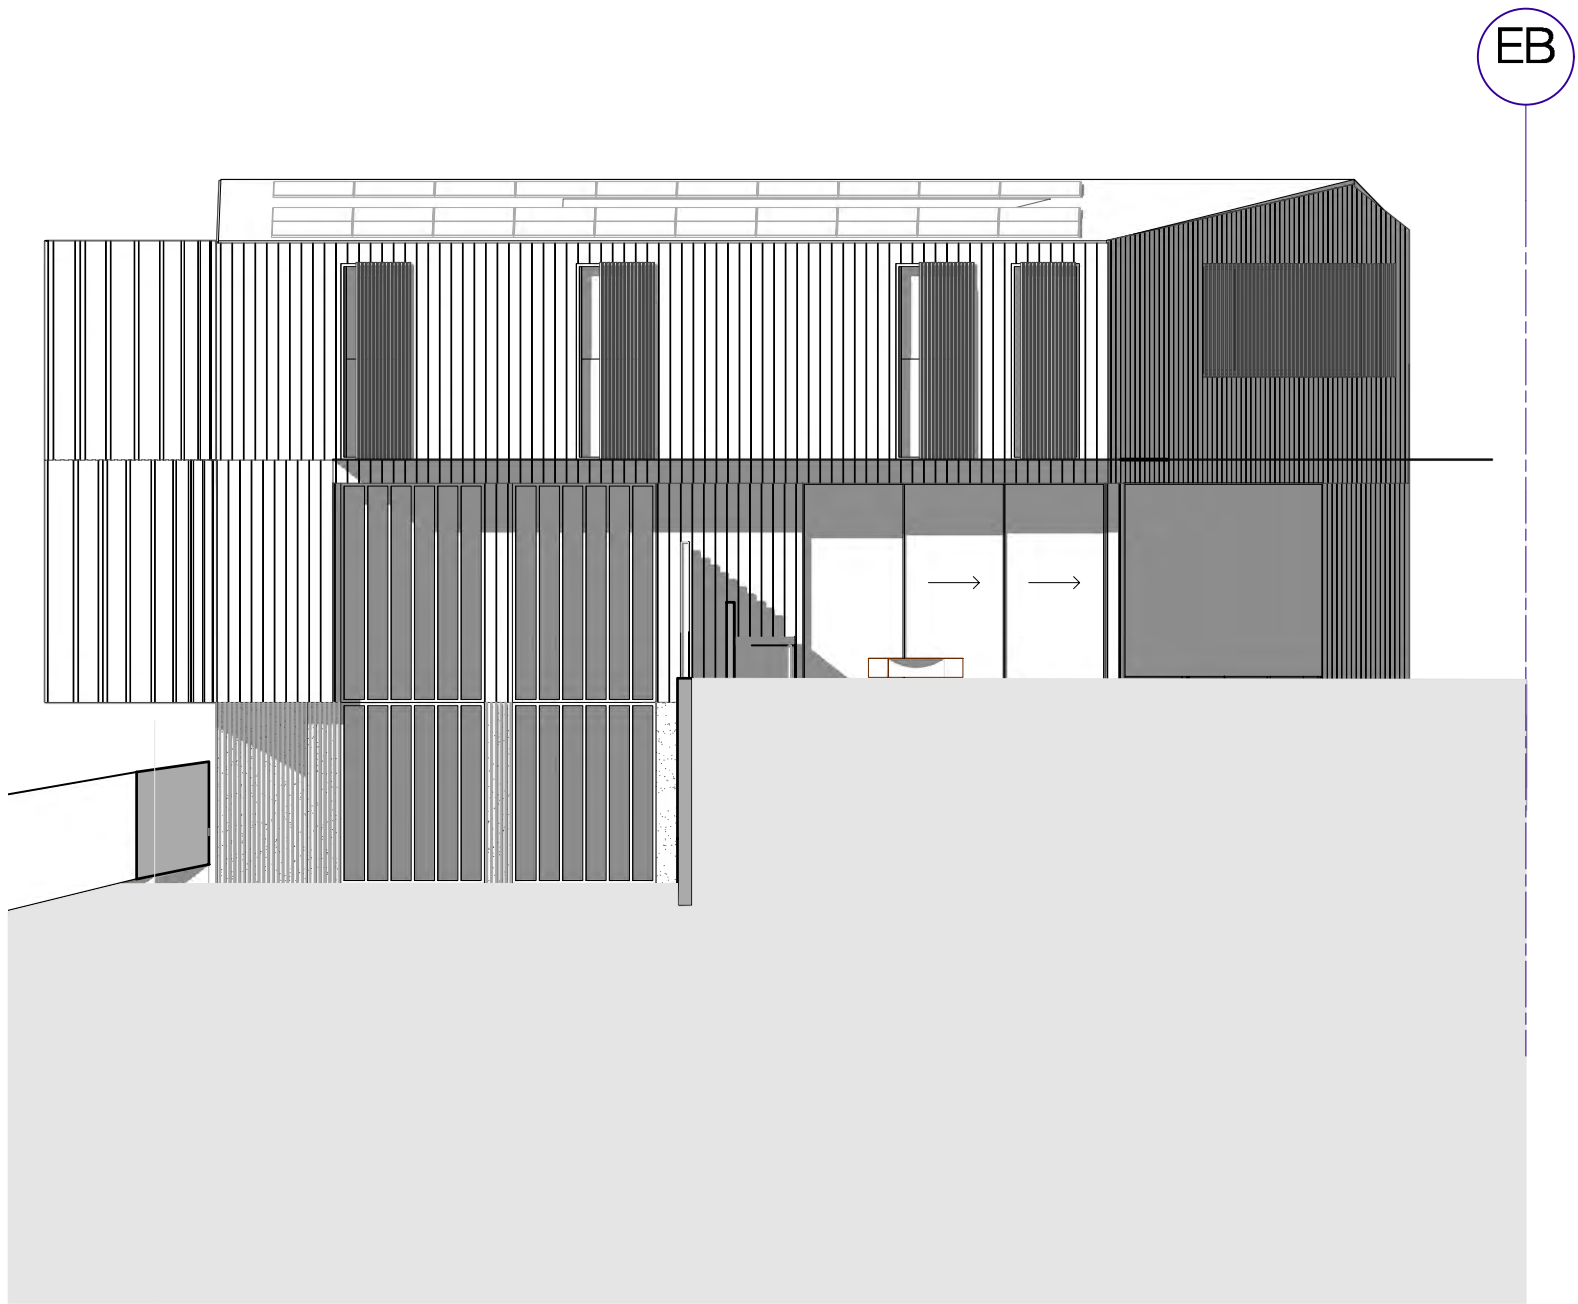

2 Northern Elevation
P-10 Scale: 1:100

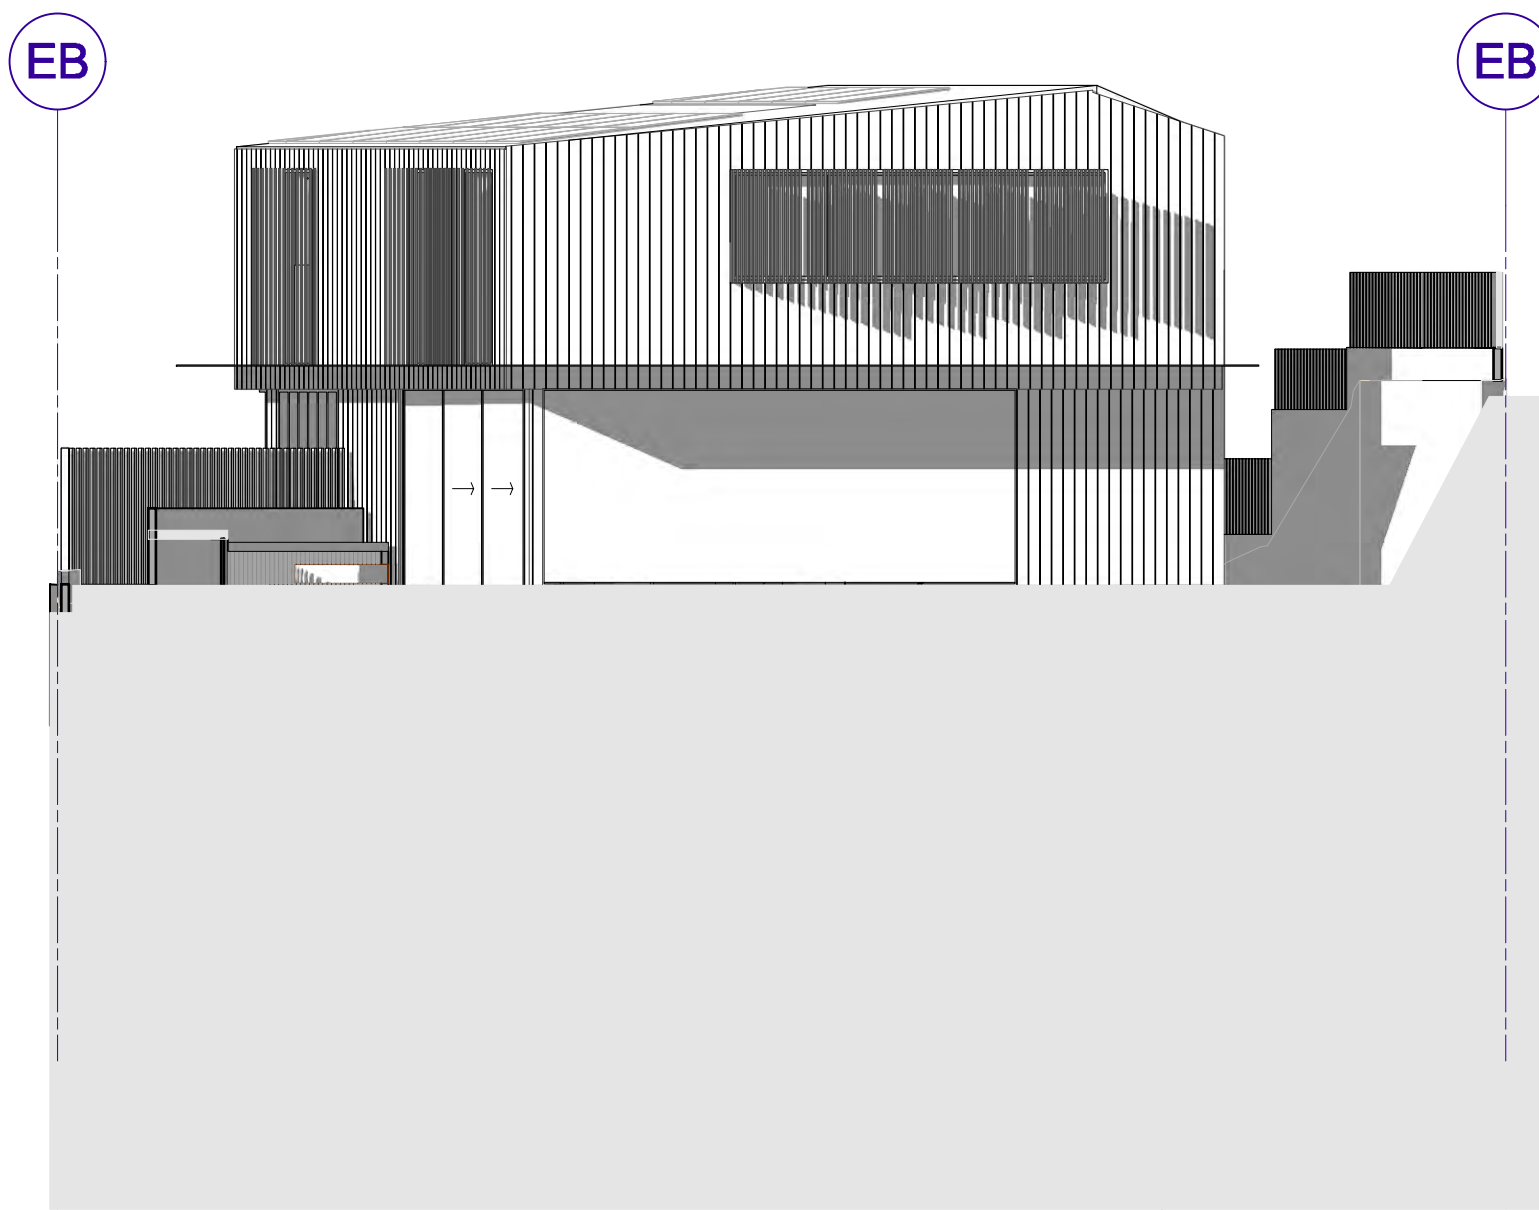

3 Western Elevation
P-10 Scale: 1:100

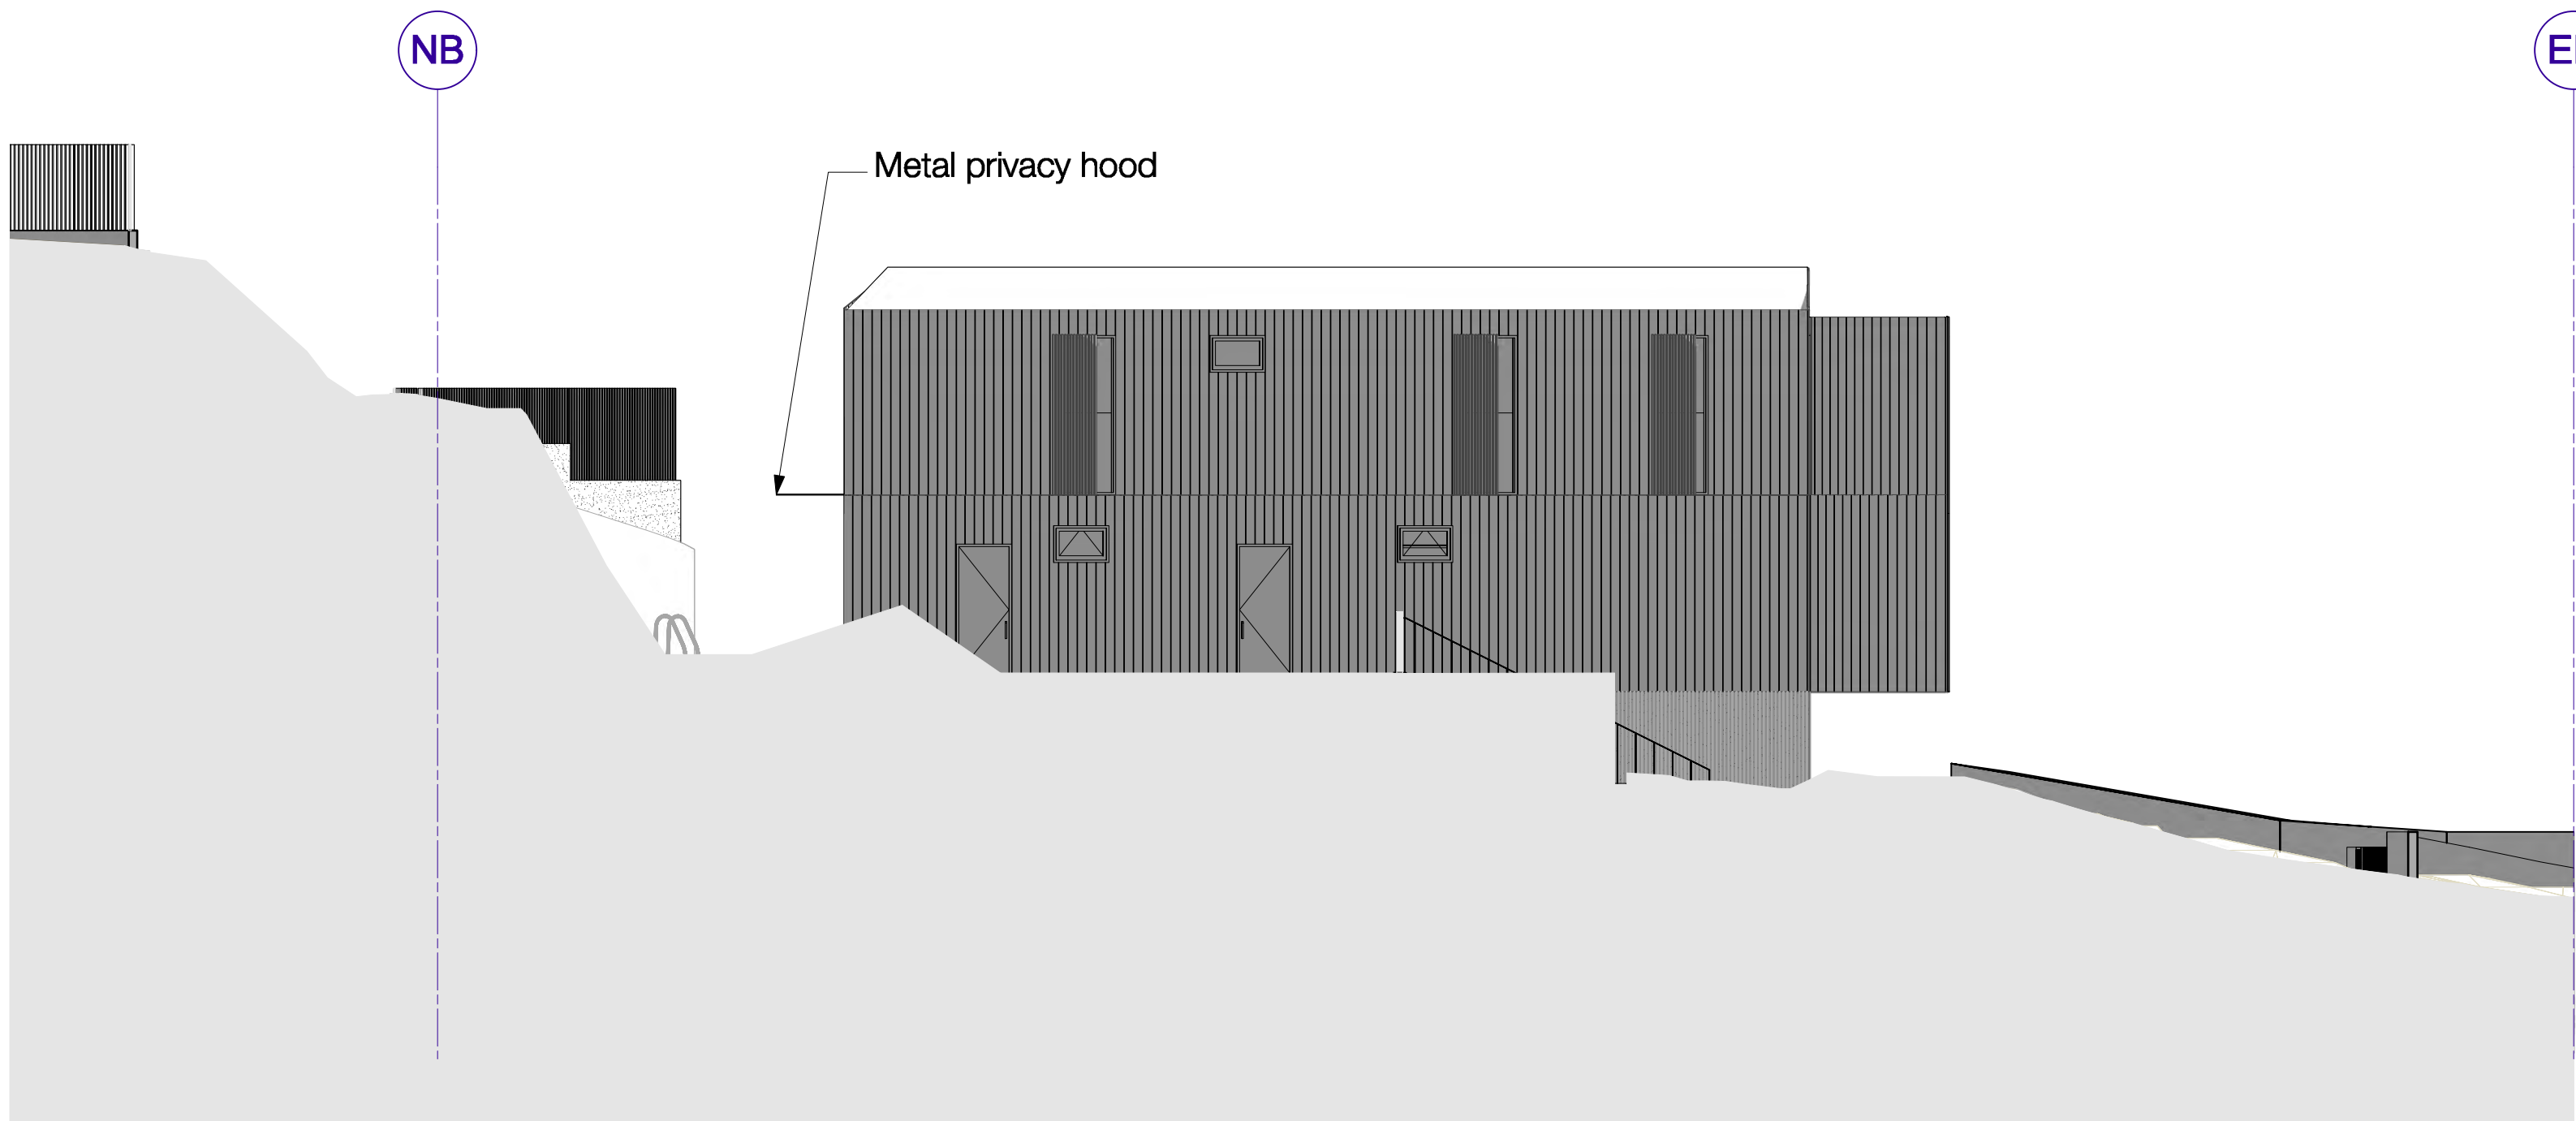

4 Southern Elevation
P-10 Scale: 1:100



© Copyright McGregor Coxall
AUS ACN 082 334 290
UK 10198853
FR CID NO. 06000002201607080008
Sydney Melbourne Shenzhen Bristol
www.mcgregorcoxall.com

Client
Adrian McGregor

Project Team

Project Name
50 Condoover Street Subdivision

Project No.
Project No. DA001


Address
50 Condoover Street North Balgowlah

Key Plan

Issue Log
A DA Issue AMC 29/03/2023

Rev	Revision Description	By / Checked	Date
-----	----------------------	--------------	------

Scale
1: 100 @ A1

 

All dimensions are in millimetres unless otherwise noted.
Do not scale from this drawing.


North

Phase
Schematic Design


Sheet Title
Lot 2 Condoover Street Elevations

Sheet No.
P-10


Rev
A

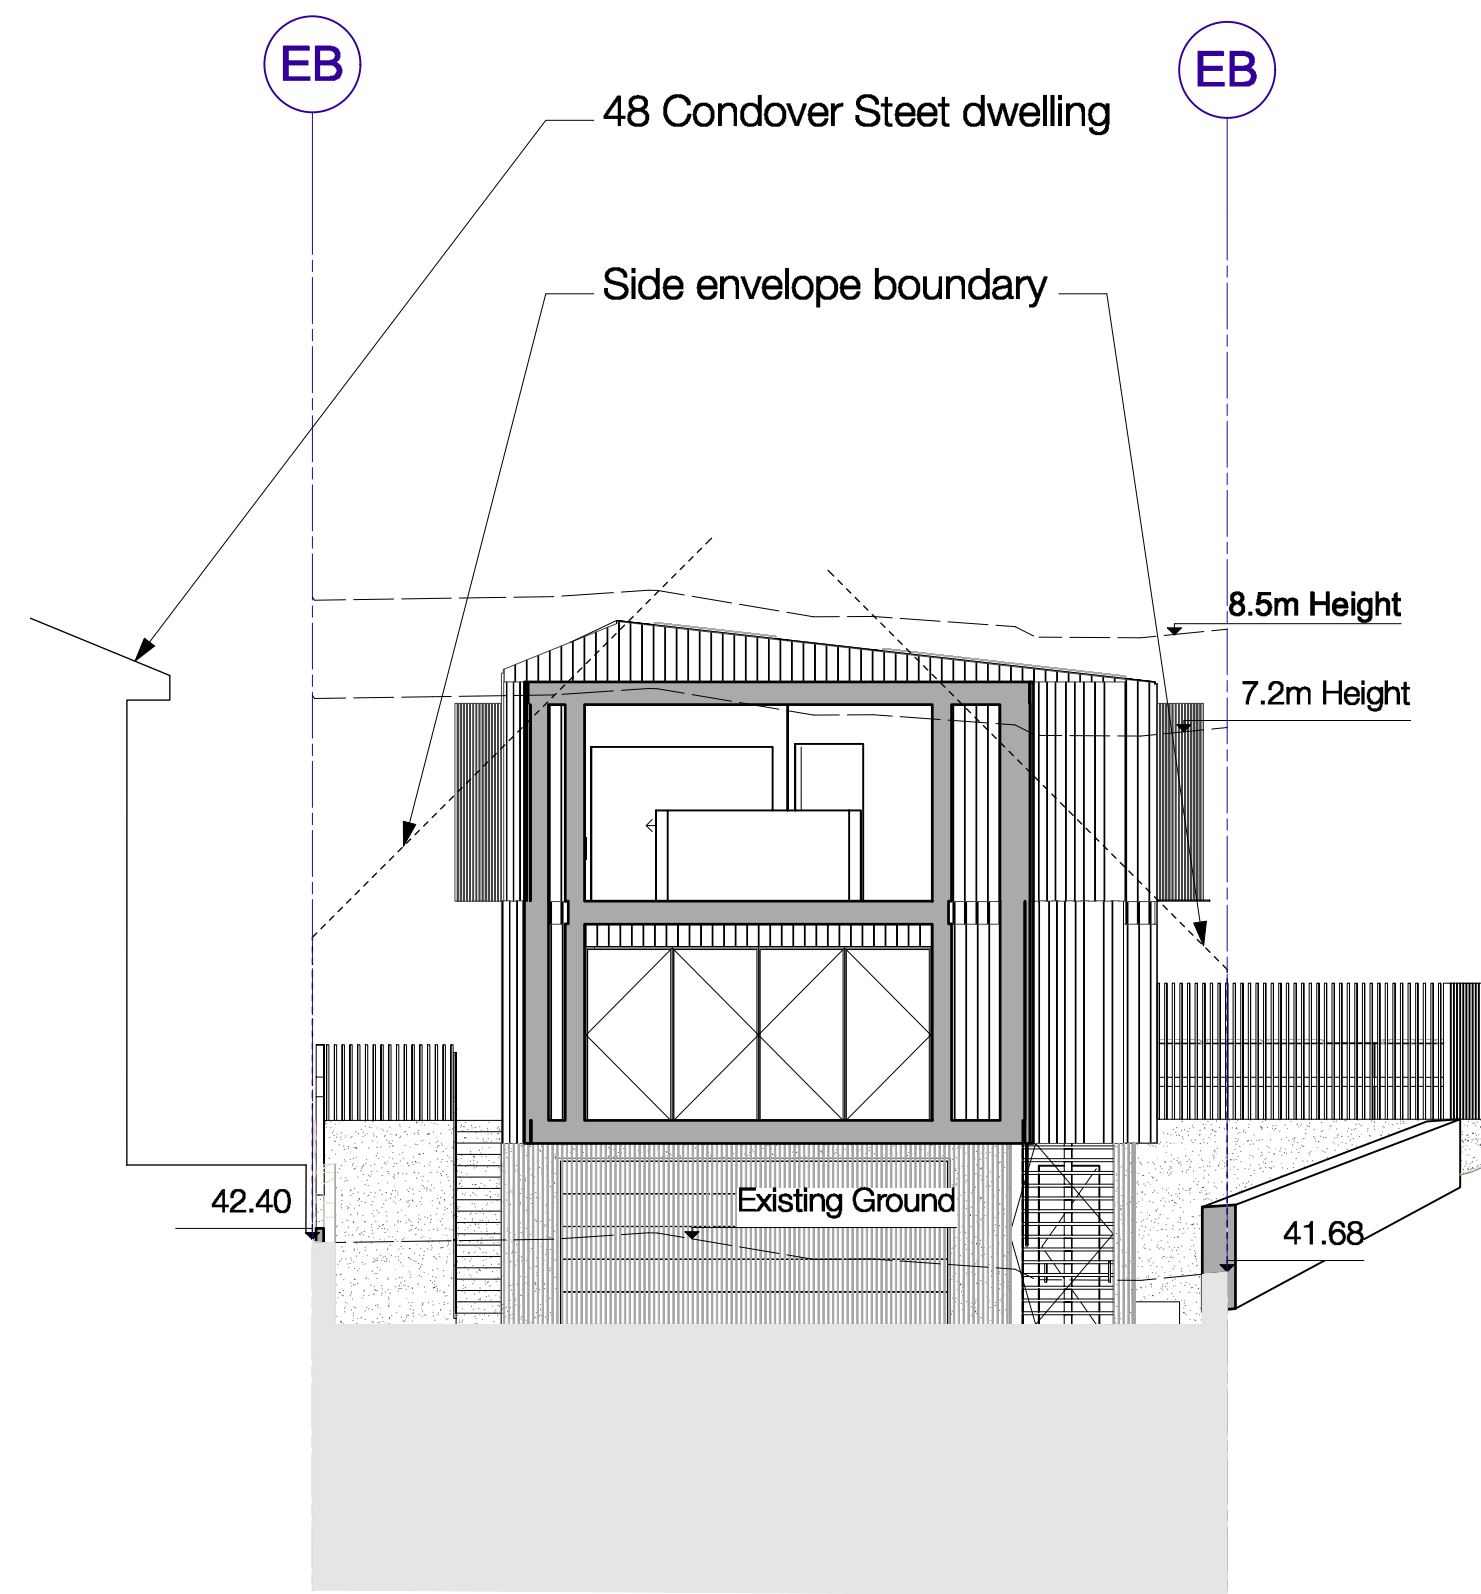


1 Section
P-11 Scale: 1:100

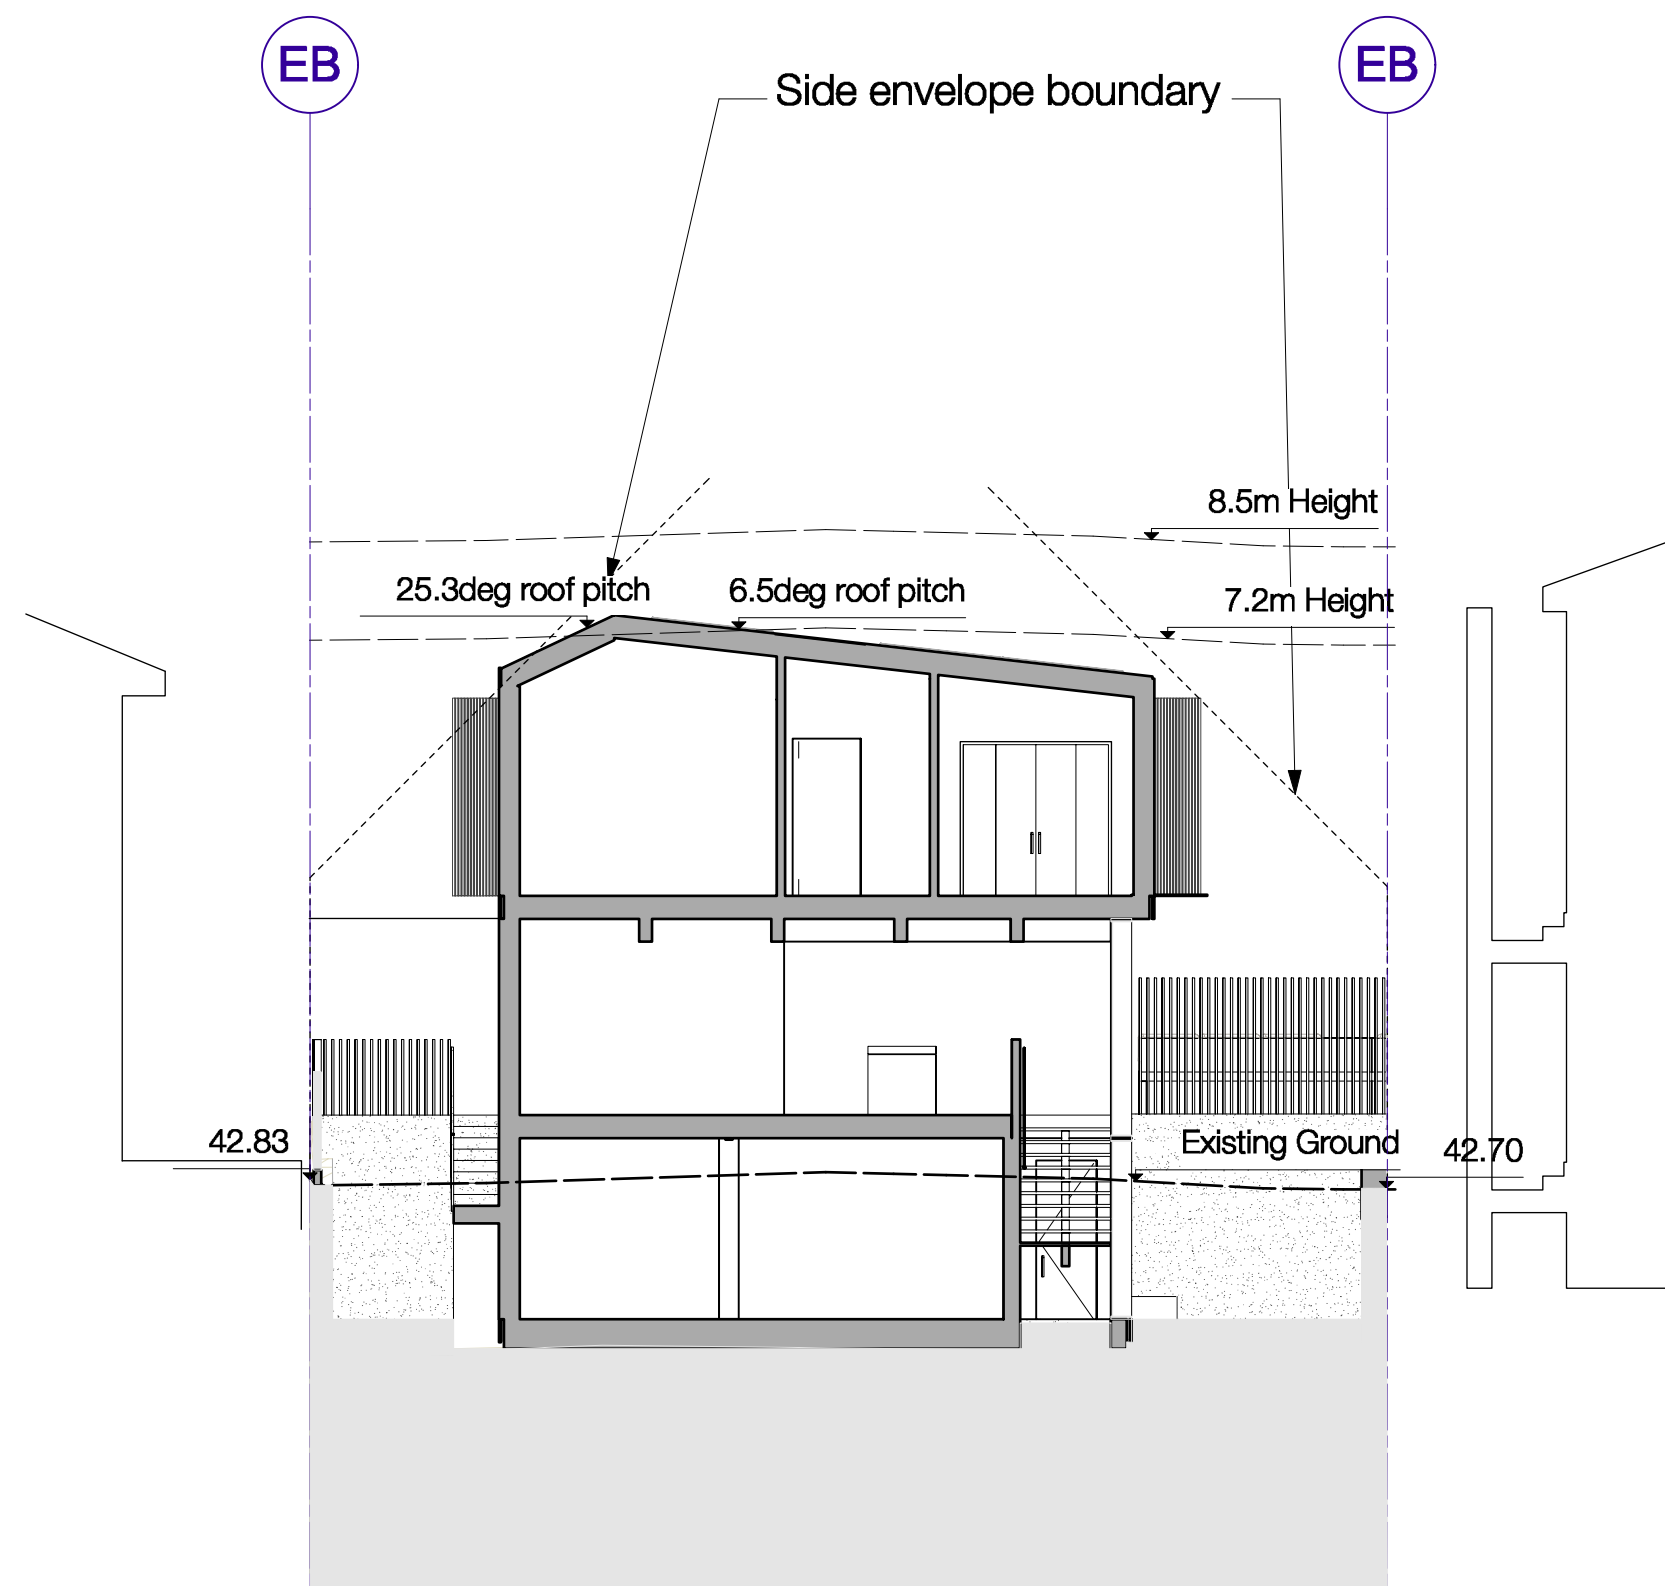

2 Section
P-11 Scale: 1:100

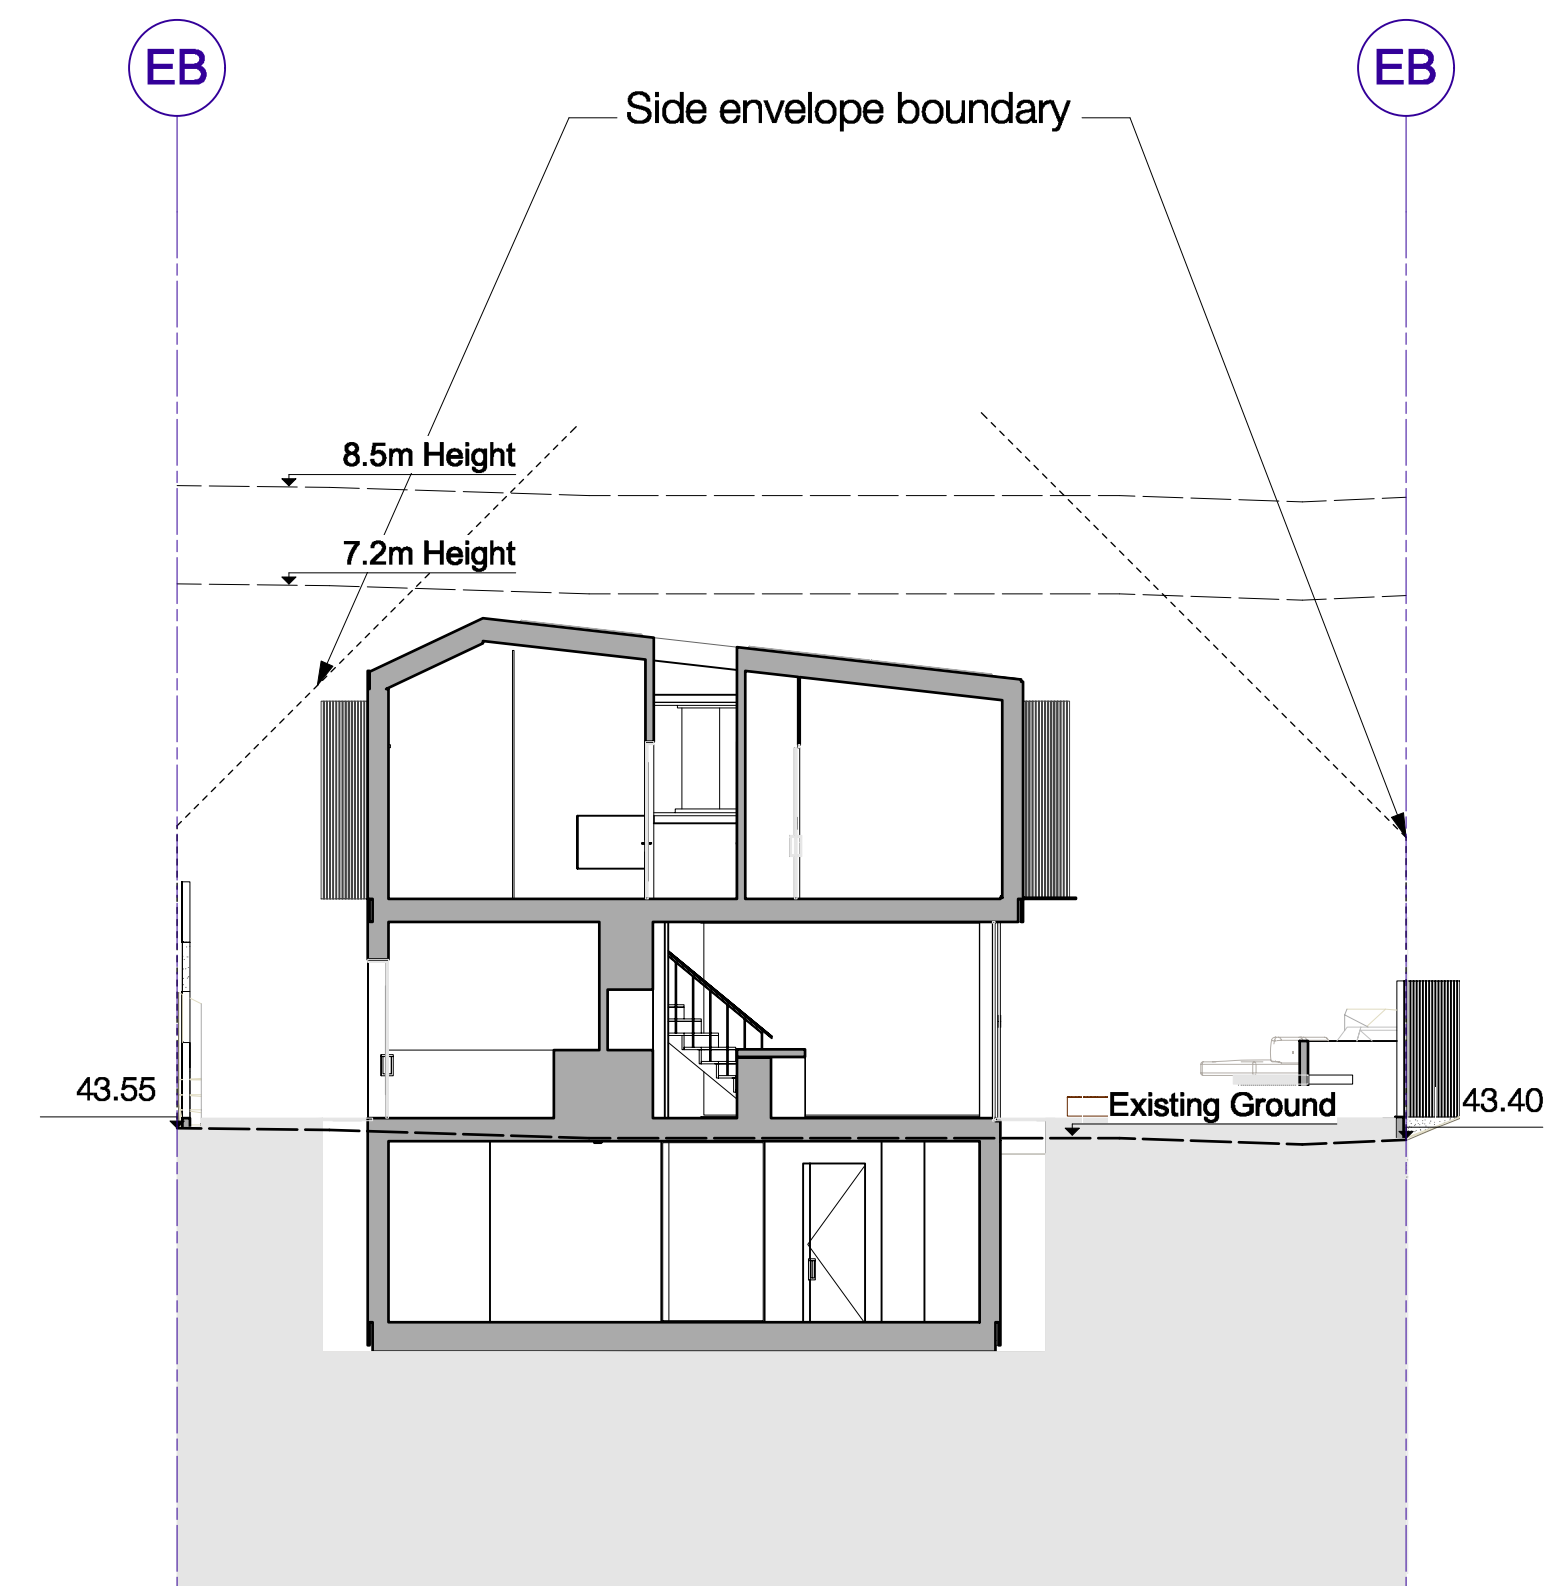

3 Section
P-11 Scale: 1:100

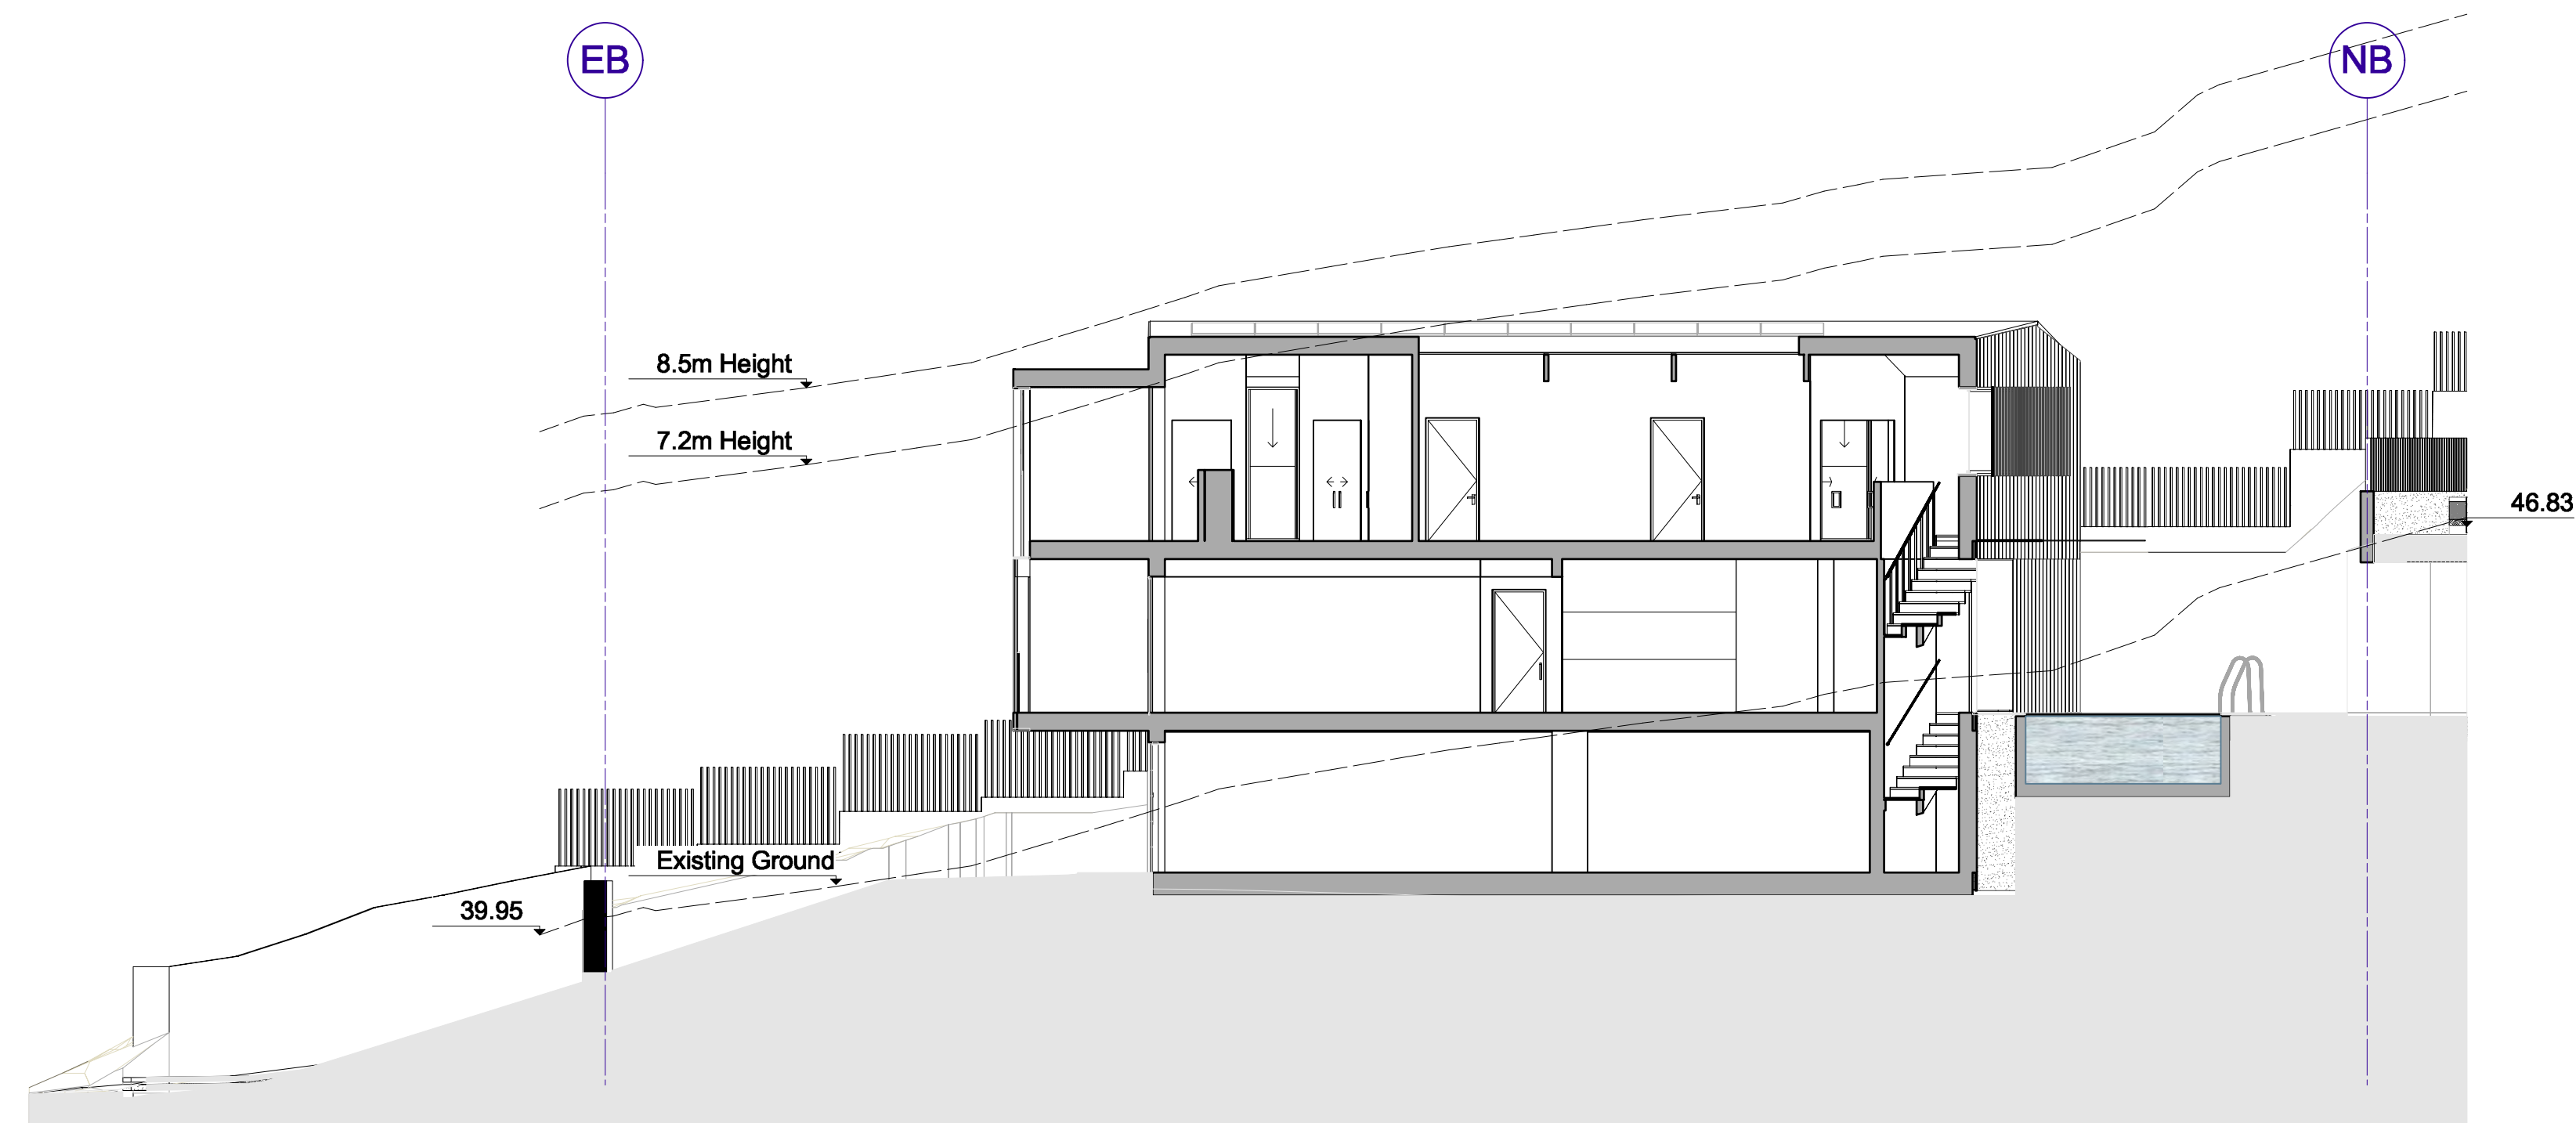


4 Section
P-11 Scale: 1:100



1 Lot 2 - Condover Street
P-12 Scale: NTS



2 Lot 2 - North View
P-12 Scale: NTS

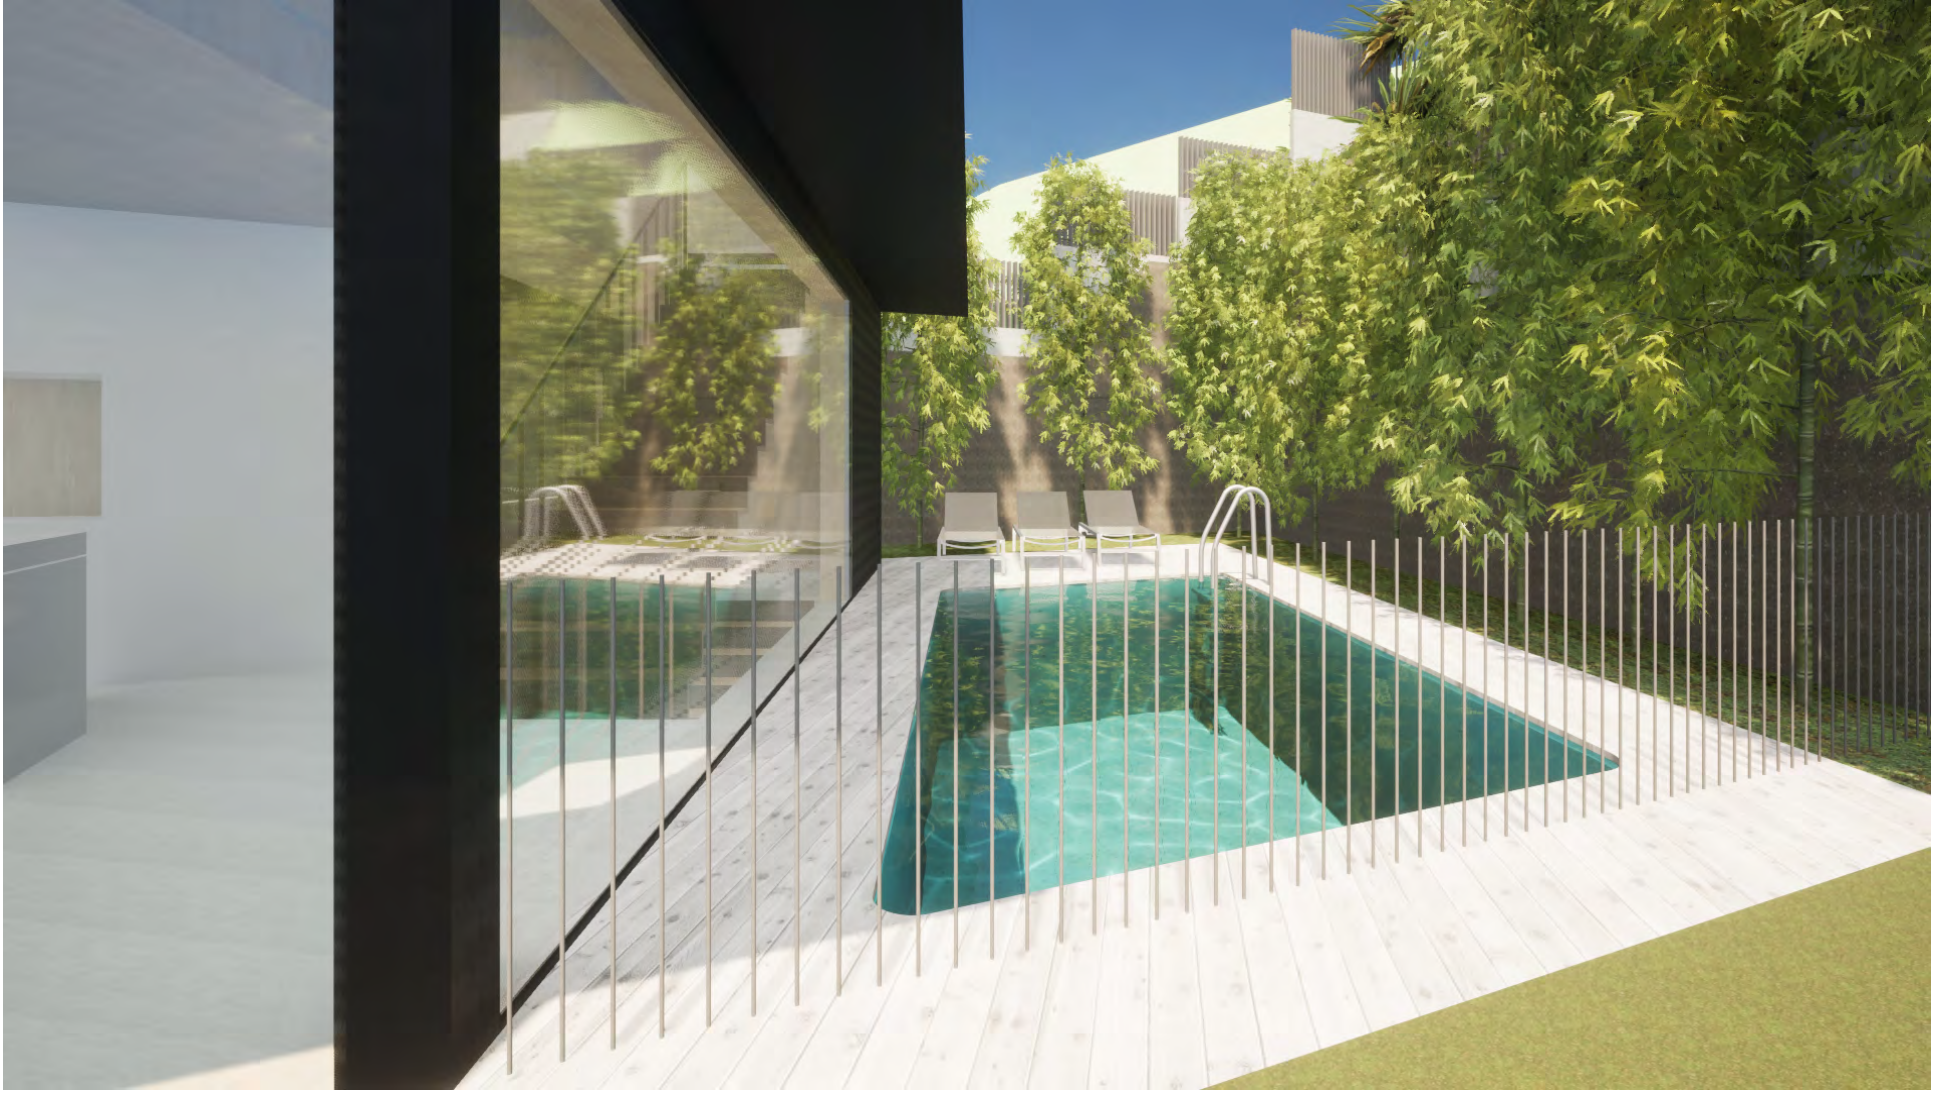

3 Lot 2 - Pool
P-12 Scale: NTS



4 Lot 2 - Private Open Space
P-12 Scale: NTS



5 Lot 1 & 2 - Urban Setting Aerial
P-12 Scale: NTS



6 Lot 1 & 2 - Urban Setting from 48 Condover Street
P-12 Scale: NTS



© Copyright McGregor Coxall
AUS ACN 082 334 290
UK 10199853
FR CID NO. 06000002201607080008
Sydney Melbourne Shenzhen Bristol
www.mcgregorcoxall.com

Client
Adrian McGregor

Project Team

Project Name
50 Condover Street Subdivision

Project No.
Project No. DA001

Address
50 Condover Street North Balgowlah

Key Plan

Issue Log			
A	DA Issue	AMC	29/03/2023
Rev	Revision Description	By / Checked	Date

Scale
1: 100 @ A1

All dimensions are in millimetres unless otherwise noted.
Do not scale from this drawing.






Phase
Schematic Design

Sheet Title
Lot 2 Images

Sheet No.
P-12

Rev
A

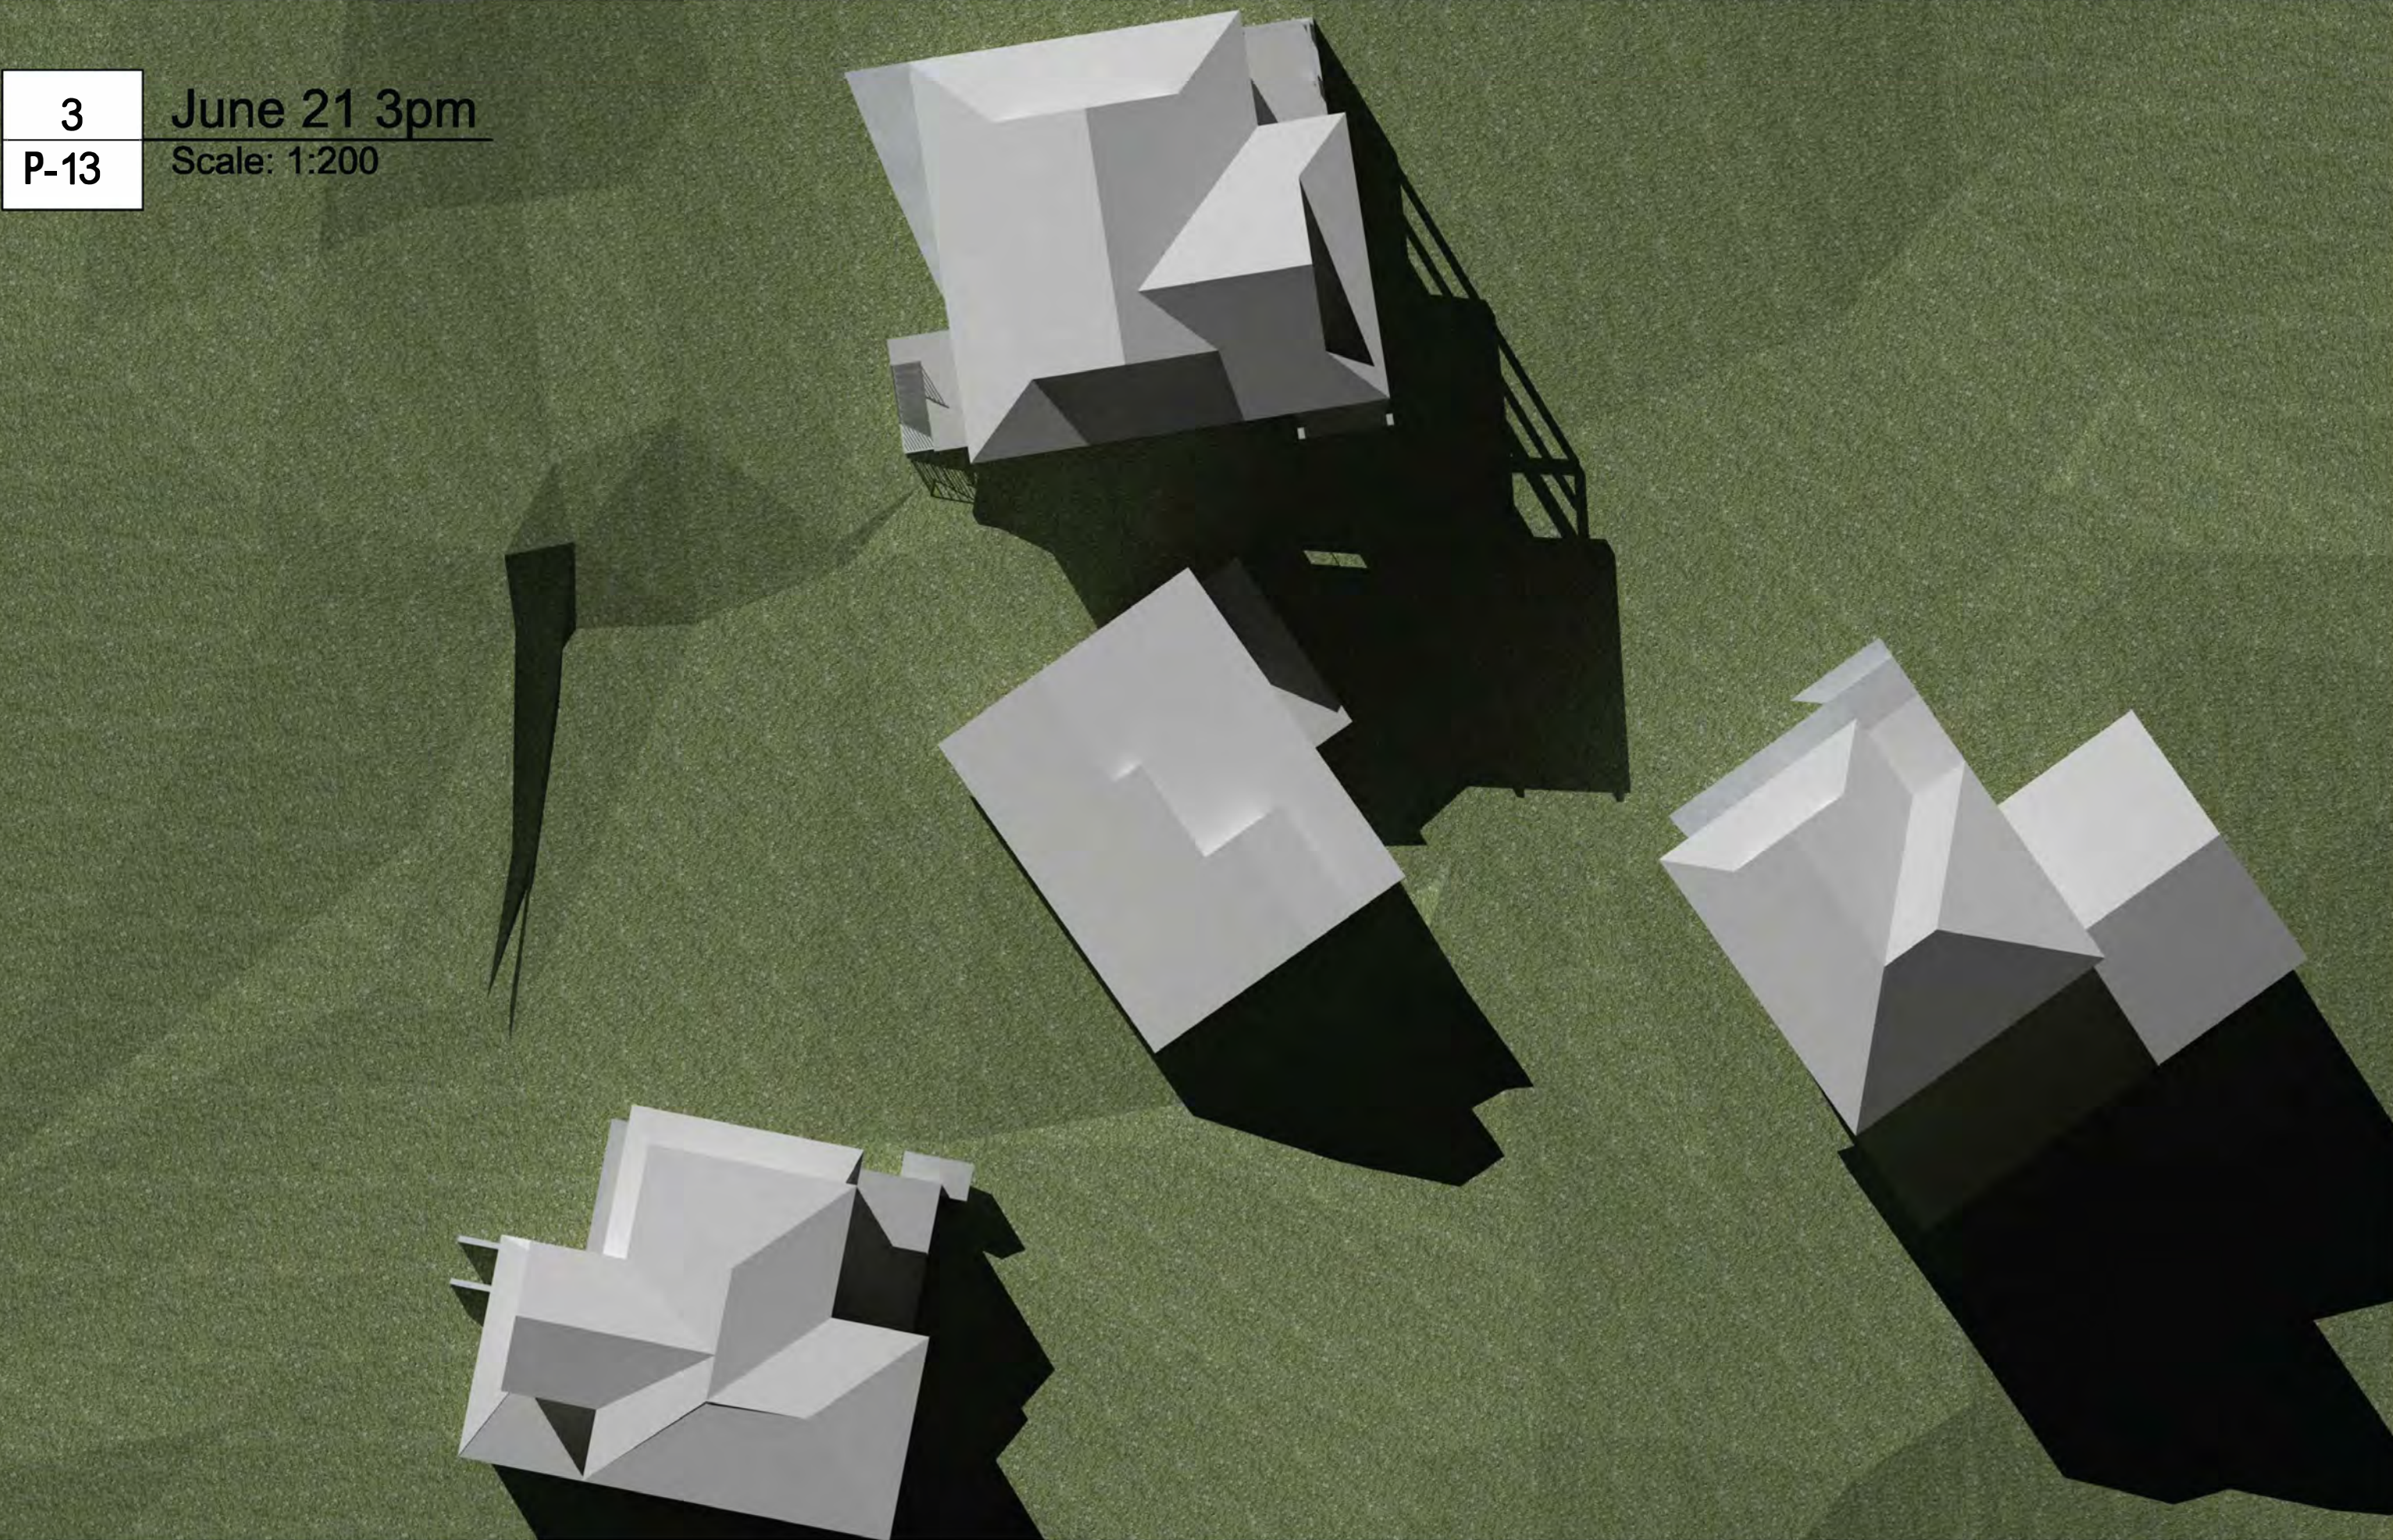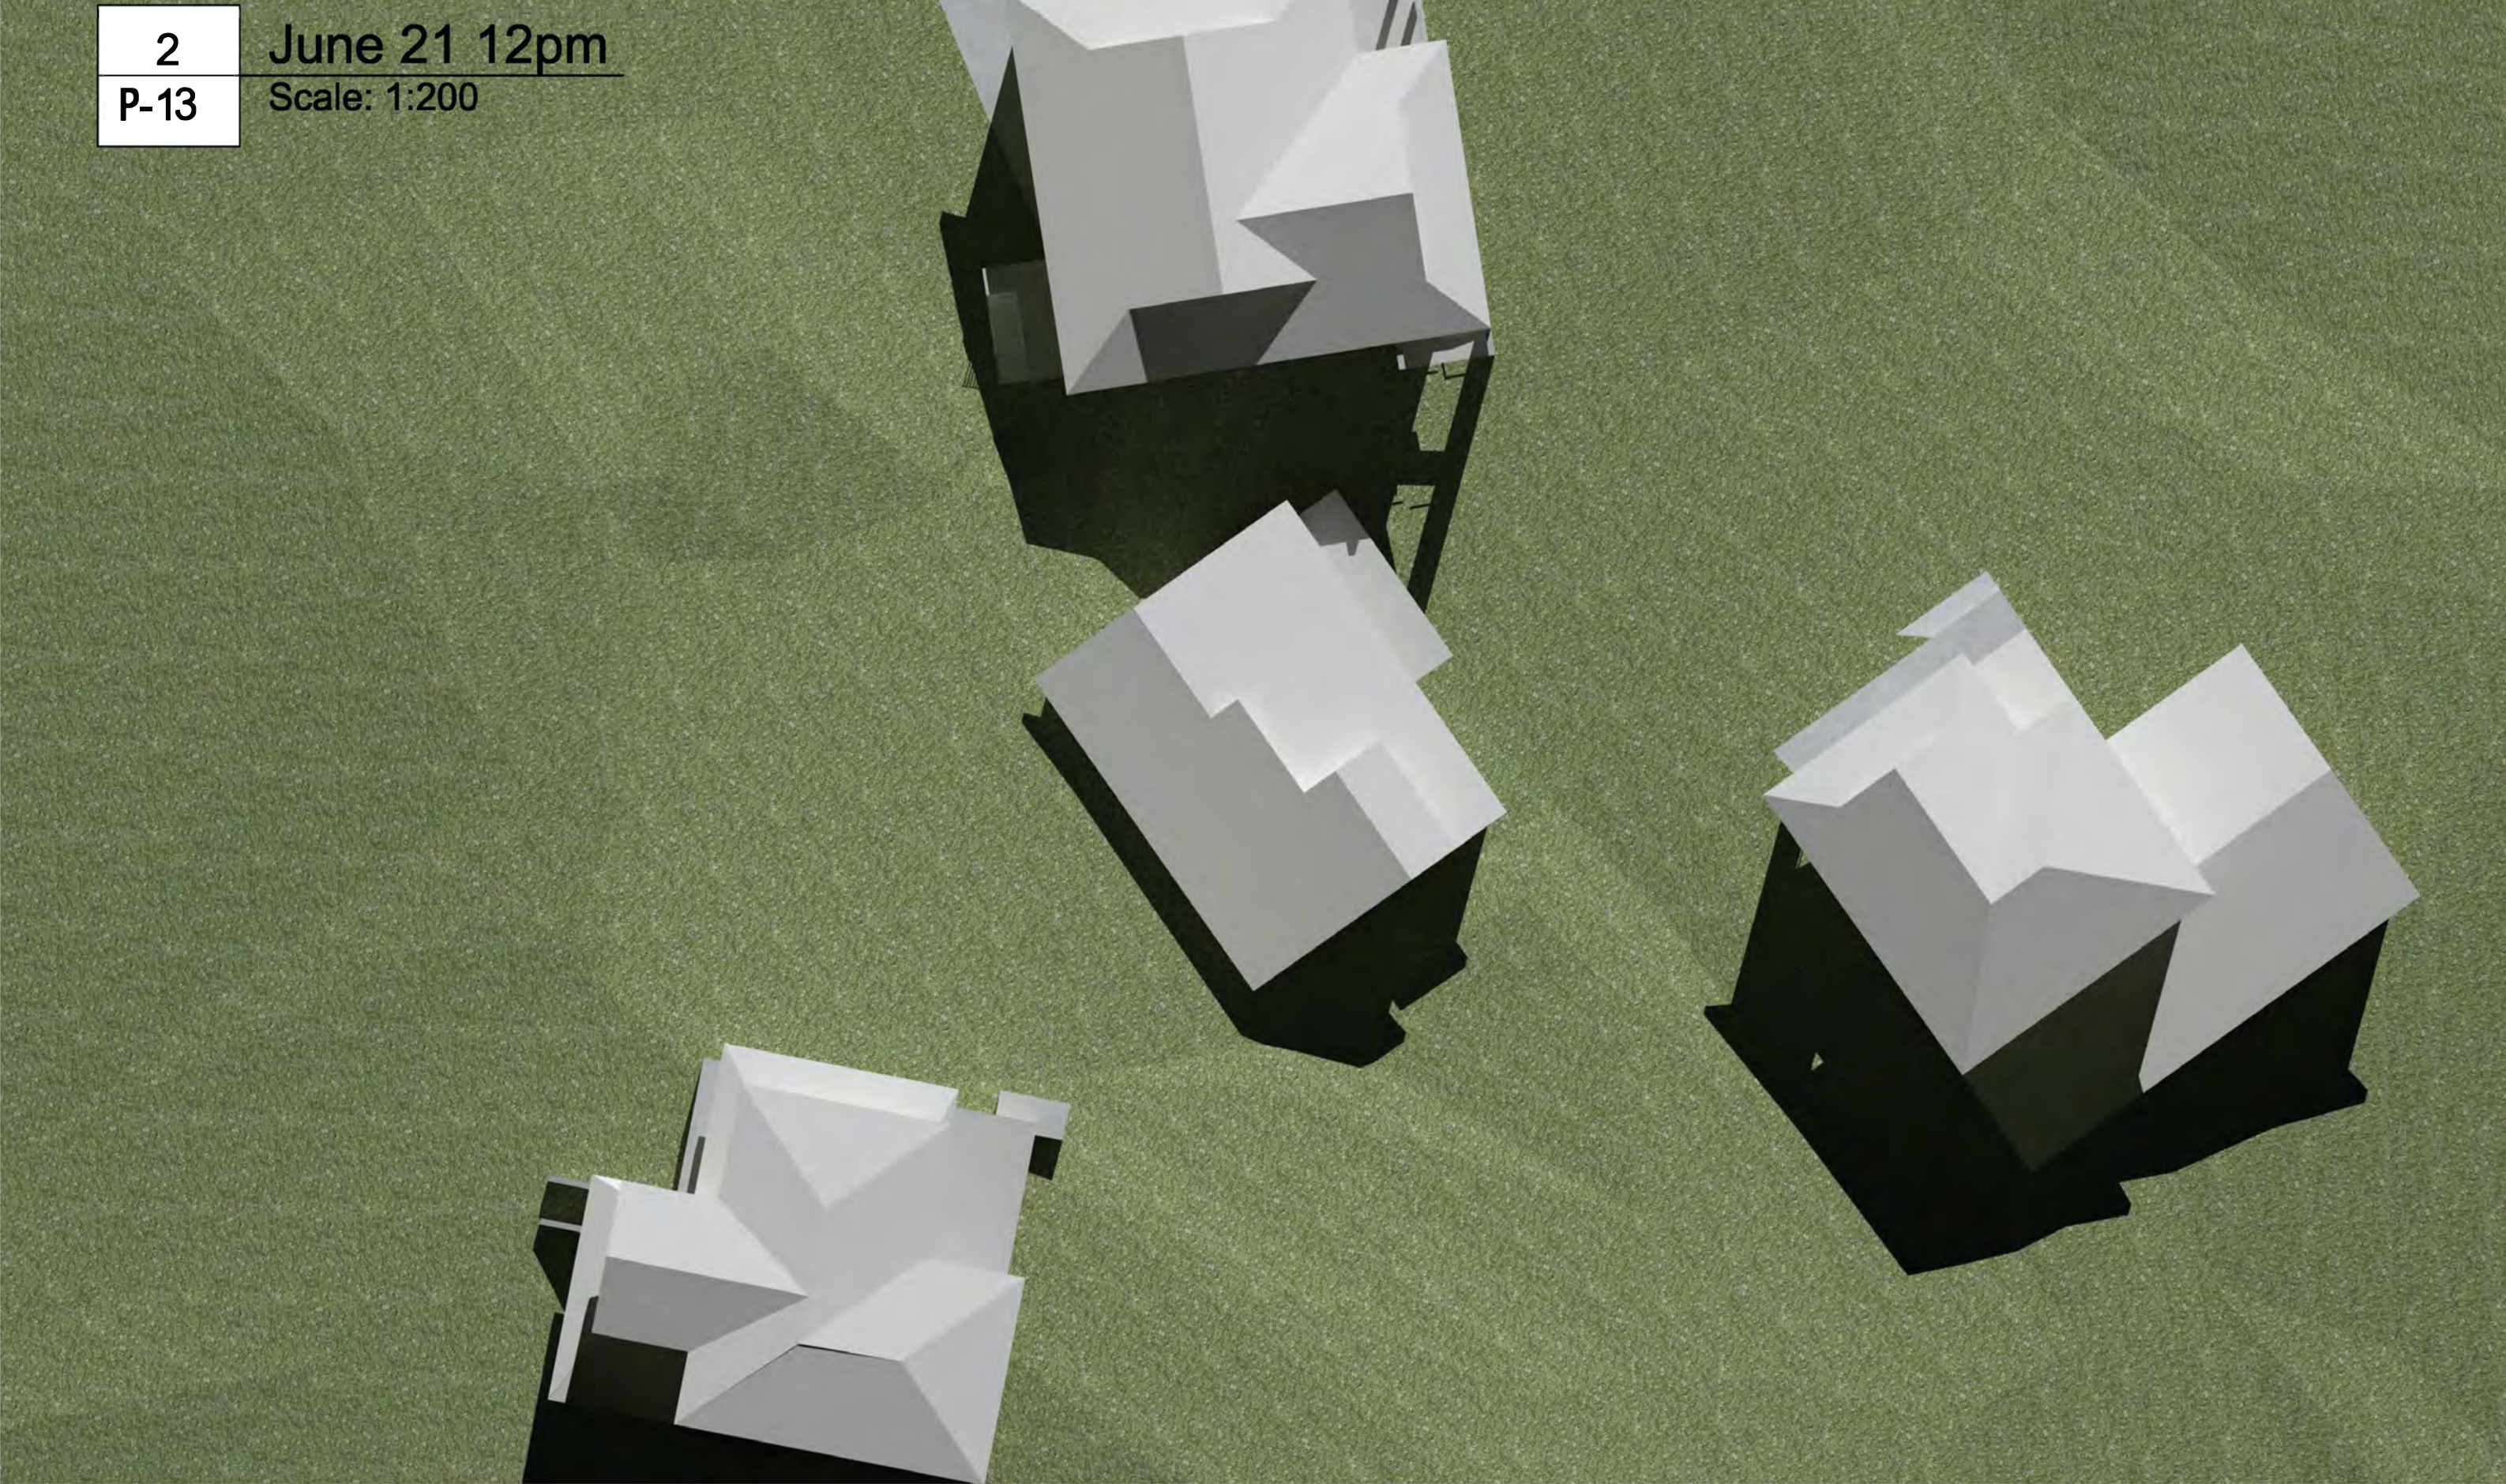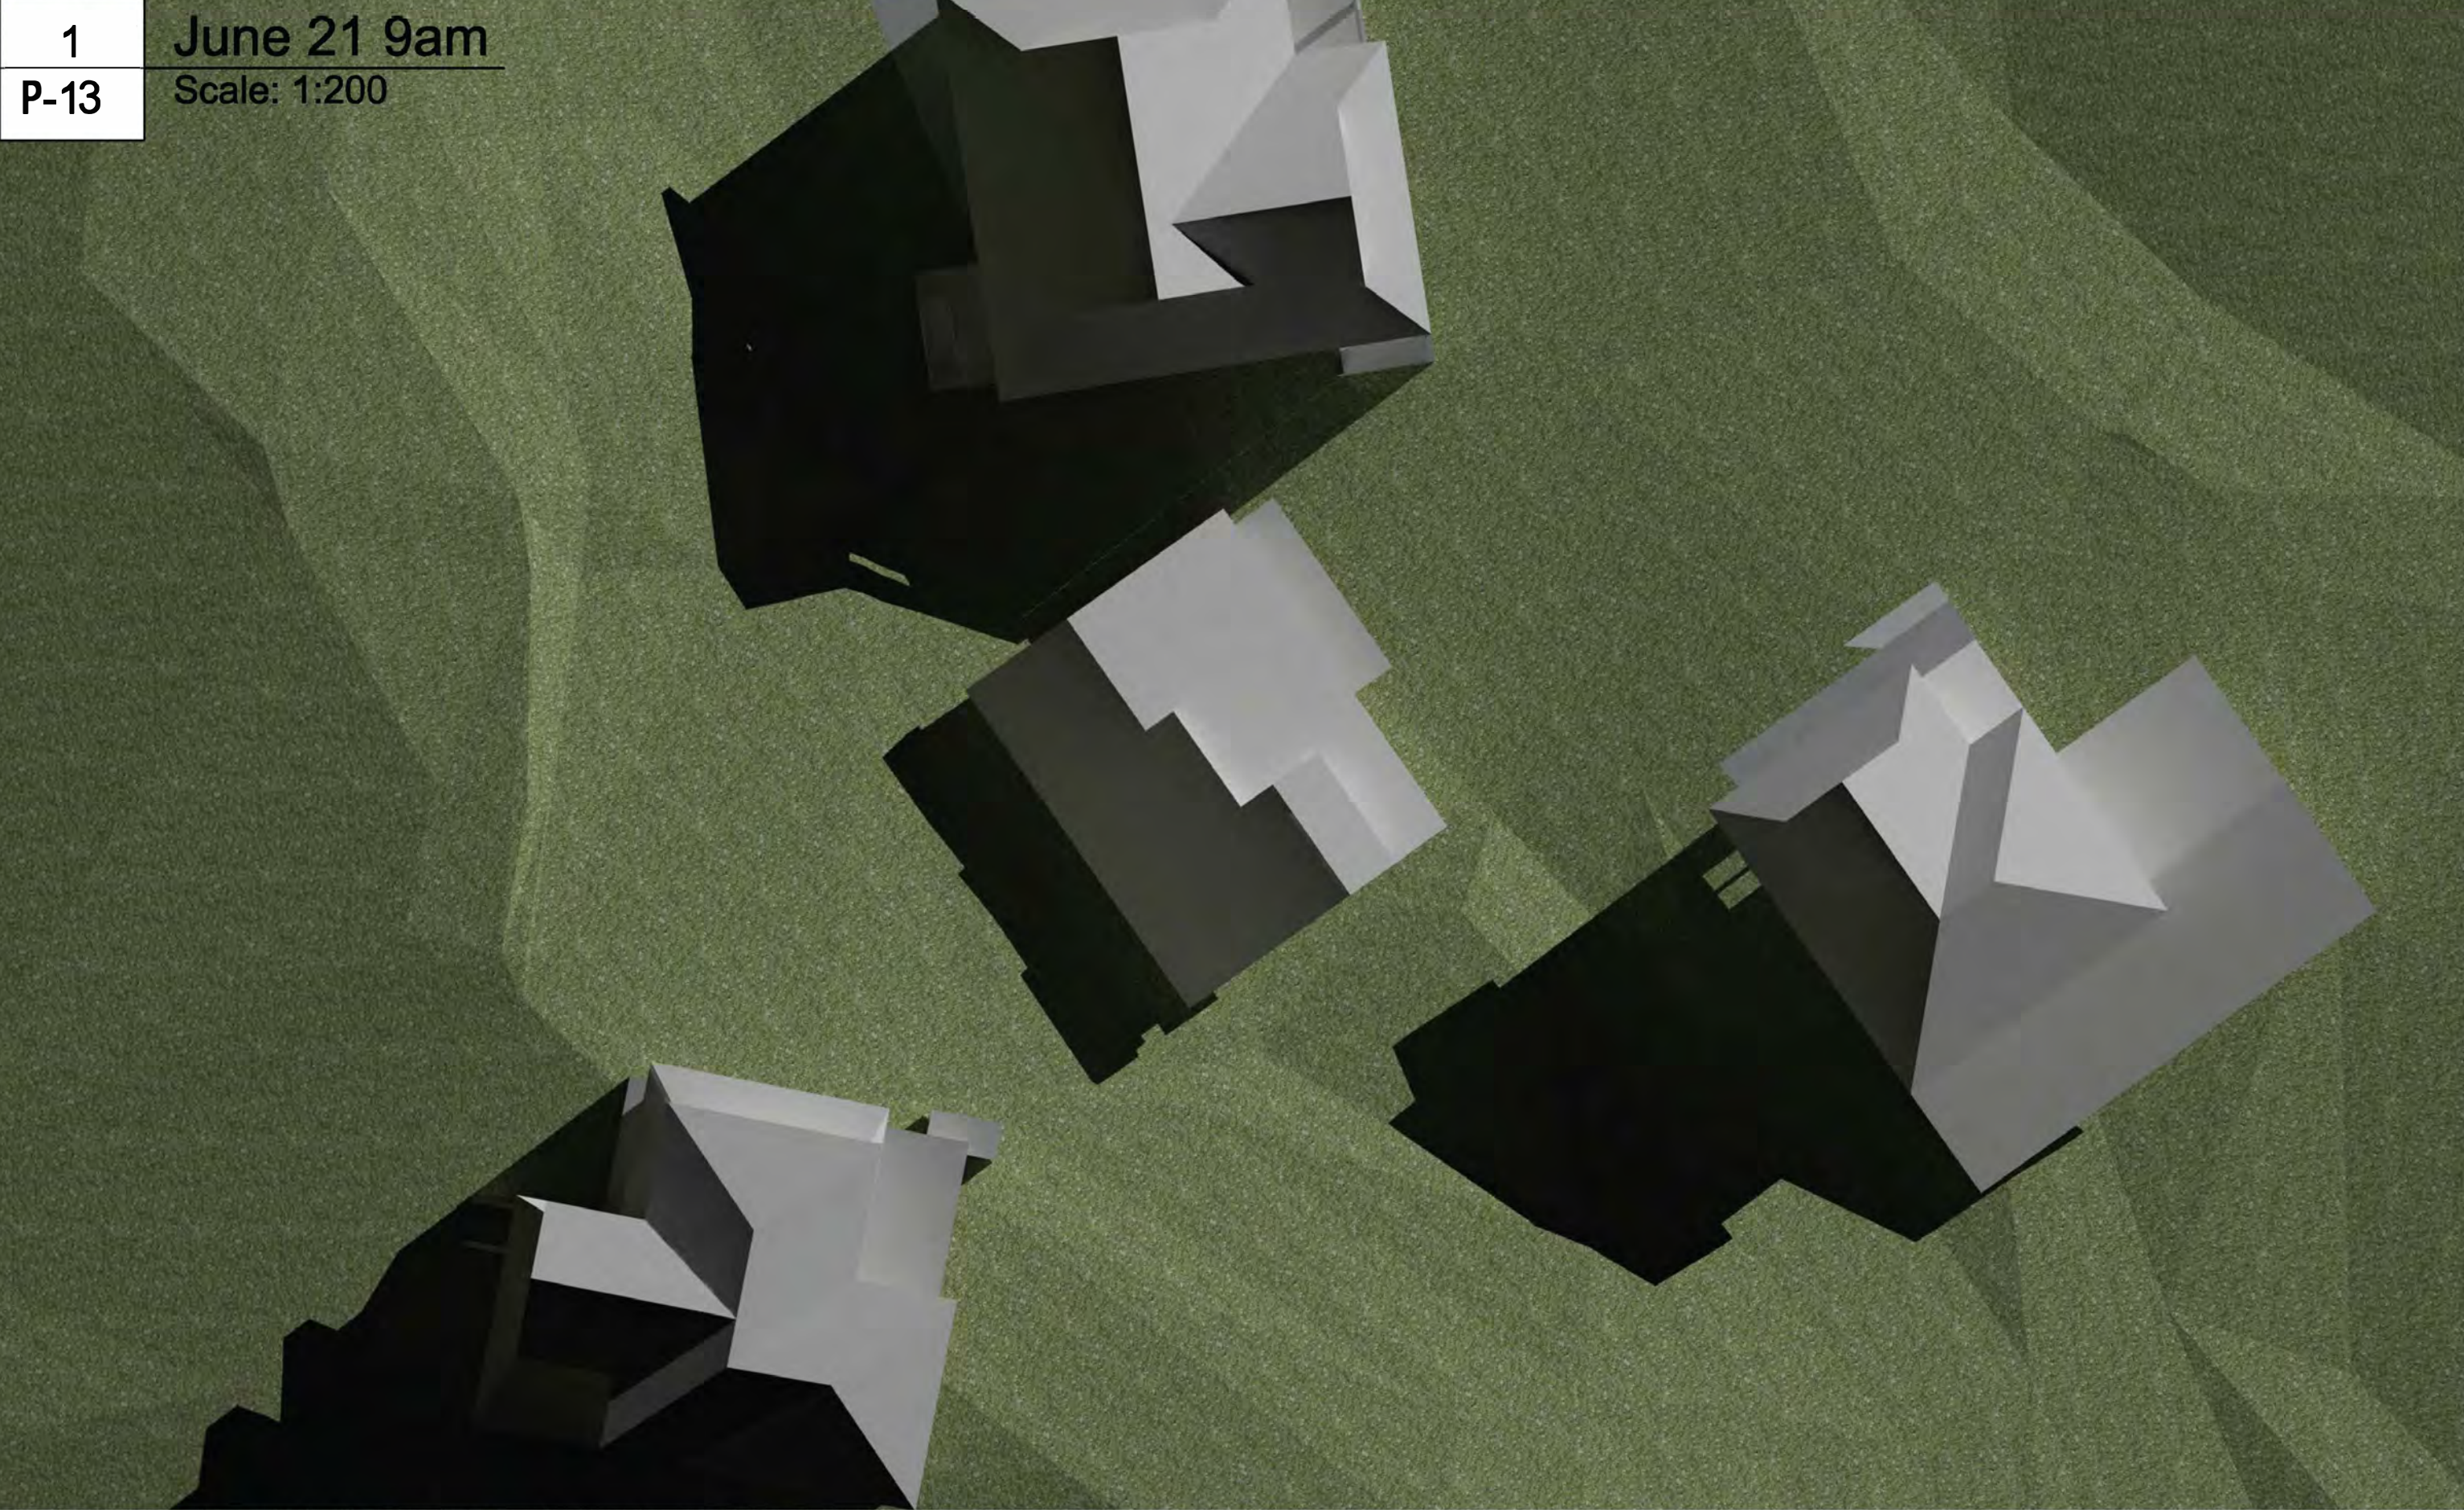

© Copyright McGregor Coxall
AUS ACN 082 334 290
UK 10198853
FFC ID NO. 06000002201607080008
Sydney Melbourne Shenzhen Bristol
www.mcgregorcoxall.com

Client
Adrian McGregor

Project Team

Project Name
50 Condoover Street Subdivision

Project No.
Project No. DA001


Address
50 Condoover Street North Balgowlah

Key Plan

Issue Log			
A	DA Issue	AMC	29/03/2023
Rev	Revision Description	By / Checked	Date

Scale
1: 200 @ A1

All dimensions are in millimetres unless otherwise noted.
Do not scale from this drawing.

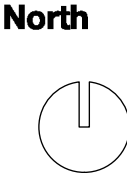

Phase
Schematic Design


Sheet Title
Shadow Studies Existing

Sheet No.
P-13

Rev
A

1
P-14

June 21 9am
Scale: 1:200

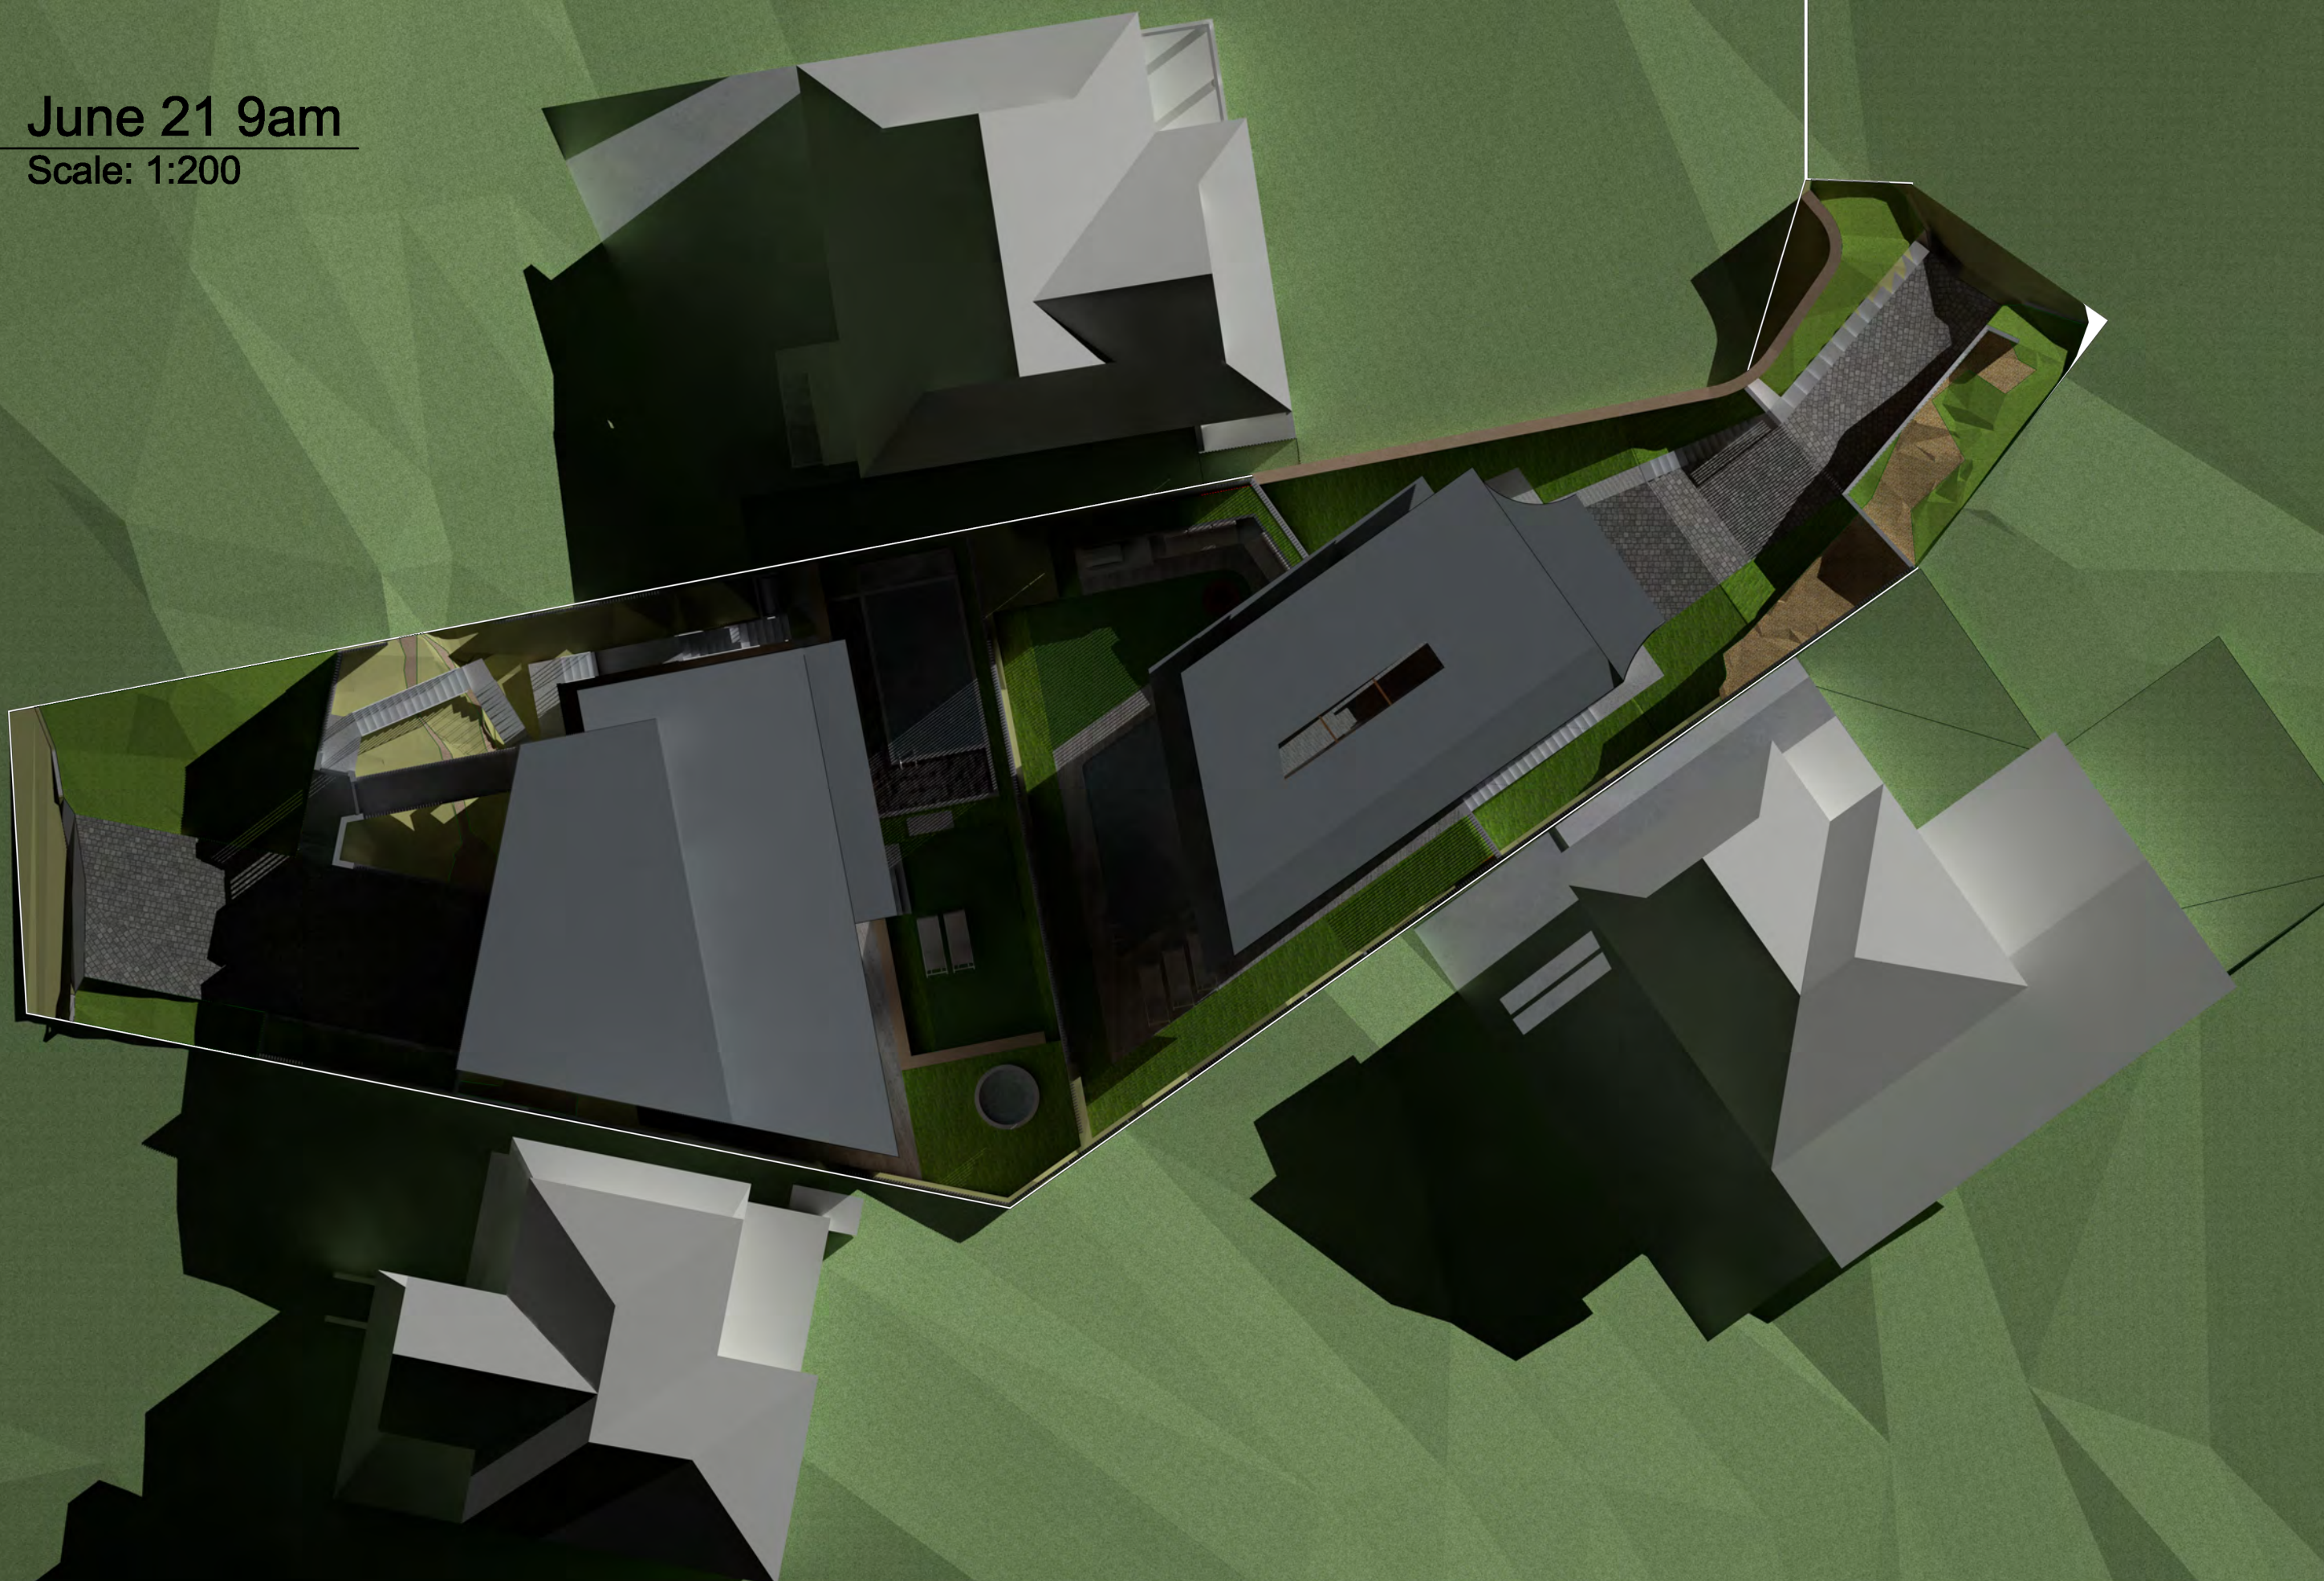


2
P-14

June 21 12pm
Scale: 1:200



3
P-14

June 21 3pm
Scale: 1:200

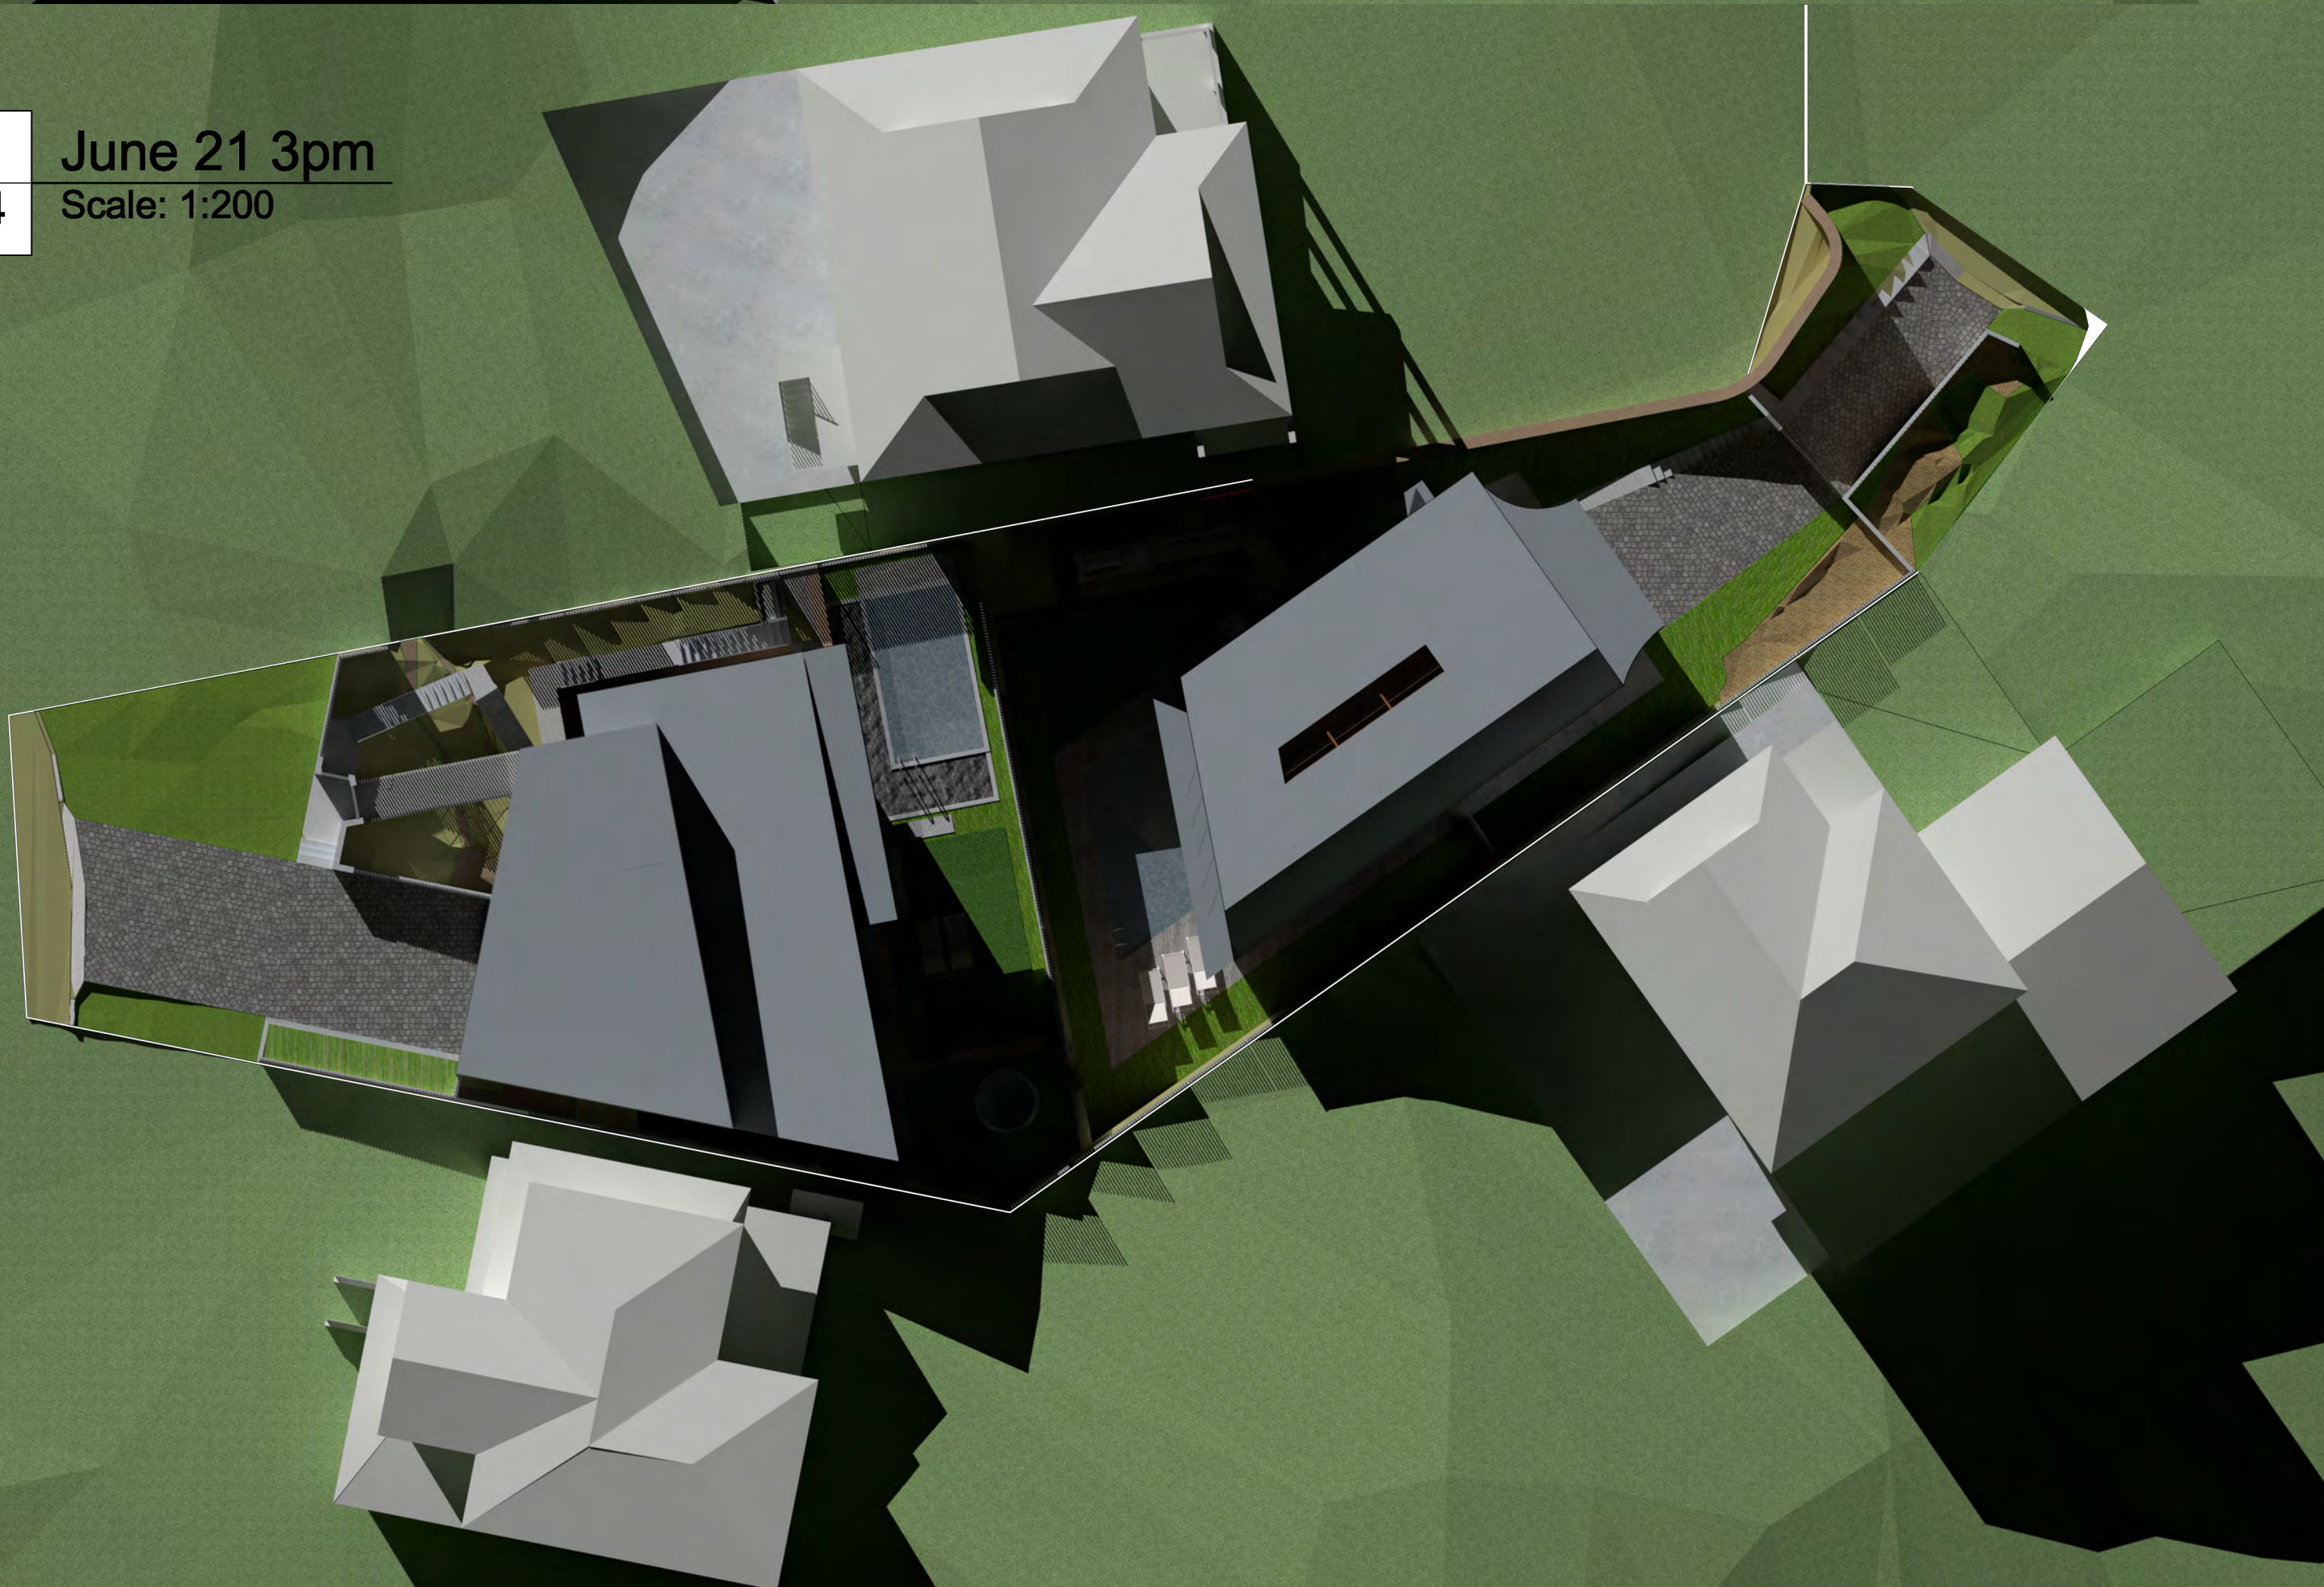

© Copyright McGregor Coxall
AUS ACN 082 334 290
UK 10199853
FFC ID NO. 06000002201607080008
Sydney Melbourne Shenzhen Bristol
www.mcgregorcoxall.com

Client
Adrian McGregor

Project Team

Project Name
50 Condoover Street Subdivision

Project No.
Project No. DA001

Address
50 Condoover Street North Balgowlah

Key Plan

Issue Log

A	DA Issue	AMC	29/03/2023
---	----------	-----	------------

Scale
1: 200 @ A1



Phase
Schematic Design


Sheet Title
Shadow Studies Proposed

Sheet No.
P-14

Rev	Revision Description	By / Checked	Date
-----	----------------------	--------------	------


All dimensions are in millimetres unless otherwise noted.
Do not scale from this drawing.

Rev
A

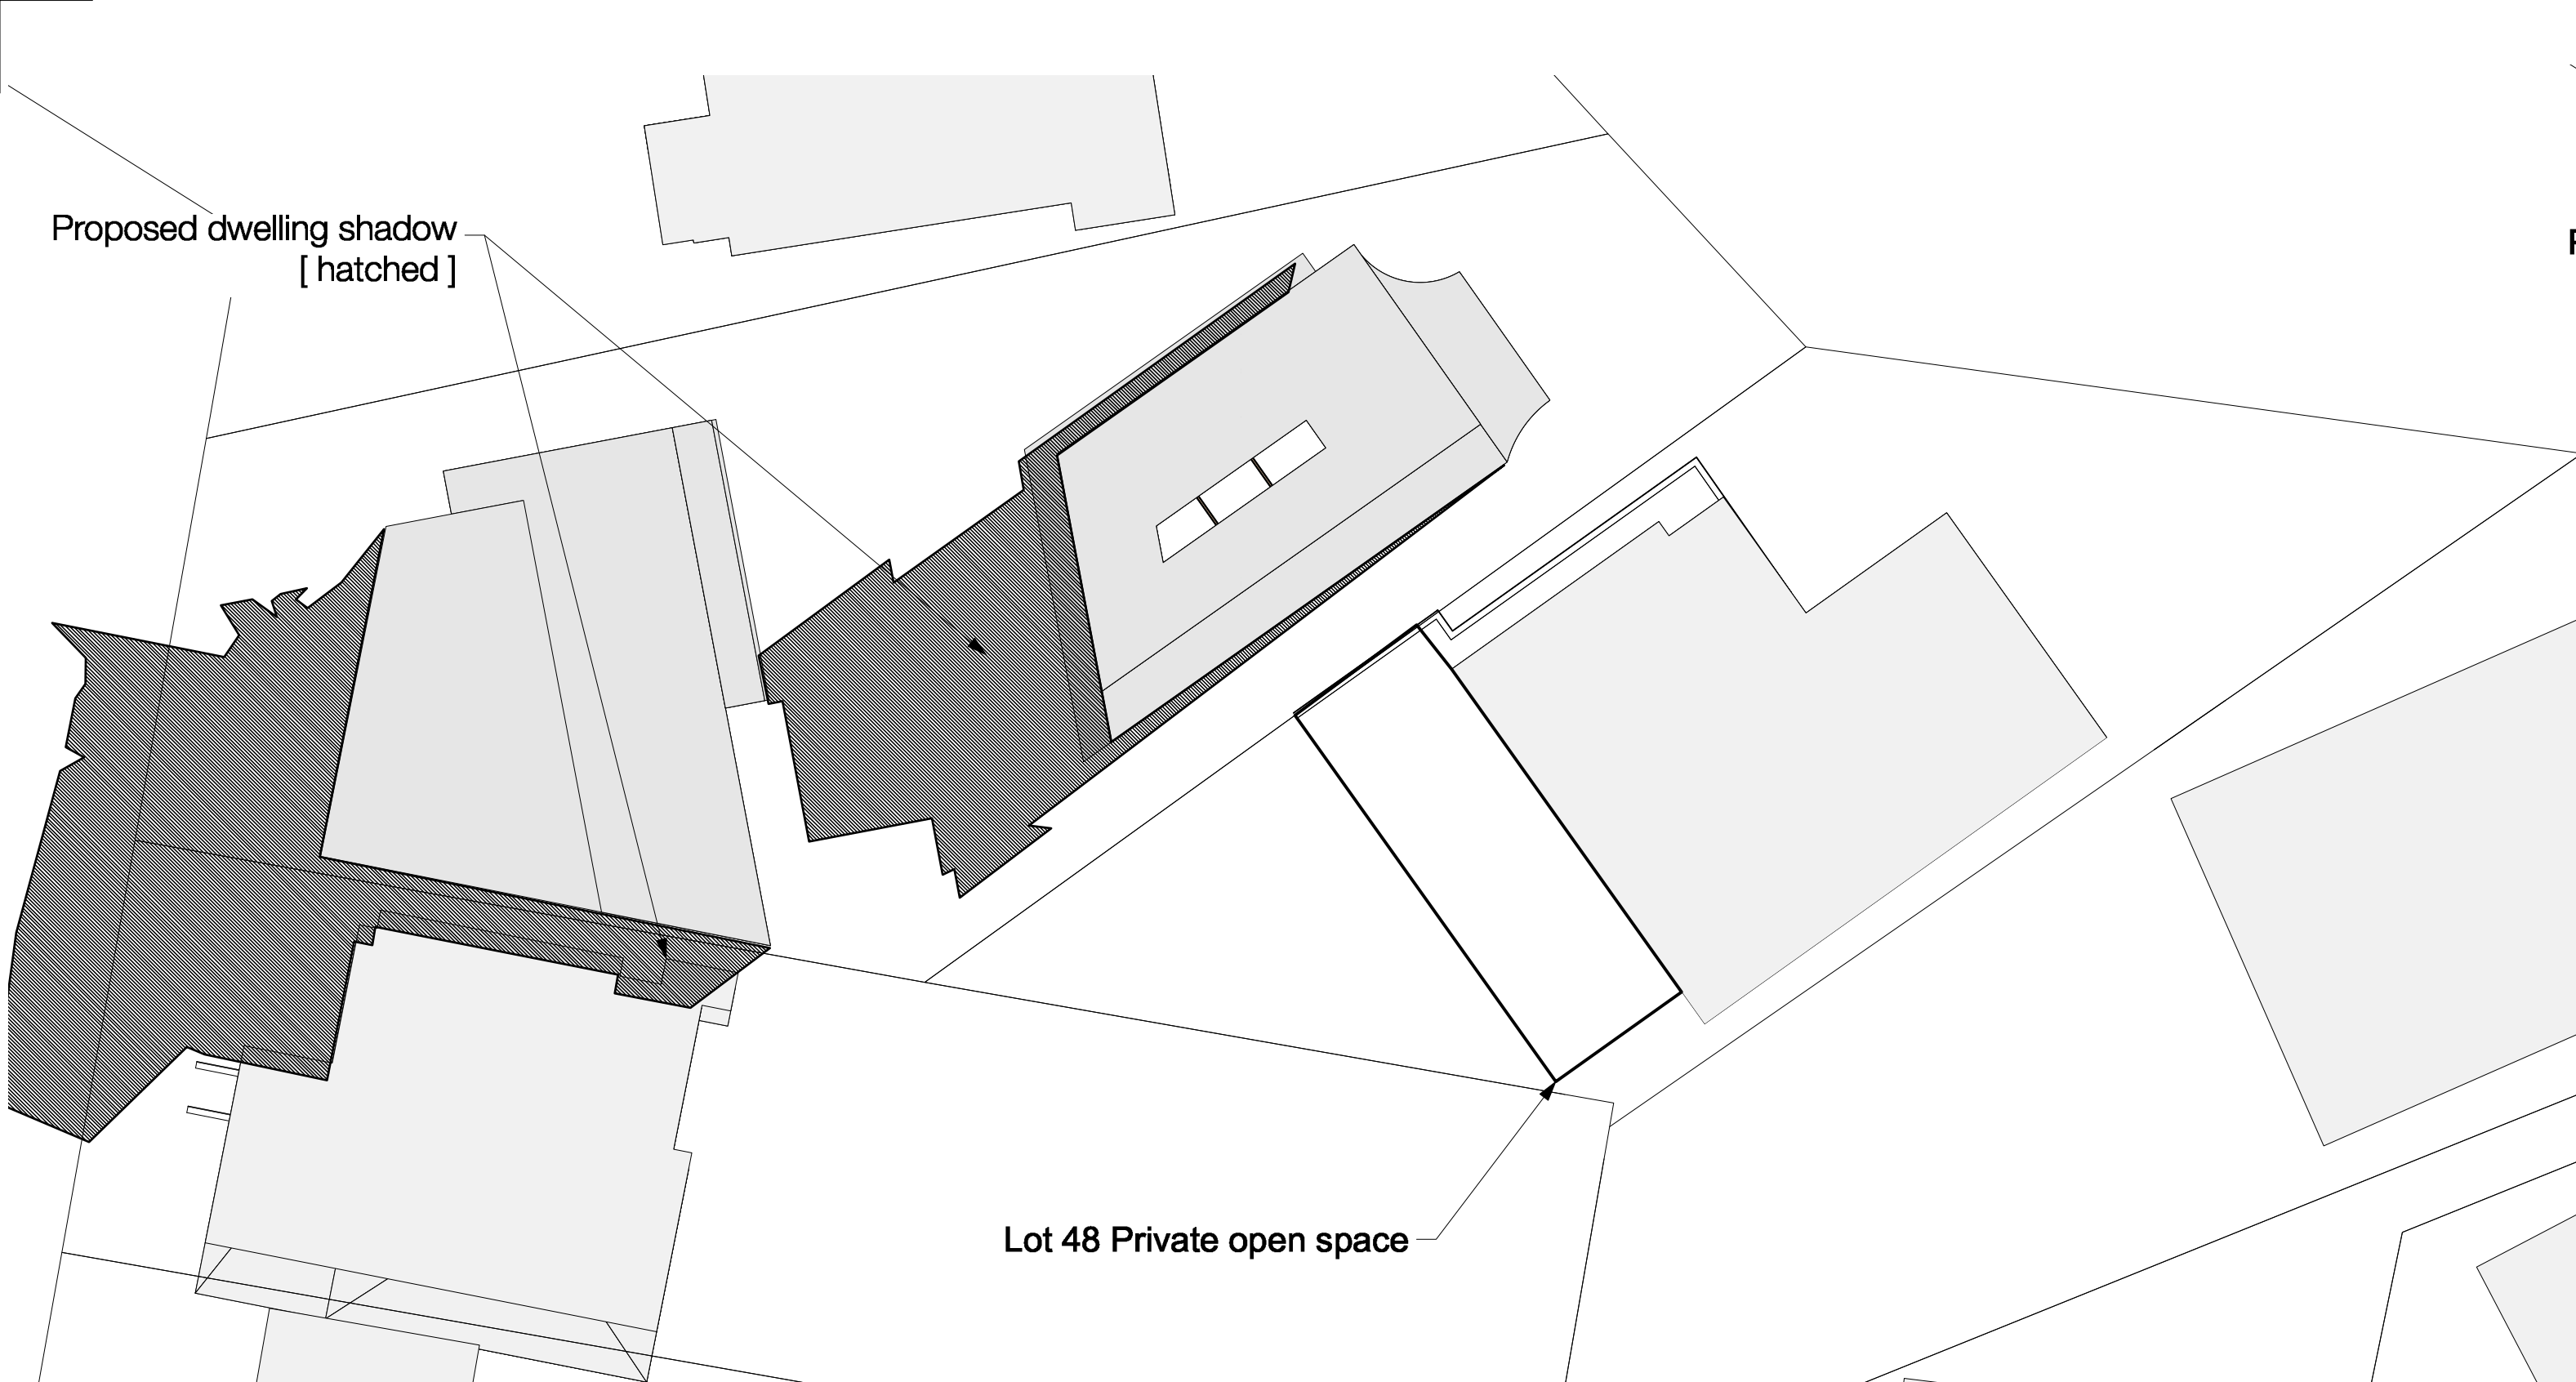


1
P-15

June 21 9am Proposed shadow
Scale: 1:200

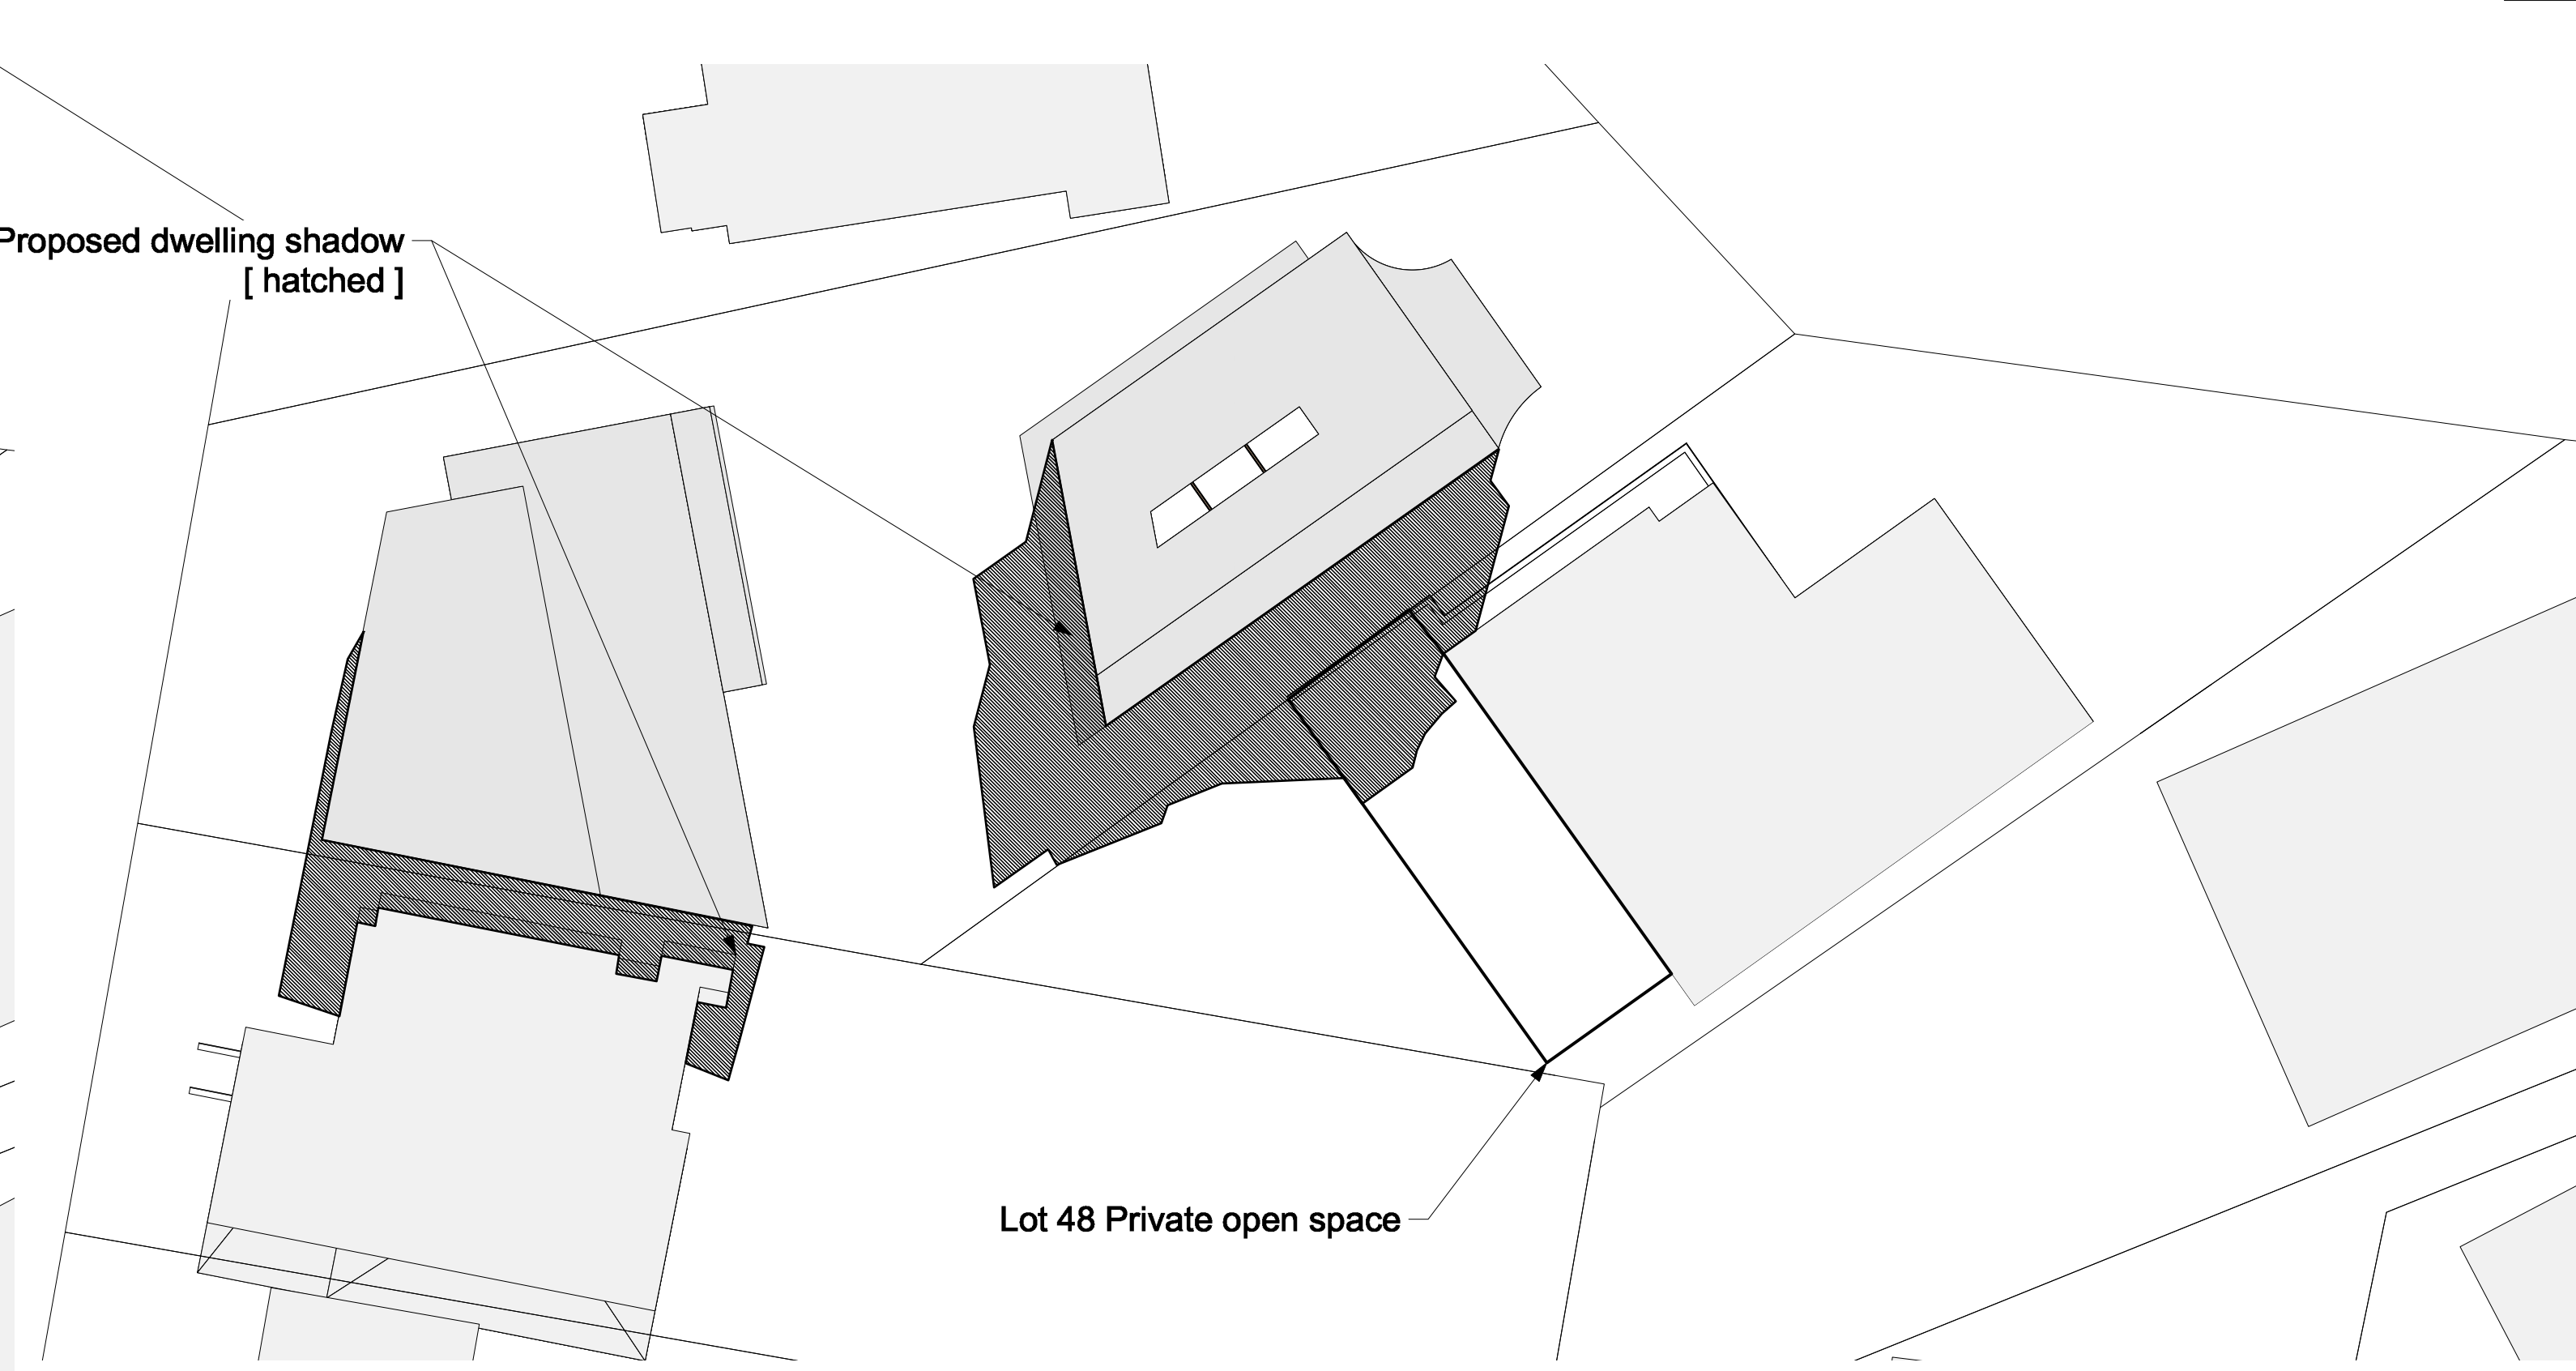


2
P-15

June 21 12pm Proposed shadow
Scale: 1:200

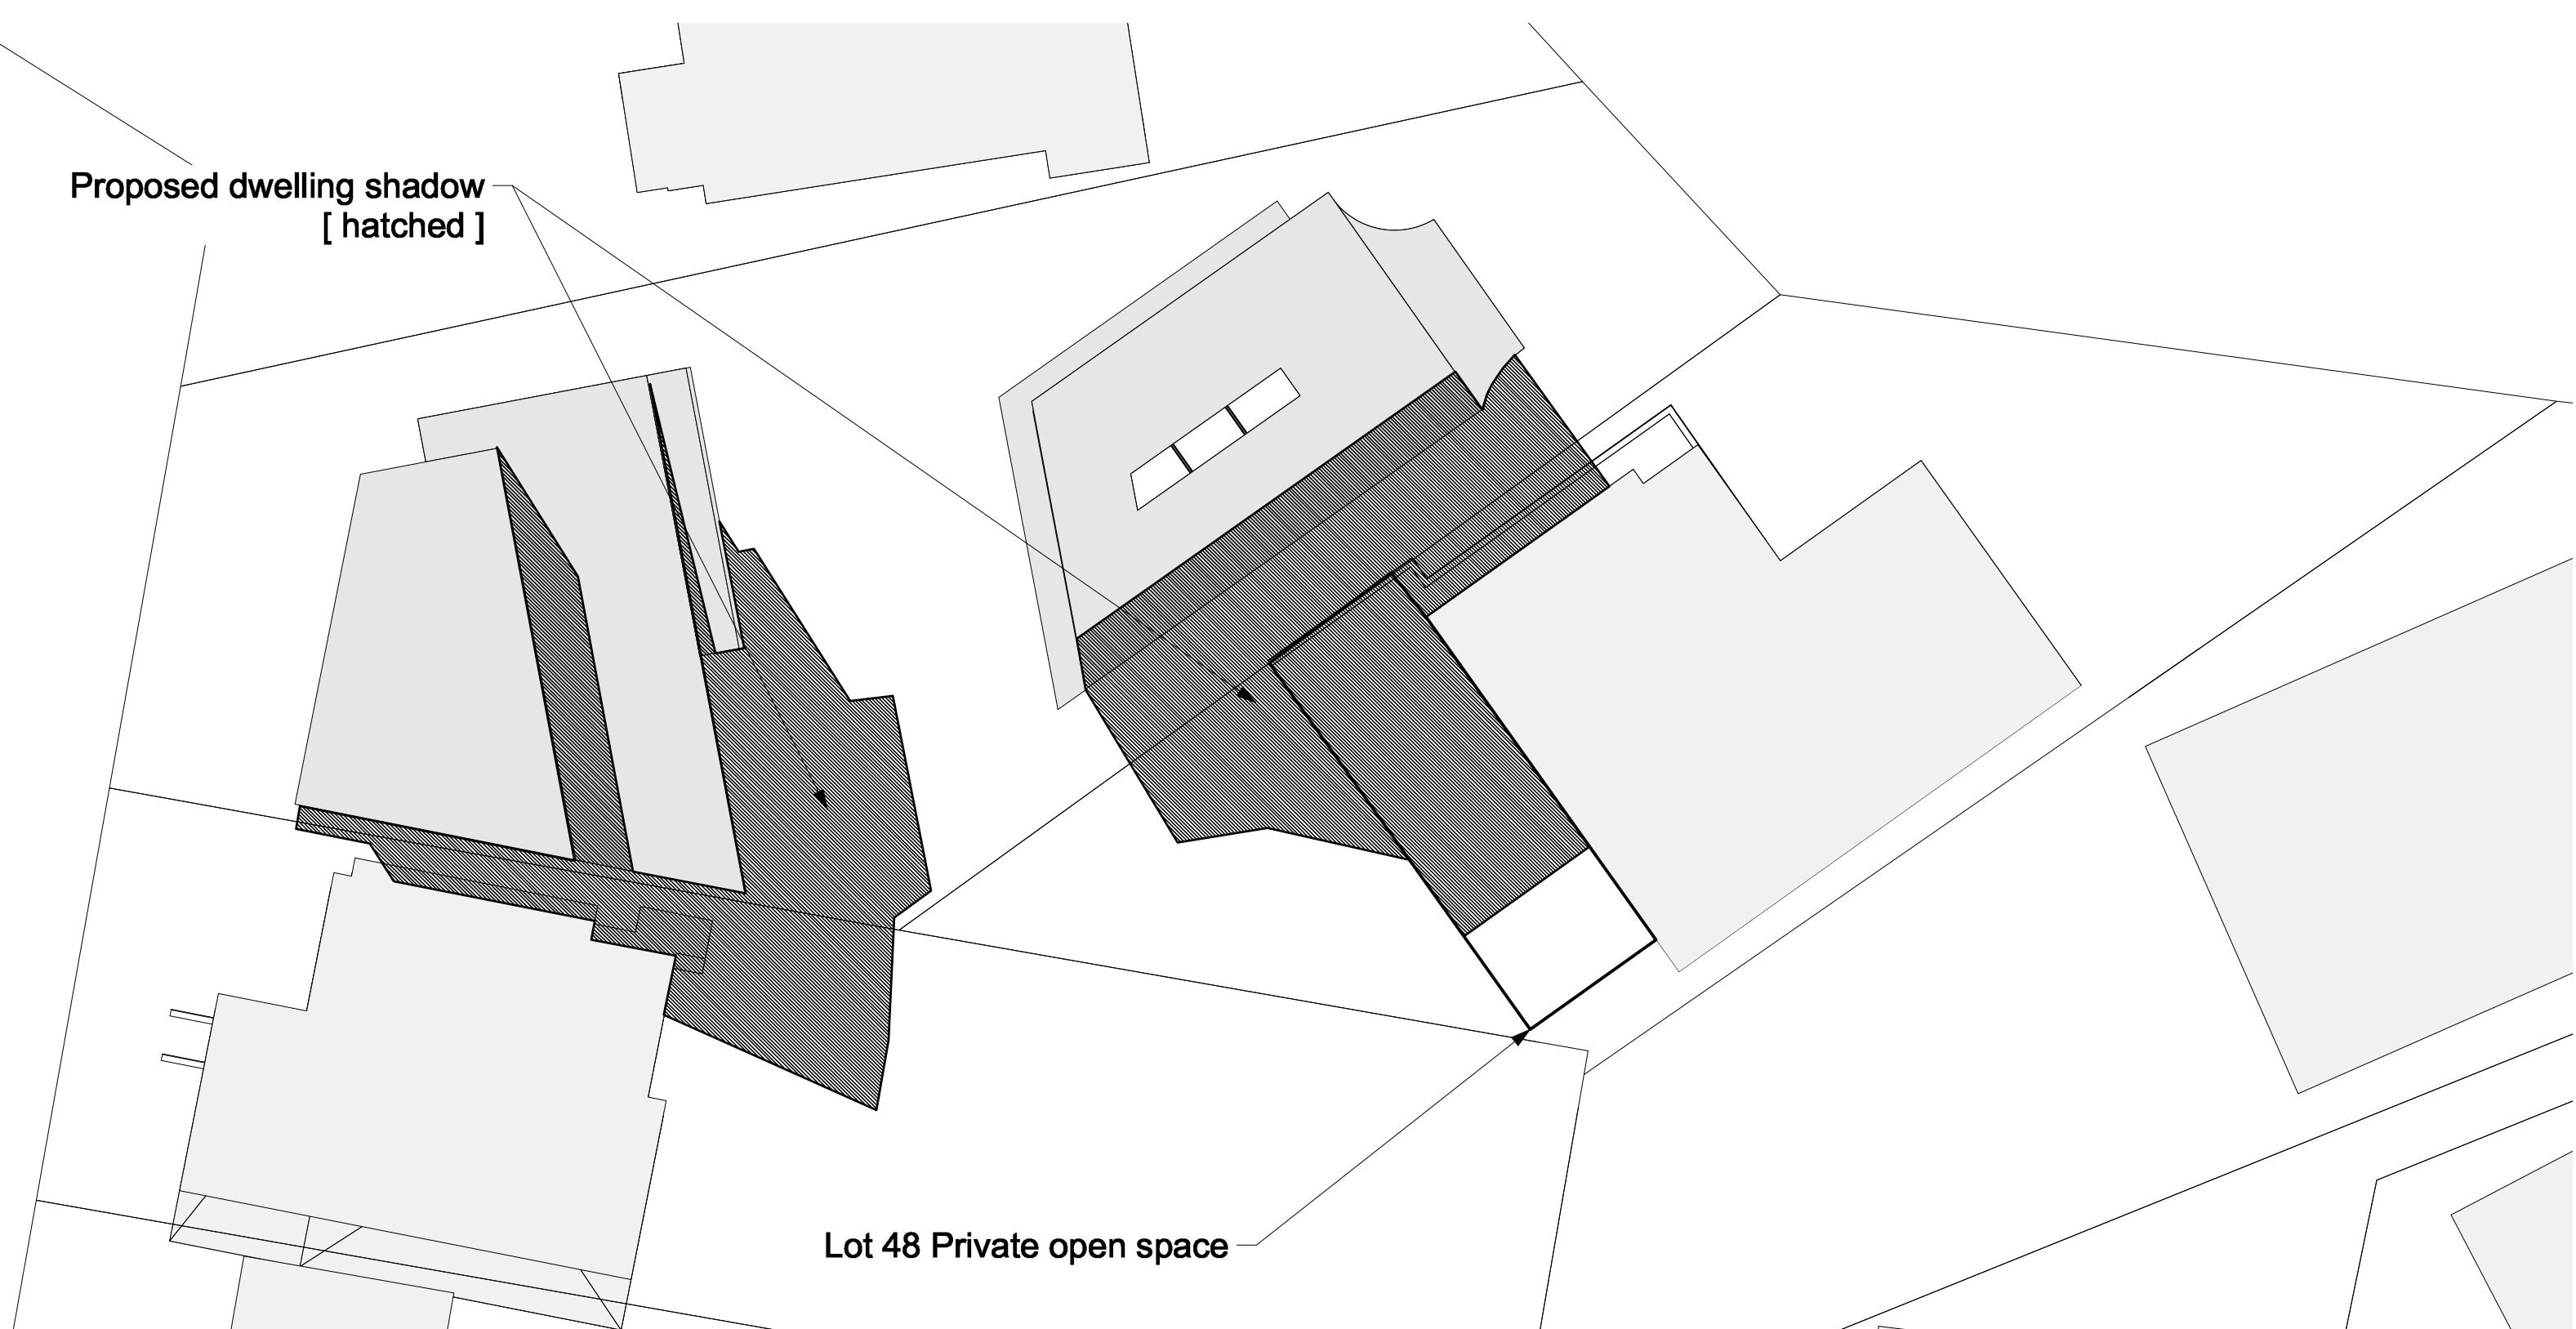

3
P-15

June 21 3pm Proposed shadow
Scale: 1:200

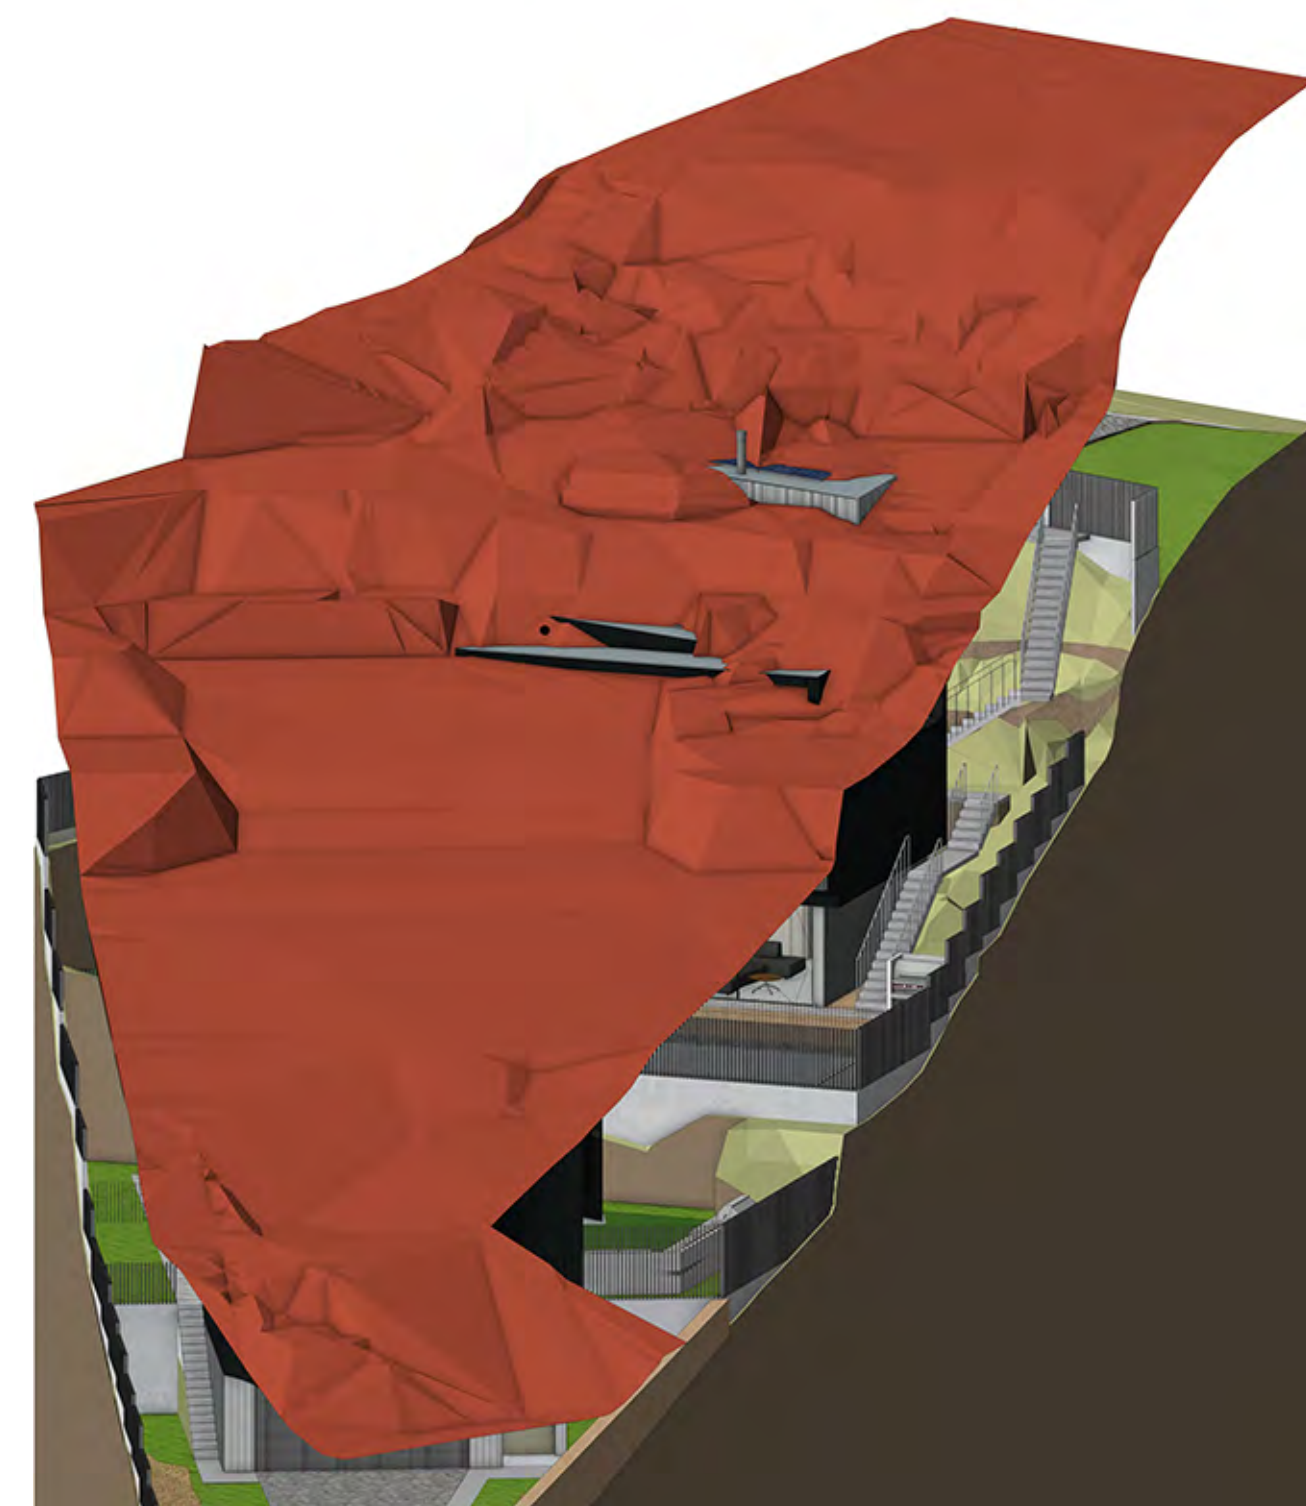

4
P-15

8.5m Height Plane
Scale: NTS



© Copyright McGregor Coxall
AUS ACN 082 334 290
UK 10198853
FFC/DNO: 06000002201607080008
Sydney Melbourne Shenzhen Bristol
www.mcgregorcoxall.com

Client
Adrian McGregor

Project Team

Project Name
50 Condoover Street Subdivision

Project No.
Project No. DA001

Address
50 Condoover Street North Balgowlah

Key Plan

Issue Log

A	DA Issue	AMC	29/03/2023
---	----------	-----	------------

Scale

1: 200 @ A1

North




Phase

Schematic Design
Sheet Title
Shadow & Height Analysis
Sheet No.
P-15


Rev
A

All dimensions are in millimetres unless otherwise noted.
Do not scale from this drawing.


Rev	Revision Description	By / Checked	Date
-----	----------------------	--------------	------

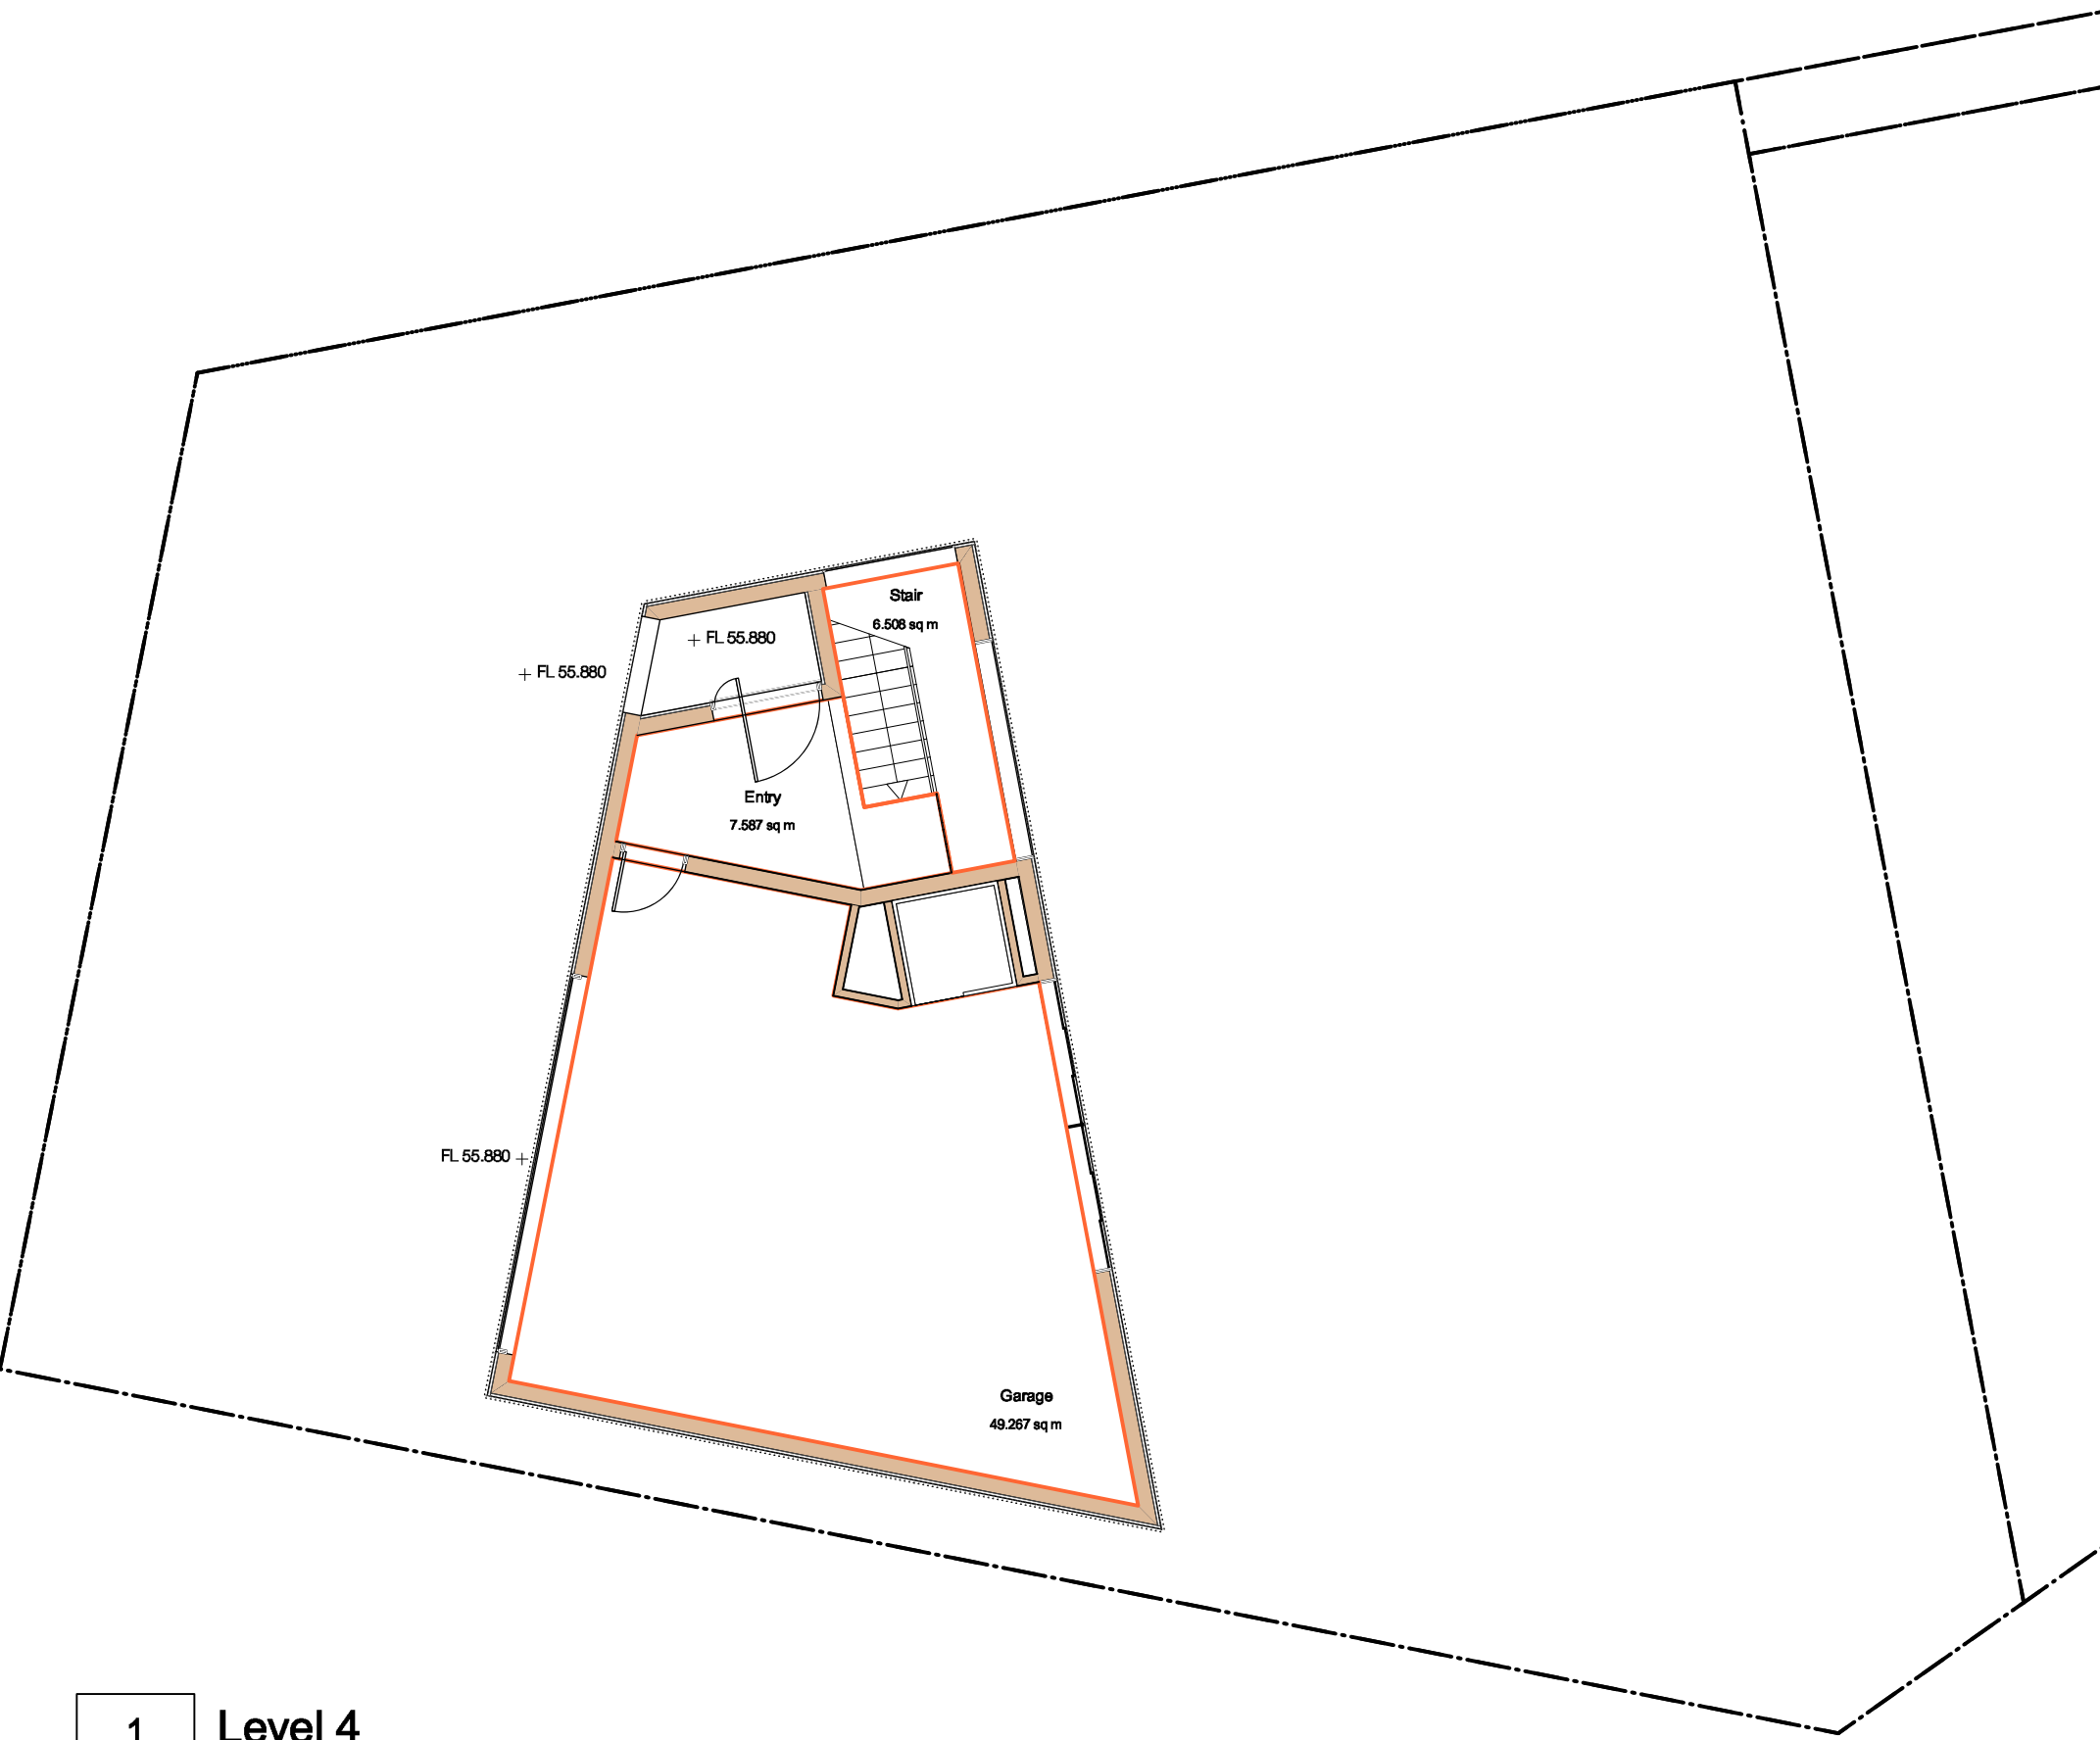


1 Level 4
P-16 Scale: 1:100

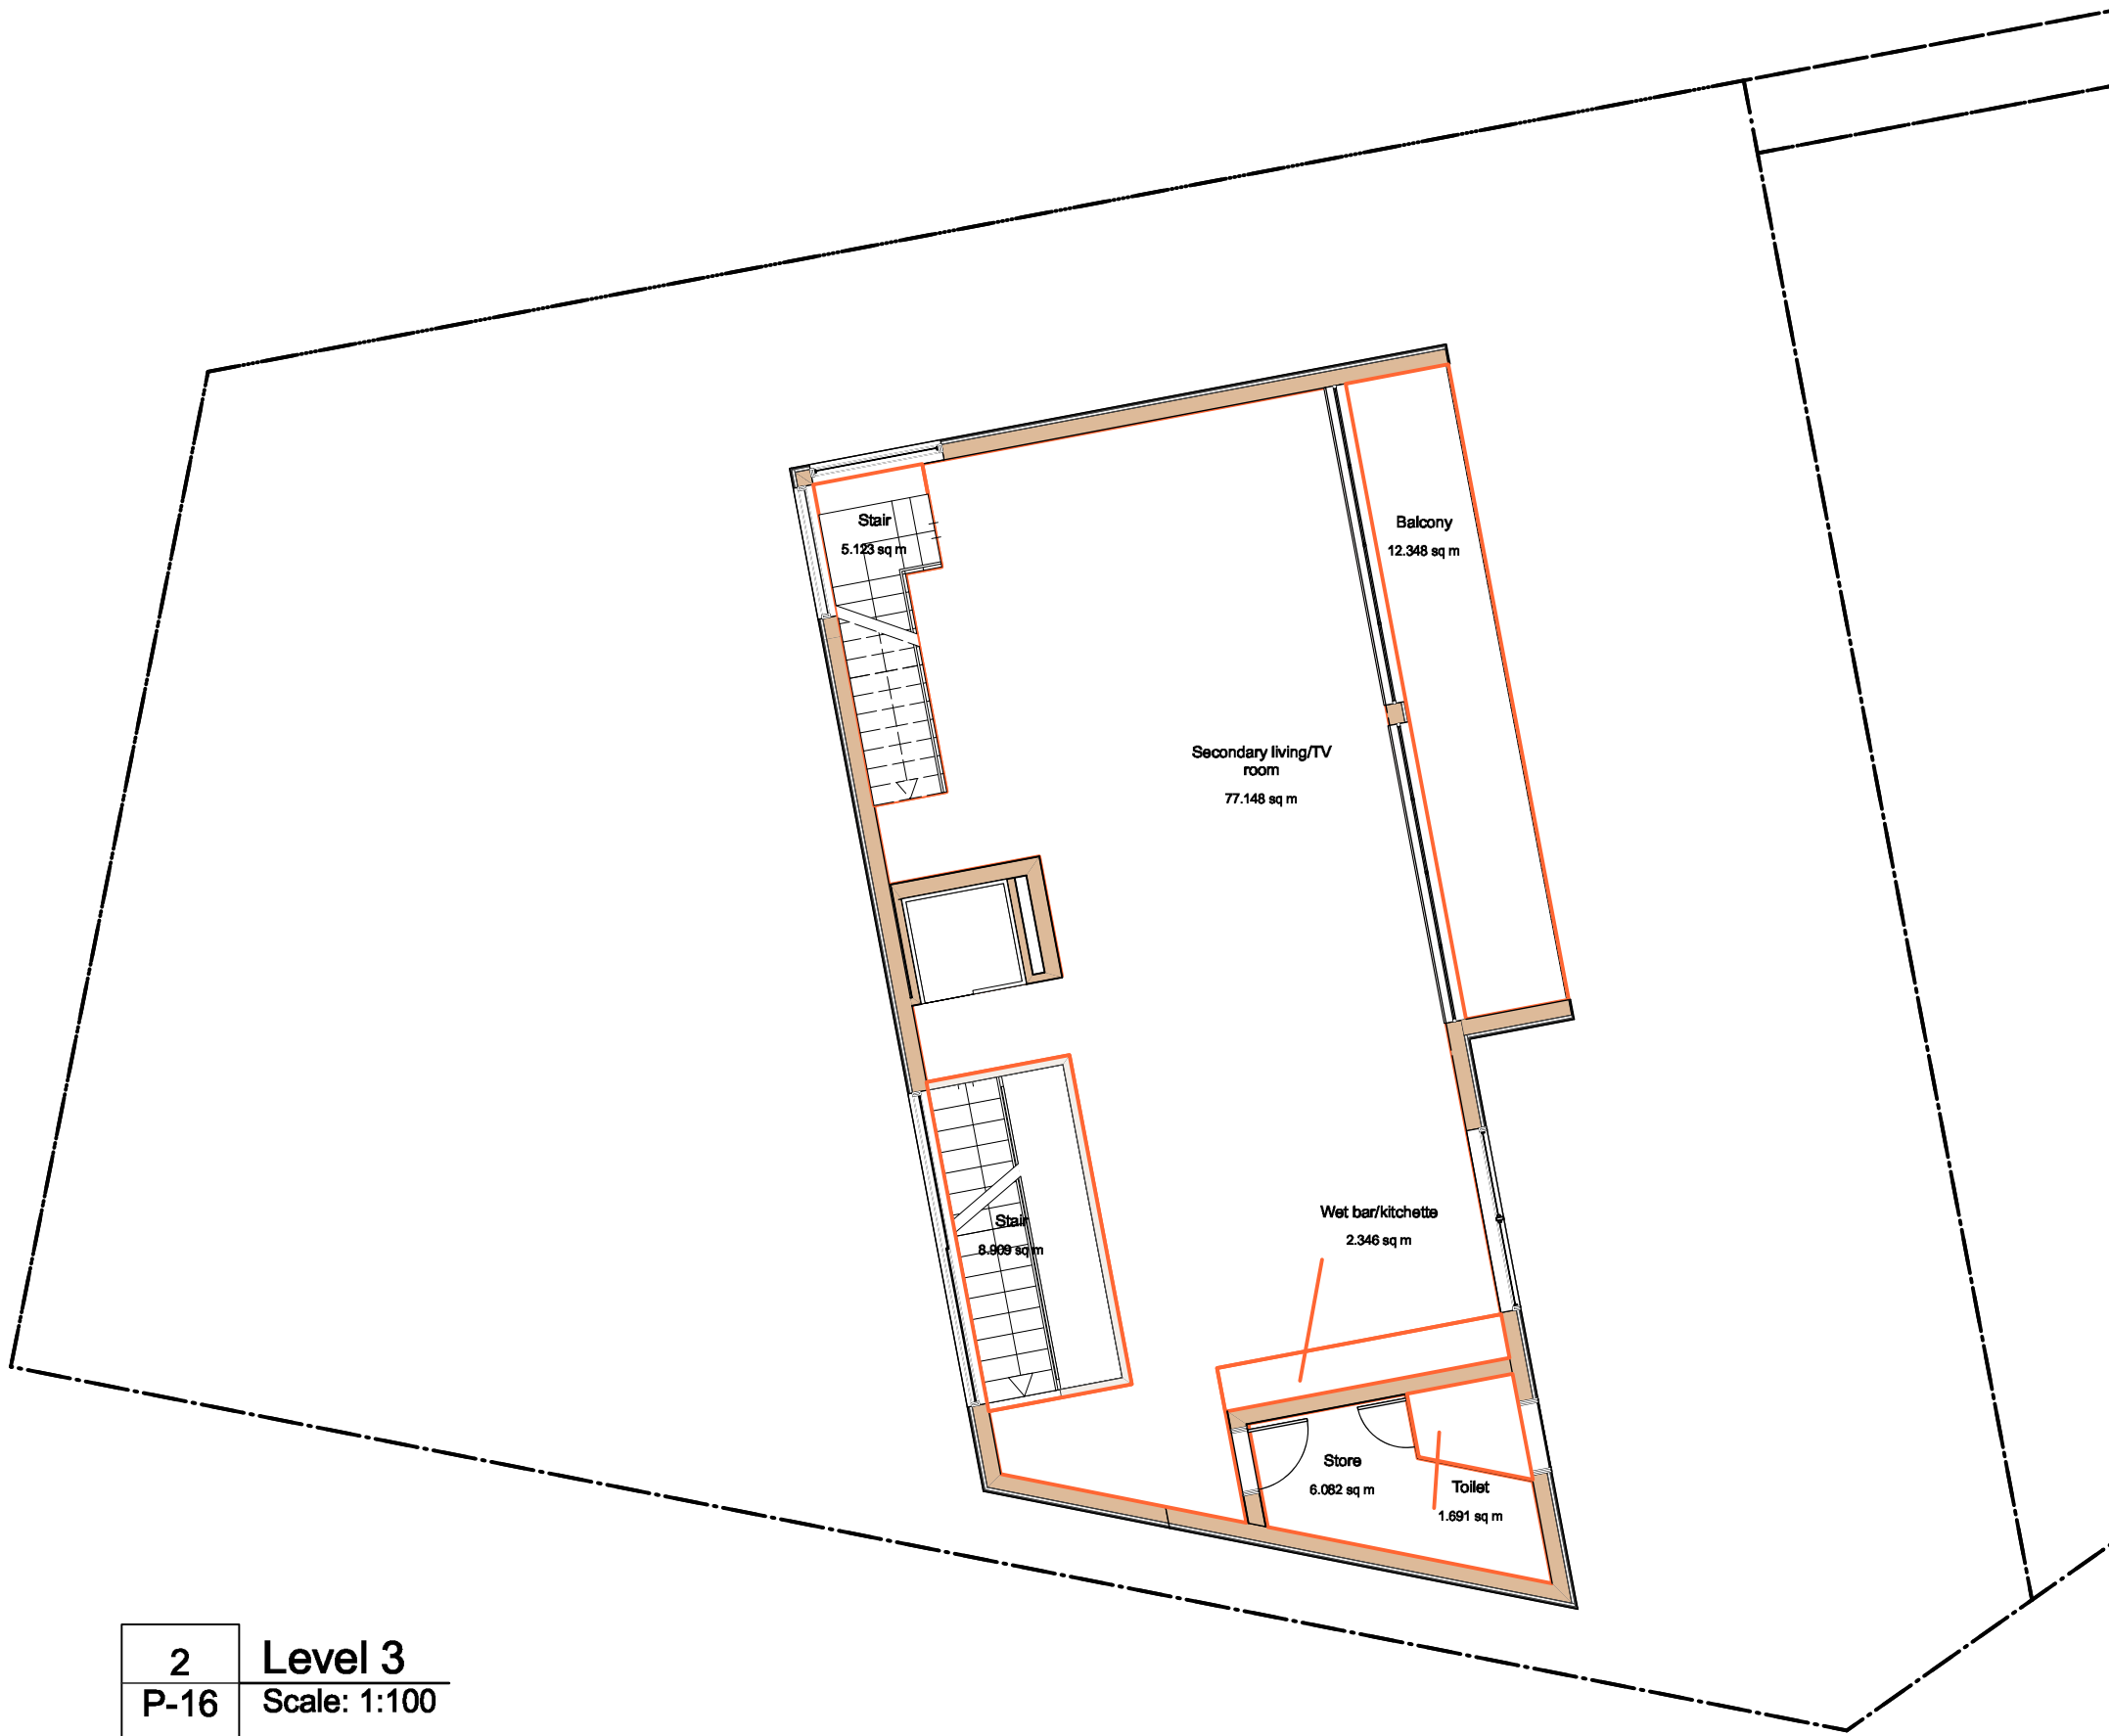

2 Level 3
P-16 Scale: 1:100

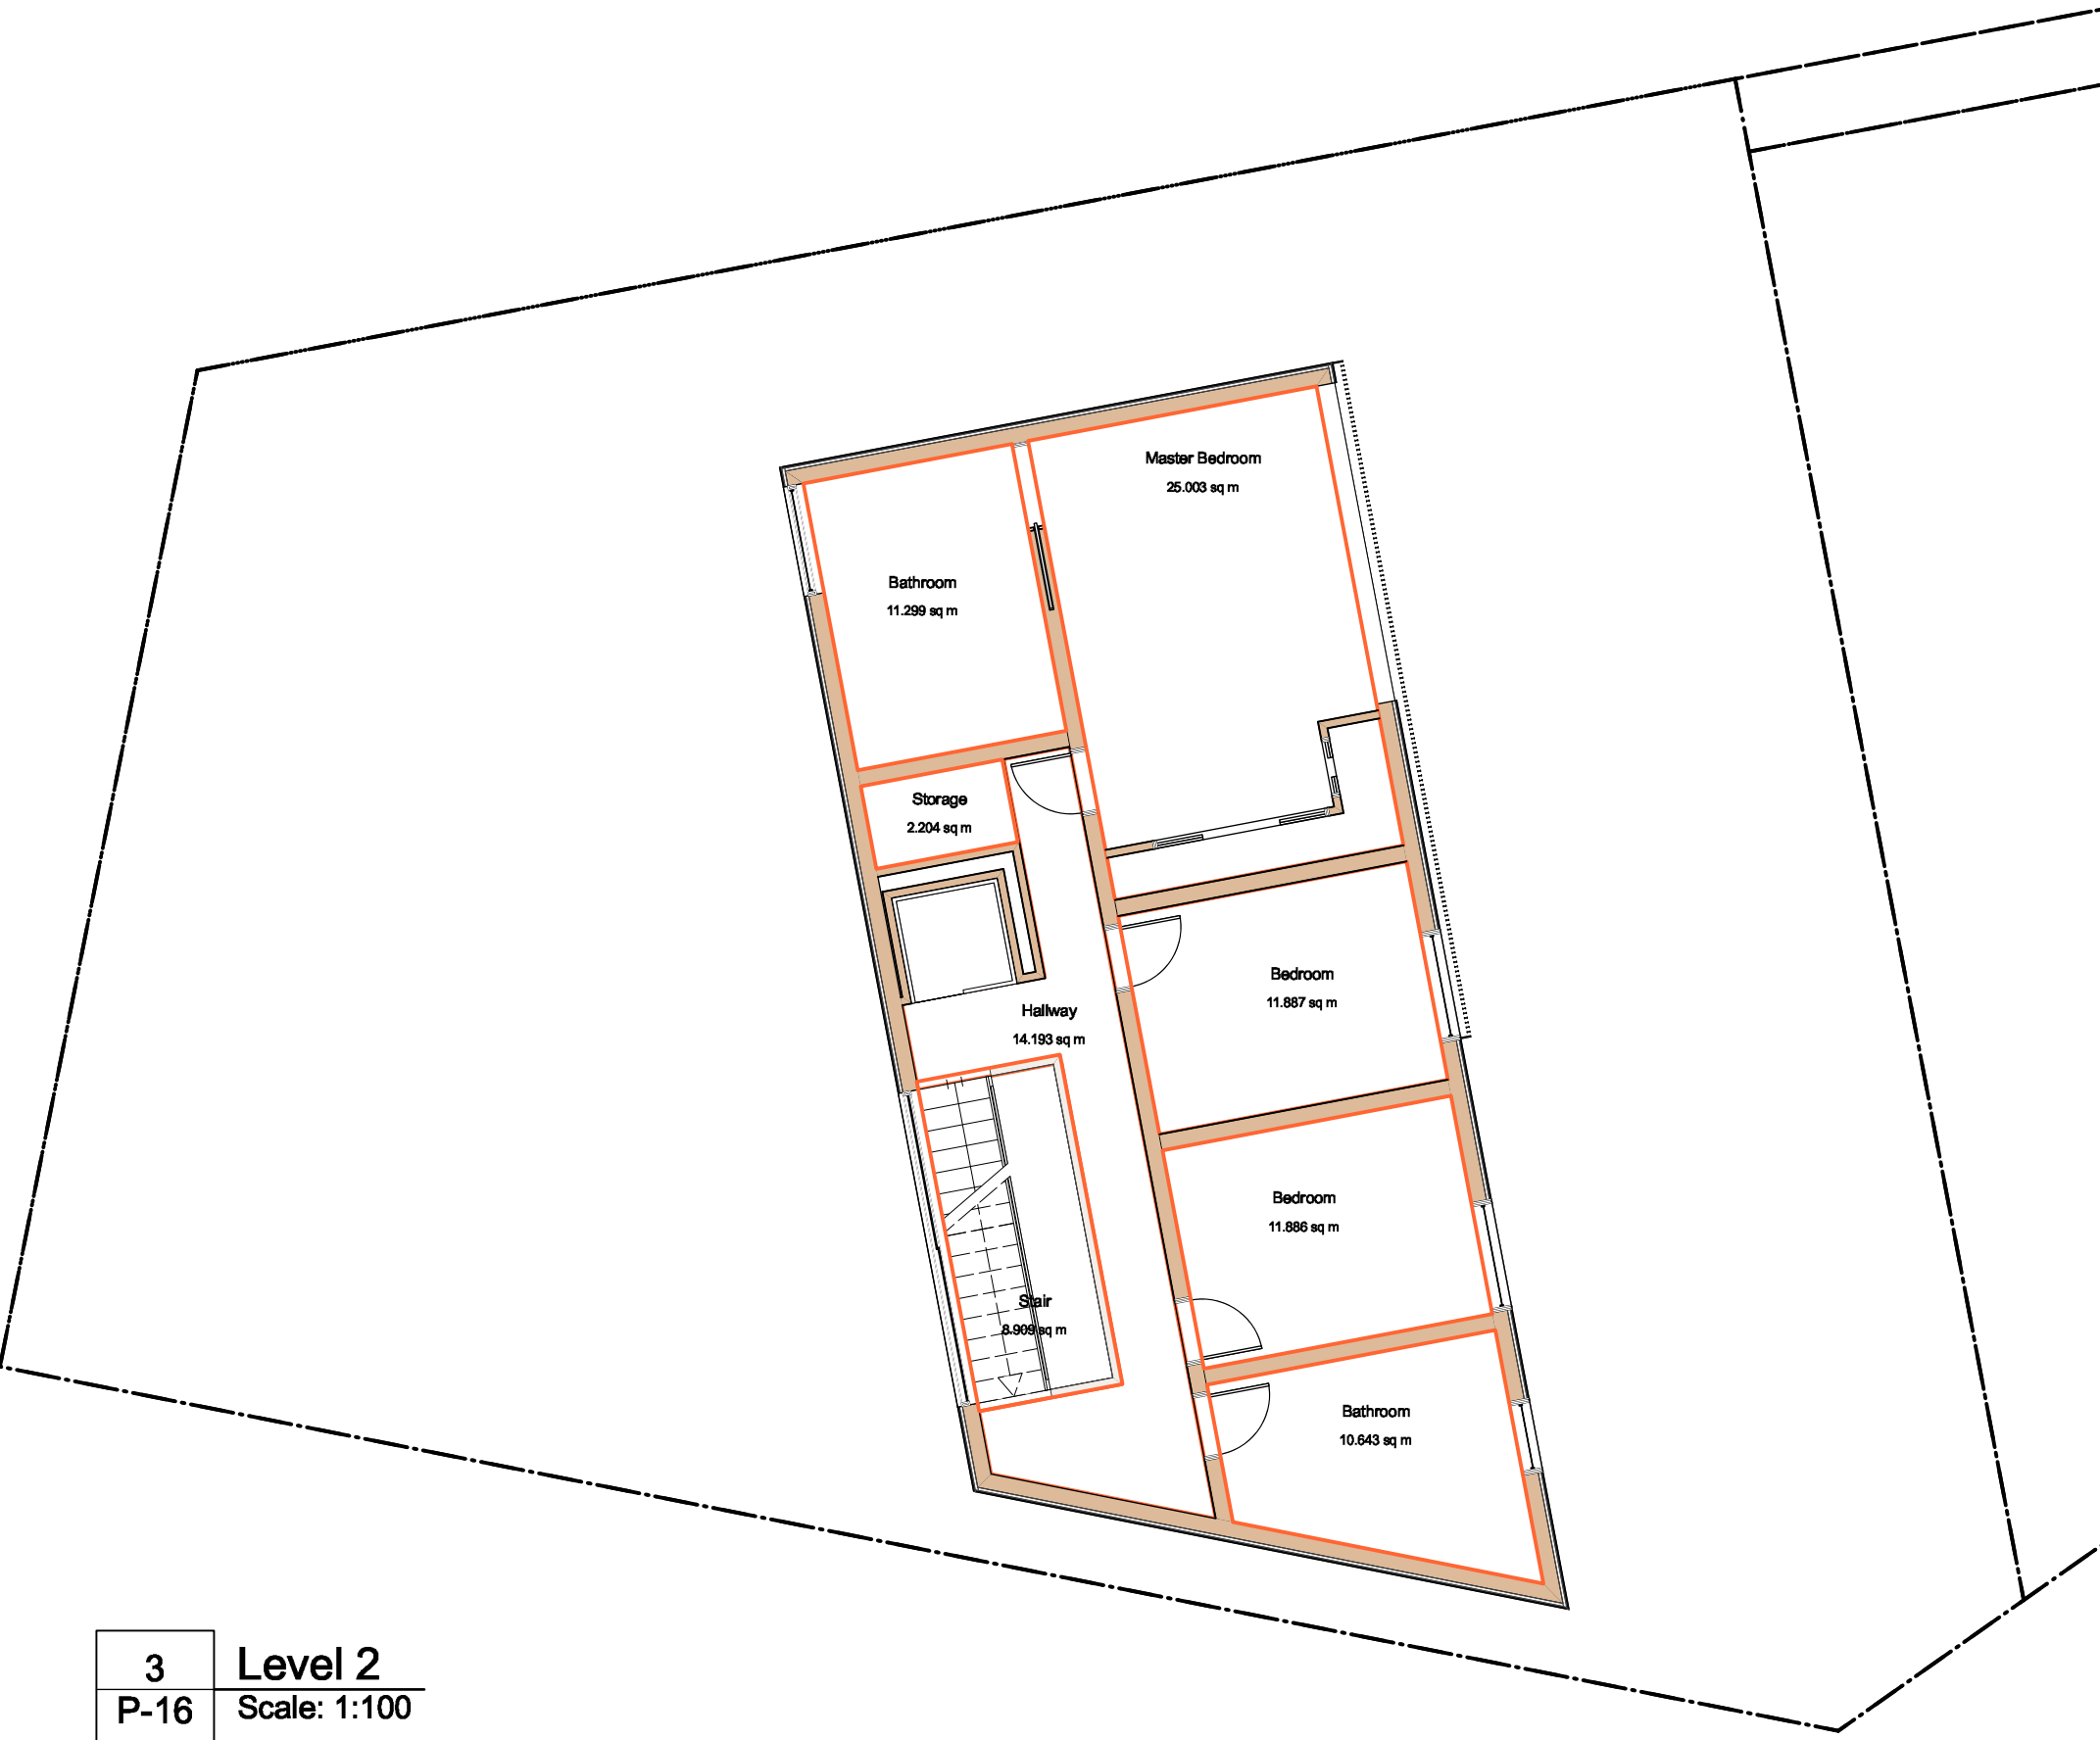

3 Level 2
P-16 Scale: 1:100

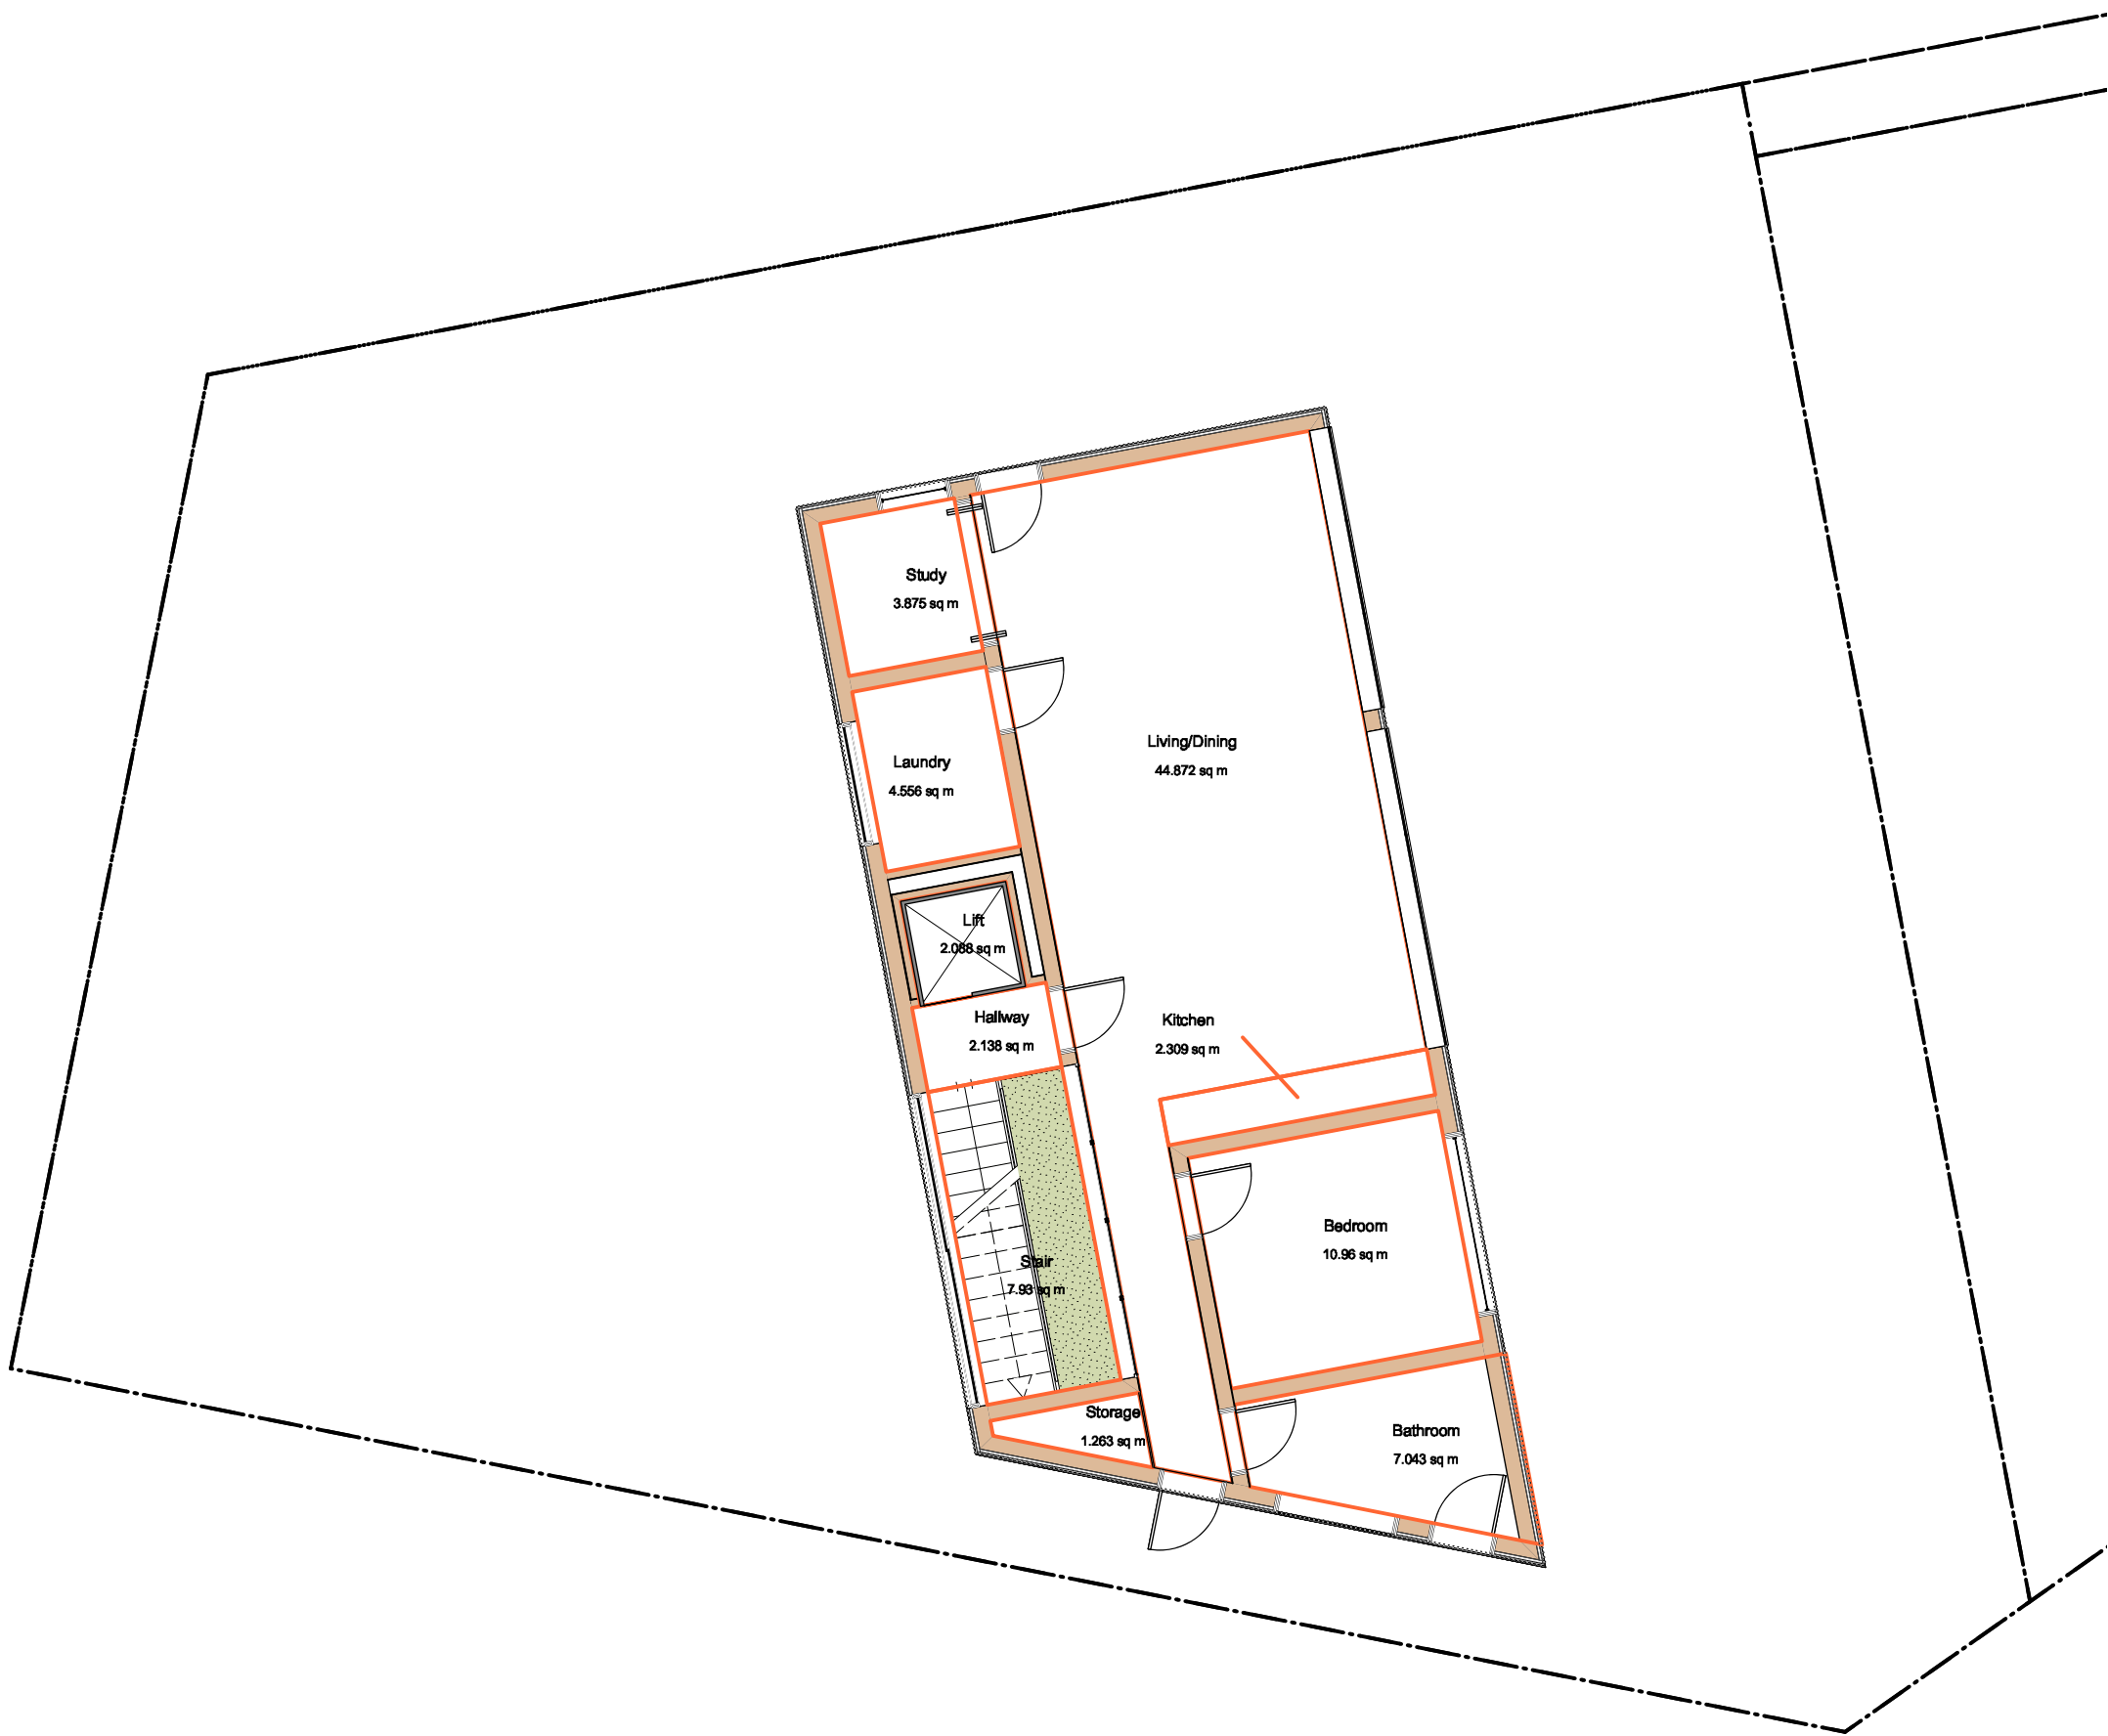

4 Level 1
P-16 Scale: 1:100



© Copyright McGregor Coxall
AUS ACN 082 334 290
UK 10198853
FR CID NO. 06000002201607080008
Sydney Melbourne Shenzhen Bristol
www.mcgregorcoxall.com

Client
Adrian McGregor

Project Team

Project Name
50 Condoover Street Subdivision

Project No.
Project No. DA001


Address
50 Condoover Street North Balgowlah

Key Plan

Issue Log			
A	DA Issue	AMC	29/03/2023
Rev	Revision Description	By / Checked	Date

Scale
1: 100 @ A1

All dimensions are in millimetres unless otherwise noted.
Do not scale from this drawing.

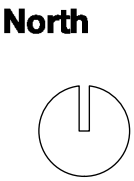


Phase
Schematic Design


Sheet Title
Lot 1 Kimo Street Areas

Sheet No.
P-16


Rev
A

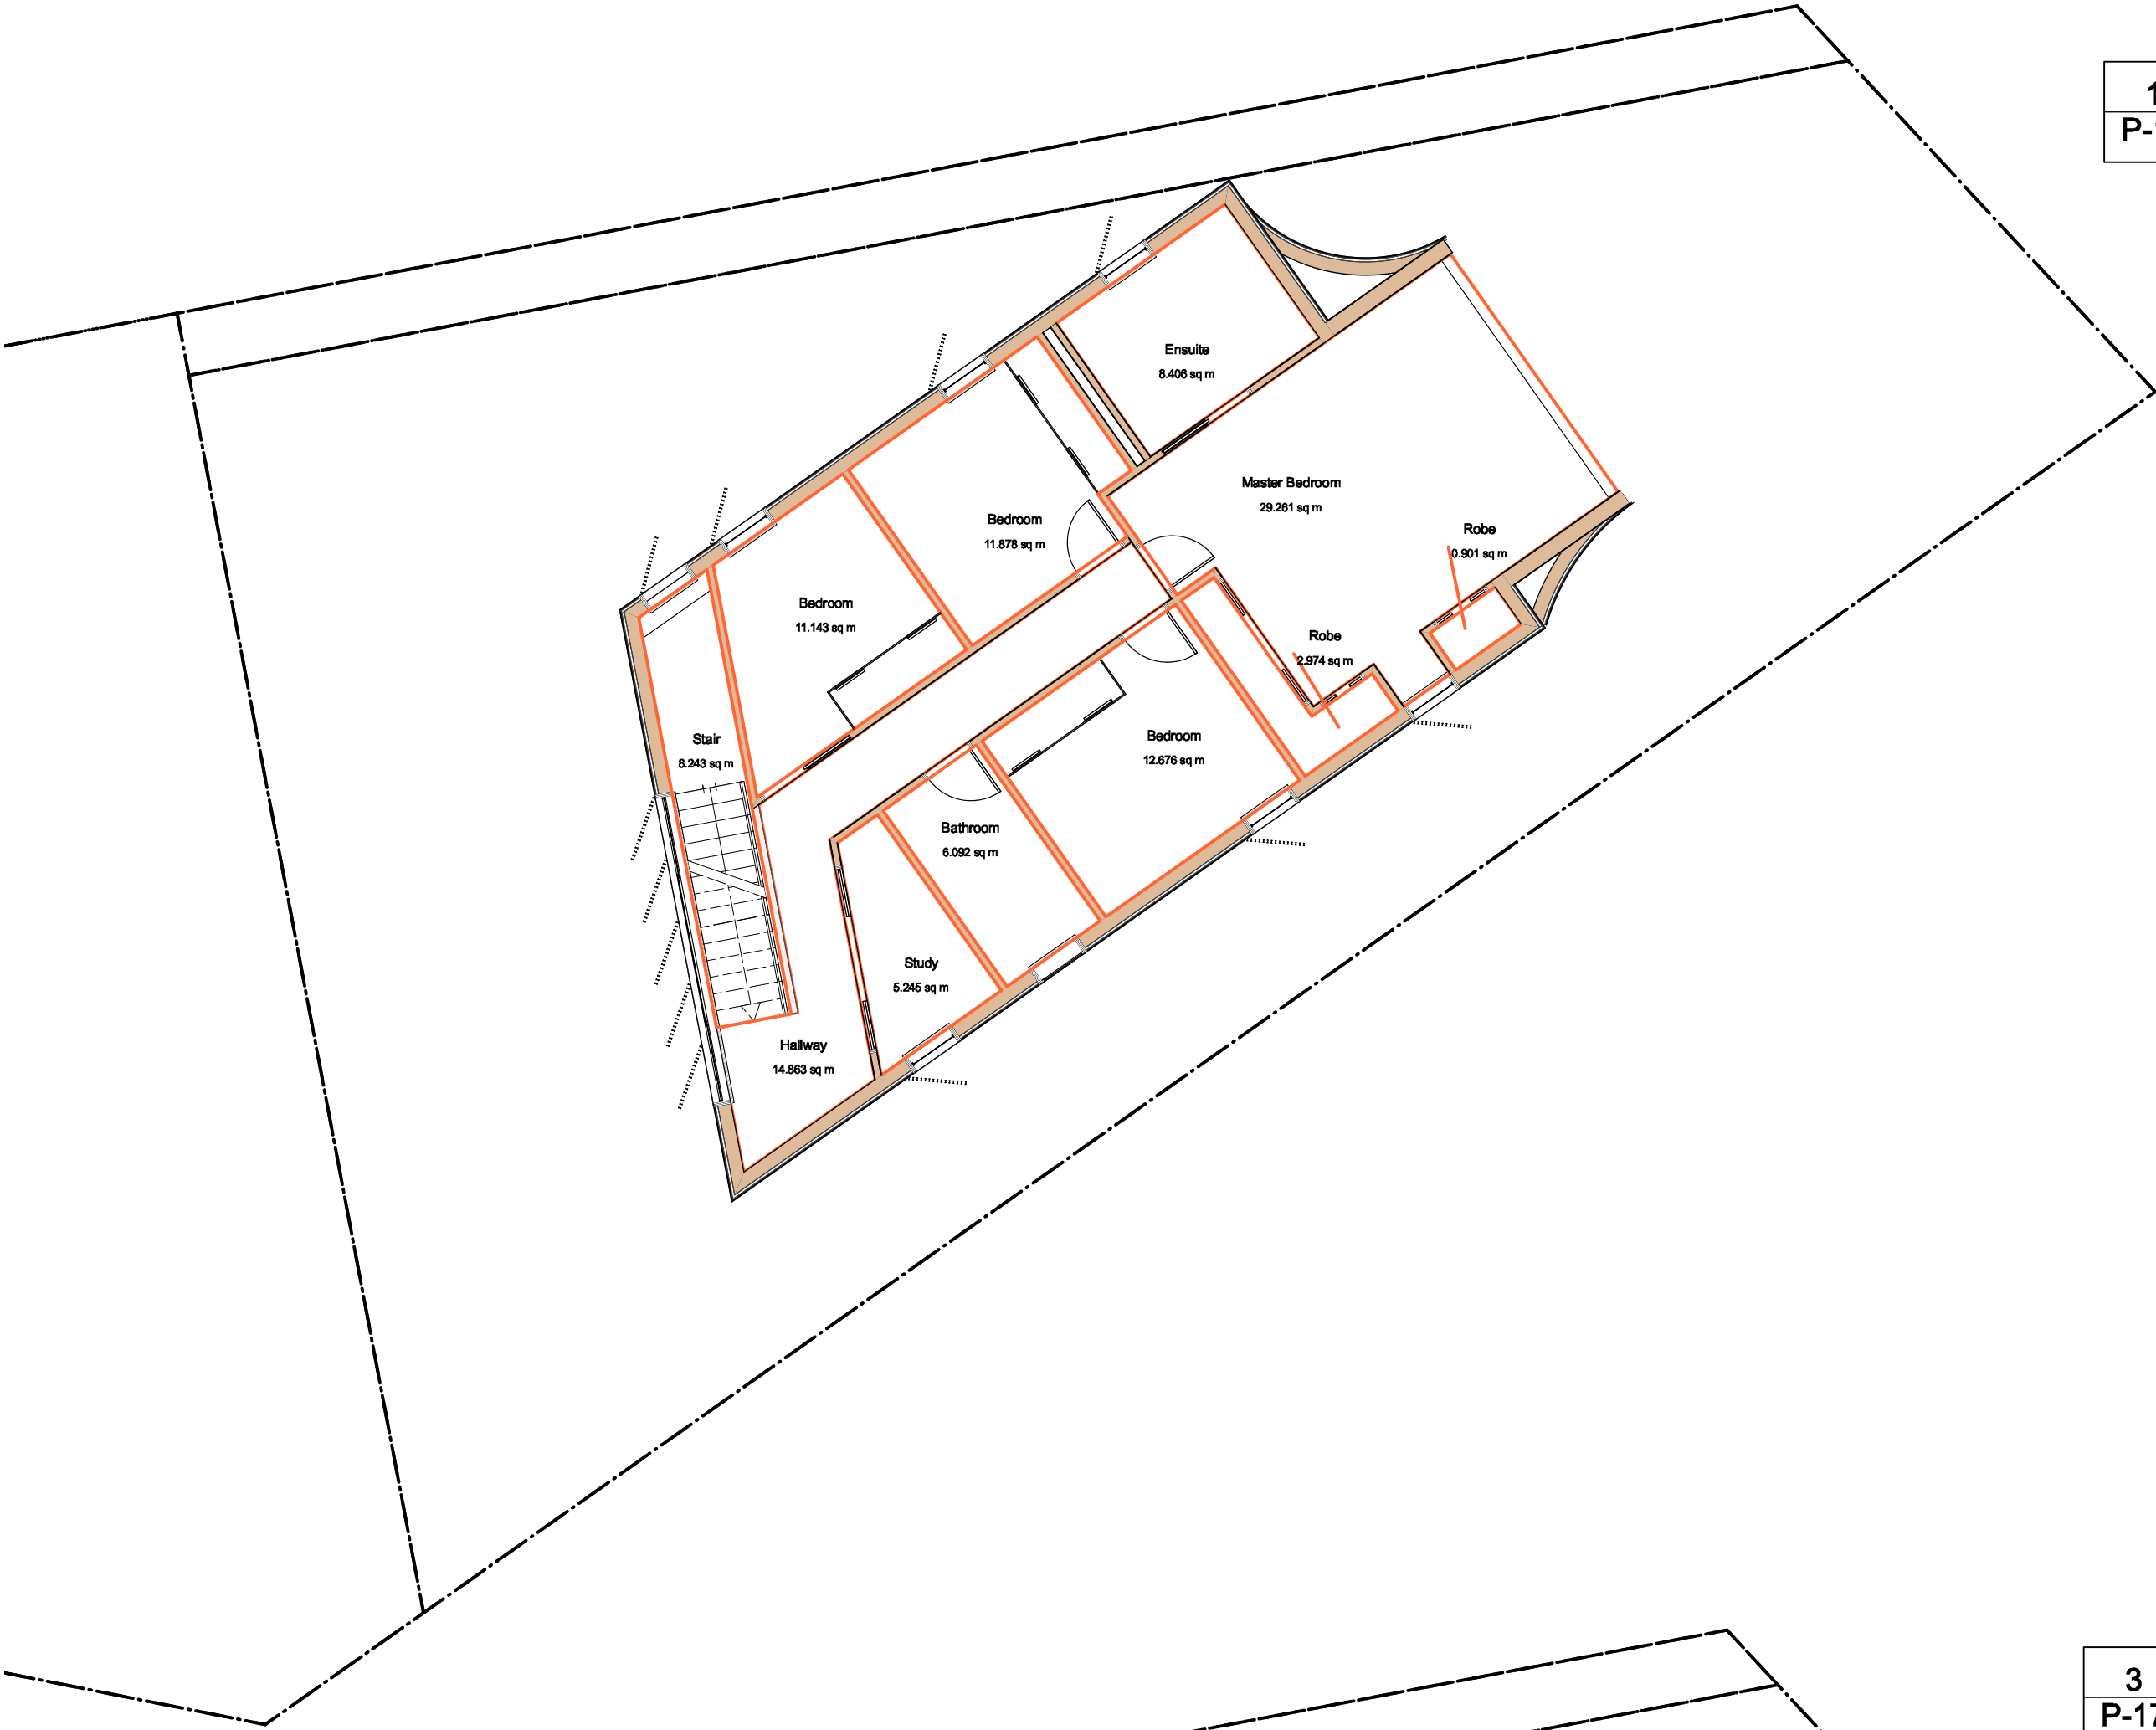

1 Level 3
P-17 Scale: 1:100

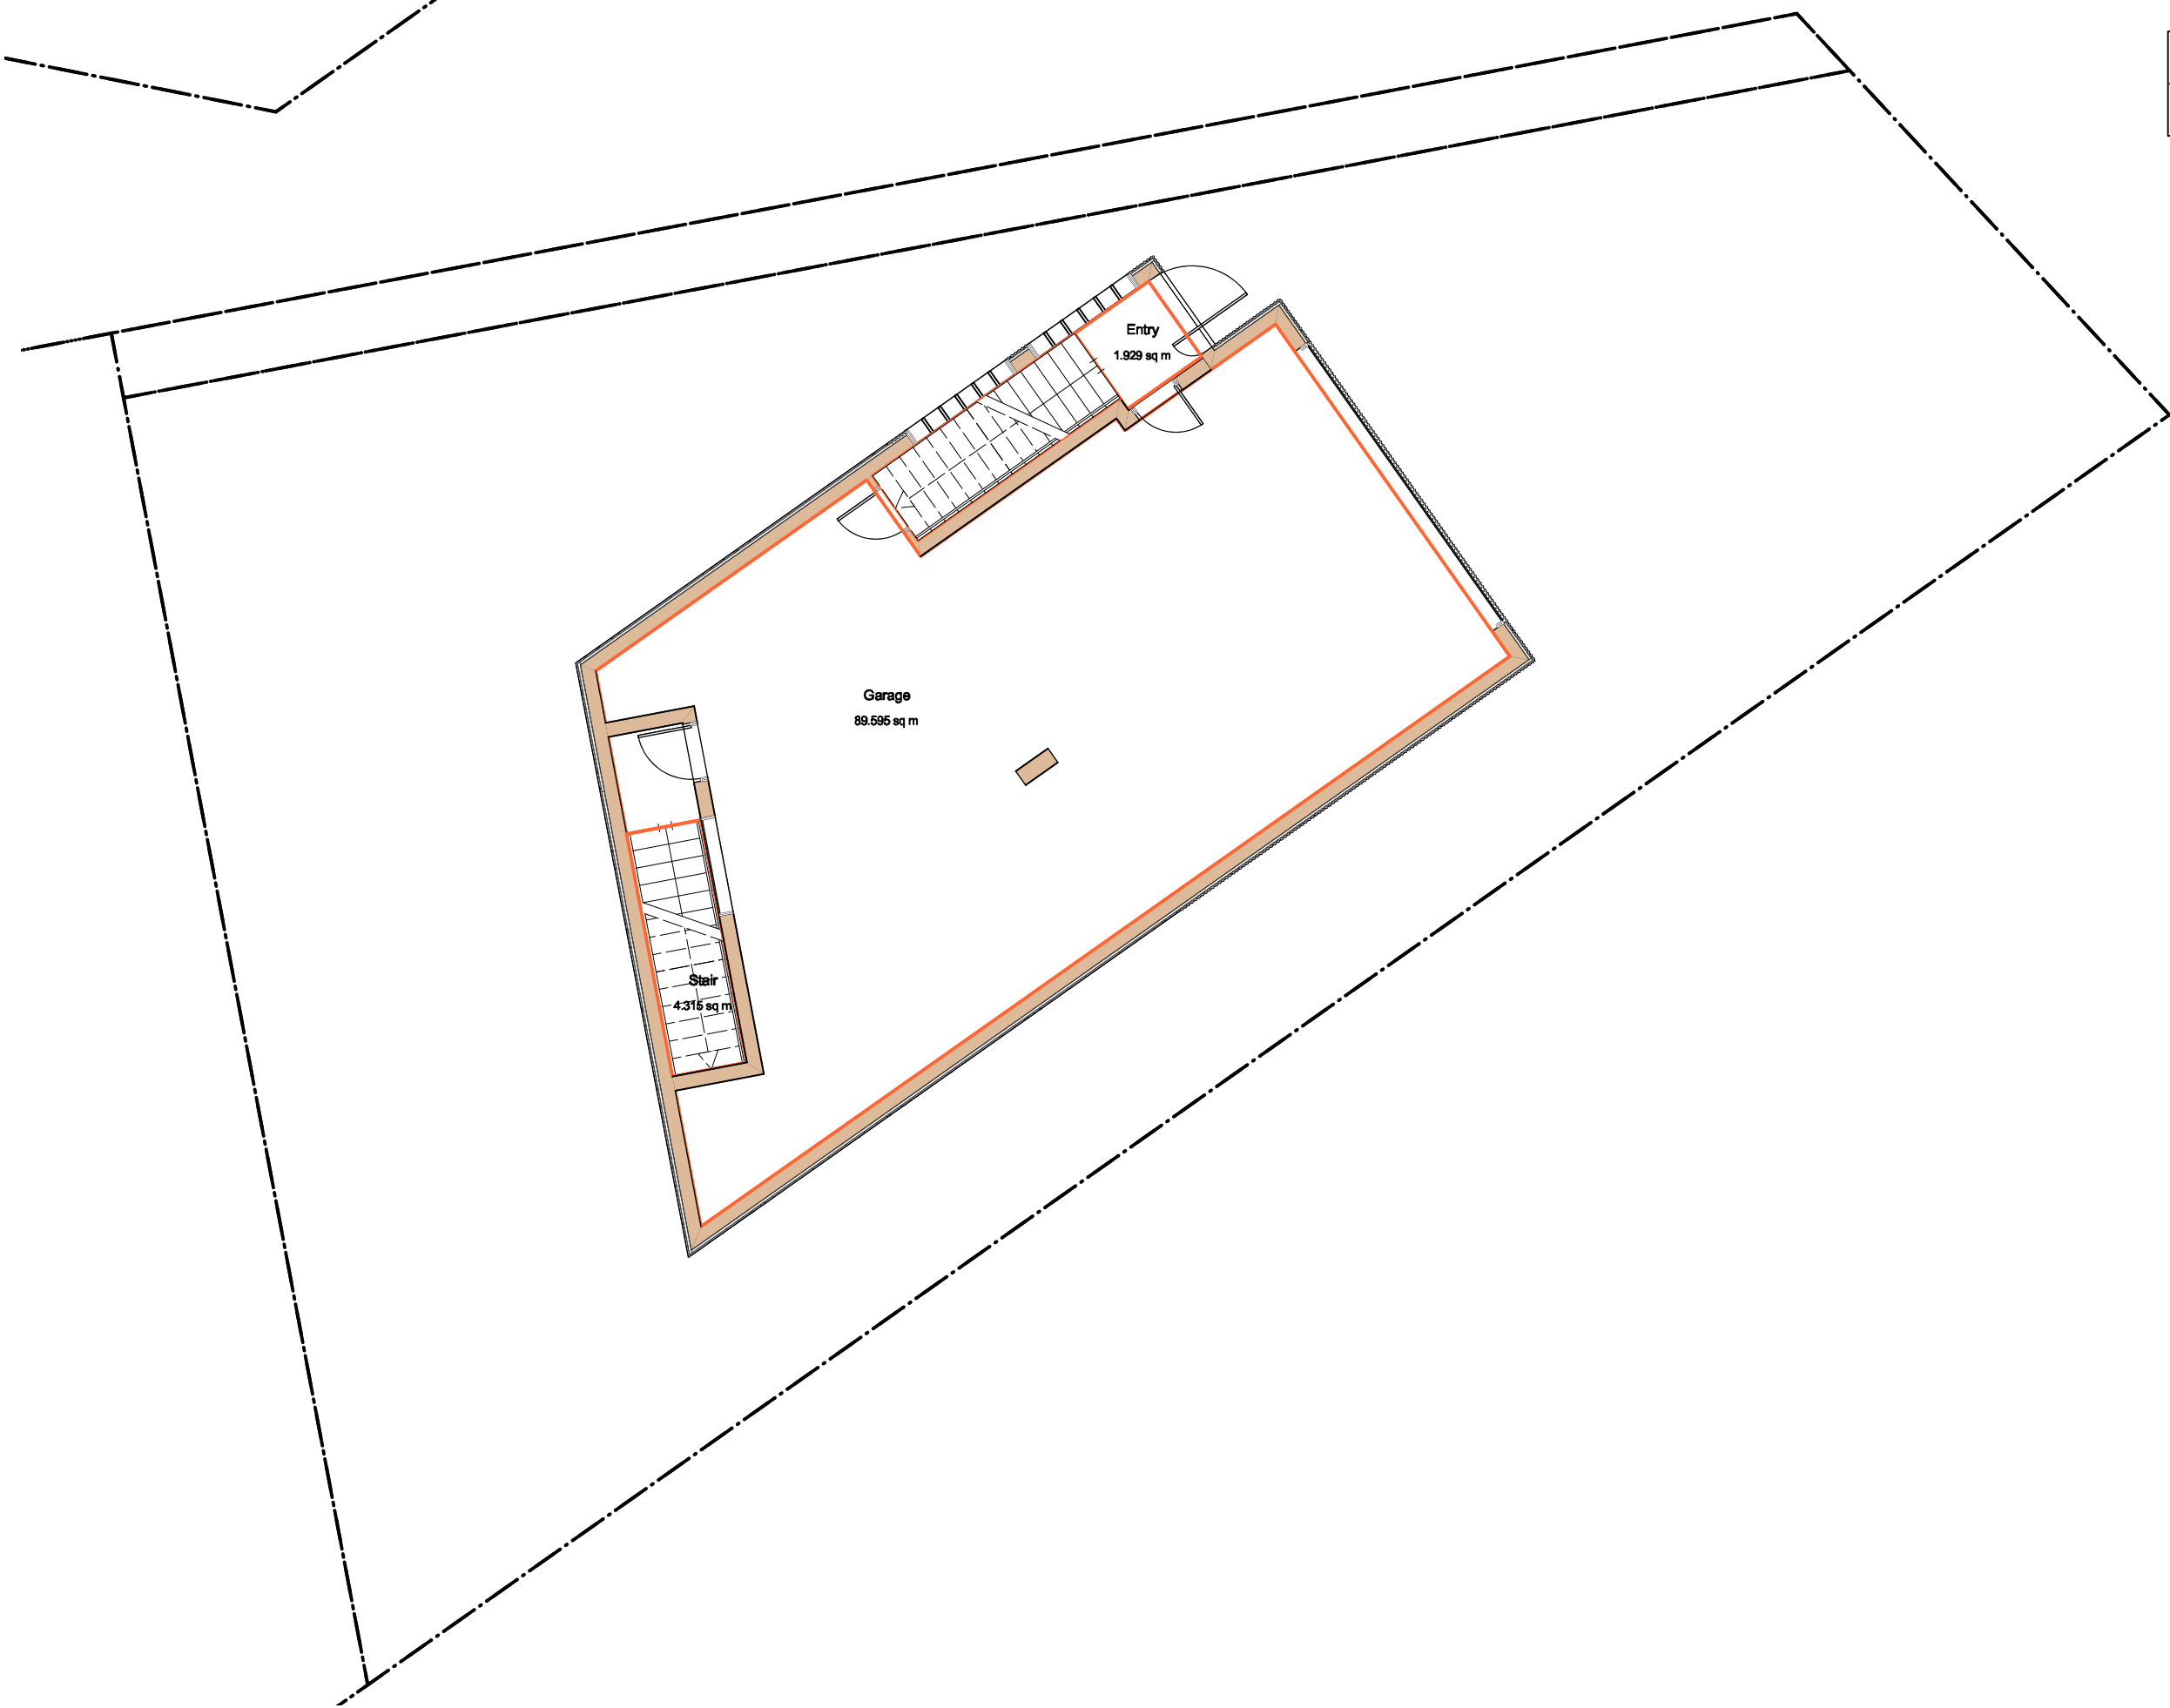

3 Level 1
P-17 Scale: 1:100

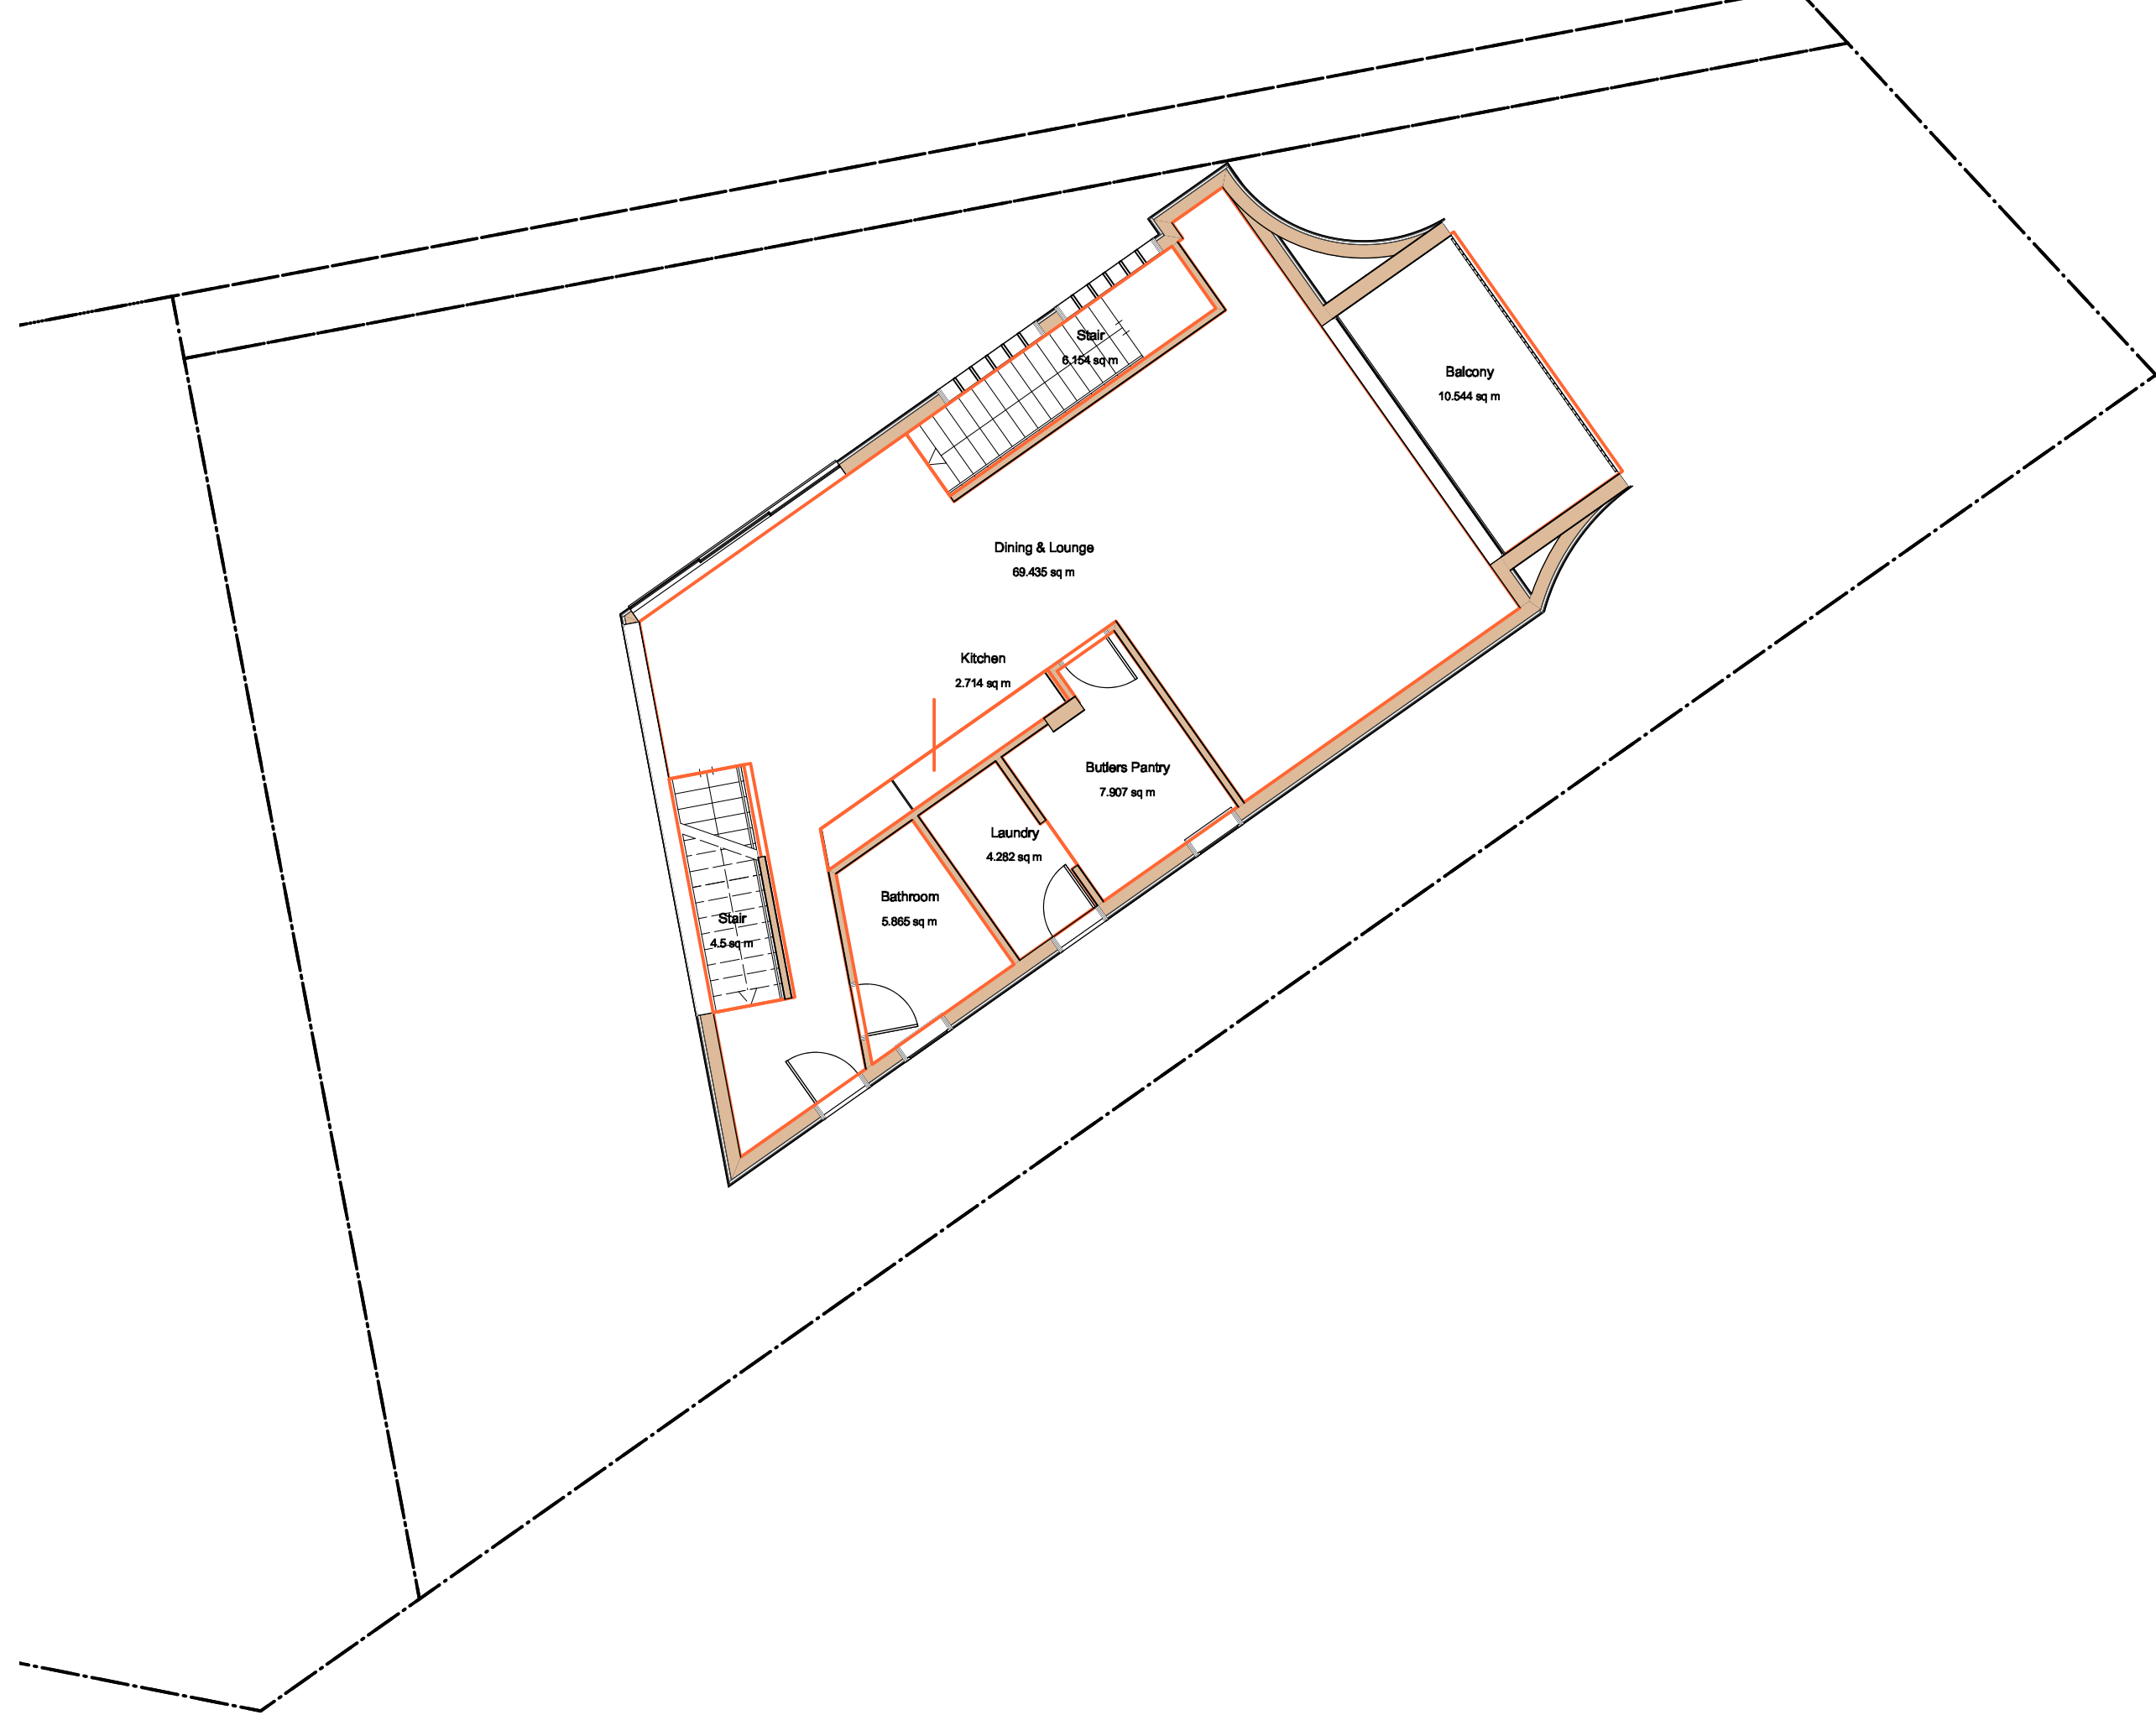

2 Level 2
P-17 Scale: 1:100



© Copyright McGregor Coxall
AUS ACN 082 334 290
UK 10199853
FFC ID NO. 06000002201607080008
Sydney Melbourne Shenzhen Bristol
www.mcgregorcoxall.com

Client
Adrian McGregor

Project Team


Project Name
50 Condoever Street Subdivision

Project No.
Project No. DA001

Address
50 Condoever Street North Balgowlah

Key Plan

Issue Log			
A	DA Issue	AMC	29/03/2023
Rev	Revision Description	By / Checked	Date

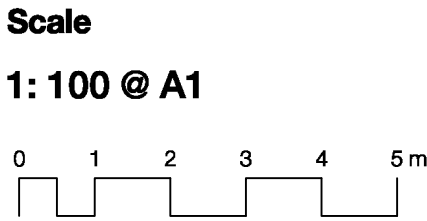

All dimensions are in millimetres unless otherwise noted.
Do not scale from this drawing.




Phase
Schematic Design

Sheet Title
Lot 2 Condoever Street Areas


Sheet No.
P-17

Rev
A

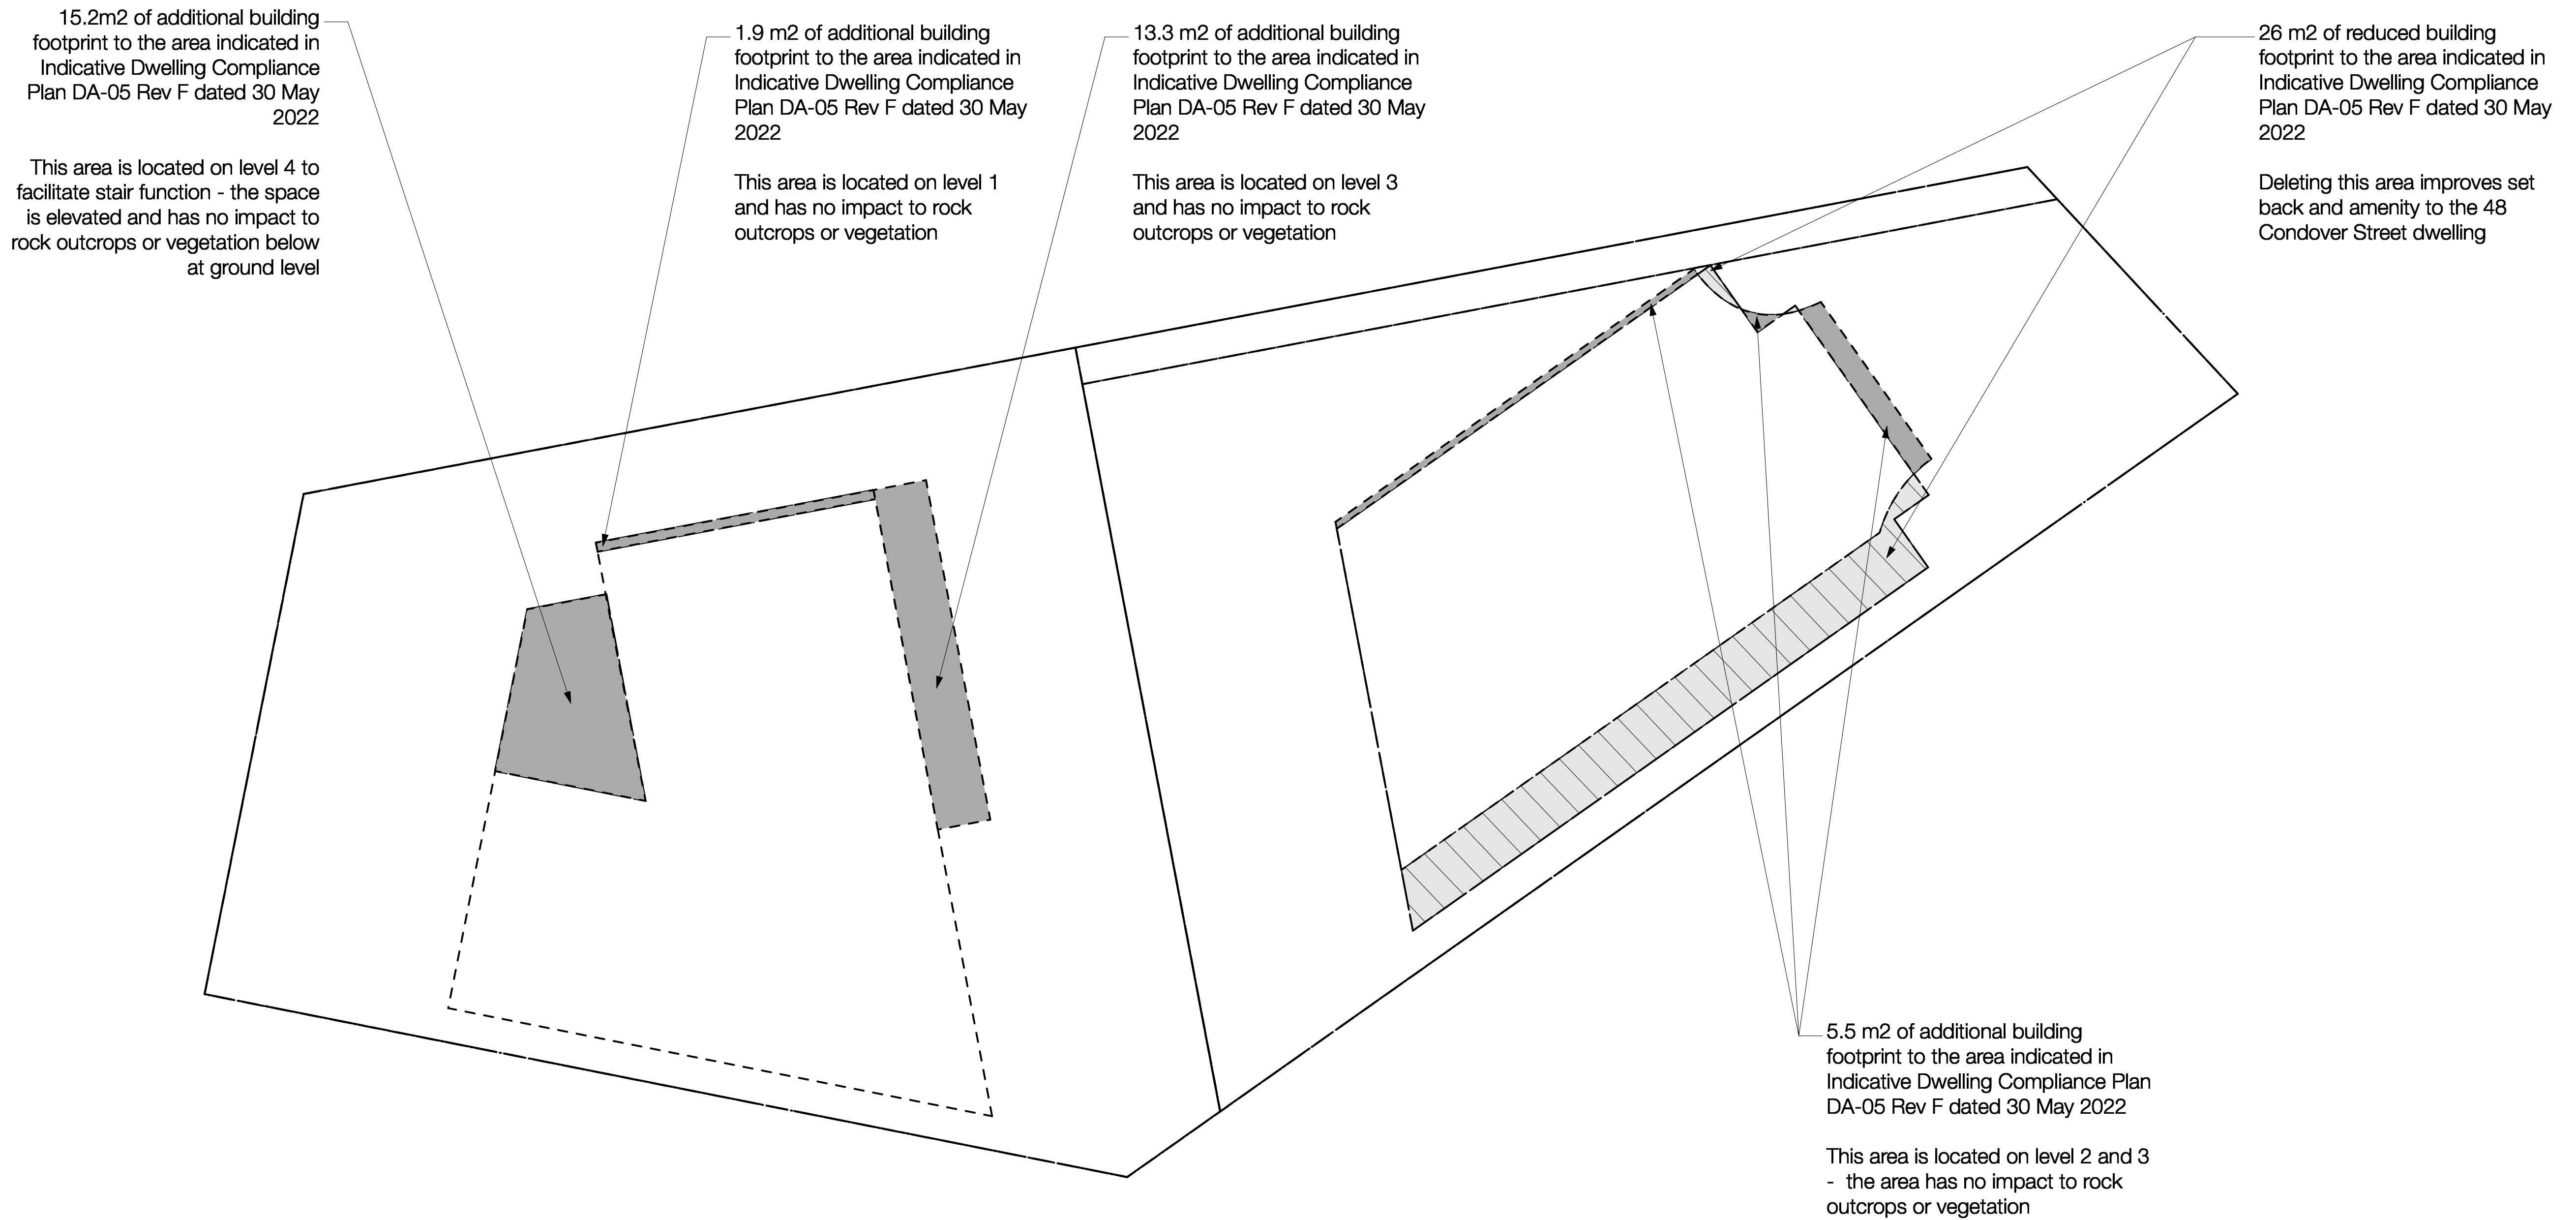


1	Dwelling House Footprints
P-18	Scale: 1:100



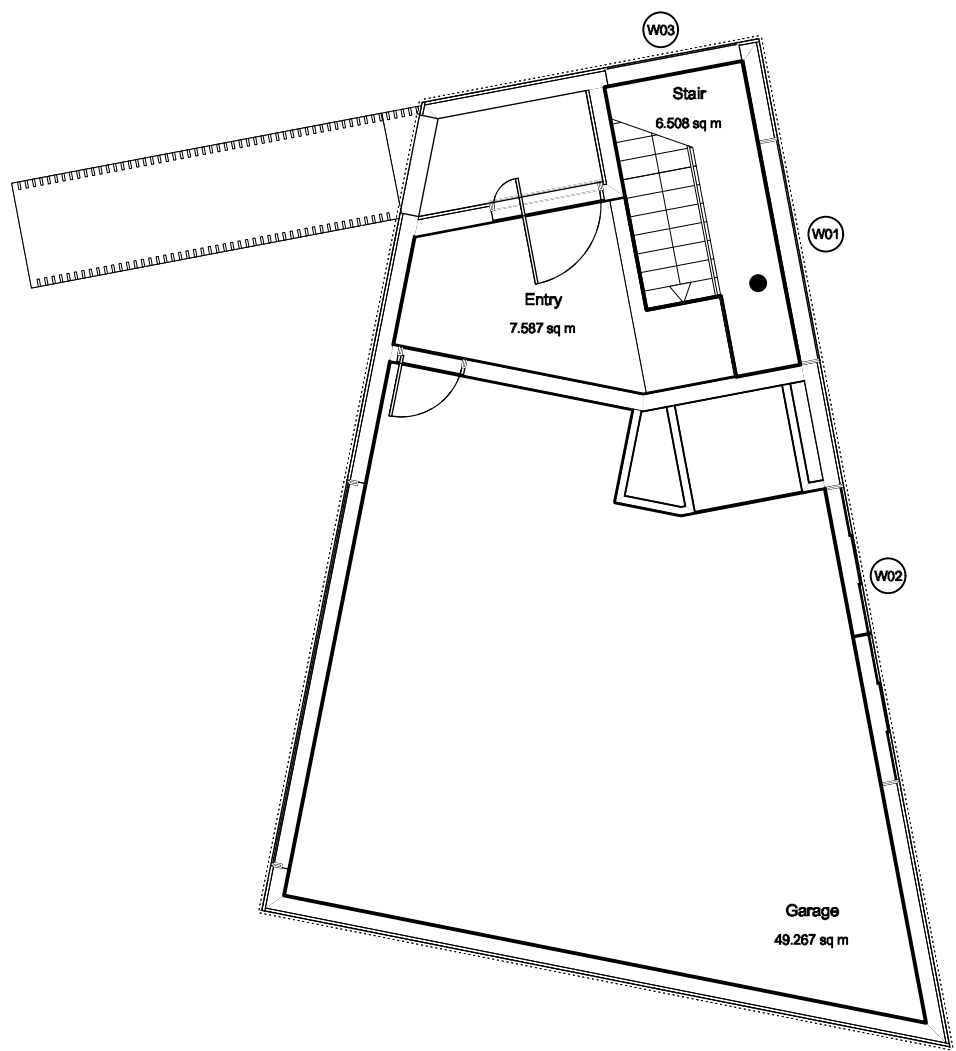


1 Level 4 - FFL 55.880
P-20 Scale: 1:100

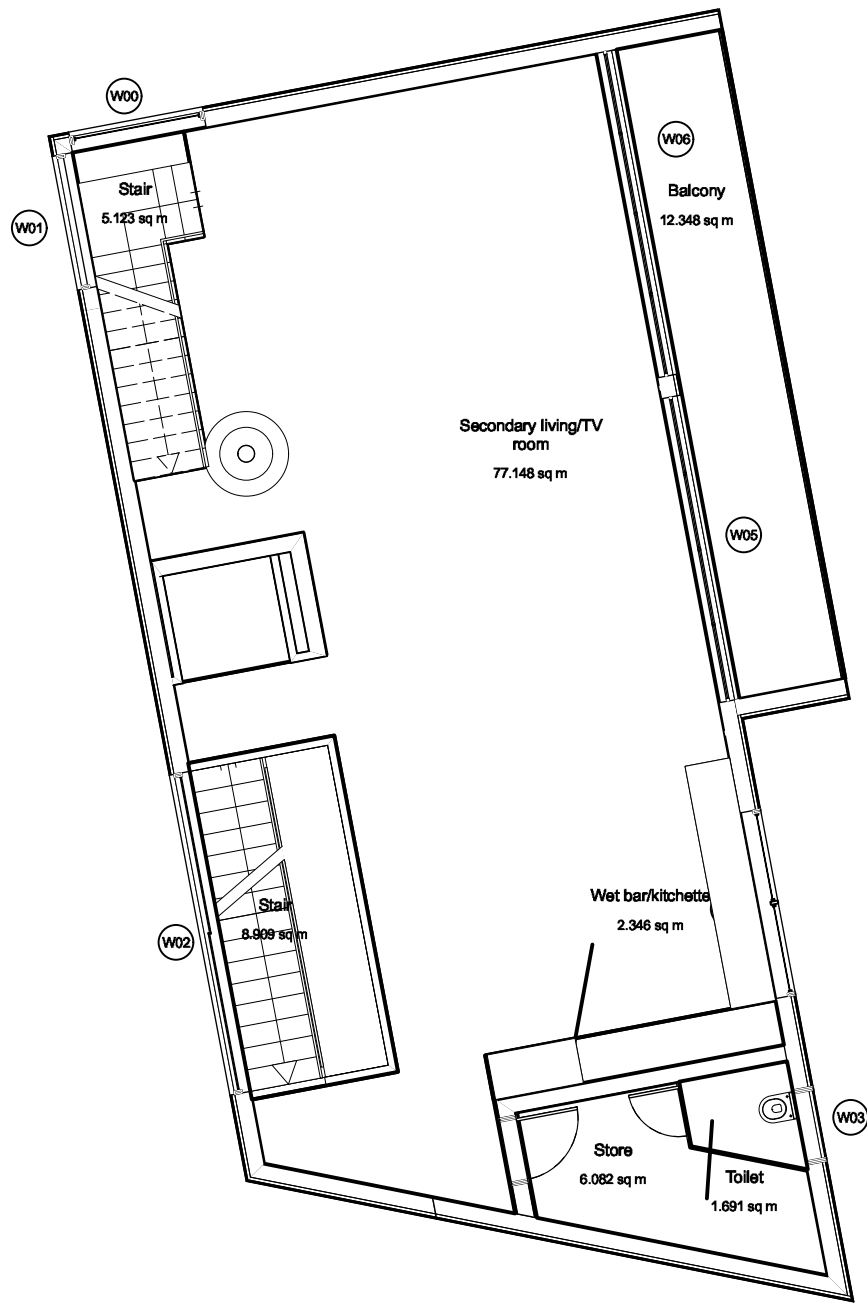


2 Level 3 - FFL 53.030
P-20 Scale: 1:100

Dwelling and Level	Plan ID	Window/Door Type	Window Wid	Window Height
L-Kimo Level 1	W01	Hopper Window	1678	600
L-Kimo Level 1	W02	Sliding Left Window	4308	2545
L-Kimo Level 1	W03	Hopper Window	1678	600
L-Kimo Level 1	W04	Sashless DH Window	2500	2545
L-Kimo Level 1	W05	Parallel Door System Ri	4368	2545
L-Kimo Level 1	W06	Parallel Door System Ri	3870	2545
L-Kimo Level 1	W07	Sashless DH Window	1000	2080
L-Kimo Level 1	W08	Louvre Window	4308	2545
L-Kimo Level 2	W01	Sliding Left Window	4308	2545
L-Kimo Level 2	W02	Sashless DH Window	1500	2545
L-Kimo Level 2	W03	Sashless DH Window	4368	2525
L-Kimo Level 2	W04	Sashless DH Window	1500	2545
L-Kimo Level 2	W05	Sashless DH Window	1500	2545
L-Kimo Level 2	W06	Sashless DH Window	1000	2545
L-Kimo Level 3	W00	Sashless DH Window	1800	2545
L-Kimo Level 3	W01	Fixed Glass Window	1800	2545
L-Kimo Level 3	W02	Sliding Left Window	4308	2545
L-Kimo Level 3	W03	Hopper Window	1000	1000
L-Kimo Level 3	W04	Sashless DH Window	2500	2545
L-Kimo Level 3	W05	Stacking Door	4093	2585
L-Kimo Level 3	W06	Stacking Door	4368	2585
L-Kimo Level 4	W01	Fixed Glass Window	3000	1800
L-Kimo Level 4	W02	Sliding Pair 1/3 Window	4000	800
L-Kimo Level 4	W03	Fixed Glass Window	1800	1800

5 Window Schedule
P-20 Scale: Actual Size

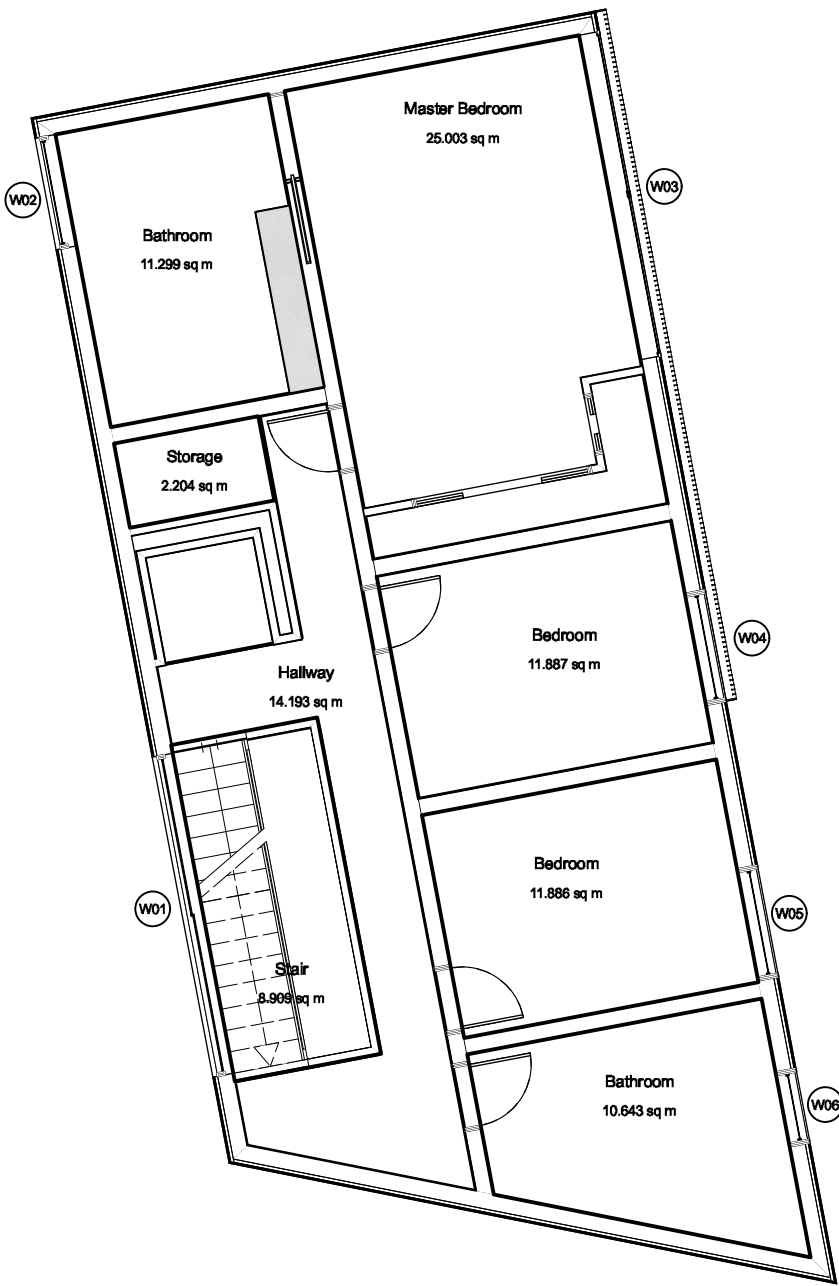

3 Level 2 - FFL 50.180
P-20 Scale: 1:100

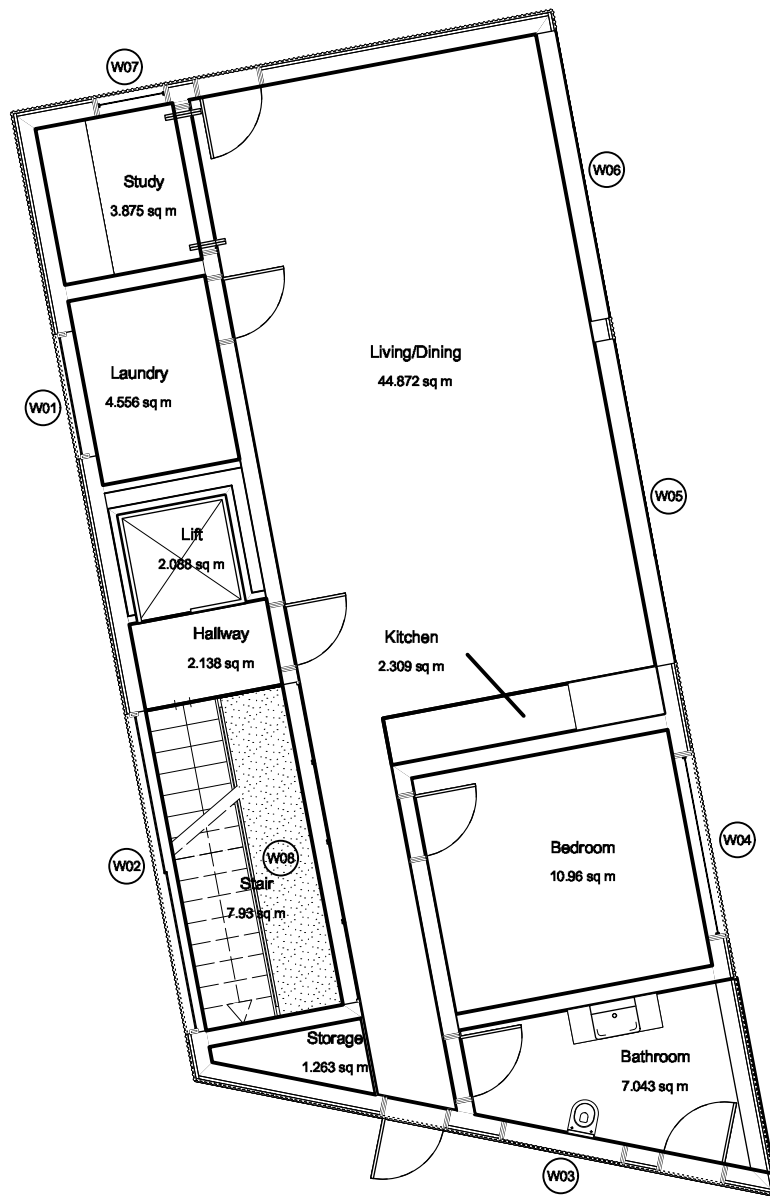

4 Level 1 - FFL 47.330
P-20 Scale: 1:100



© Copyright McGregor Coxall
AUS ACN 082 334 290
UK 10199853
FFC/DNO: 06000002201607080008
Sydney Melbourne Shenzhen Bristol
www.mcgregorcoxall.com

Client
Adrian McGregor

Project Team

Project Name
50 Condoover Street Subdivision

Project No.
Project No. DA001

Address
50 Condoover Street North Balgowlah

Key Plan

Issue Log			
A	DA Issue	AMC	29/03/2023
Rev	Revision Description	By / Checked	Date

Scale
1: 100 @ A1

All dimensions are in millimetres unless otherwise noted.
Do not scale from this drawing.




Phase
Schematic Design


Sheet Title
Lot 1 Kimo Street Window Plans

Sheet No.
P-20


Rev
A

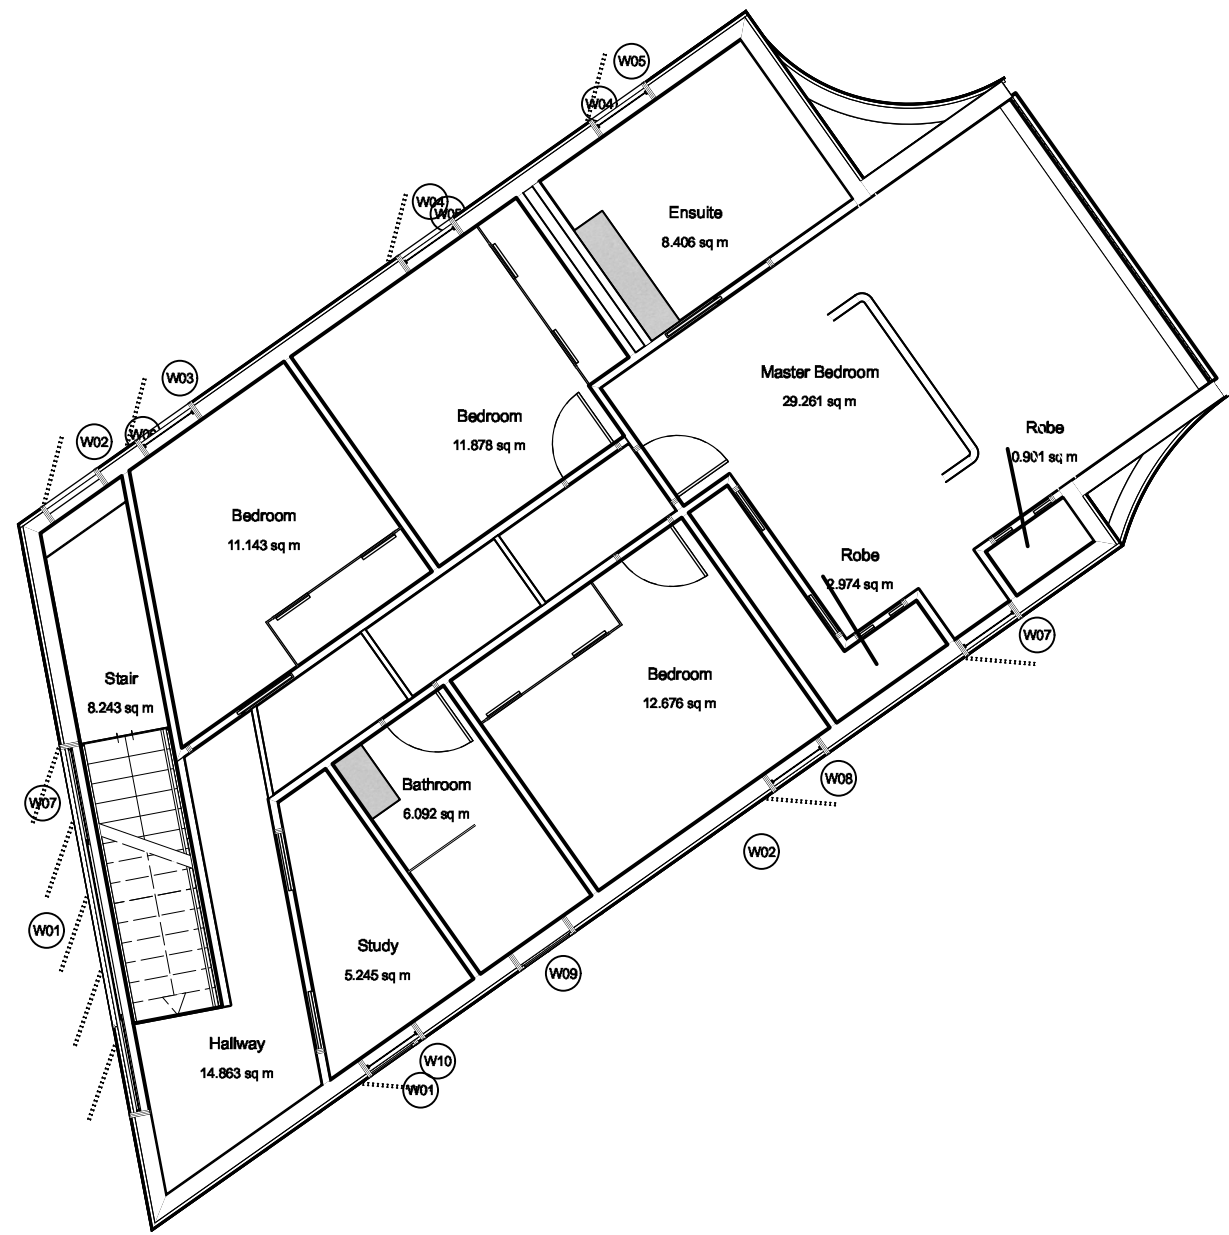

1 Level 3 - FFL 46.590
P-21 Scale: 1:100

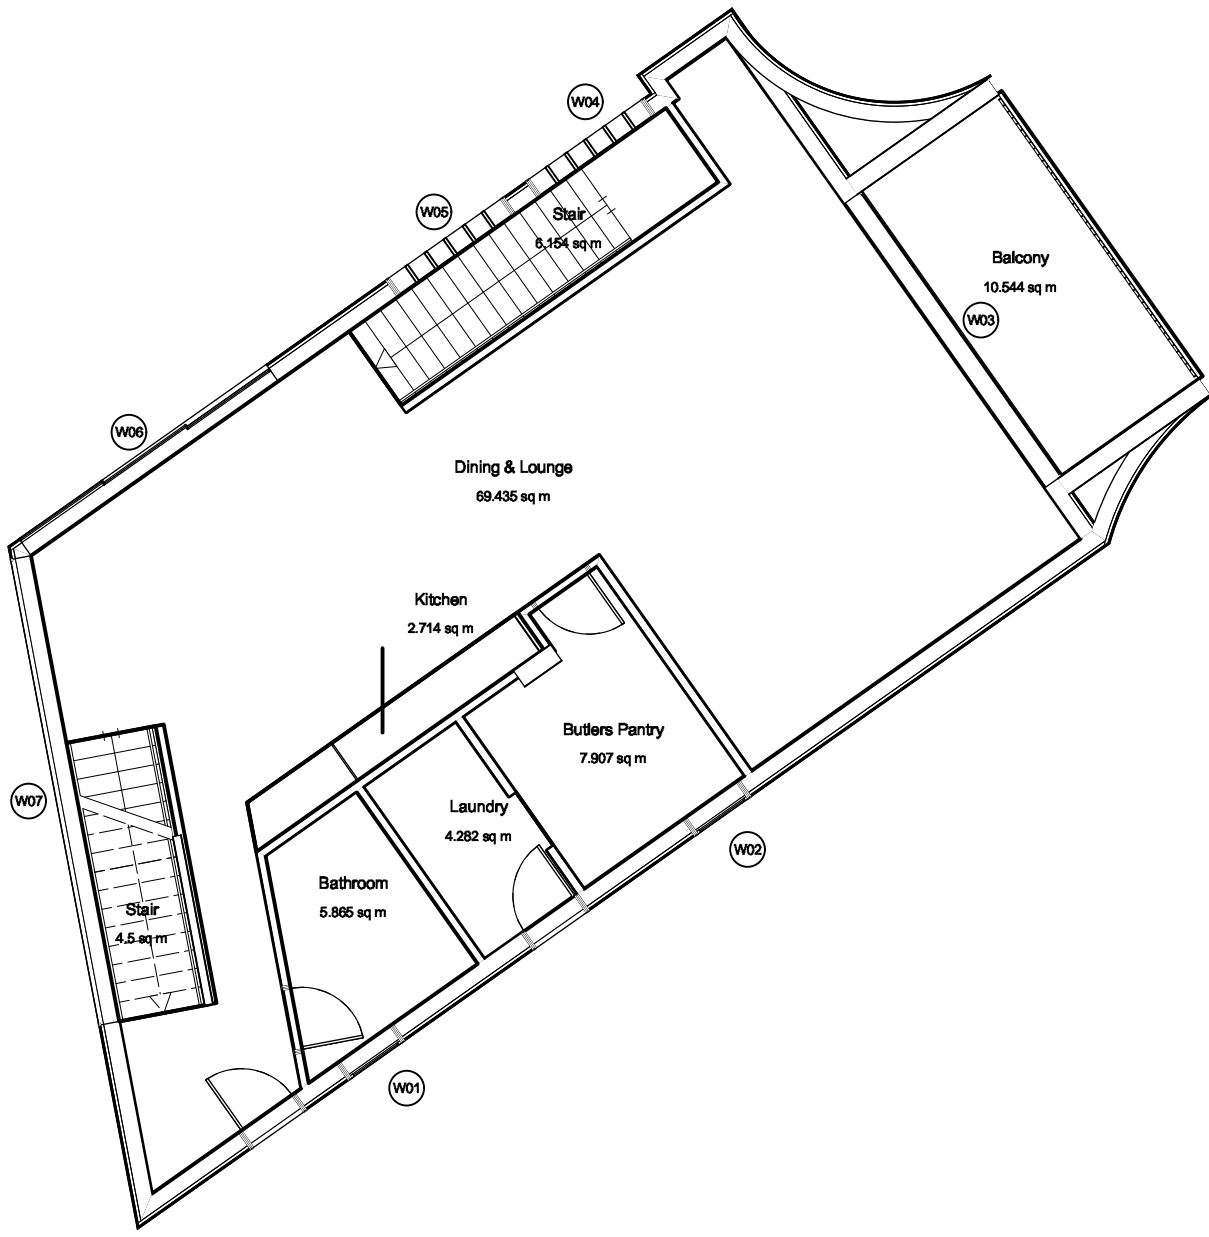

2 Level 2 - FFL 43.690
P-21 Scale: 1:100

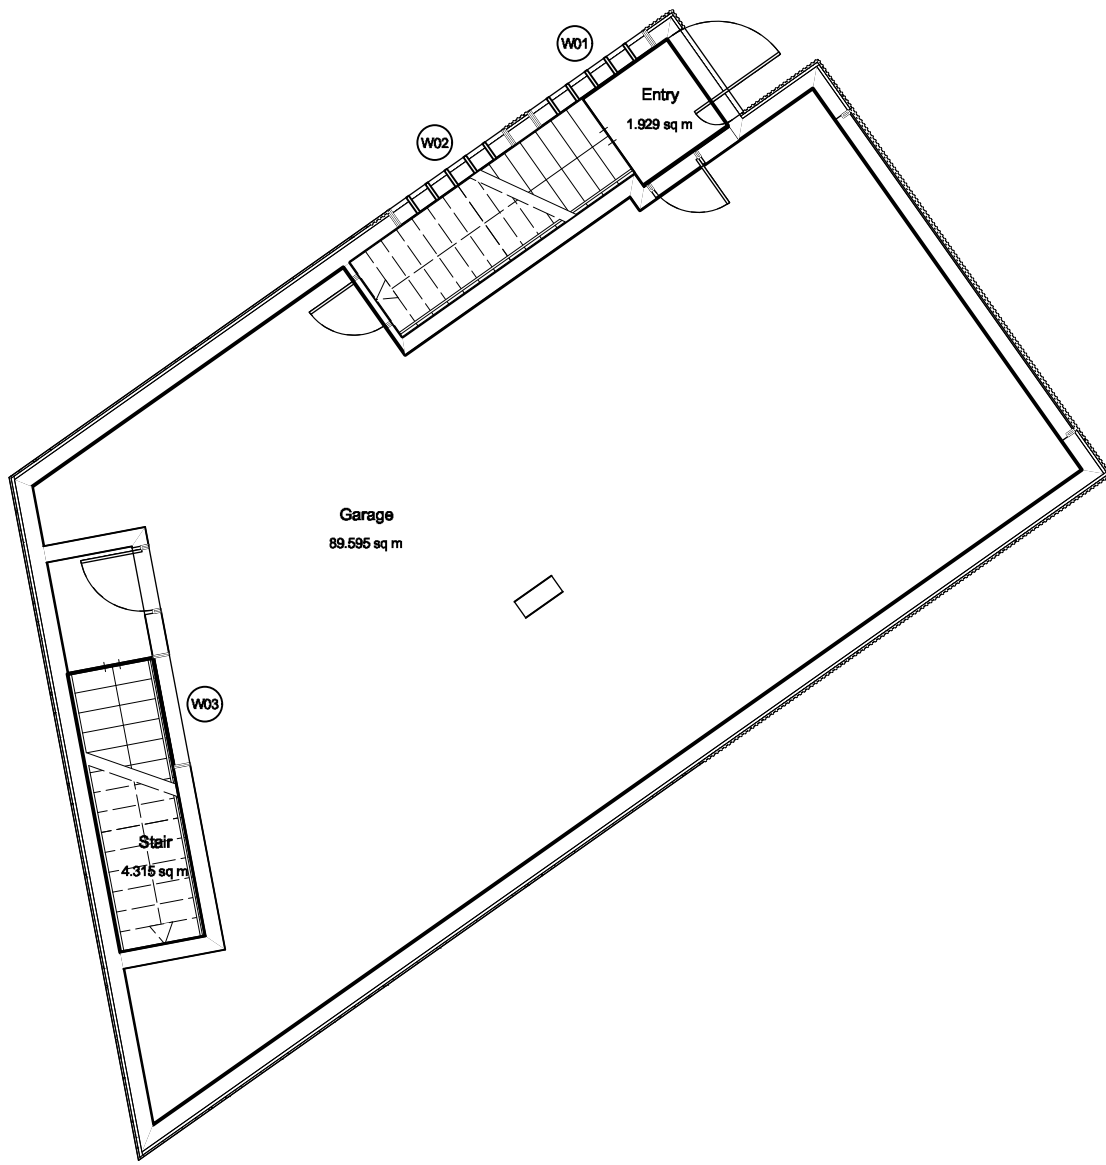

3 Level 1 - FFL 40.990
P-21 Scale: 1:100

Dwelling and Level	Plan ID	Window/Door Type	Window Width	Window Height
L-Con Level 1	W01	Fixed Glass Window	1900	2395
L-Con Level 1	W02	Fixed Glass Window	1900	2395
L-Con Level 1	W03	Fixed Glass Window	1500	2395
L-Con Level 2	W01	Hopper Window	900	600
L-Con Level 2	W02	Hopper Window	900	600
L-Con Level 2	W03	Stacking Door	4600	2340
L-Con Level 2	W04	Fixed Glass Window	1900	2905
L-Con Level 2	W05	Fixed Glass Window	1900	2905
L-Con Level 2	W06	Parallel Door System Ri	4000	2640
L-Con Level 2	W07	Fixed Glass Window	6270	2600
L-Con Level 3		Wall Opening-Uncased	4600	2640
L-Con Level 3	W01	Sashless Sliding Windo	5000	1500
L-Con Level 3	W02	Fixed Glass Window	900	2600
L-Con Level 3	W03	Sashless DH Window	900	2600
L-Con Level 3	W04	Sashless DH Window	900	2600
L-Con Level 3	W05	Sashless DH Window	900	2600
L-Con Level 3	W06	Sashless DH Window	4600	2905
L-Con Level 3	W07	Sashless DH Window	900	2600
L-Con Level 3	W08	Sashless DH Window	900	2600
L-Con Level 3	W09	Hopper Window	900	600
L-Con Level 3	W10	Sashless DH Window	900	2600

4 Window Schedule
P-21 Scale: Actual Size