

DEVELOPMENT APPLICATION FOR NEW SENIORS LIVING DEVELOPMENT

25-27 KEVIN AVENUE AVALON BEACH NSW 2107

DEVELOPMENT APPLICATION DRAWING LIST



No:	Drawing Name
A.01	COVER PAGE
A.02	SITE ANALYSIS PLAN
A.03	SITE PLAN
A.04	BASEMENT
A.05	GROUND FLOOR PLAN
A.06	LEVEL 01 PLAN
A.07	LEVEL 02 PLAN
A.08	SECTION A & B
A.09	SECTION C
A.10	ELEVATIONS 01
A.11	ELEVATIONS 02
A.12	ELEVATIONS 03
A.13	SHADOW DIAGRAMS
A.14	SHADOW DIAGRAMS
A.15	SOLAR ACCESS PLANS
A.16	AREA CALCULATIONS
A.17	3D VIEWS
A.18	FOOTPATH ACCESS SITE PLAN
A.19	FOOTPATH ACCESS SITE PLAN
A.20	BULK EXCAVATION PLAN
A.21	BV MAP




FRONT VIEW AERIAL 01



STREET ENTRY 01

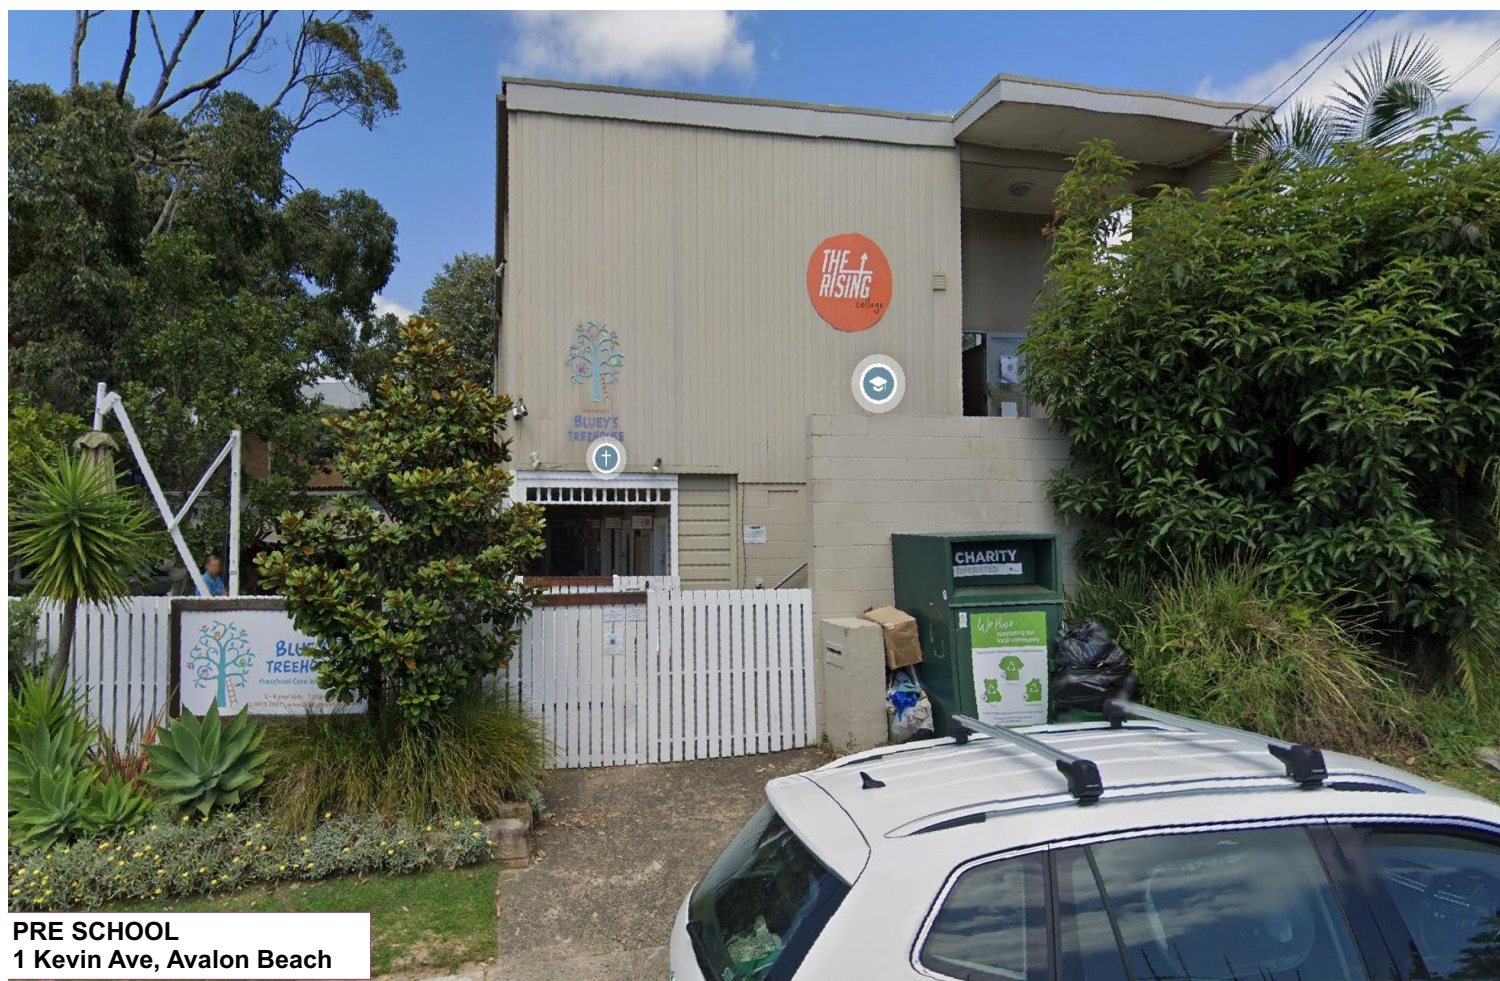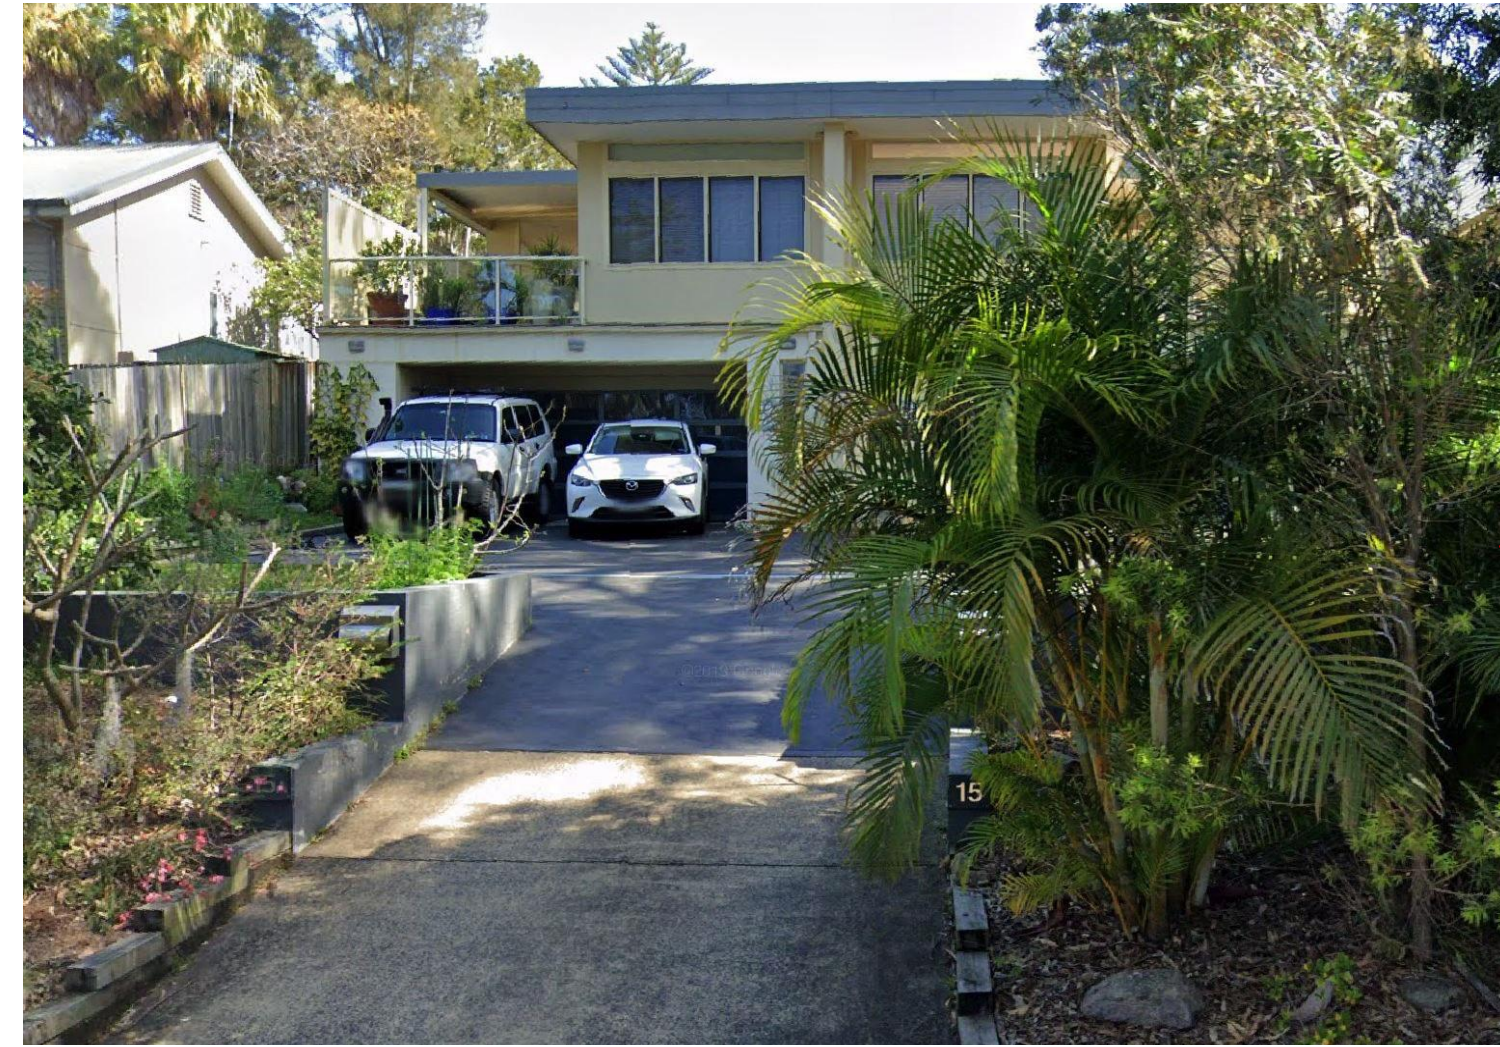

PRE SCHOOL
1 Kevin Ave, Avalon Beach

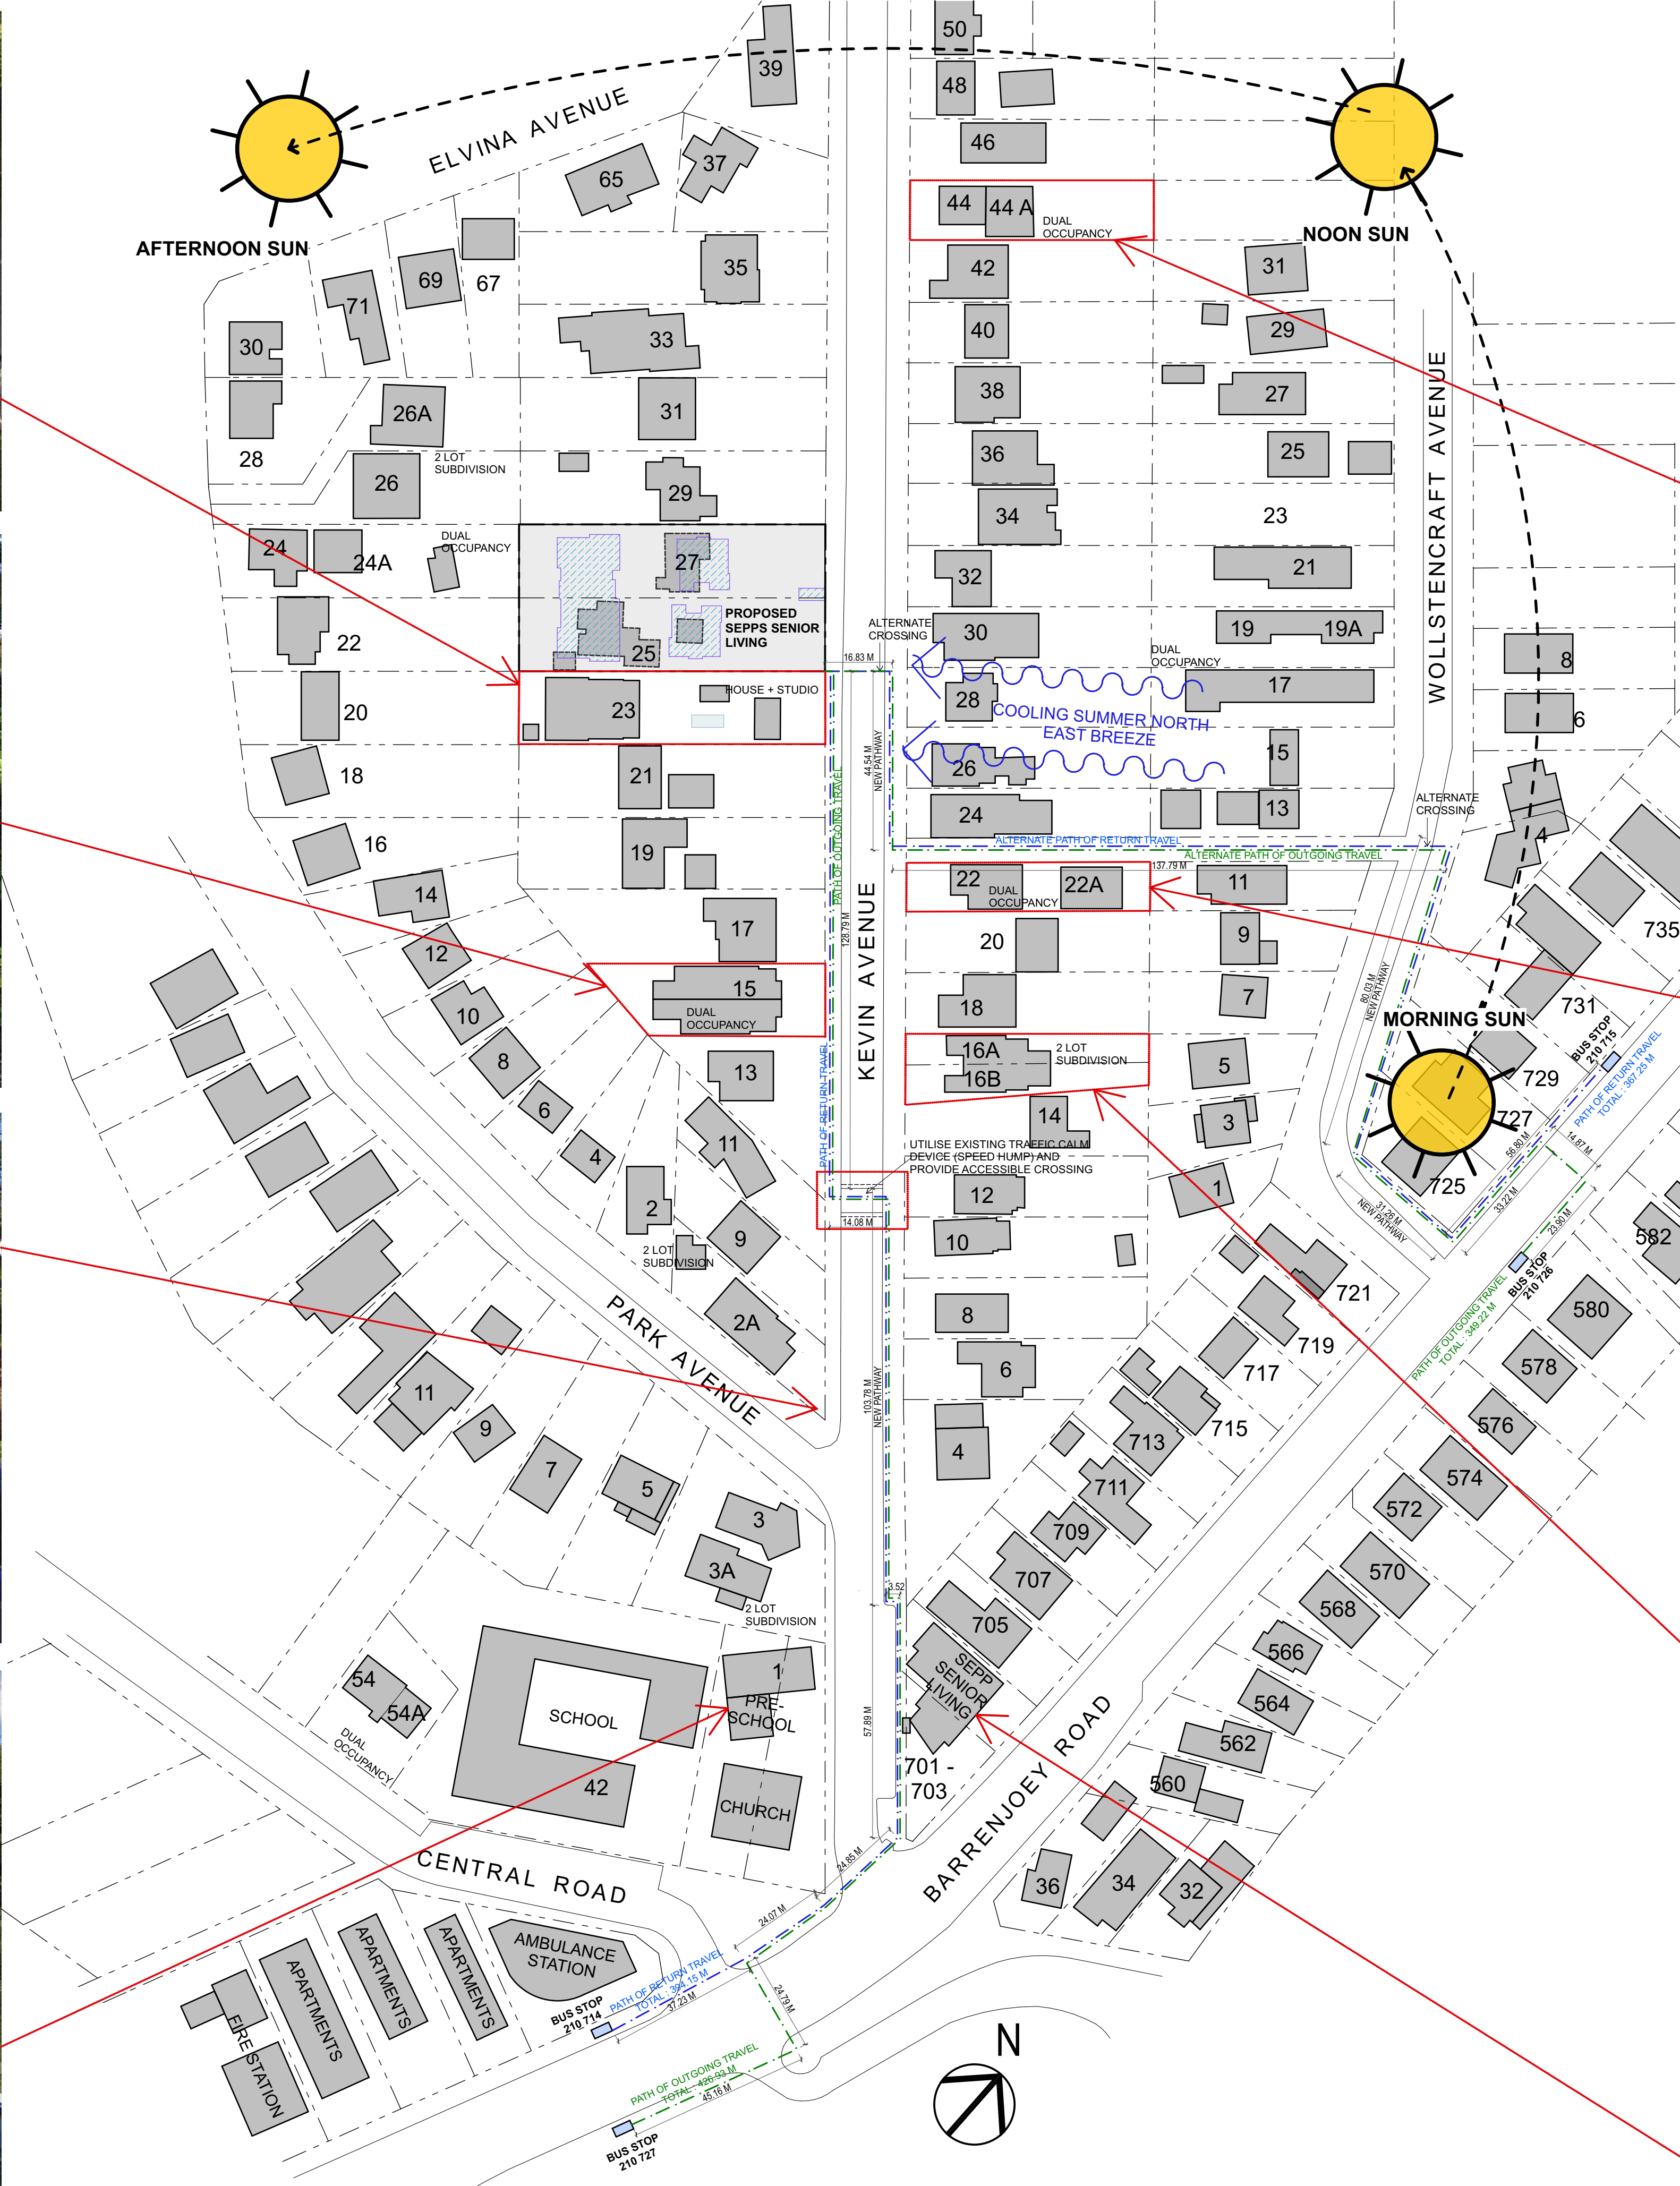

DUAL OCCUPANCY
44-44A Kevin Ave, Avalon Beach



DUAL OCCUPANCY
22-22A Kevin Ave, Avalon Beach




DUAL OCCUPANCY
16A-16B Kevin Ave, Avalon Beach





SEPPS SENIOR LIVING
701-703 Barrenjoey Rd, Avalon Beach


LEGEND:


BIODIVERSITY VALUES

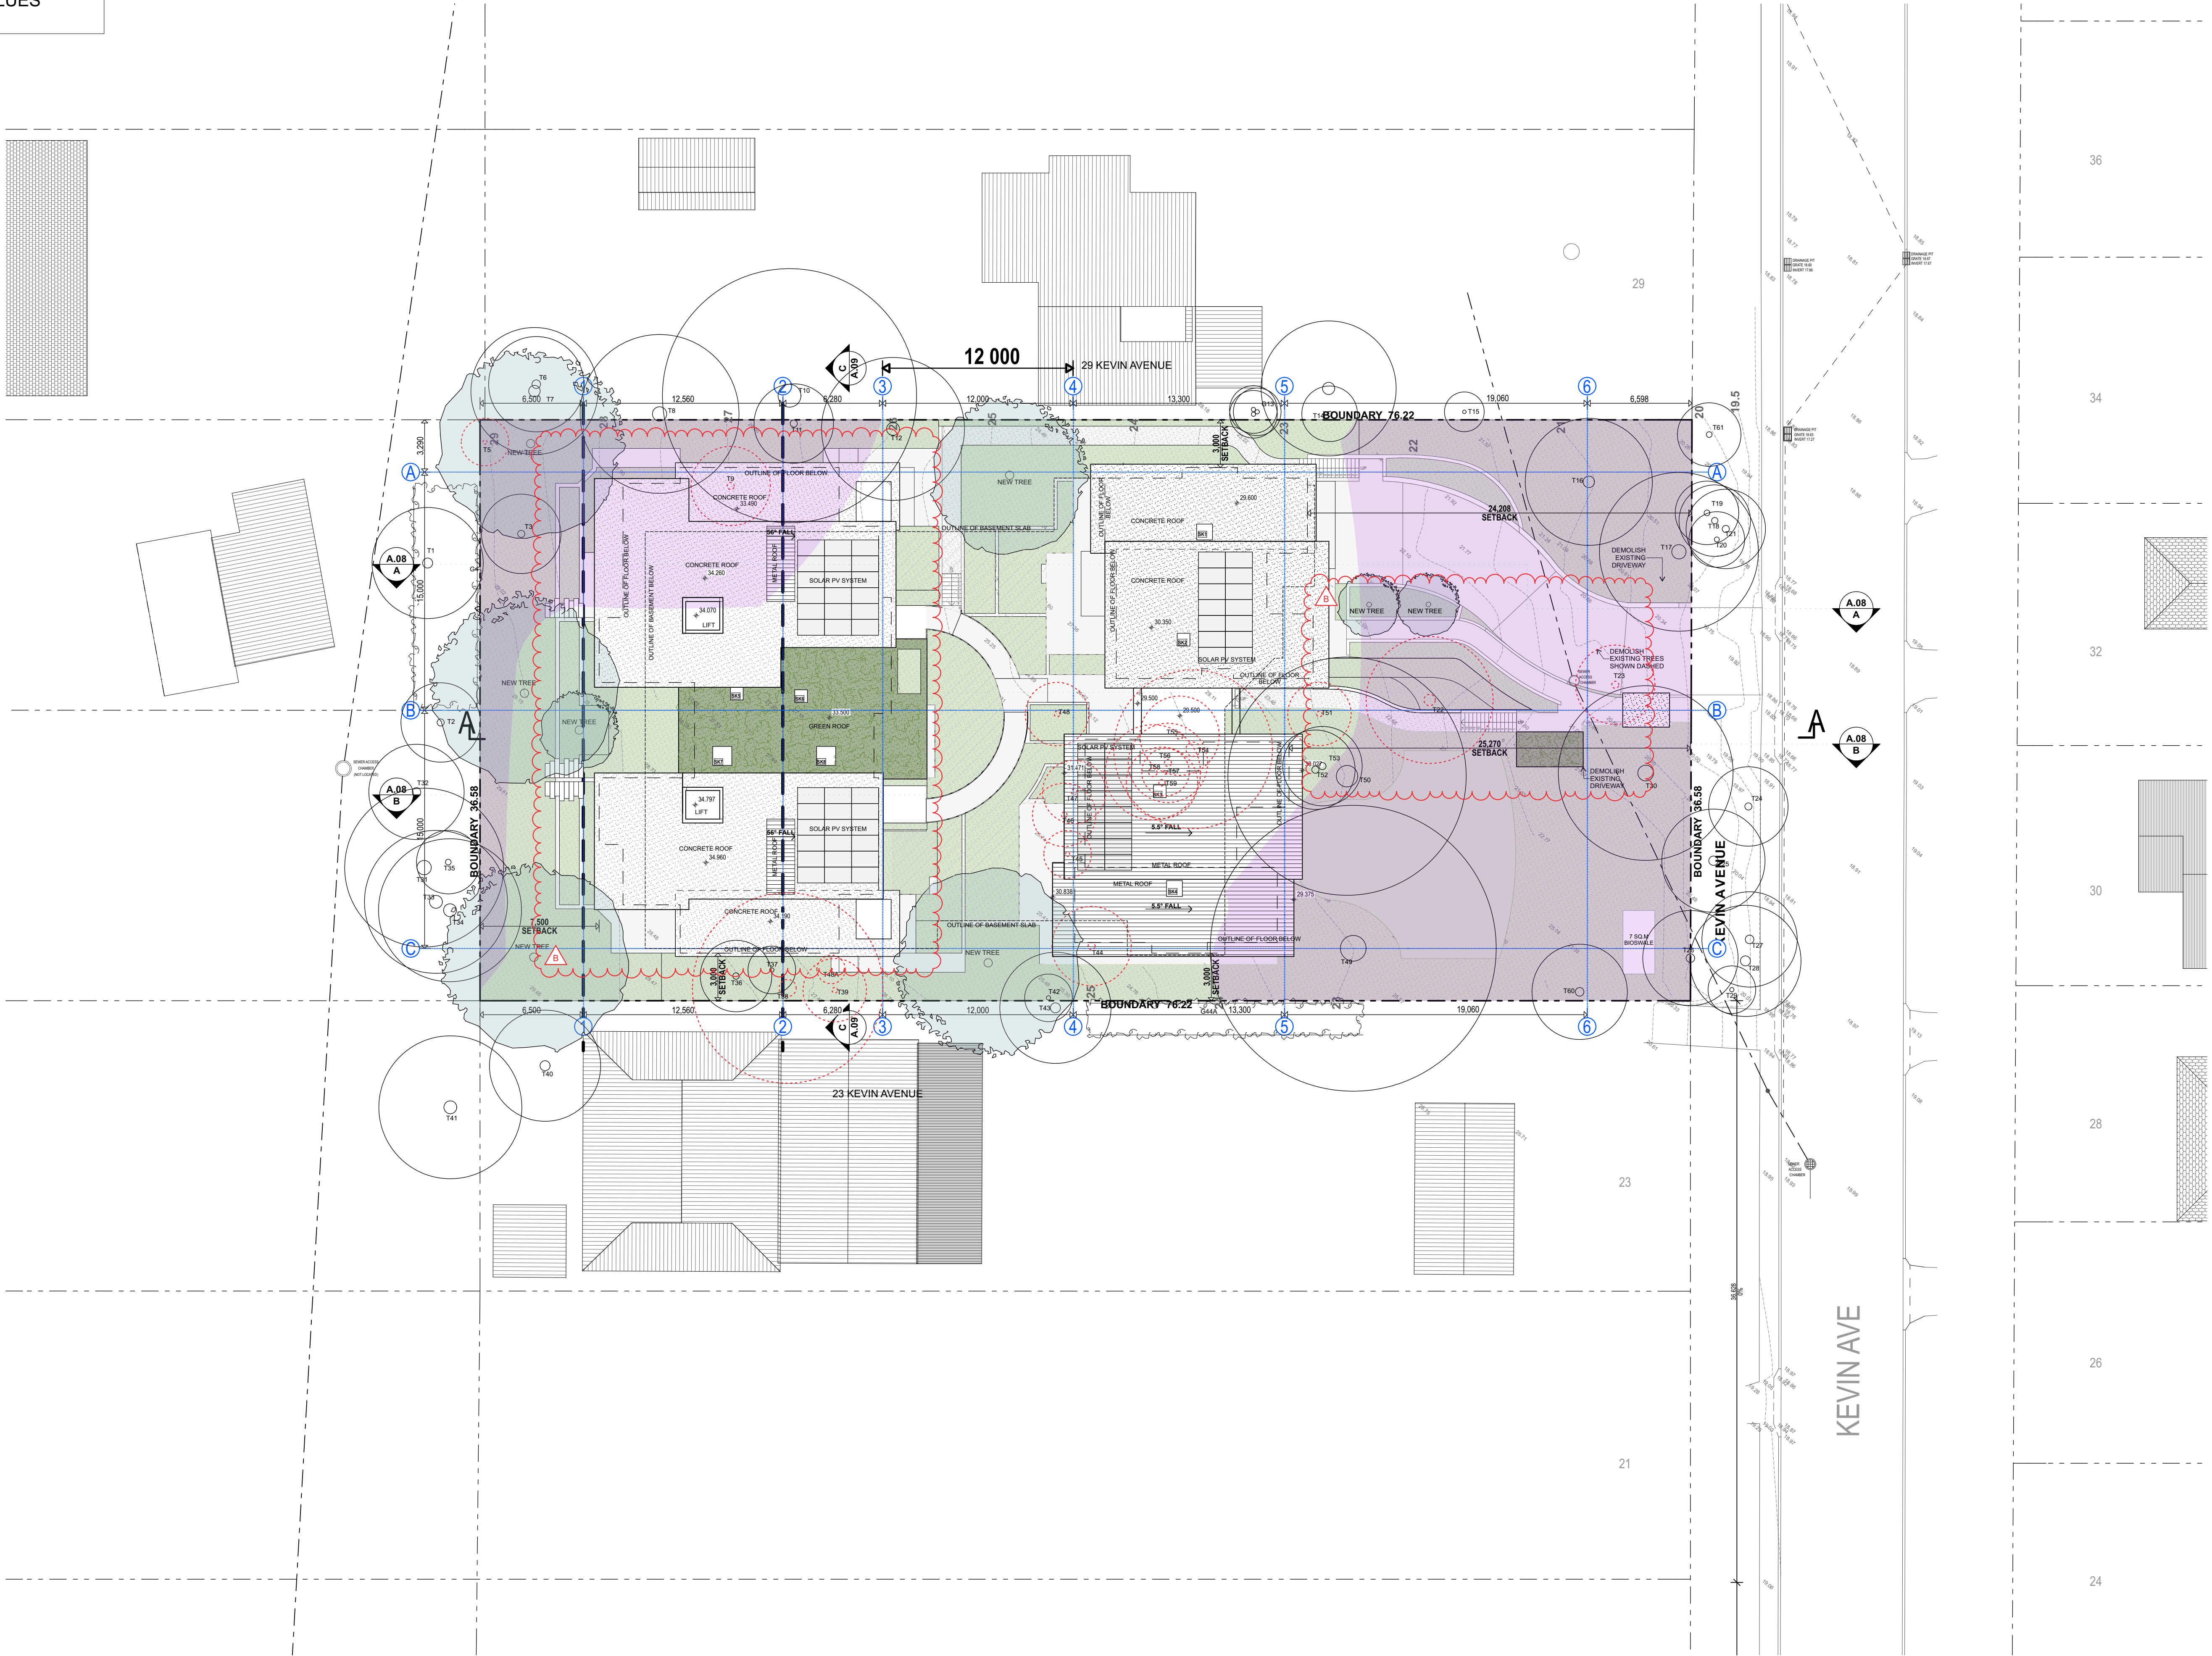


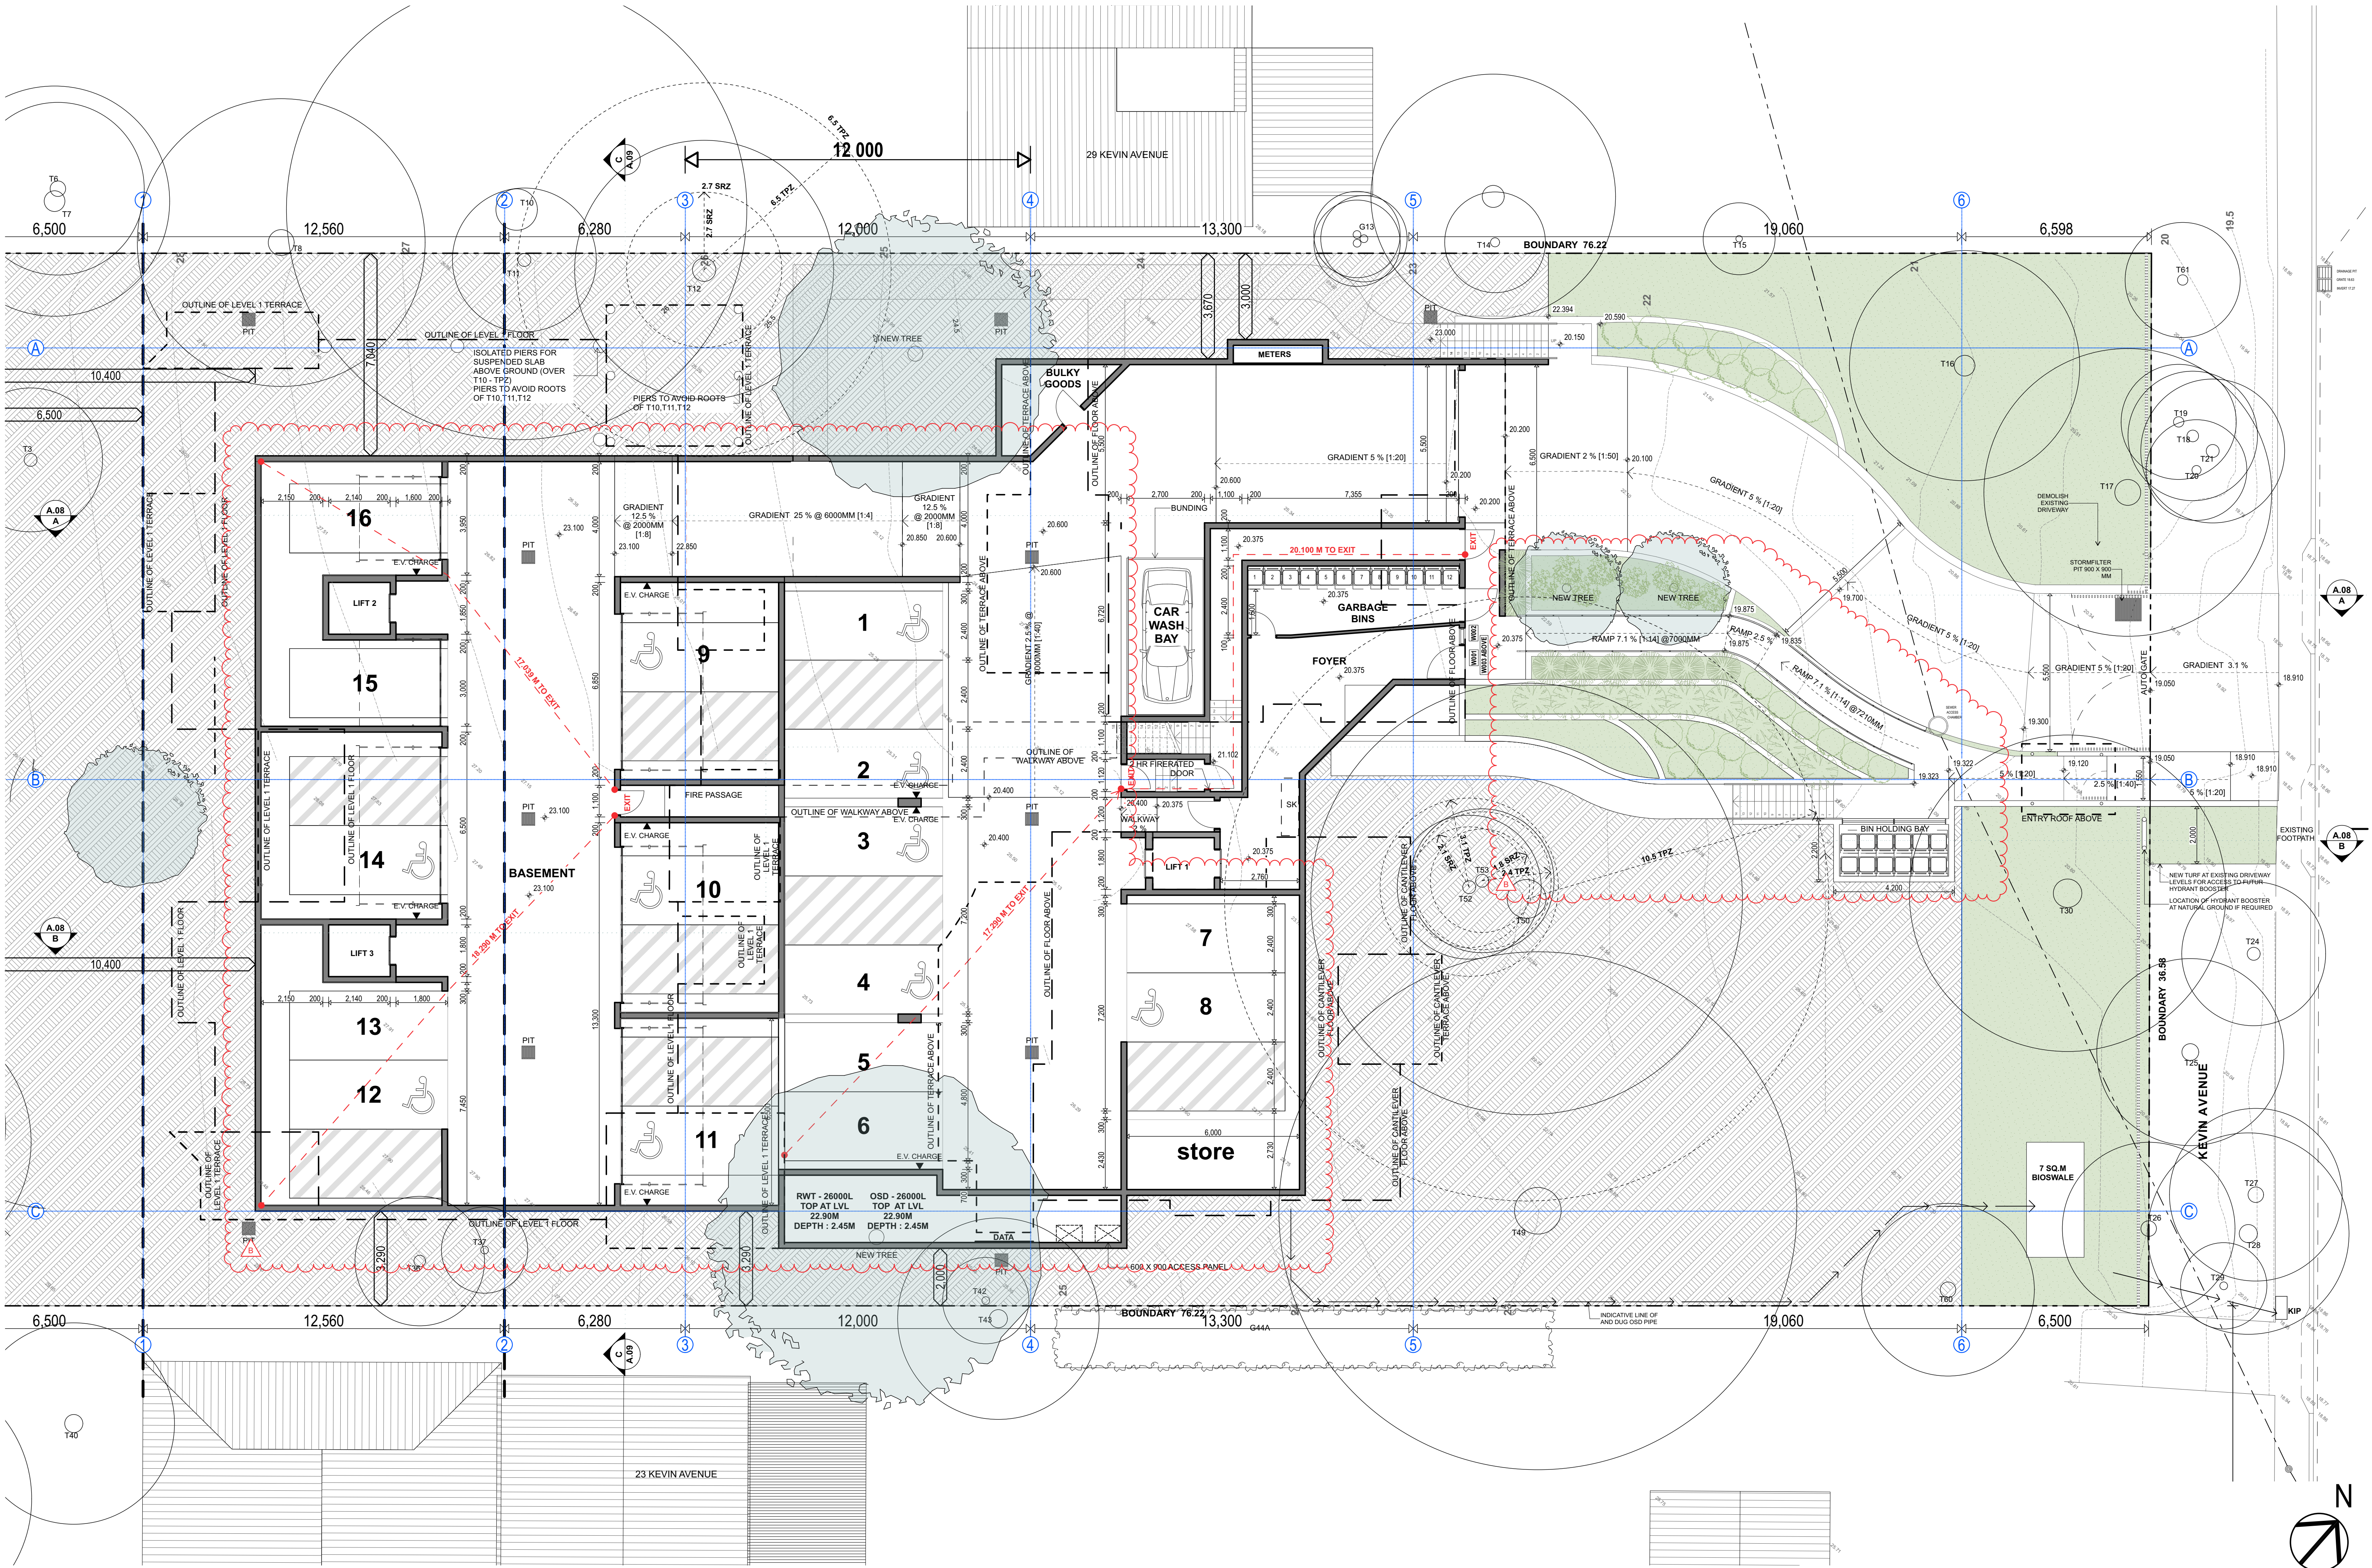

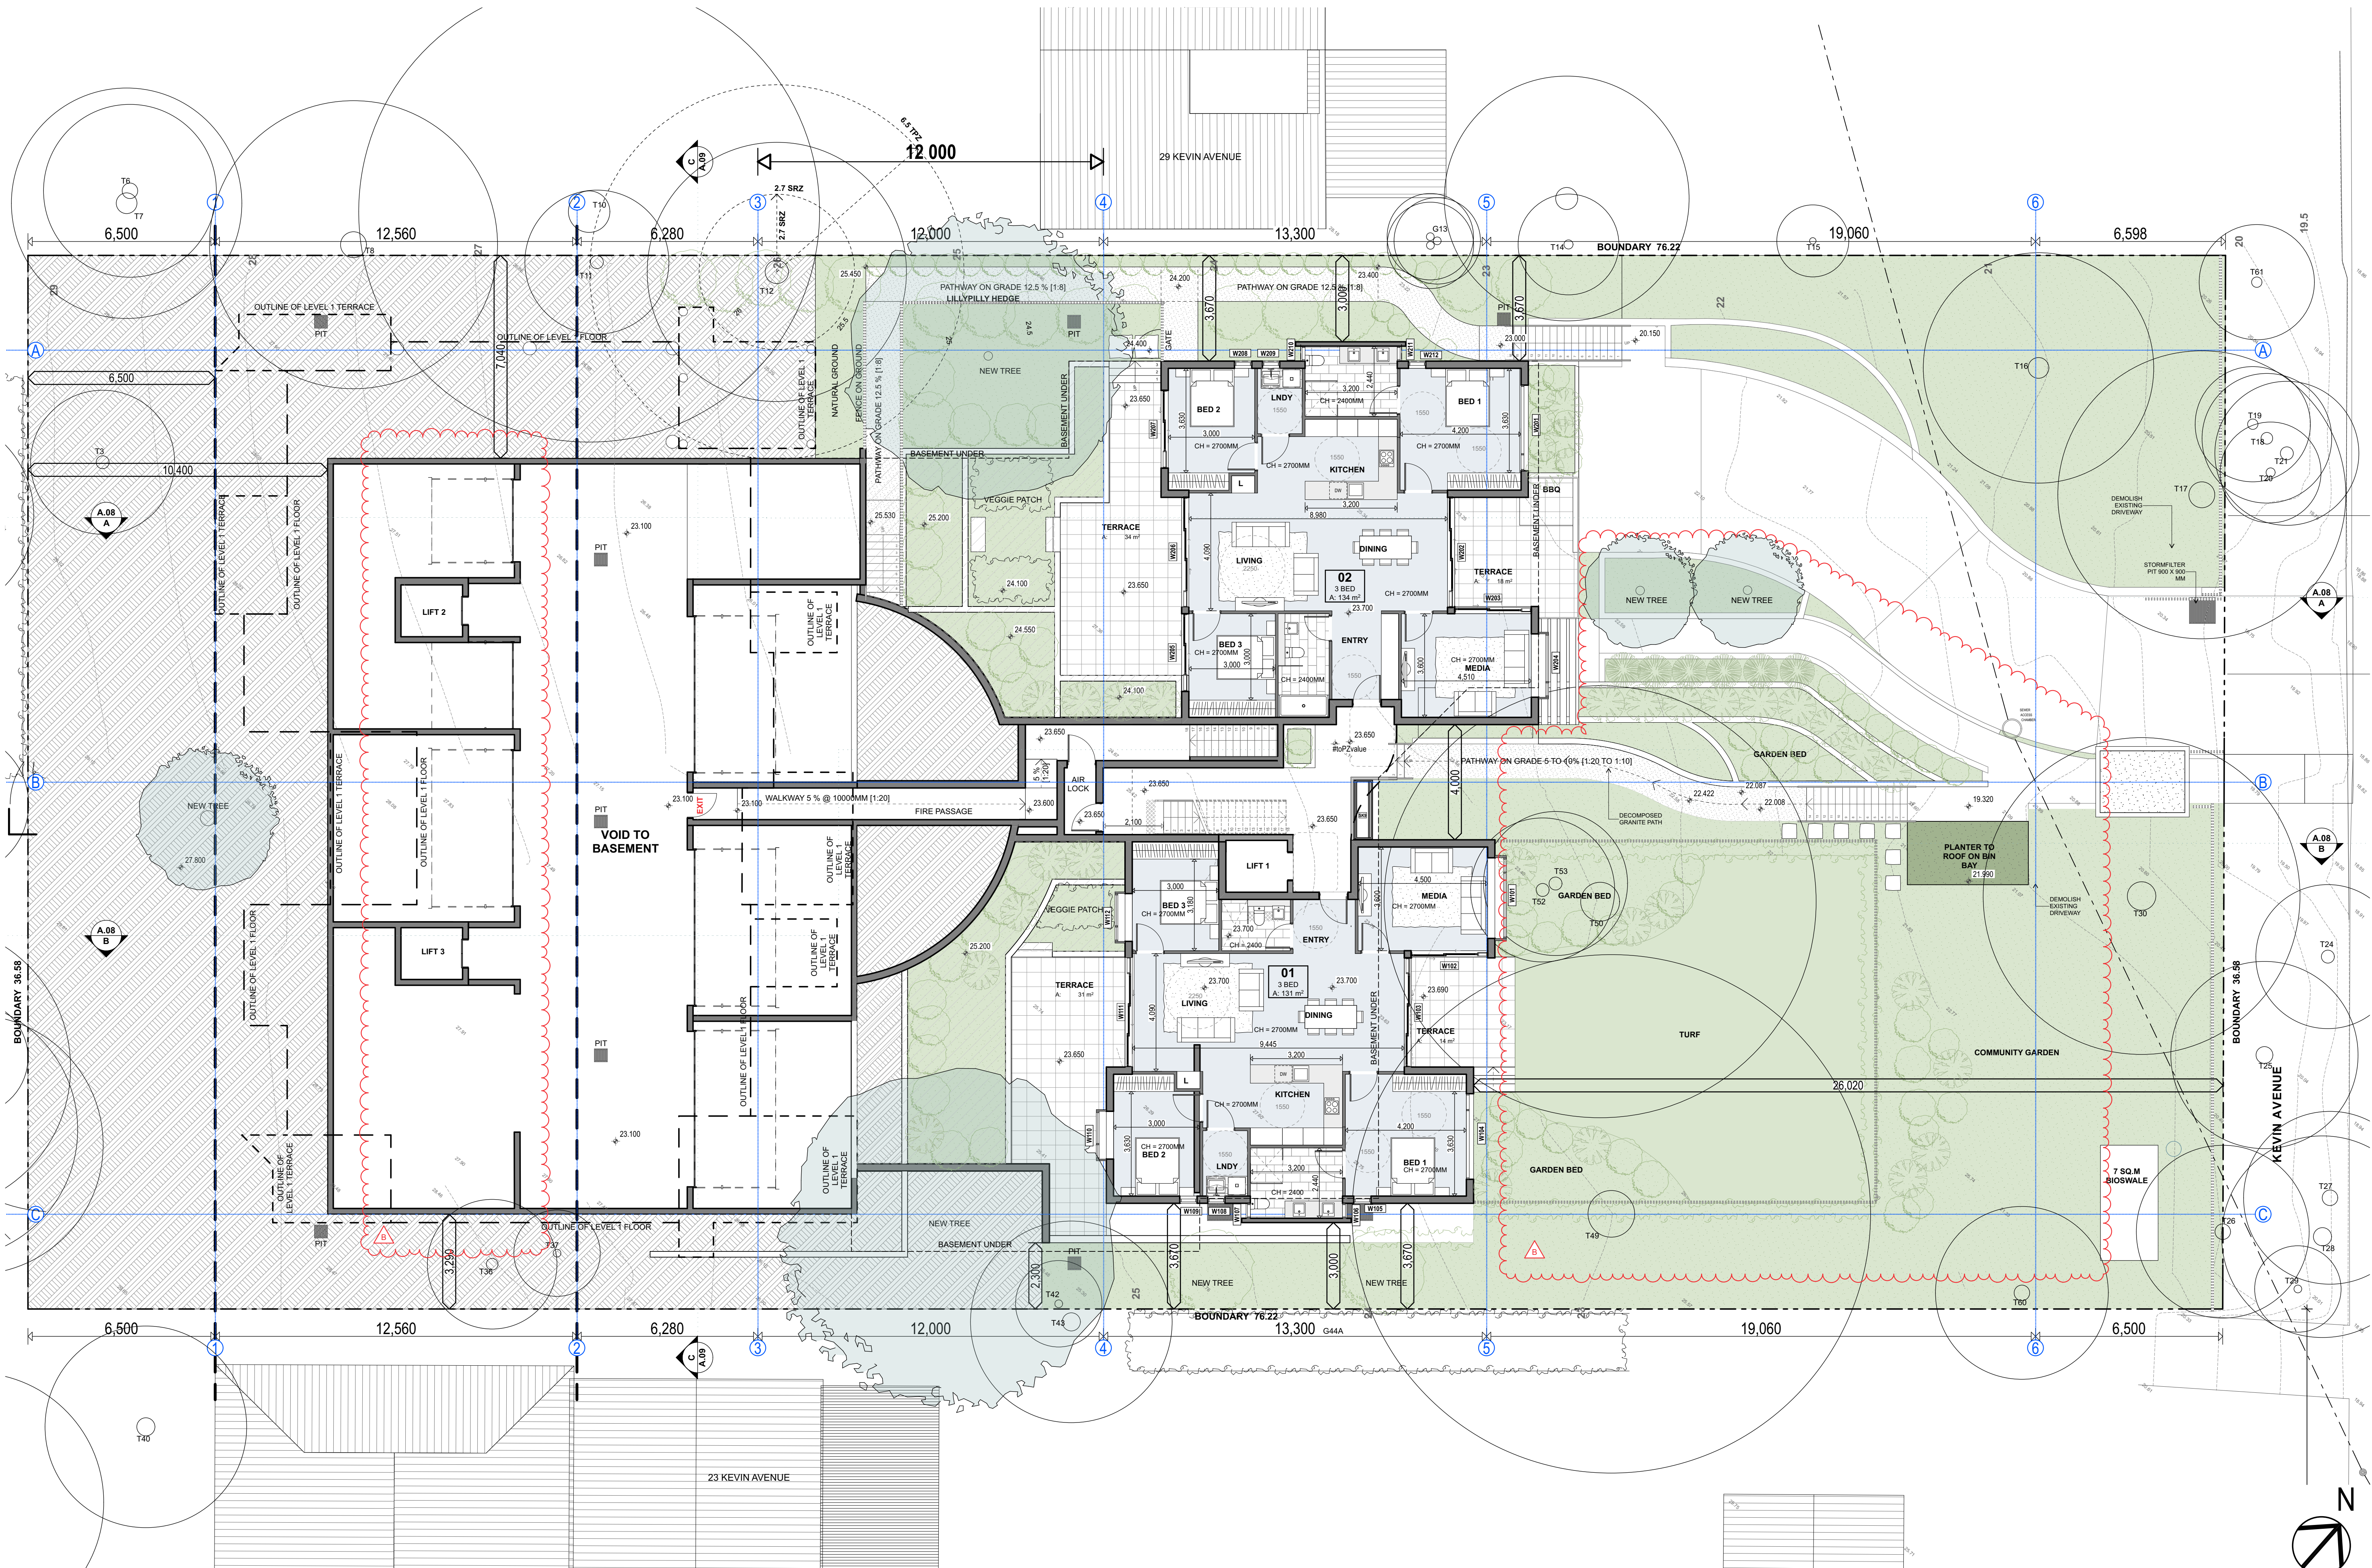


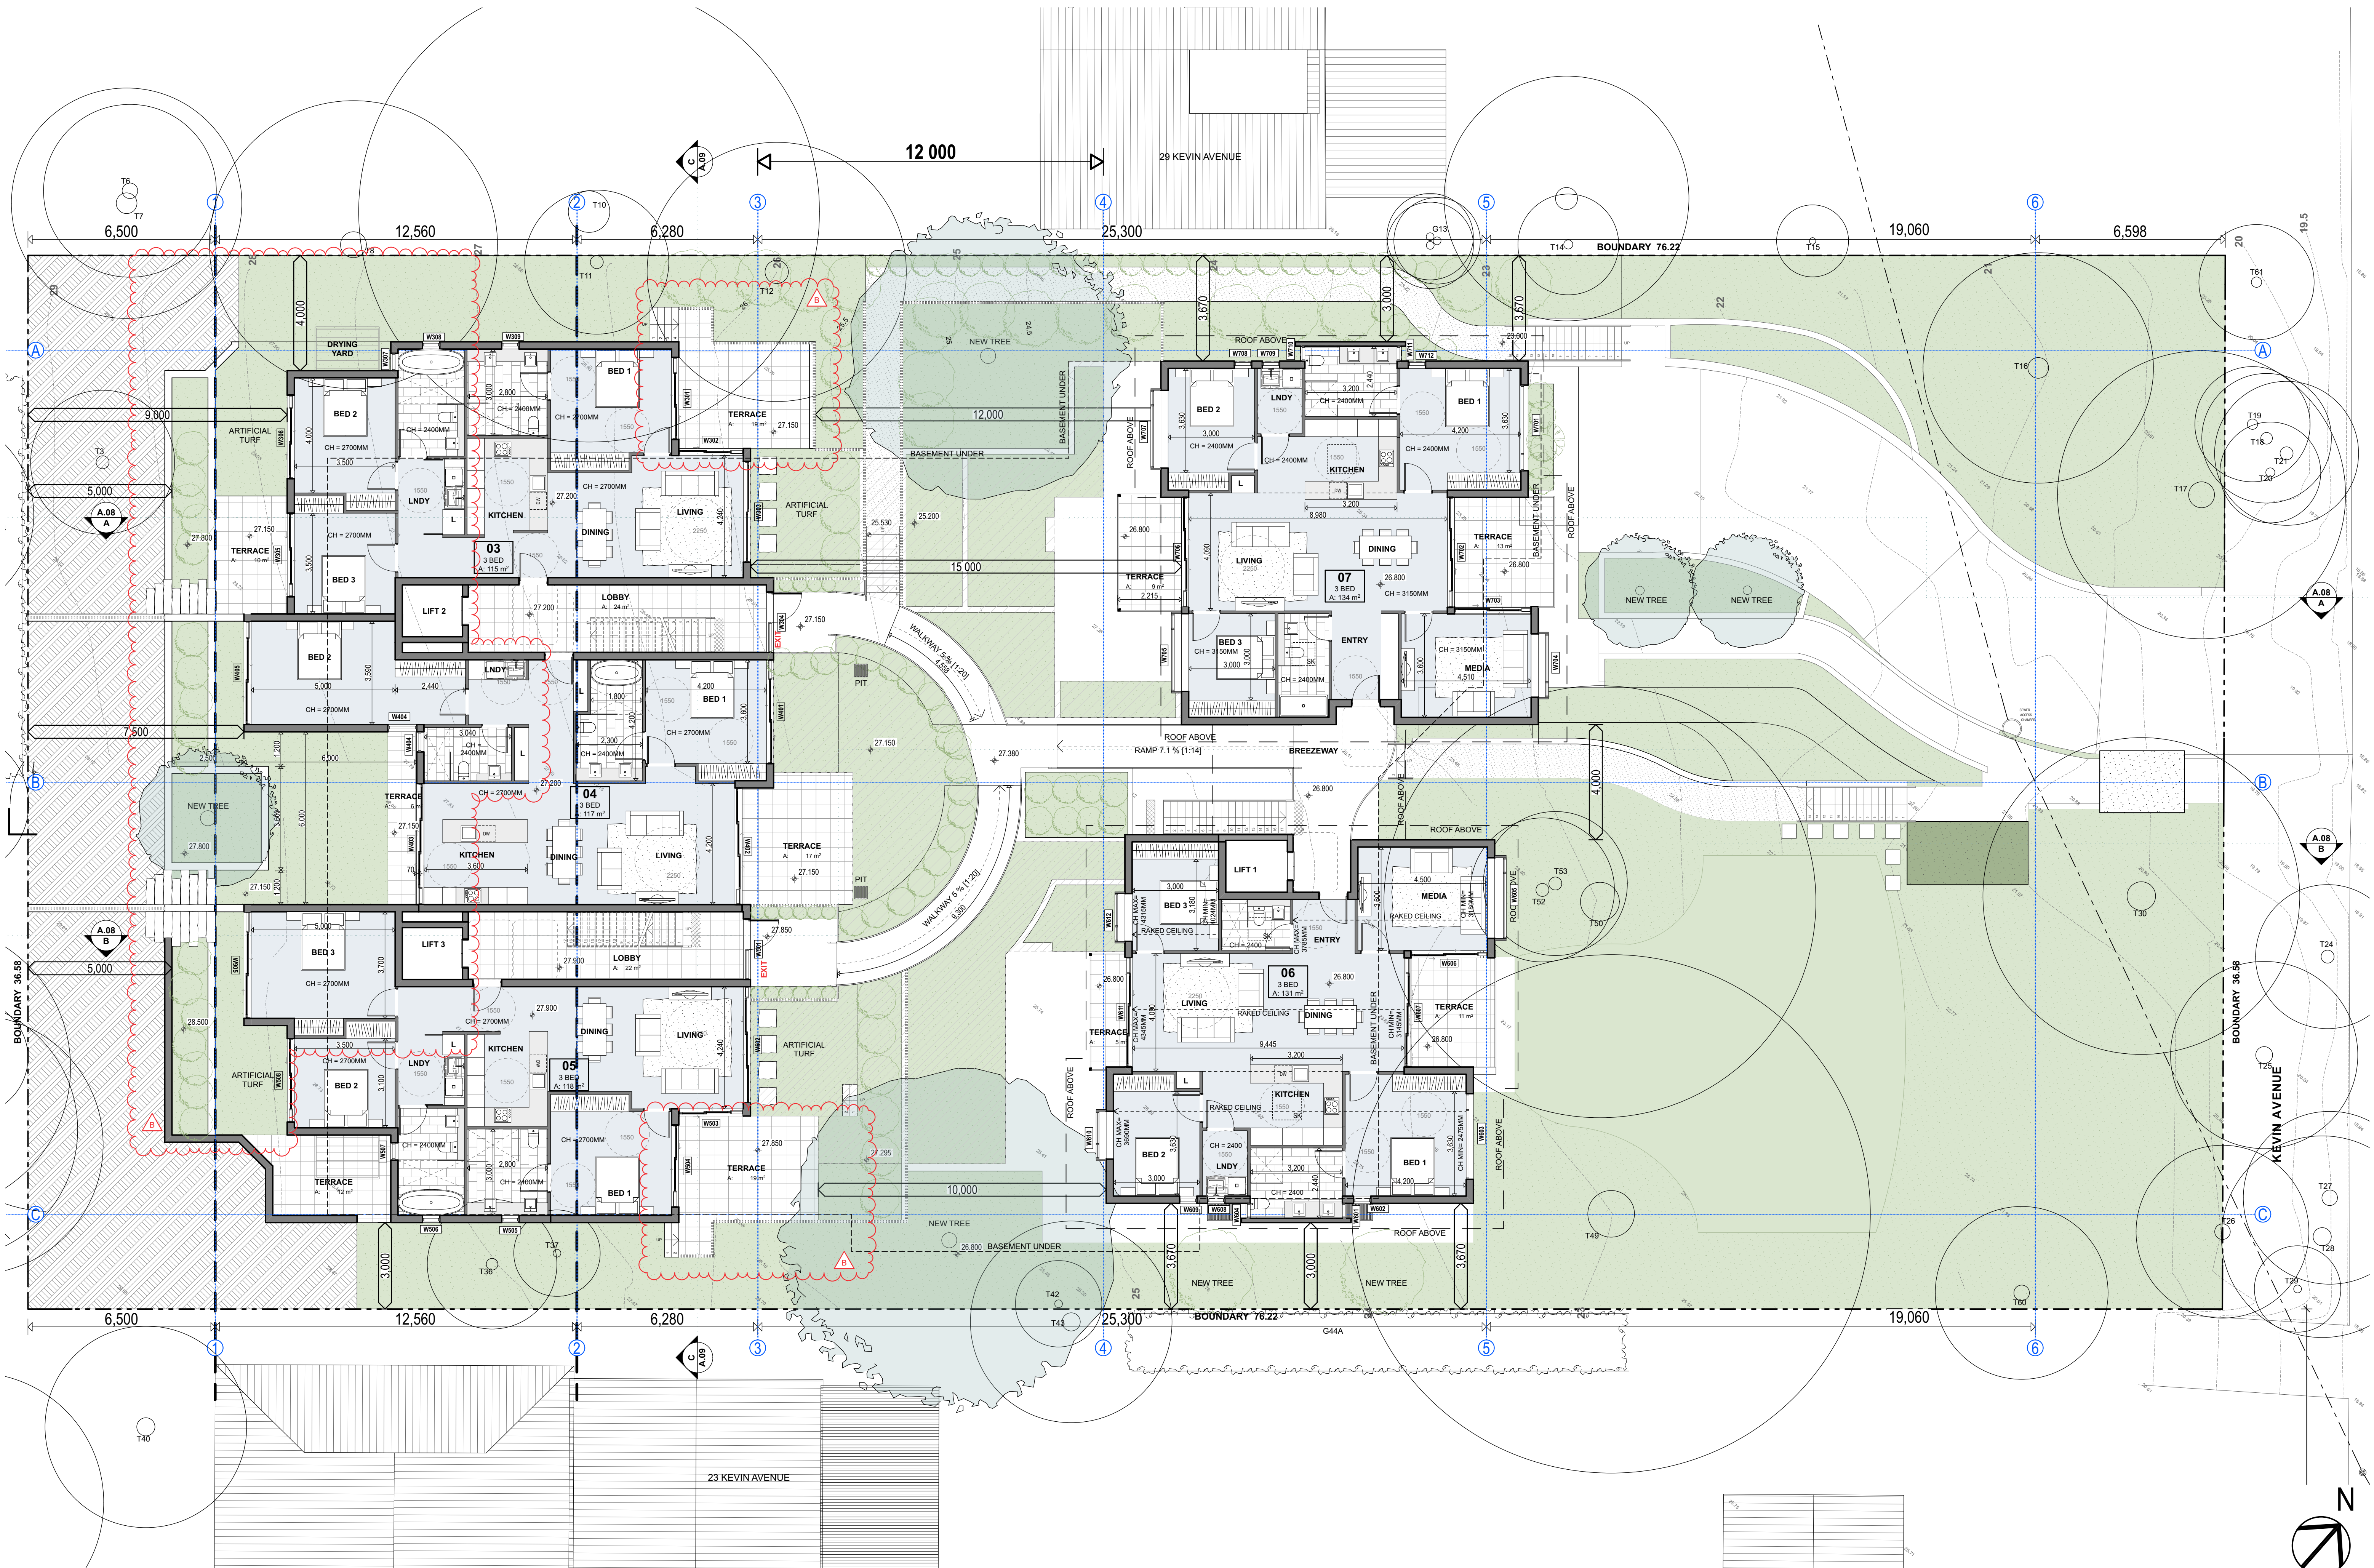

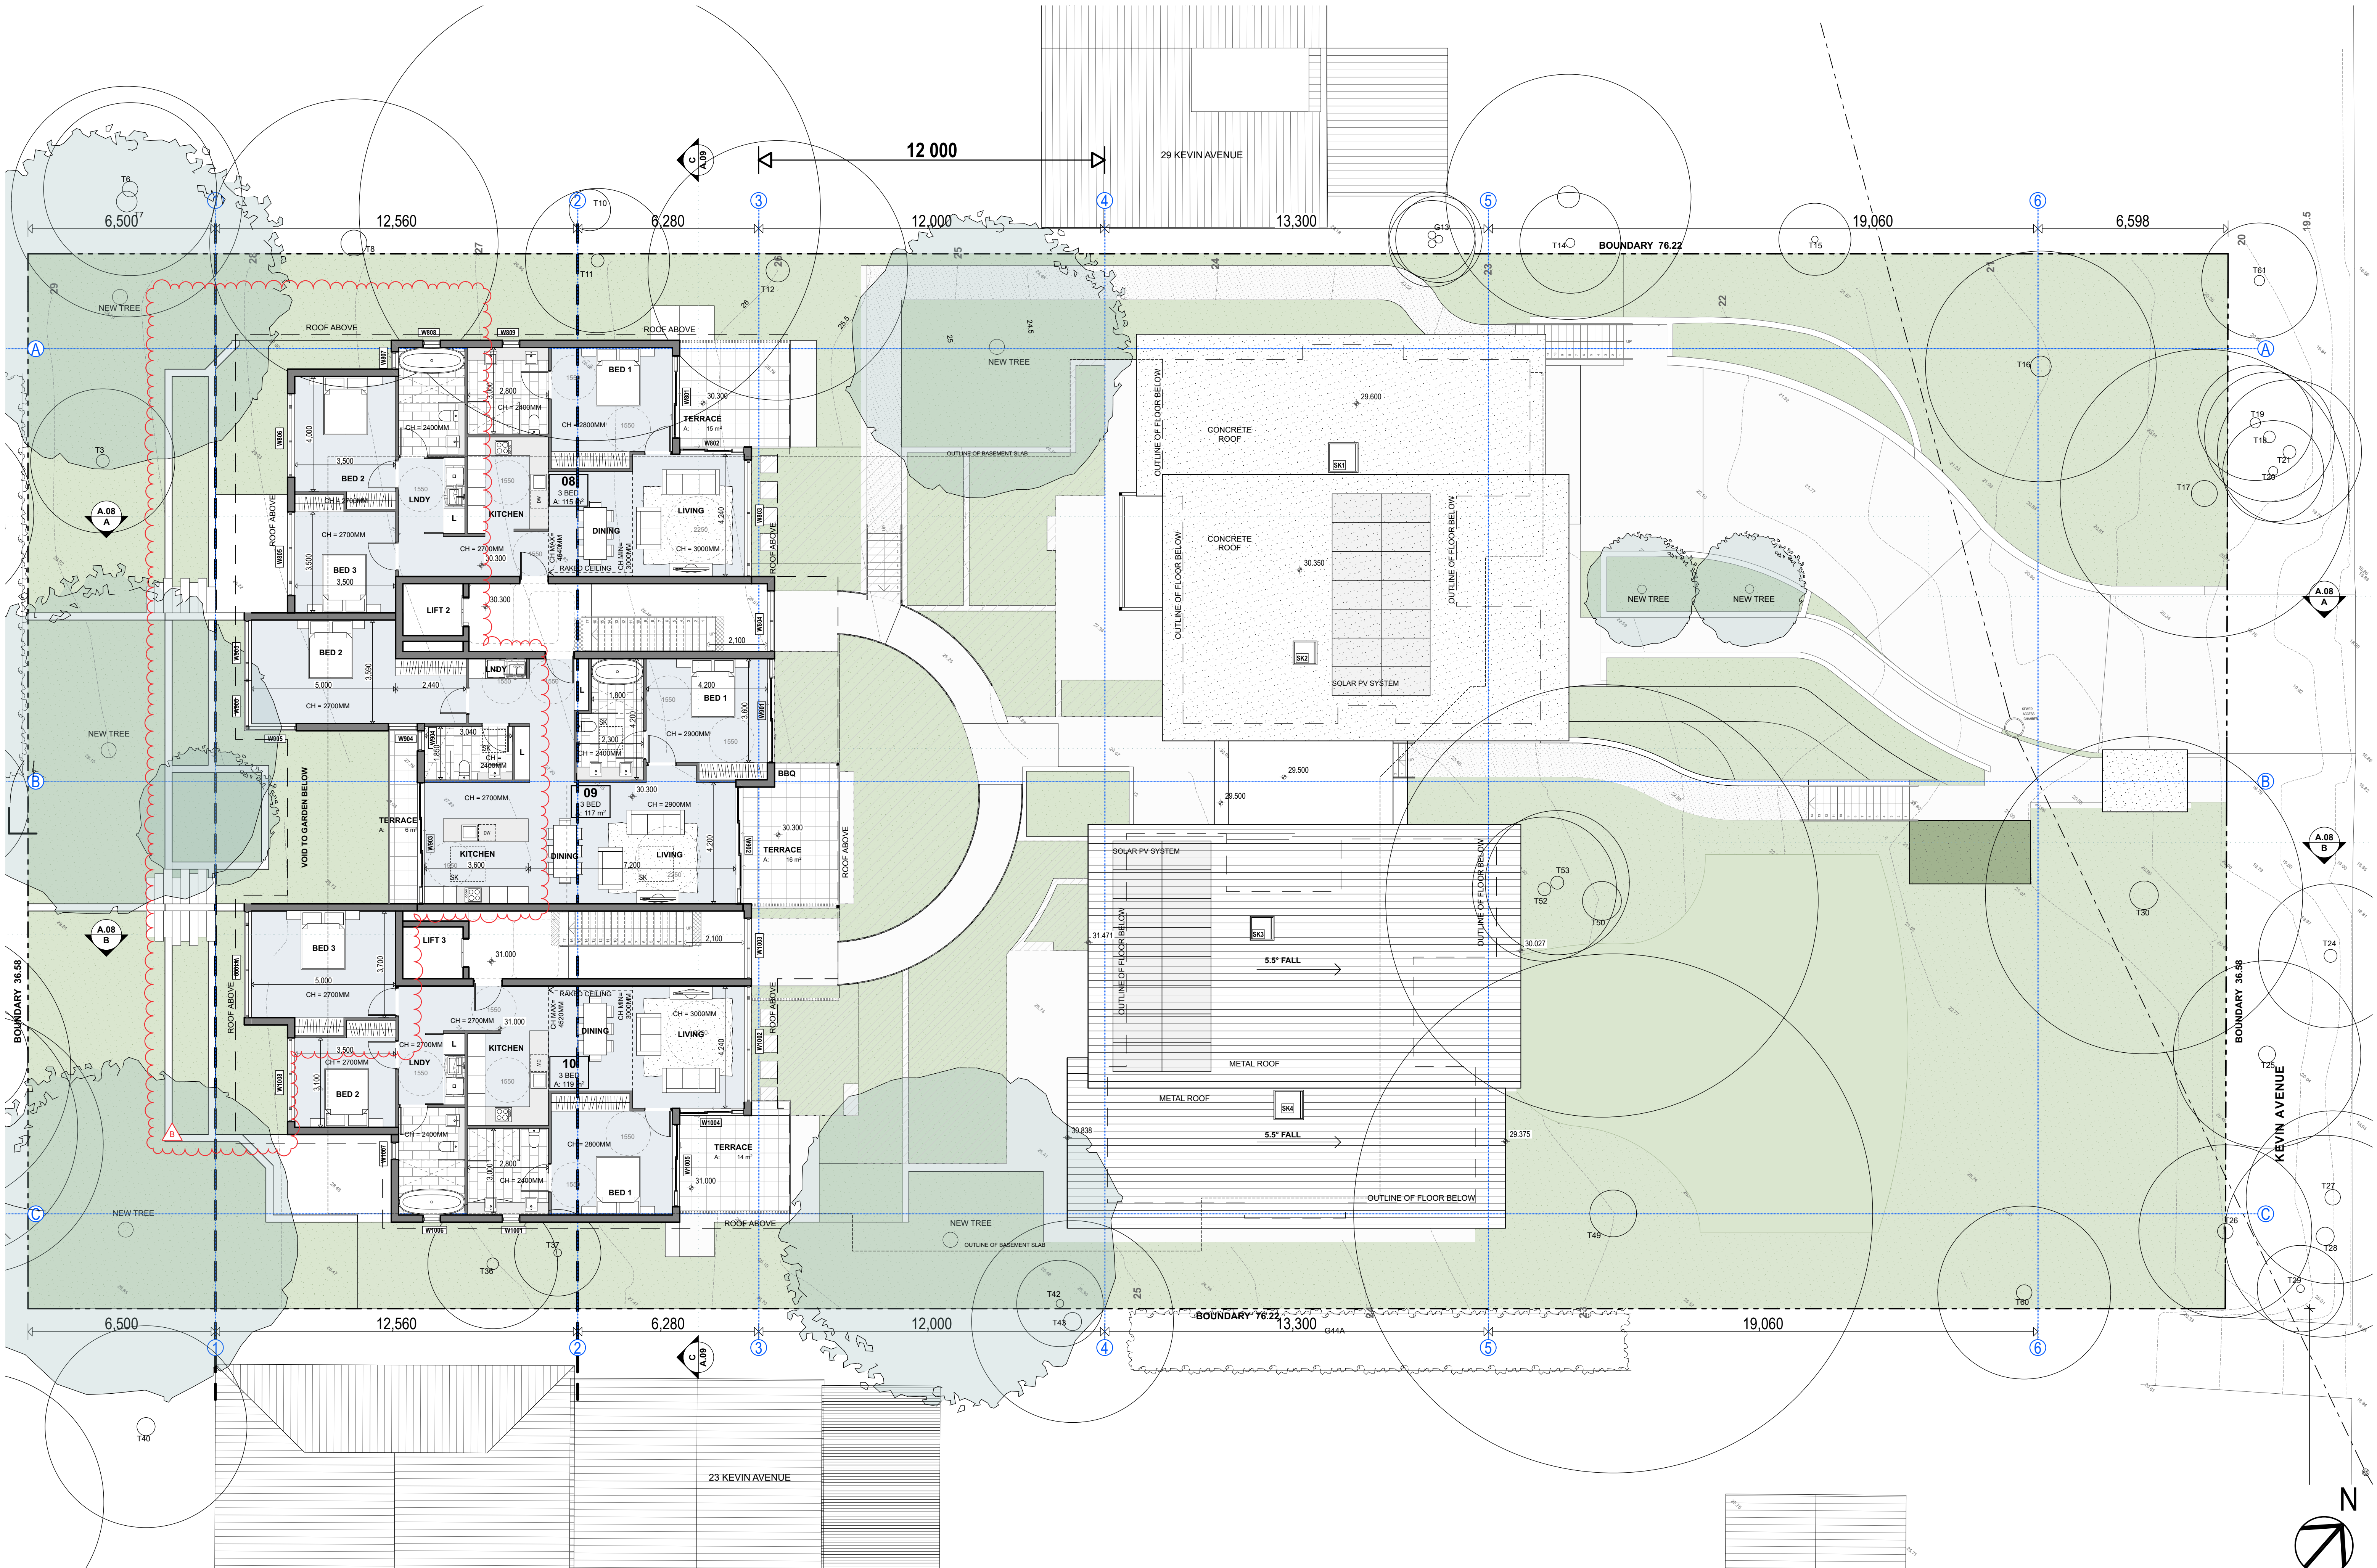

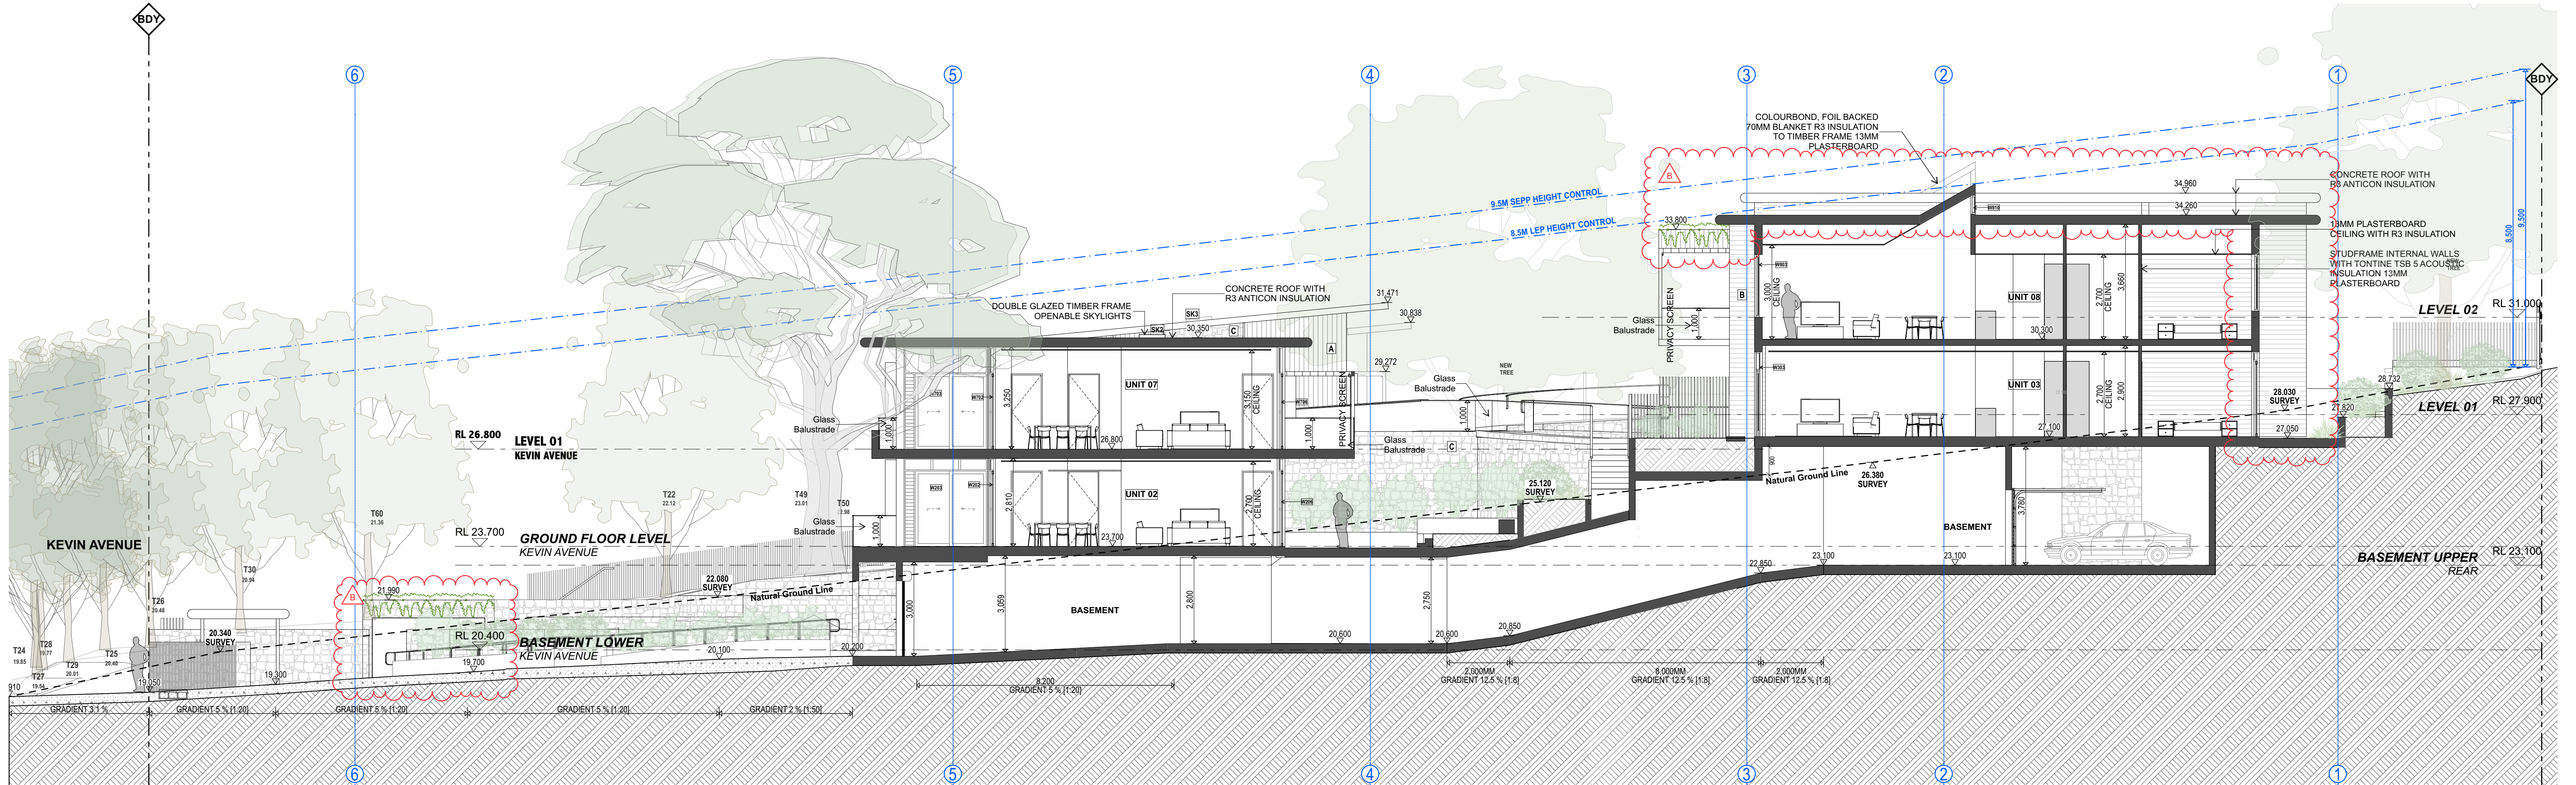


SECTION A

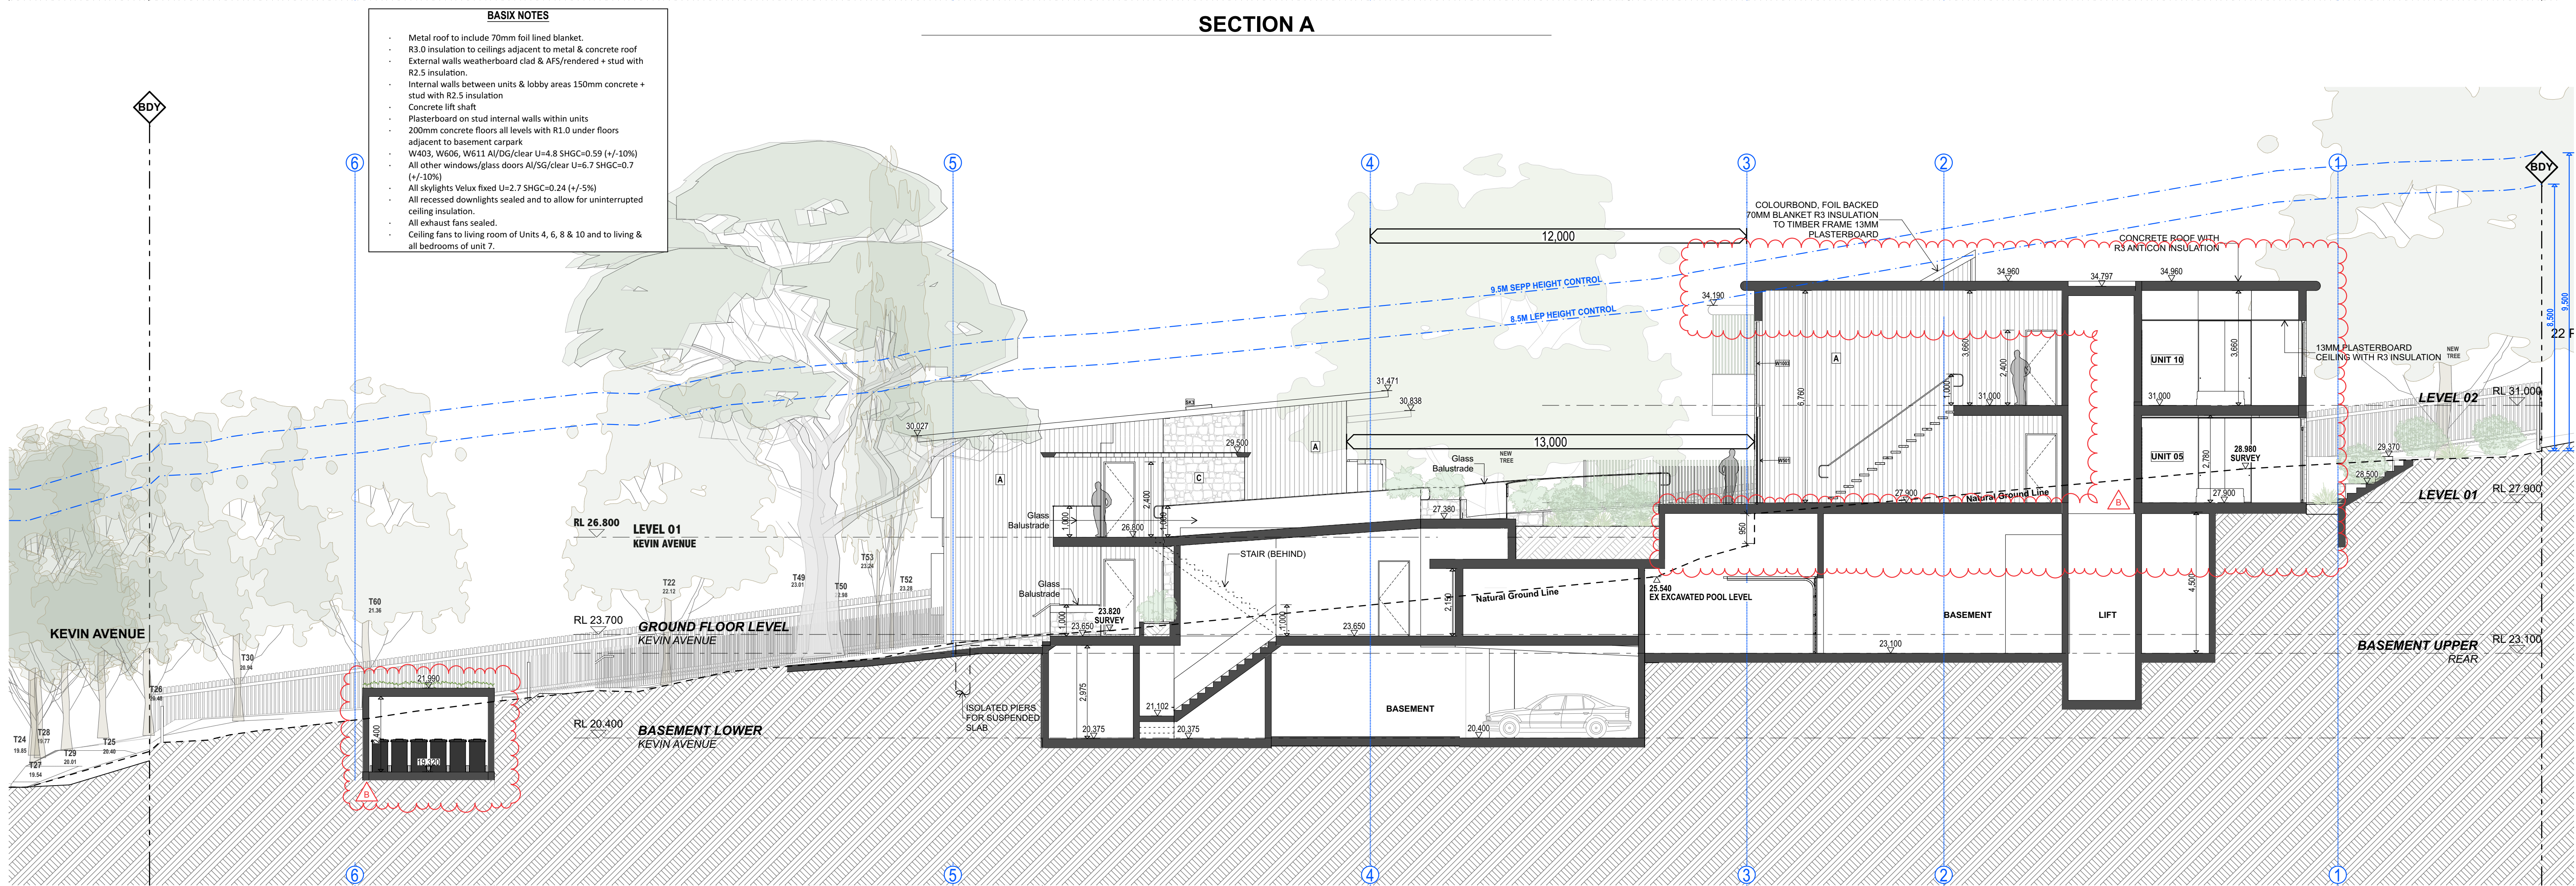


SECTION B

BASIX NOTES

- Metal roof to include 70mm foil lined blanket.
- R5.0 insulation to ceilings leading up to metal & concrete roof
- External walls weatherboard clad & AFS/rendered + stud with R2.5 insulation.
- Internal walls between unit & lobby areas 150mm concrete + stud with R2.5 insulation
- Concrete lift shaft
- Plasterboard on stud internal walls within units
- 200mm concrete floors all levels with R1.0 under floors adjacent to basement carpark
- W403, W606, W611 A/D/G/clear U=4.8 SHGC=0.59 (+/-10%)
- W403, W606, W611 A/D/G/clear U=4.8 SHGC=0.59 (+/-10%)
- All skylights Velux fixed U=2.7 SHGC=0.24 (+/-5%)
- All recessed downlights sealed and to allow for uninterrupted ceiling motion
- All exhaust fans sealed
- Ceiling fans to living room of Units 4, 6, 8 & 10 and to living & all bedrooms of unit 7.




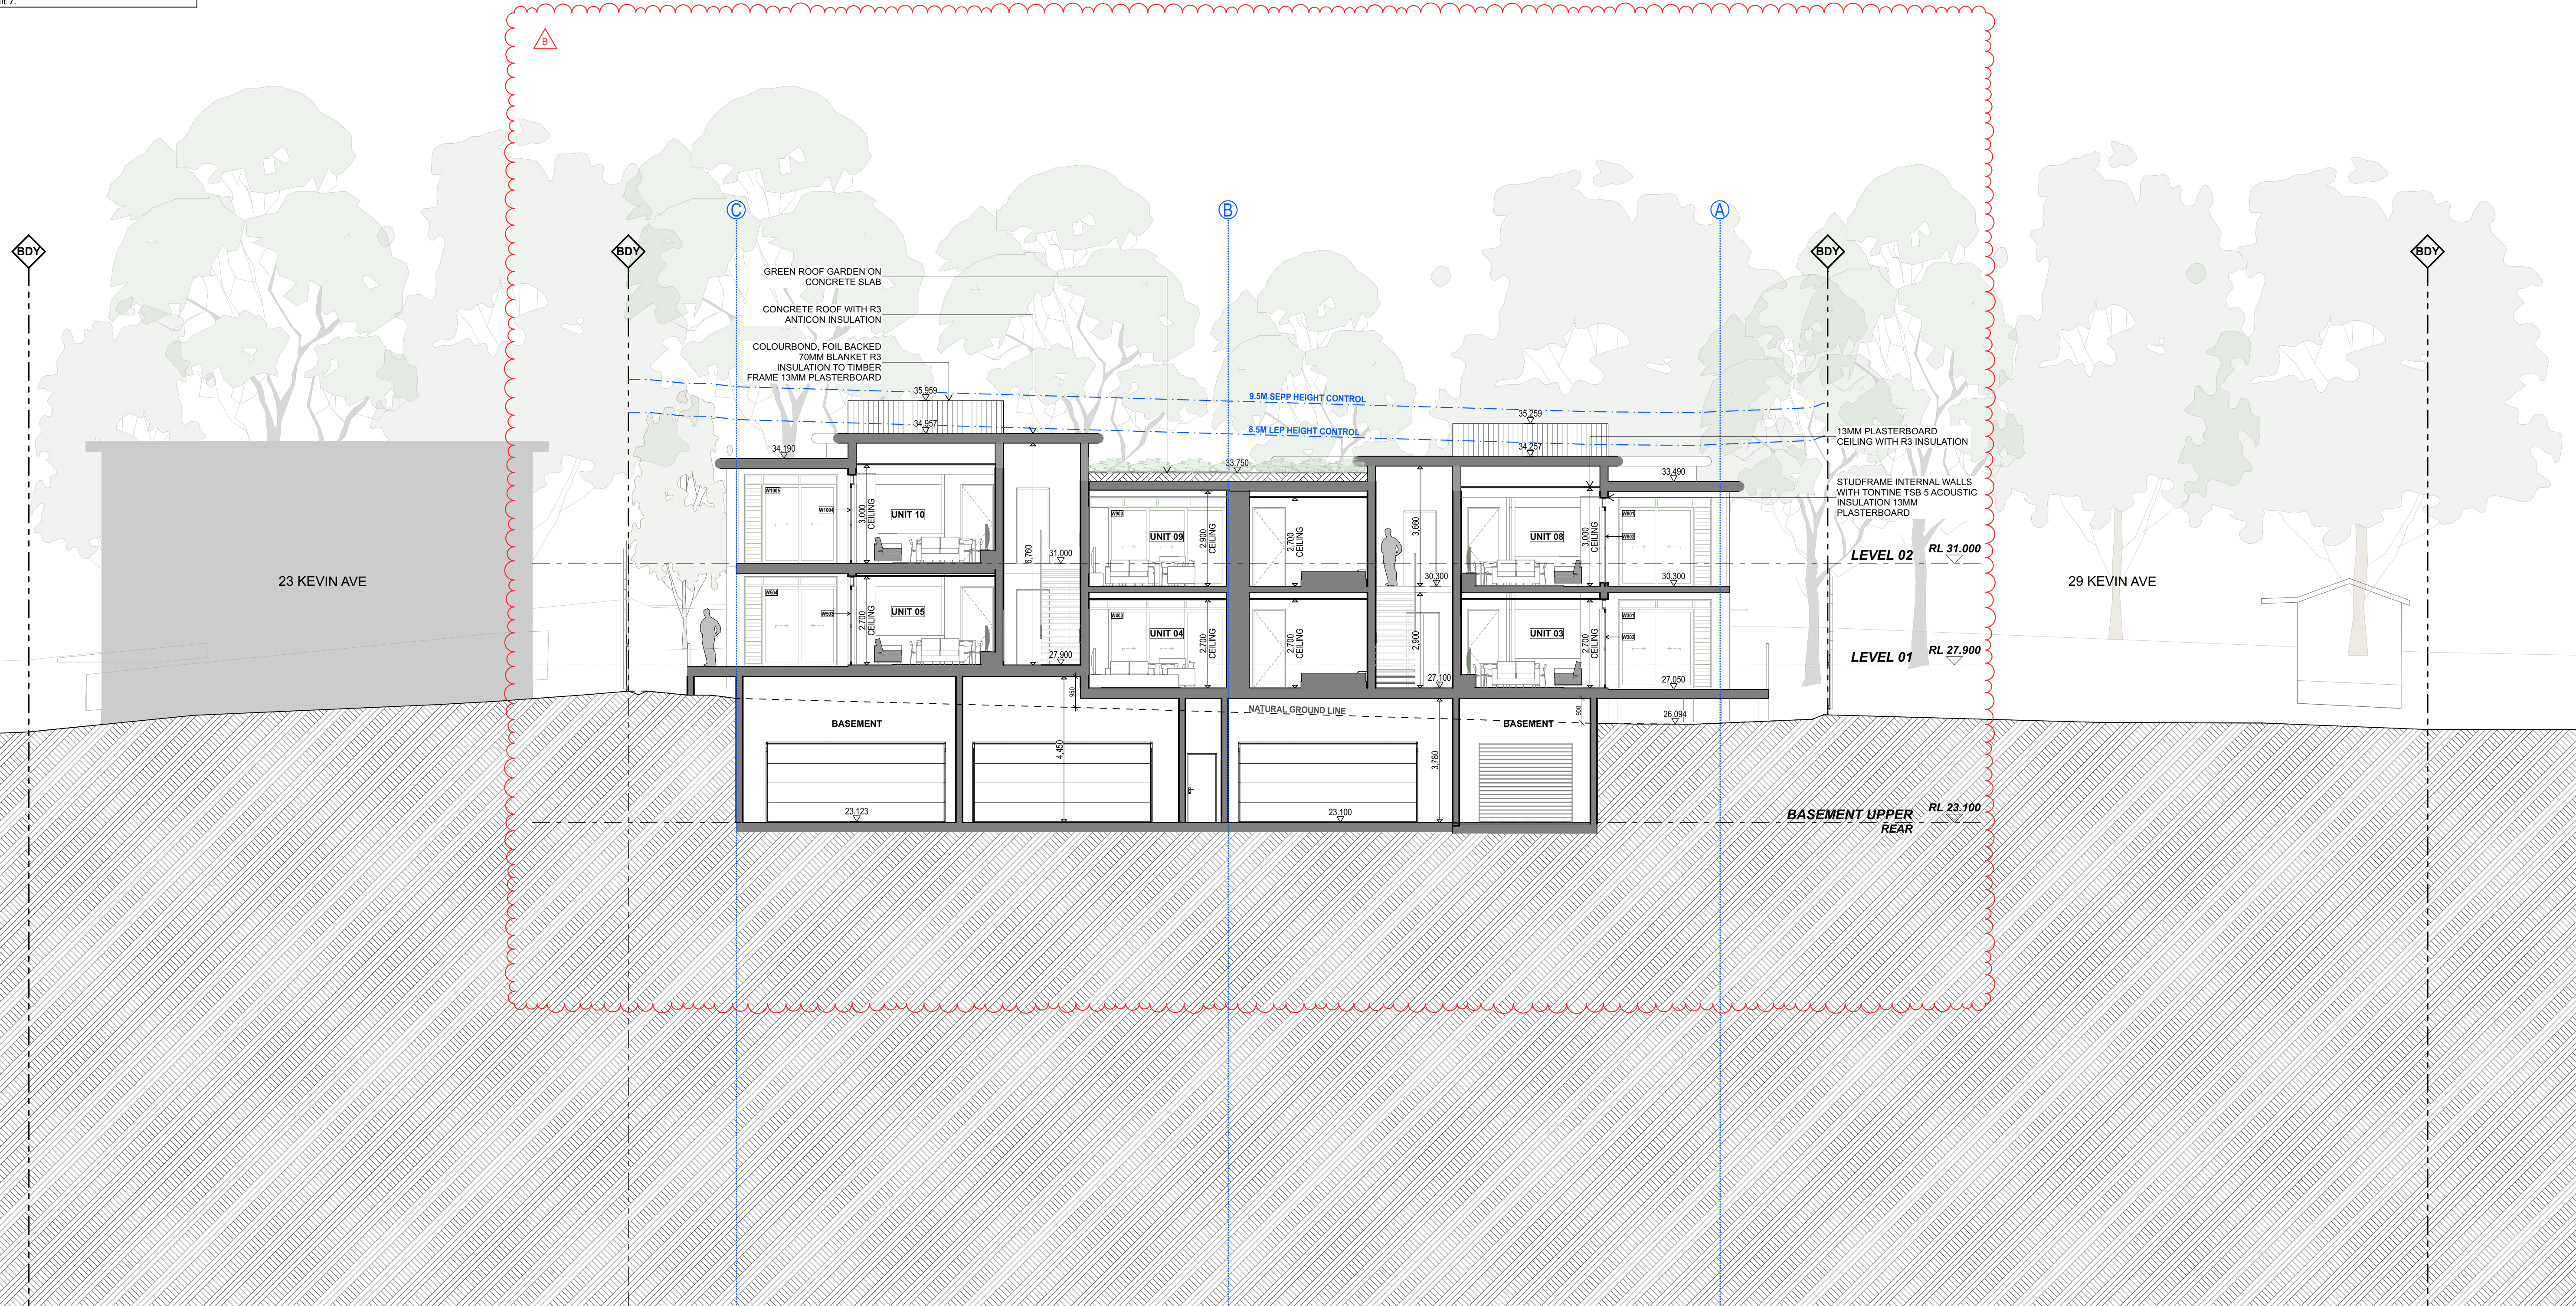



Issue Date	Rev	Description	Drawn	Checked	PROJECT	DRAWING TITLE
2/5/2024	B	AMENDED DA	AK	SG	NEW SENIORS LIVING DEVELOPMENT SECTION C	
					25-27 KEVIN AVENUE AVALON BEACH - NSW LOTS 10 + 11 DP12435	
						SCALE DRAWING BY DATE 1:100 @ A1 AK SG 24/09/2024
					PROJECT NO.	DRAWING NO.
					2306	A_09 B

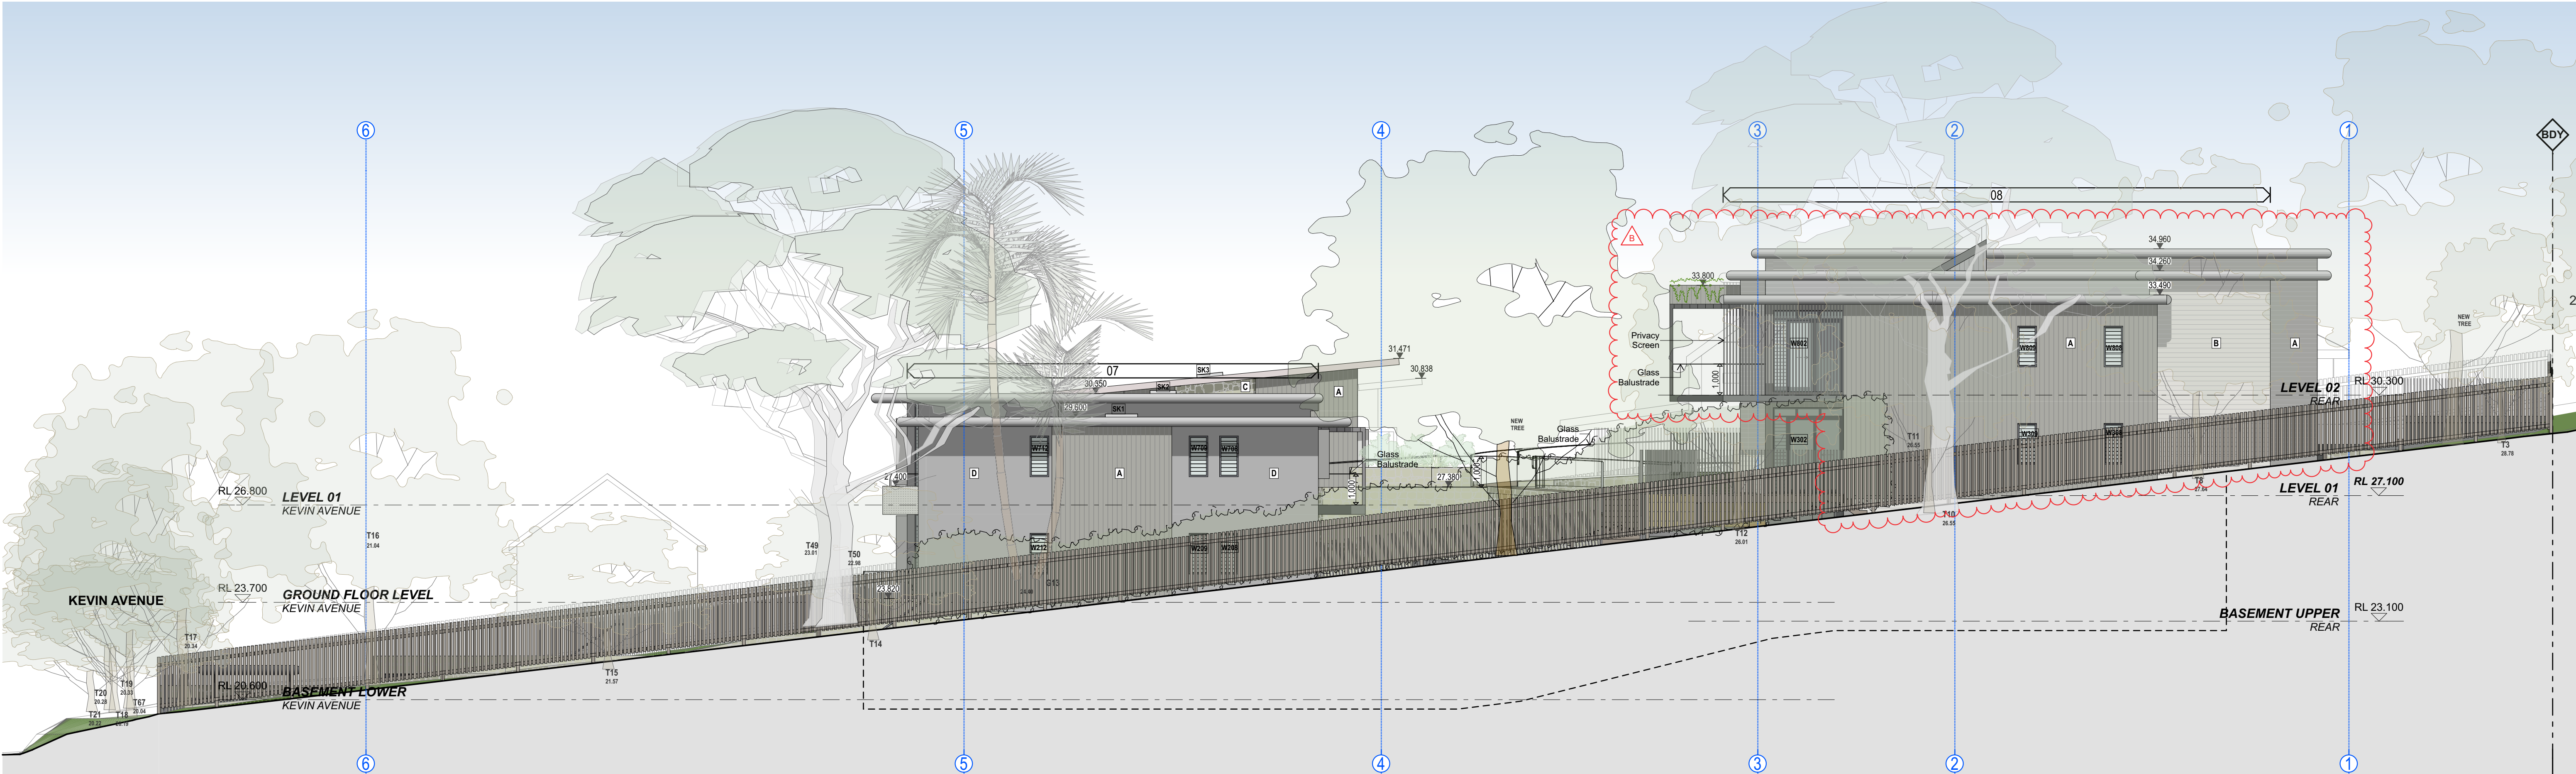

NORTH WEST ELEVATION

EXTERNAL FINISHES
NOTE: FINISHES AND IMAGES SHOWN ARE INDICATIVE OF DESIGN INTENT ONLY

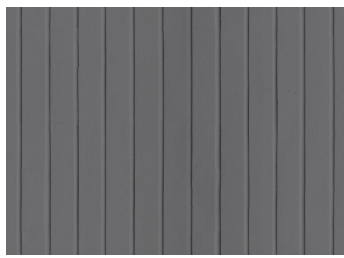 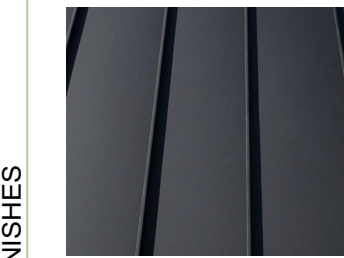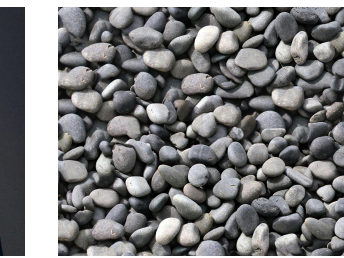 A WEATHERBOARD VERTICAL WIDE PAINT DARK GREY	 B WEATHERBOARD HORIZONTAL PAINT MID GREY	 C FEATURE STONE CLADDING WAMBERAL STONE	 D PAINTED RENDER COLOUR - DULUX NATURAL WHITE	 E PAINTED RENDER COLOUR - DULUX TIMELESS GREY	 F STANDING SEAM COLORBOND MONUMENT	 G PEBBLE ROOF BALAST RIVER PEBBLE
STONE CLADDING			RENDERED WALLS		ROOF FINISHES	

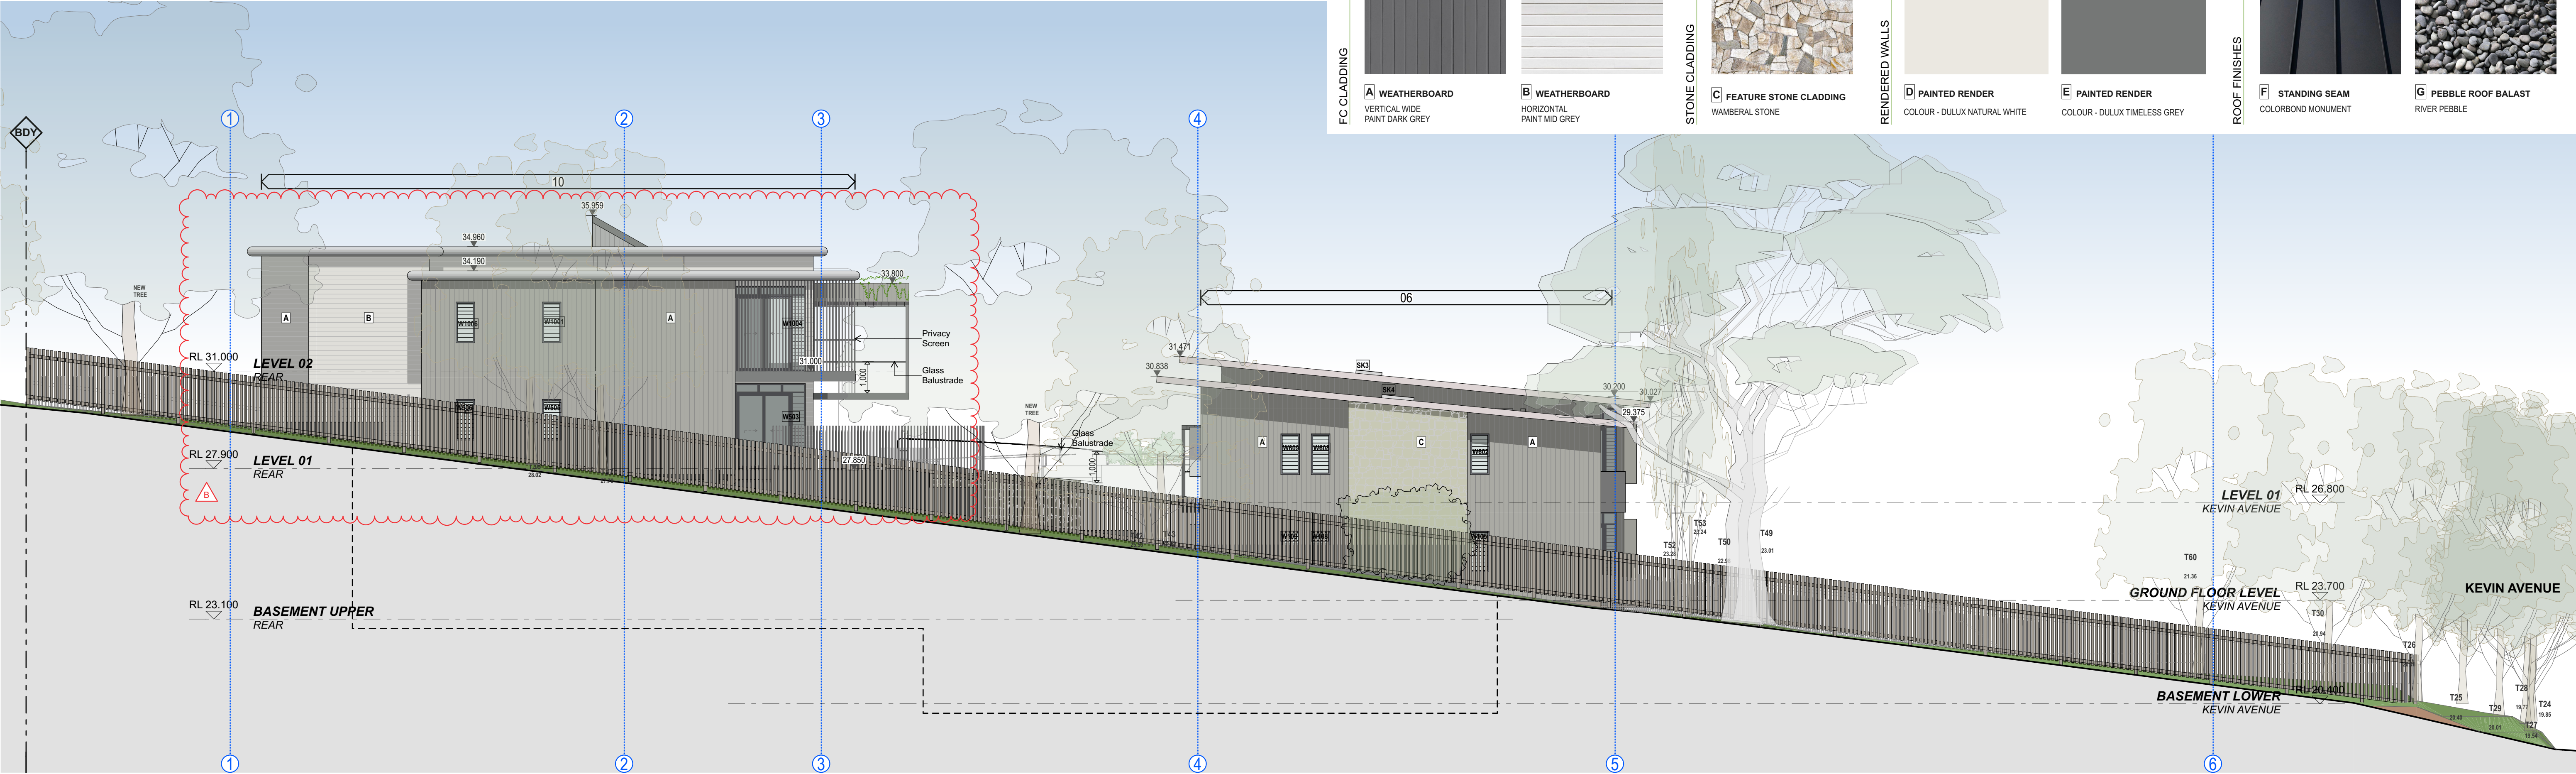

SOUTH EAST ELEVATION




JUNE 21 9 AM EXISTING




JUNE 21 9 AM PROPOSED

9AM

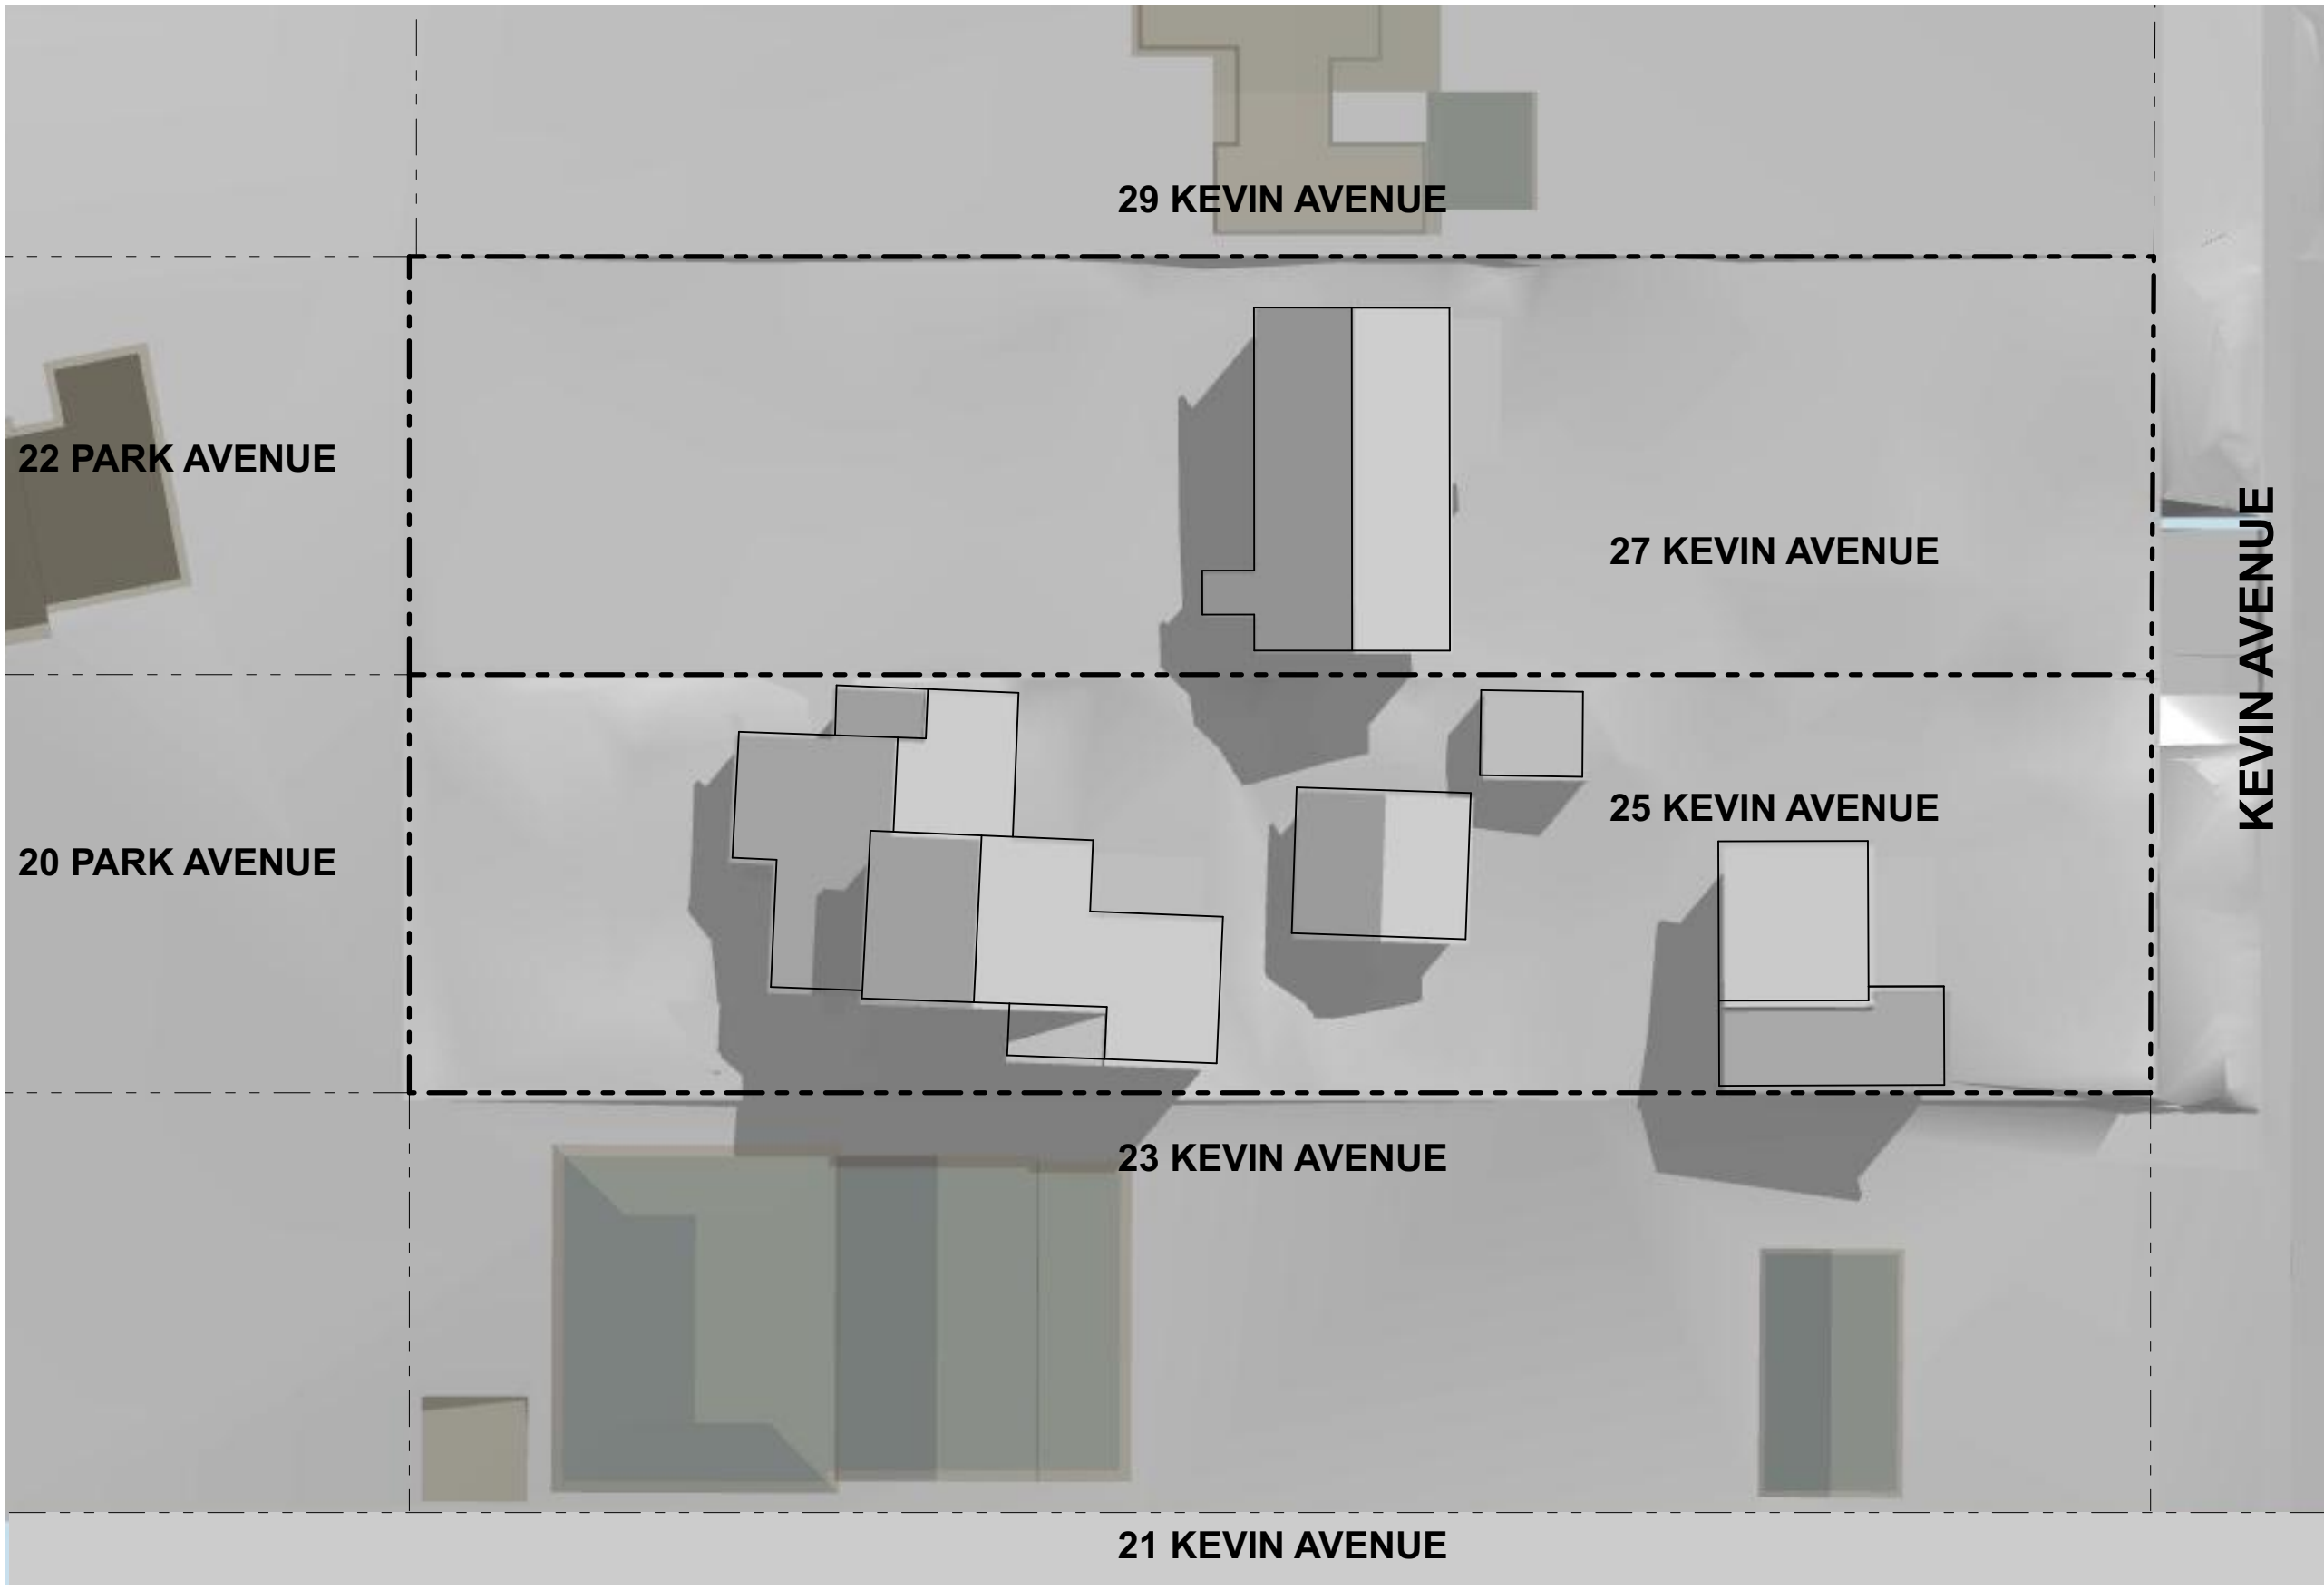


JUNE 21 12 PM EXISTING

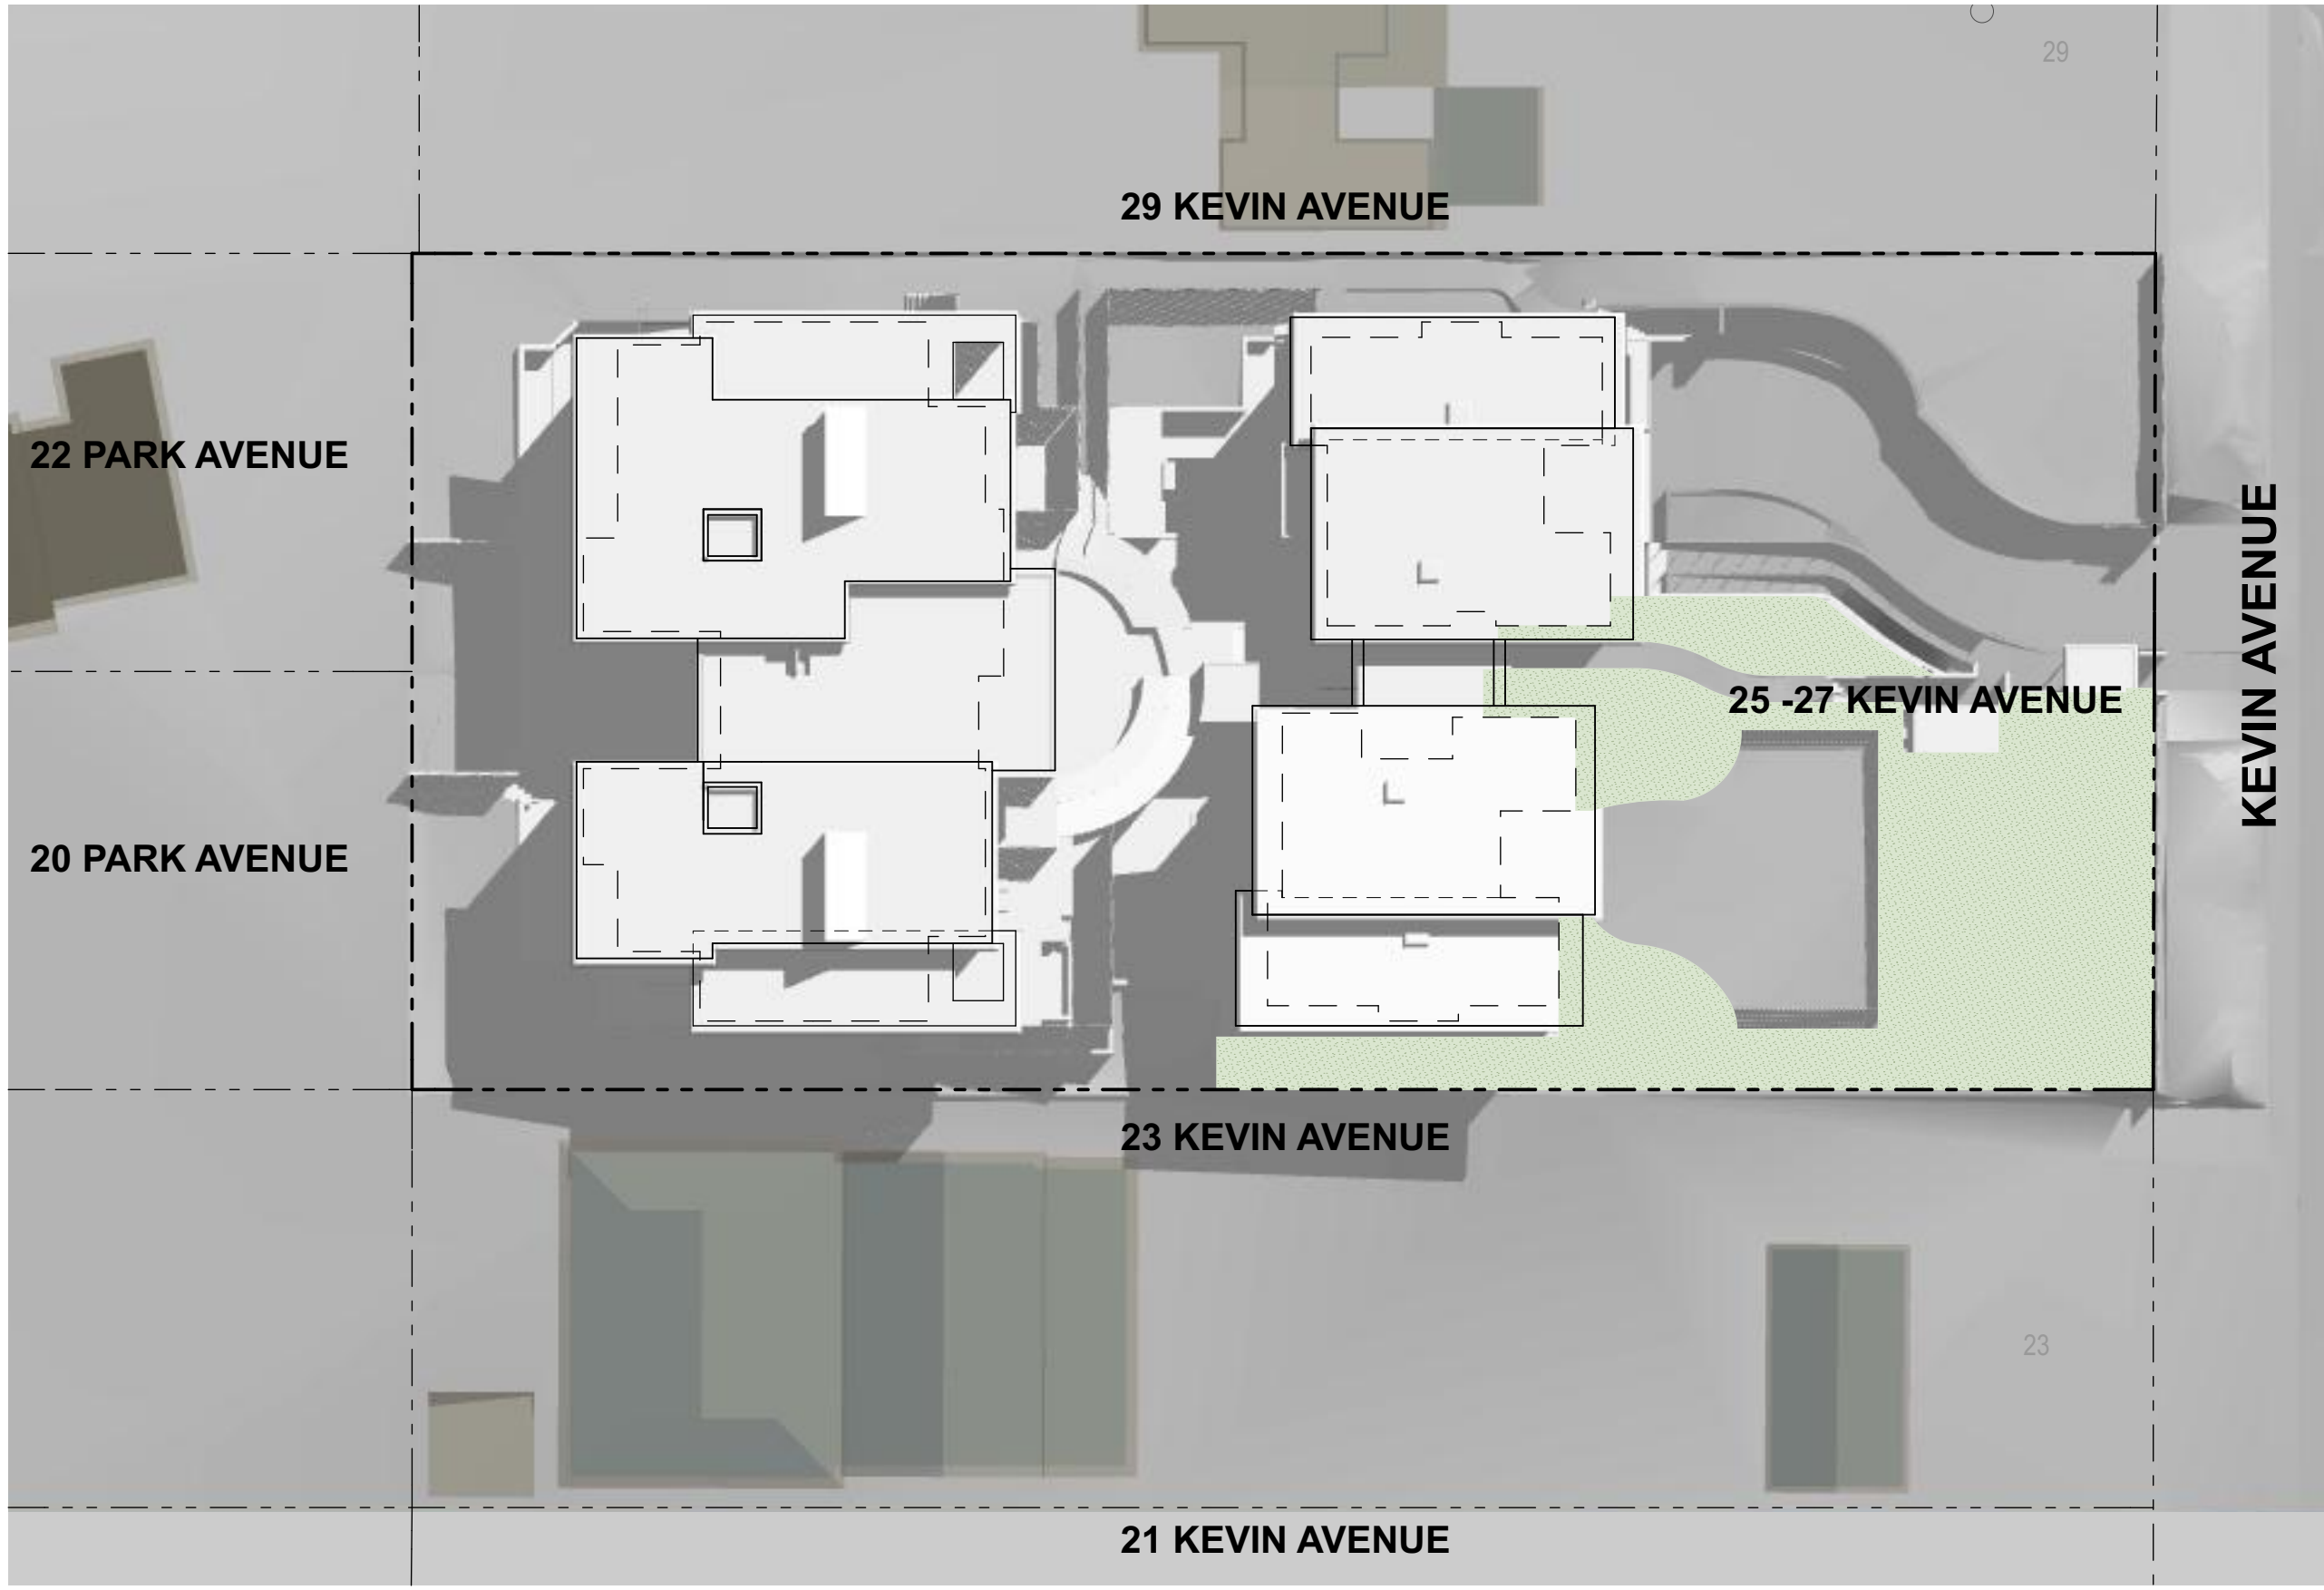

JUNE 21 12 PM PROPOSED

12PM

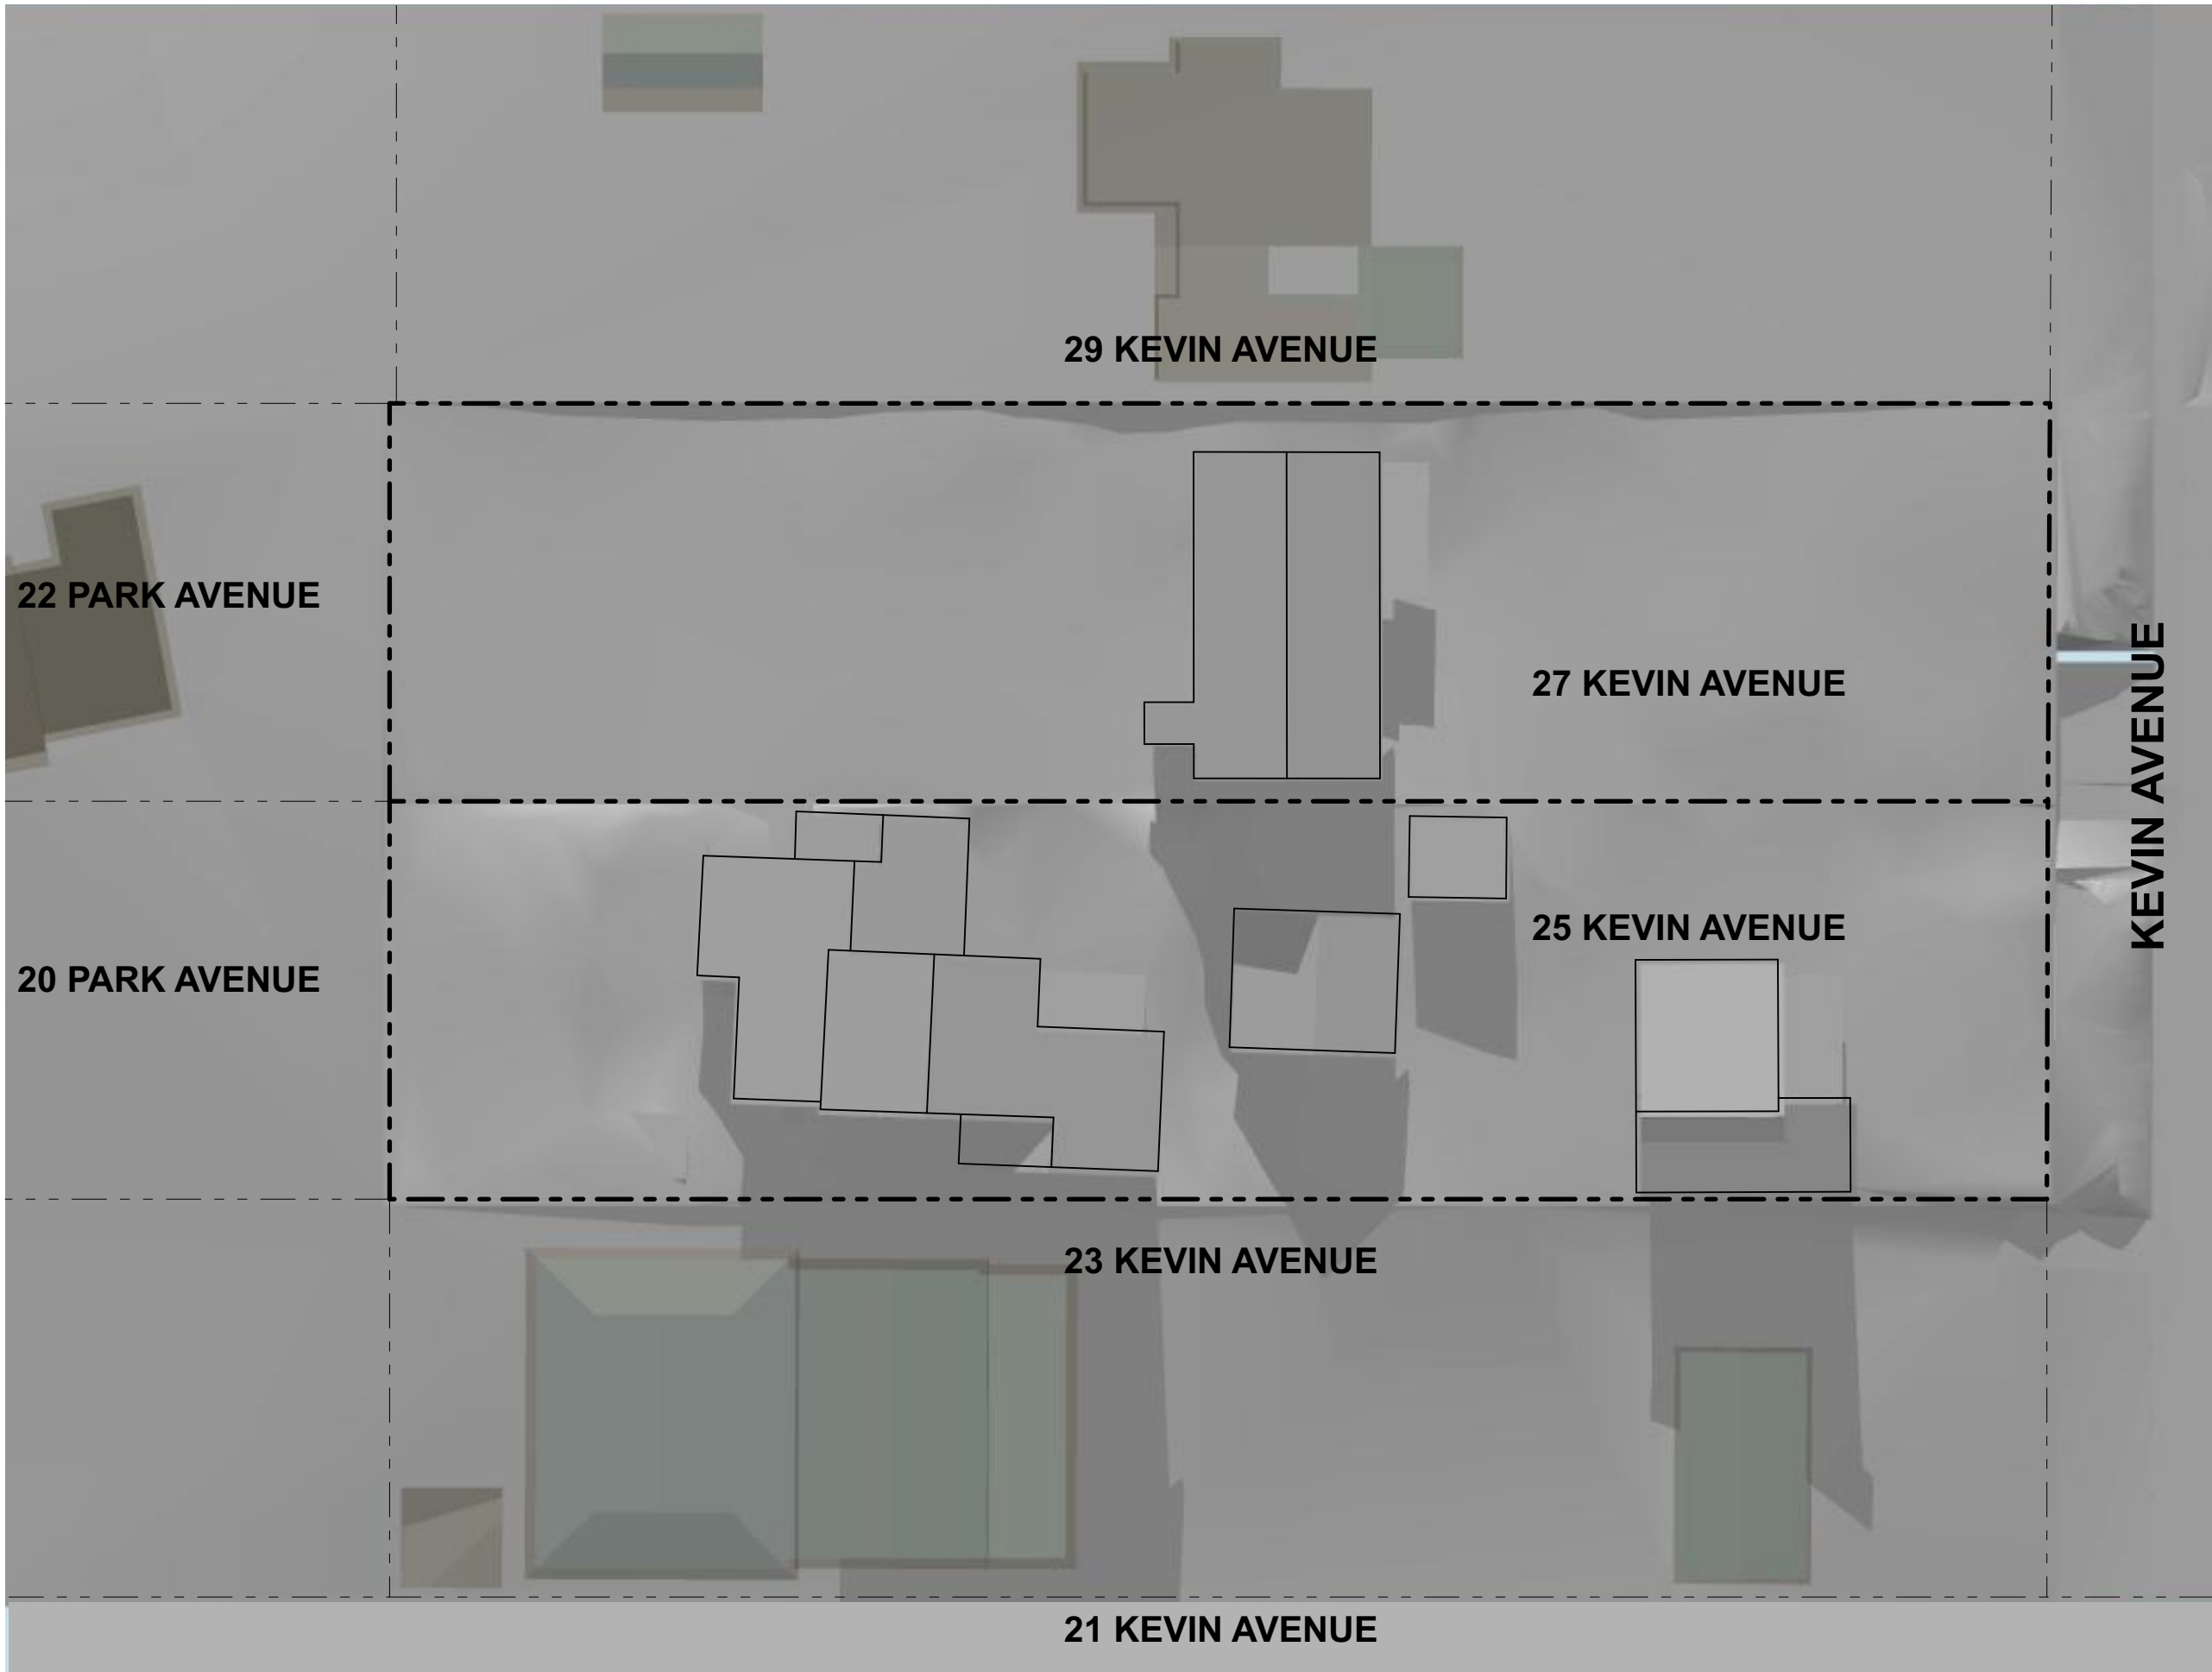


JUNE 21 3 PM EXISTING


3PM



JUNE 21 3 PM PROPOSED

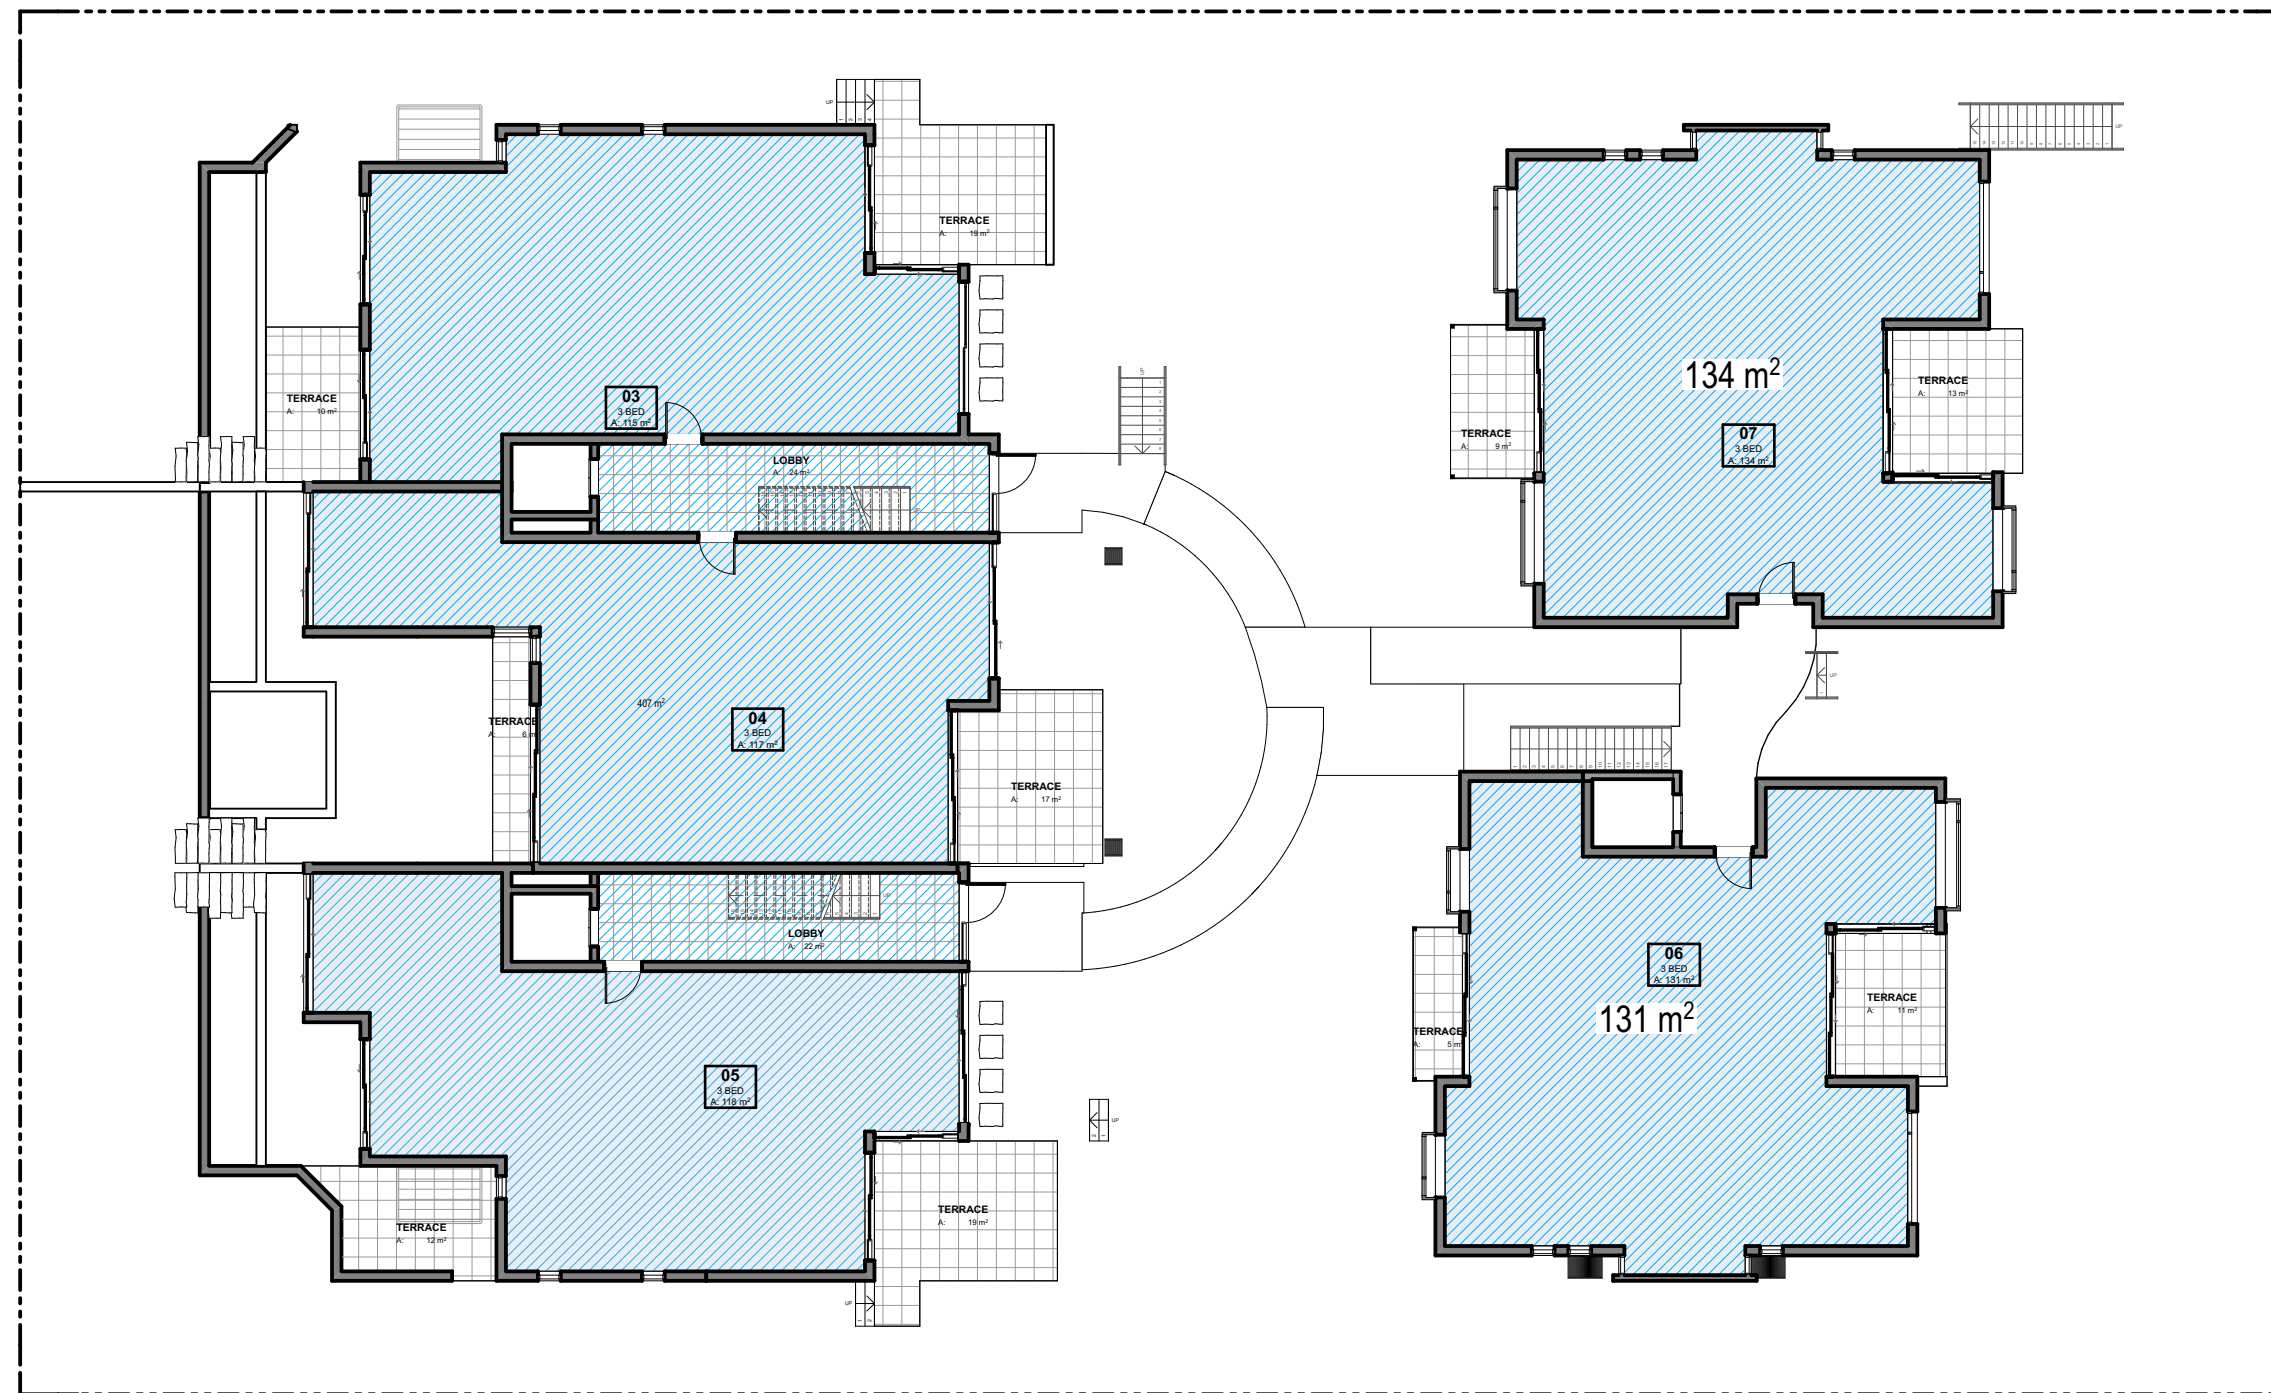


LEVEL 01 FLOOR AREA

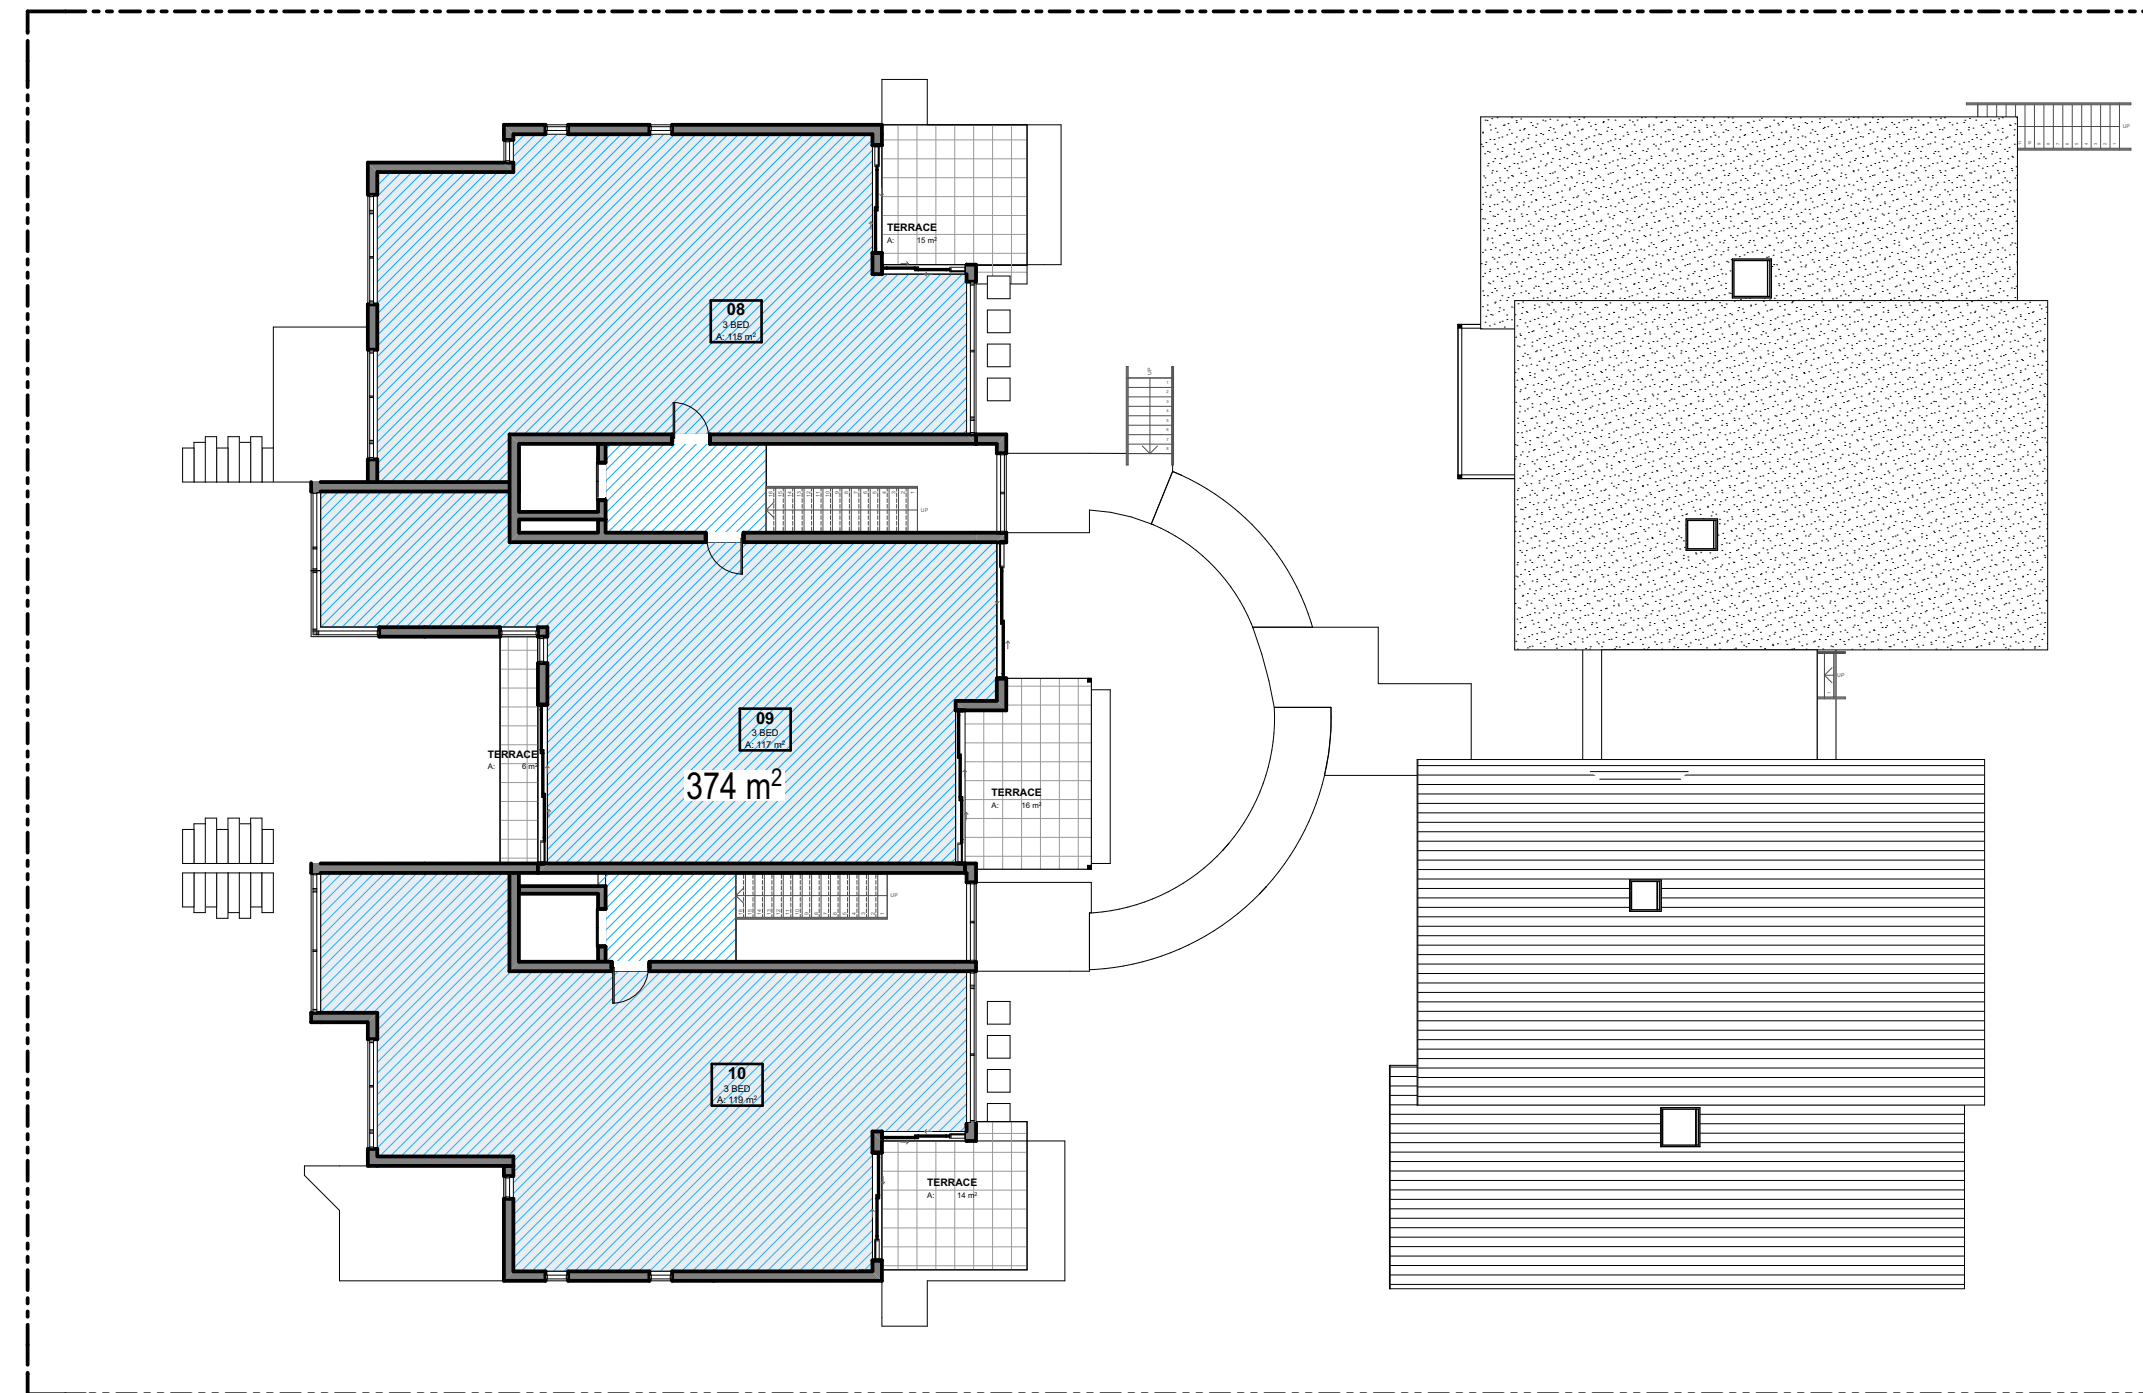


LEVEL 02 FLOOR AREA

SEPP (HSPD) - FSR

FLOOR AREA 1311 m²
SITE AREA 2789 m²
FSR 0.47 : 1

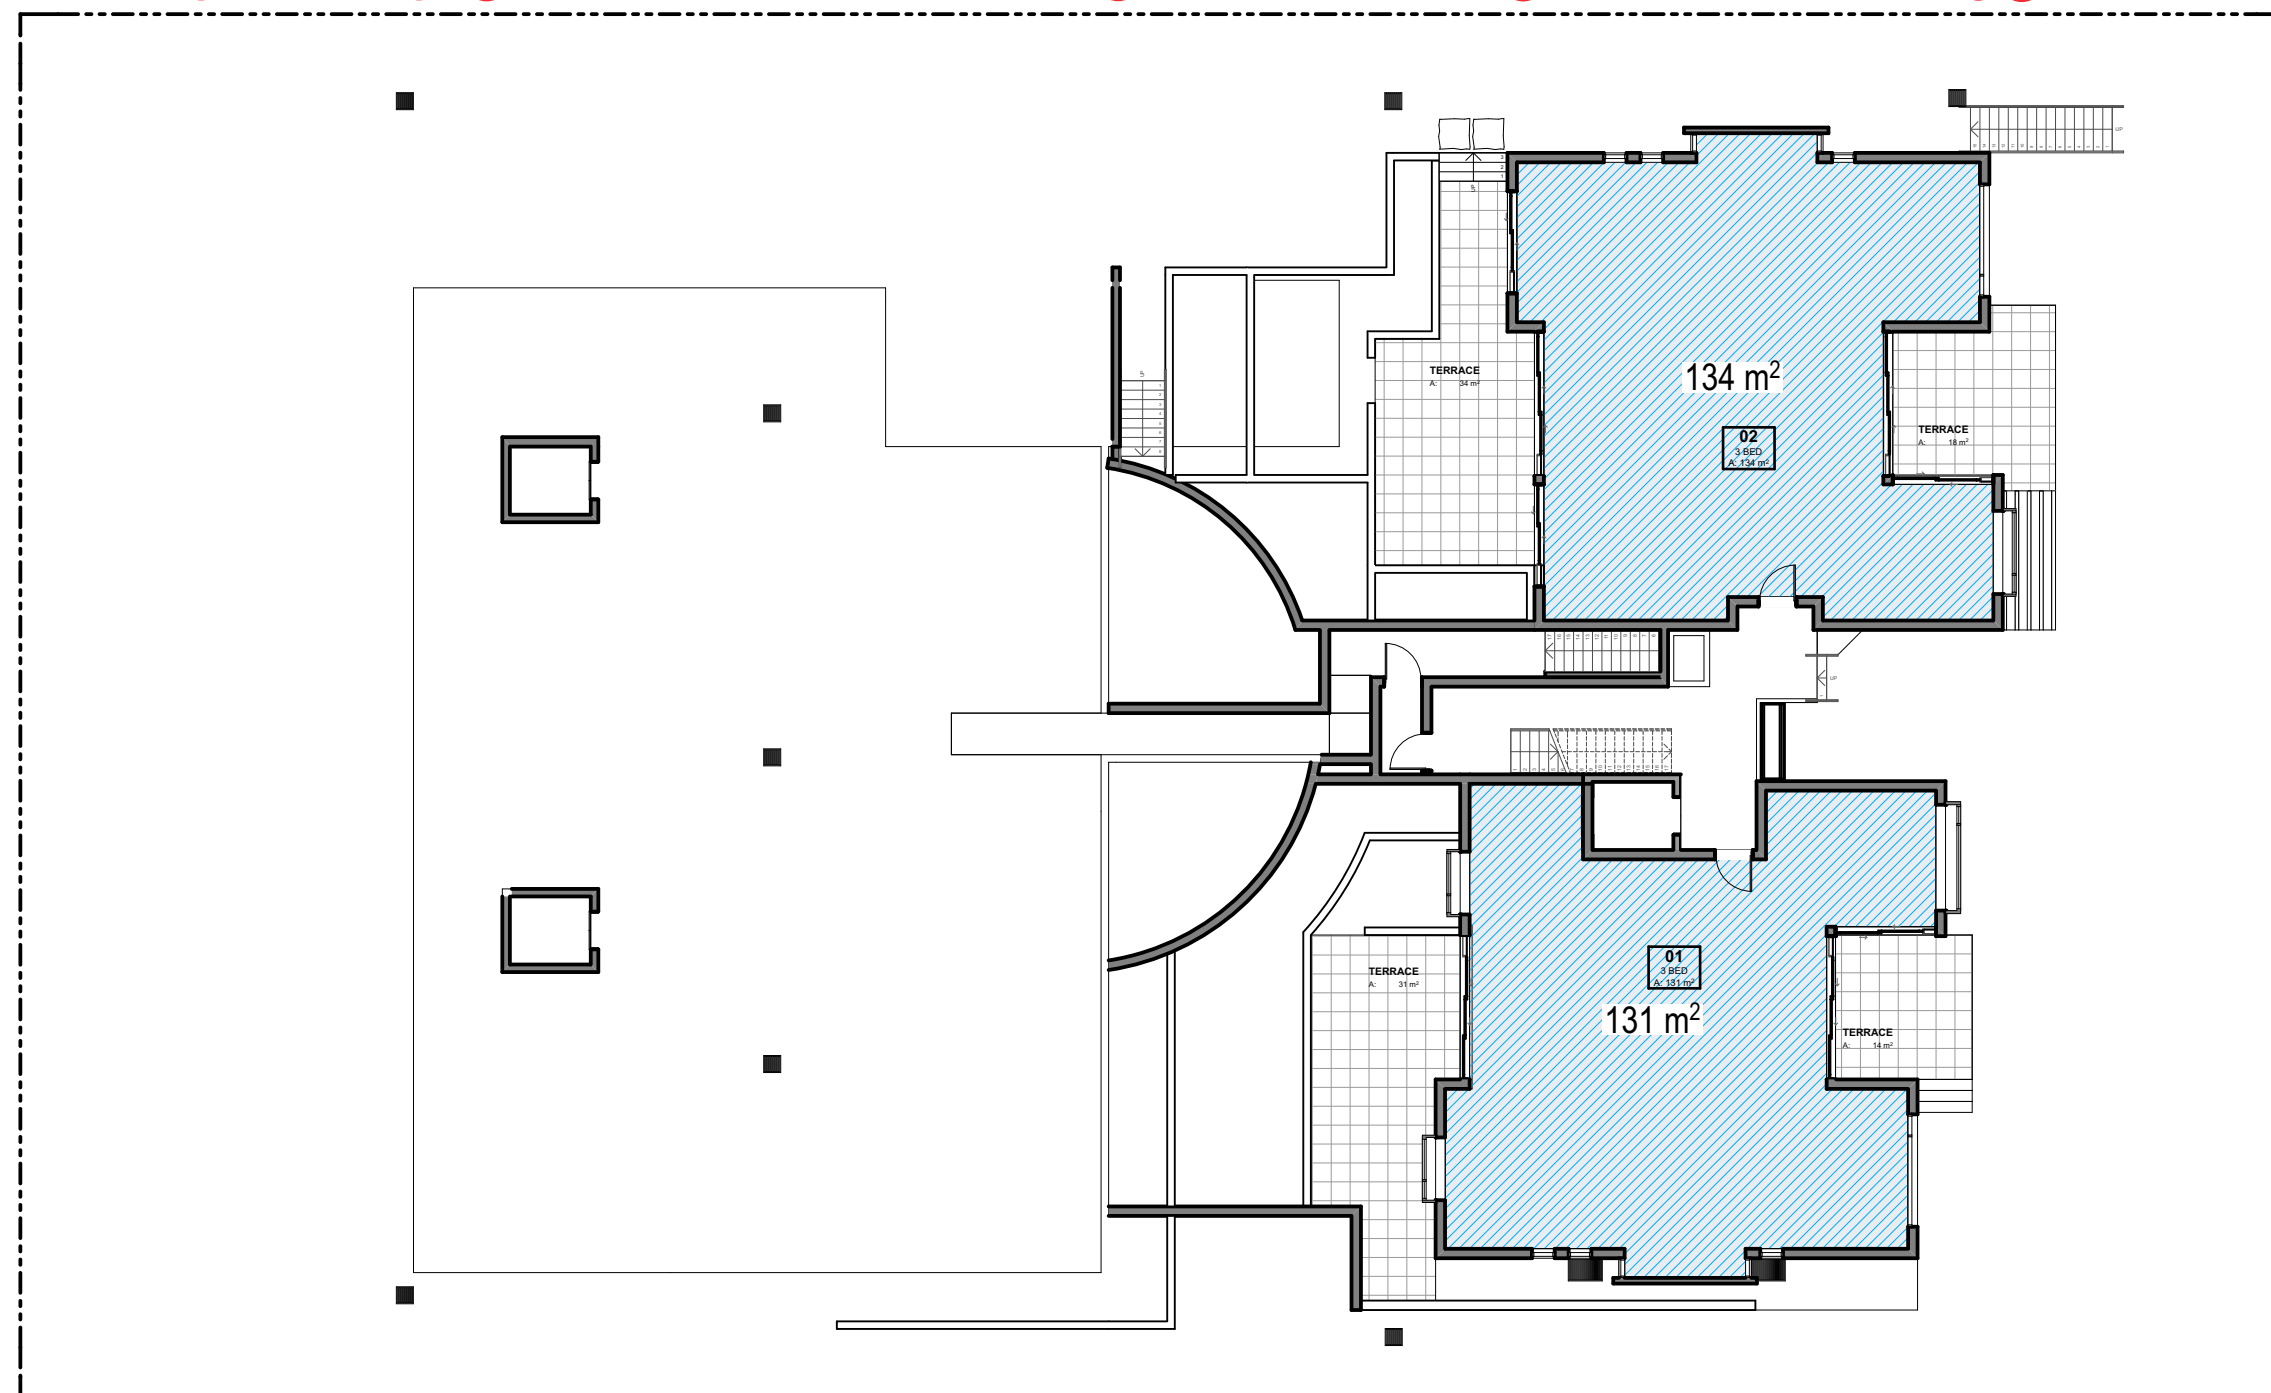


GROUND FLOOR LEVEL FLOOR AREA

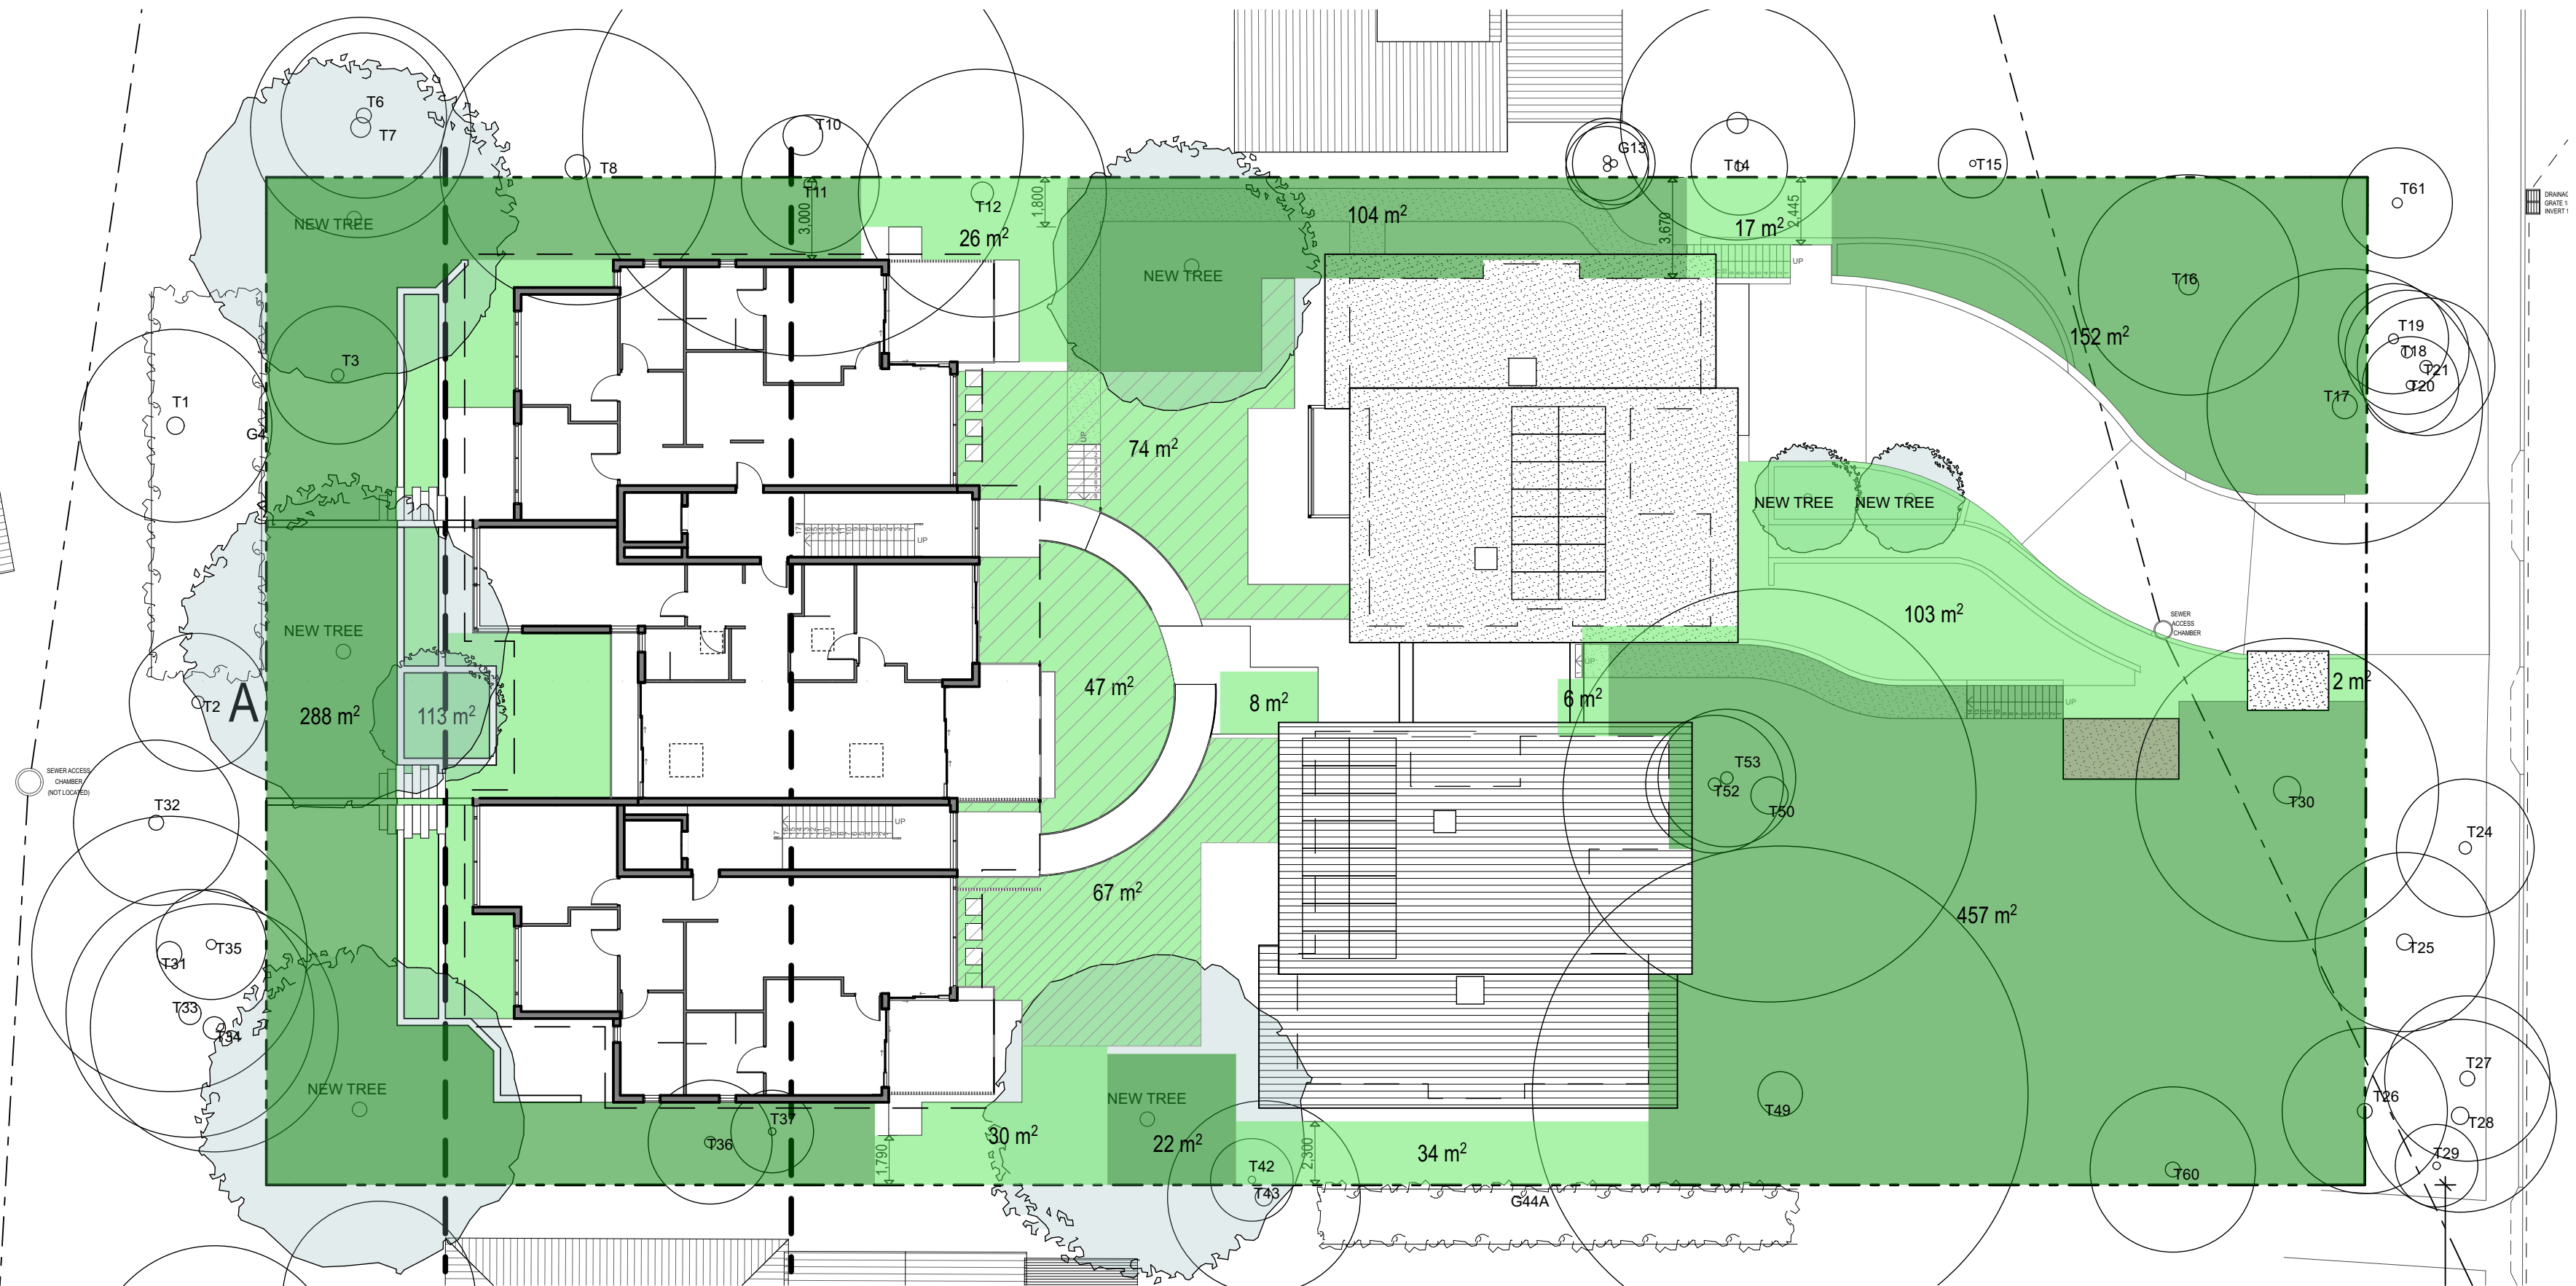

LANDSCAPE PLAN

LEGEND	
	DEEP SOIL LANDSCAPE AREA >3M WIDTH
	LANDSCAPE AREA < 3M WIDTH

SITE AREA	2789 SQ.M.
DEEP SOIL LANDSCAPE AREA >3M WIDTH	1023 SQ.M. 36.68%
LANDSCAPE AREA < 3M WIDTH	527 SQ.M. 18.90%
TOTAL LANDSCAPE AREA	1550 SQ.M. 55.58%

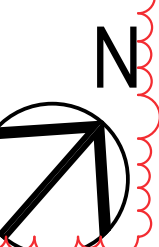




REAR BOUNDRY VIEW



REAR BOUNDRY VIEW 2




FRONT AERIAL VIEW

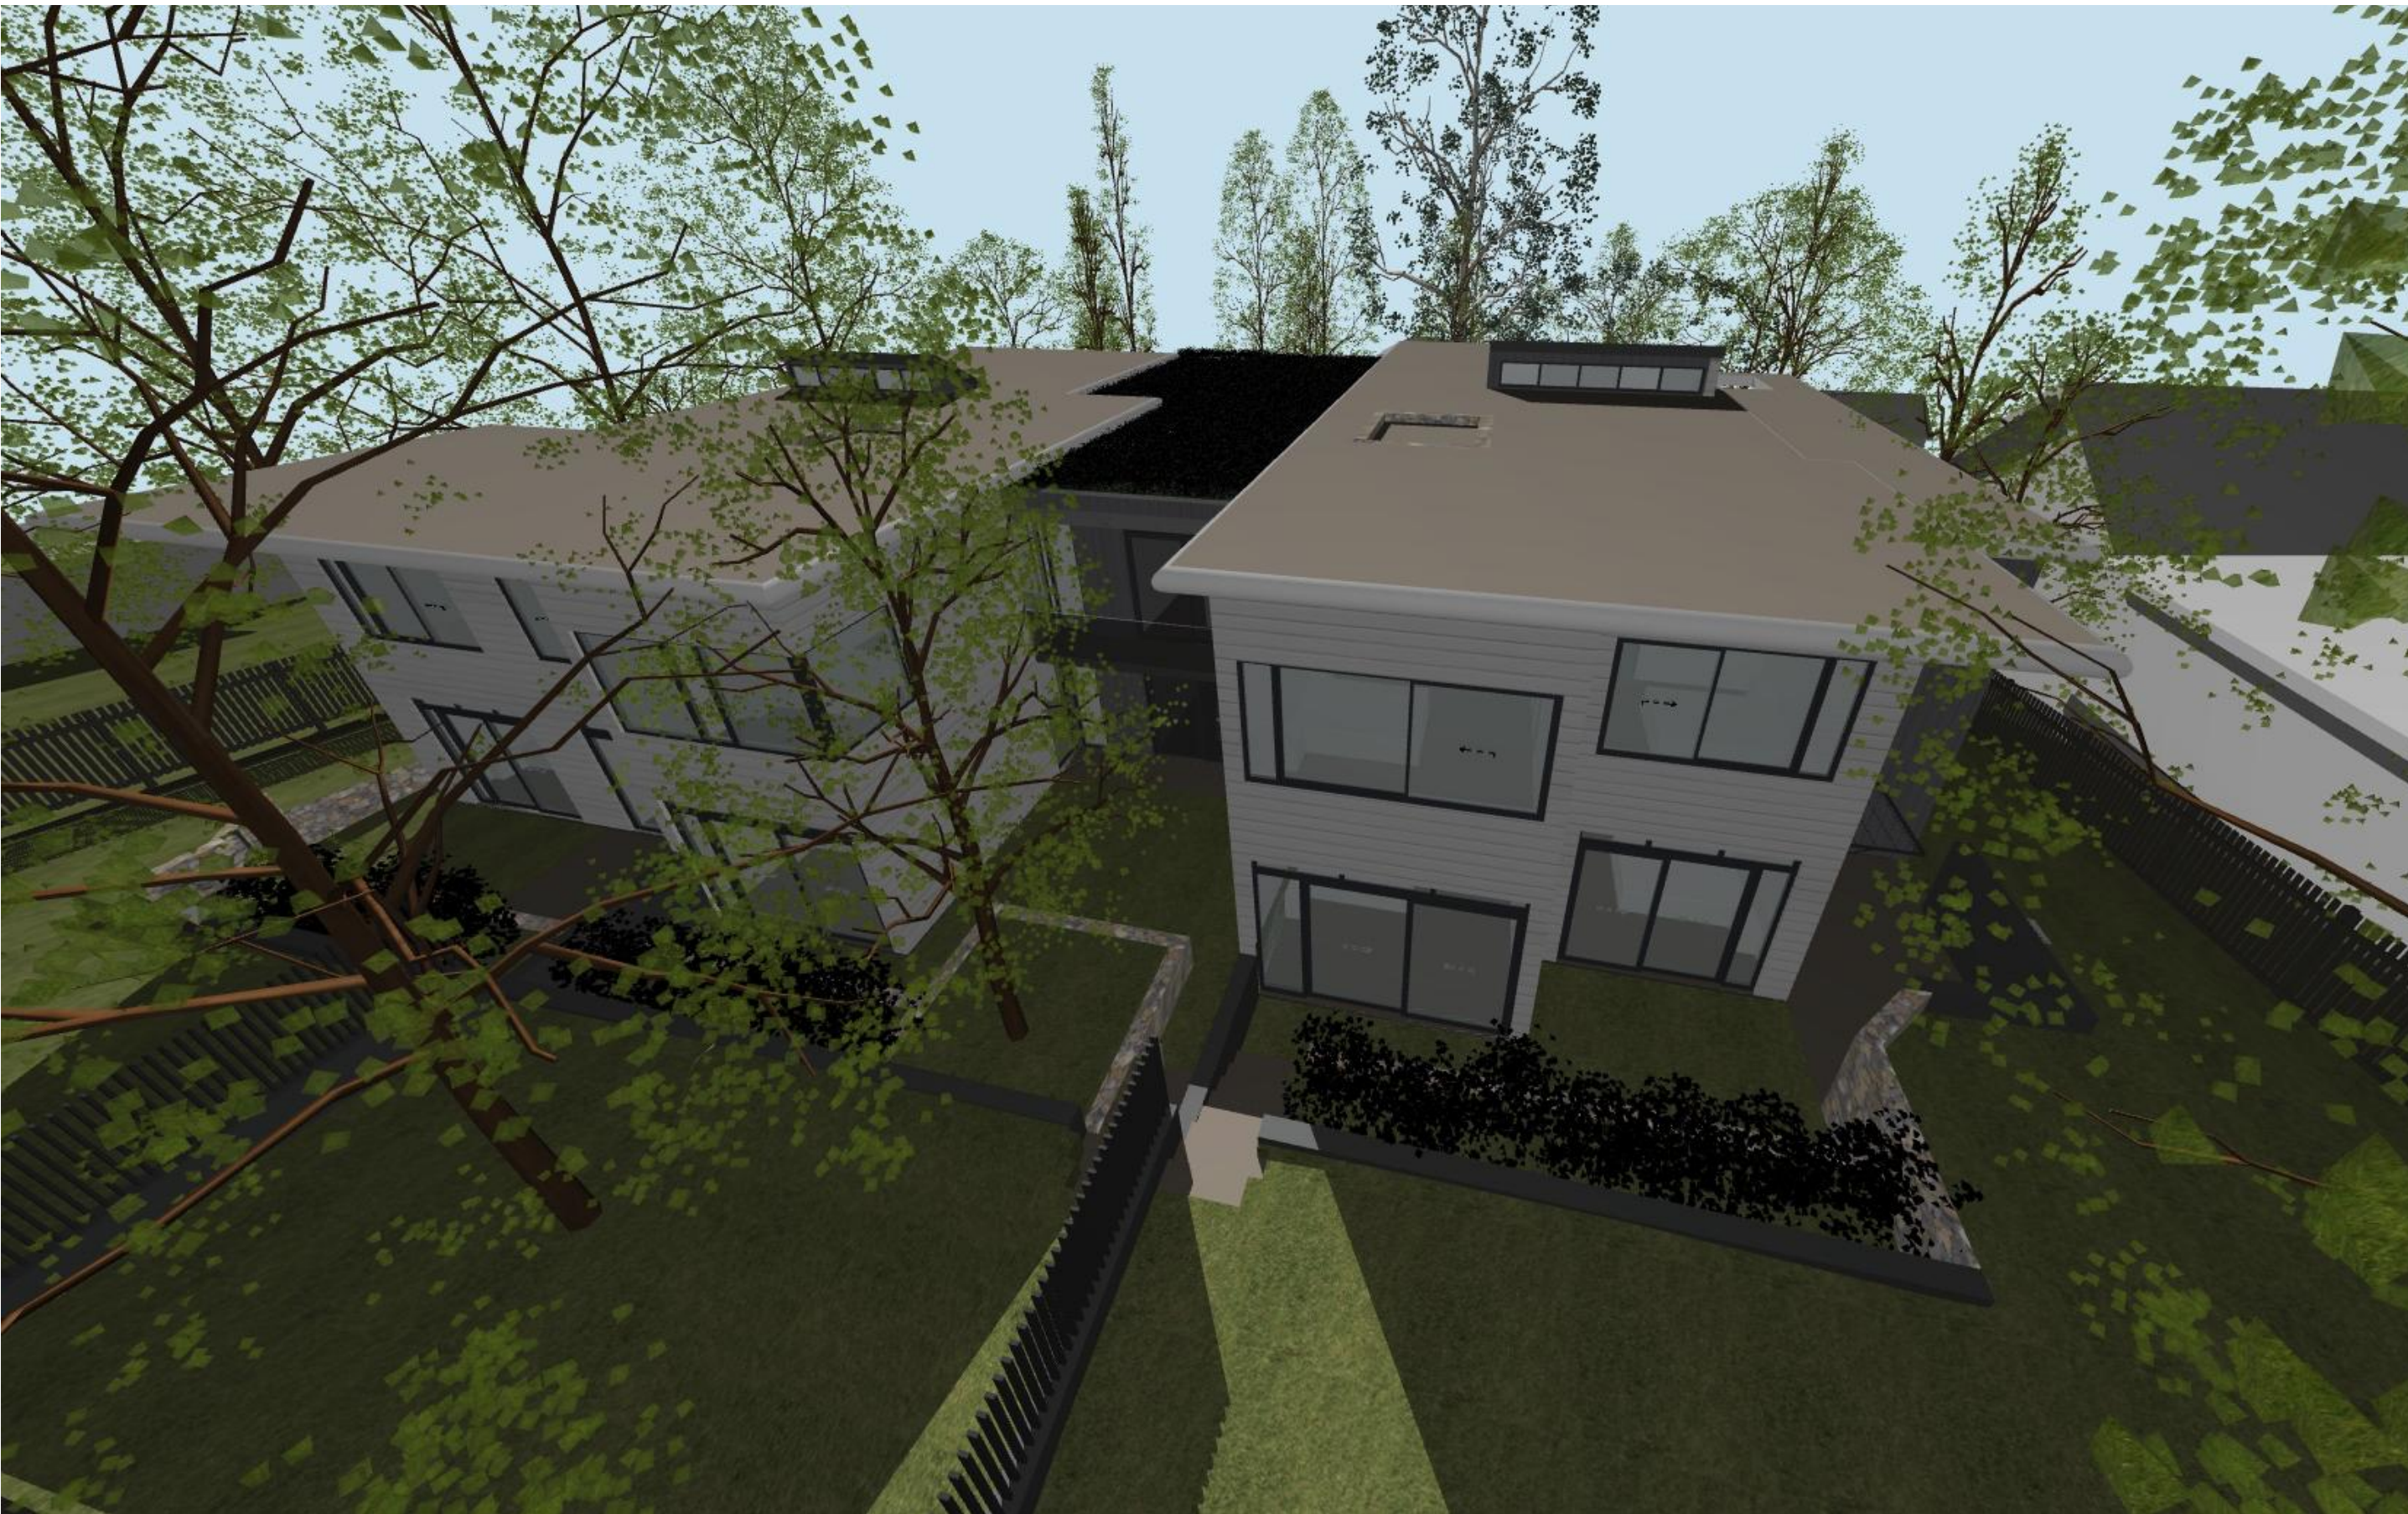

REAR BOUNDRY AERIAL VIEW

TOTAL SITE AREA: 2789 SQ.M.
TOTAL EXCAVATION AREA: 1276 SQ.M.
45.75% OF SITE AREA

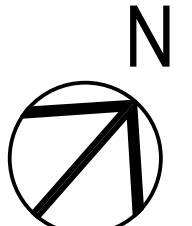



JUNE 21 9AM




JUNE 21 10AM



JUNE 21 11AM



JUNE 21 12PM

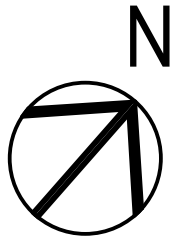



JUNE 21 1PM



JUNE 21 2PM



JUNE 21 3PM