

NOTES & REFERENCES

1. GENERAL	16. ADAPTIVE DESIGN	31. SUSTAINABLE
2. CONSTRUCTION	17. GENERAL CLADDING	32. PROJECT CLADDING
3. ROOFING	18. ROOFING	33. ROOFING
4. EXTERIOR	19. EXTERIOR	34. EXTERIOR
5. INTERIOR	20. INTERIOR	35. INTERIOR
6. LANDSCAPE	21. LANDSCAPE	36. LANDSCAPE
7. SITEWORK	22. SITEWORK	37. SITEWORK
8. MATERIALS	23. MATERIALS	38. MATERIALS
9. FINISHES	24. FINISHES	39. FINISHES
10. LIGHTING	25. LIGHTING	40. LIGHTING
11. MECHANICAL	26. MECHANICAL	41. MECHANICAL
12. ELECTRICAL	27. ELECTRICAL	42. ELECTRICAL
13. PLUMBING	28. PLUMBING	43. PLUMBING
14. SANITARY	29. SANITARY	44. SANITARY
15. FURNITURE	30. FURNITURE	45. FURNITURE

ARCHITECTURAL DRAWING REFERENCES

1. ARCHITECTURAL	16. ADAPTIVE DESIGN	31. SUSTAINABLE
2. CONSTRUCTION	17. GENERAL CLADDING	32. PROJECT CLADDING
3. ROOFING	18. ROOFING	33. ROOFING
4. EXTERIOR	19. EXTERIOR	34. EXTERIOR
5. INTERIOR	20. INTERIOR	35. INTERIOR
6. LANDSCAPE	21. LANDSCAPE	36. LANDSCAPE
7. SITEWORK	22. SITEWORK	37. SITEWORK
8. MATERIALS	23. MATERIALS	38. MATERIALS
9. FINISHES	24. FINISHES	39. FINISHES
10. LIGHTING	25. LIGHTING	40. LIGHTING
11. MECHANICAL	26. MECHANICAL	41. MECHANICAL
12. ELECTRICAL	27. ELECTRICAL	42. ELECTRICAL
13. PLUMBING	28. PLUMBING	43. PLUMBING
14. SANITARY	29. SANITARY	44. SANITARY
15. FURNITURE	30. FURNITURE	45. FURNITURE

TYPICAL TAG LEGEND

1. ARCHITECTURAL	16. ADAPTIVE DESIGN	31. SUSTAINABLE
2. CONSTRUCTION	17. GENERAL CLADDING	32. PROJECT CLADDING
3. ROOFING	18. ROOFING	33. ROOFING
4. EXTERIOR	19. EXTERIOR	34. EXTERIOR
5. INTERIOR	20. INTERIOR	35. INTERIOR
6. LANDSCAPE	21. LANDSCAPE	36. LANDSCAPE
7. SITEWORK	22. SITEWORK	37. SITEWORK
8. MATERIALS	23. MATERIALS	38. MATERIALS
9. FINISHES	24. FINISHES	39. FINISHES
10. LIGHTING	25. LIGHTING	40. LIGHTING
11. MECHANICAL	26. MECHANICAL	41. MECHANICAL
12. ELECTRICAL	27. ELECTRICAL	42. ELECTRICAL
13. PLUMBING	28. PLUMBING	43. PLUMBING
14. SANITARY	29. SANITARY	44. SANITARY
15. FURNITURE	30. FURNITURE	45. FURNITURE

DIMENSIONS


1. ARCHITECTURAL	16. ADAPTIVE DESIGN	31. SUSTAINABLE
2. CONSTRUCTION	17. GENERAL CLADDING	32. PROJECT CLADDING
3. ROOFING	18. ROOFING	33. ROOFING
4. EXTERIOR	19. EXTERIOR	34. EXTERIOR
5. INTERIOR	20. INTERIOR	35. INTERIOR
6. LANDSCAPE	21. LANDSCAPE	36. LANDSCAPE
7. SITEWORK	22. SITEWORK	37. SITEWORK
8. MATERIALS	23. MATERIALS	38. MATERIALS
9. FINISHES	24. FINISHES	39. FINISHES
10. LIGHTING	25. LIGHTING	40. LIGHTING
11. MECHANICAL	26. MECHANICAL	41. MECHANICAL
12. ELECTRICAL	27. ELECTRICAL	42. ELECTRICAL
13. PLUMBING	28. PLUMBING	43. PLUMBING
14. SANITARY	29. SANITARY	44. SANITARY
15. FURNITURE	30. FURNITURE	45. FURNITURE

FOR CONSTRUCTION


1. ARCHITECTURAL	16. ADAPTIVE DESIGN	31. SUSTAINABLE
2. CONSTRUCTION	17. GENERAL CLADDING	32. PROJECT CLADDING
3. ROOFING	18. ROOFING	33. ROOFING
4. EXTERIOR	19. EXTERIOR	34. EXTERIOR
5. INTERIOR	20. INTERIOR	35. INTERIOR
6. LANDSCAPE	21. LANDSCAPE	36. LANDSCAPE
7. SITEWORK	22. SITEWORK	37. SITEWORK
8. MATERIALS	23. MATERIALS	38. MATERIALS
9. FINISHES	24. FINISHES	39. FINISHES
10. LIGHTING	25. LIGHTING	40. LIGHTING
11. MECHANICAL	26. MECHANICAL	41. MECHANICAL
12. ELECTRICAL	27. ELECTRICAL	42. ELECTRICAL
13. PLUMBING	28. PLUMBING	43. PLUMBING
14. SANITARY	29. SANITARY	44. SANITARY
15. FURNITURE	30. FURNITURE	45. FURNITURE

TO BE PRINTED IN COLOUR ONLY


3 COCO NOIR BRIDGE REFLECTED CEILING PLAN 1 : 50

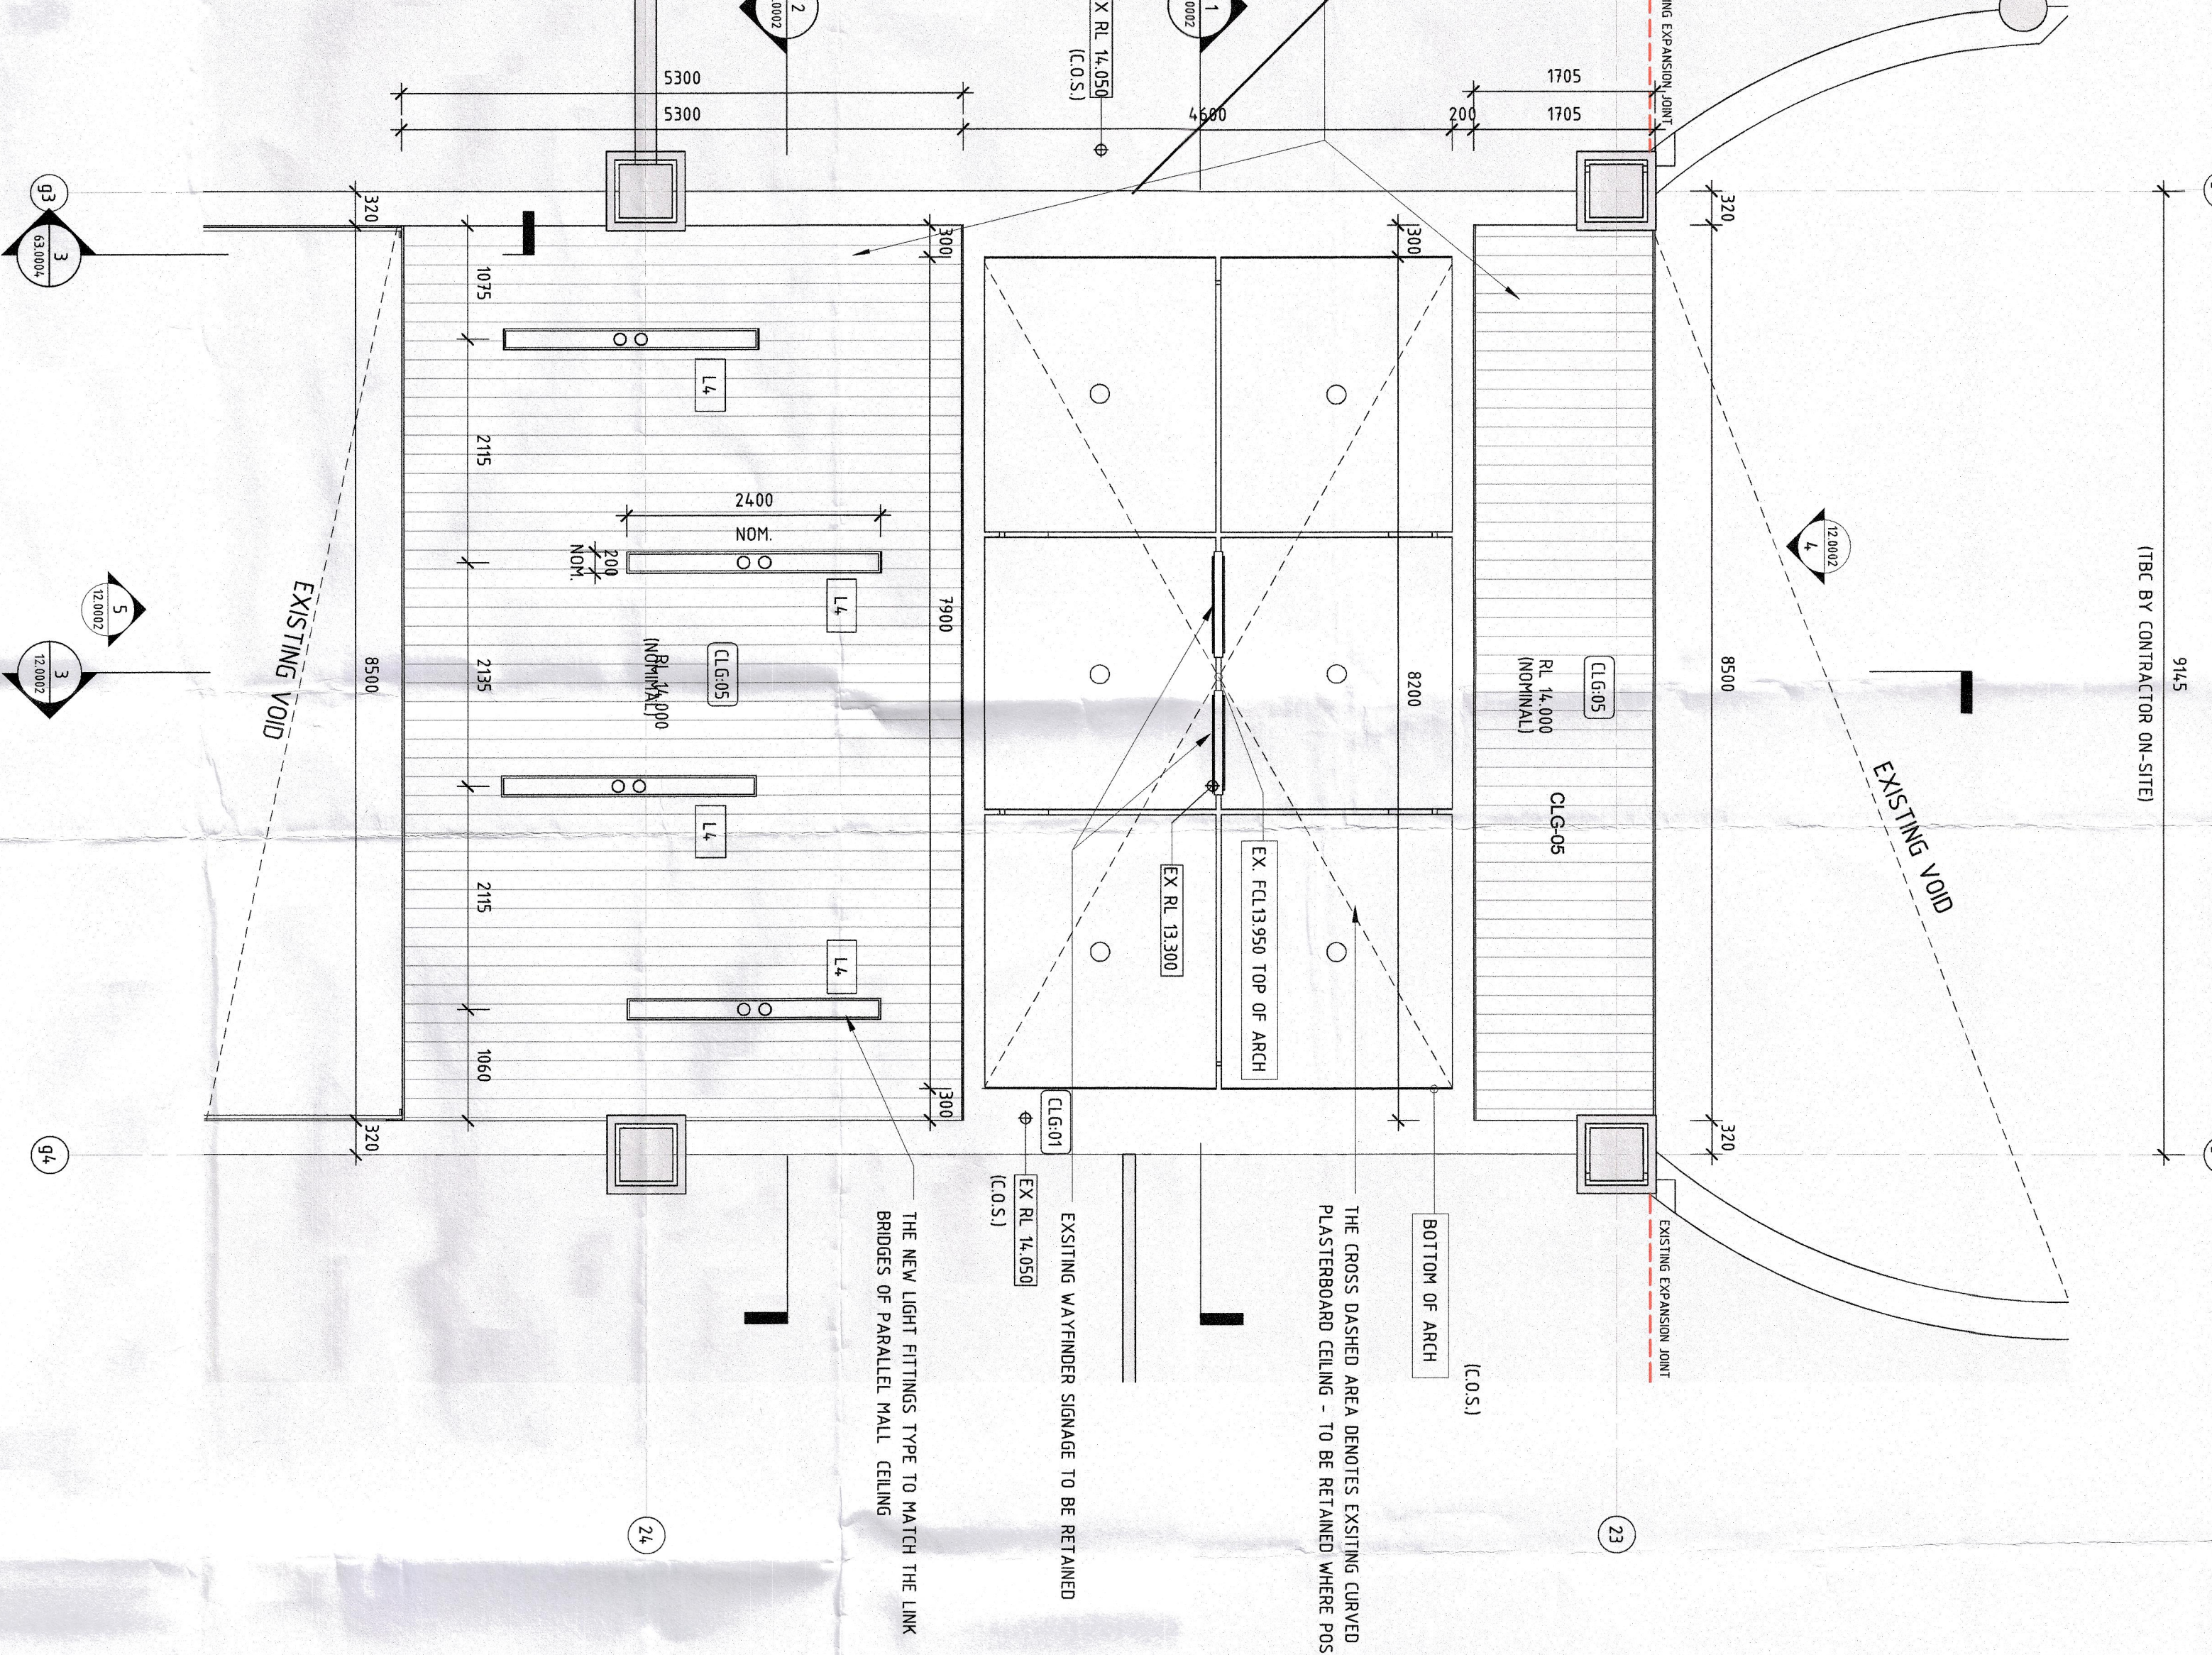


2 COCO NOIR BRIDGE FLOOR PLAN LEVEL 1 1 : 50

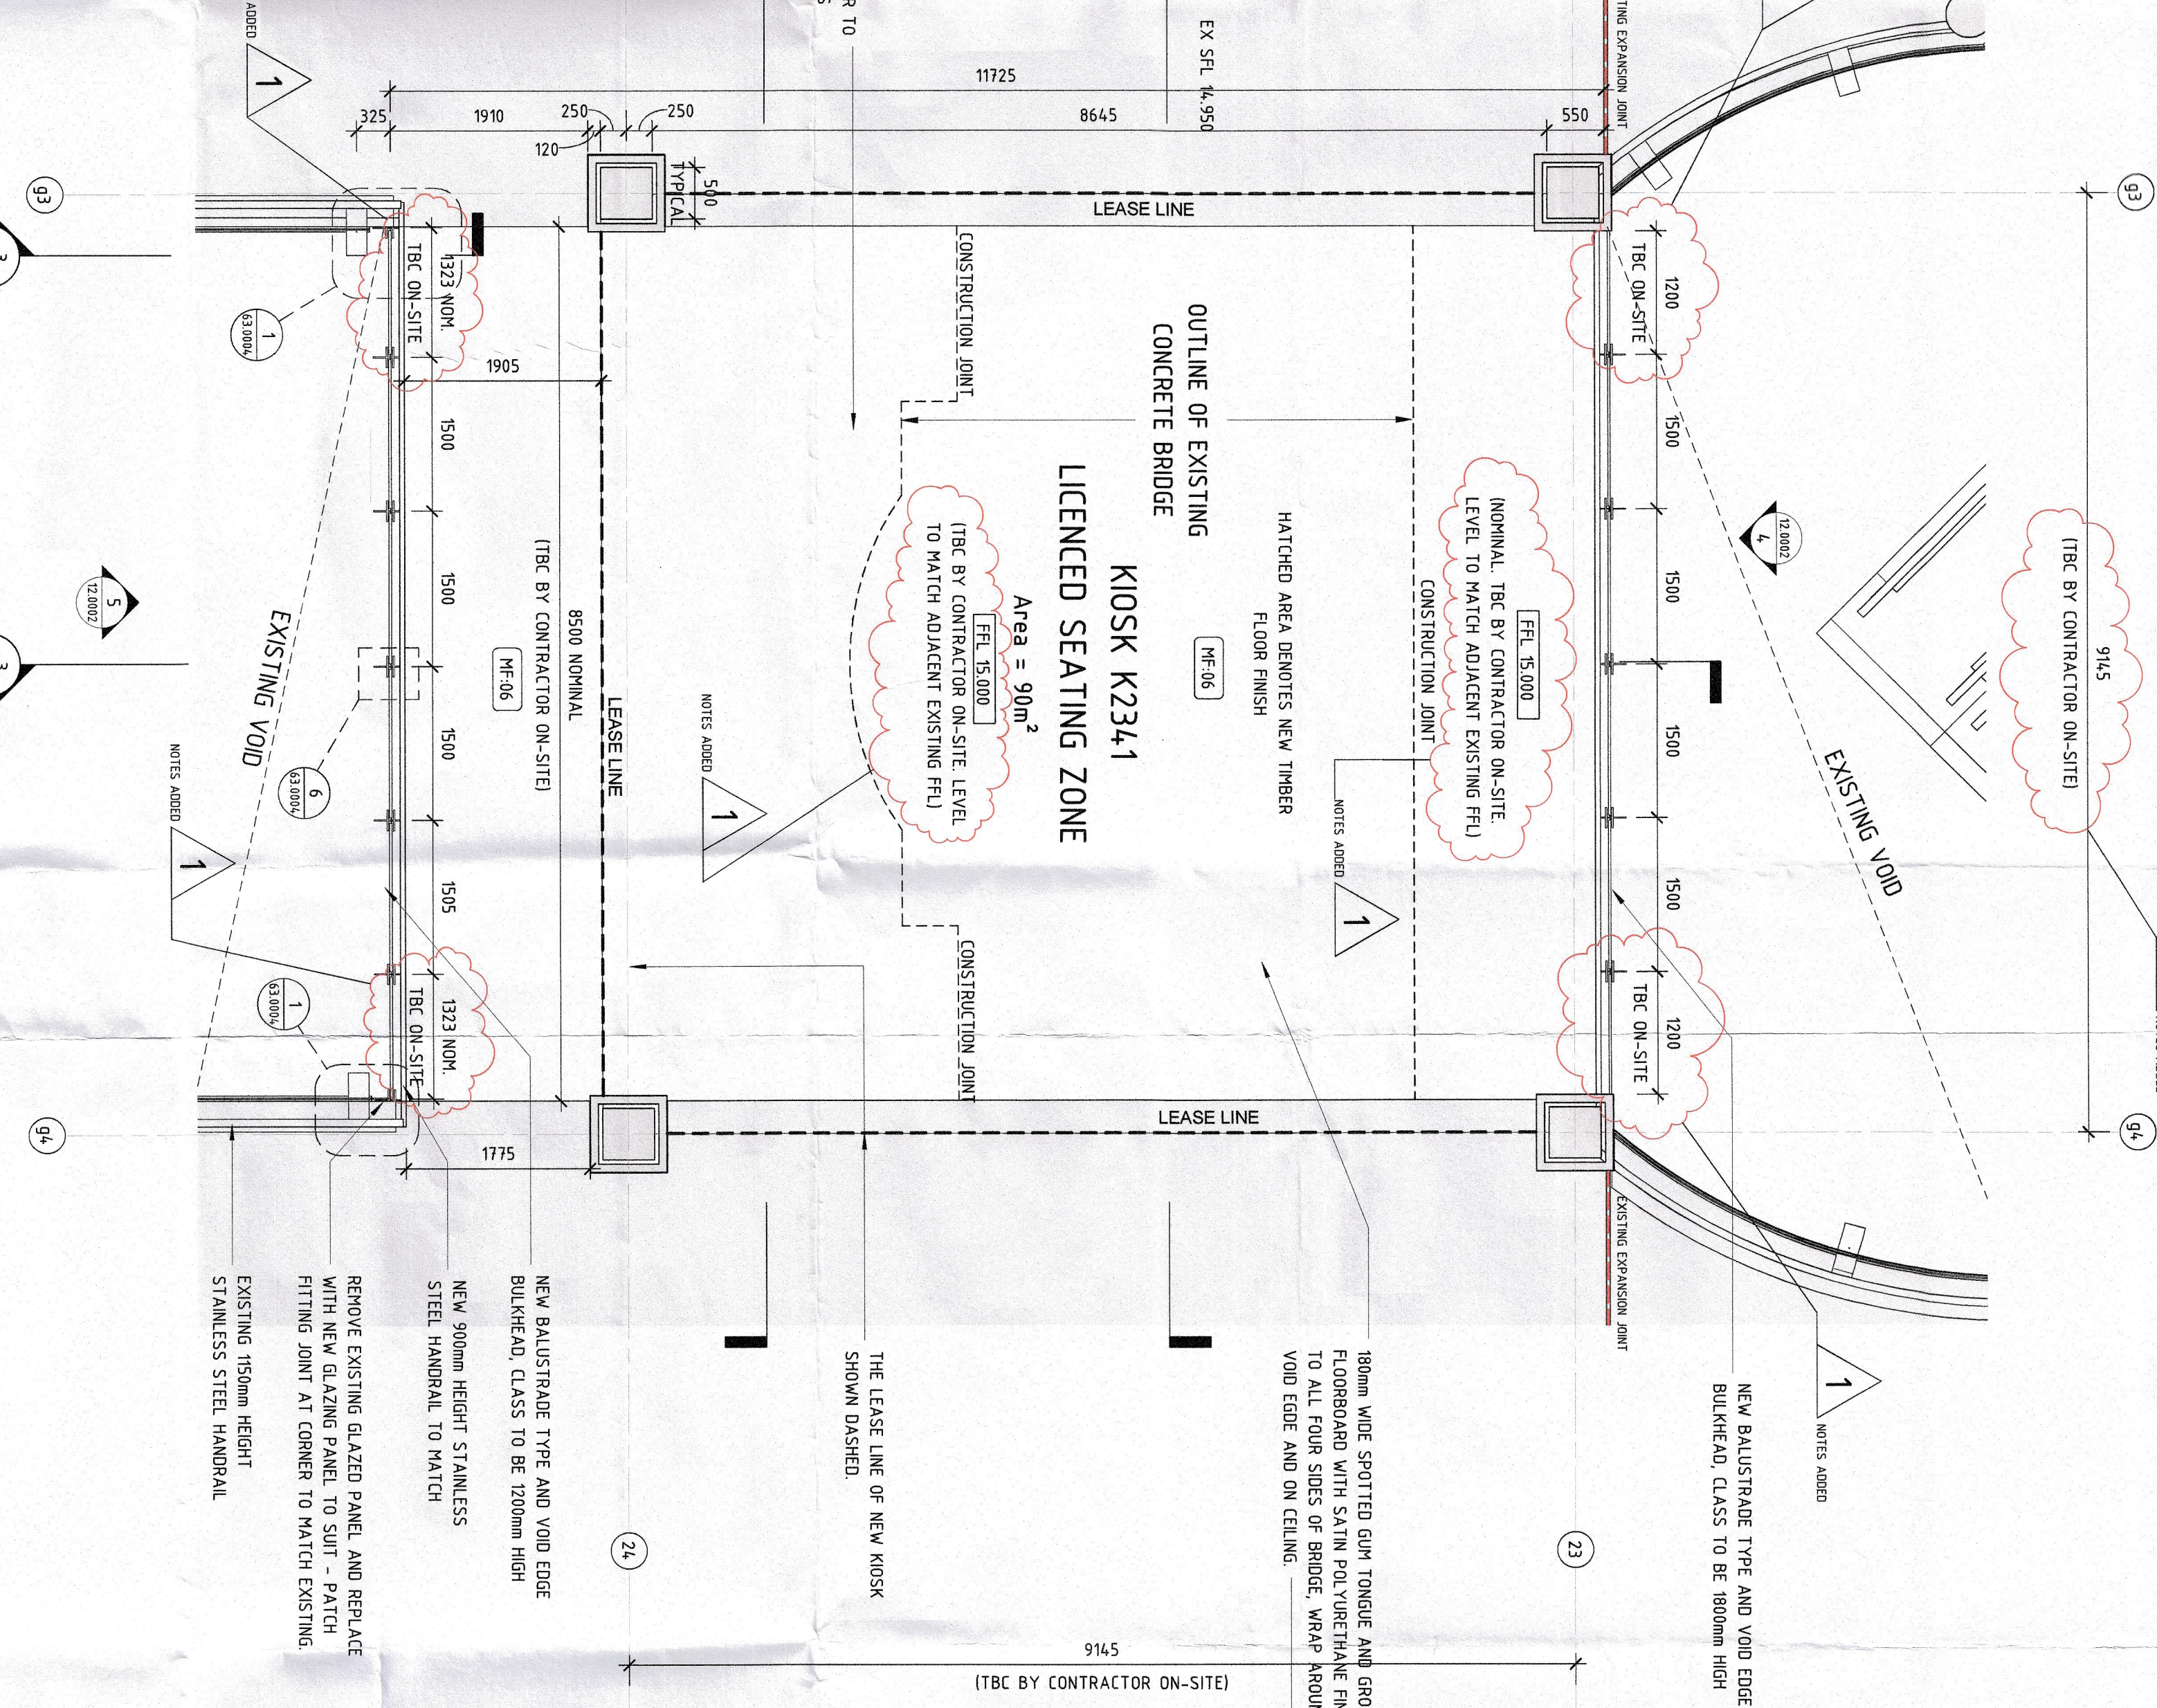


1 COCO NOIR BRIDGE DEMOLITION PLAN LEVEL 1 1 : 50

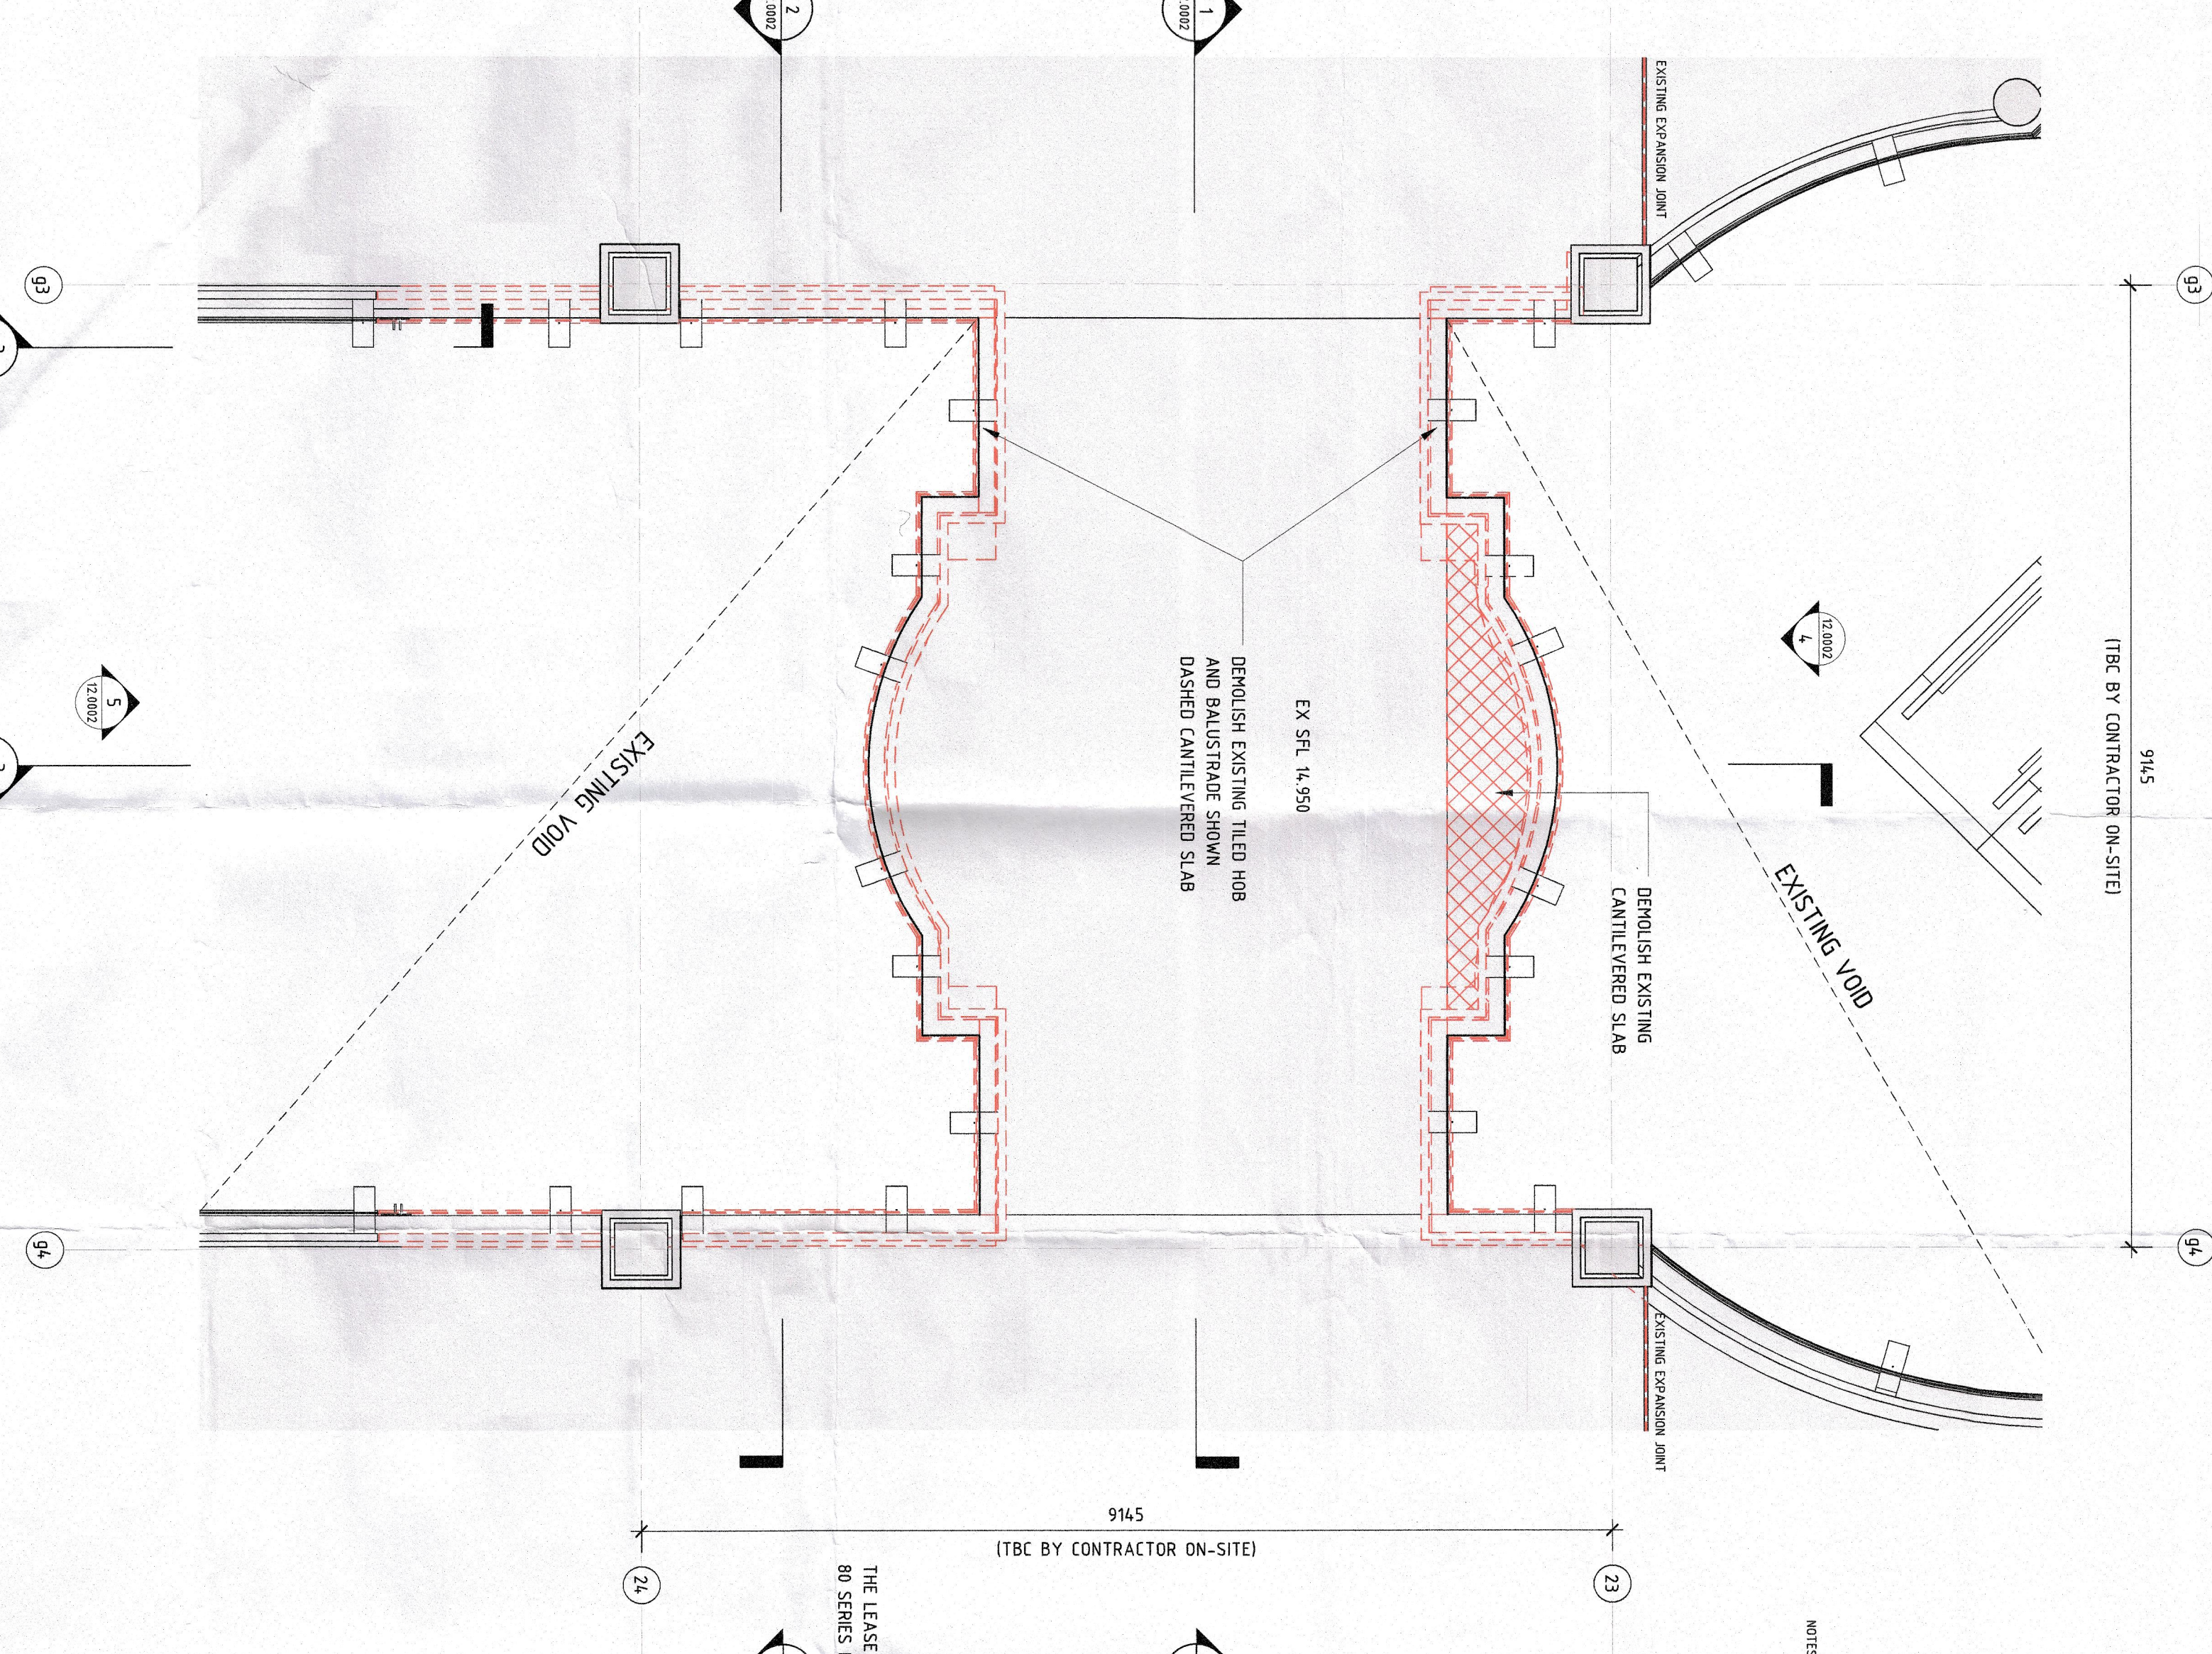


6 REFLECTED CEILING 3D VIEW

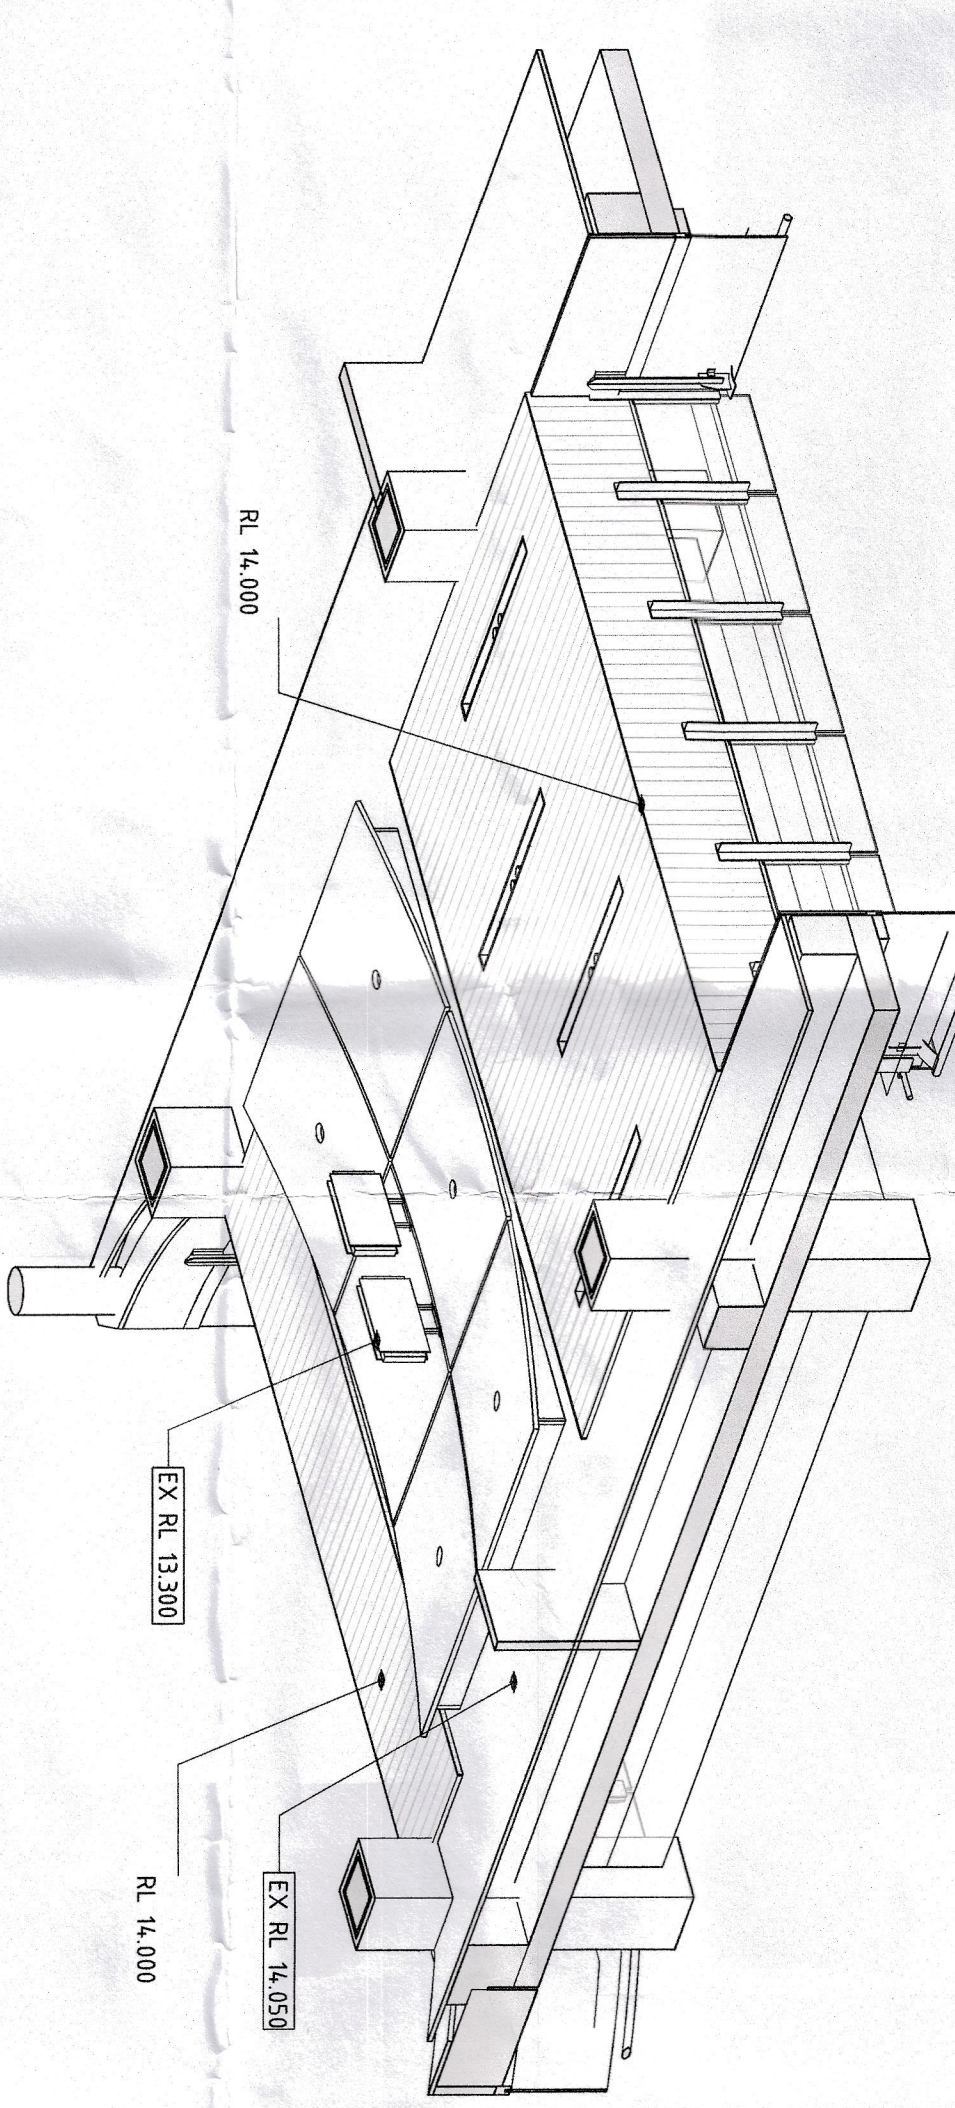

5 BRIDGE EXTENSION 3D VIEW

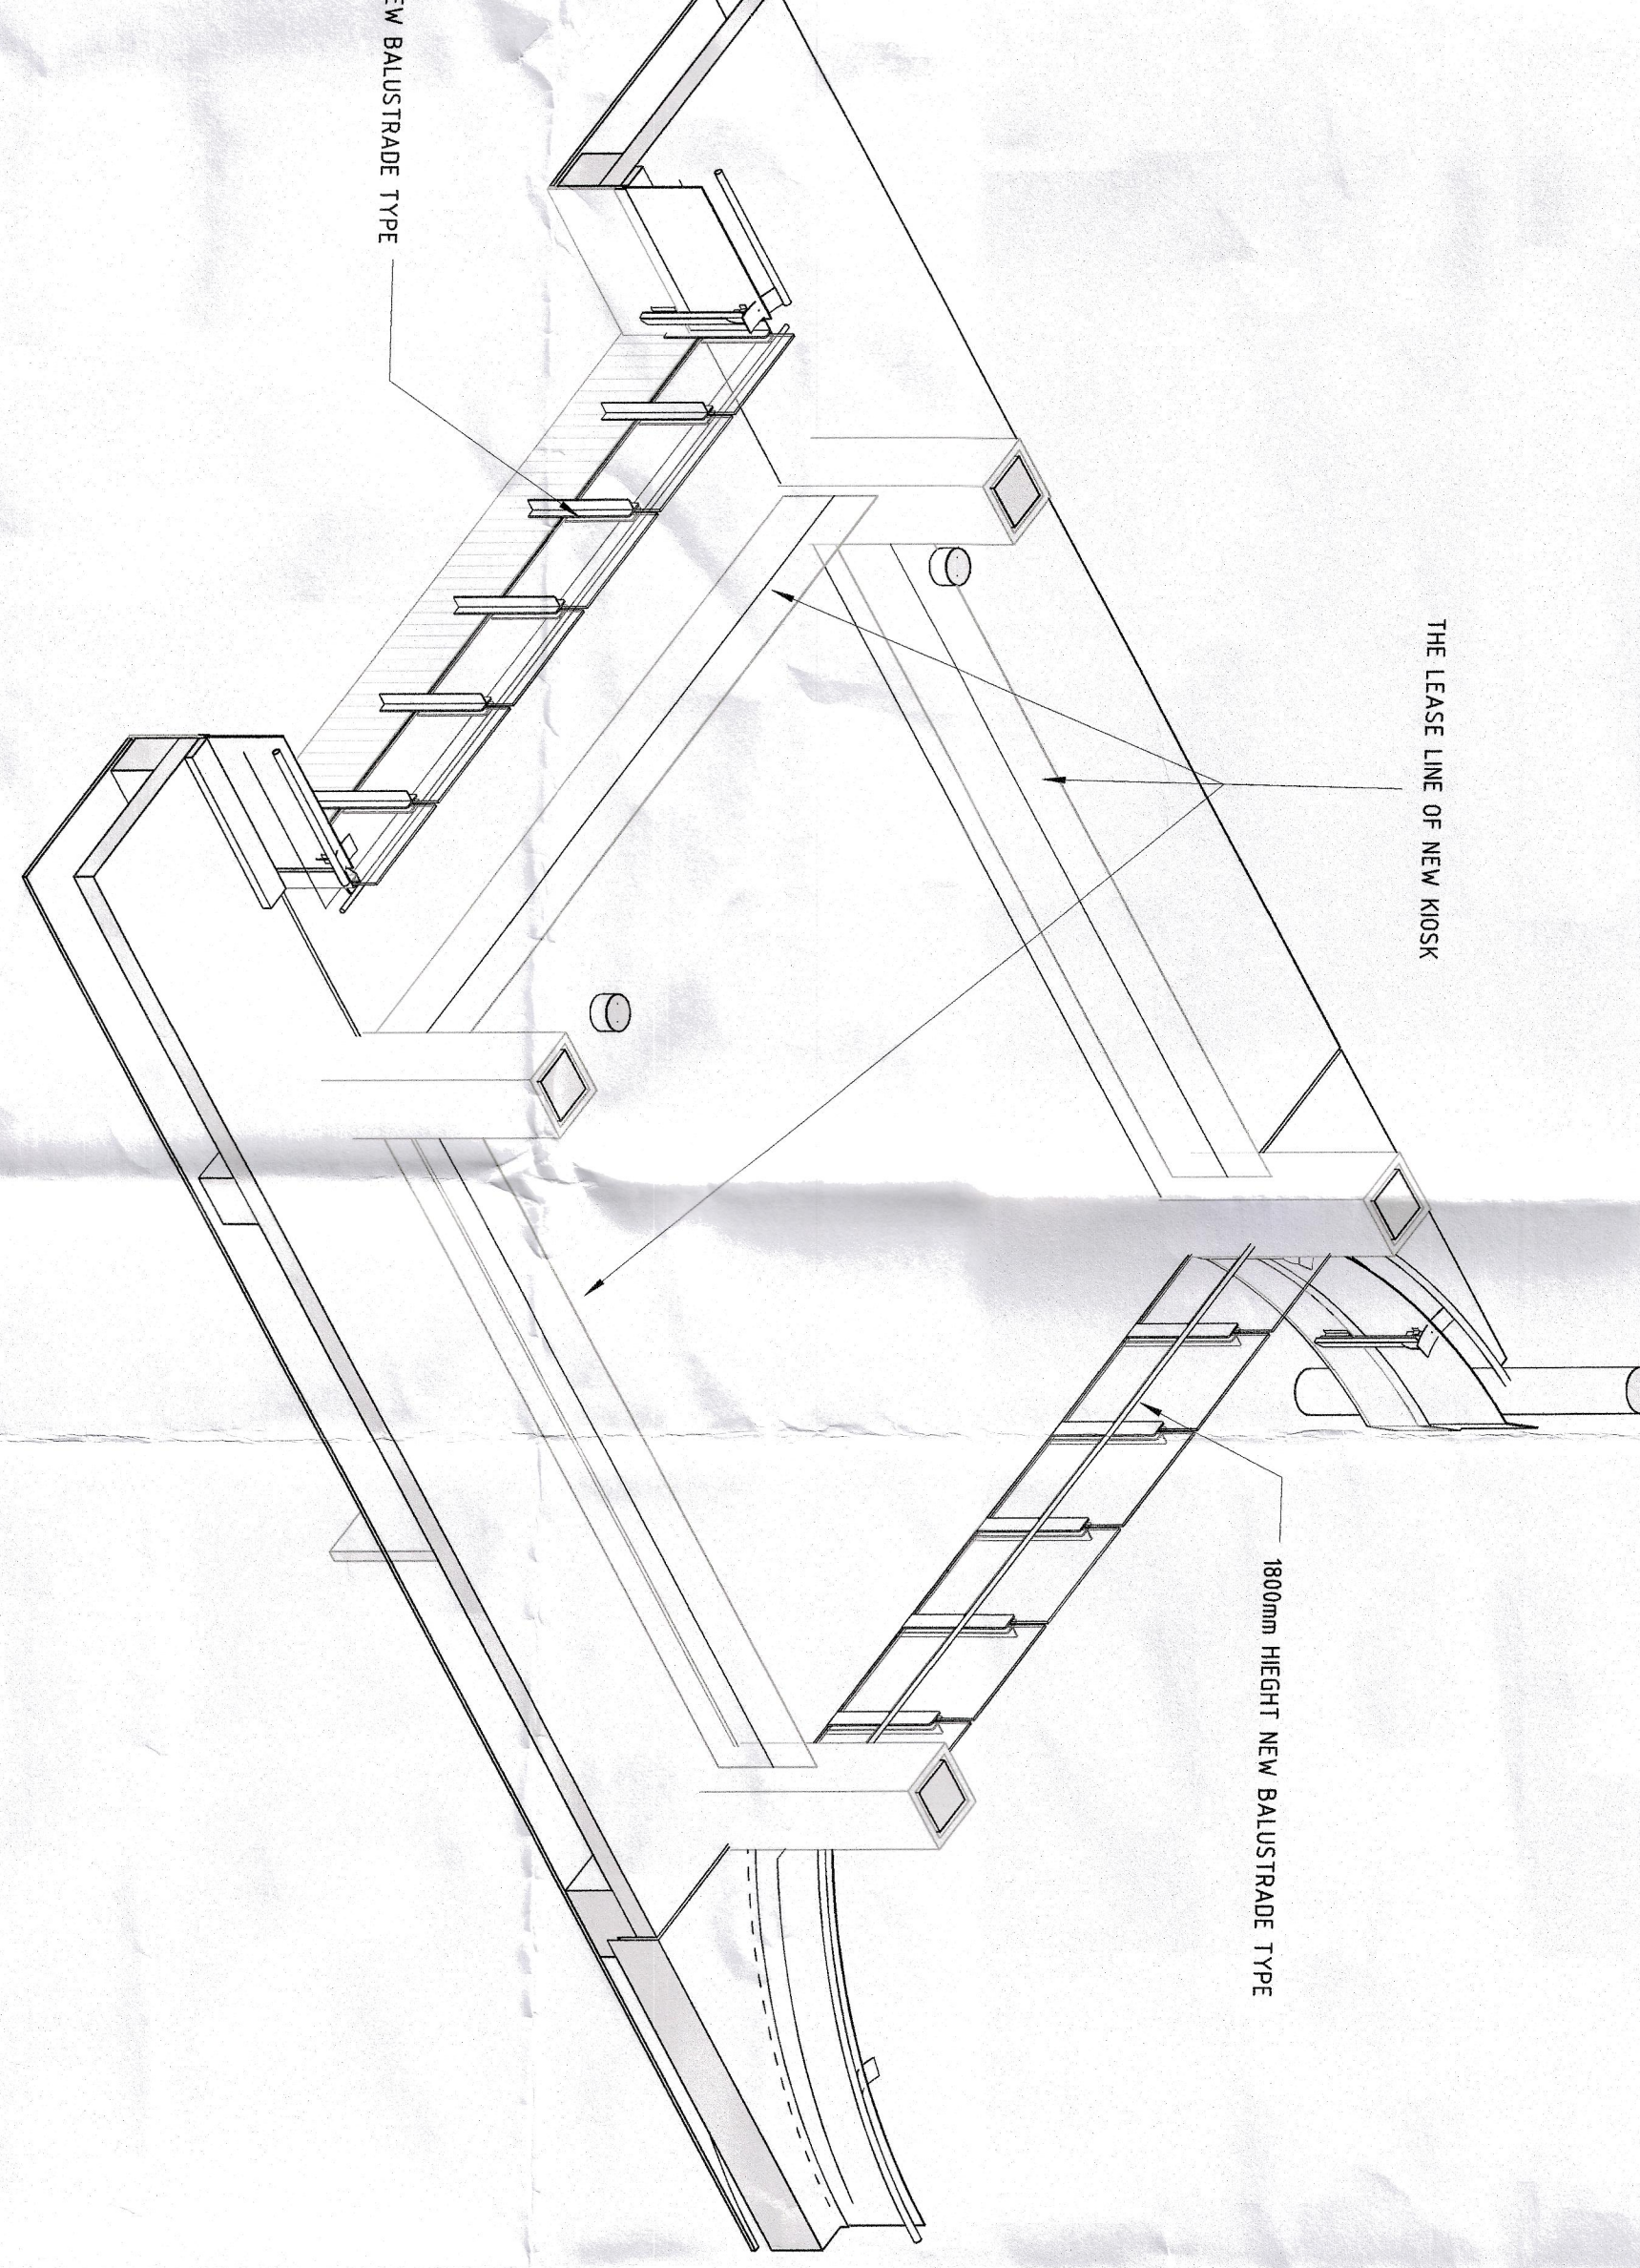

4 EXISTING AND DEMOLISH 3D VIEW

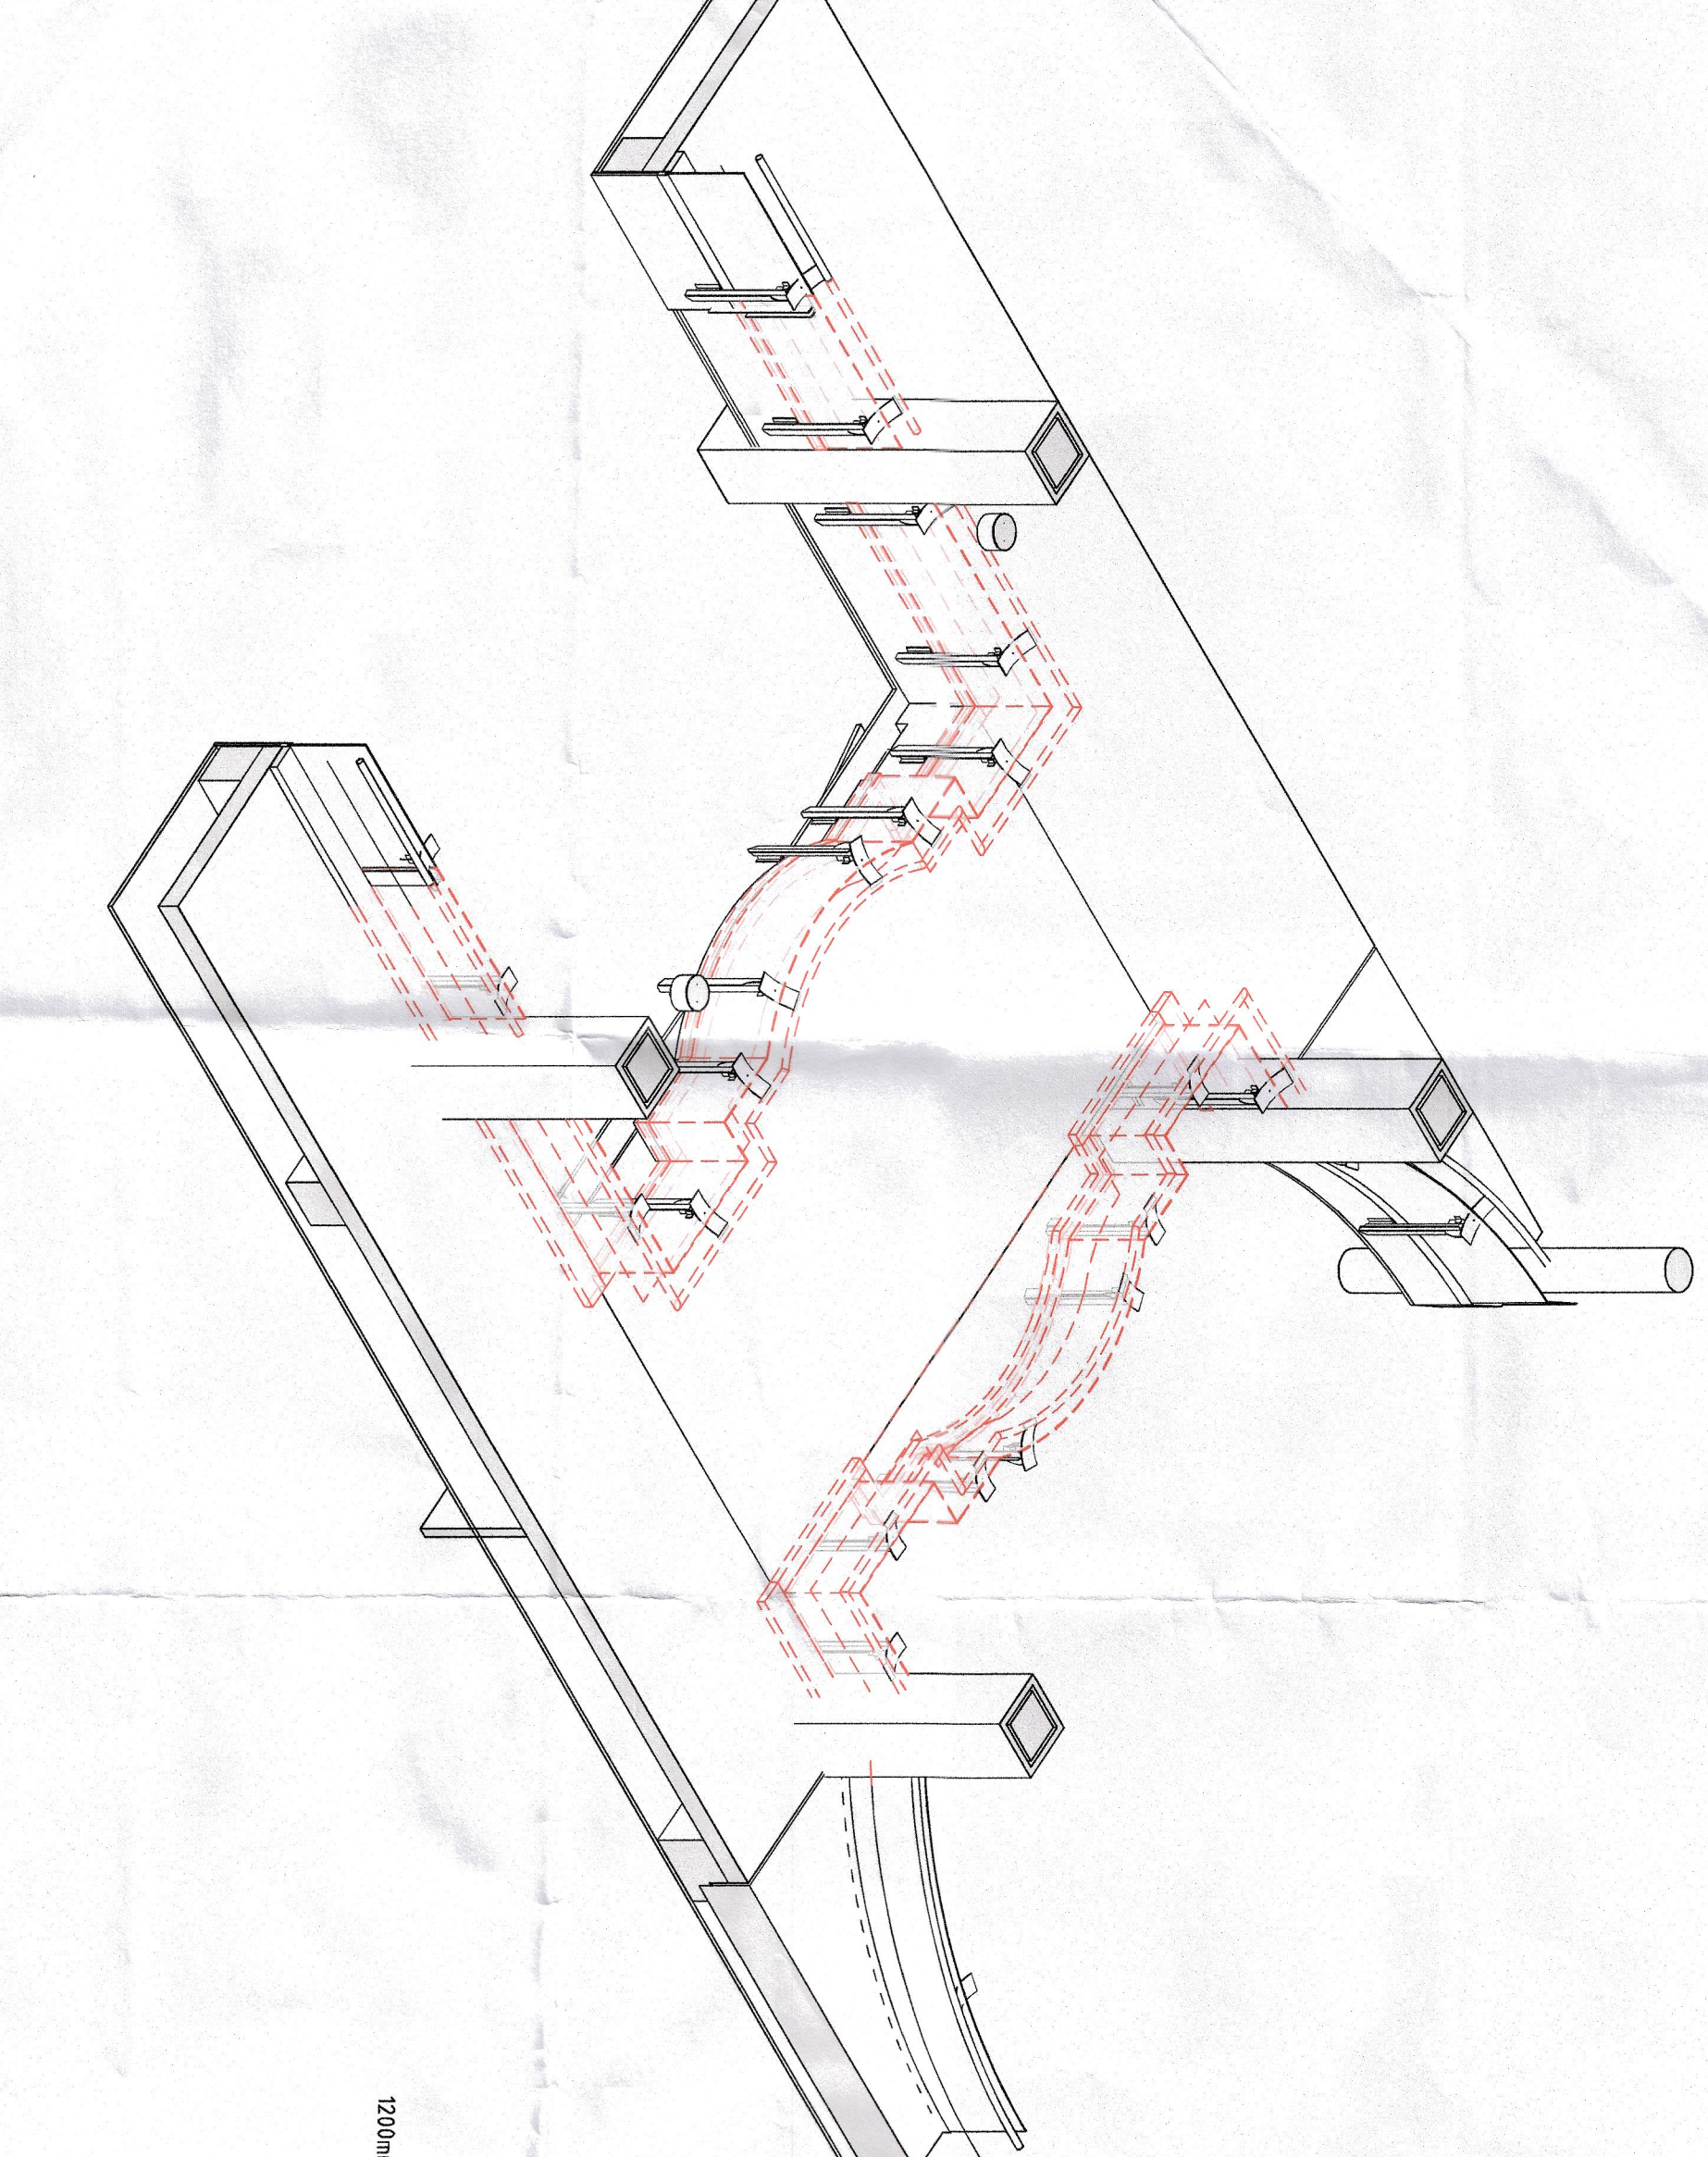

THIS PLAN TO BE READ IN CONJUNCTION WITH MOD2015/0036 WARRINGAH COUNCIL

FOR CONSTRUCTION

WARRINGAH MALL

Scenic Group and Construction Pty Limited
150 WARRINGAH ROAD, WARRINGAH NSW 2267
Phone (02) 8588 1000 Fax (02) 8588 8500
GPO Box 1000 WARRINGAH NSW 2267

SCENTRE GROUP

150 WARRINGAH ROAD, WARRINGAH NSW 2267
Phone (02) 92727200

AMP CAPITAL

Level 16, 50 Bridge Road, Sydney NSW 2000
Phone (02) 92727200

BRIDGE EXTENSION PLANS, ELEVATIONS SECTIONS & DETAILS

Scale: 1:50
Drawing No: 12.0001
Revision: 1

