


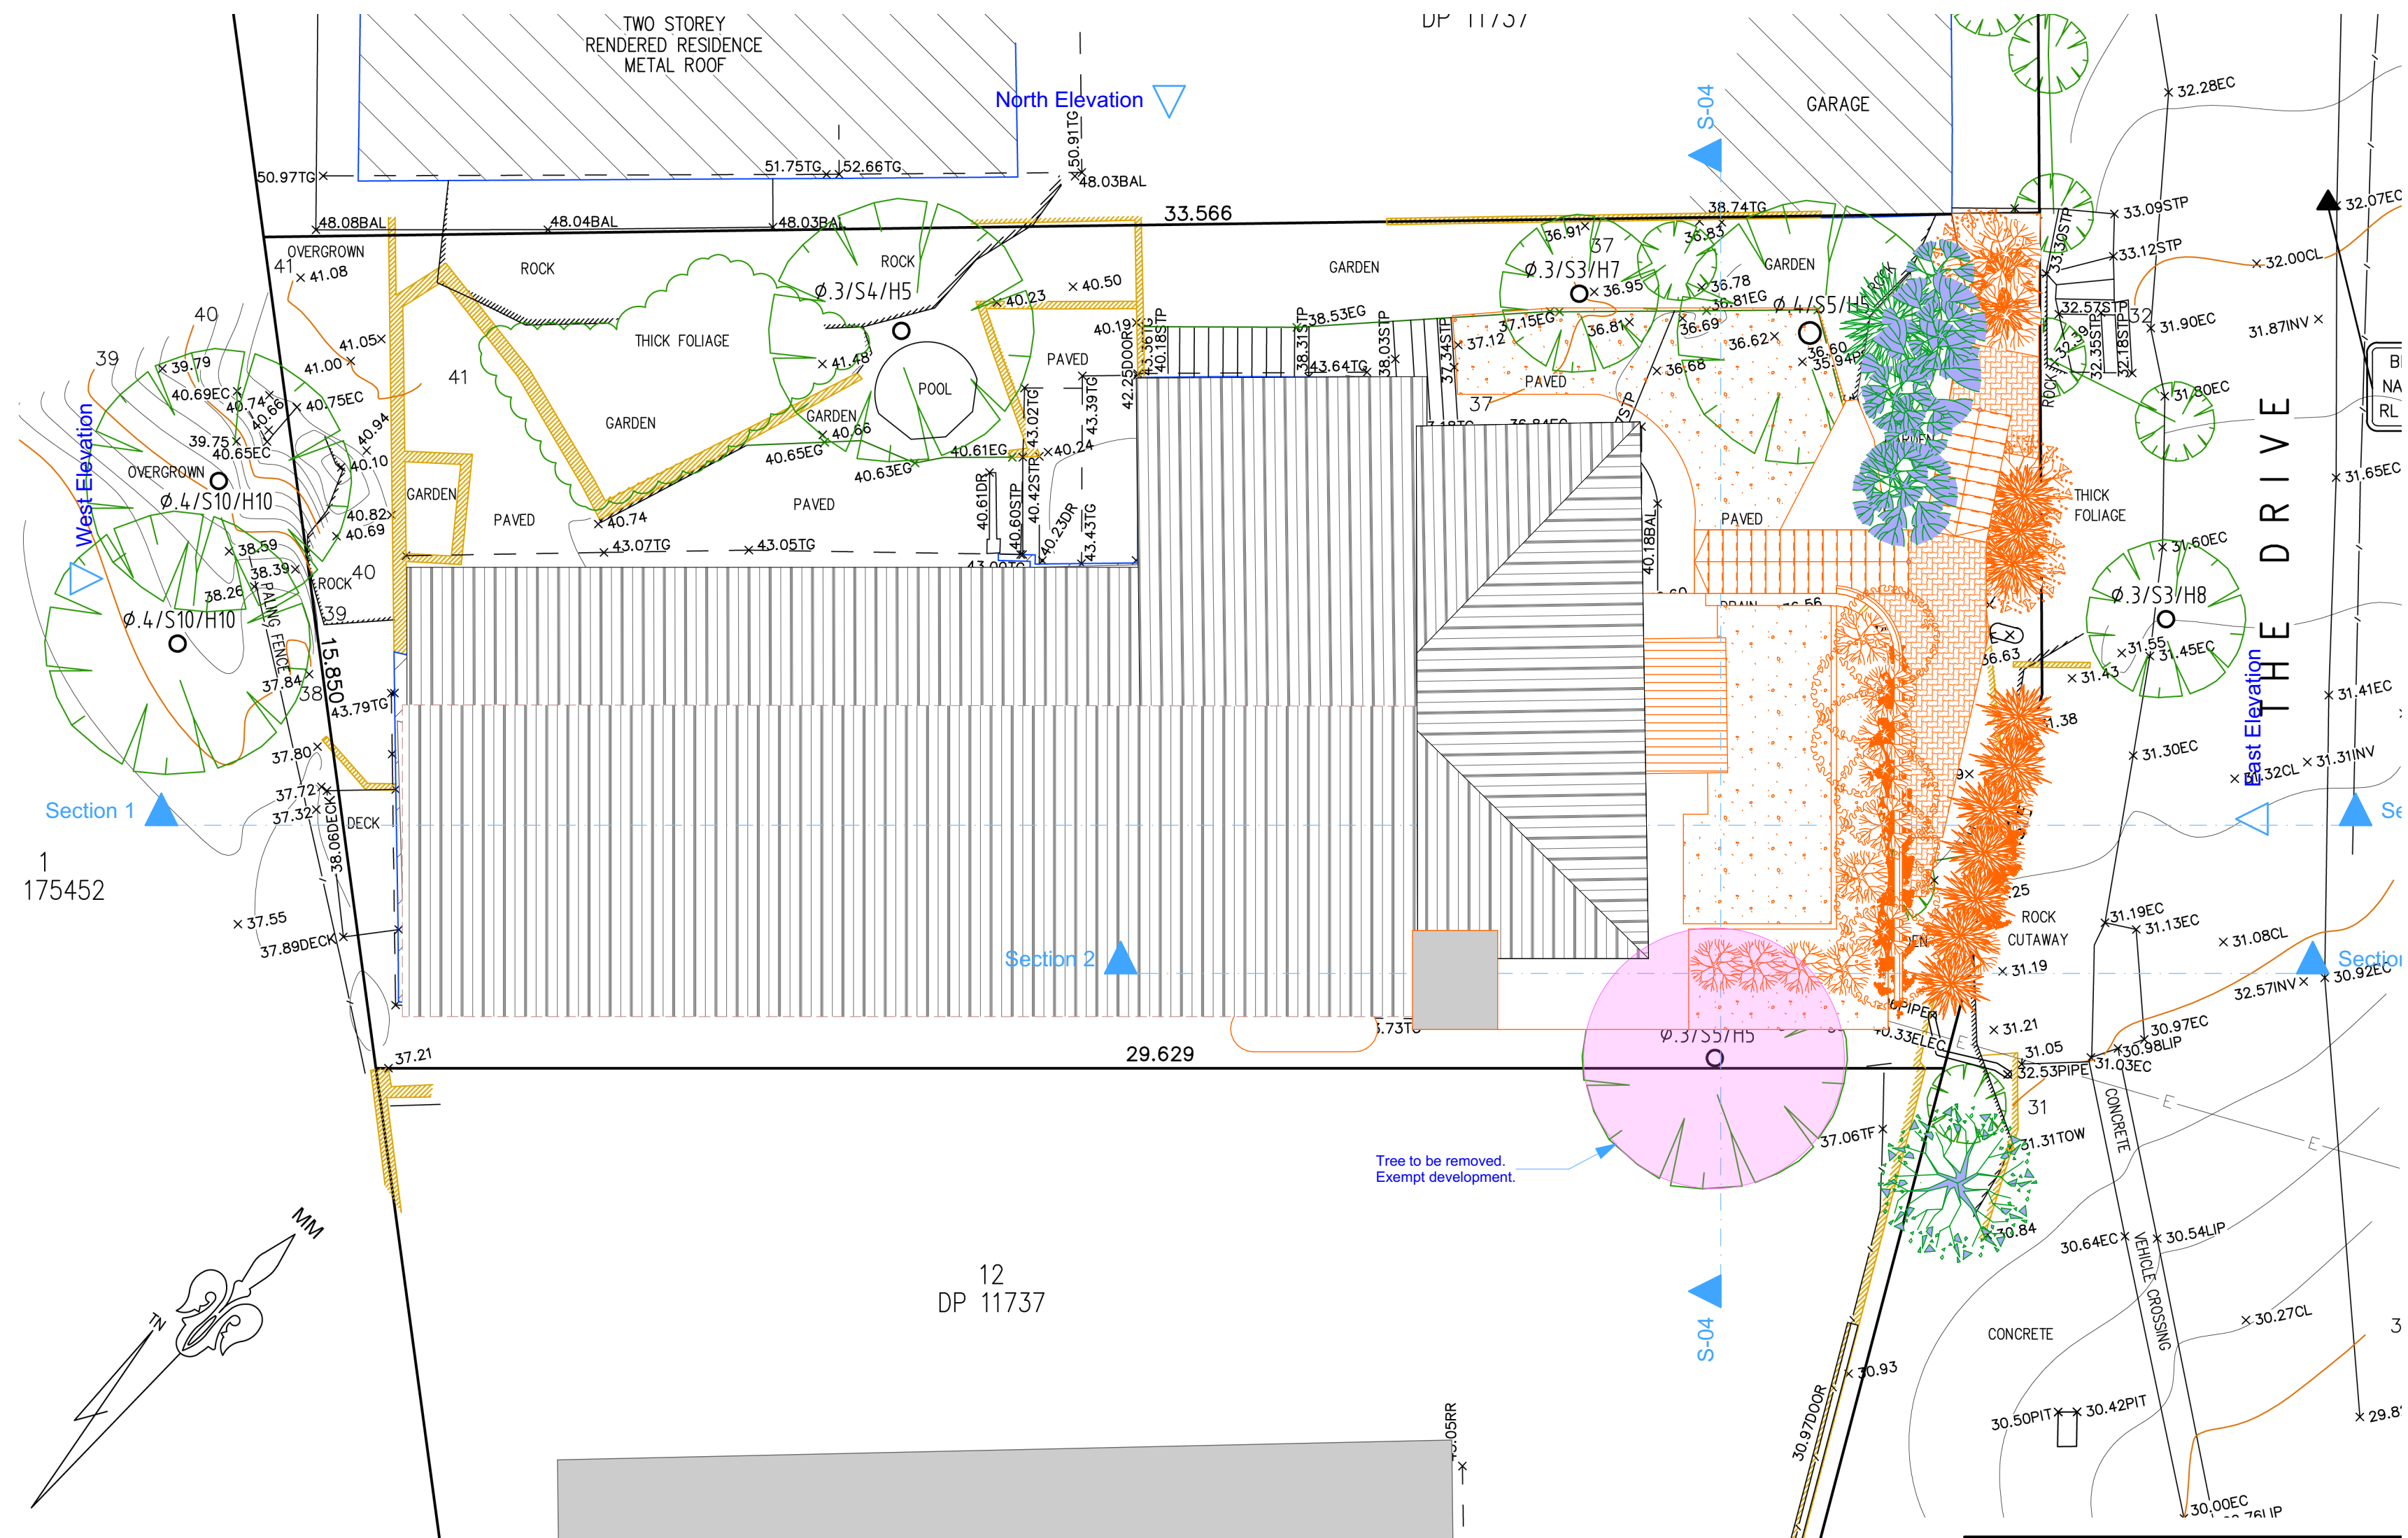


Revision History			
RevID	ChID	Change Name	Date

Company Title

jaclyn smith architectural
d e s i g n

ABN 678 4938 8455
21 La Perouse Street, Fairlight NSW 2094
ph: 0421 208 998
e: jaclyn_e_zoetta@hotmail.com
web: www.jaclynsmith.weebly.com

THE DRIVE	
26 The Drive FRESHWATER NSW 2096	
Drawing Name	Site Plan
Drawing Status	For DA Approval
Modified by JS	Date Jan 2023
Checked by JS	Date Jan 2023
Drawing Scale	1:100 @A2
Layout ID DA_001	Revision

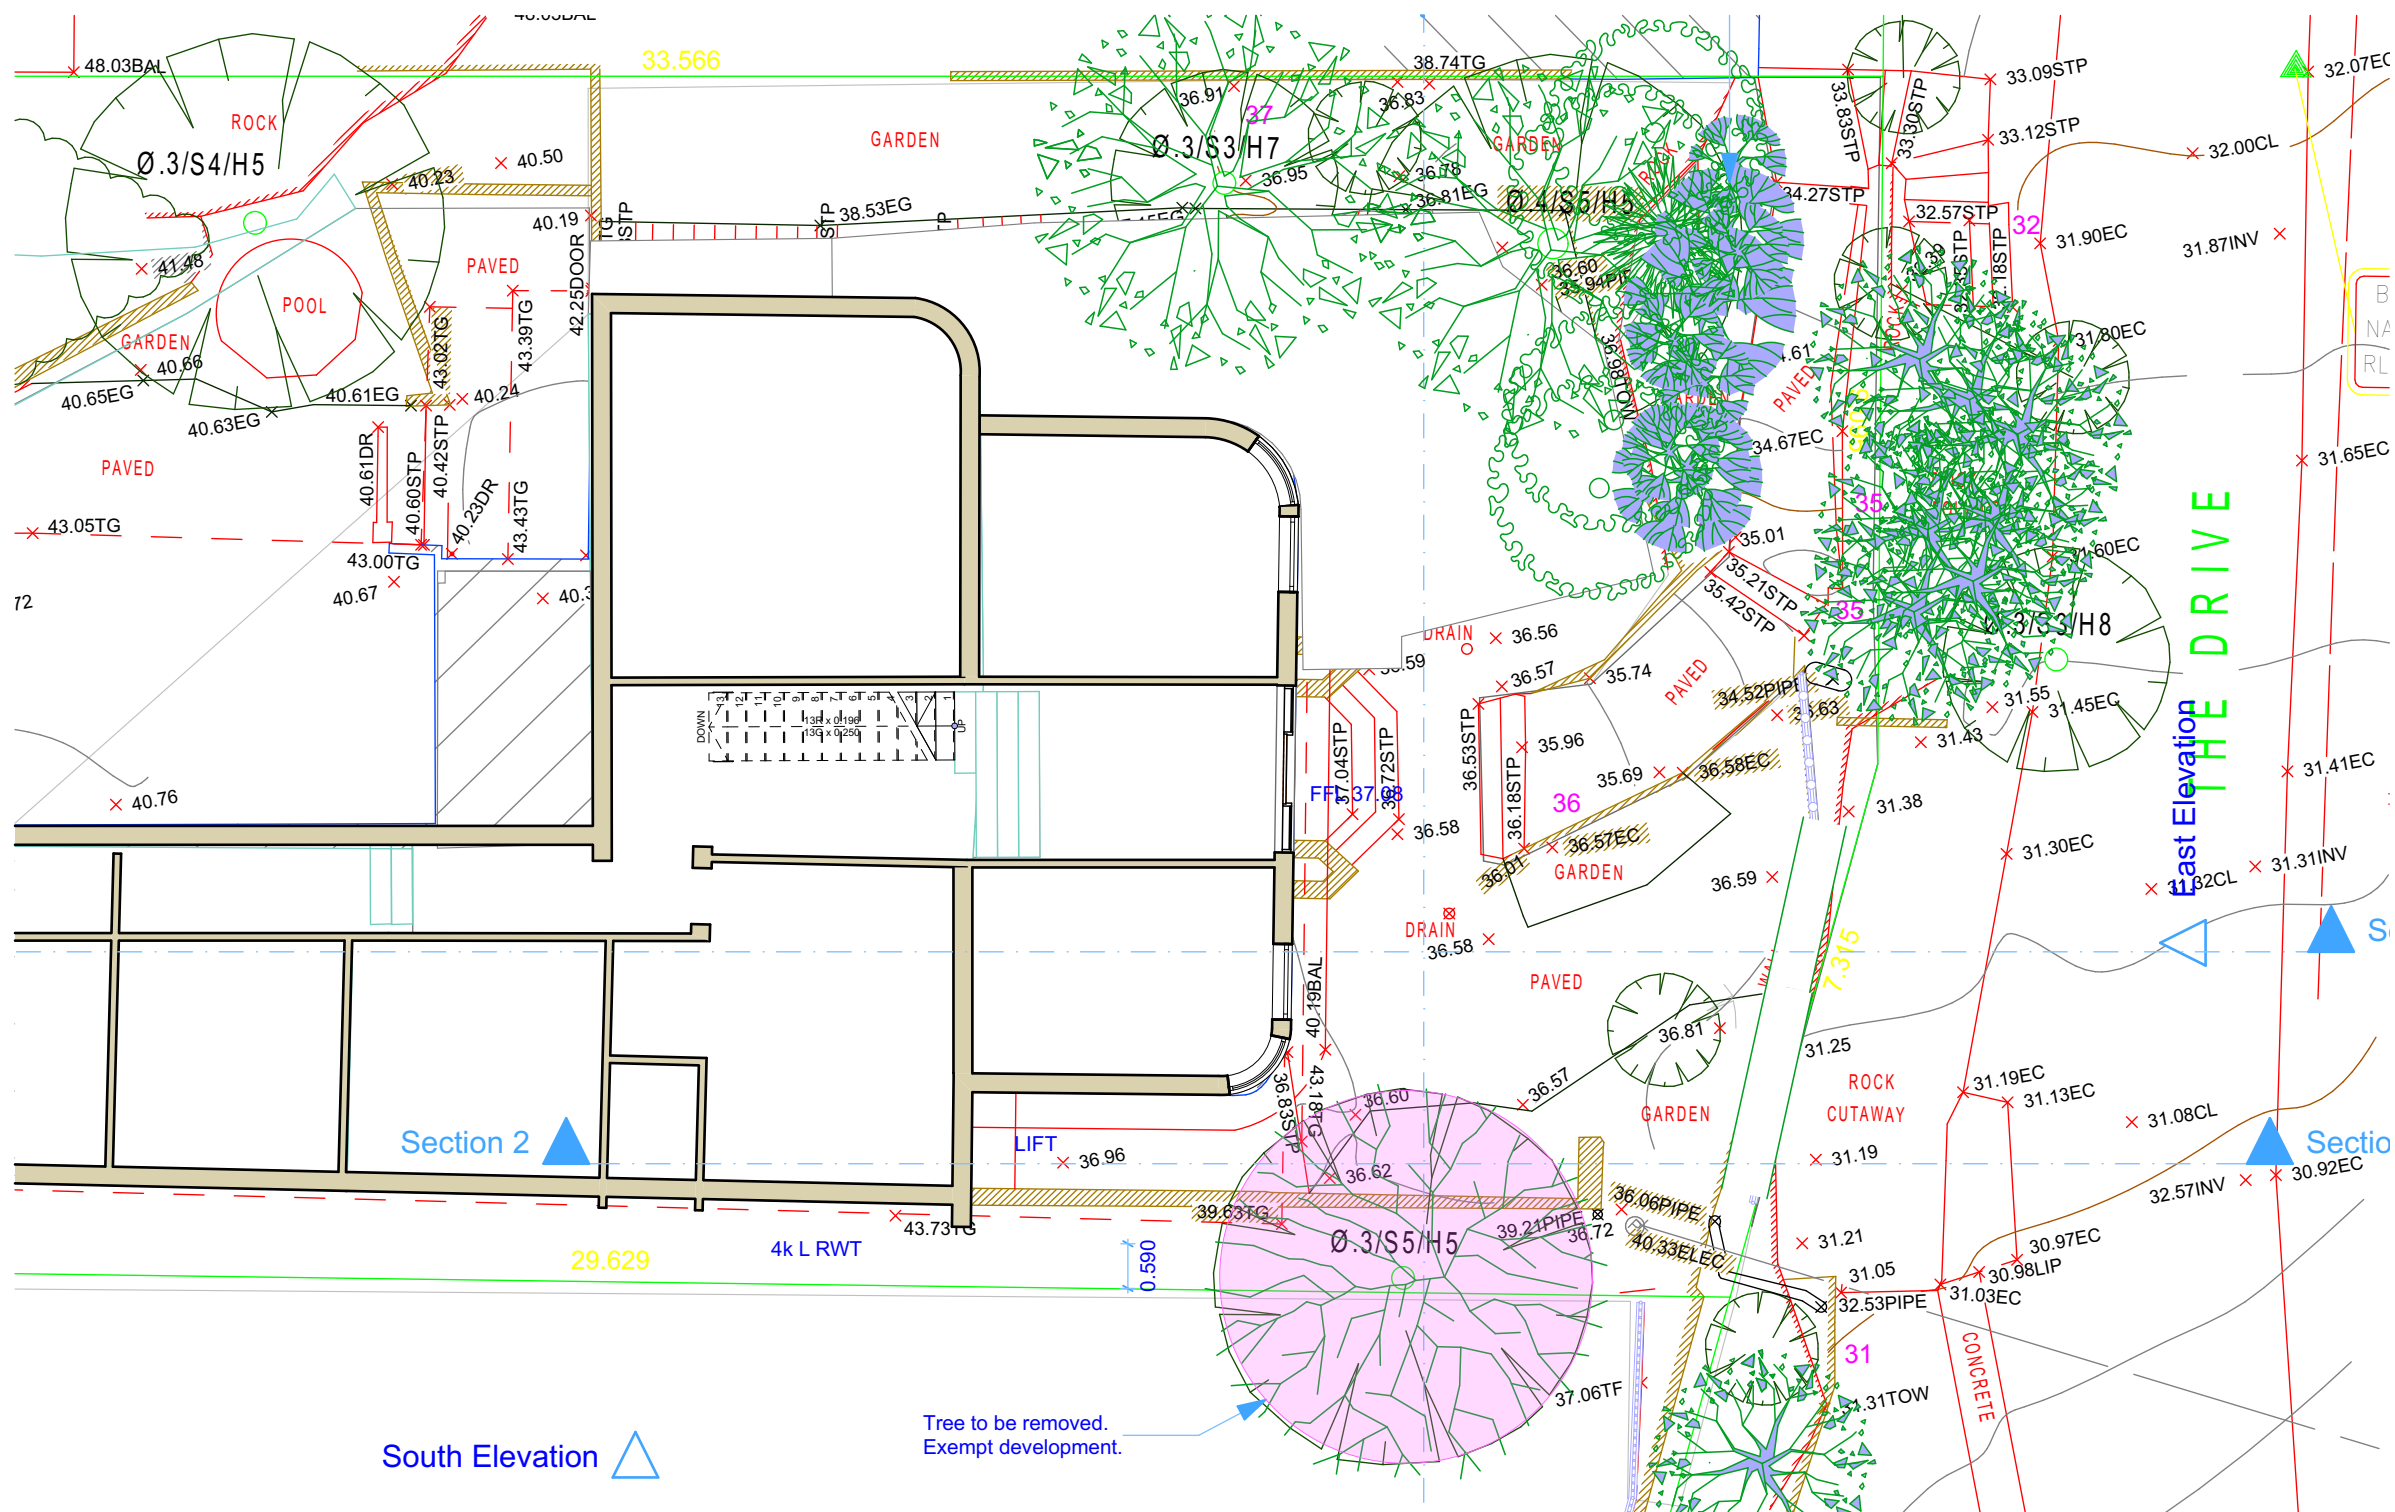

Revision History			
RevID	ChID	Change Name	Date

Company Title

jaclyn smith architectural
d e s i g n

ABN 678 4938 8455
21 La Perouse Street, Fairlight NSW 2094
ph: 0421 208 998
e: jaclyn_e_zietta@hotmail.com
web: www.jaclynsmith.weebly.com

THE DRIVE

26 The Drive
FRESHWATER
NSW
2096

Drawing Name
EXISTING GROUND FLOOR

Drawing Status
For DA Approval

Modified by
JS

Date
Jan 2023


Checked by
JS

Date
Jan 2023

Drawing Scale
1:100 @A3

Layout ID
DA_002

Revision

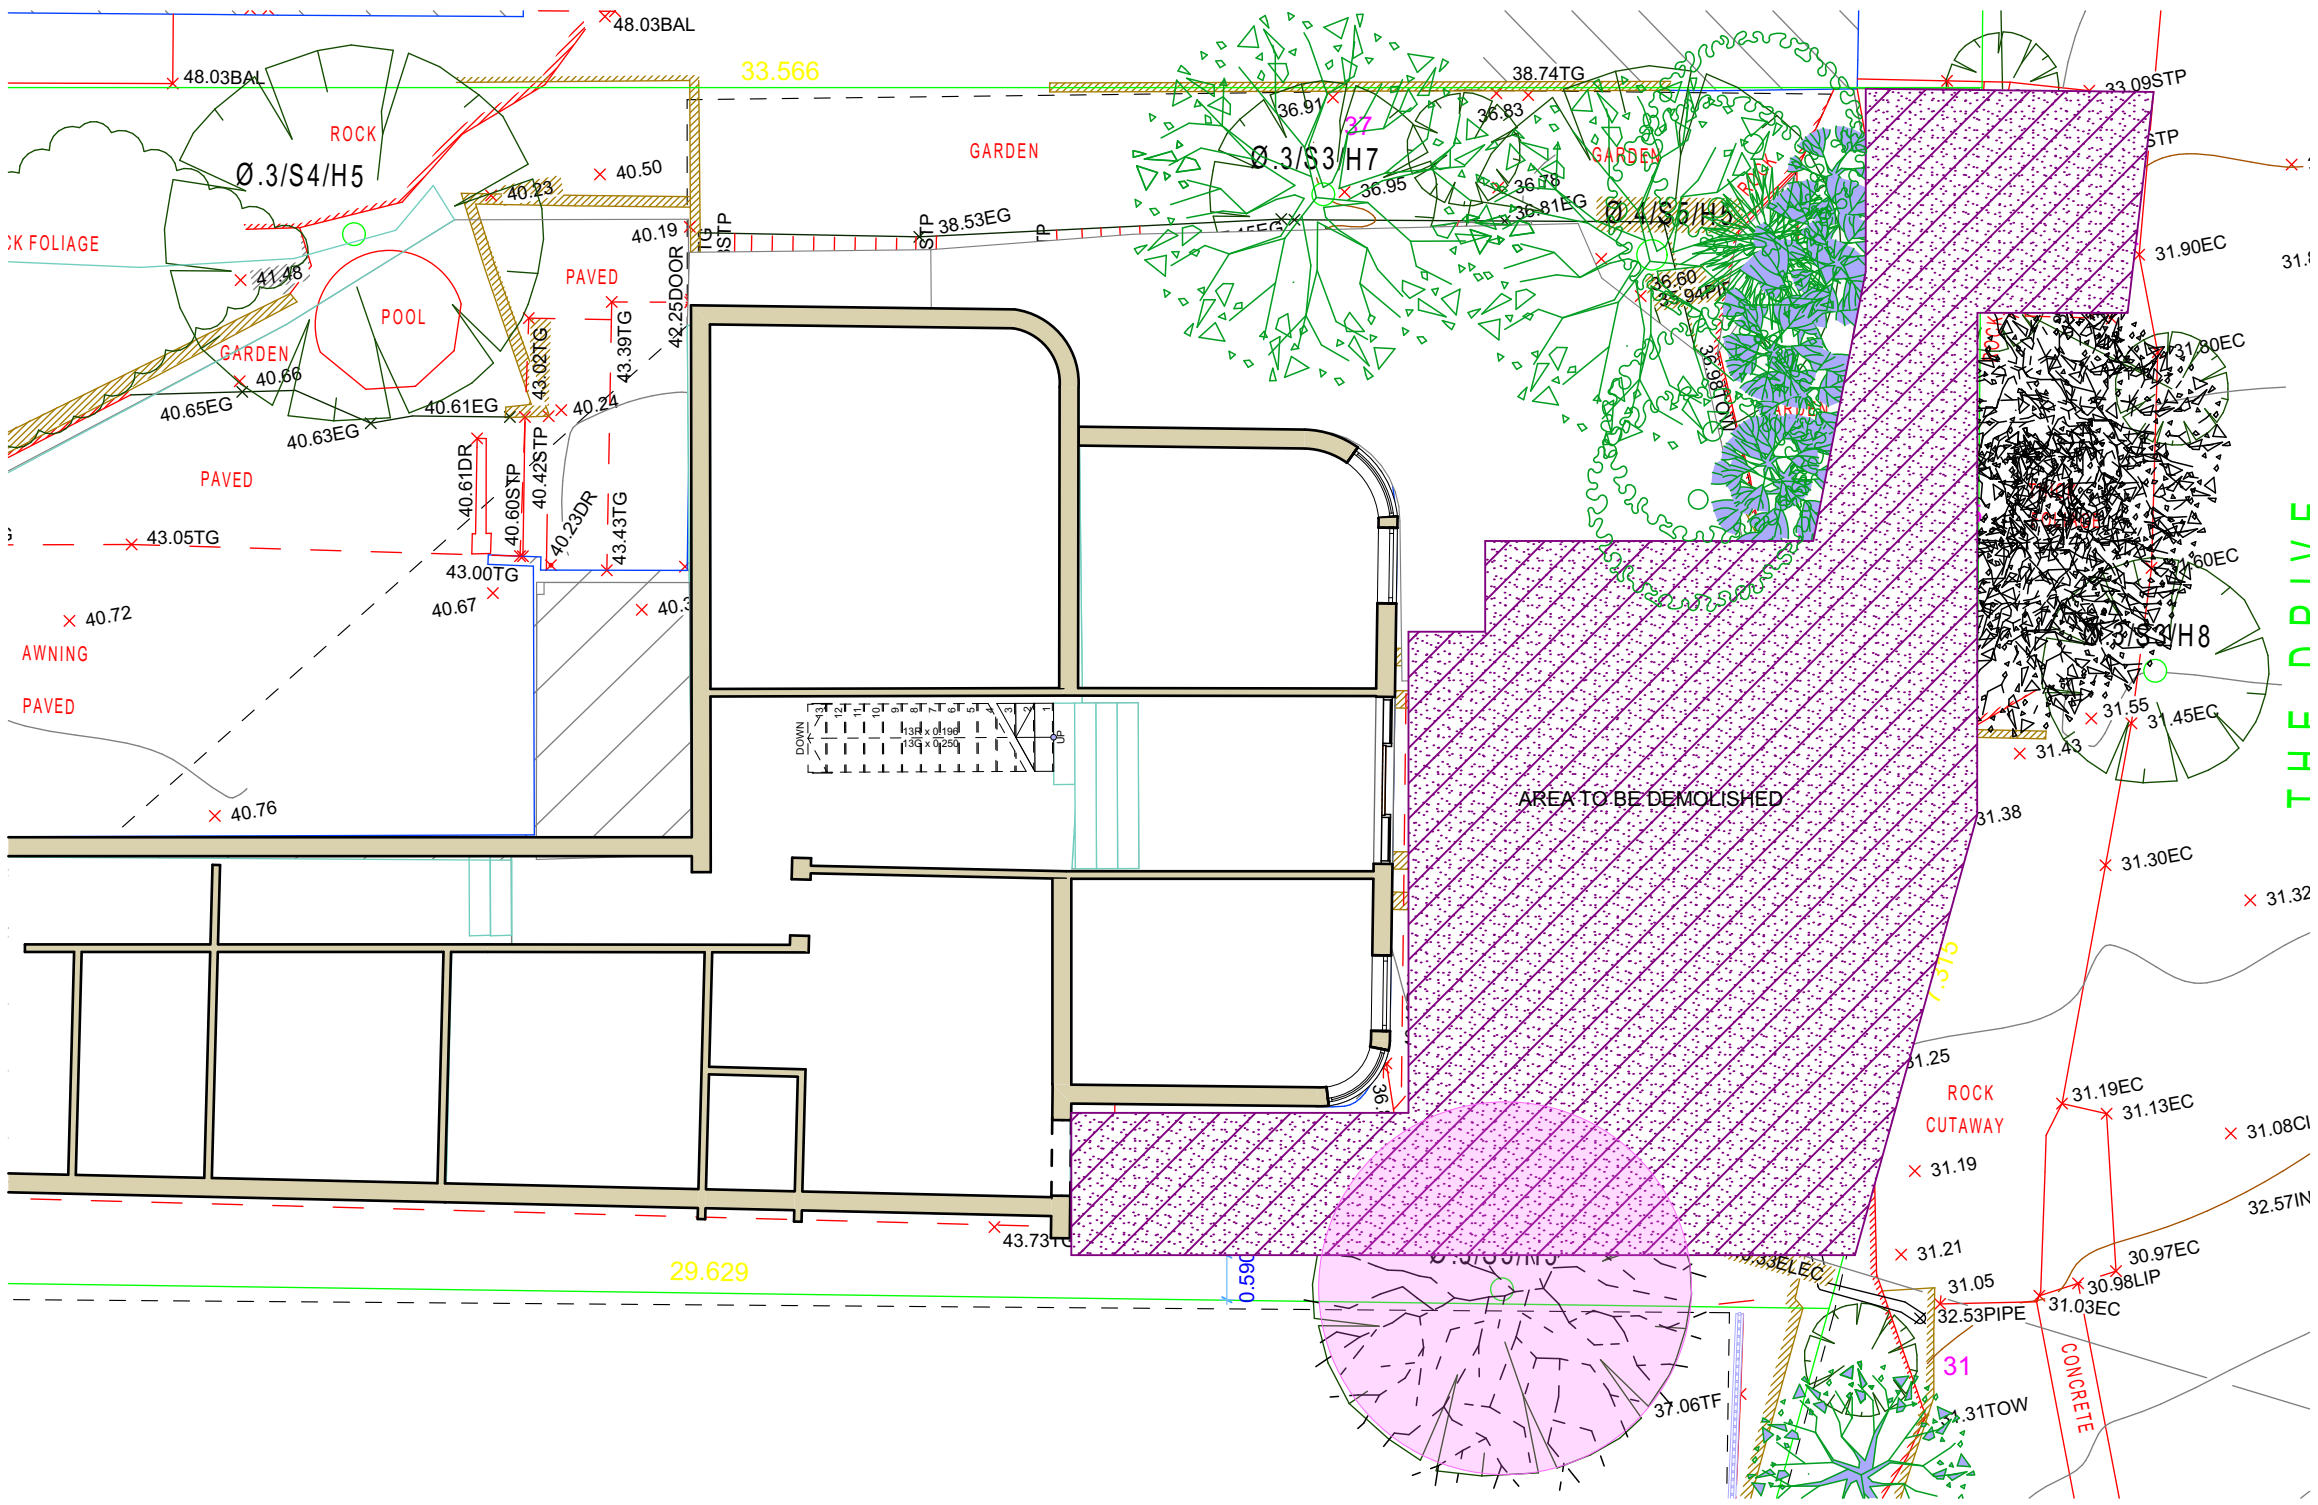

Revision History			
RevID	ChID	Change Name	Date

Company Title

jaclyn smith architectural
d e s i g n

ABN 678 4938 8455
21 La Perouse Street, Fairlight NSW 2094
ph: 0421 208 998
e: jaclyn_e_zanetta@hotmail.com
web: www.jaclynsmith.weebly.com

THE DRIVE

26 The Drive
FRESHWATER
NSW
2096

Drawing Name
DEMOLITION PLAN

Drawing Status
For DA Approval

Modified by
JS

Date
Jan 2023


Checked by
JS

Date
Jan 2023

Drawing Scale
1:100 @A3

Layout ID
DA_003

Revision

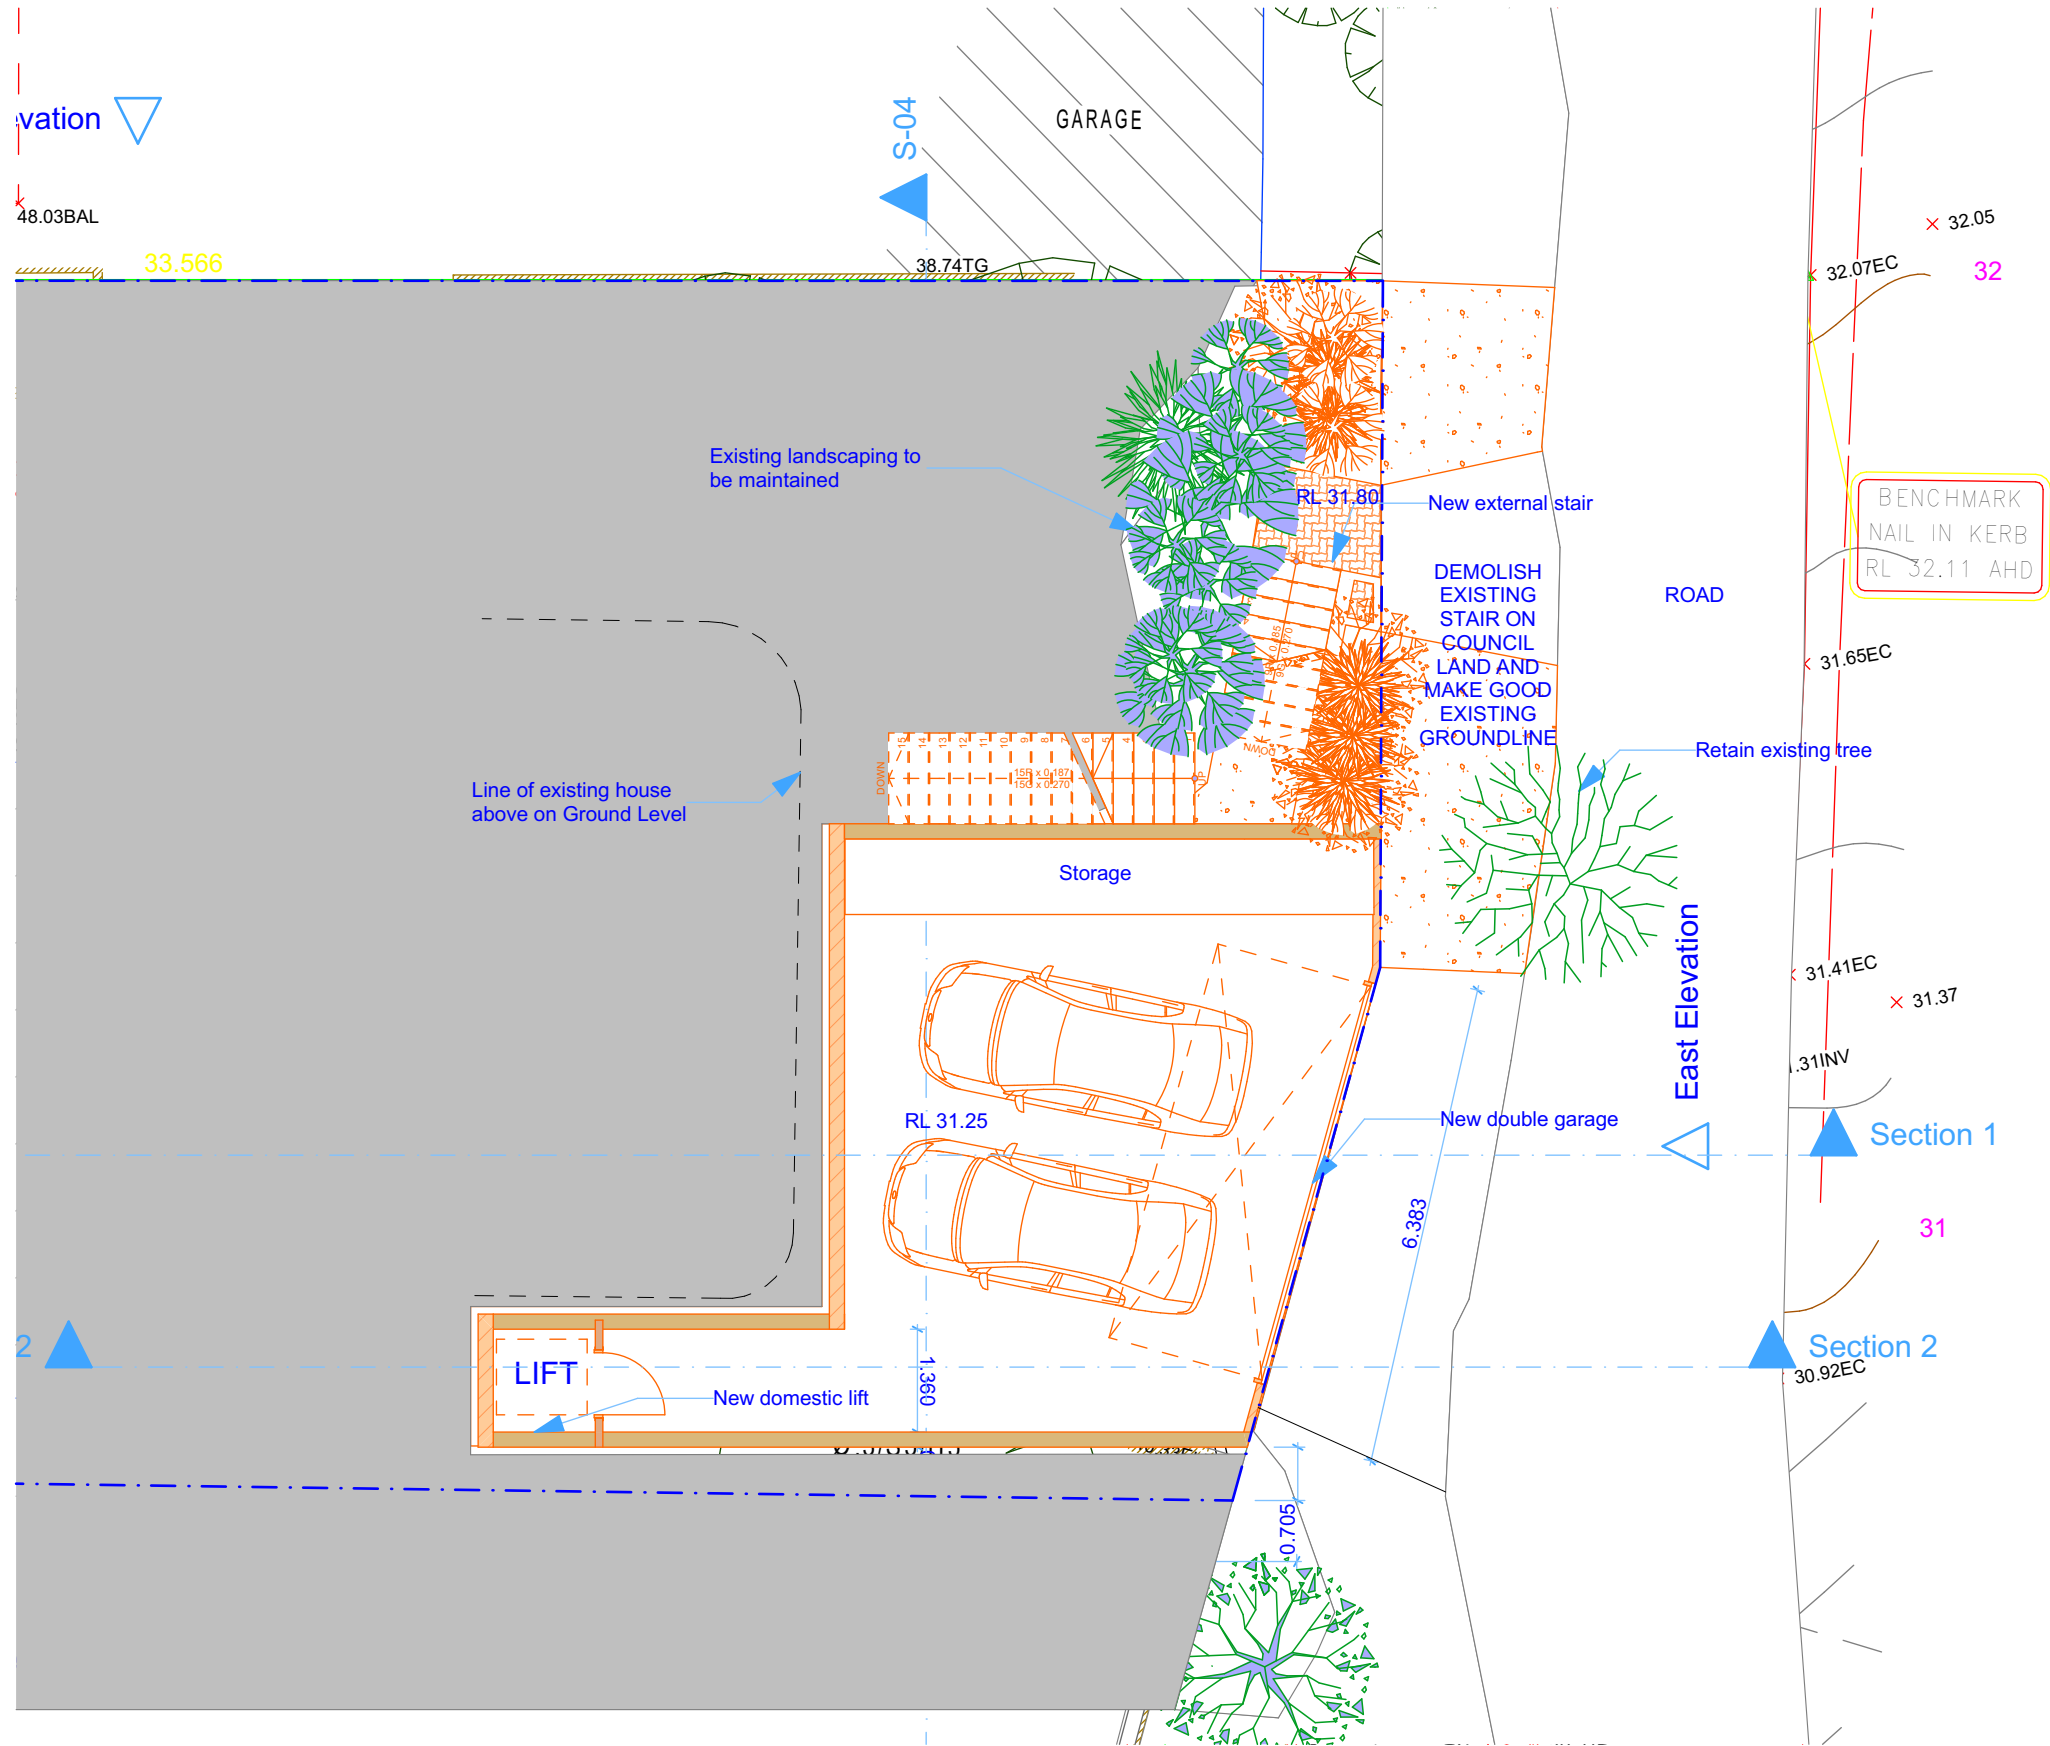

Revision History			
RevID	ChID	Change Name	Date
02 - WIP	Ch-05	Change	Work in Progress

Company Title

jaclyn smith architectural
d e s i g n

ABN 678 4938 8455
21 La Perouse Street, Fairlight NSW 2094
ph: 0421 208 998
e: jaclyn_e_zietta@hotmail.com
web: www.jaclynsmith.weebly.com

THE DRIVE

26 The Drive
FRESHWATER
NSW
2096

Drawing Name

GARAGE PLAN

Drawing Status

For DA Approval

Modified by
JS

Date
Jan 2023

Checked by
JS

Date
Jan 2023

Drawing Scale


1:100 @A3

Layout ID

DA_100

Revision

02 - WIP

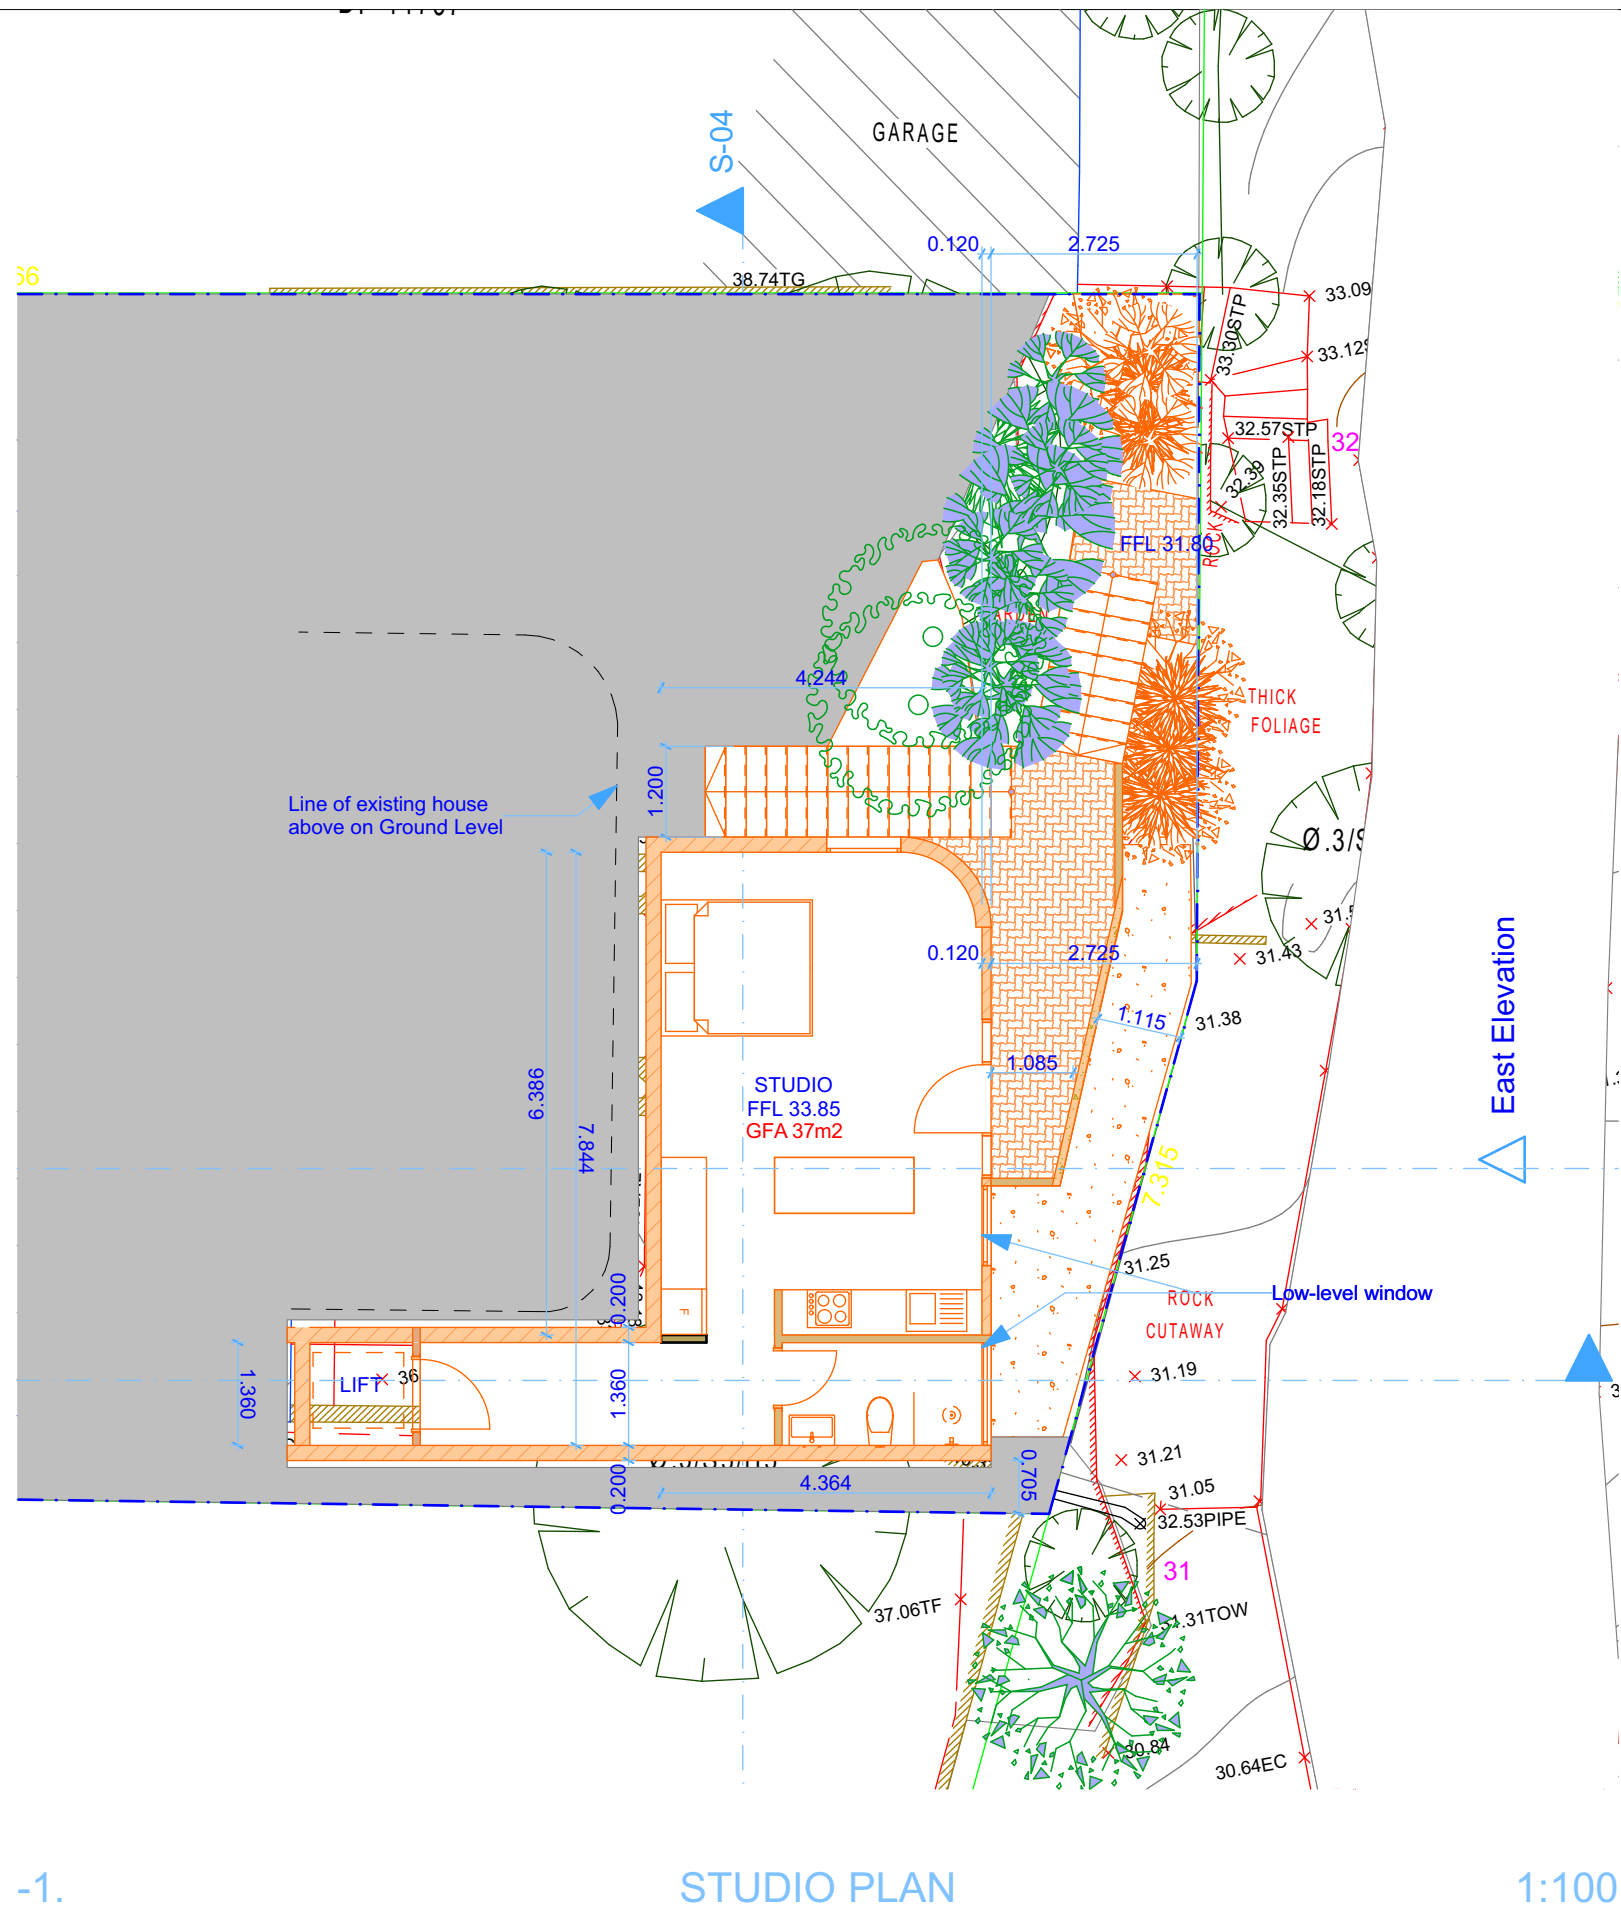

-1. STUDIO PLAN 1:100

Revision History			
RevID	ChID	Change Name	Date
02 - WIP	Ch-01	Change	Work in Progress

Company Title

jaclyn smith architectural
d e s i g n

ABN 678 4938 8455
21 La Perouse Street, Fairlight NSW 2094
ph: 0421 208 998
e: jaclyn_e_zietta@hotmail.com
web: www.jaclynsmith.weebly.com

THE DRIVE

26 The Drive
FRESHWATER
NSW
2096

Drawing Name

STUDIO PLAN

Drawing Status

For DA Approval


Modified by JS Date Jan 2023

Checked by JS Date Jan 2023

Drawing Scale

1:100 @A3

Layout ID DA_101 Revision 02 - WIP

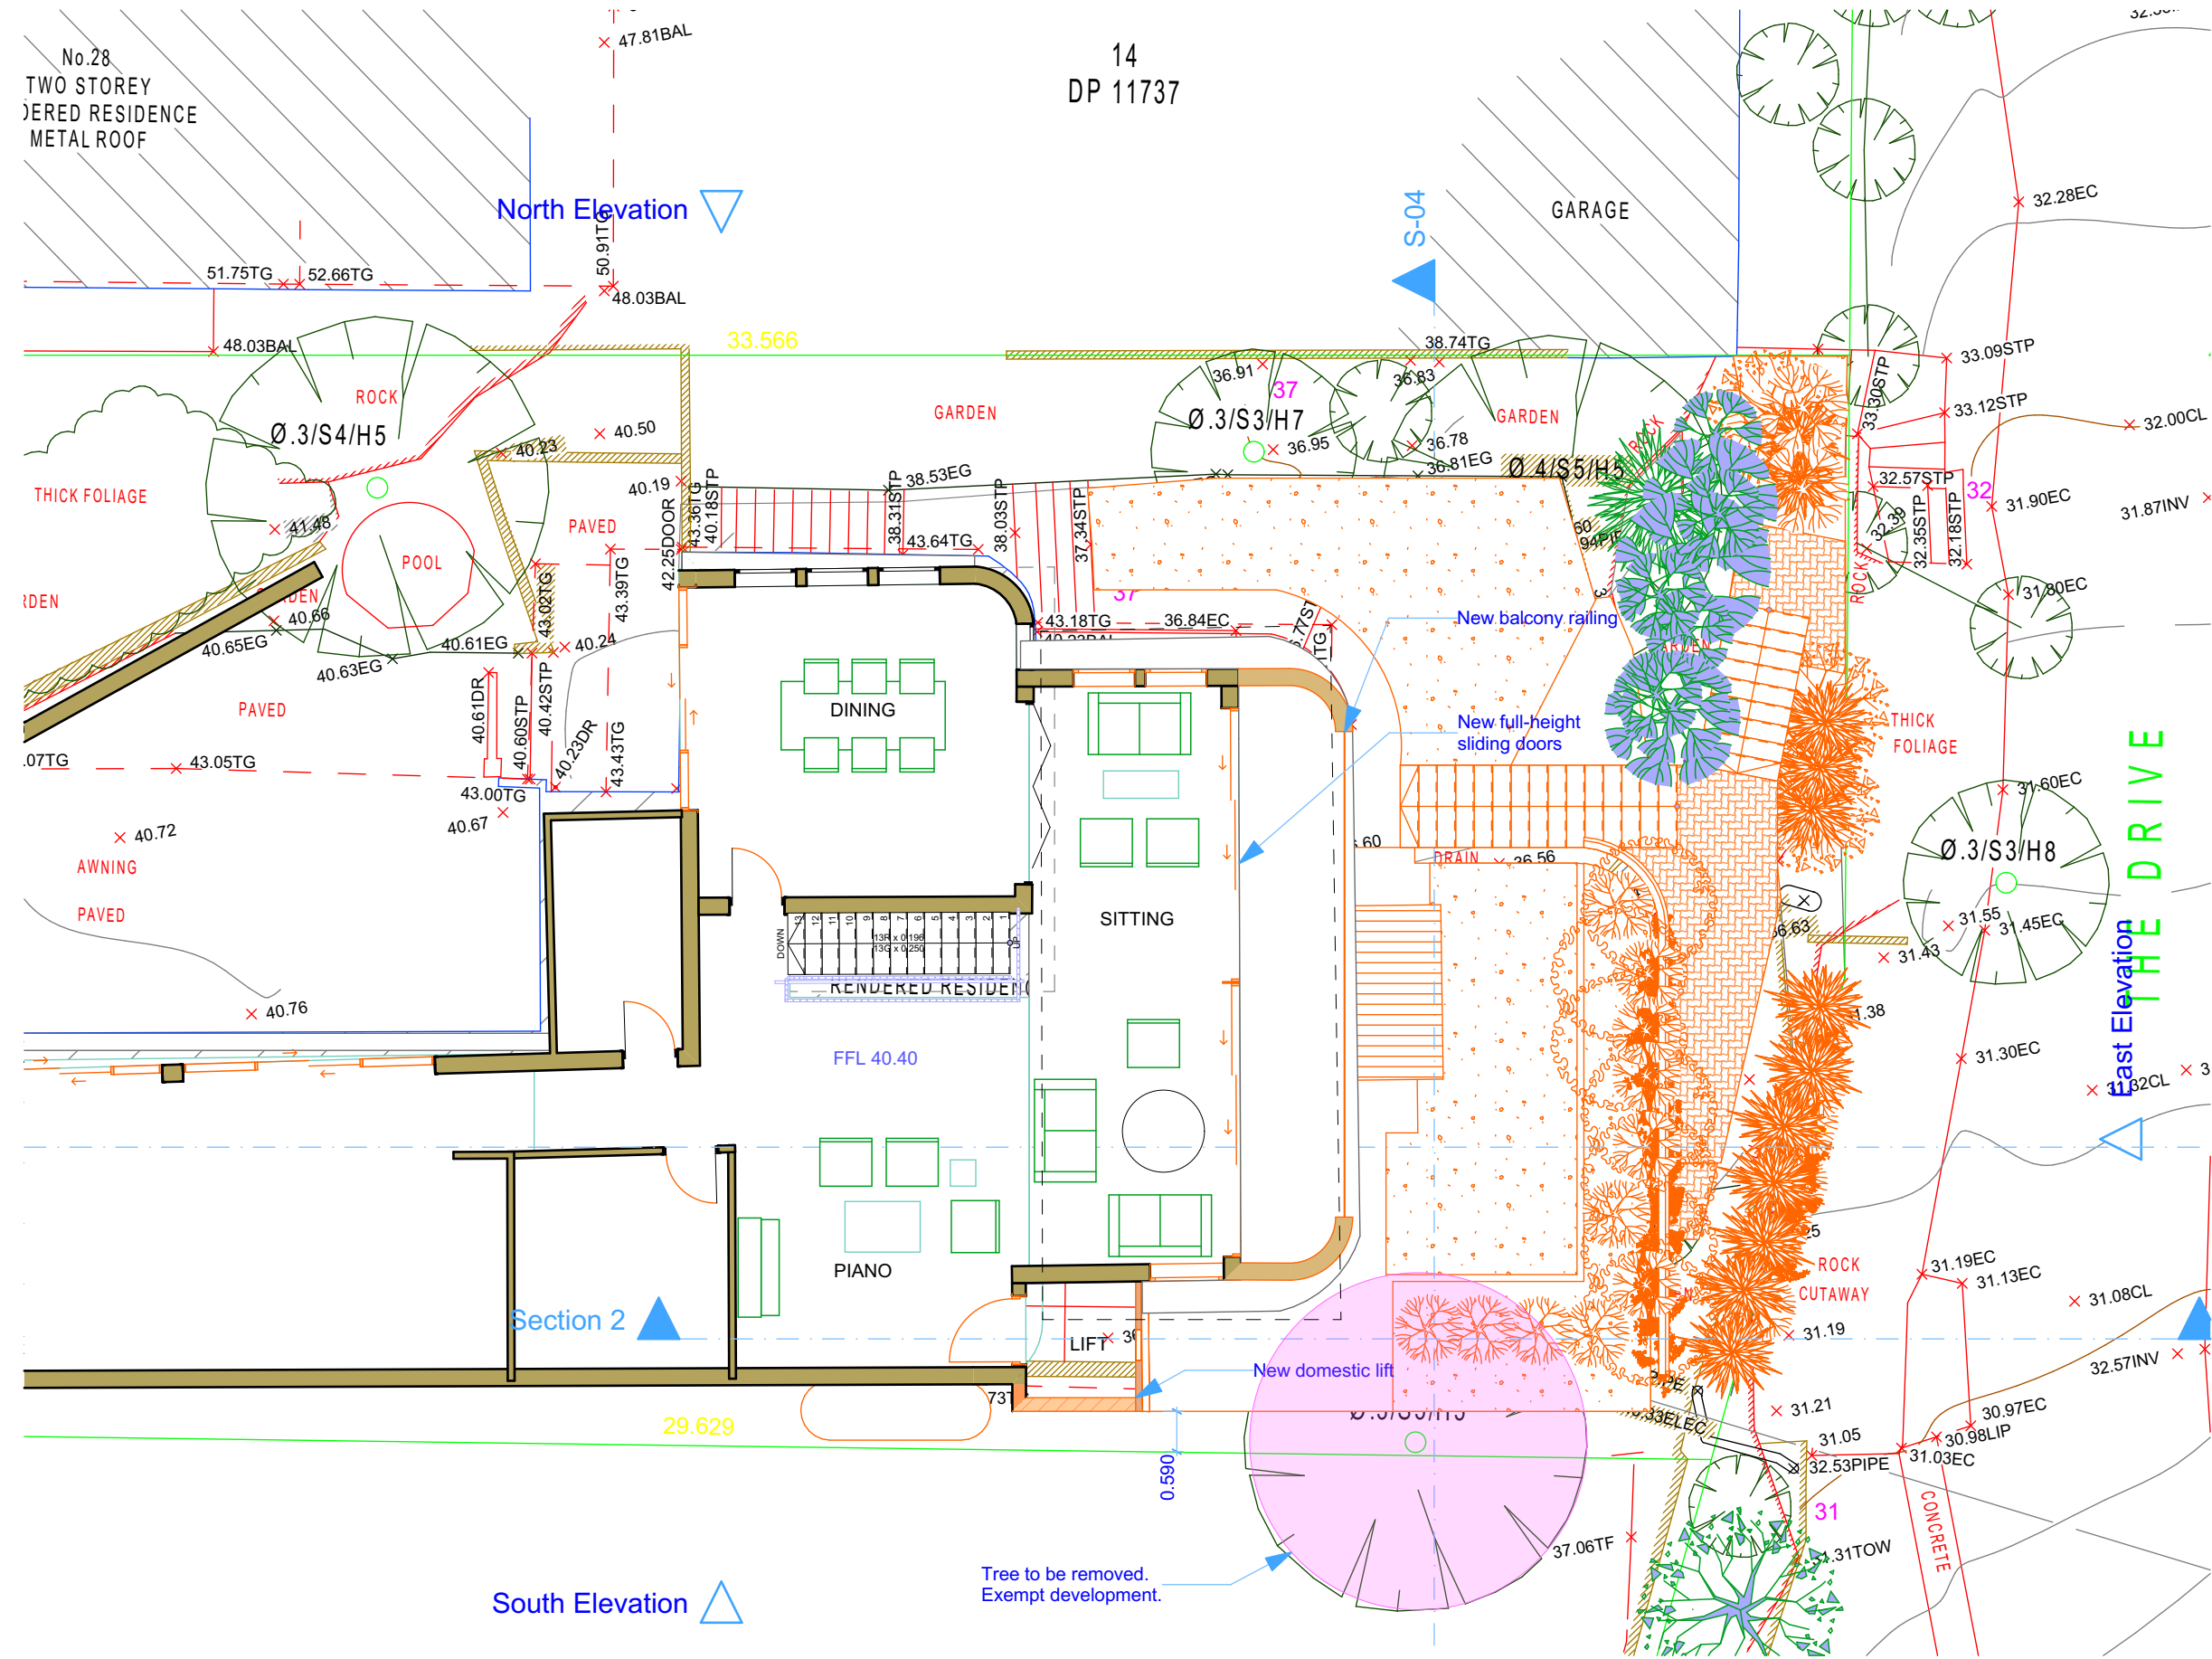

Revision History			
RevID	ChID	Change Name	Date
01 - WIP	Ch-02	Change	Work in Progress

Company Title

jaclyn smith architectural
d e s i g n

ABN 678 4938 8455
21 La Perouse Street, Fairlight NSW 2094
ph: 0421 208 998
e: jaclyn_e_zetta@hotmail.com
web: www.jaclynsmith.weebly.com

THE DRIVE

26 The Drive
FRESHWATER
NSW
2096

Drawing Name

FIRST FLOOR PLAN

Drawing Status

FOR DA APPROVAL

Modified by
JS

Date
Jan 2023

Checked by
JS


Date
Jan 2023

Drawing Scale

1:100 @A3

Layout ID
DA_103

Revision
01 - WIP

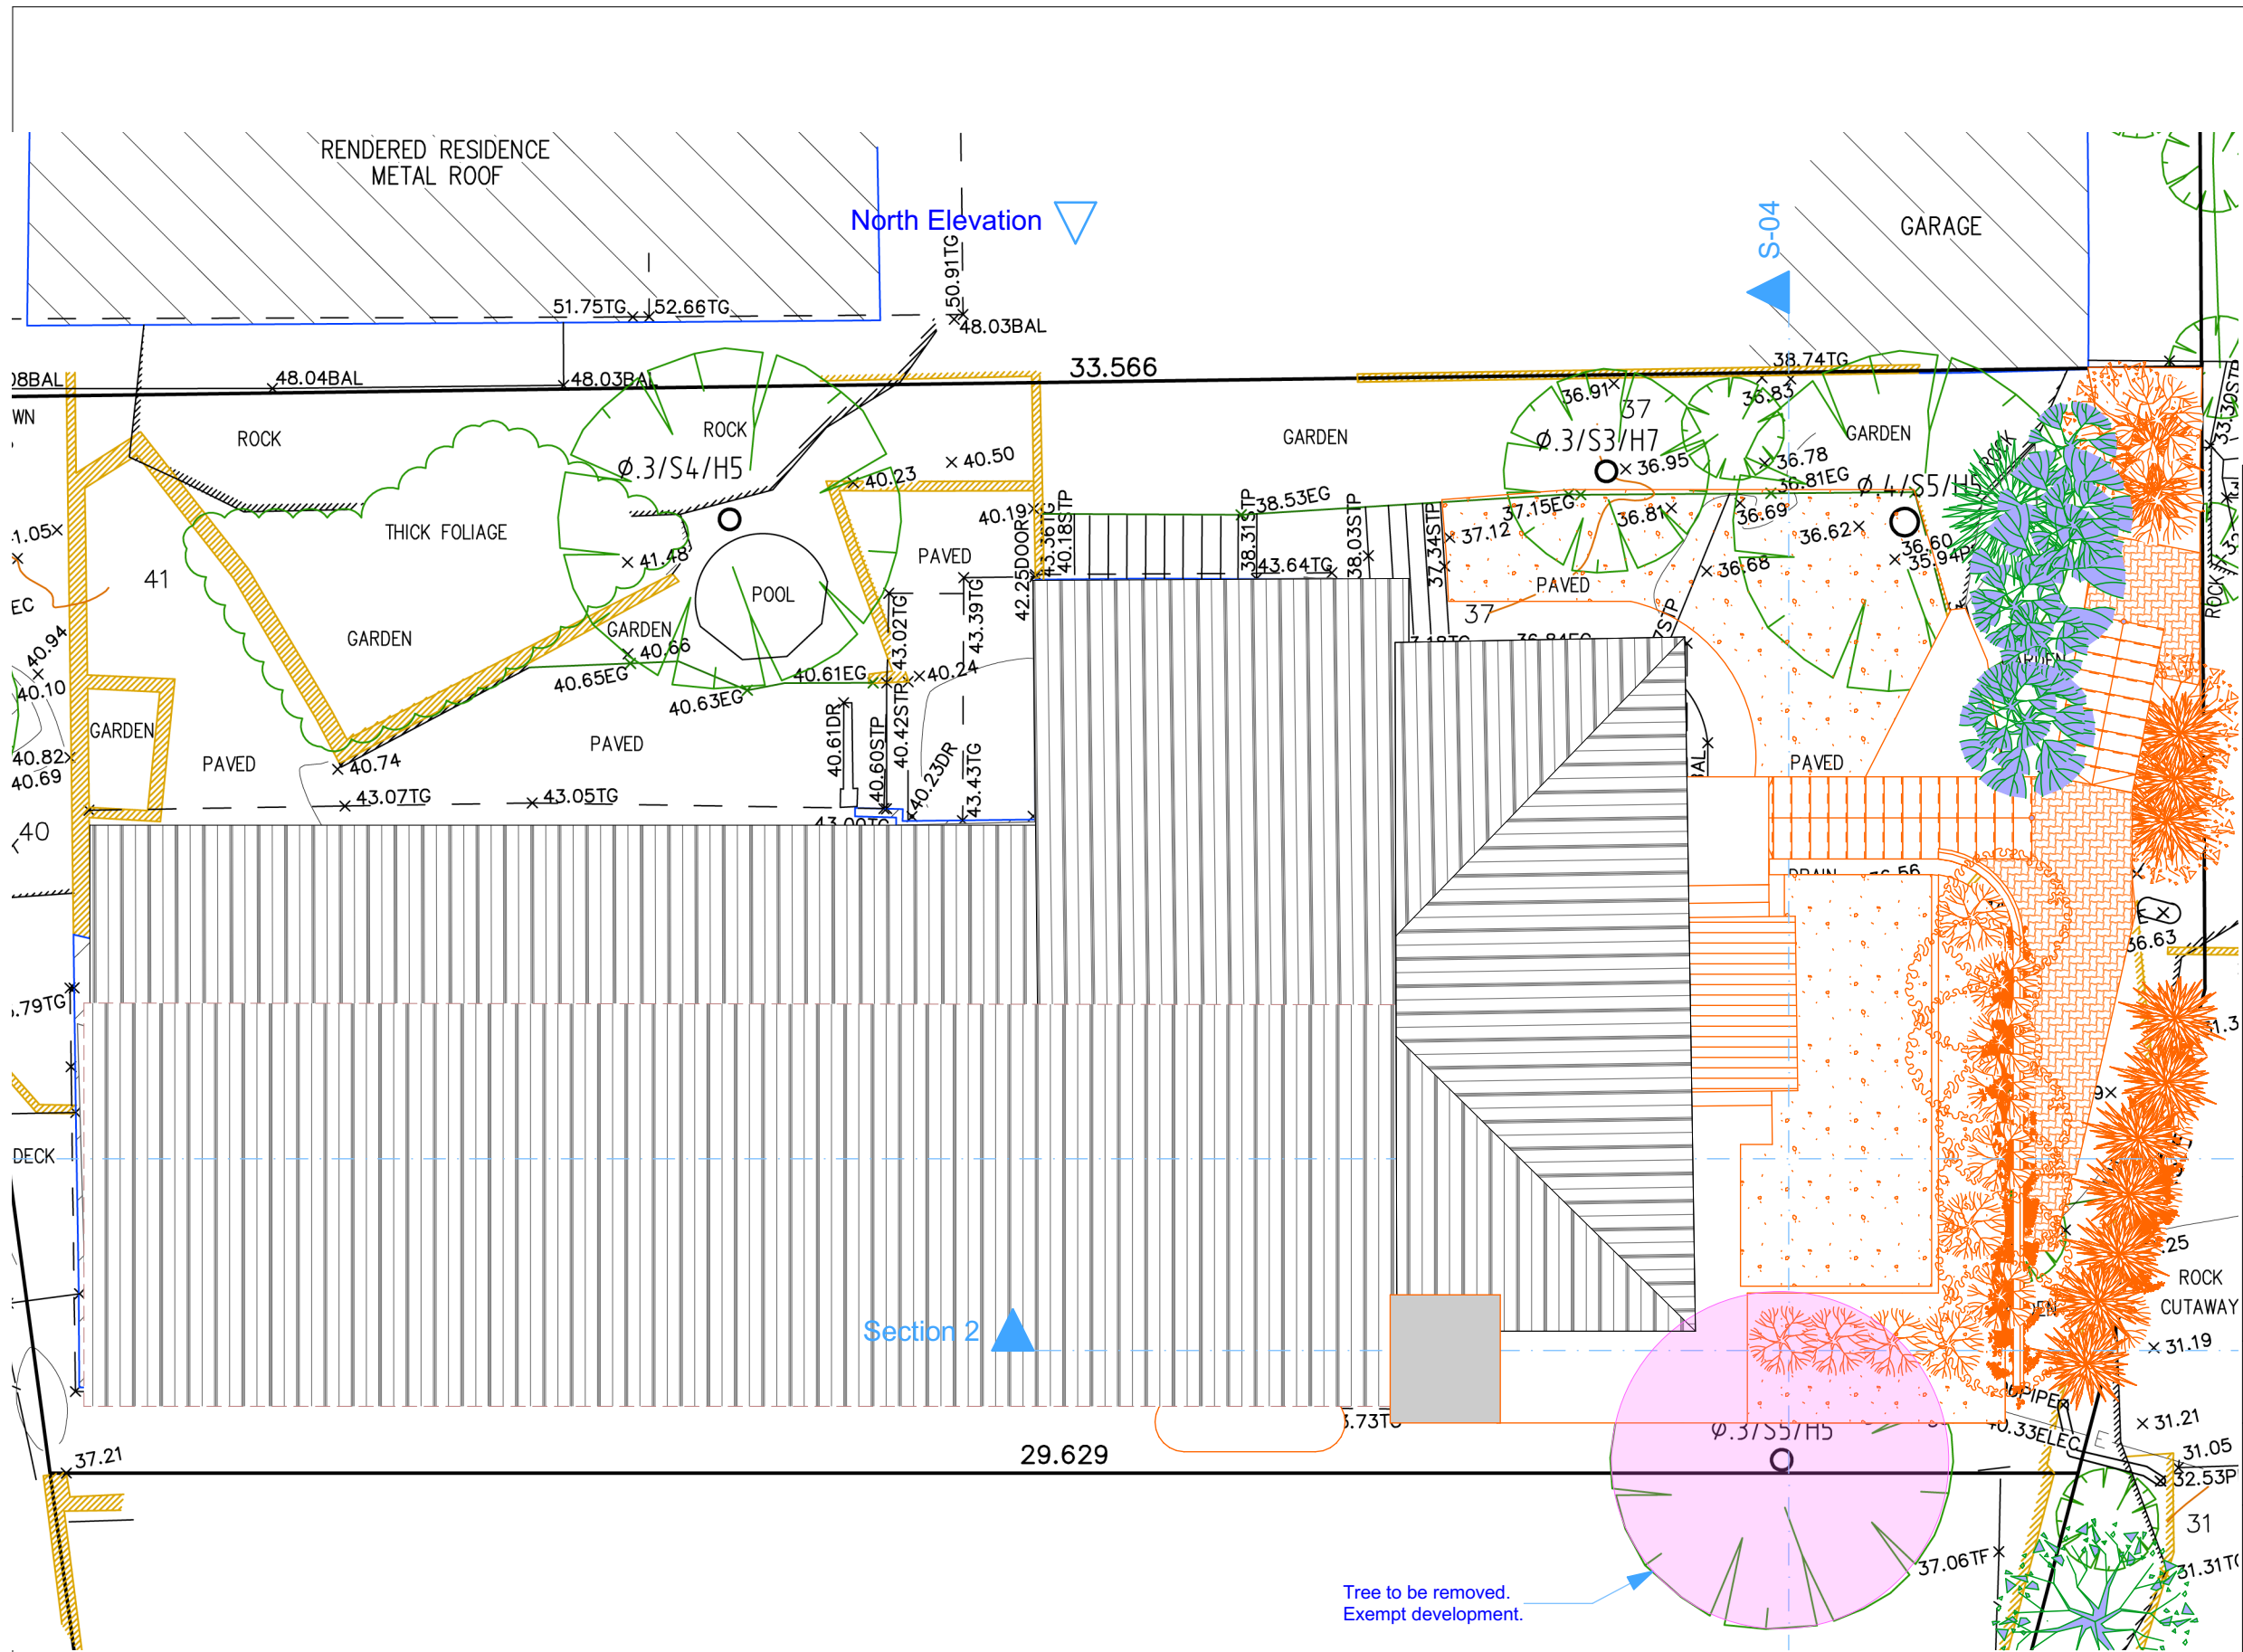

Revision History			
RevID	ChID	Change Name	Date

Company Title

jaclyn smith architectural
d e s i g n

ABN 678 4938 8455
21 La Perouse Street, Fairlight NSW 2094
ph: 0421 208 998
e: jaclyn_e_zietta@hotmail.com
web: www.jaclynsmith.weebly.com

THE DRIVE

26 The Drive
FRESHWATER
NSW
2096

Drawing Name

Roof

Drawing Status

FOR STORMWATER

Modified by
JS

Date
Jan 2023

Checked by
JS

Date
Jan 2023

Drawing Scale

1:100 @A3

Layout ID
DA_104

Revision

The Drive FINAL DA - EXISTING



The Drive FINAL DA - PROPOSED

Revision History			
RevID	ChID	Change Name	Date

Company Title

jaclyn smith architectural
d e s i g n

ABN 678 4938 8455
21 La Perouse Street, Fairlight NSW 2094
ph: 0421 208 998
e: jaclyn_e_zchetta@hotmail.com
web: www.jaclynsmith.weebly.com

THE DRIVE

26 The Drive
FRESHWATER
NSW
2096

Drawing Name

**The Drive FINAL DA -
PROPOSED, The Drive FINAL
FOR DA APPROVAL**

Drawing Status

Modified by	Date
JS	Jan 2023

Checked by	Date
JS	Jan 2023

Drawing Scale

1:1.54 @A3

Layout ID	Revision
DA_400	



The Drive FINAL DA - EXISTING 2



The Drive FINAL DA - PROPOSED 2

Revision History			
RevID	ChID	Change Name	Date
01 - WIP	Ch-03	Change	Work in Progress

Company Title

jaclyn smith architectural
d e s i g n

ABN 678 4938 8455
21 La Perouse Street, Fairlight NSW 2094
ph: 0421 208 998
e: jaclyn_e_zanetta@hotmail.com
web: www.jaclynsmith.weebly.com

THE DRIVE

26 The Drive
FRESHWATER
NSW
2096

Drawing Name
The Drive FINAL DA - EXISTING

Drawing Status
2 - The Drive FINAL DA - PROPOSED

Modified by
JS

Date
Jan 2023

Checked by
JS

Date
Jan 2023

Drawing Scale
1:1.54 @A3


Layout ID
DA_401

Revision
01 - WIP

LANDSCAPED OPEN SPACE **EXISTING**: 155m2
(30% of Site Area)

LANDSCAPED OPEN SPACE **PROPOSED**: 63m2
additional = 218m2 (42.5% of Site Area)

SITE AREA = 512m2

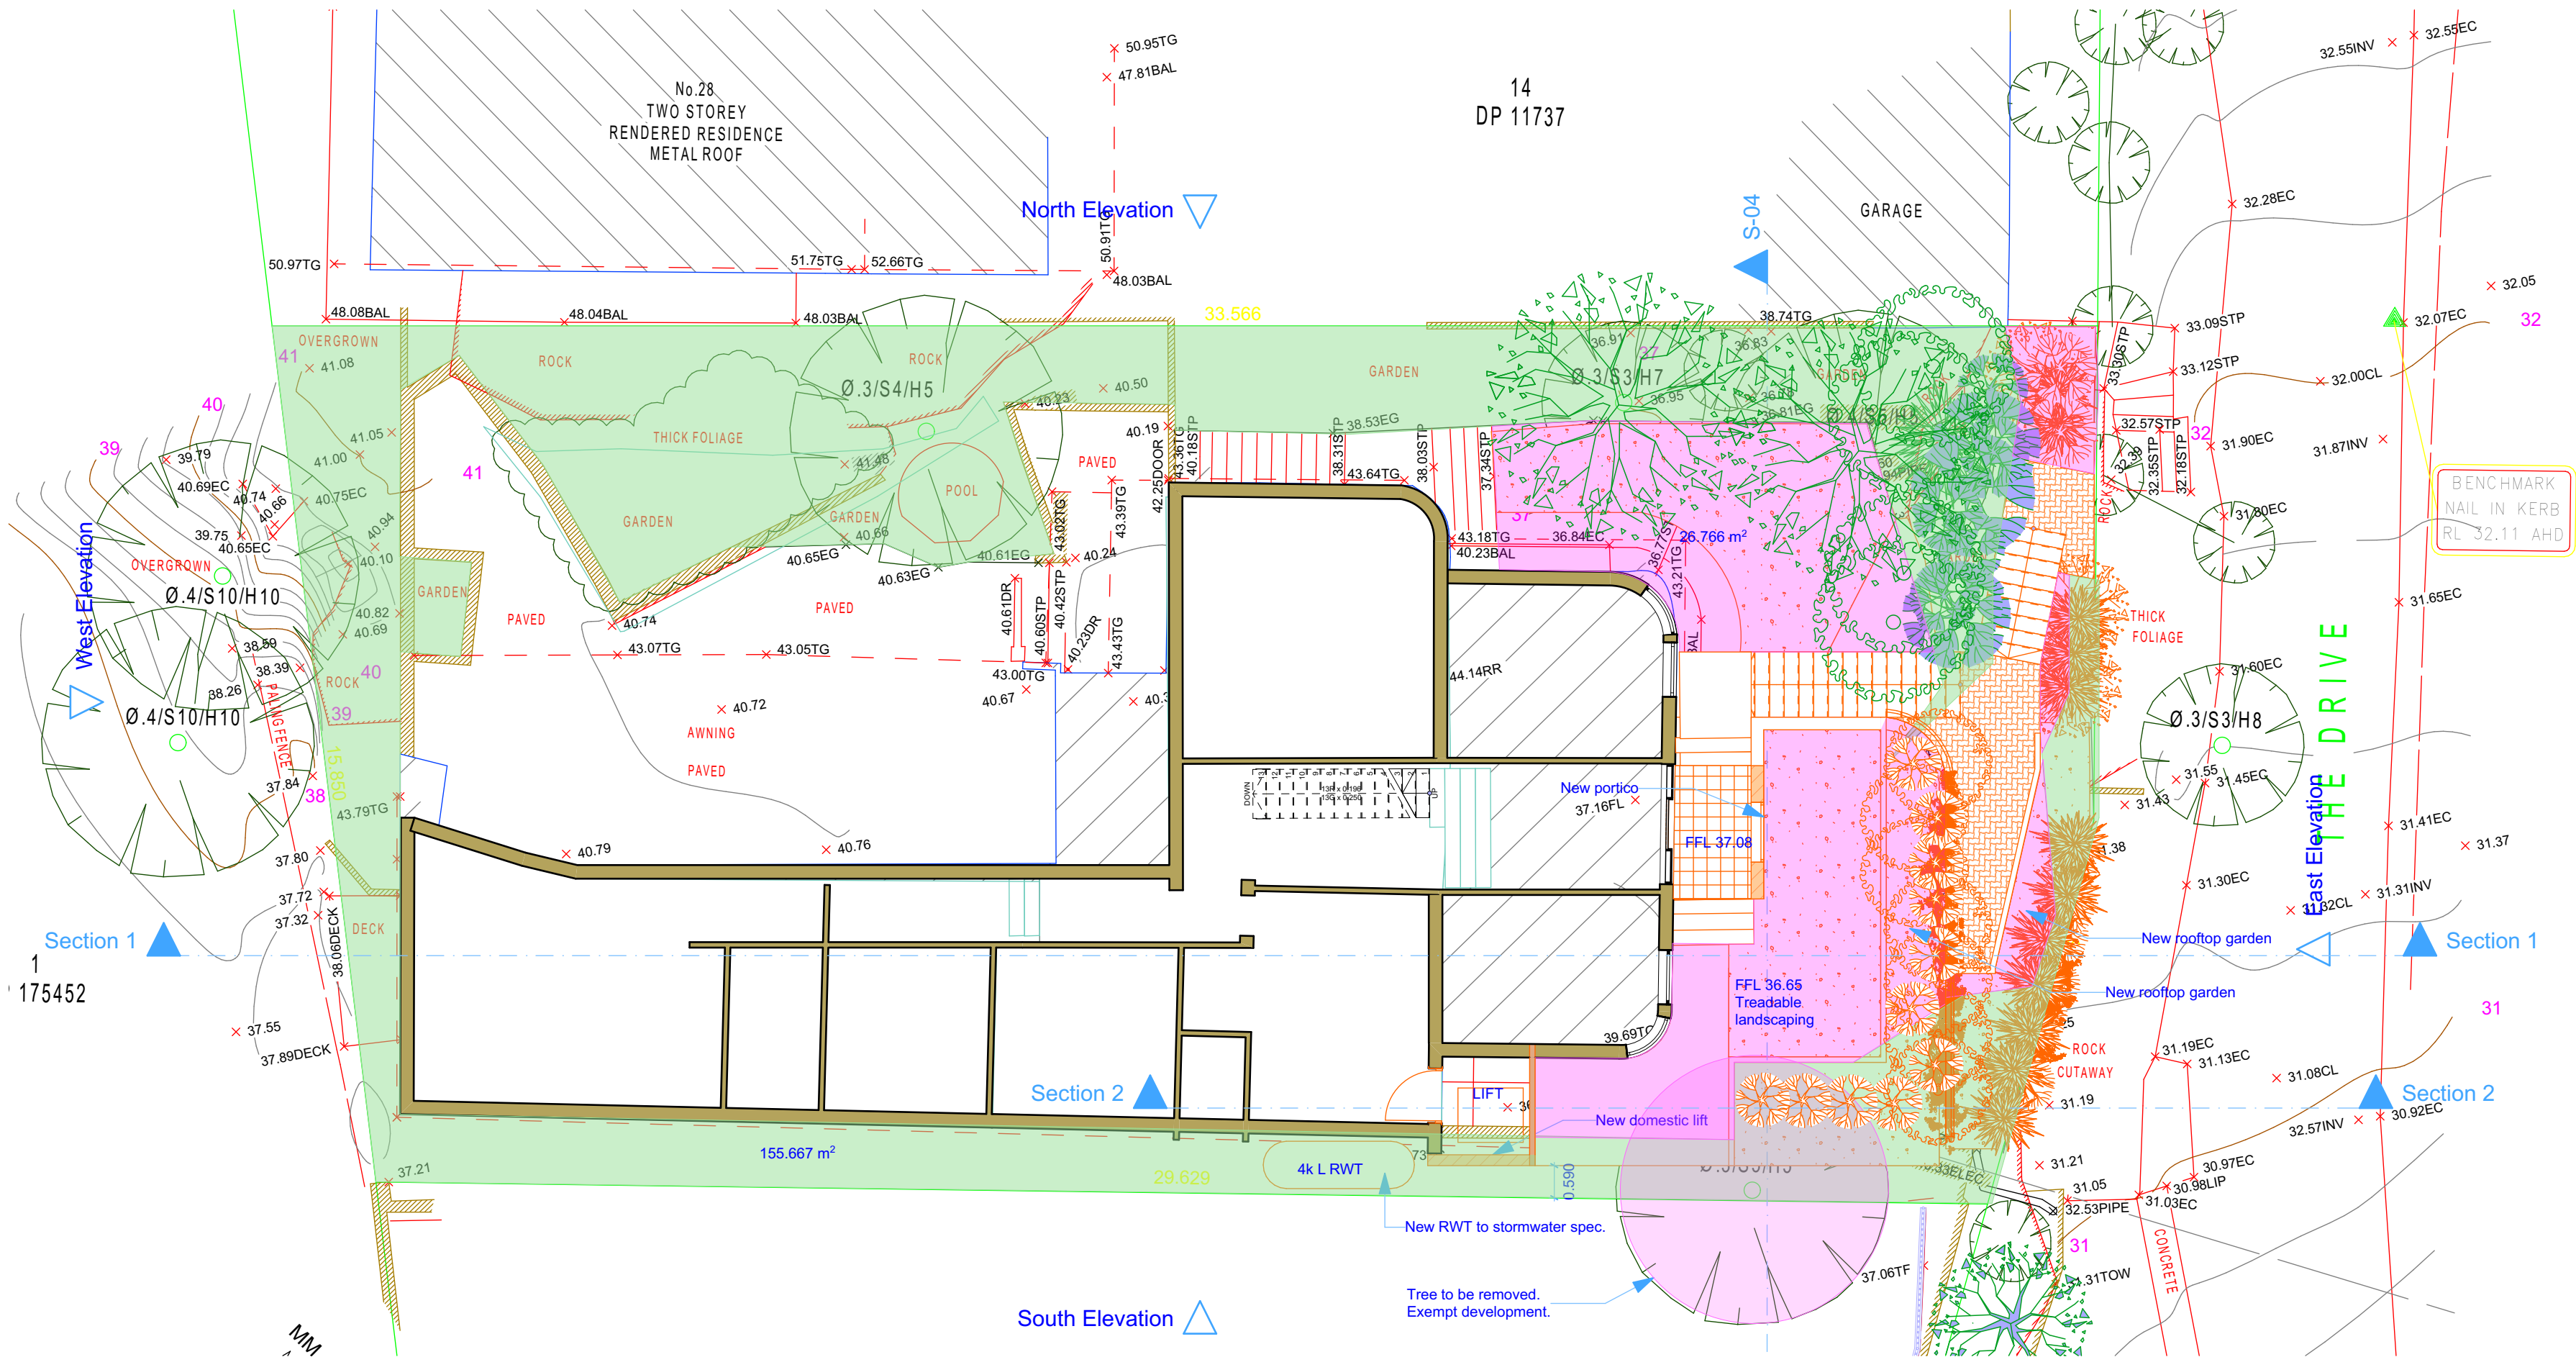

0. LANDSCAPED OPEN SPACE 1:100

Revision History			
RevID	ChID	Change Name	Date

Company Title

jaclyn smith architectural
d e s i g n

ABN 678 4938 8455
21 La Perouse Street, Fairlight NSW 2094
ph: 0421 208 998
e: jaclyn_e_zoetta@hotmail.com
web: www.jaclynsmith.weebly.com

THE DRIVE

26 The Drive
FRESHWATER
NSW
2096


Drawing Name
LANDSCAPED OPEN SPACE

Drawing Status
For DA Approval


Modified by JS	Date Jan 2023
Checked by JS	Date Jan 2023

Drawing Scale
1:100 @A2


Layout ID A.01.10	Revision
-----------------------------	----------

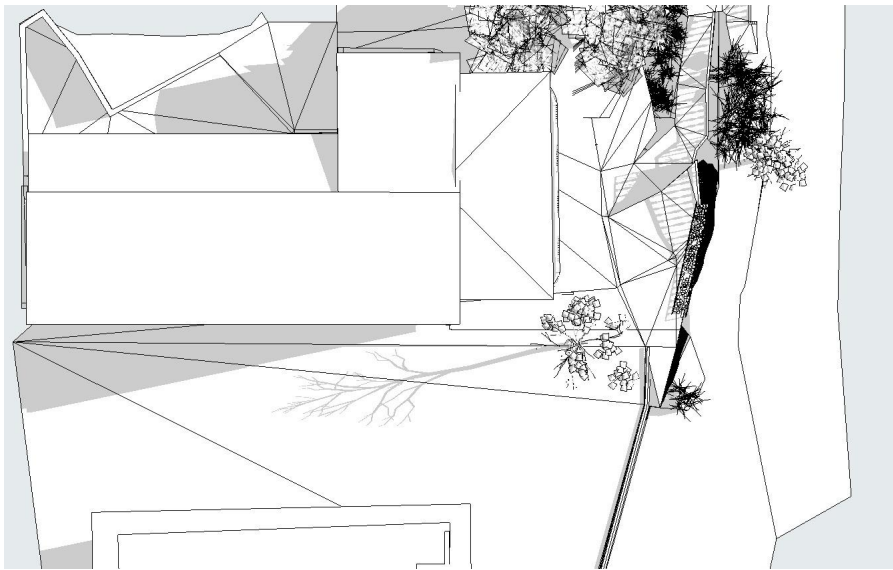

9am 1:400

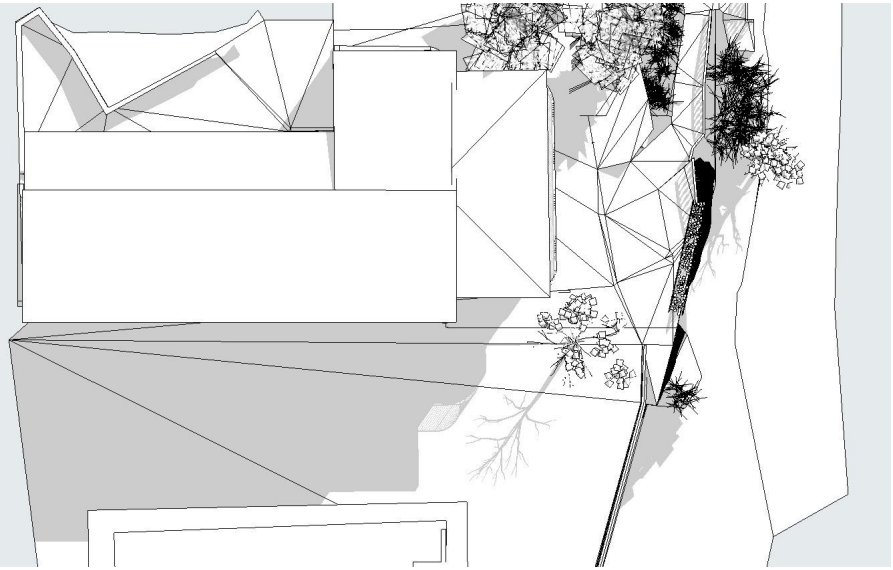

Noon 1:400

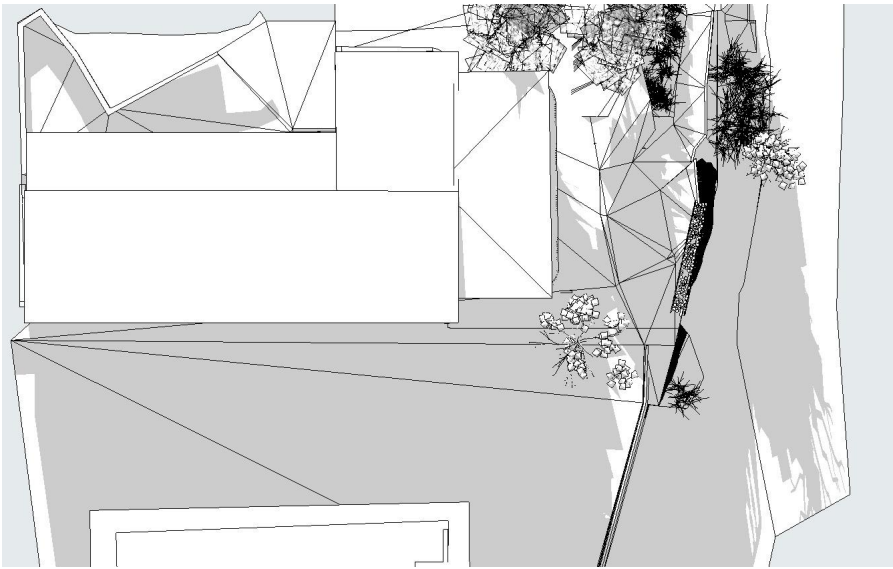

3pm 1:400

Revision History			
RevID	ChID	Change Name	Date

Company Title

jaclyn smith architectural
d e s i g n

ABN 678 4938 8455
21 La Perouse Street, Fairlight NSW 2094
ph: 0421 208 998
e: jaclyn_e_zietta@hotmail.com
web: www.jaclynsmith.weebly.com

THE DRIVE

26 The Drive
FRESHWATER
NSW
2096

Drawing Name

9am, Noon, 3pm

Drawing Status

Shadows - EXISTING

Modified by

JS

Date

Jan 2023

Checked by

JS

Date

Jan 2023


Drawing Scale

1:400 @A3


Layout ID

A.01.11

Revision

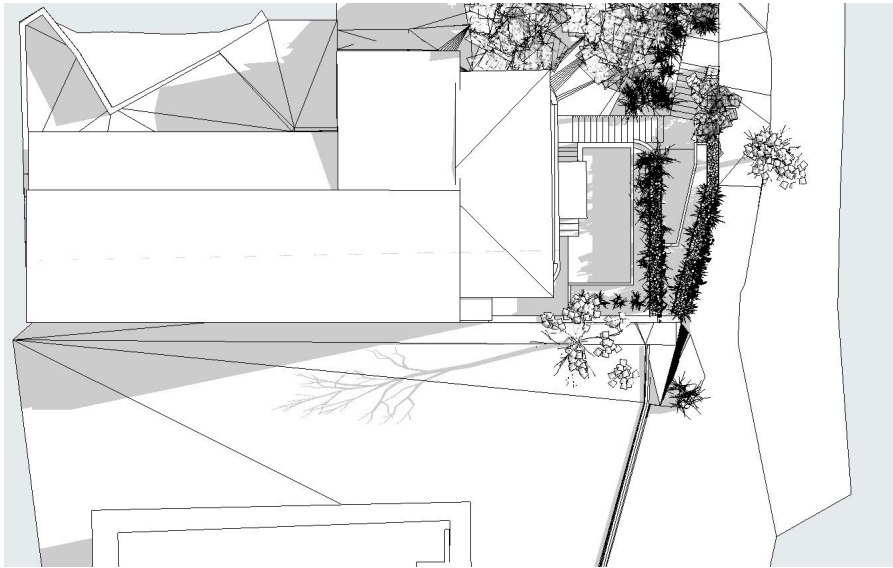

9am 1:400

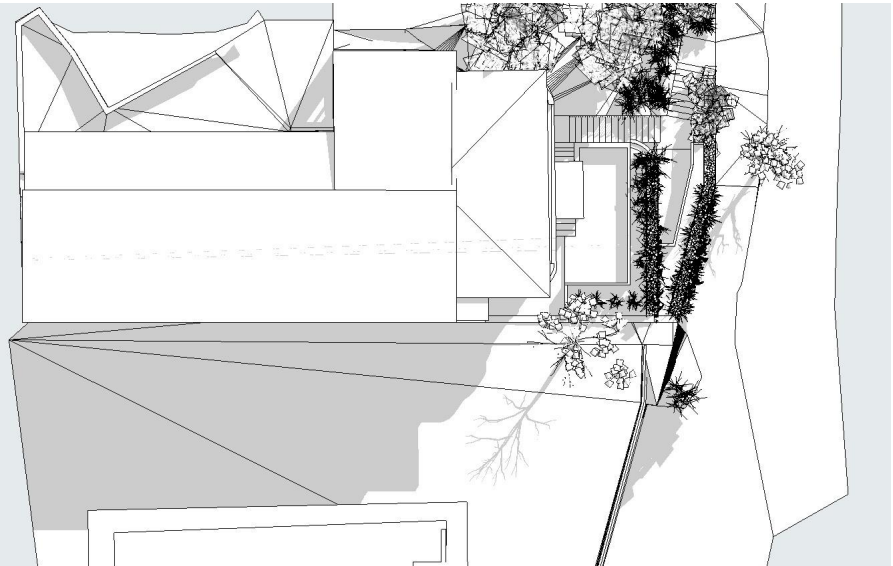

Noon 1:400



3pm 1:400

Revision History			
RevID	ChID	Change Name	Date

Company Title

jaclyn smith architectural
d e s i g n

ABN 678 4938 8455
21 La Perouse Street, Fairlight NSW 2094
ph: 0421 208 998
e: jaclyn_e_zchetta@hotmail.com
web: www.jaclynsmith.weebly.com

THE DRIVE

26 The Drive
FRESHWATER
NSW
2096

Drawing Name

9am, Noon, 3pm

Drawing Status

Shadows - PROPOSED

Modified by

JS

Date

Aug 2022

Checked by

JS

Date

Aug 2022

Drawing Scale

1:400

Layout ID

A.01.8

Revision



EXISTING

1:400



DEMOLITION

1:400



PROPOSED

1:400

Revision History			
RevID	ChID	Change Name	Date

Company Title

jaclyn smith architectural
d e s i g n

ABN 678 4938 8455
21 La Perouse Street, Fairlight NSW 2094
ph: 0421 208 998
e: jaclyn_e_zietta@hotmail.com
web: www.jaclynsmith.weebly.com

THE DRIVE

26 The Drive
FRESHWATER
NSW
2096

Drawing Name
**EXISTING, PROPOSED,
DEMOLITION**

Drawing Status


Modified by
Date
Jan 2023

Checked by
Date
Jan 2023

Drawing Scale
1:400 @A3

Layout ID
A.01.12

Revision

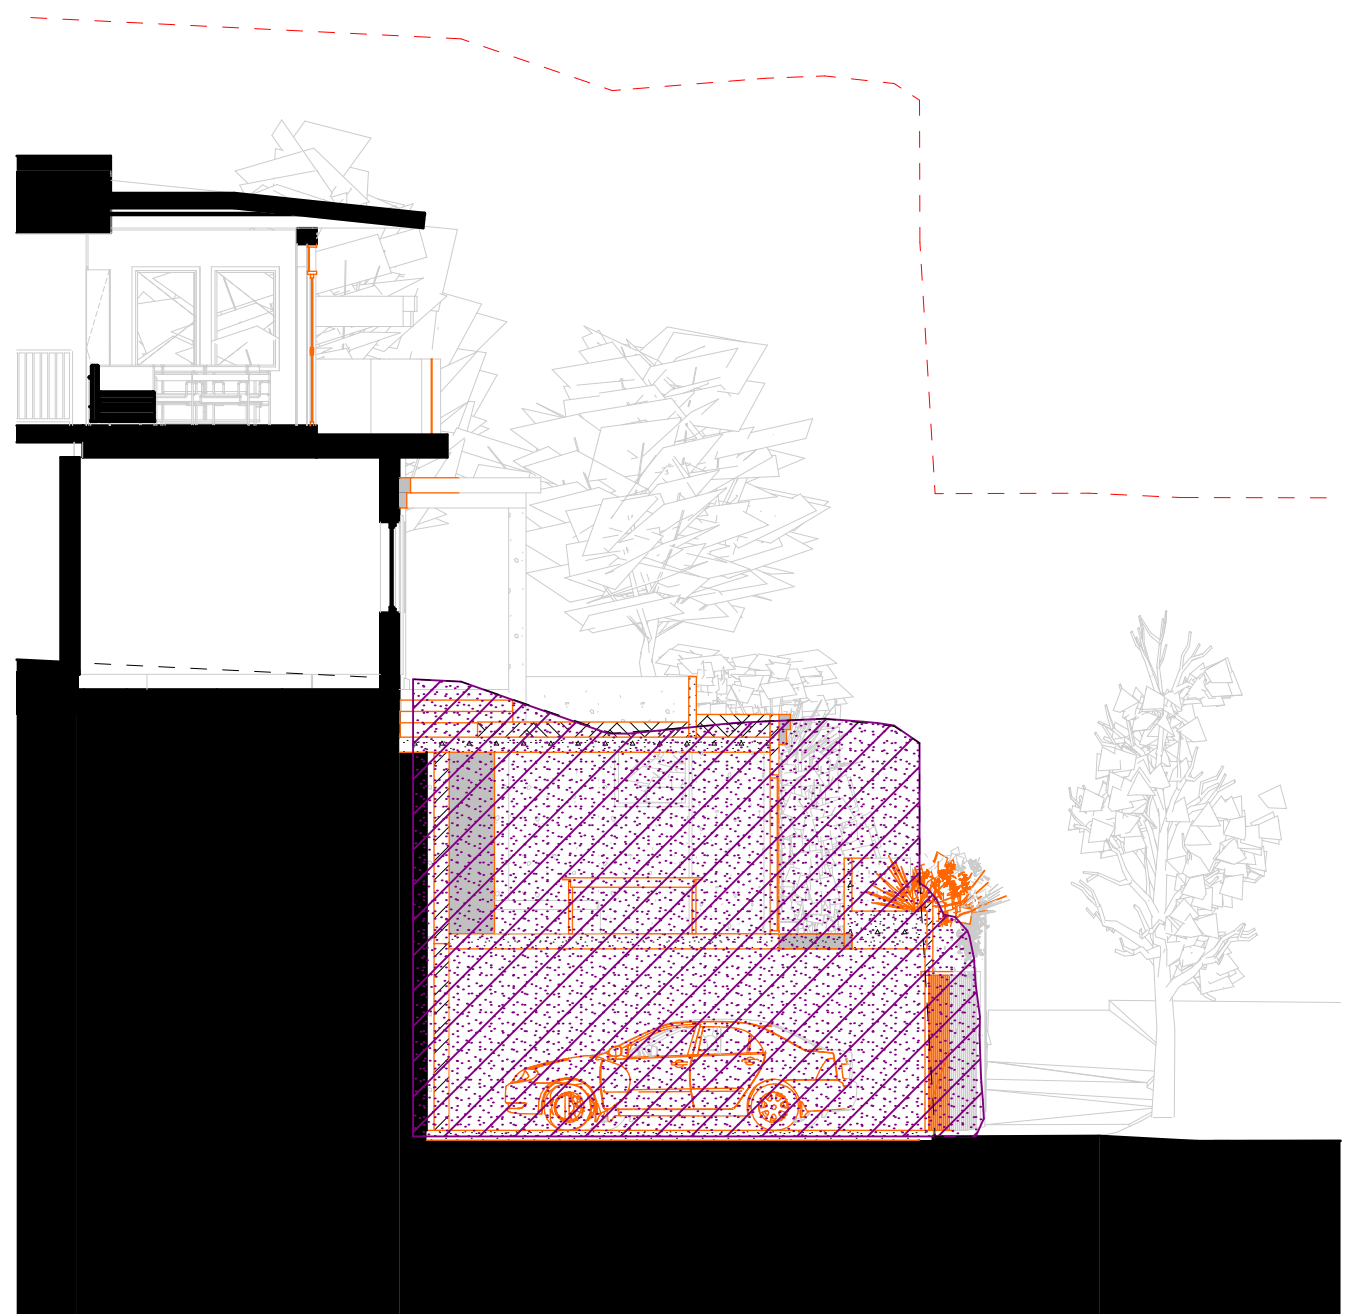

Section 1 EXCAVATION & FILL 1:100

Revision History			
RevID	ChID	Change Name	Date

Company Title

jaclyn smith architectural
d e s i g n

ABN 678 4938 8455
21 La Perouse Street, Fairlight NSW 2094
ph: 0421 208 998
e: jaclyn_e_zietta@hotmail.com
web: www.jaclynsmith.weebly.com

THE DRIVE

26 The Drive
FRESHWATER
NSW
2096

Drawing Name

EXCAVATION & FILL

Drawing Status

Modified by

Date
Jan 2023

Checked by

Date
Jan 2023


Drawing Scale

1:100 @A3

Layout ID

A.01.13

Revision

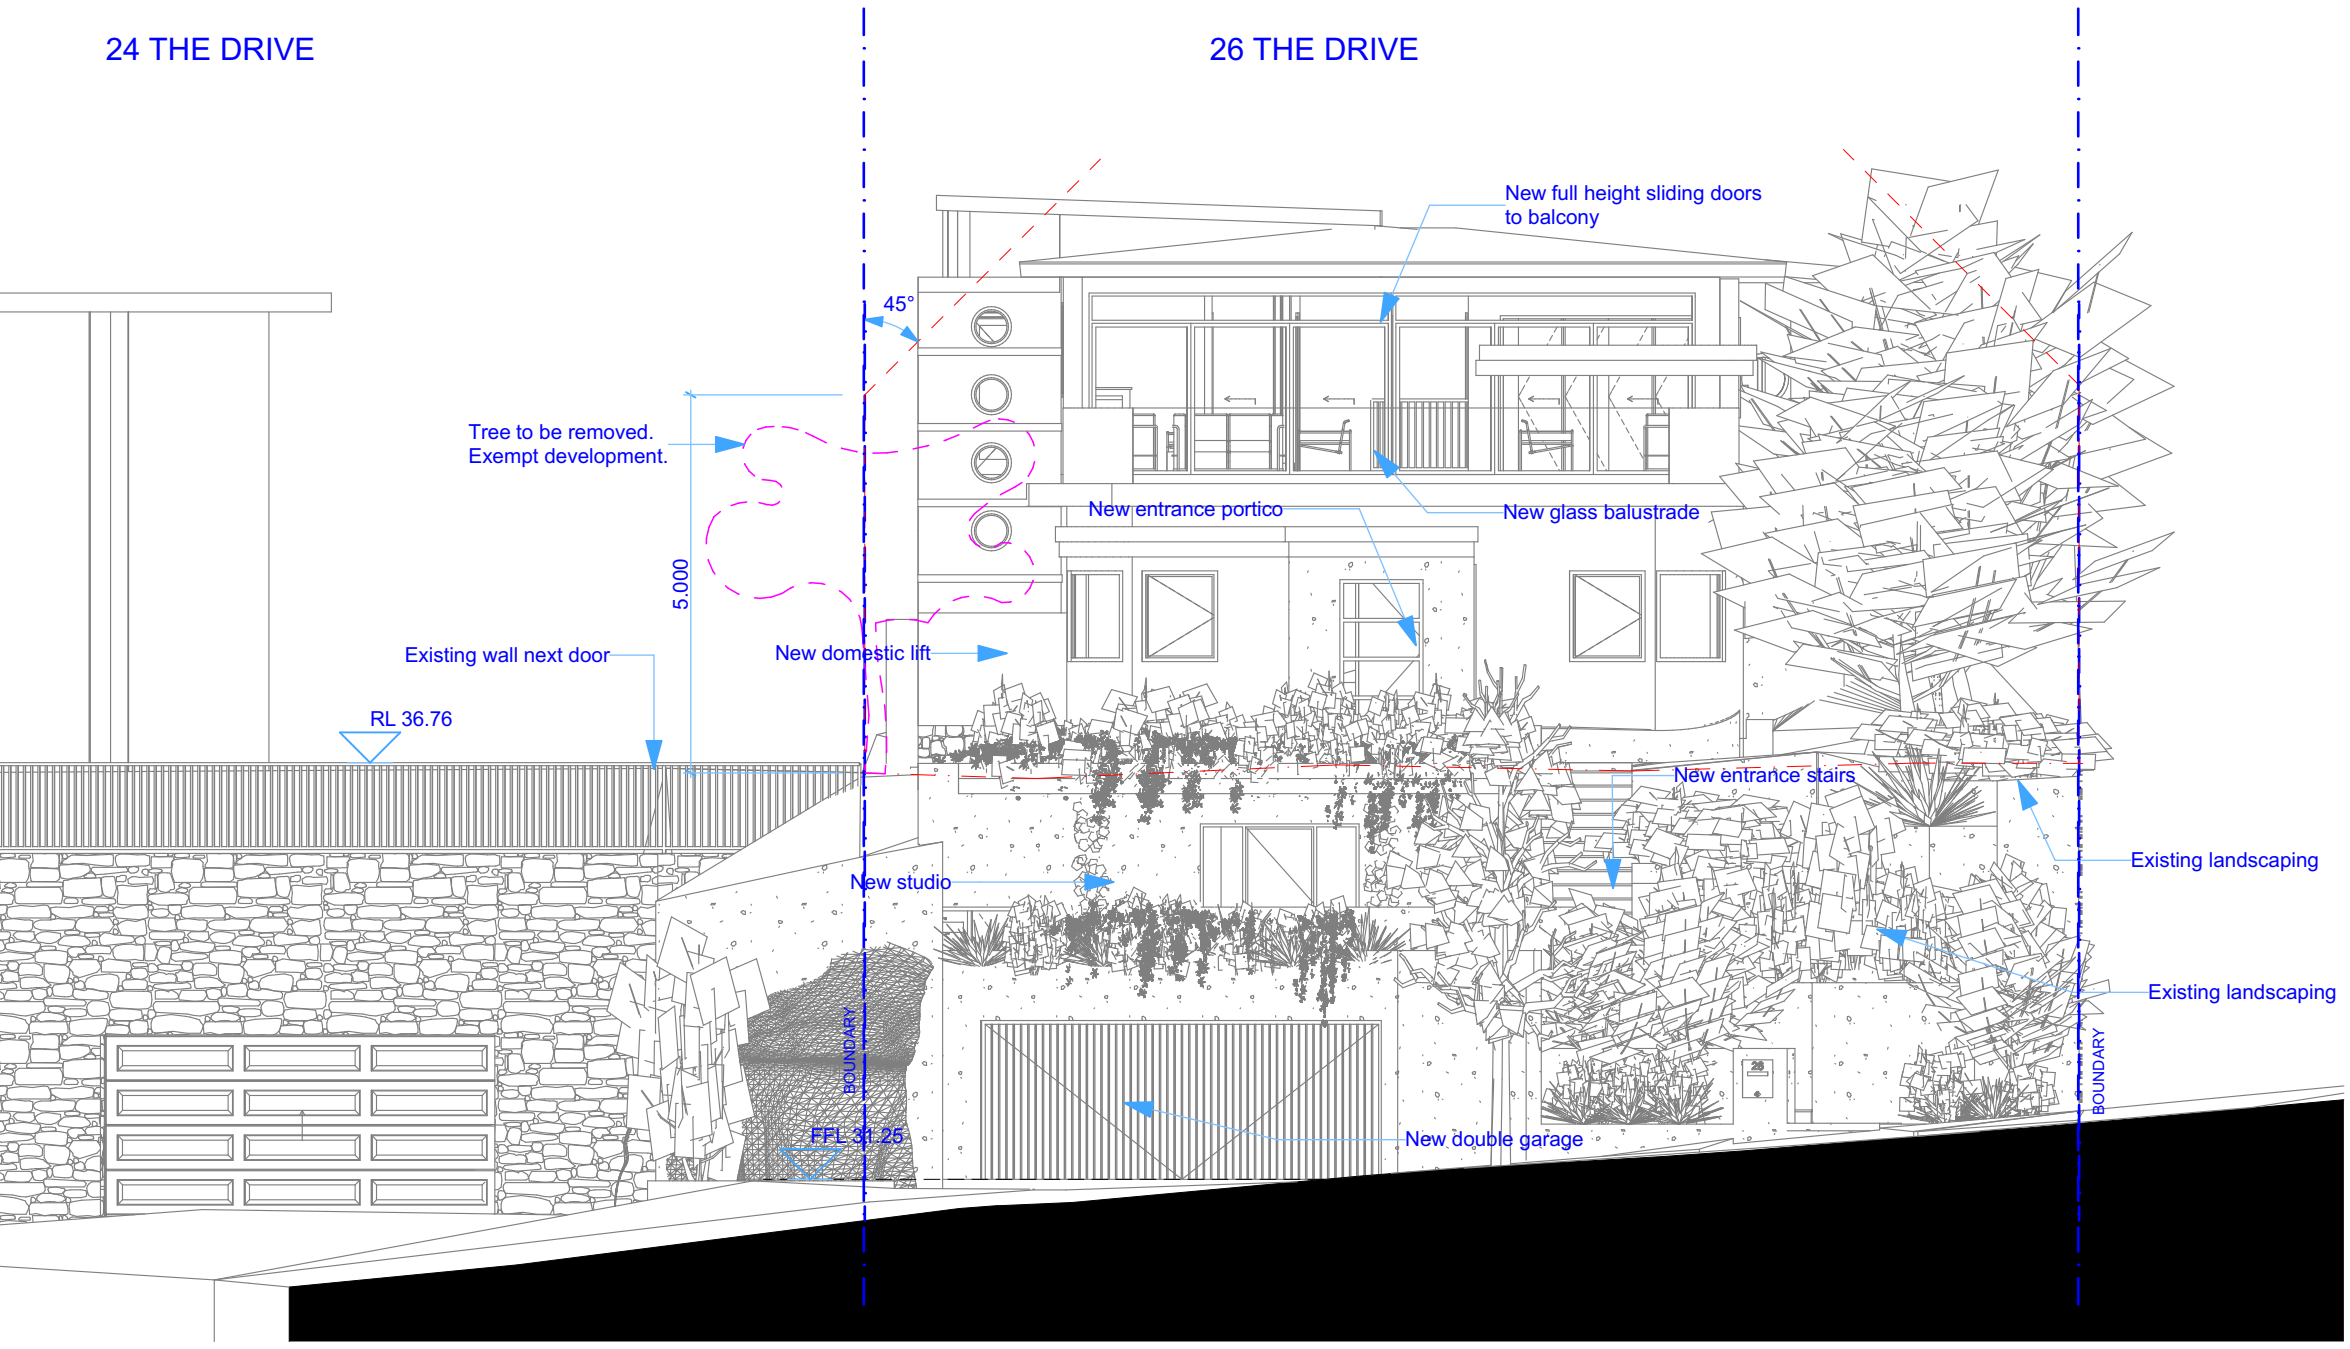

Revision History			
RevID	ChID	Change Name	Date

Company Title

jaclyn smith architectural
d e s i g n

ABN 678 4938 8455
21 La Perouse Street, Fairlight NSW 2094
ph: 0421 208 998
e: jaclyn_e_zietta@hotmail.com
web: www.jaclynsmith.weebly.com

THE DRIVE

26 The Drive
FRESHWATER
NSW
2096

Drawing Name
**PROPOSED East Elevation,
East Elevation - PROPOSED
For DA Approval**

Drawing Status

Modified by
JS

Date
Jan 2023


Checked by
JS

Date
Jan 2023

Drawing Scale
1:100 @A3

Layout ID
DA_200

Revision

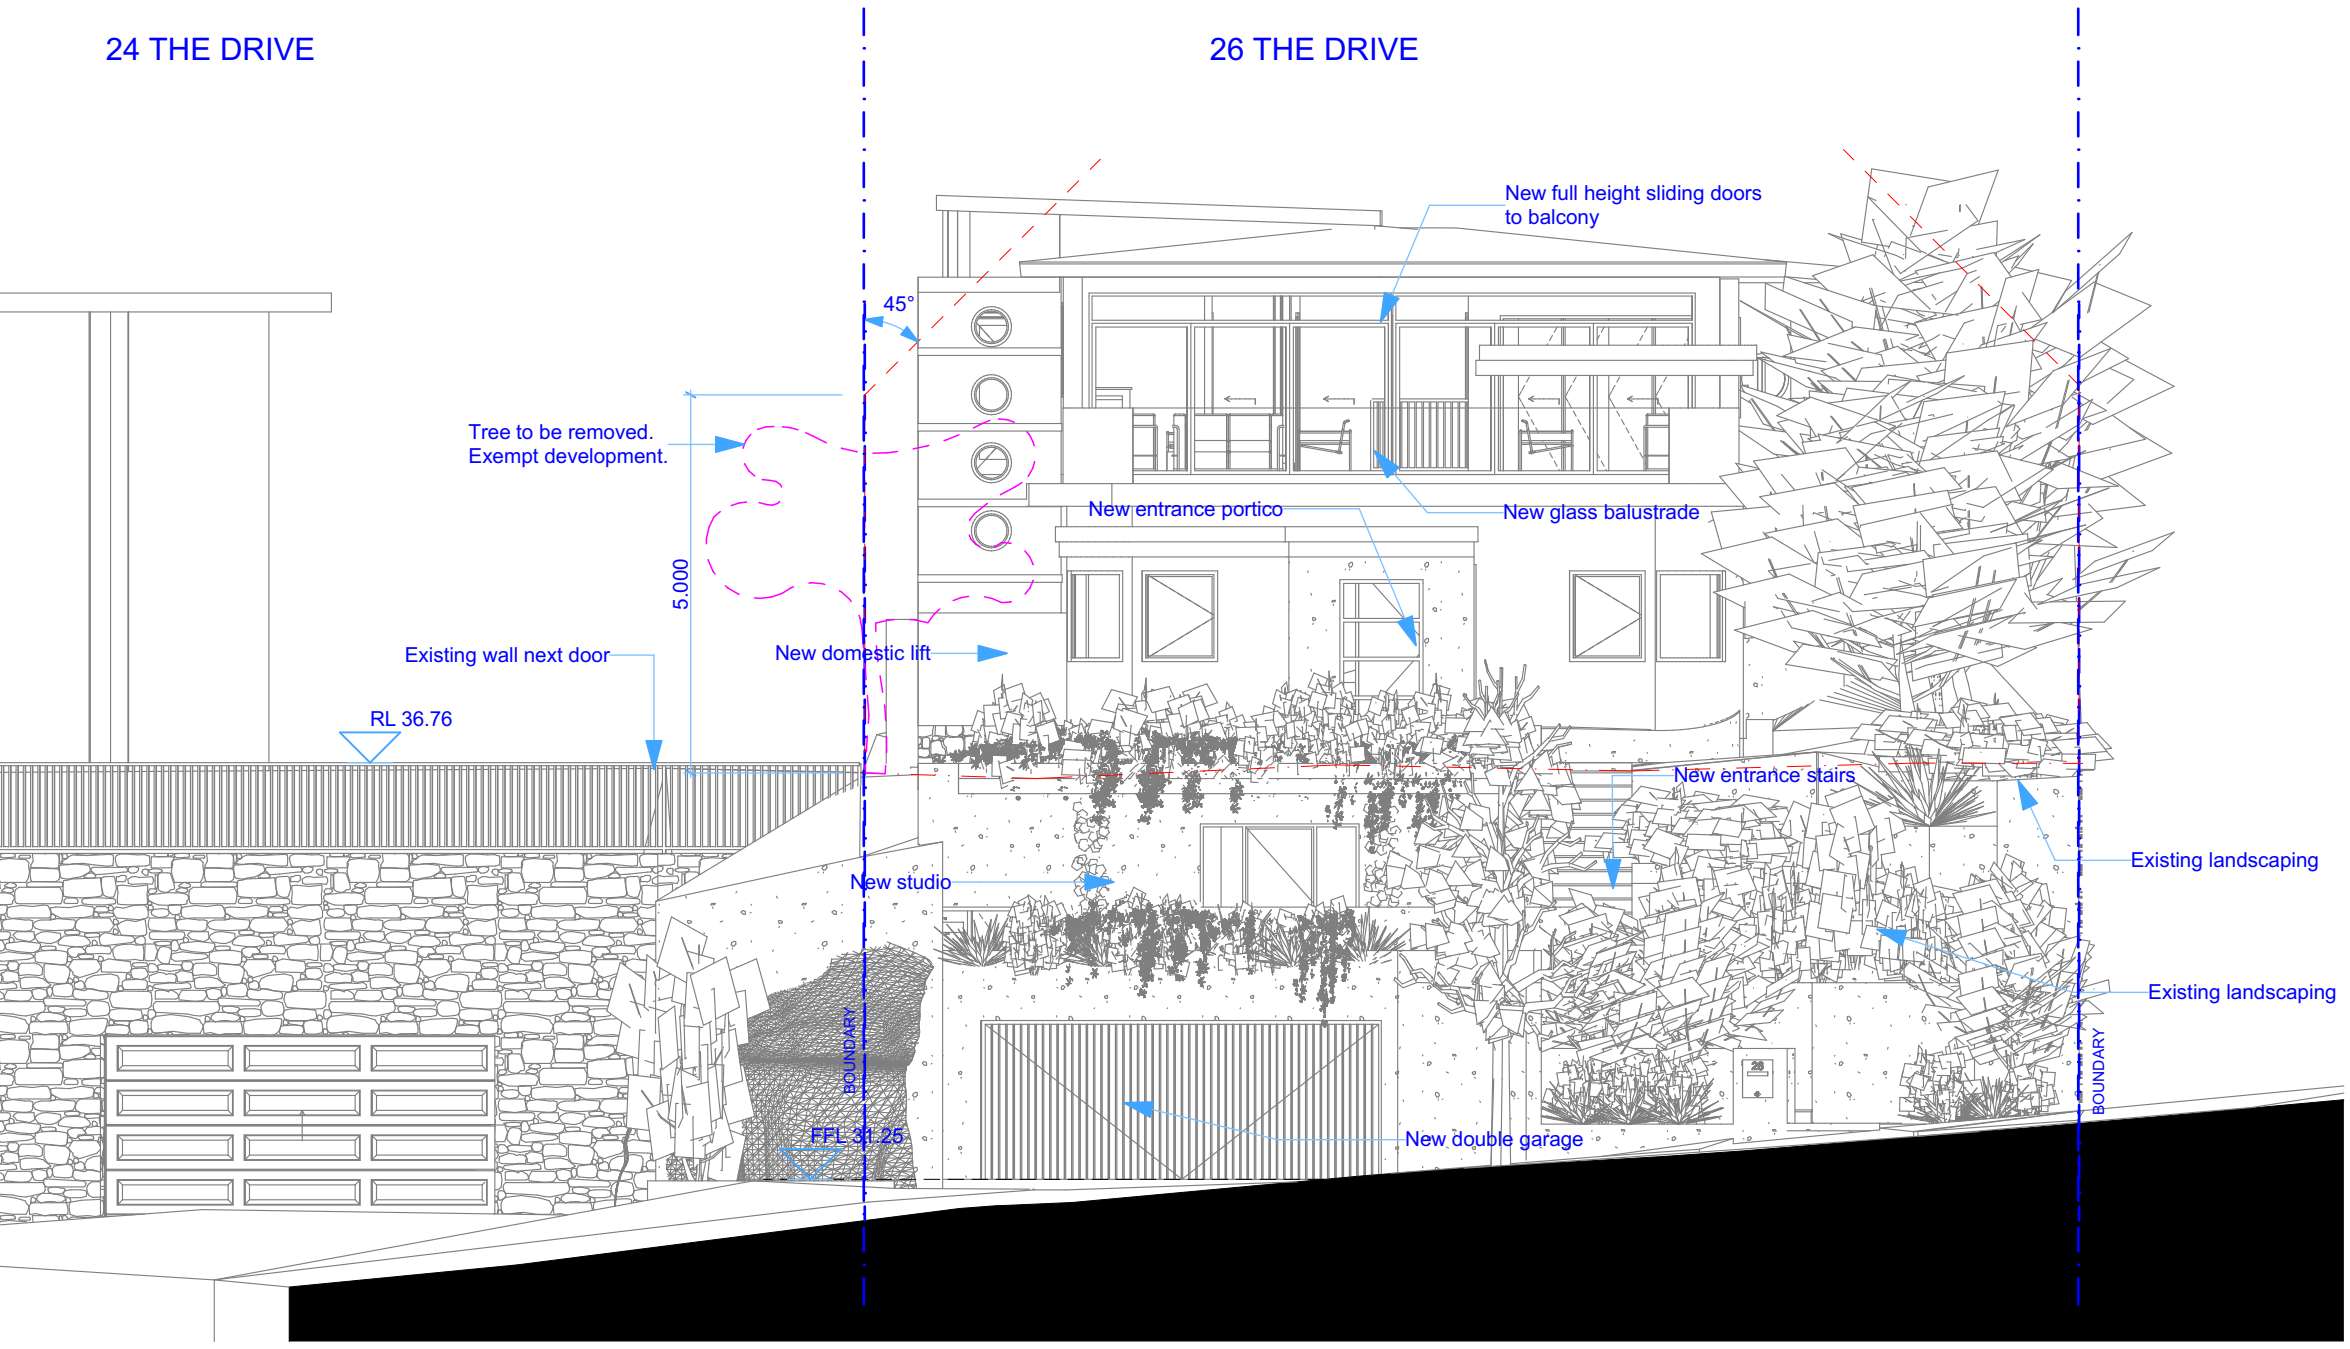

East Elevation - EXISTING

1:100

Revision History			
RevID	ChID	Change Name	Date

Company Title

jaclyn smith architectural
d e s i g n

ABN 678 4938 8455
21 La Perouse Street, Fairlight NSW 2094
ph: 0421 208 998
e: jaclyn_e_zietta@hotmail.com
web: www.jaclynsmith.weebly.com

THE DRIVE

26 The Drive
FRESHWATER
NSW
2096

Drawing Name
**EXISTING East Elevation, East
Elevation - EXISTING
FOR DA APPROVAL**

Drawing Status

Modified by
JS

Date
Jan 2023


Checked by
JS

Date
Jan 2023

Drawing Scale
1:100 @A3


Layout ID
DA_201

Revision

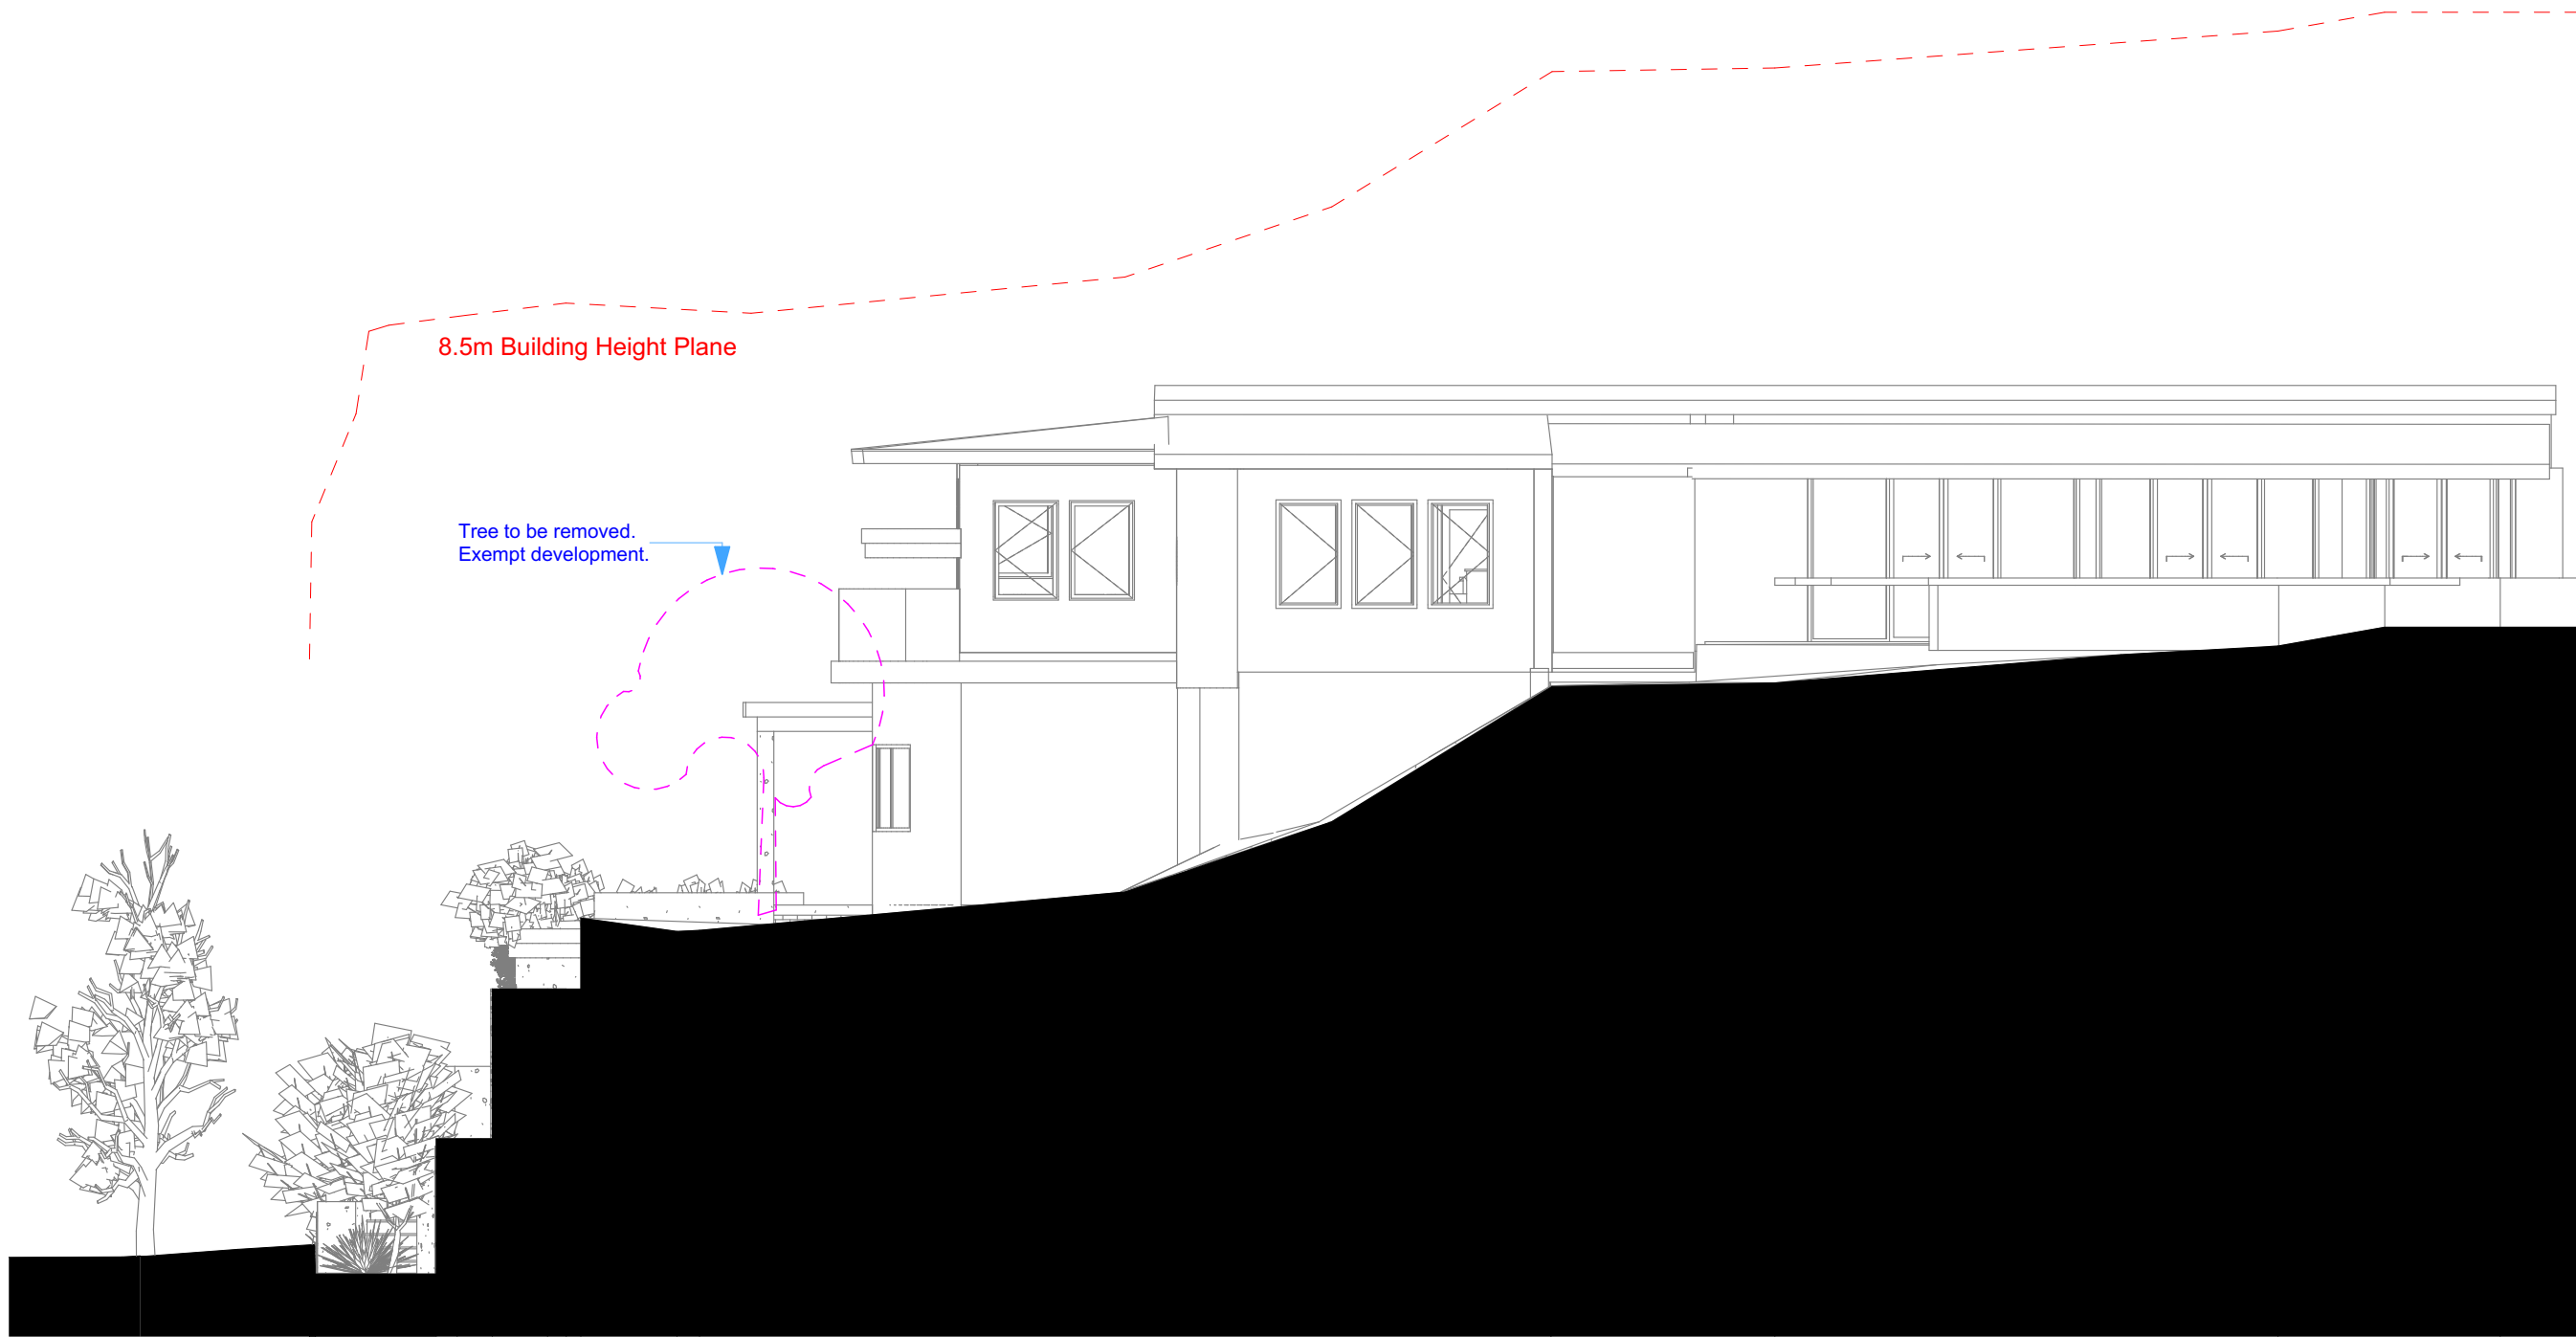

North


1:100

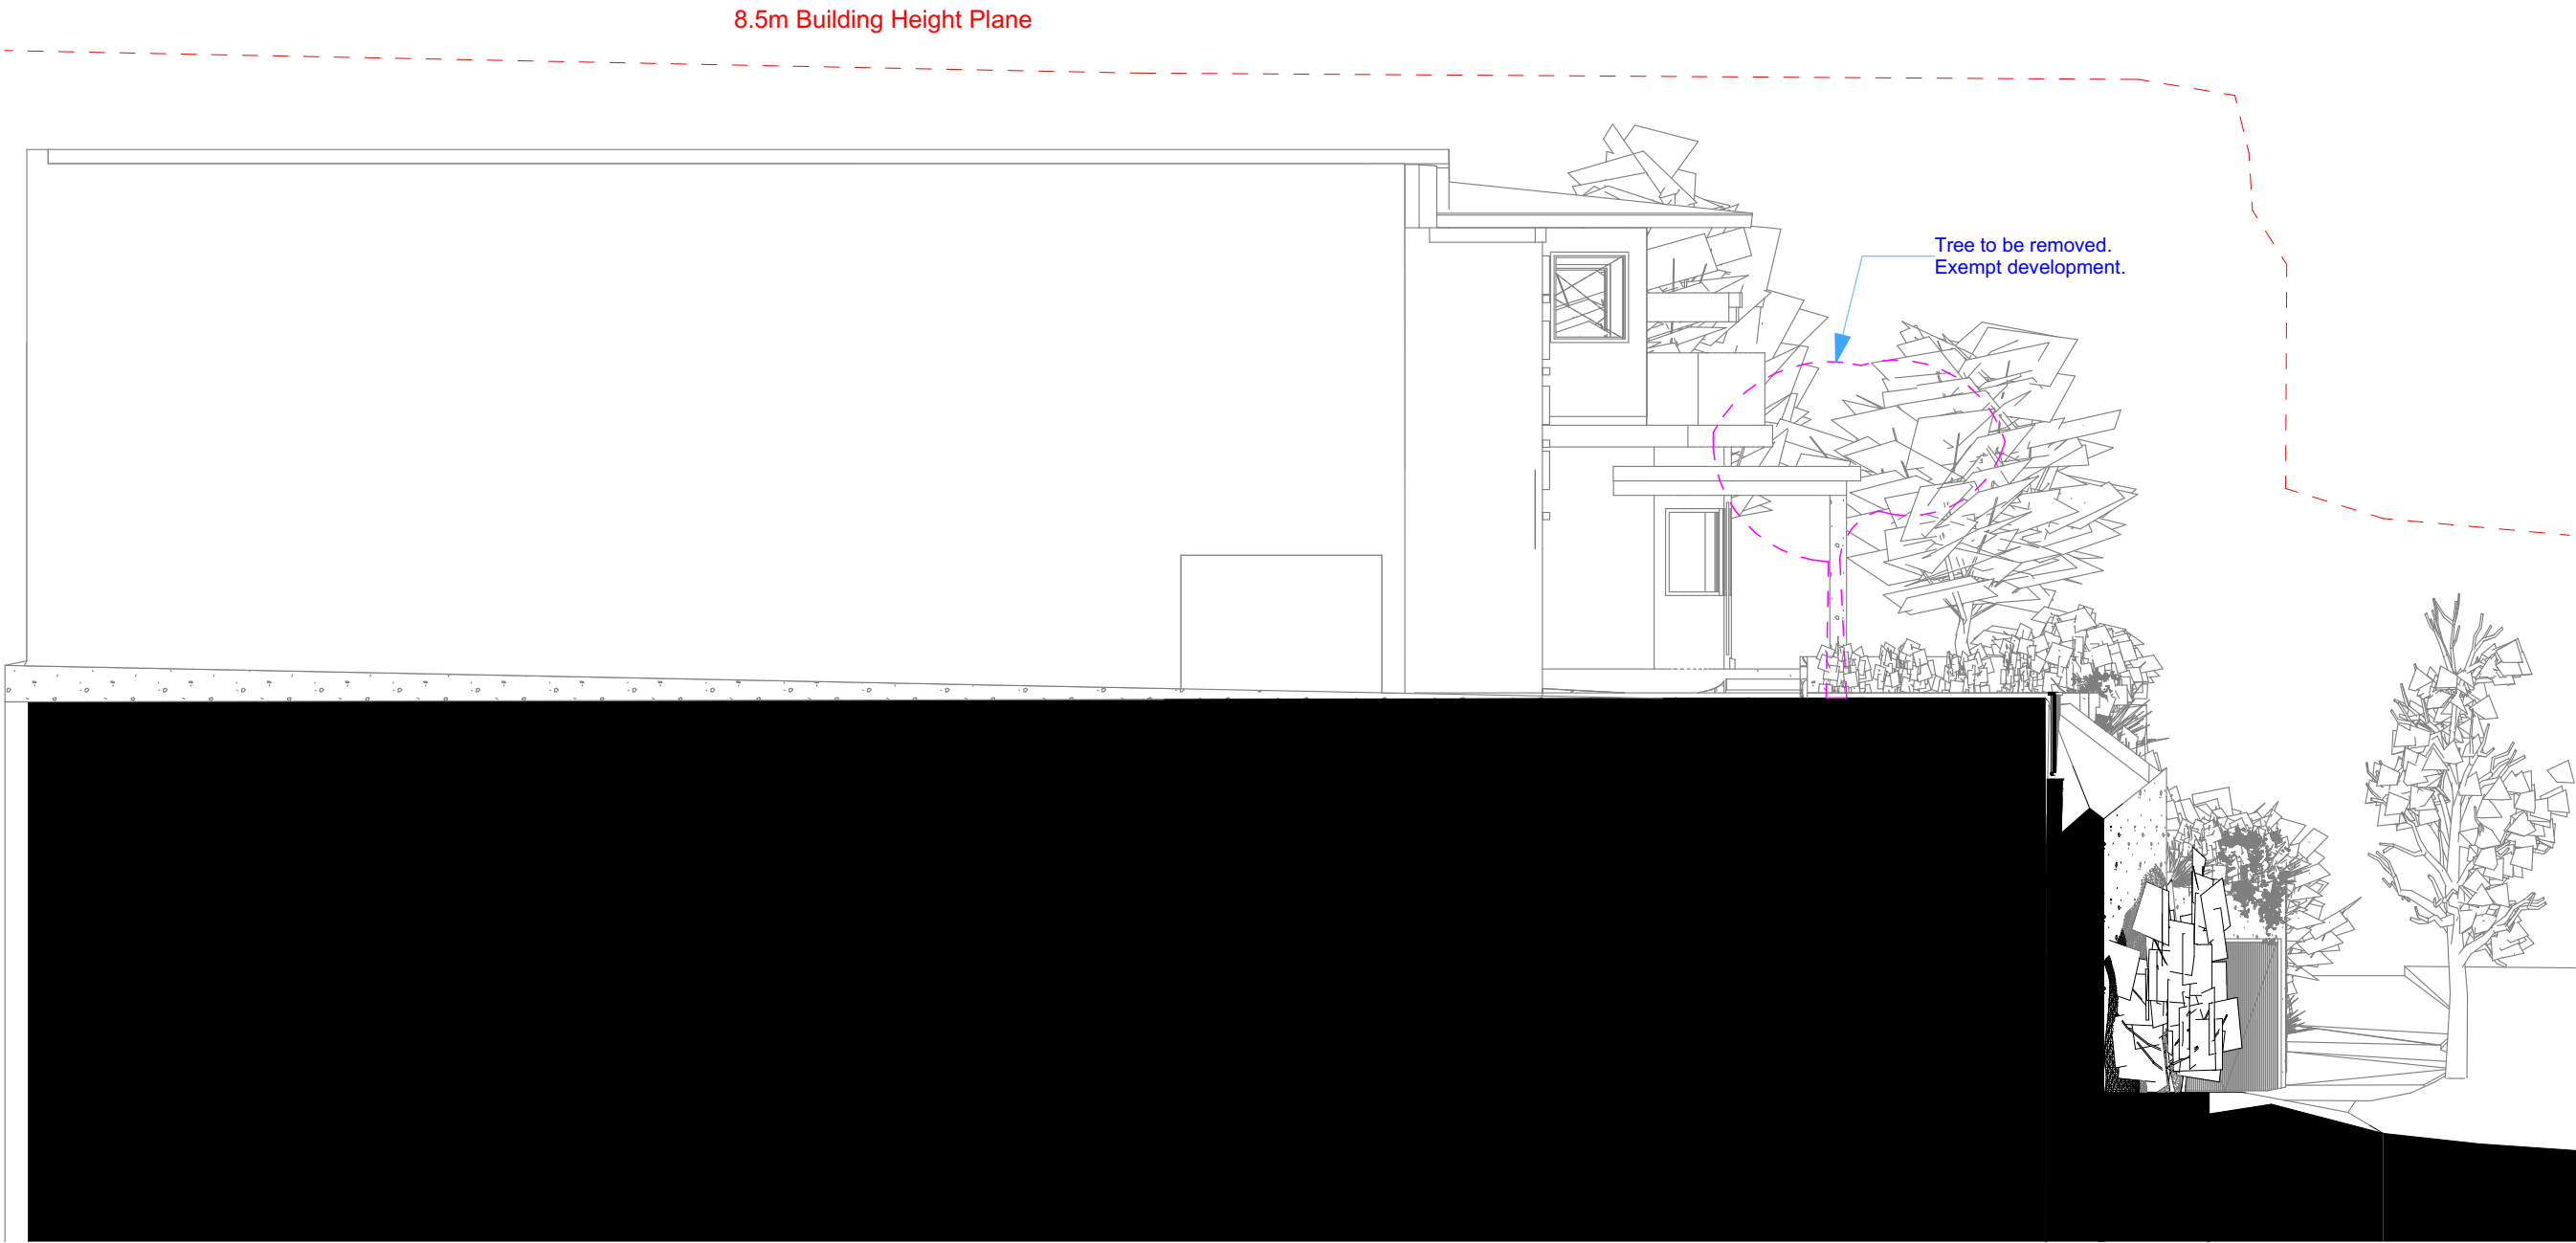

South Elevation

1:100

Revision History			
RevID	ChID	Change Name	Date
Company Title			
jaclyn smith architectural d e s i g n			
ABN 678 4938 8455 21 La Perouse Street, Fairlight NSW 2094 ph: 0421 208 998 e: jaclyn_e_zoetta@hotmail.com web: www.jaclynsmith.weebly.com			
THE DRIVE			
26 The Drive FRESHWATER NSW 2096			
Drawing Name North, South Elevation			
Drawing Status For DA			
Modified by JS		Date Jan 2023	
Checked by JS		Date Jan 2023	
Drawing Scale 1:100 @A2			
Layout ID A.02.3		Revision	

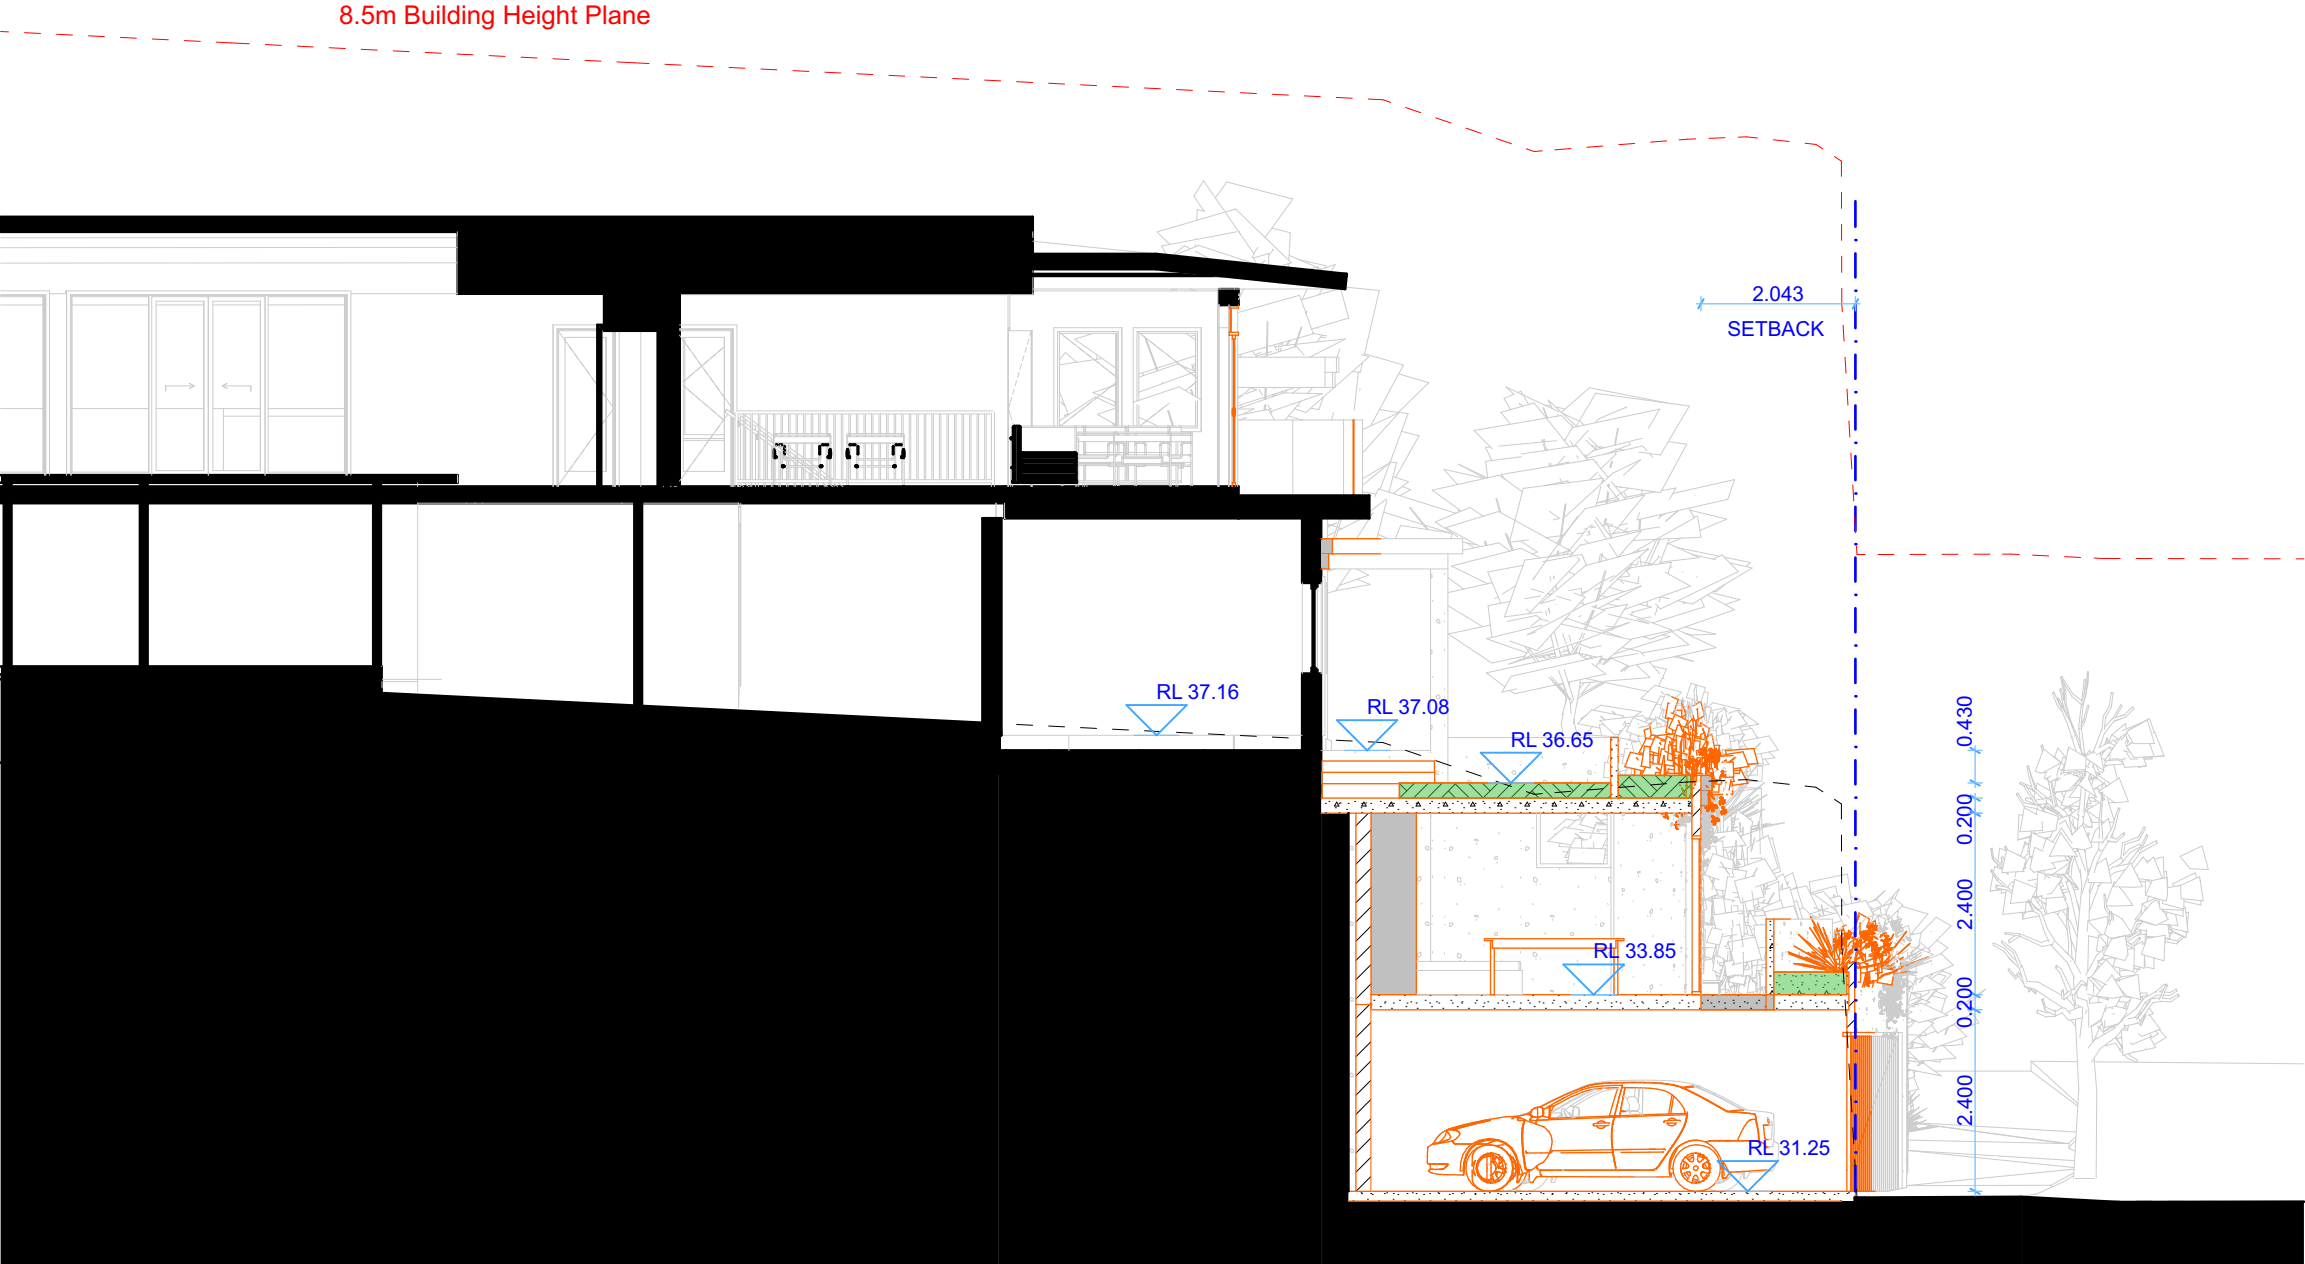

Section 1

Building Section

1:100

Revision History			
RevID	ChID	Change Name	Date

Company Title

jaclyn smith architectural
d e s i g n

ABN 678 4938 8455
21 La Perouse Street, Fairlight NSW 2094
ph: 0421 208 998
e: jaclyn_e_zietta@hotmail.com
web: www.jaclynsmith.weebly.com

THE DRIVE

26 The Drive
FRESHWATER
NSW
2096

Drawing Name

Building Section

Drawing Status

FOR DA APPROVAL

Modified by
JS

Date
Jan 2023

Checked by
JS


Date
Jan 2023

Drawing Scale

1:100 @A3

Layout ID
DA_301

Revision

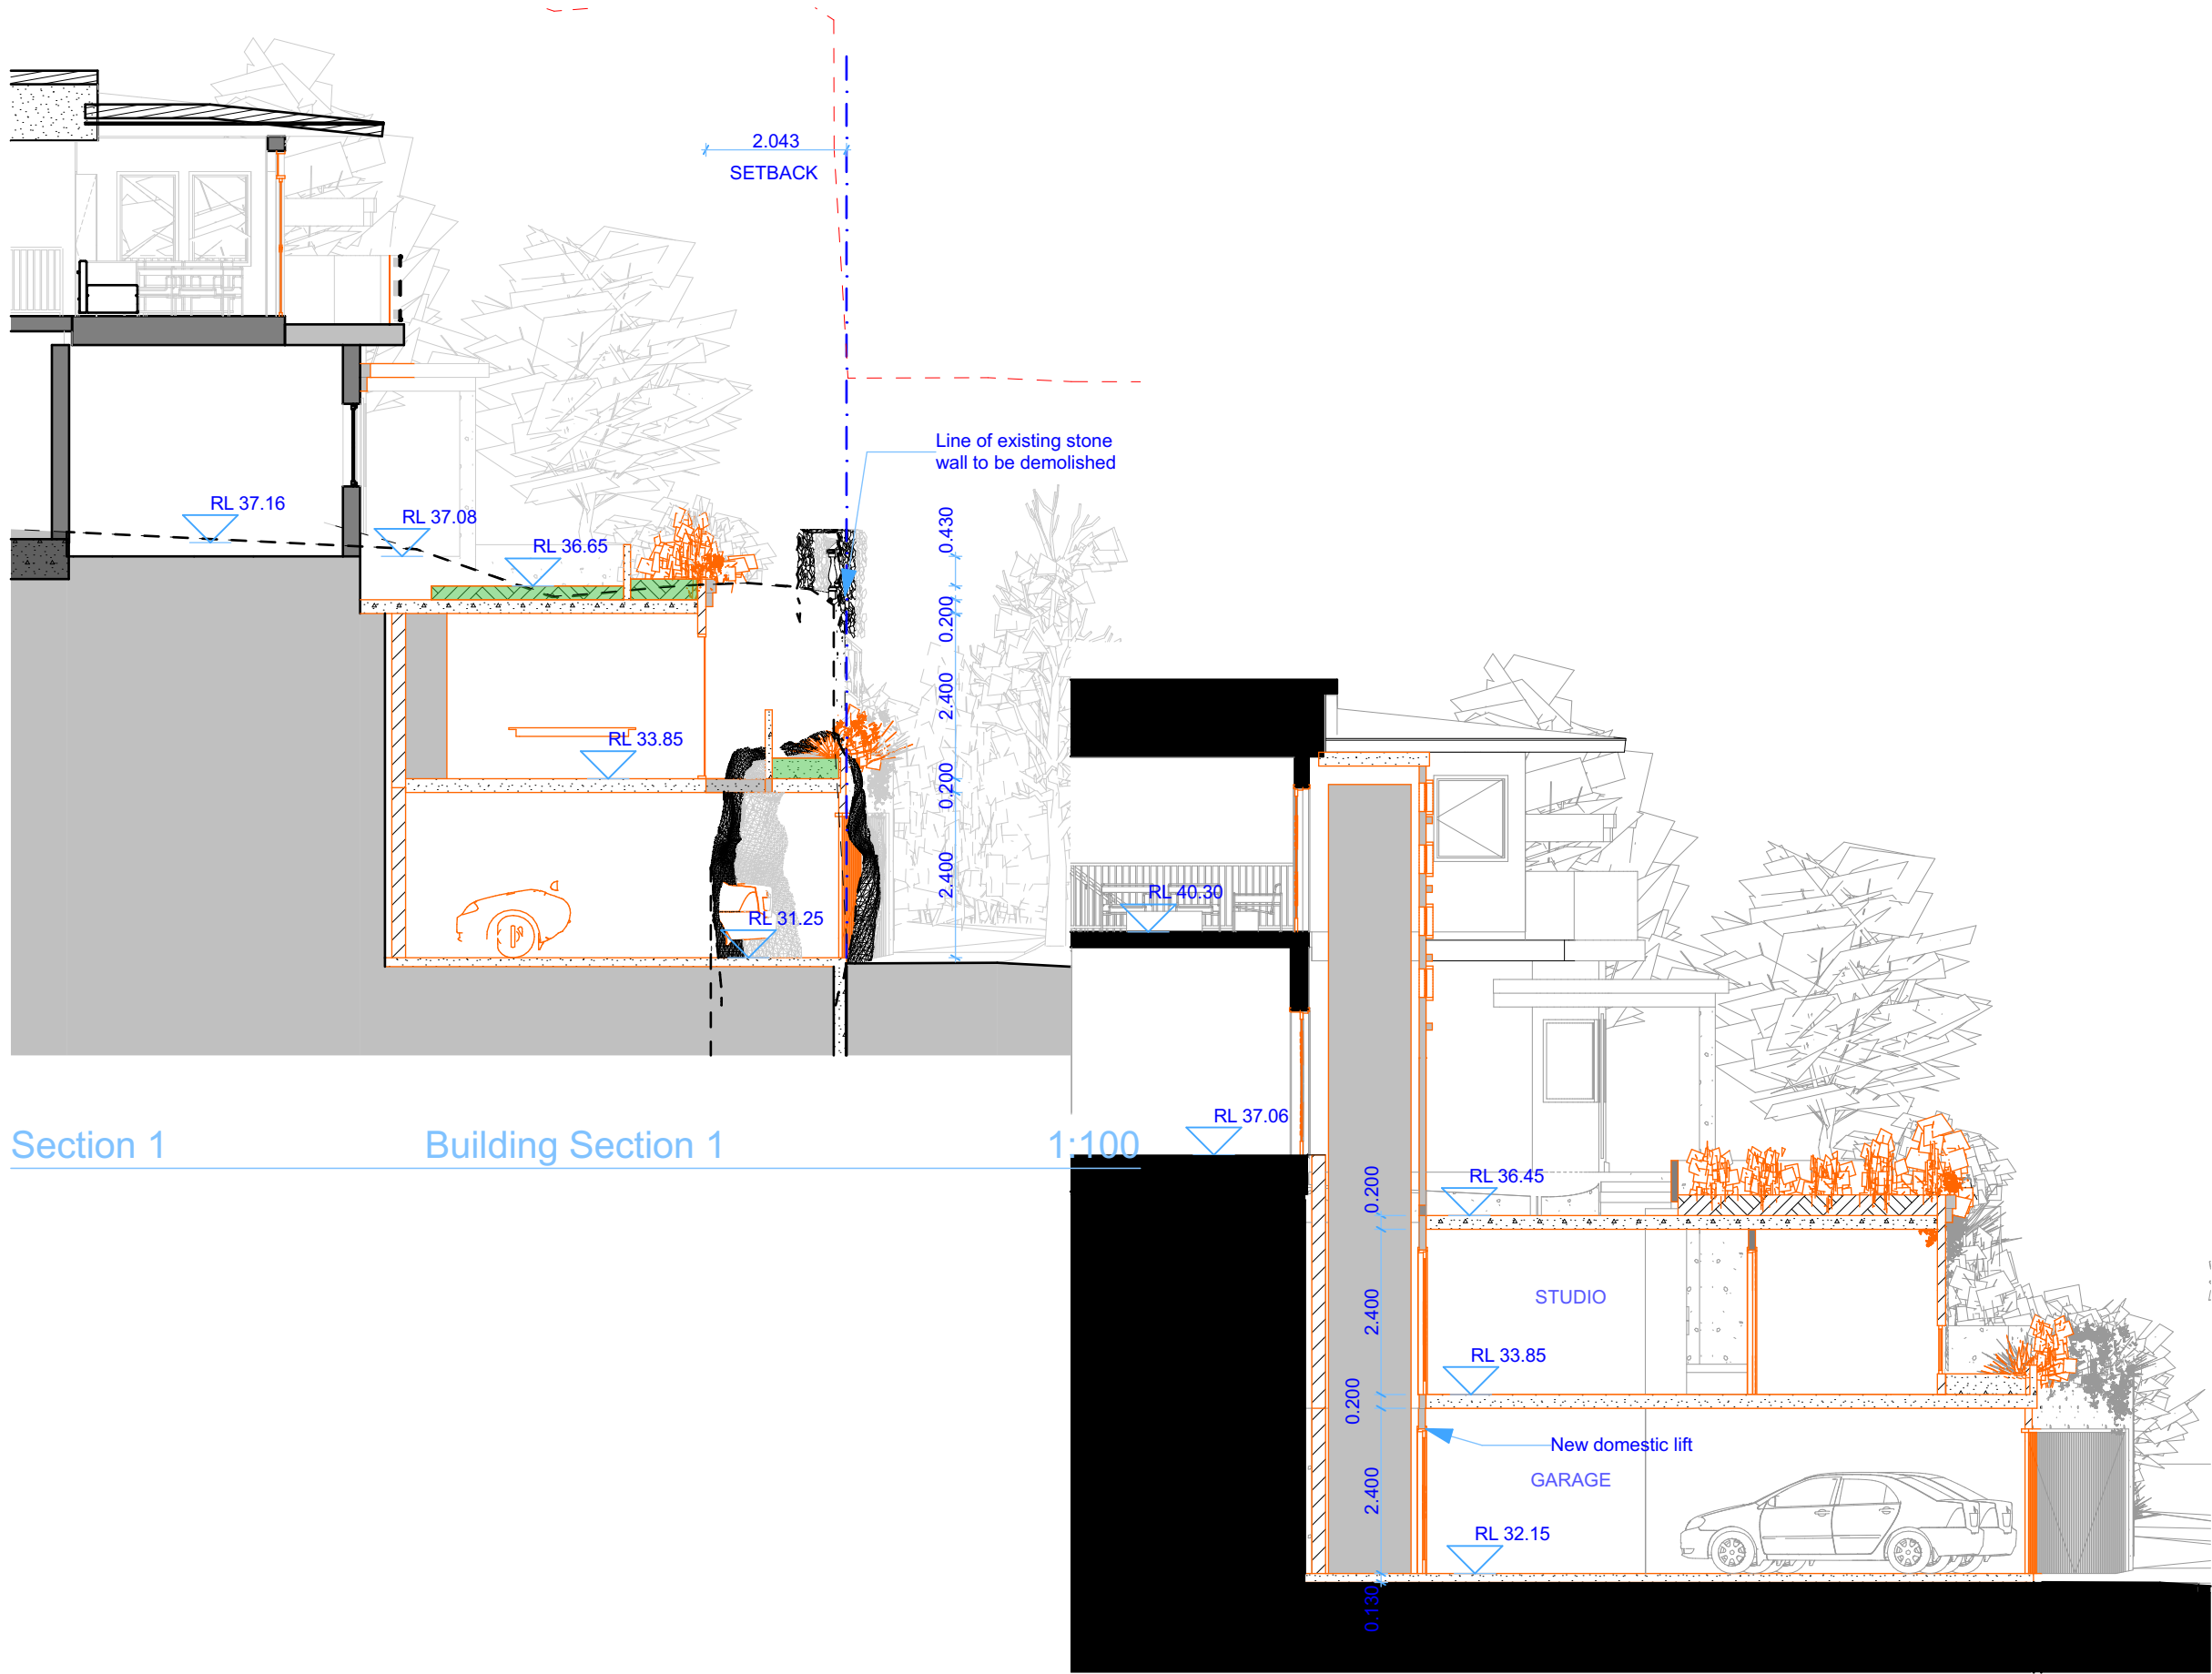

Section 1

Building Section 1

1:100

Section 2

Building Section 2

1:100

Revision History			
RevID	ChID	Change Name	Date

Company Title

jaclyn smith architectural
d e s i g n

ABN 678 4938 8455
21 La Perouse Street, Fairlight NSW 2094
ph: 0421 208 998
e: jaclyn_e_zietta@hotmail.com
web: www.jaclynsmith.weebly.com

THE DRIVE

26 The Drive
FRESHWATER
NSW
2096

Drawing Name
**Building Section 1, Building
Section 2
FOR DA APPROVAL**

Modified by
JS

Date
Jan 2023

Checked by
JS

Date
Jan 2023

Drawing Scale
1:100 @A3

Layout ID
DA_300

Revision