


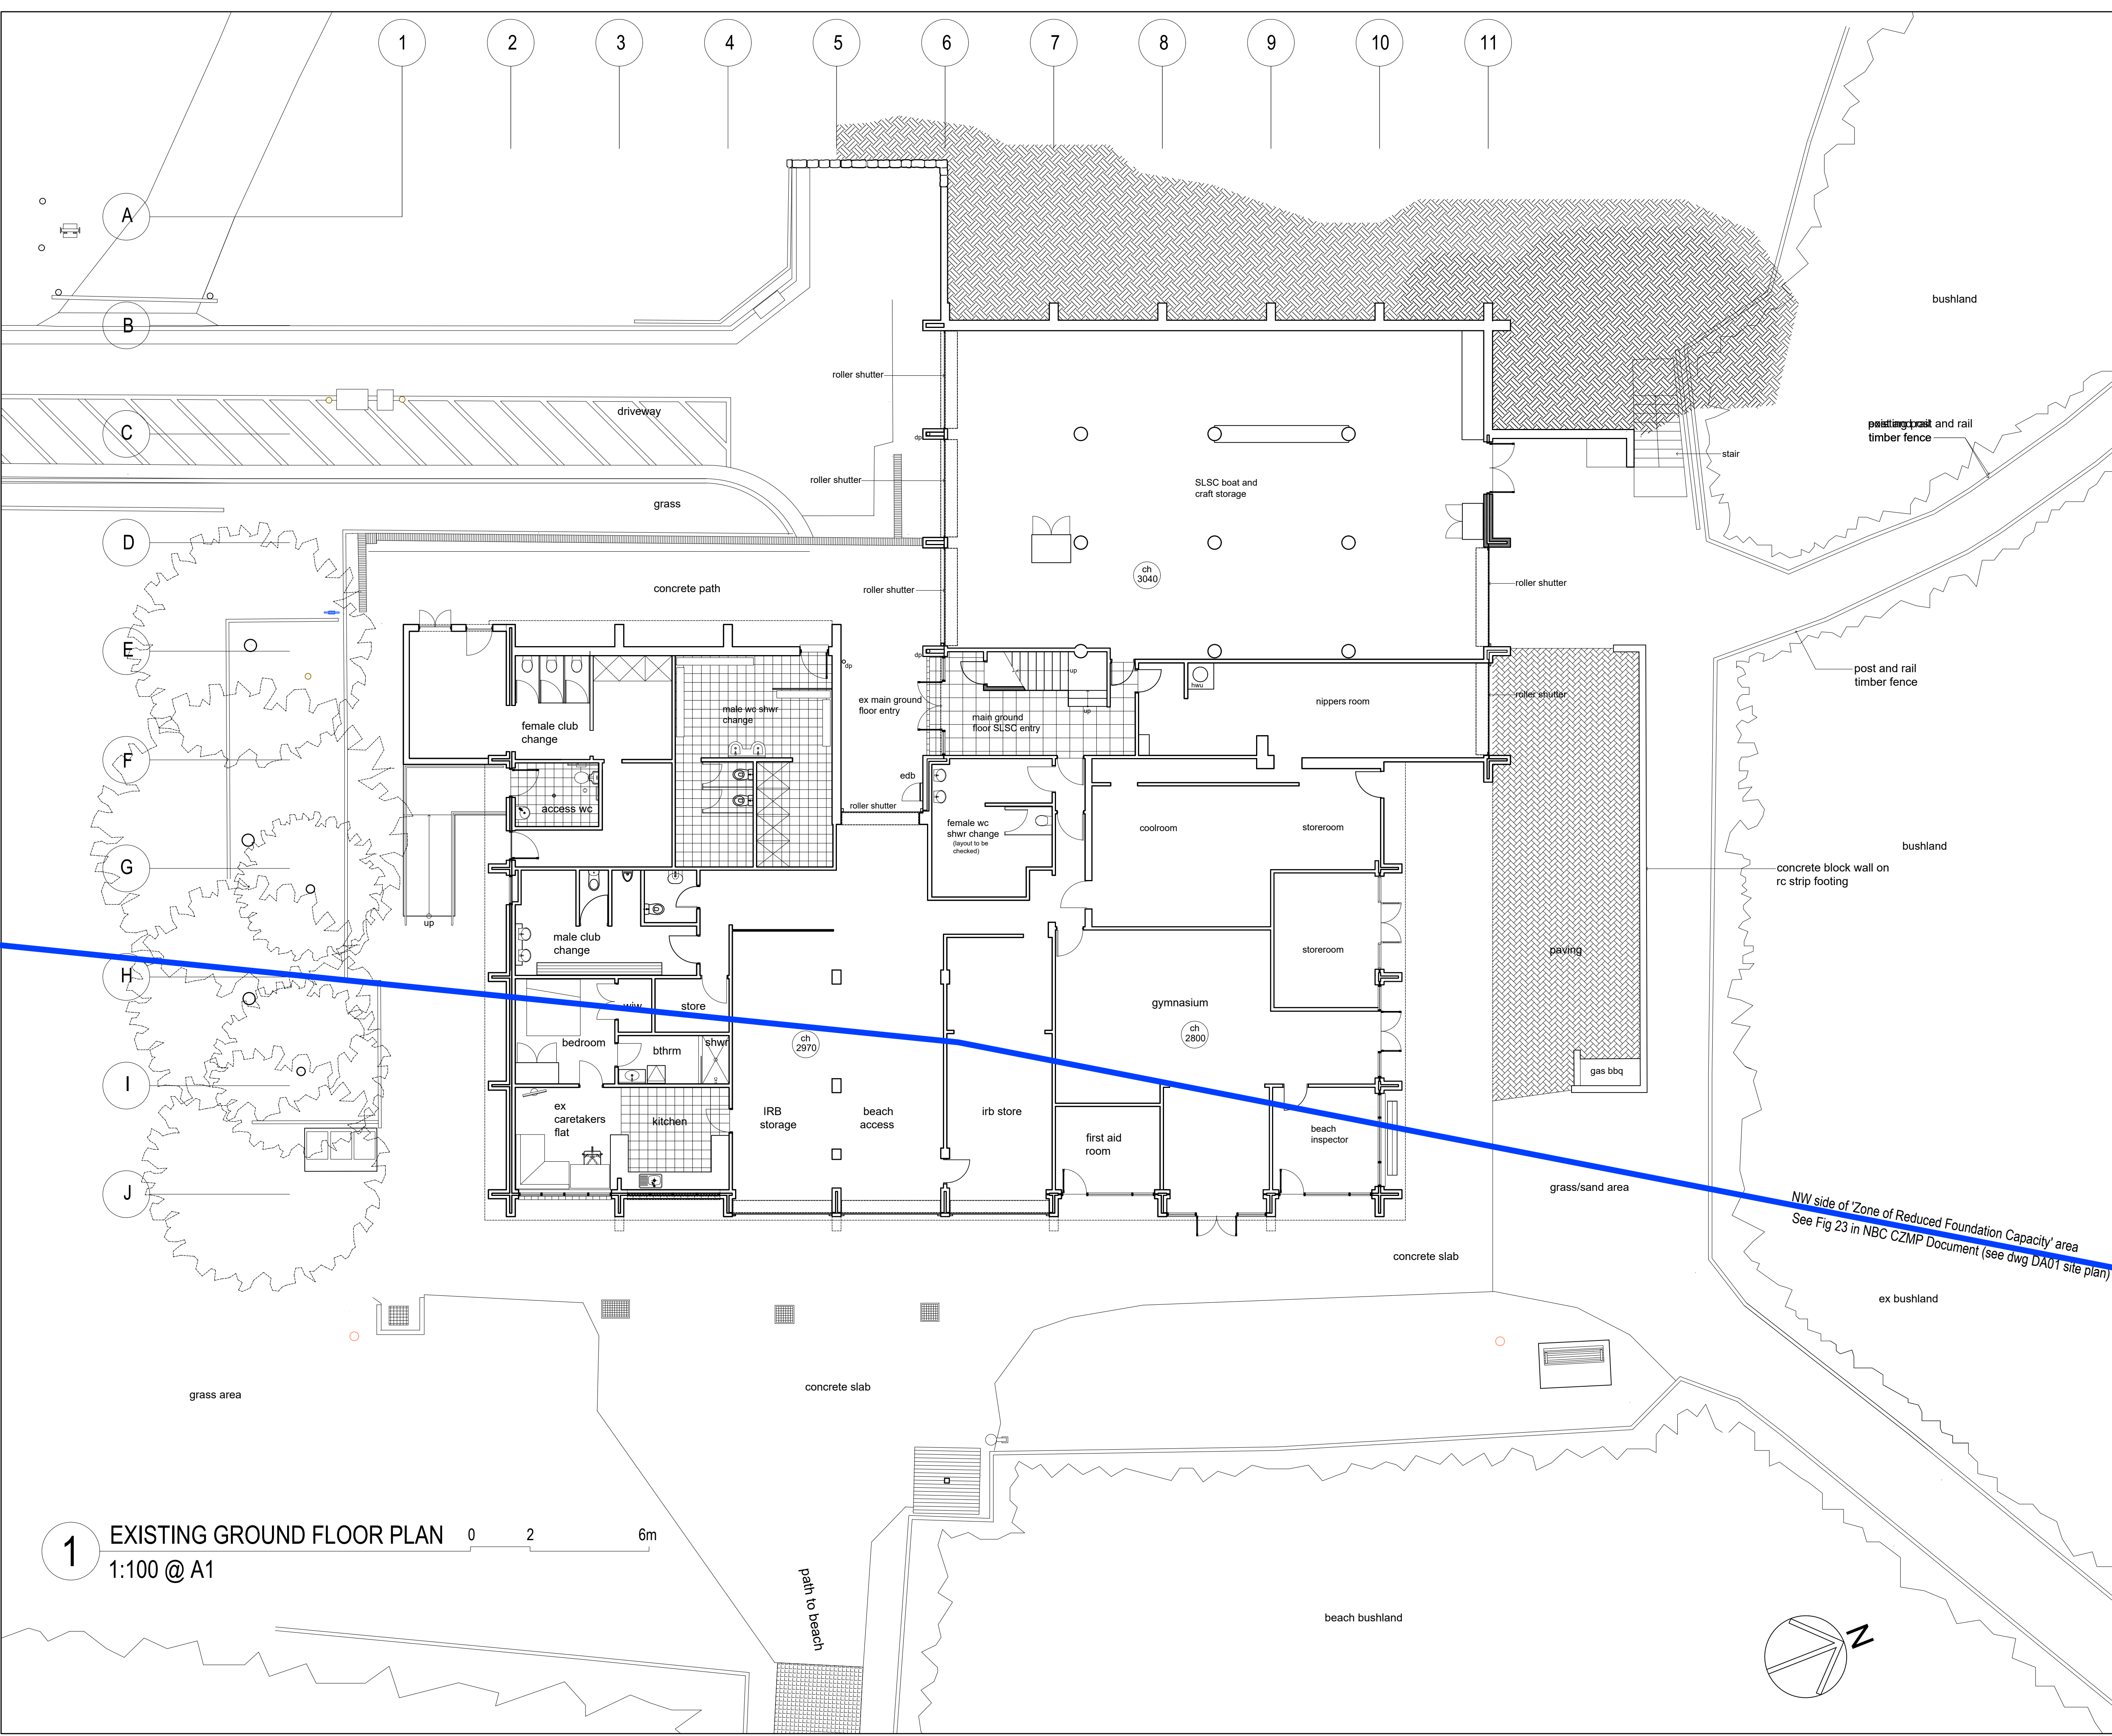


Rev	Description	Date
A	to consultants for information	Jul '23
B	Development Application pre-lodgement meeting purposes	Aug '23
C	draft development application drawing	Sept'23
D	final draft development application drawing	Nov'23




Drawing Title:
existing ground floor plan
Project:
North Narrabeen SLSC Alterations and additions
Prepared by:
Building Assets-Planning Design and Delivery Northern Beaches Council

Date:
Jun 2022
Scale:
A.S.
Checked:
BK
Drawn by:
MB

Dwg no:
DAEX01
Issue no:
D

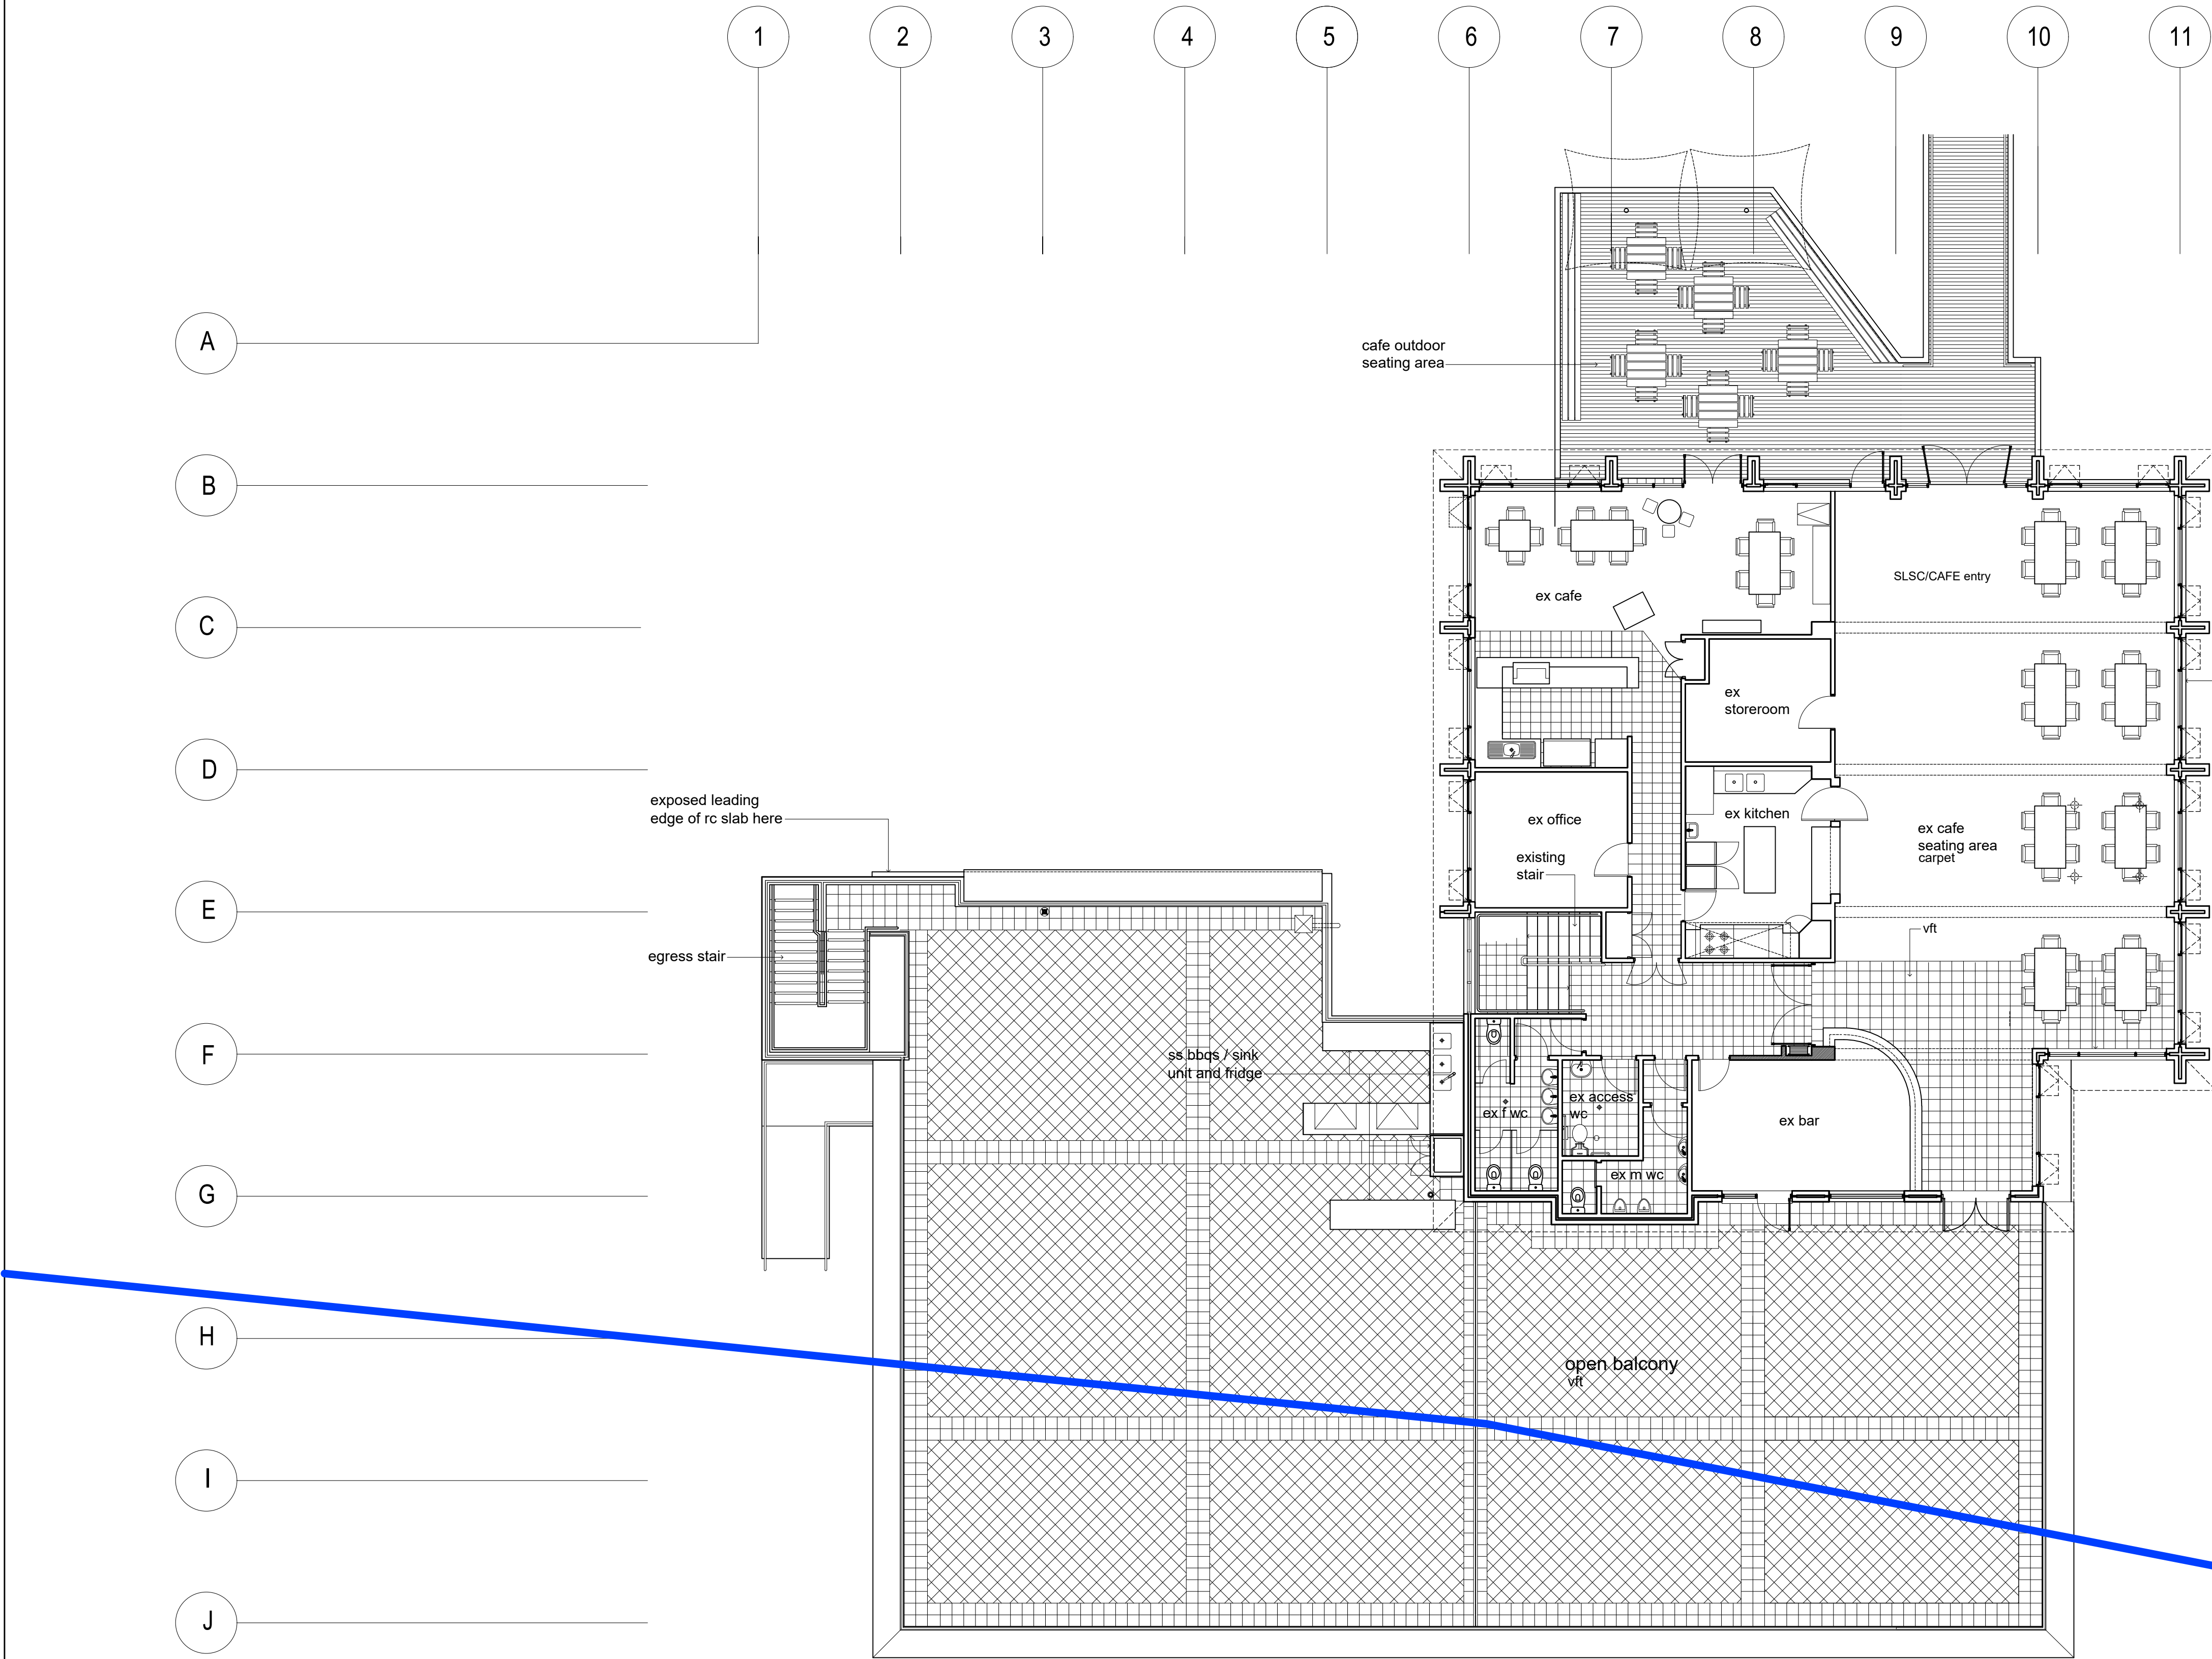

legend of use areas

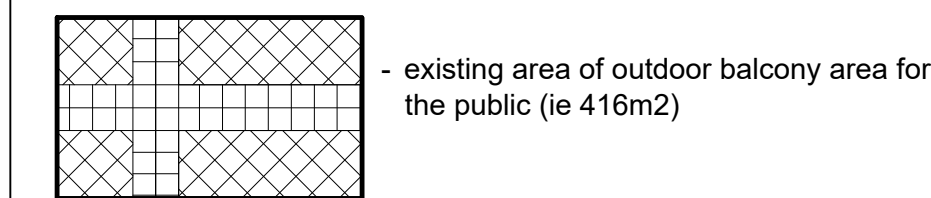

Rev	Description	Date
A	to consultants for information	Jul '23
B	Development Application pre-lodgement meeting purposes	Aug '23
C	draft development application drawing	Sept'23
D	final draft development application drawing	Nov'23



Drawing Title:
existing upper floor plan

Project:
North Narrabeen SLSC Alterations and additions

Prepared by:
Building Assets-Planning Design and Delivery Northern Beaches Council

Date:
Jun 2022

Scale:
A.S.


Checked:
BK


Drawn by:
MB

Dwg no:
DAEX02

Issue no:
D

1 EXISTING UPPER FLOOR PLAN
1:100 @ A1

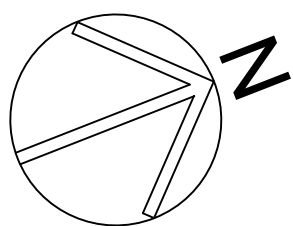

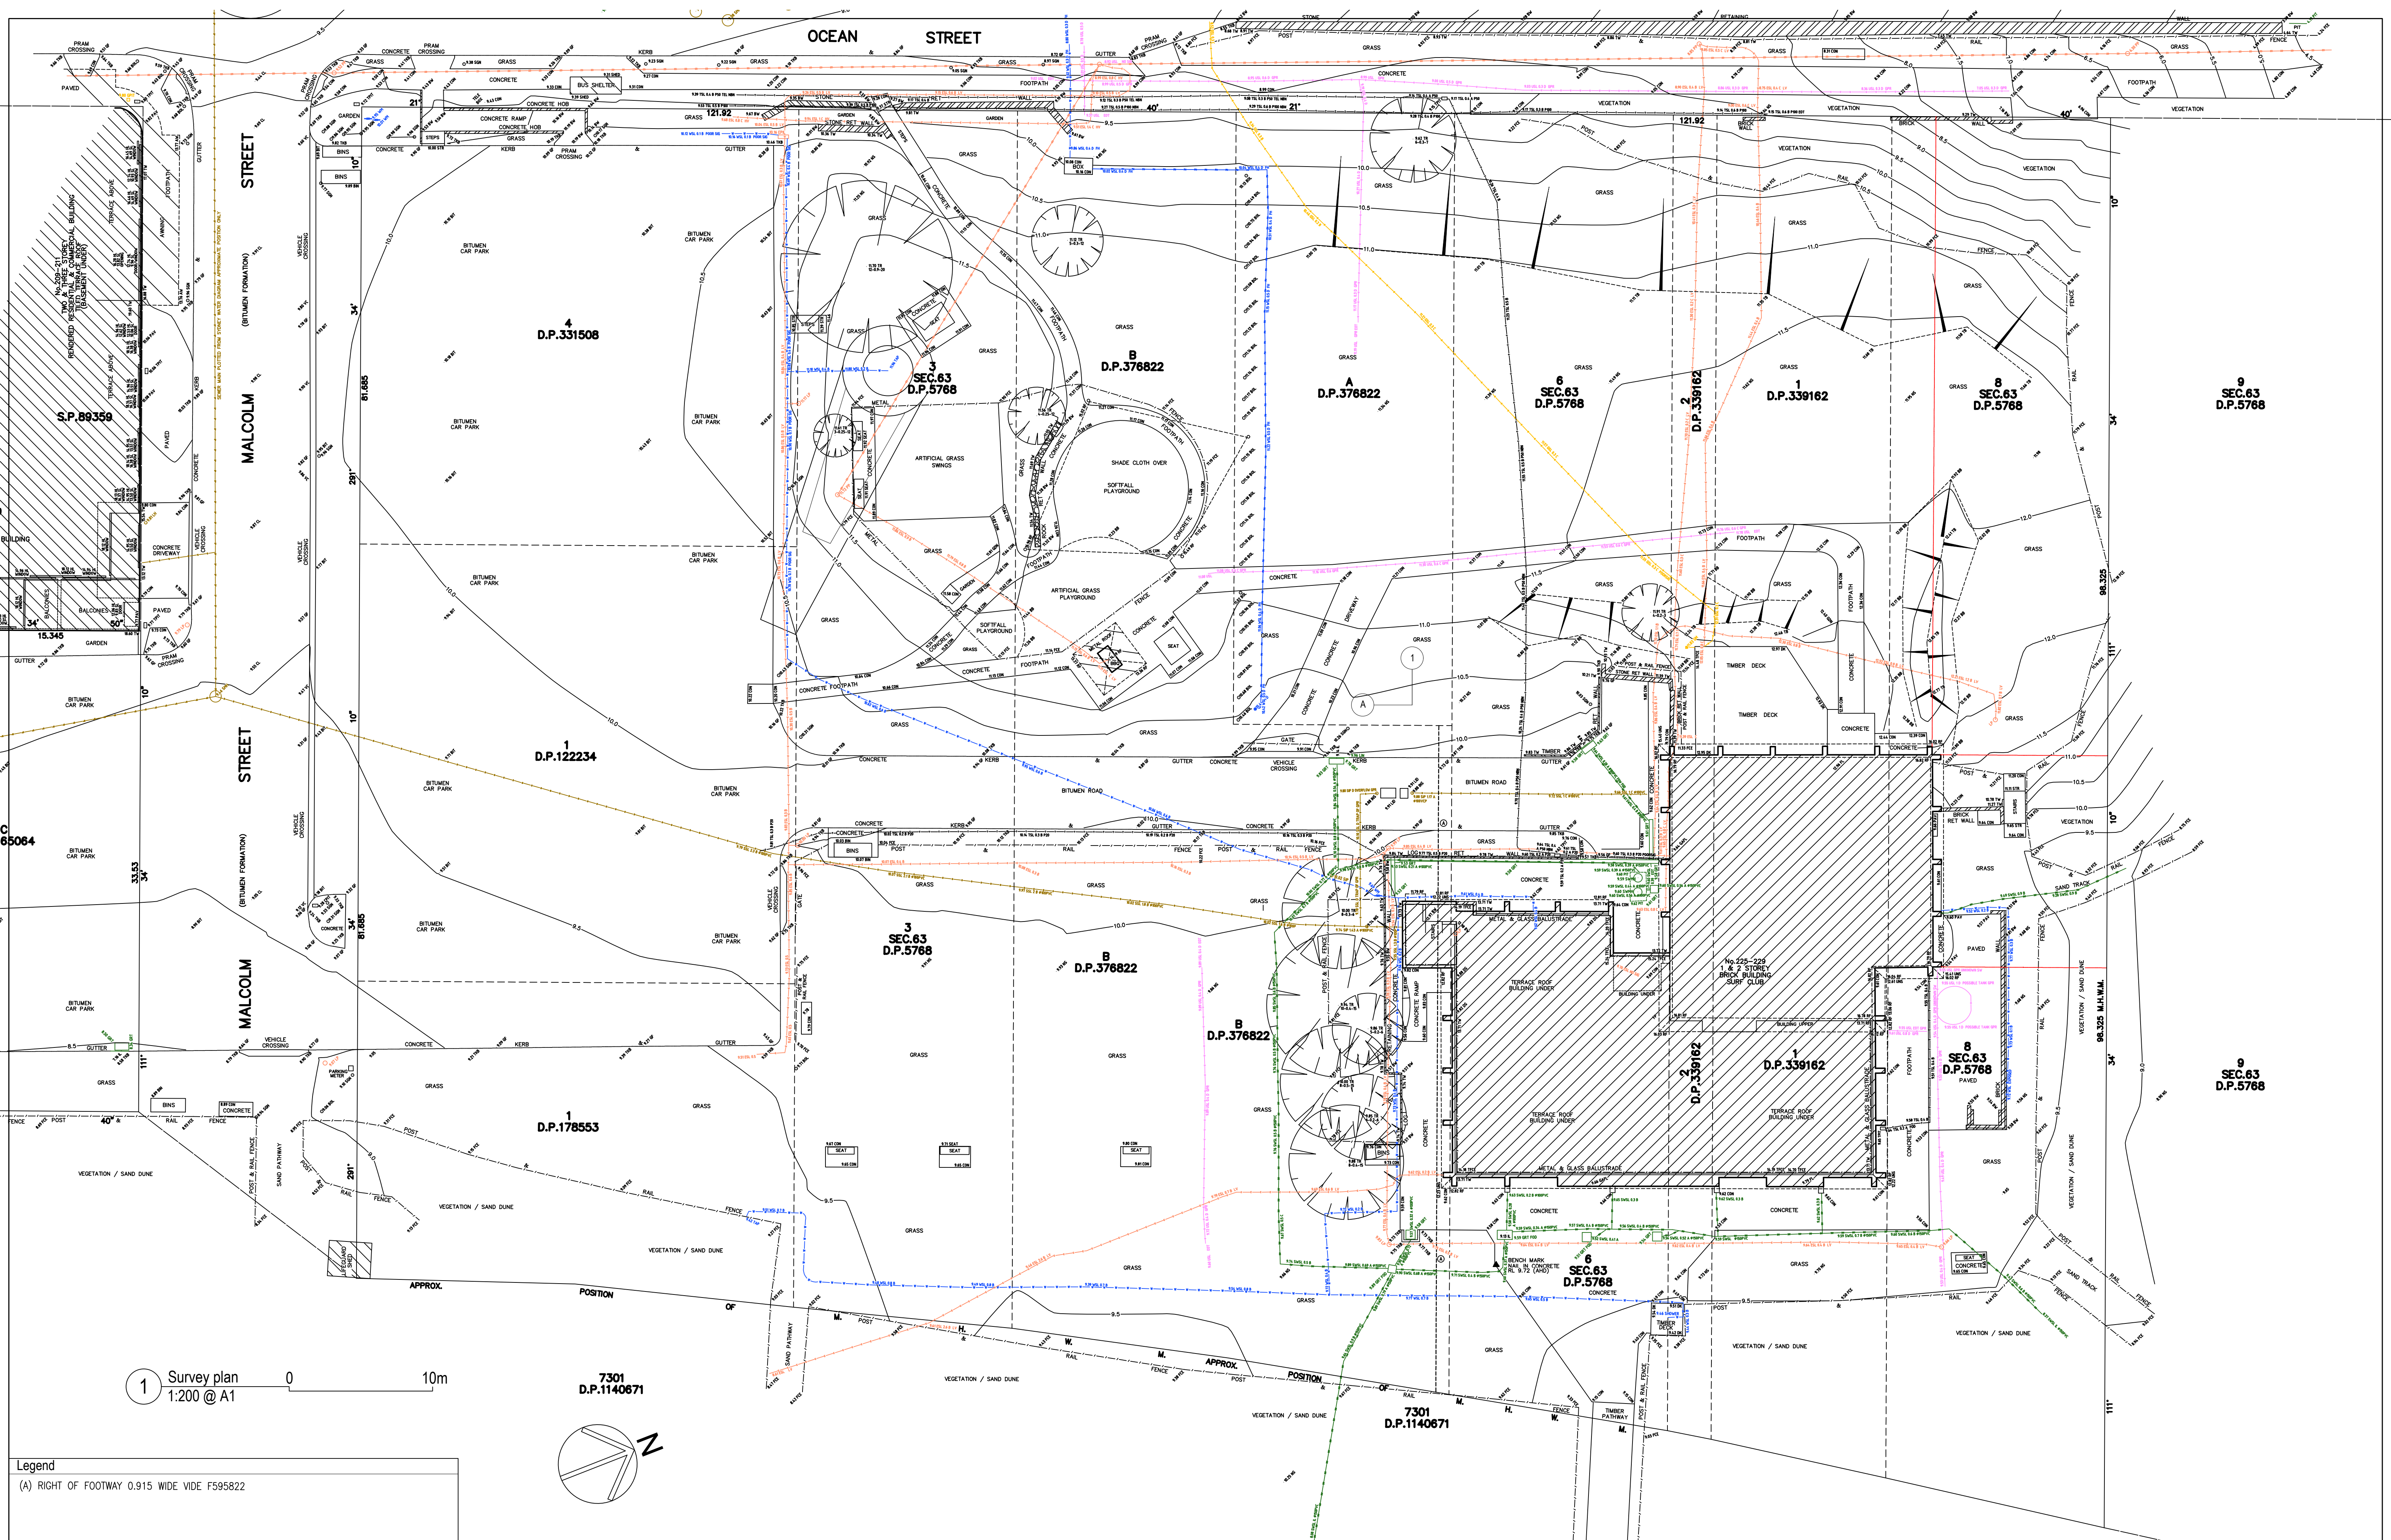

Legend

(A) RIGHT OF FOOTWAY 0.915 WIDE VIDE F595822

Rev	Description
A	development application
B	Development Application
C	pre-lodgement meeting purposes
D	final draft development application drawing
D	final draft development application drawing

Date

Apr '23

Aug '23

Sept '23

Nov '23

Project:

North Narrabeen SLSC

Alterations and additions

Prepared by:

Building Assets - Planning Design and Delivery,
Northern Beaches Council

Drawing Title:

survey plan



Scale: AS


Date: Sept 2021

Drawn: MB


checked: BK

Dwg no: DAS01

Issue no: D

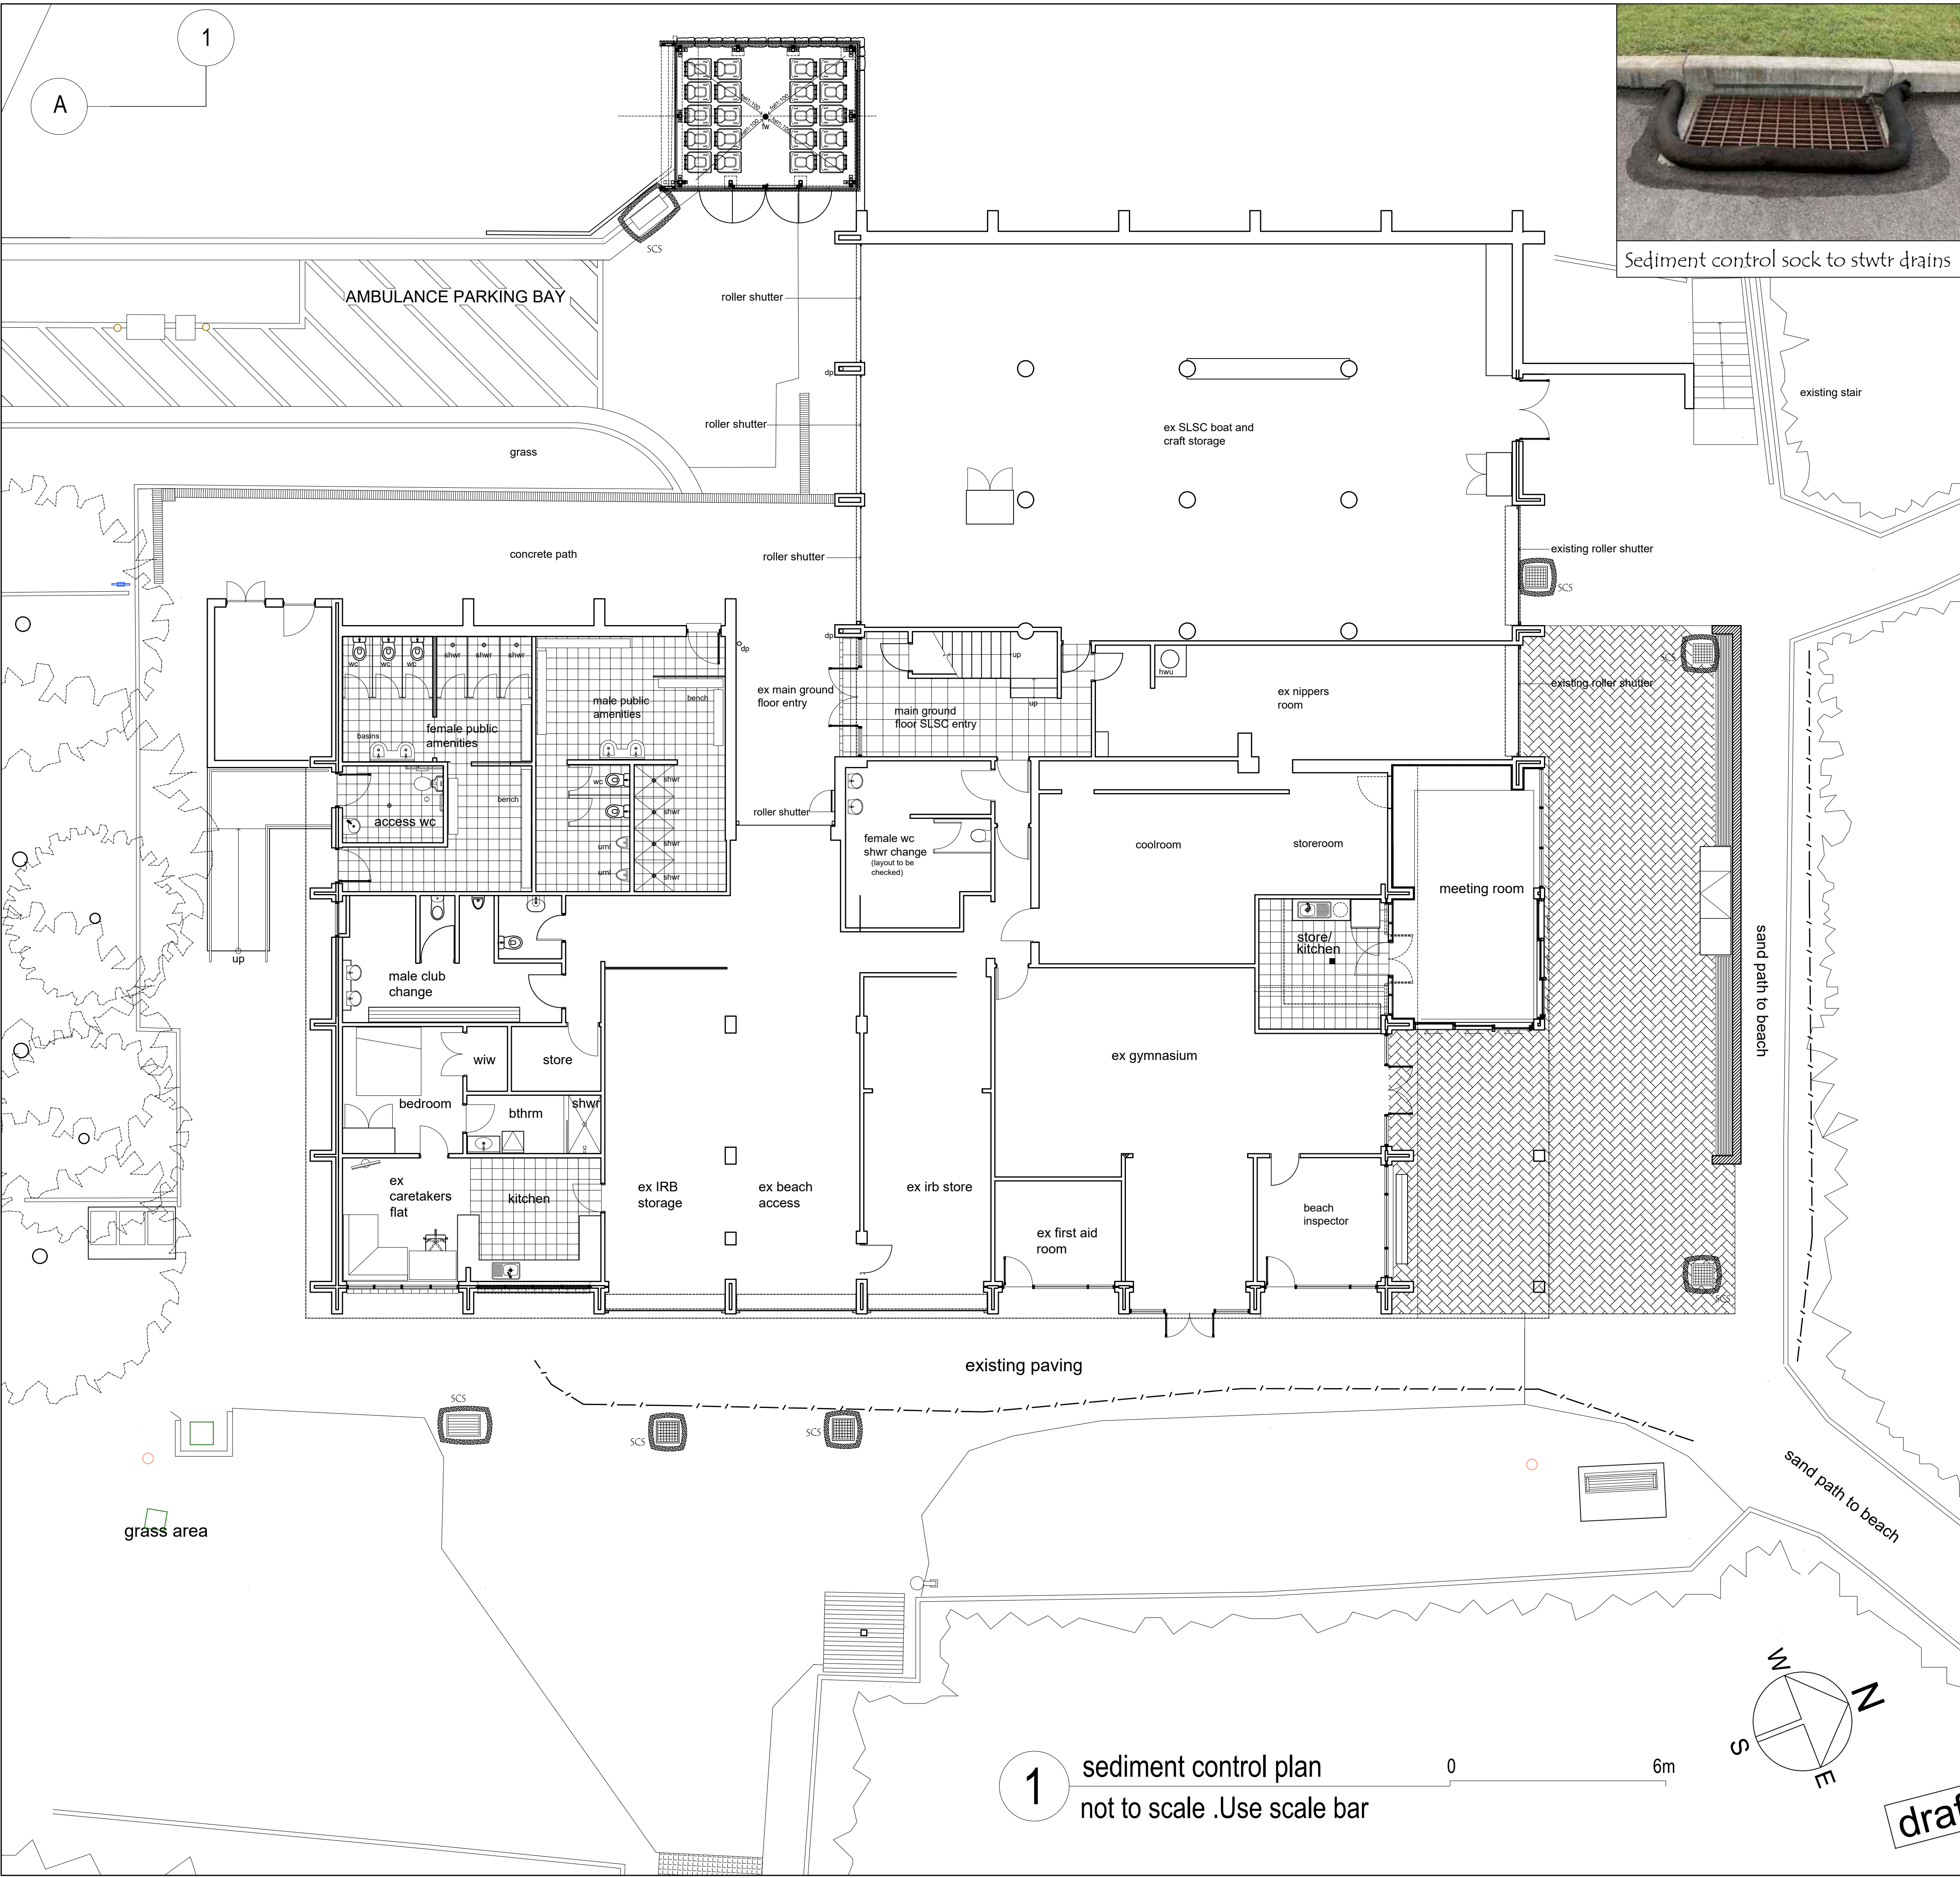

Sediment control sock to stwtr drains

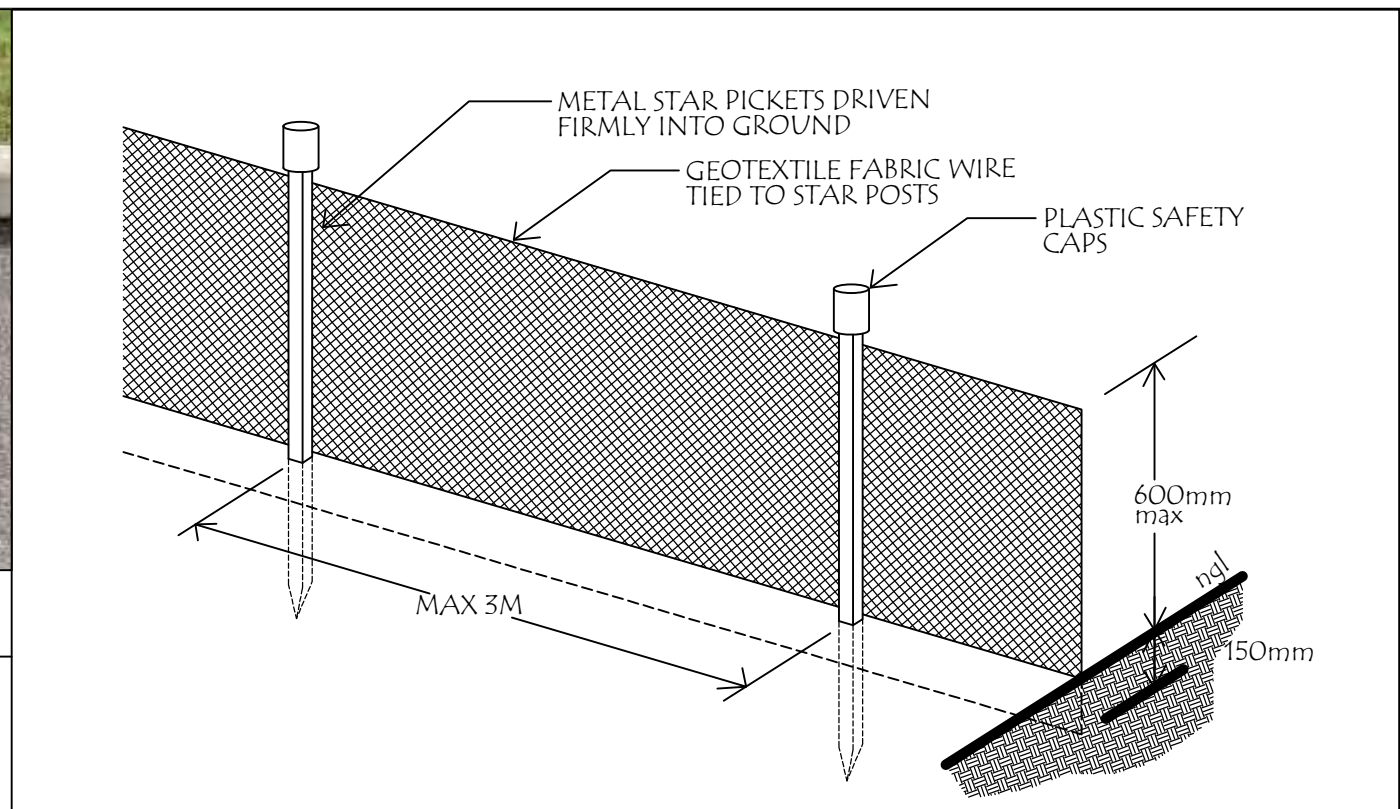

SEDIMENT CONTROL FENCING DETAIL

legend

- - - - - SEDIMENT CONTROL FENCING (LOCATION ON SITE SHOWN)
- SCS SEDIMENT CONTROL SOCK AT STORMWATER DRAINS (LOCATION ON SITE SHOWN)

GENERAL NOTES:

- SEDIMENT AND EROSION CONTROL**
- The contractor shall be solely responsible for the establishment and maintenance of erosion and sedimentation throughout the construction period in accordance with:-
 - Local Authority requirements
 - EPA requirements
 - Protection of the Environment Operations Act 1997
 - The erosion and sediment controls shown on the drawings represent concept only to demonstrate the minimum requirements.
 - The contractor shall maintain the control devices at all times to the satisfaction of the Superintendent, the Private Certifier and the Northern Beaches Council.
 - For all existing stormwater drains and pits and for all stormwater pits and drains constructed and replaced, prevent site run off entering them unless sediment controls are erected around and or over pits and drains.
 - Water shall be prevented from entering the permanent drainage system unless it is relatively sediment free.
 - Dust suppression using water will be used and runoff of that water will be kept localized and be legally and appropriately disposed of.
 - Final site landscaping and ground stabilization will be undertaken as soon as possible following construction activities.
 - The Contractor is to inform the subcontractors and all staff of their responsibilities in minimizing the potential for soil erosion and pollution to downstream lands and waterways.
 - Soil and excavated materials will be stored and taken away from site using skip bins. No stockpiling of such material on site is allowed.
 - Temporary soil and water management structures will be removed only after there is no possibility that future pollution or soil erosion will take place.
 - All demolition materials and soil will be put straight into skips within the sediment and erosion controlled areas and disposed of appropriately.
 - Acceptable containers/receptors will be provided for concrete pump/truck and painter washdown, rubbish and construction waste.
 - Site access will be restricted for vehicles. Roads and footpaths must be kept clean and debris free.
- NOTE:
Measures for erosion and sediment control installed will comply with those methods, recommendations and requirements as set out in Northern Beaches Council's - North Area "Guidelines for Erosion and Sediment Control on Building Sites" document.

Rev	Description	Date
A	for consultatns purposes	Jun '23
B	Development Application pre-lodgement meeting purposes	Aug '23
C	final draft development application drawing	Sept '23
D	final draft development application drawing	Nov '23



Project:
**North Narrabeen SLSC
Alterations and additions**

Drawing title:
construction sediment control plan

Prepared by:
**Building Assets-Planning
Design and Delivery
Northern Beaches Council**

Date: Apr 2023	Drawn by: MB	Dwg no: DAS02
Checked: BK	Scale: A.S.	Issue no: D

1 sediment control plan
not to scale .Use scale bar

0 6m

draft

North Narrabeen Surf Lifesaving Club alterations and additions project

Development Application - Architectural Drawings register:-

- Dwg DAEX01D

- existing ground floor plan (1:100 @ A1)
- Dwg DAEX02D

- existing first floor plan (1:100@ A1)
- Dwg DAS01D

- survey plan
- Dwg DAS02D

- construction sediment control plan (nts use scale bar)
- Dwg DA00D

- cover sheet , arch dwgs register , notes and abbreviations
- Dwg DA01D

- site plan (1:200 @ A1)
- Dwg DEM01D

- demolition works - ground floor plan (1:100 @ A1)
- Dwg DEM02D

- demolition works - first floor plan (1:100 @ A1)
- Dwg DA02D

- ground floor plan (1:100 @ A1)
- Dwg DA03D

- first floor plan (1:100 @ A1)
- Dwg DA04D

- roof plan (1:75 @ A1)
- Dwg DA05D

- elevations (1:75 @ A1)
- Dwg DA06D

- elevations (1:75 @ A1)
- Dwg DA07D

- ground floor plan - INC COLOUR SHOWING STAGING (1:100 @ A1)
- Dwg DA08D

- first floor plan - (INC COLOUR SHOWING STAGING) (1:100 @ A1)
- Dwg DA09D

- roof plan - (INC COLOUR SHOWING STAGING) (1:75 @ A1)
- Dwg DA10D

- elevations - (INC COLOUR SHOWING STAGING) (1:75 @ A1)
- Dwg DA11D

- elevations - (INC COLOUR SHOWING STAGING) (1:75 @ A1)
- Dwg DA12D

- detailed sections (1:50 @ A2)
- Dwg DA13D

- detailed sections (1:50 @ A2)
- Dwg DA14D

- external materials and finishes board
- Dwg DA15D


- aerial view of exist bldg from SW and artist's impression of proposal
- Dwg DA16D

- aerial view of exist bldg from NE and artist's impression of proposal



aerial photo location plan

THE SITE

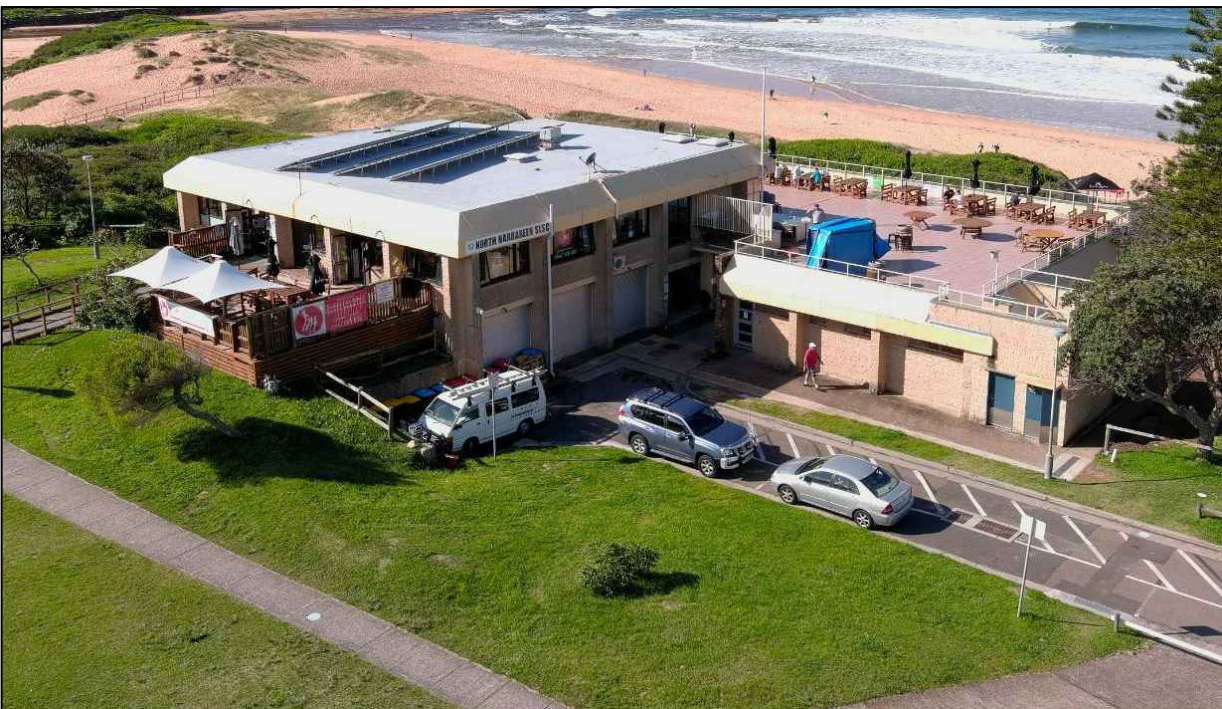

aerial photos of existing building SW and NE views

GENERAL NOTES :-

- All works to comply with all relevant Australian Standards , NCC and BCA requirements

- all works as relevant to comply with AS1428-2021

- Demolition works to be carried out in line with NSW Government Code of Praticce Demolition Work August 2019

- All RL's (reduced levels) shown on the drawings are Australian Height Datum.

- works affecting those parts of the existing building identified as asbestos sheet in '*PRM-Destructive Hazardous Building Materials Survey*' for the building are to be carried out in the manner set out in that report.

- As per Safework NSW , all asbestos removal , disposal , air monitoring , provision of clearance inspections and issuing of clearance certificates for removal of friable asbestos must be carried out by a NSW Government licensed asbestos removalist.
- the contractor is to ensure there is no water ponding on tiled floors , and external paved areas providing sufficient falls in this flooring to ensure all water drains to the nearest floor waste, grated drain, stormwater pit and outer edge of concrete walkways and slabs.

- Concrete block wall construction to comply with CMAA Technical Manuals inc CM01 - Concrete Masonry Handbook , CM02 - Concrete Masonry Single Leaf Masonry Design Manual , RW01 - Reinforced Cantilevered Concrete Block Retaining Walls


- For Development Application purposes the architectural drawings take precedence over the specification where there is a conflict in information presented

-The architectural drawings must be read in conjunction with the Project Architectural Specification , the Structural Engineers drawings and specifications, the Landscape Architects drawings and the Hydraulic and Civil Engineers and Electrical Engineers drawings and specifications


ABBREVIATIONS:-

ag	- agricultural drainage line	fdl	- finished deck level	rev	- reverse
ahd	- Australian Height Datum	ffl	- finished floor level	rl	- reduced level
bif	- bitumen impregnated felt	fg	- fixed glass	sc	- shower curtain
blkwrk	- blockwork	fpl	- finished paving level	scd	- solid core door
bsn	- hand basin	fsl	- finished slab level	scr	- shower curtain rail
b/w	- between	fw	- floor waste	sd	- slot drain
cfcmbd	- compressed fibre cement board	gd	- ss grated drain	sel	- selected
ch	- clothes hook	hd	- heavy duty	shd	- shower head and tap set
chr	- clothes hooks on rail	hwd	- hardwood	shrd	- basin shroud
cm	- corrugated colorbond metal	io	- sewer line inspection opening	shwr	- shower
cmsl	- ceiling mounted spot light	ksm	- kitchen sink mixer	smsl	- surface mounted spotlight
col	- colour	l	- light	ss	- stainless steel
conc	- concrete	mp	- masonry paver	sss	- stainless steel separation strip
cont	- continuous	mr	- mirror	st	- coved skirting tile
c.o.s	- confirm on site	nat	- natural	struc	- structural
cr	- cement render	nts	- not to scale (use scale bar on dwg)	stwtr	- stormwater
cwt	- ceramic wall tiles	p	- paint	tbd	- to be determined
d	- drain	pc	- powder coat paint finish	th	- towell hook
dl	- down light	pl	- pendant light	tim	- timber
dn	- down	plstrbrd	- plasterboard	tmv	- thermostatic mixing valve
dp	- down pipe	pol	- pole light	trh	- toilet roll holder
eng	- engineer	prop	- proprietary	uno	- unless noted otherwise
ec	- epoxy coving	rc	- reinforced concrete	vft	- vitrified floor tiles
ex	- existing	rcl	- recessed downlight	vlbrd	- 9mm thk set Villaboard
exist	- existing	req	- required	w/p	- water proof
exs	- exterior spot light			wpm	- water proof membrane
exwl	- exterior wall light				
f	- fridge				


legend of symbols

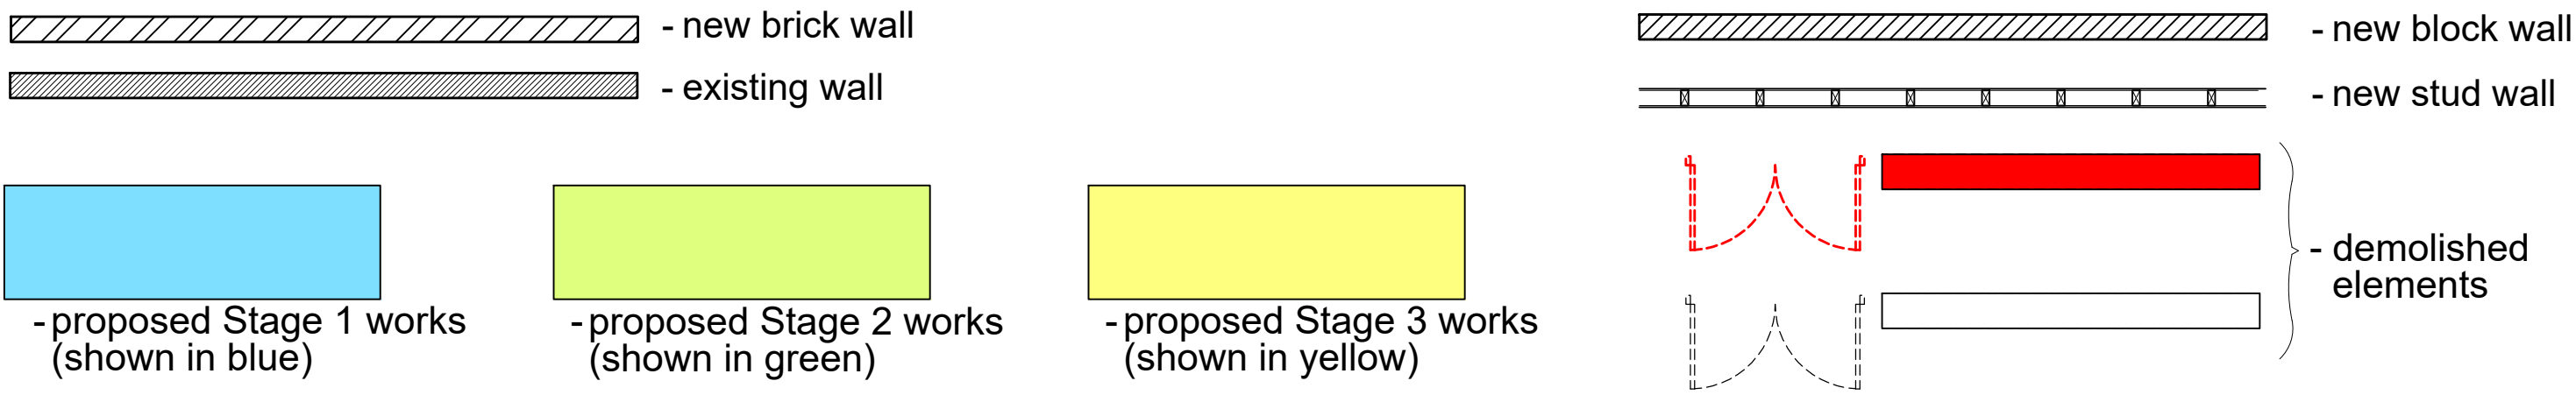

Rev	Description	Date	Project:	Prepared by:	 northern beaches council records@northernbeaches.nsw.gov.au	Scale:	Dwg no:
A	draft development application	Jun '23	North Narrabeen Surf Lifesaving Club alterations and additions	Building Assets - Planning Design and Delivery, Northern Beaches Council		AS	DA00
B	Development Application pre-lodgement meeting purposes	Aug '23				Date:	
C	final draft development application drawing	Sept '23				Apr 2023	
D	final draft development application drawing	Nov '23				Issue no:	
				Cover sheet ie including Architectural drawings register, general notes and abbreviations		BK	D

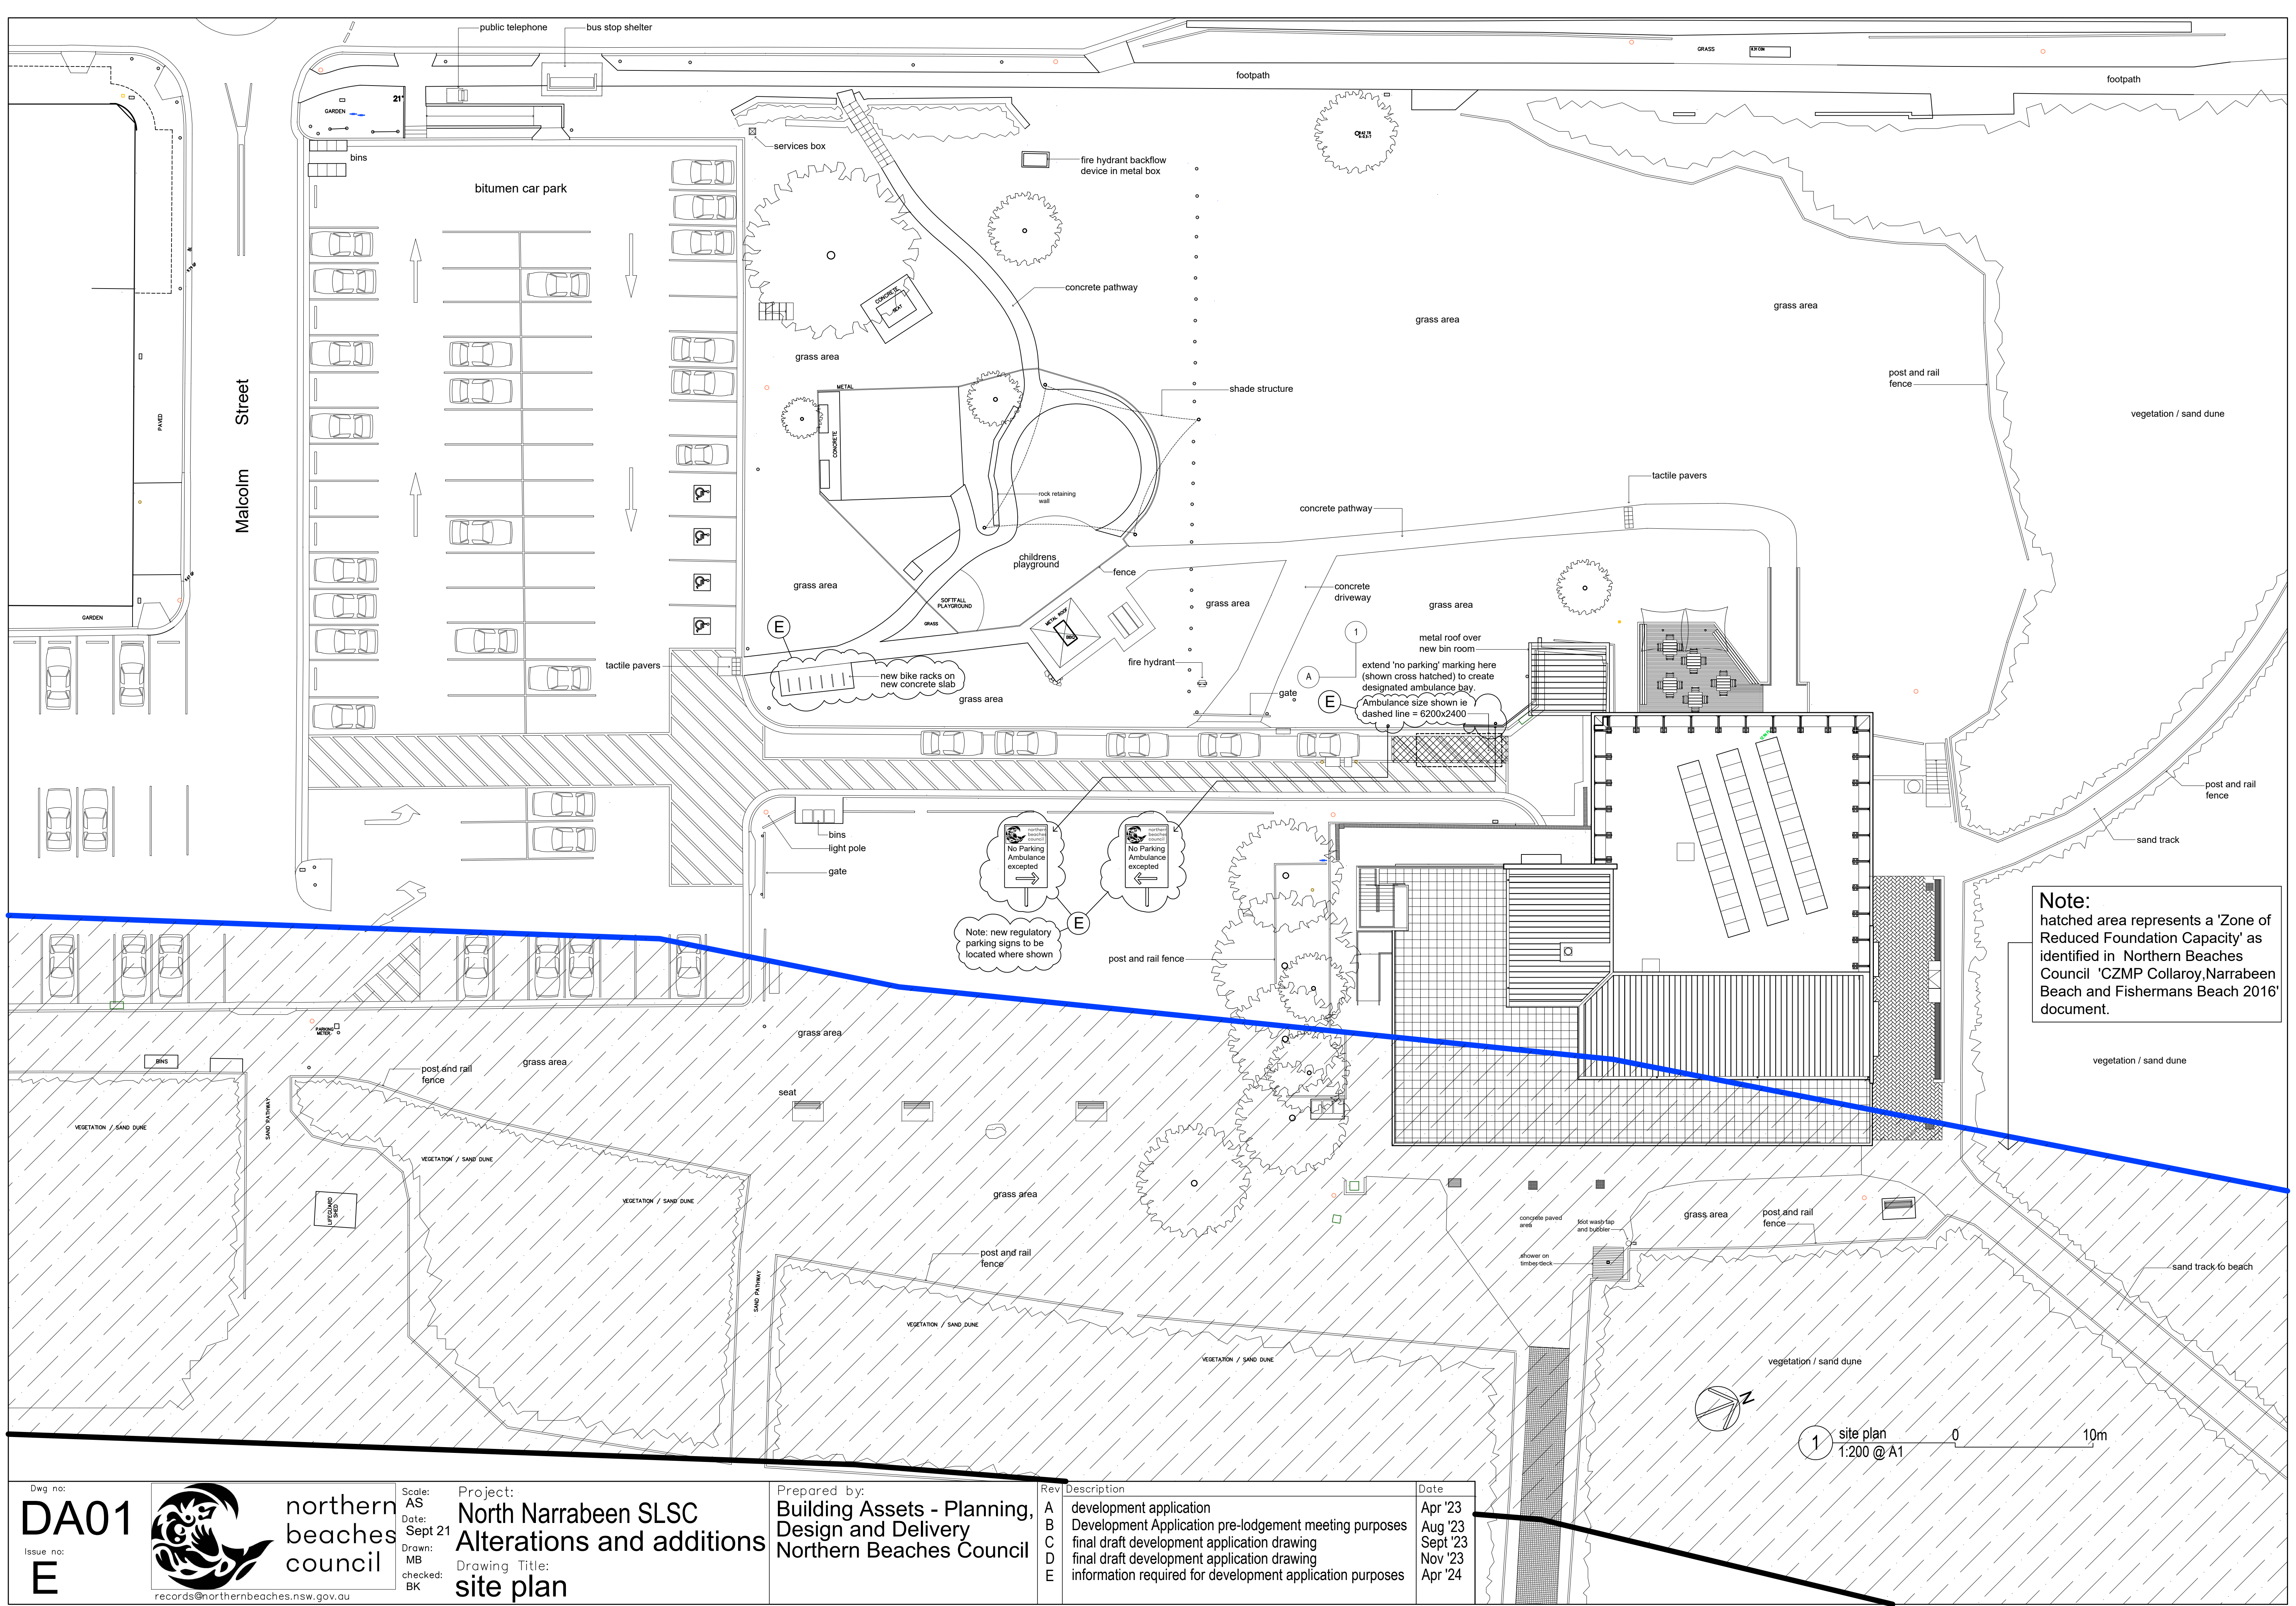

Note:
hatched area represents a 'Zone of Reduced Foundation Capacity' as identified in Northern Beaches Council 'CZMP Collaroy, Narrabeen Beach and Fishermans Beach 2016' document.

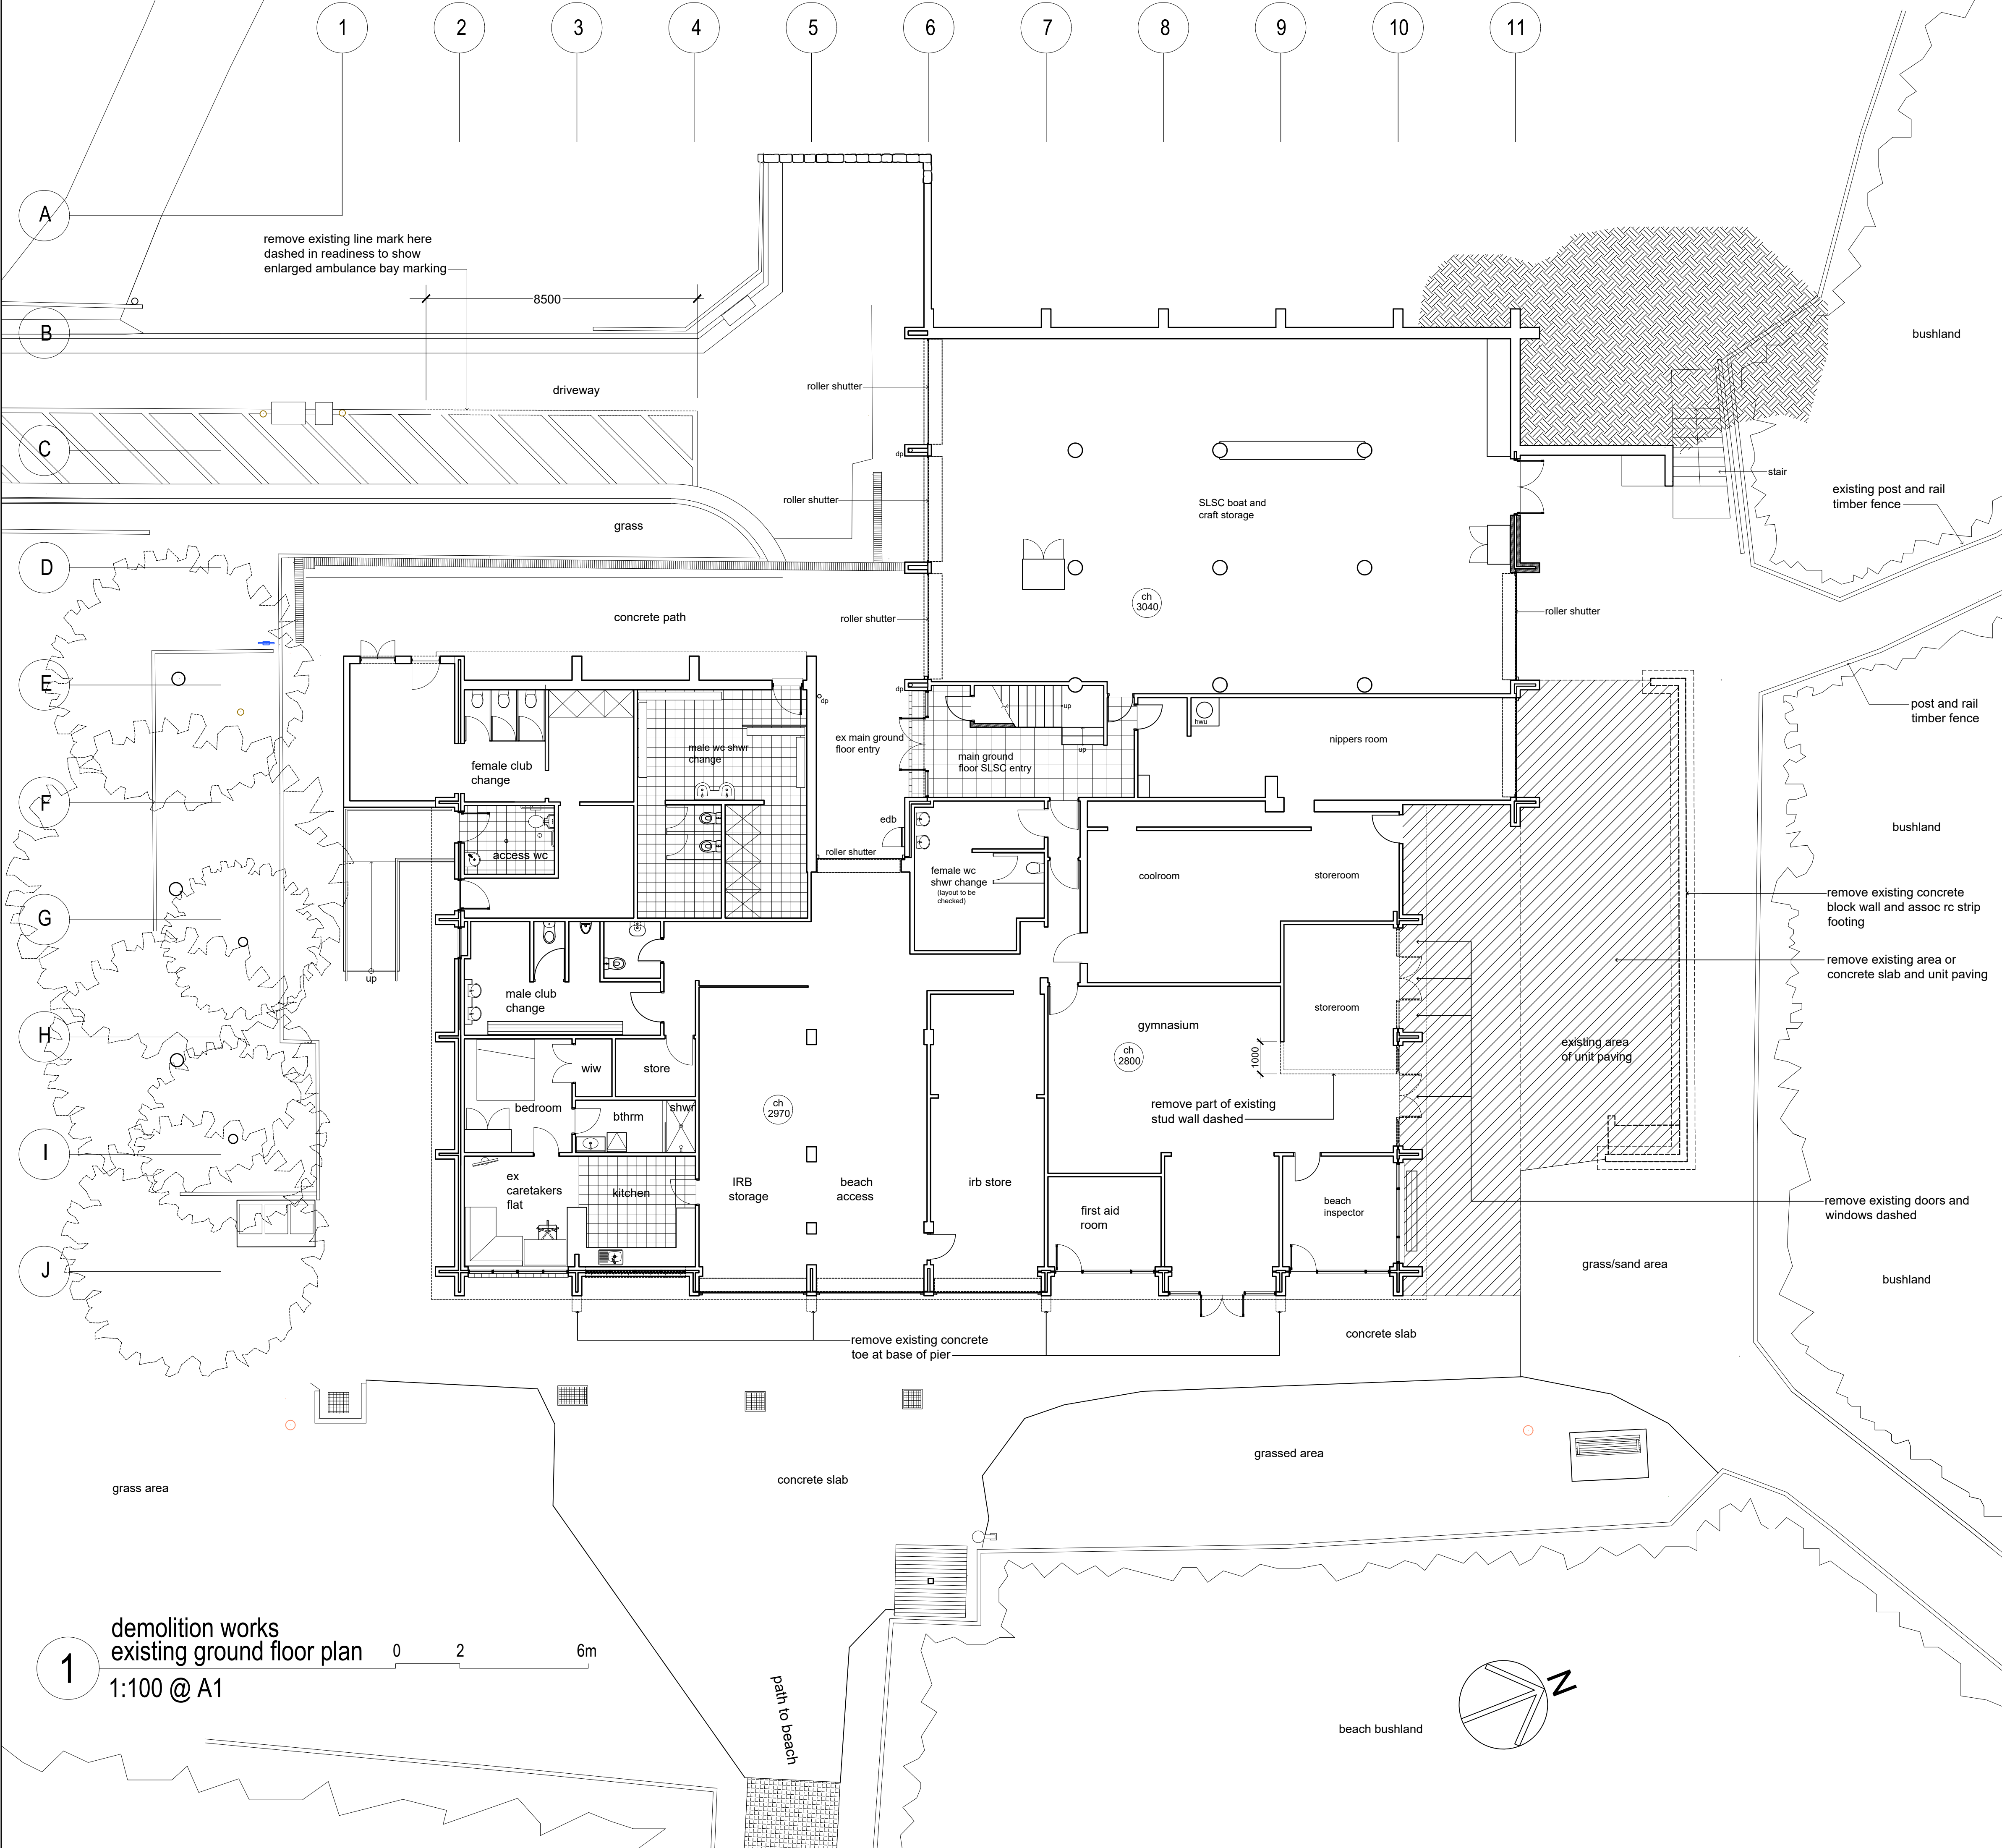

- general notes:**
- Demolition works to be carried out in line with NSW Government Code of Practice Demolition Work August 2019
- All works related to this project must be carried out in line with all items as set out in the DA when and if approved , and include but not be limited to the following items items set out here;
- Where there is conflict between notes set out here and in the DA Notice of Determination , contact the project superintendant from NBC for clarification
 - Where Aboriginal objects or remains or other arceological deposits and relics are uncovered during the works, the works must cease and the superintendnt from NBC and the Heritage Council must be immediately contacted
 - Tree protection measures are to be installed prior to any demolition works and must be maintained for the duration of the works .
 - A delapidation report of the existing building must be prepared prior to commencement of demolition works on site.
 - All natural landscape features including rock outcrops , native vegetation and watercourses are to be protected and will remain undisturbed and unaffected by the demolition works.
 - An Erosion and Sediment Control Plan shall be prepared by and appropriately qualified person and implemented on site prior to commencement. This plan shall include items set out here below and all other items as setout in the DA Notice of Determination.
1. The contractor shall be solely responsible for the establishment and maintenance of erosion and sedimentation throughout the construction period in accordance with:-
 - Local Authority requirements
 - EPA requirements
 - Protection of the Environment Operations Act 1997, and with the requirements outlined in the Landcom publication "Managing Urban Stormwater : Soils and Construction" - Volume 1 4th Edition (2004)
 2. The contractor shall maintain the control devices at all times to the satisfaction of the Superintendent , the Private Certifier and the Northern Beaches Council.
 3. prevent site run off from entering all adjoining and on site existing watercourses, stormwater drains and pits and protect below ground storm water assets to NBC superintendent approval.
 4. Water shall be prevented from entering the permanent drainage system unless it is relatively sediment free.
 5. Dust suppression using water will be used and runoff of that water will be kept localized and be legally and appropriately disposed of.
 6. Final site landscaping and ground stabilization will be undertaken as soon as possible following demolition activities.
 7. The Contractor is to inform the subcontractors and all staff of their responsibilities in minimizing the potential for soil erosion and pollution to downstream lands and waterways.
 8. Temporary soil and water management structures will be removed only after there is no possibility that future pollution or soil erosion will take place.
 9. All demolition materials and soil will be put straight into skips within the sediment and erosion controlled areas and disposed of appropriately. No stockpiling of such material on site is allowed.
 10. Acceptable containers/recepticals will be provided for rubbish and demolition waste.

note:
Location of all in-ground services within and adjoining the affected site to be verified and marked on site prior to works commencing on site. Including a DIAL BEFORE YOU DIG investigation

Rev	Description	Date
A	to consultants for information	Oct '23
B	draft DA dwg for information	Oct '23
C	draft DA dwg for information	Oct '23
D	final draft DA dwg for information	Nov '23



Project:
**North Narrabeen SLSC
Alterations and
additions**

Drawing Title:
**demolition works
existing ground floor plan**


Prepared by:
**Building Assets-Planning
Design and Delivery
Northern Beaches Council**

Date:
Jun '2022
Scale:
A.S.
Checked:
BK

Dwg no:
DEM01
Issue no:

Drawn by:
MB

D

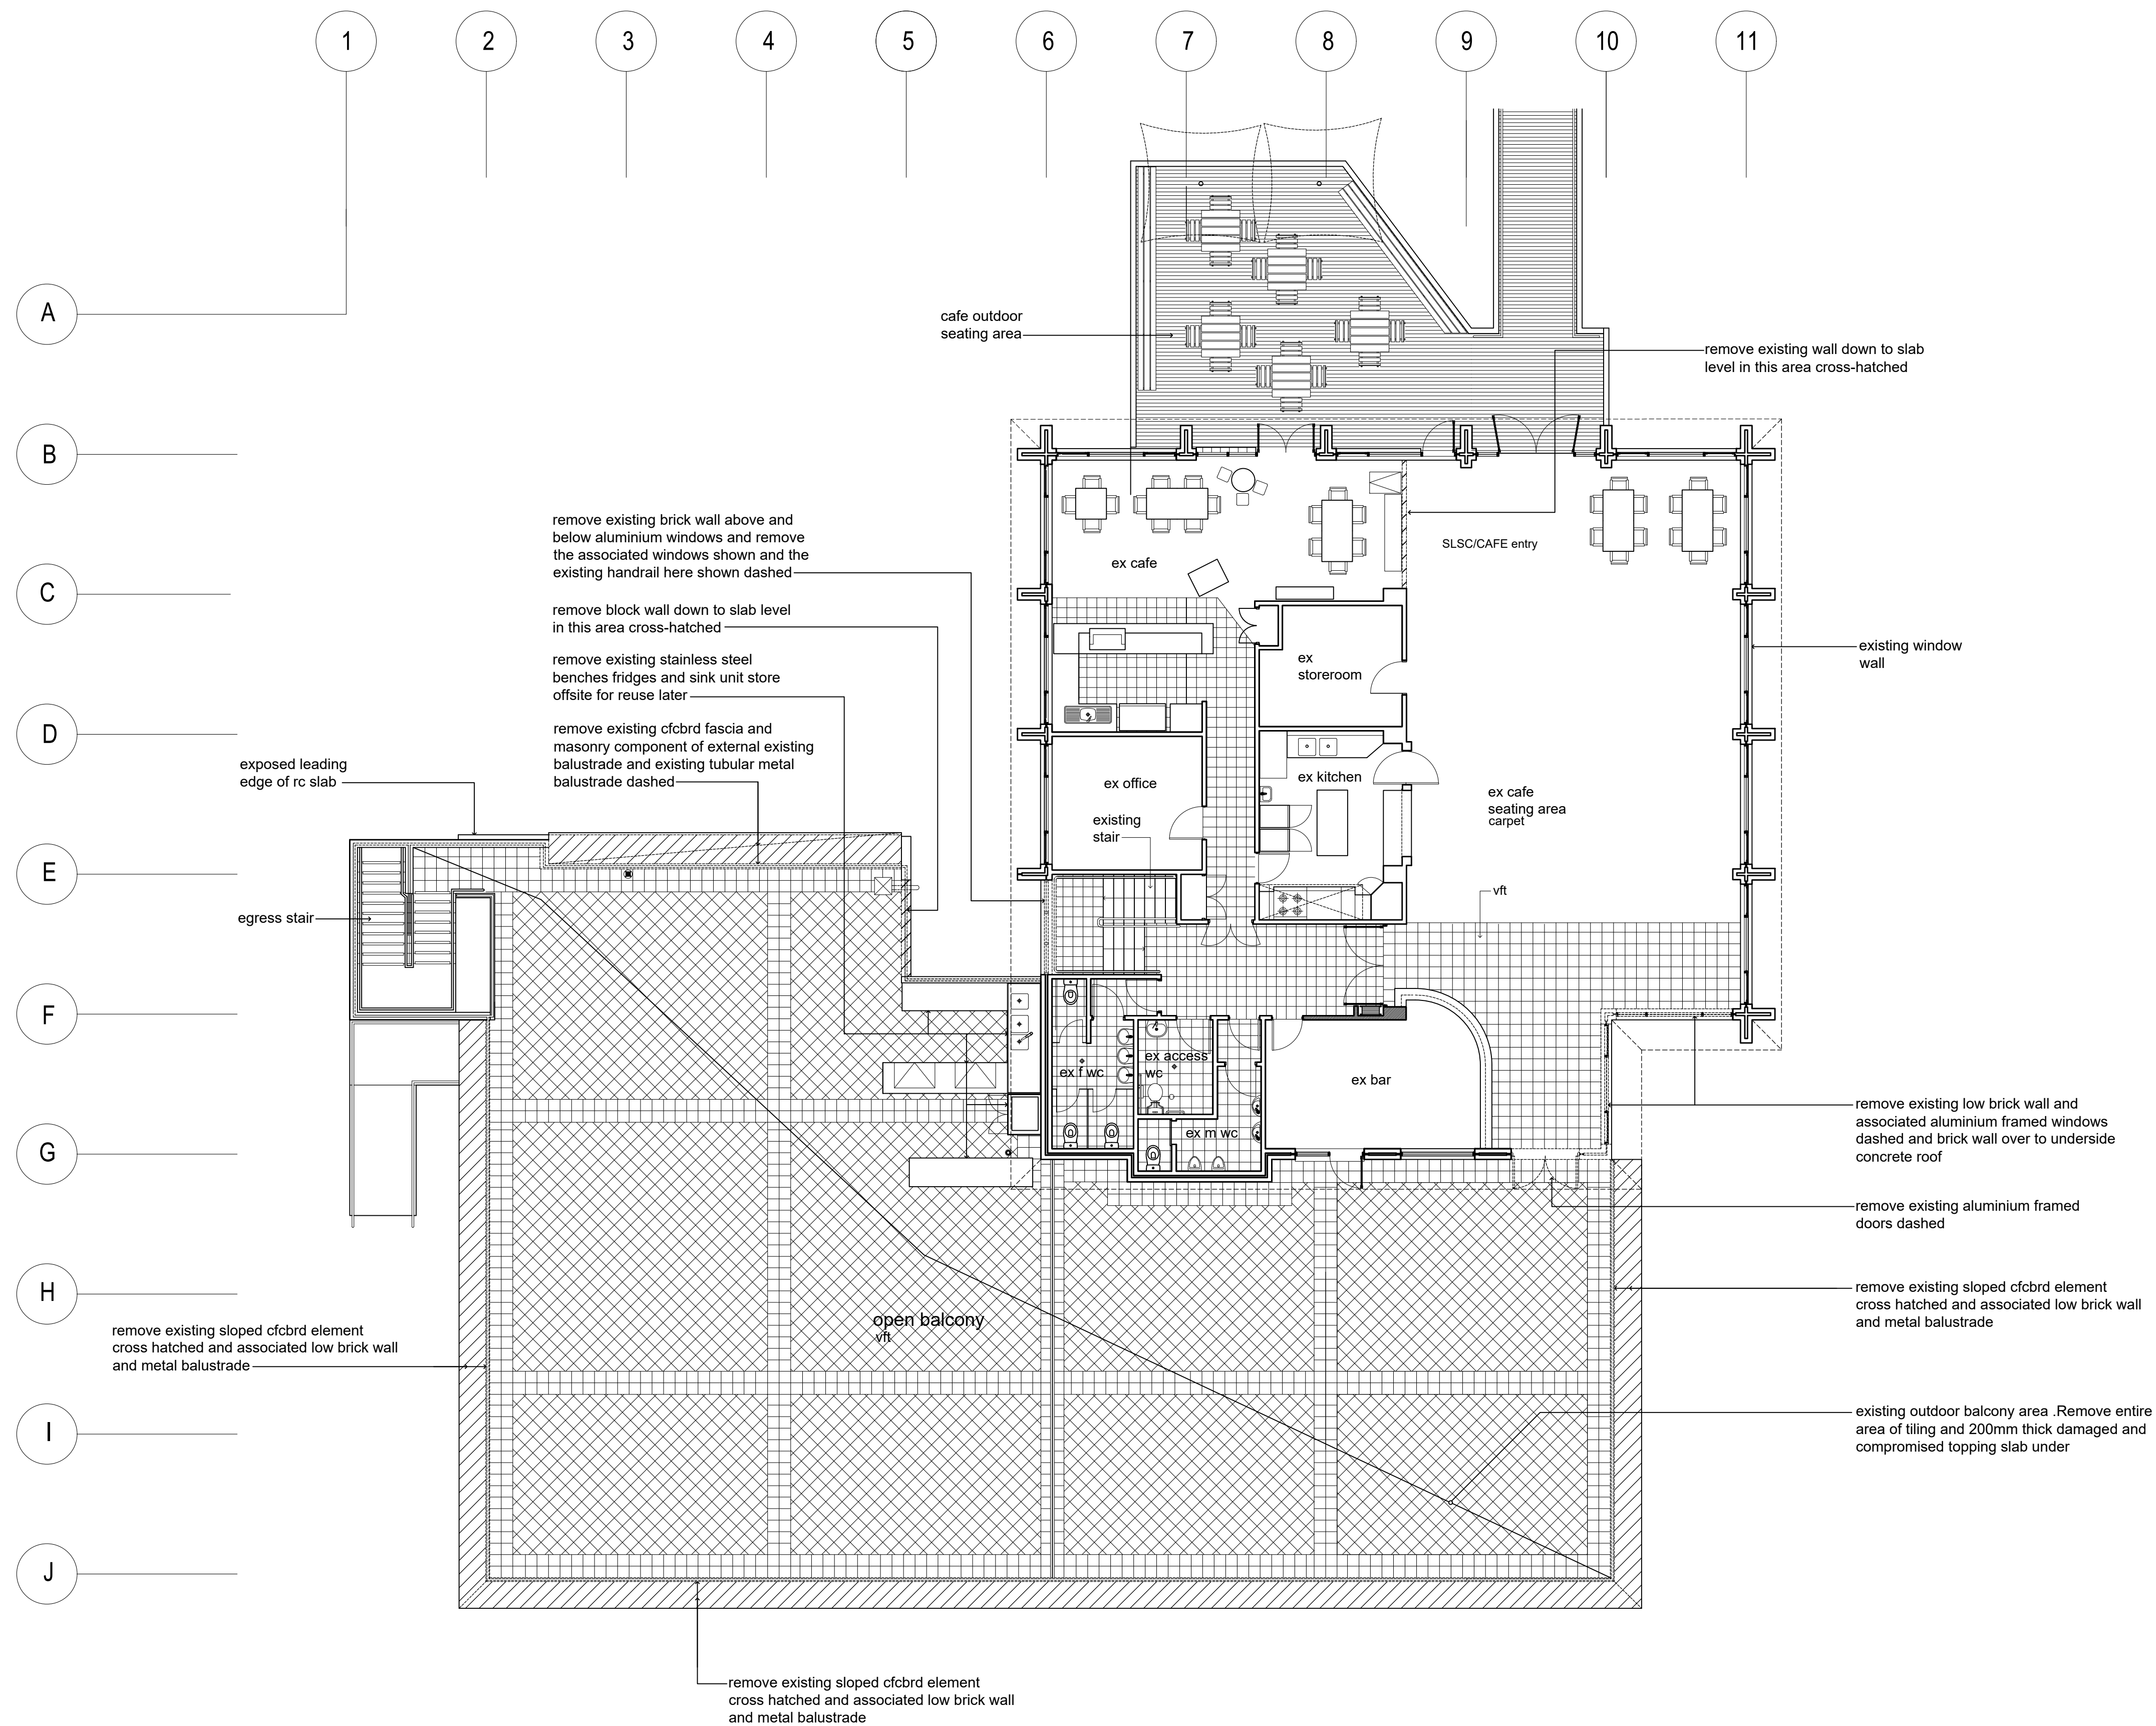

1 demolition works
existing upper floor plan
1:100 @ A1

note:

See Dwg DEM01 for notes
regarding demolition requirements

Rev	Description	Date
A	to consultants for information	Oct '23
B	draft DA dwg for information	Oct '23
C	draft DA dwg for information	Oct '23
D	final draft DA dwg for information	Nov '23




Drawing Title:
**demolition works
existing upper floor plan**

Project:
**North Narrabeen SLSC
Alterations and
additions**

Prepared by:
**Building Assets-Planning
Design and Delivery
Northern Beaches Council**

Date:
Jun '2022
Scale:
A.S.
Checked:
BK
Drawn by:
MB

Dwg no:
DEM02
Issue no:
D

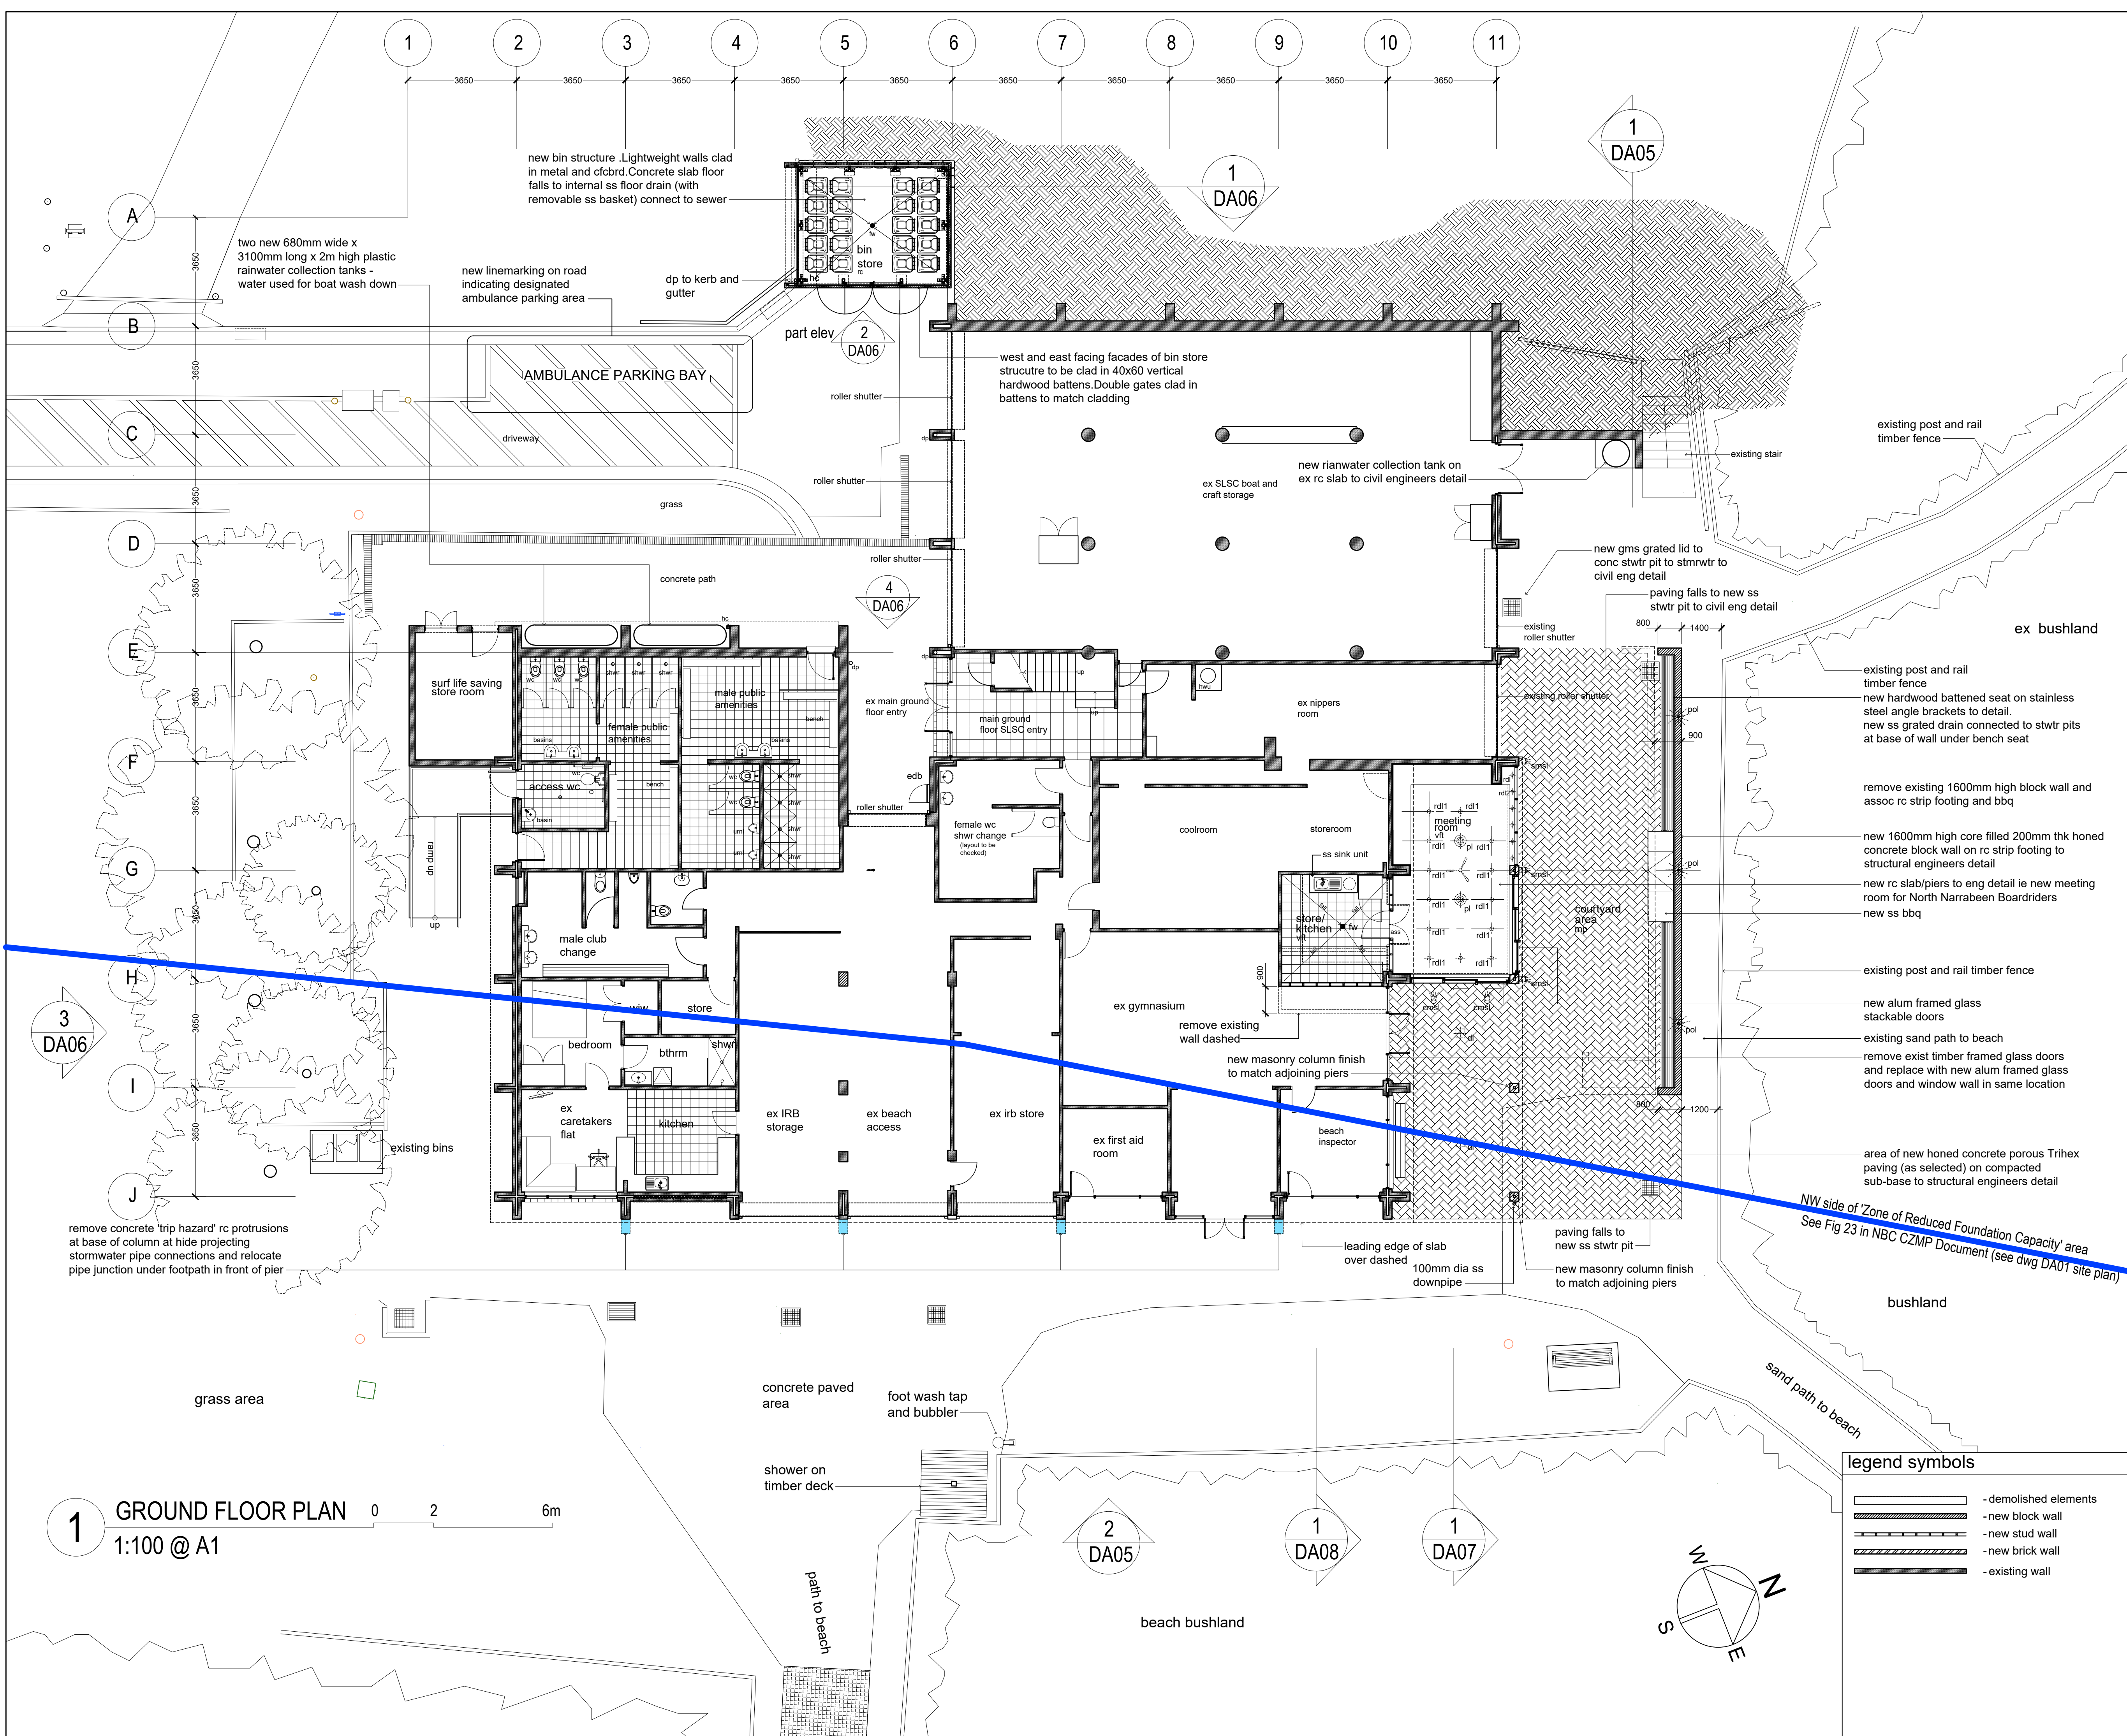

NOTE
See Dwg DA00 for symbols and abbreviations and general notes

Rev	Description	Date
A	to consultants for information	Jul '23
B	Development Application pre-lodgement meeting purposes	Aug '23
C	final draft development application drawing	Sept '23
D	final draft development application drawing	Nov '23




Project:
North Narrabeen SLSC Alterations and additions


Drawing Title:
ground floor plan

Prepared by:
Building Assets-Planning Design and Delivery Northern Beaches Council

Date:
Jun 2022
Scale:
A.S.
Checked:
BK
Drawn by:
MB


Dwg no:
DA02
Issue no:
D

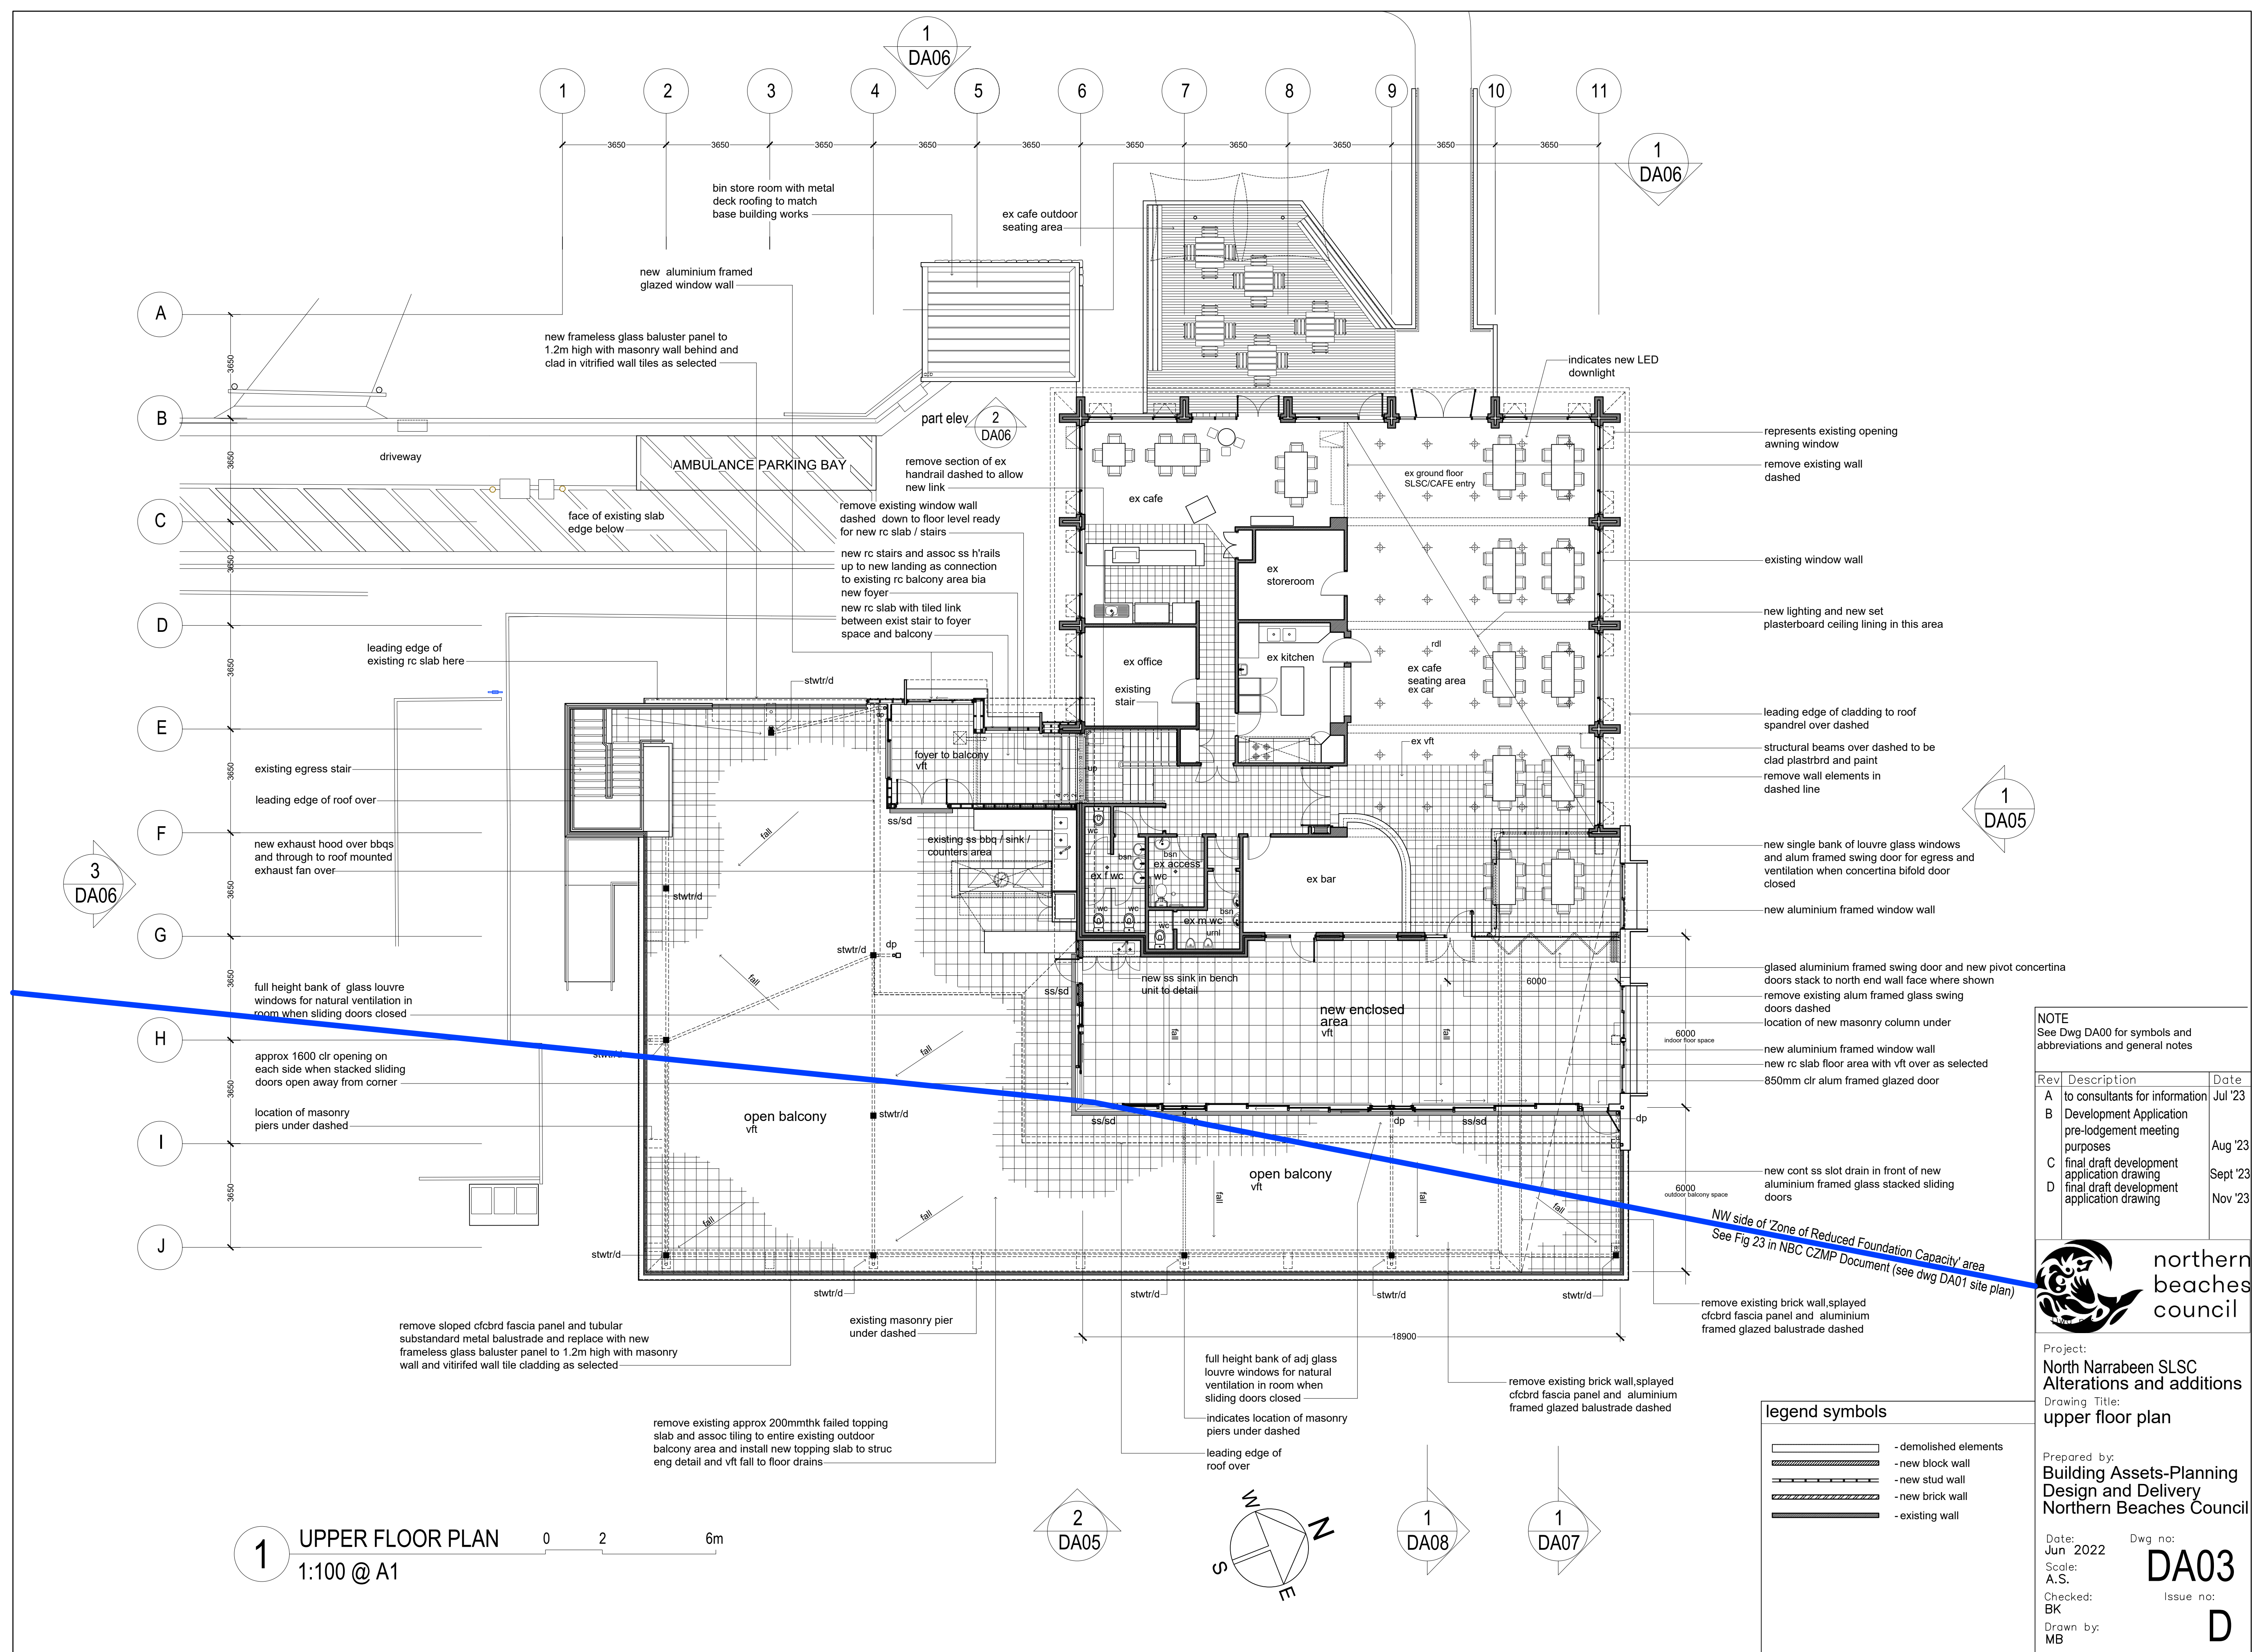

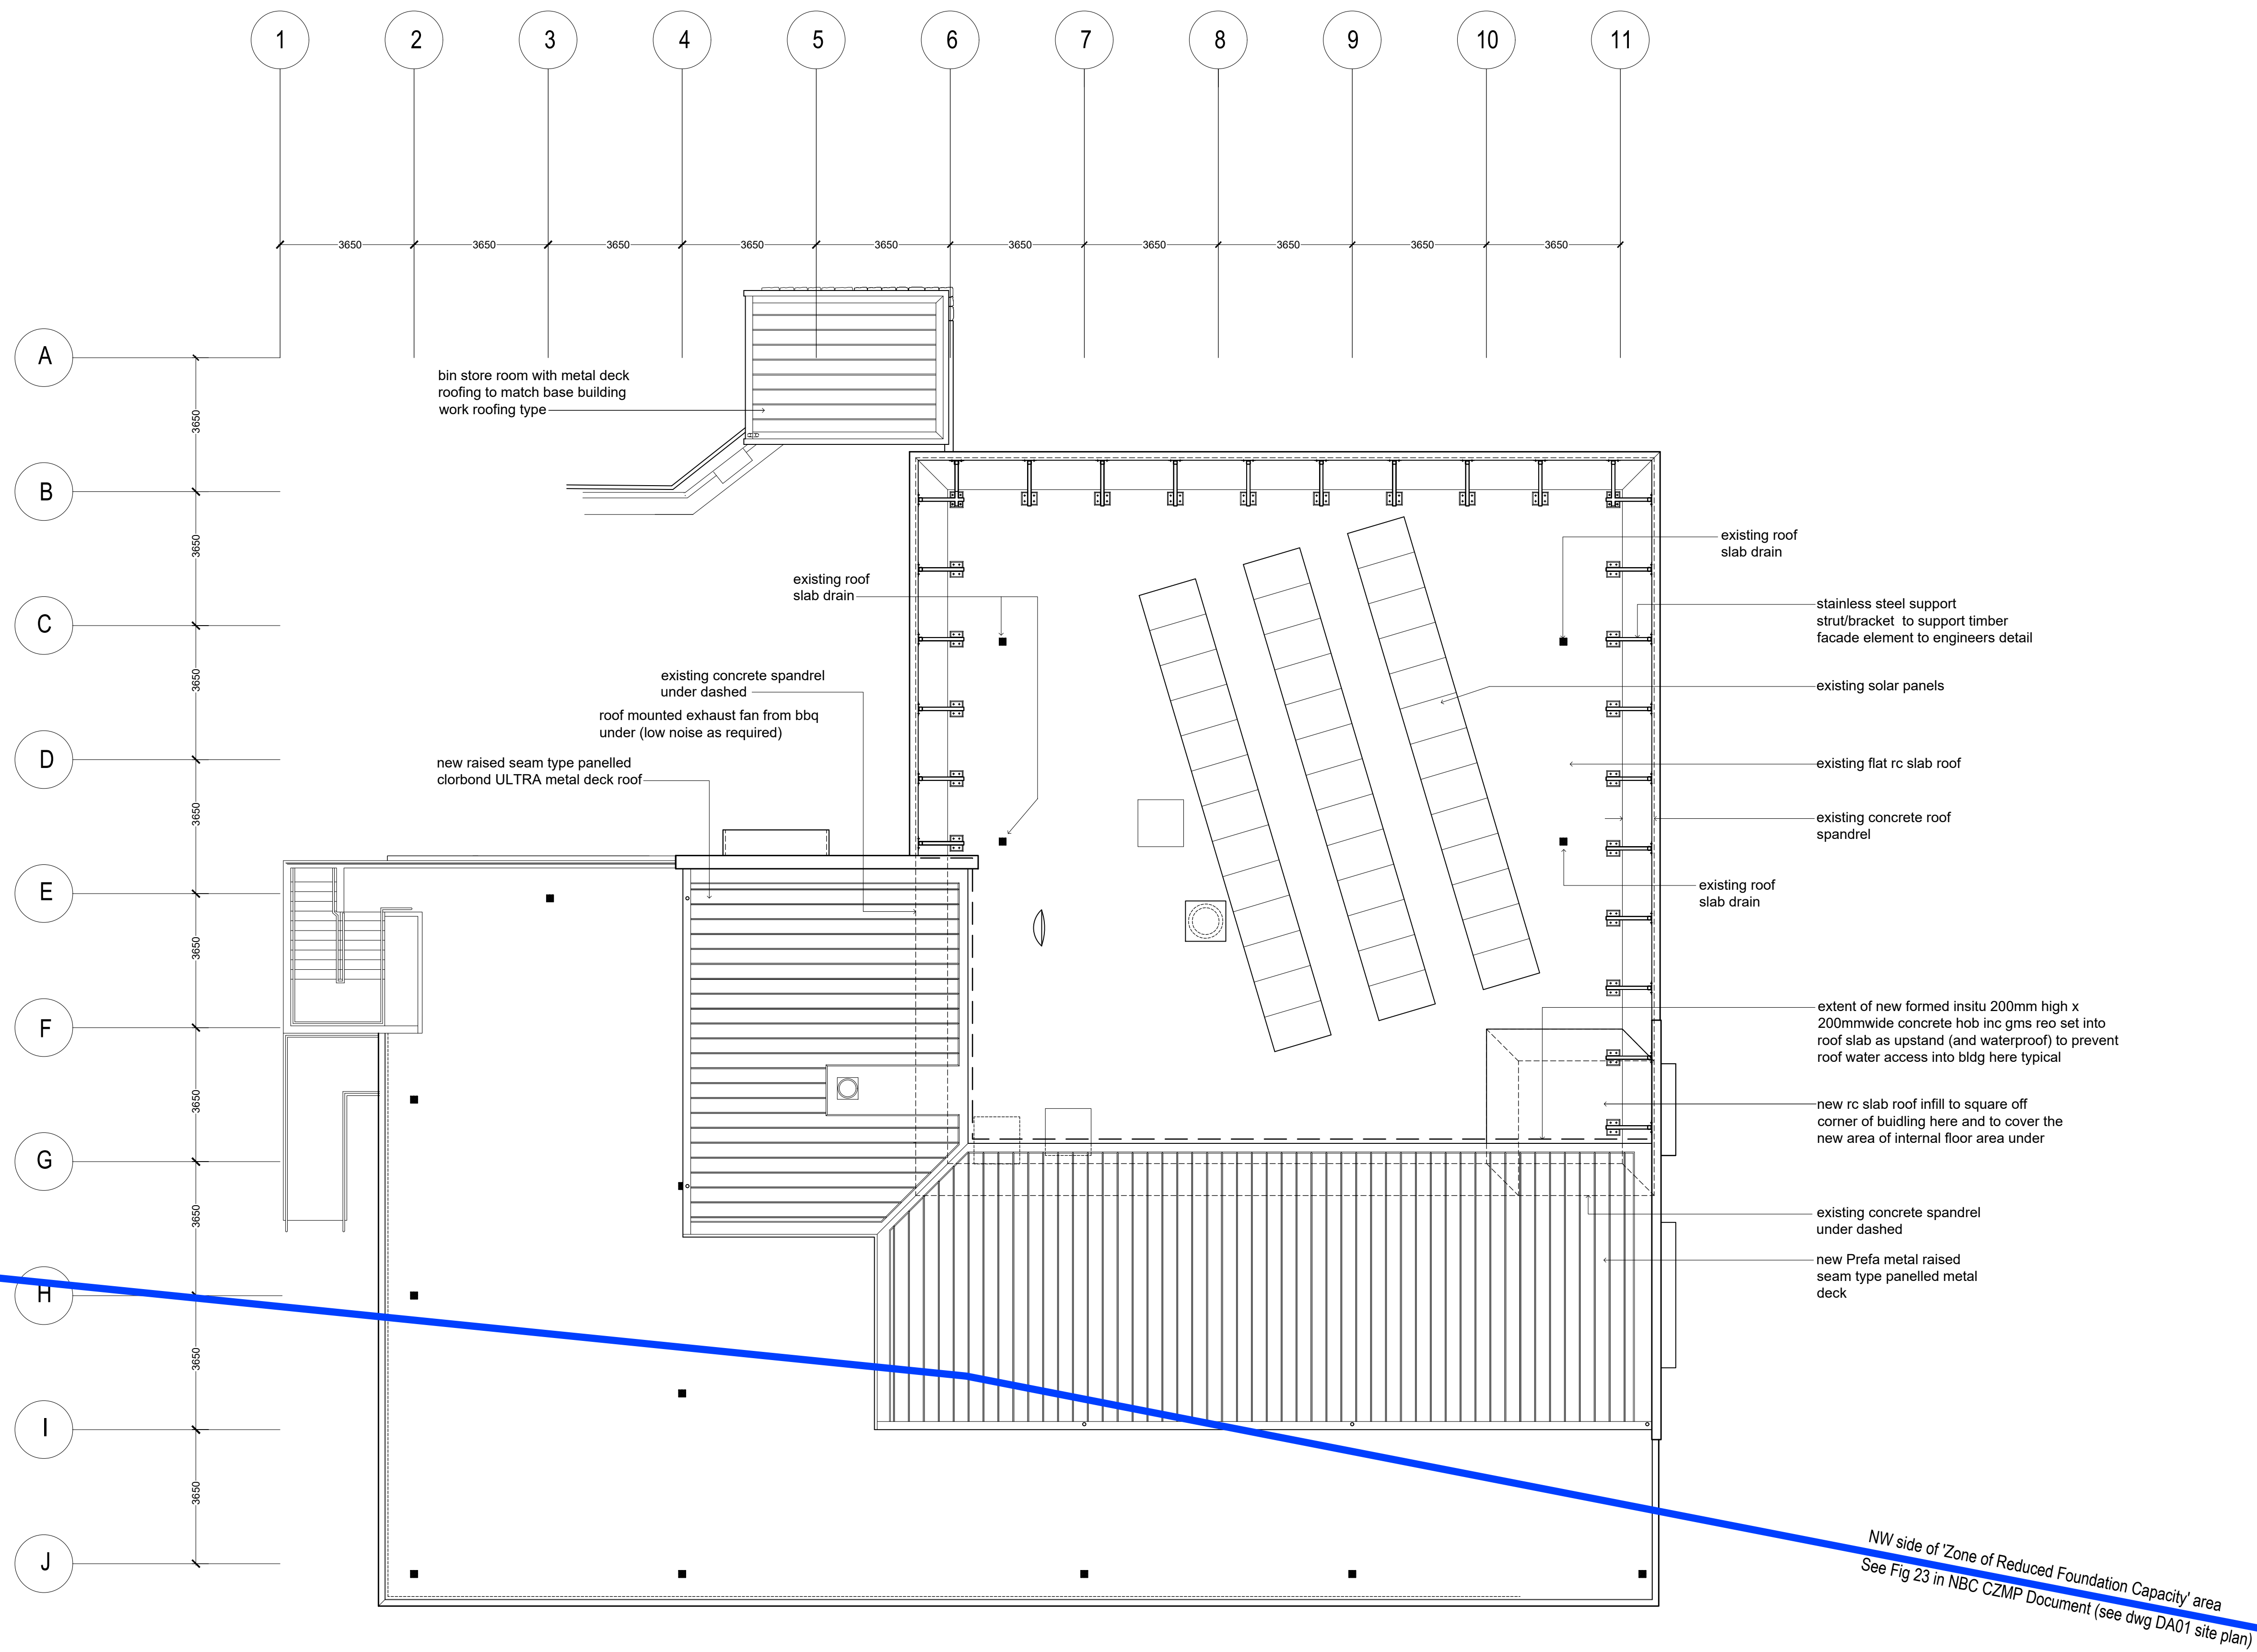

1 ROOF PLAN
1:100 @ A1

0 2 6m

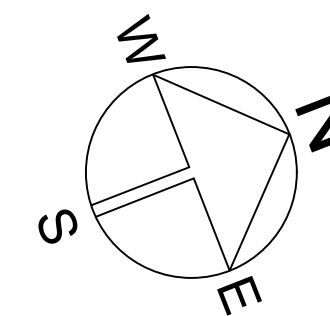

Rev	Description	Date
A	to consultants for information	Jul '23
B	Development Application pre-lodgement meeting purposes	Aug '23
C	final draft development application drawing	Sept '23
D	final draft development application drawing	Nov '23





Drawing Title:
roof plan

Project:
North Narrabeen SLSC
Alterations and additions

Prepared by:
Building Assets-Planning
Design and Delivery
Northern Beaches Council

Date:
Jun 2022
Scale:
A.S.
Checked:
BK
Drawn by:
MB

Dwg no:
DA04
Issue no:
D

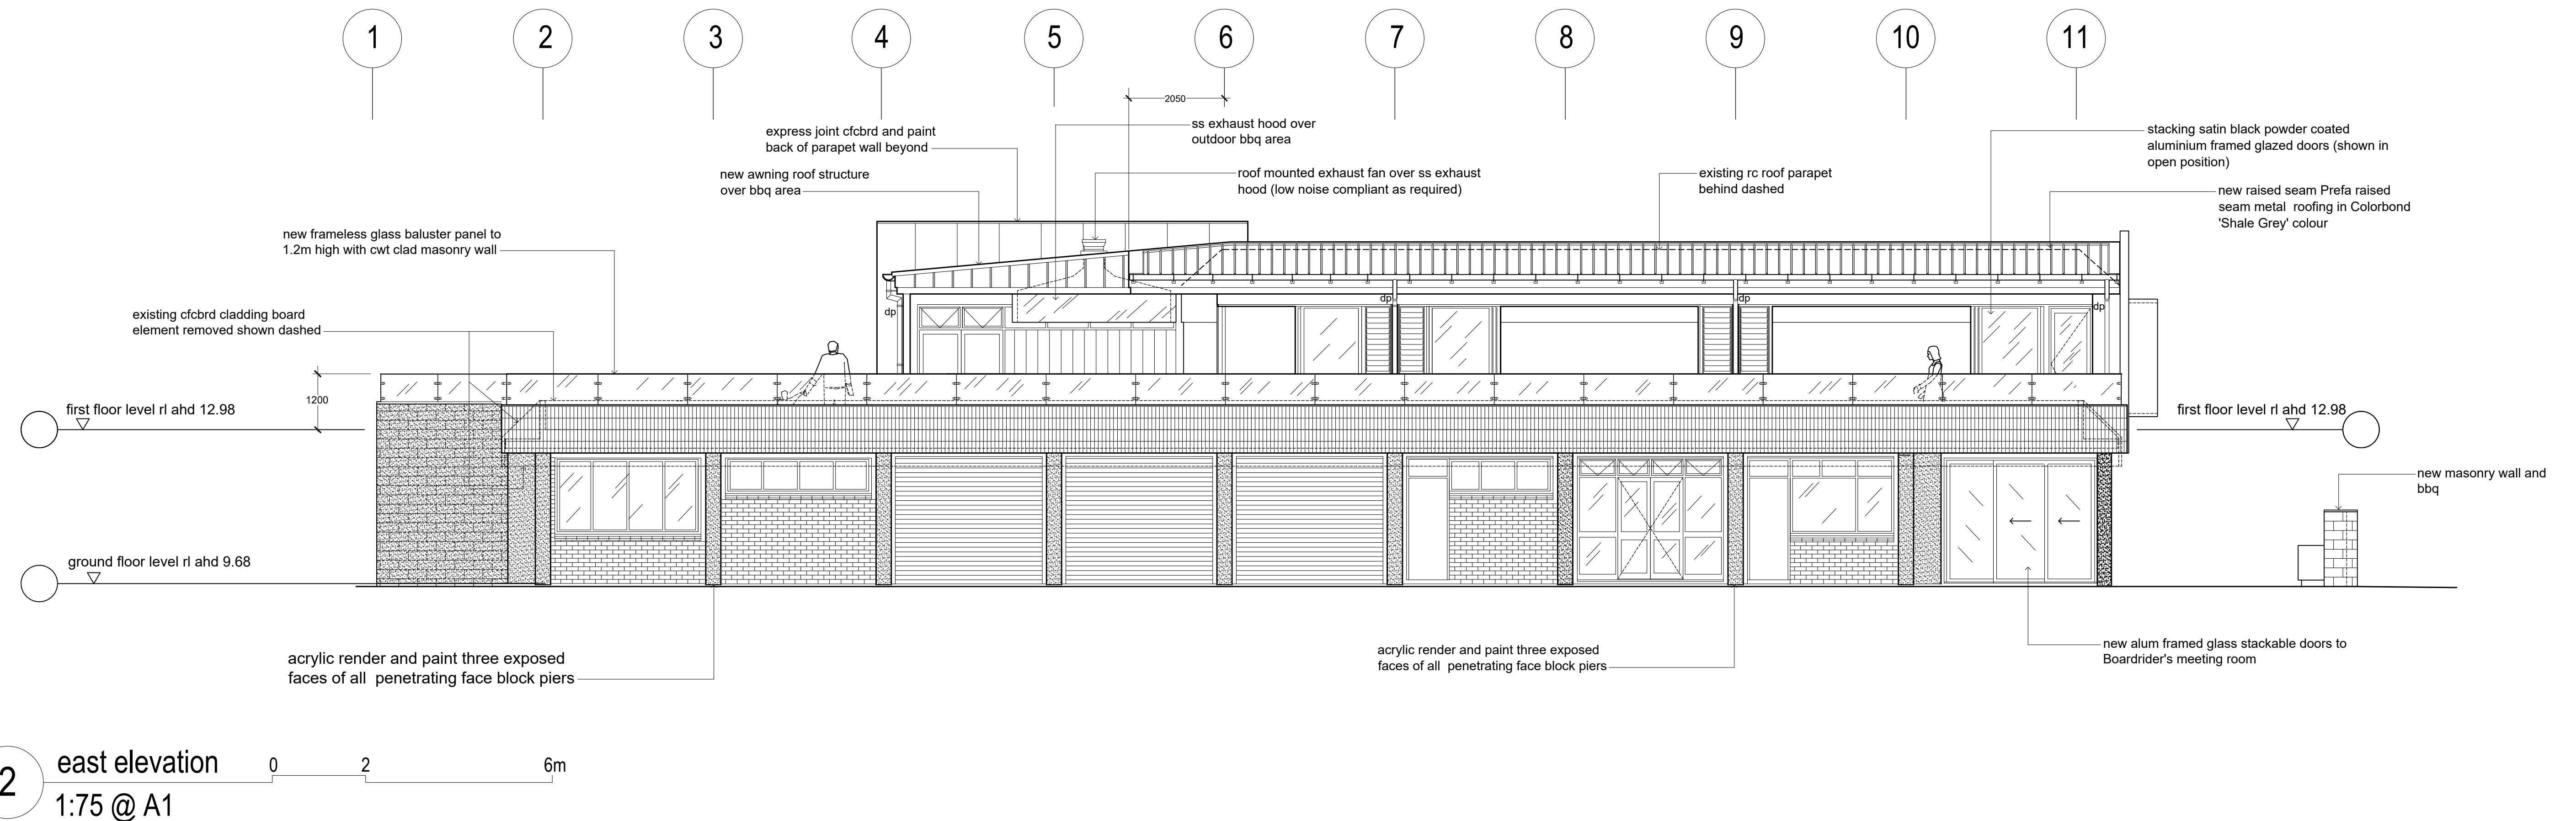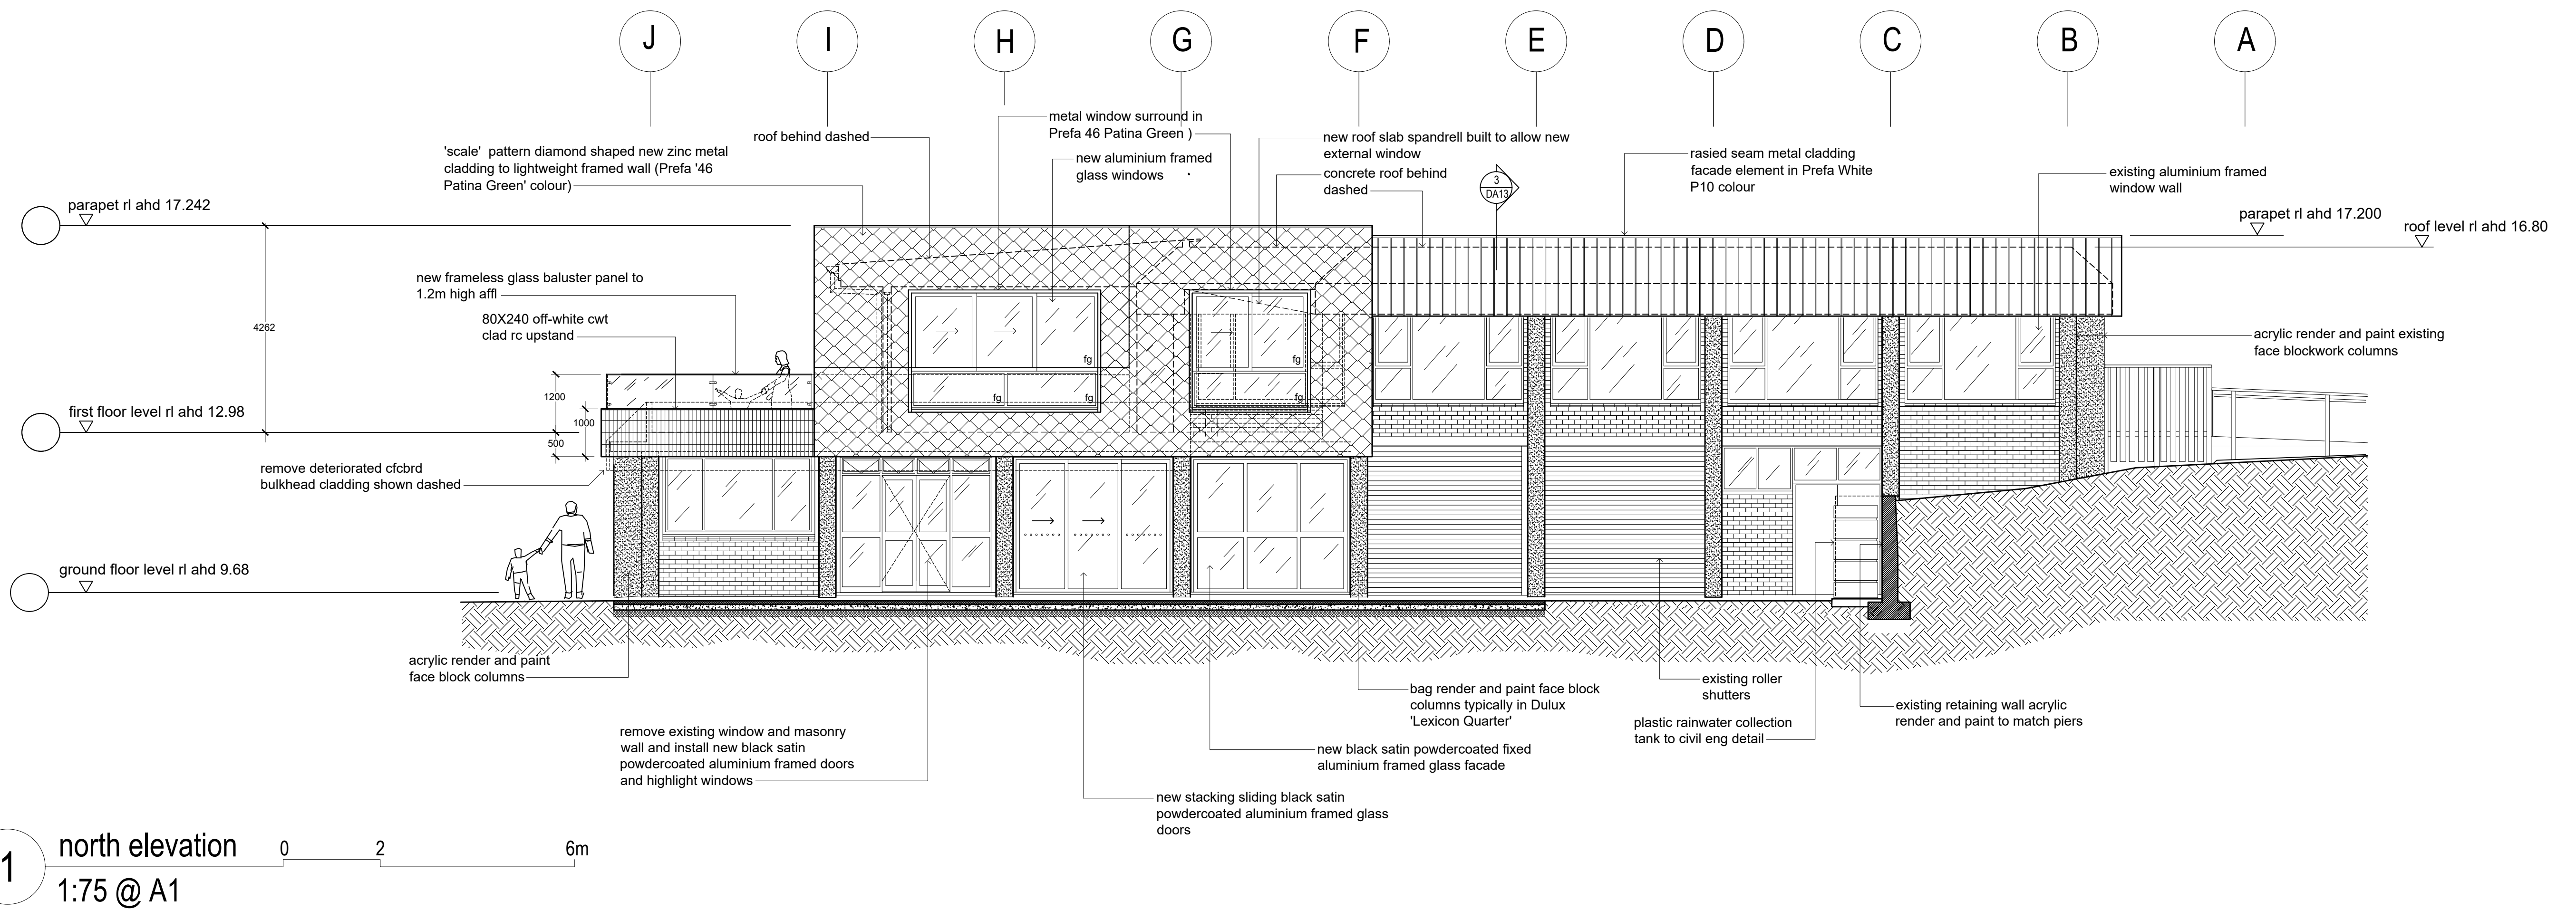

Rev	Description	Date
A	to consultants for information	Jul '23
B	Development Application pre-lodgement meeting purposes	Aug '23
C	final draft development application drawing	Sept '23
D	final draft development application drawing	Nov '23

Project:
North Narrabeen SLSC
Alterations and additions



Drawing Title:
elevations
SHOWING STAGING
Prepared by:
Building Assets-Planning
Design and Delivery
Northern Beaches Council



northern
beaches
council

Date:
Jun 2022
Scale:
A.S.
Checked:
BK
Drawn by:
MB

Dwg no:
DA05
Issue no:
D

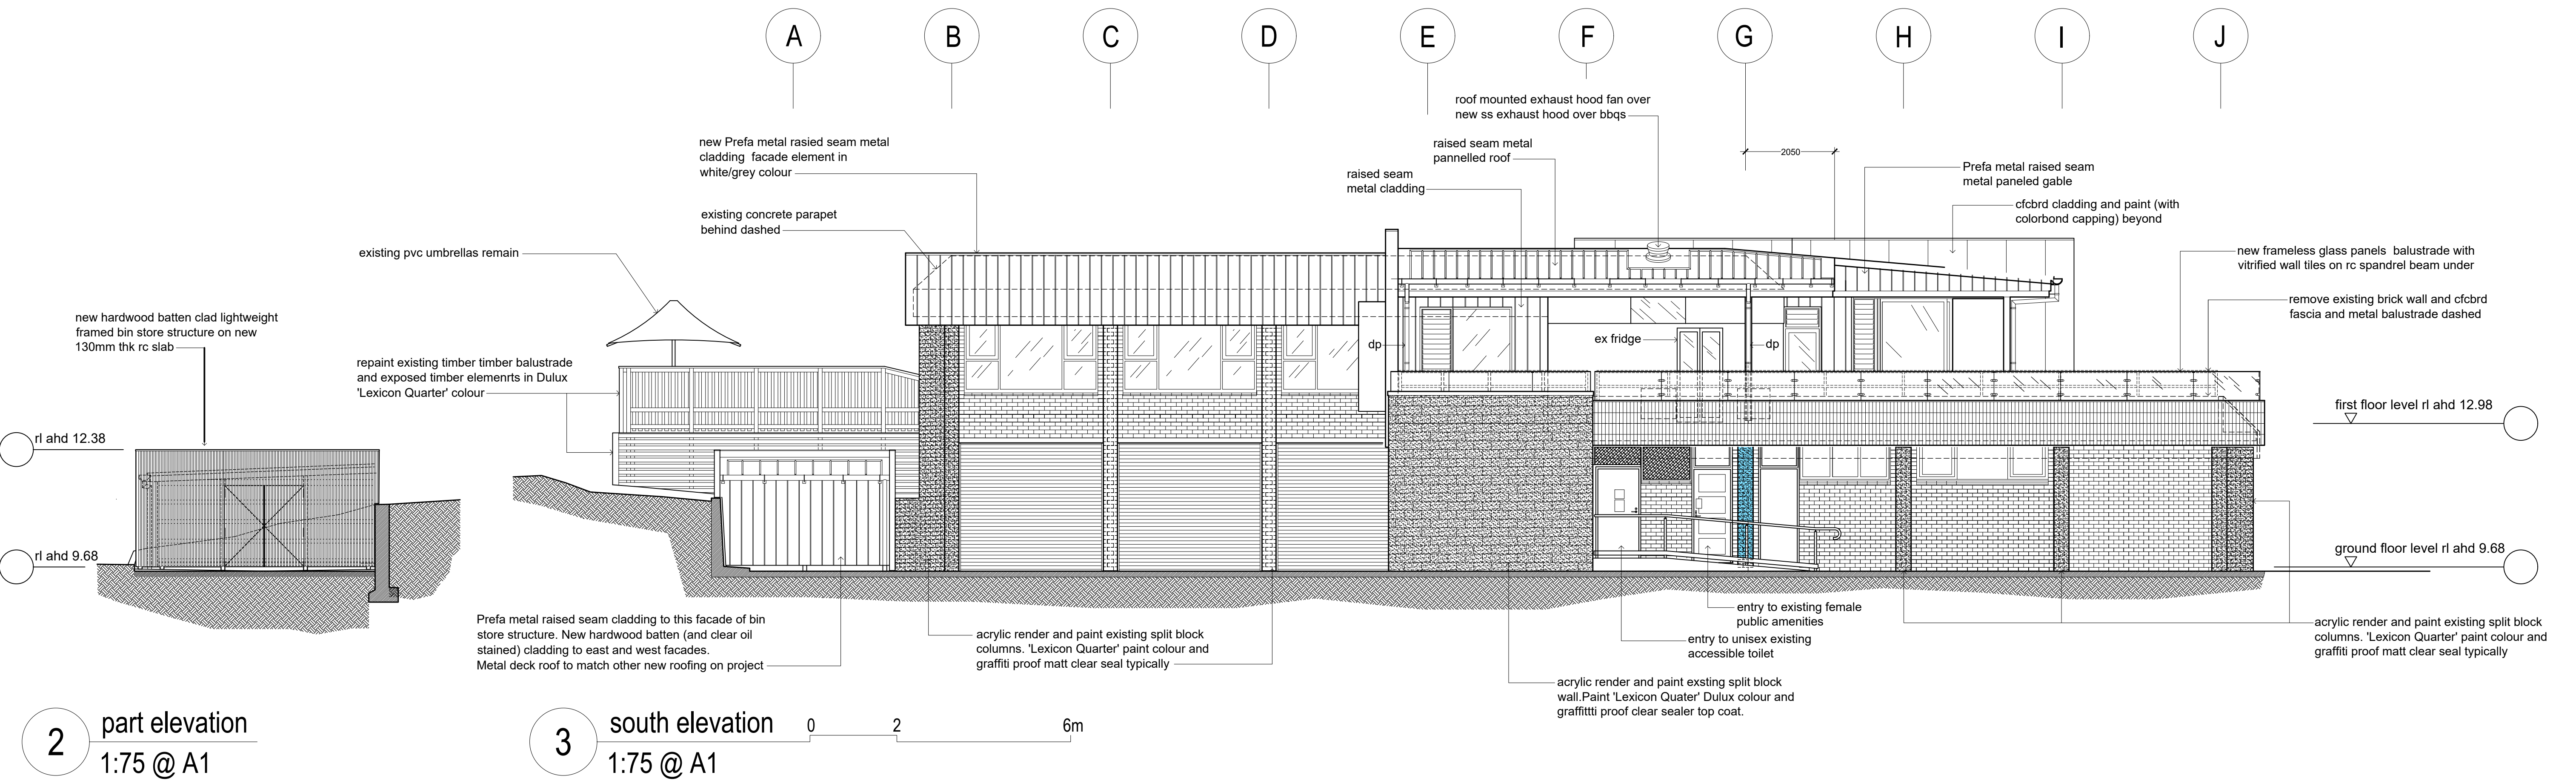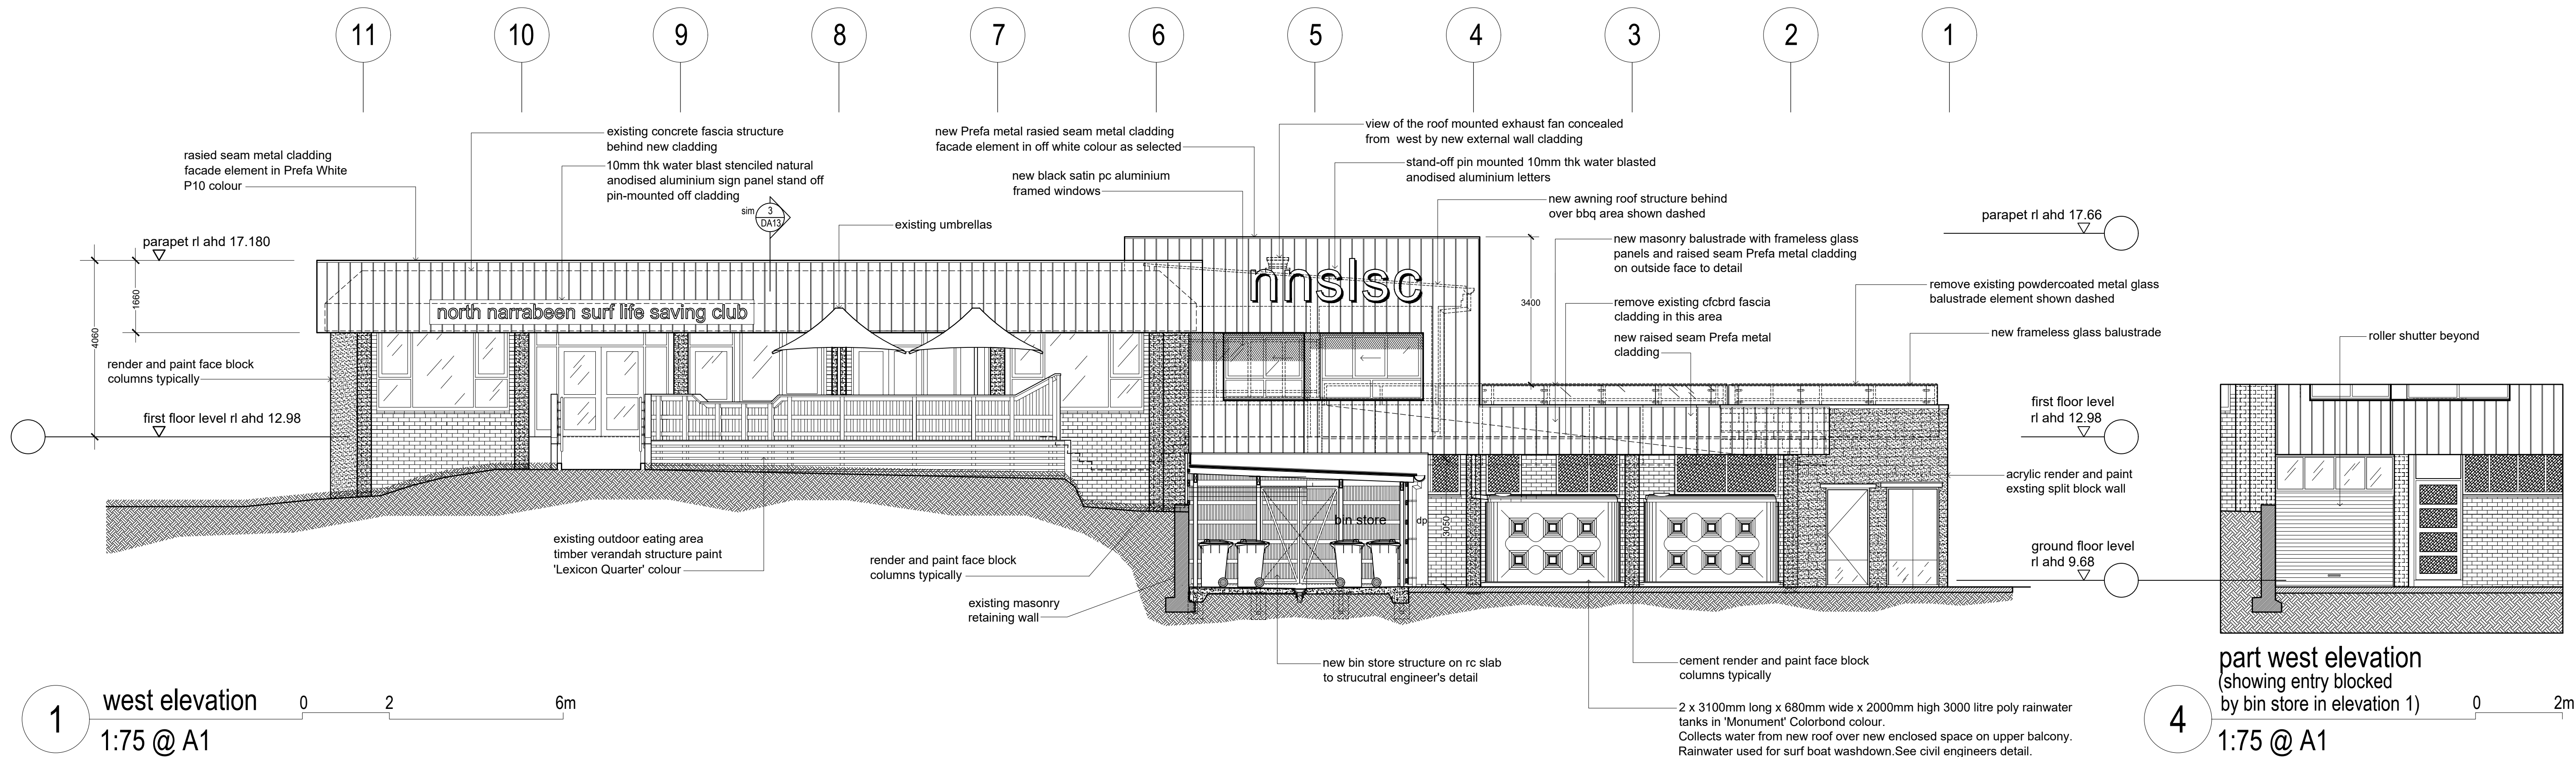


Rev	Description	Date	Project:	Drawing Title:	
A	to consultants for information	Jul '23	North Narrabeen SLSC	elevations	
B	Development Application pre-lodgement	Aug '23	Alterations and additions	SHOWING STAGING	
C	meeting purposes	Sept '23		Prepared by:	
D	final draft development application drawing	Nov '23		Building Assets-Planning Design and Delivery	
	final draft development application drawing			Northern Beaches Council	

Date: Jun 2022	Dwg no: DA06
Scale: A.S.	Issue no: D
Checked: BK	
Drawn by: MB	



northern beaches council

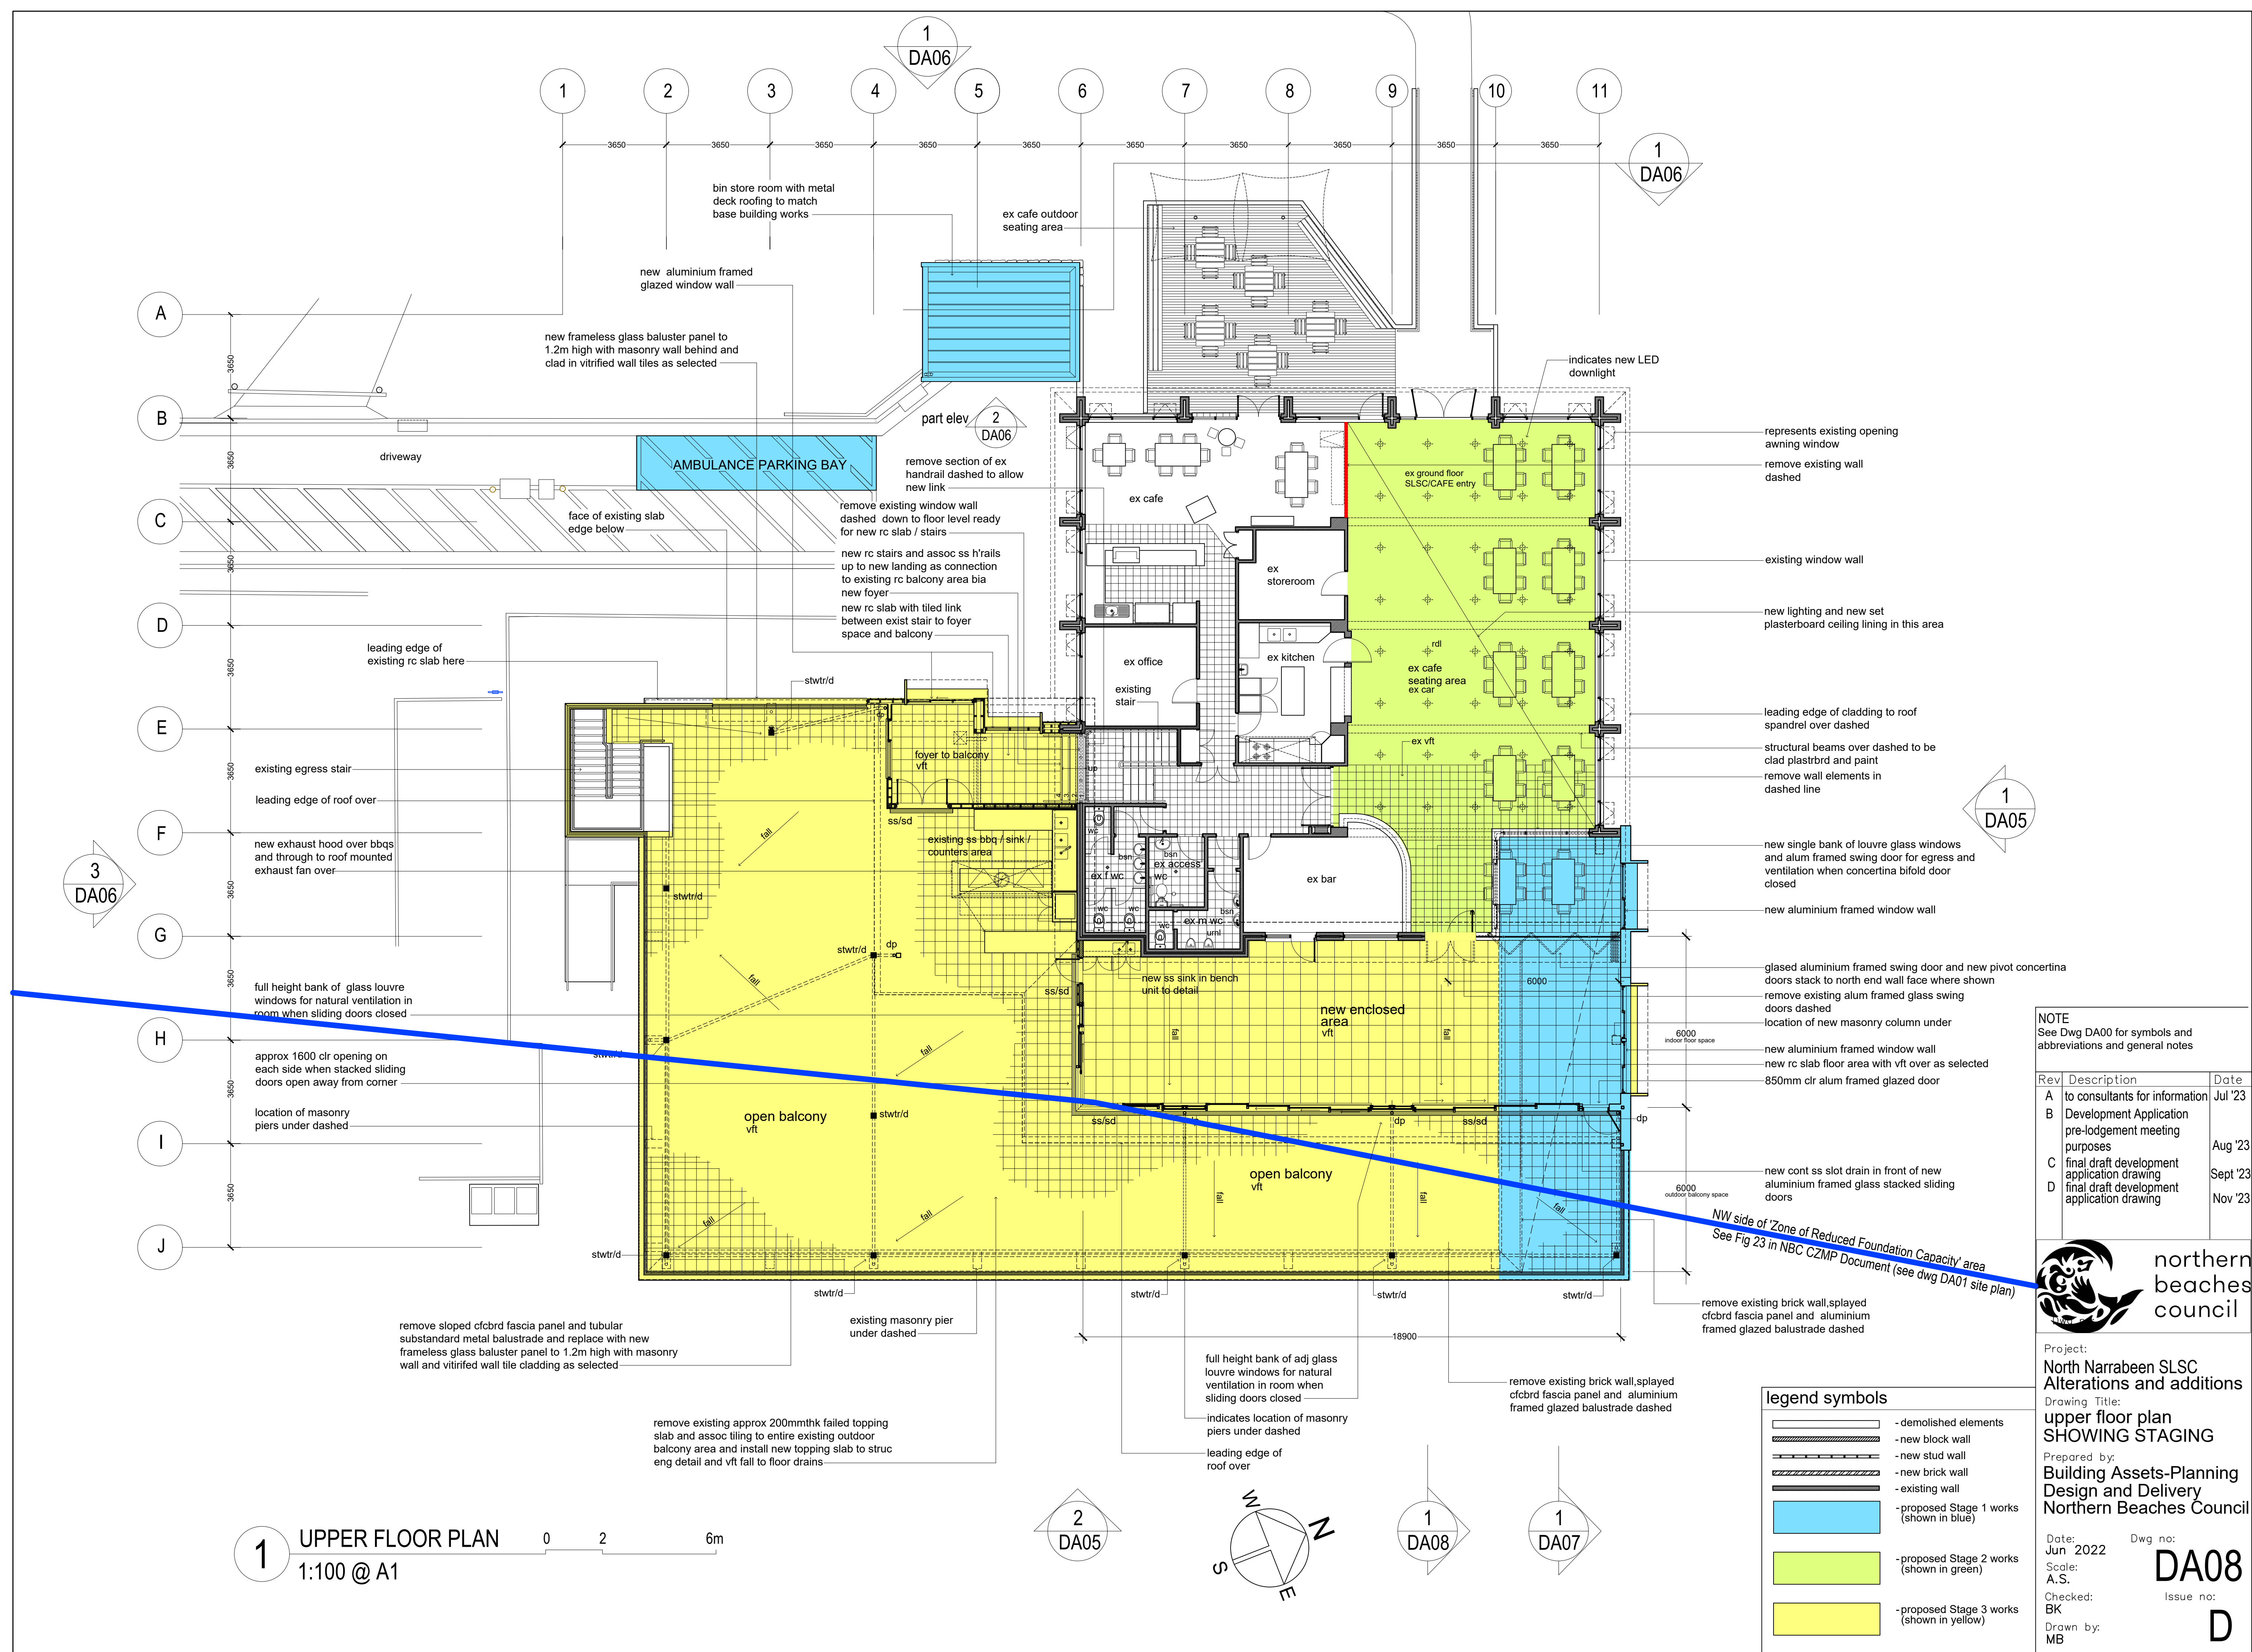

NOTE
See Dwg DA00 for symbols and abbreviations and general notes

Rev	Description	Date
A	to consultants for information	Jul '23
B	Development Application pre-lodgement meeting purposes	Aug '23
C	final draft development application drawing	Sept '23
D	final draft development application drawing	Nov '23



Project:
North Narrabeen SLSC Alterations and additions

Drawing Title:
upper floor plan SHOWING STAGING

Prepared by:
Building Assets-Planning Design and Delivery Northern Beaches Council

Date:
Jun '2022


Scale:
A.S.

Checked:
BK


Drawn by:
MB

Dwg no:
DA08

Issue no:
D

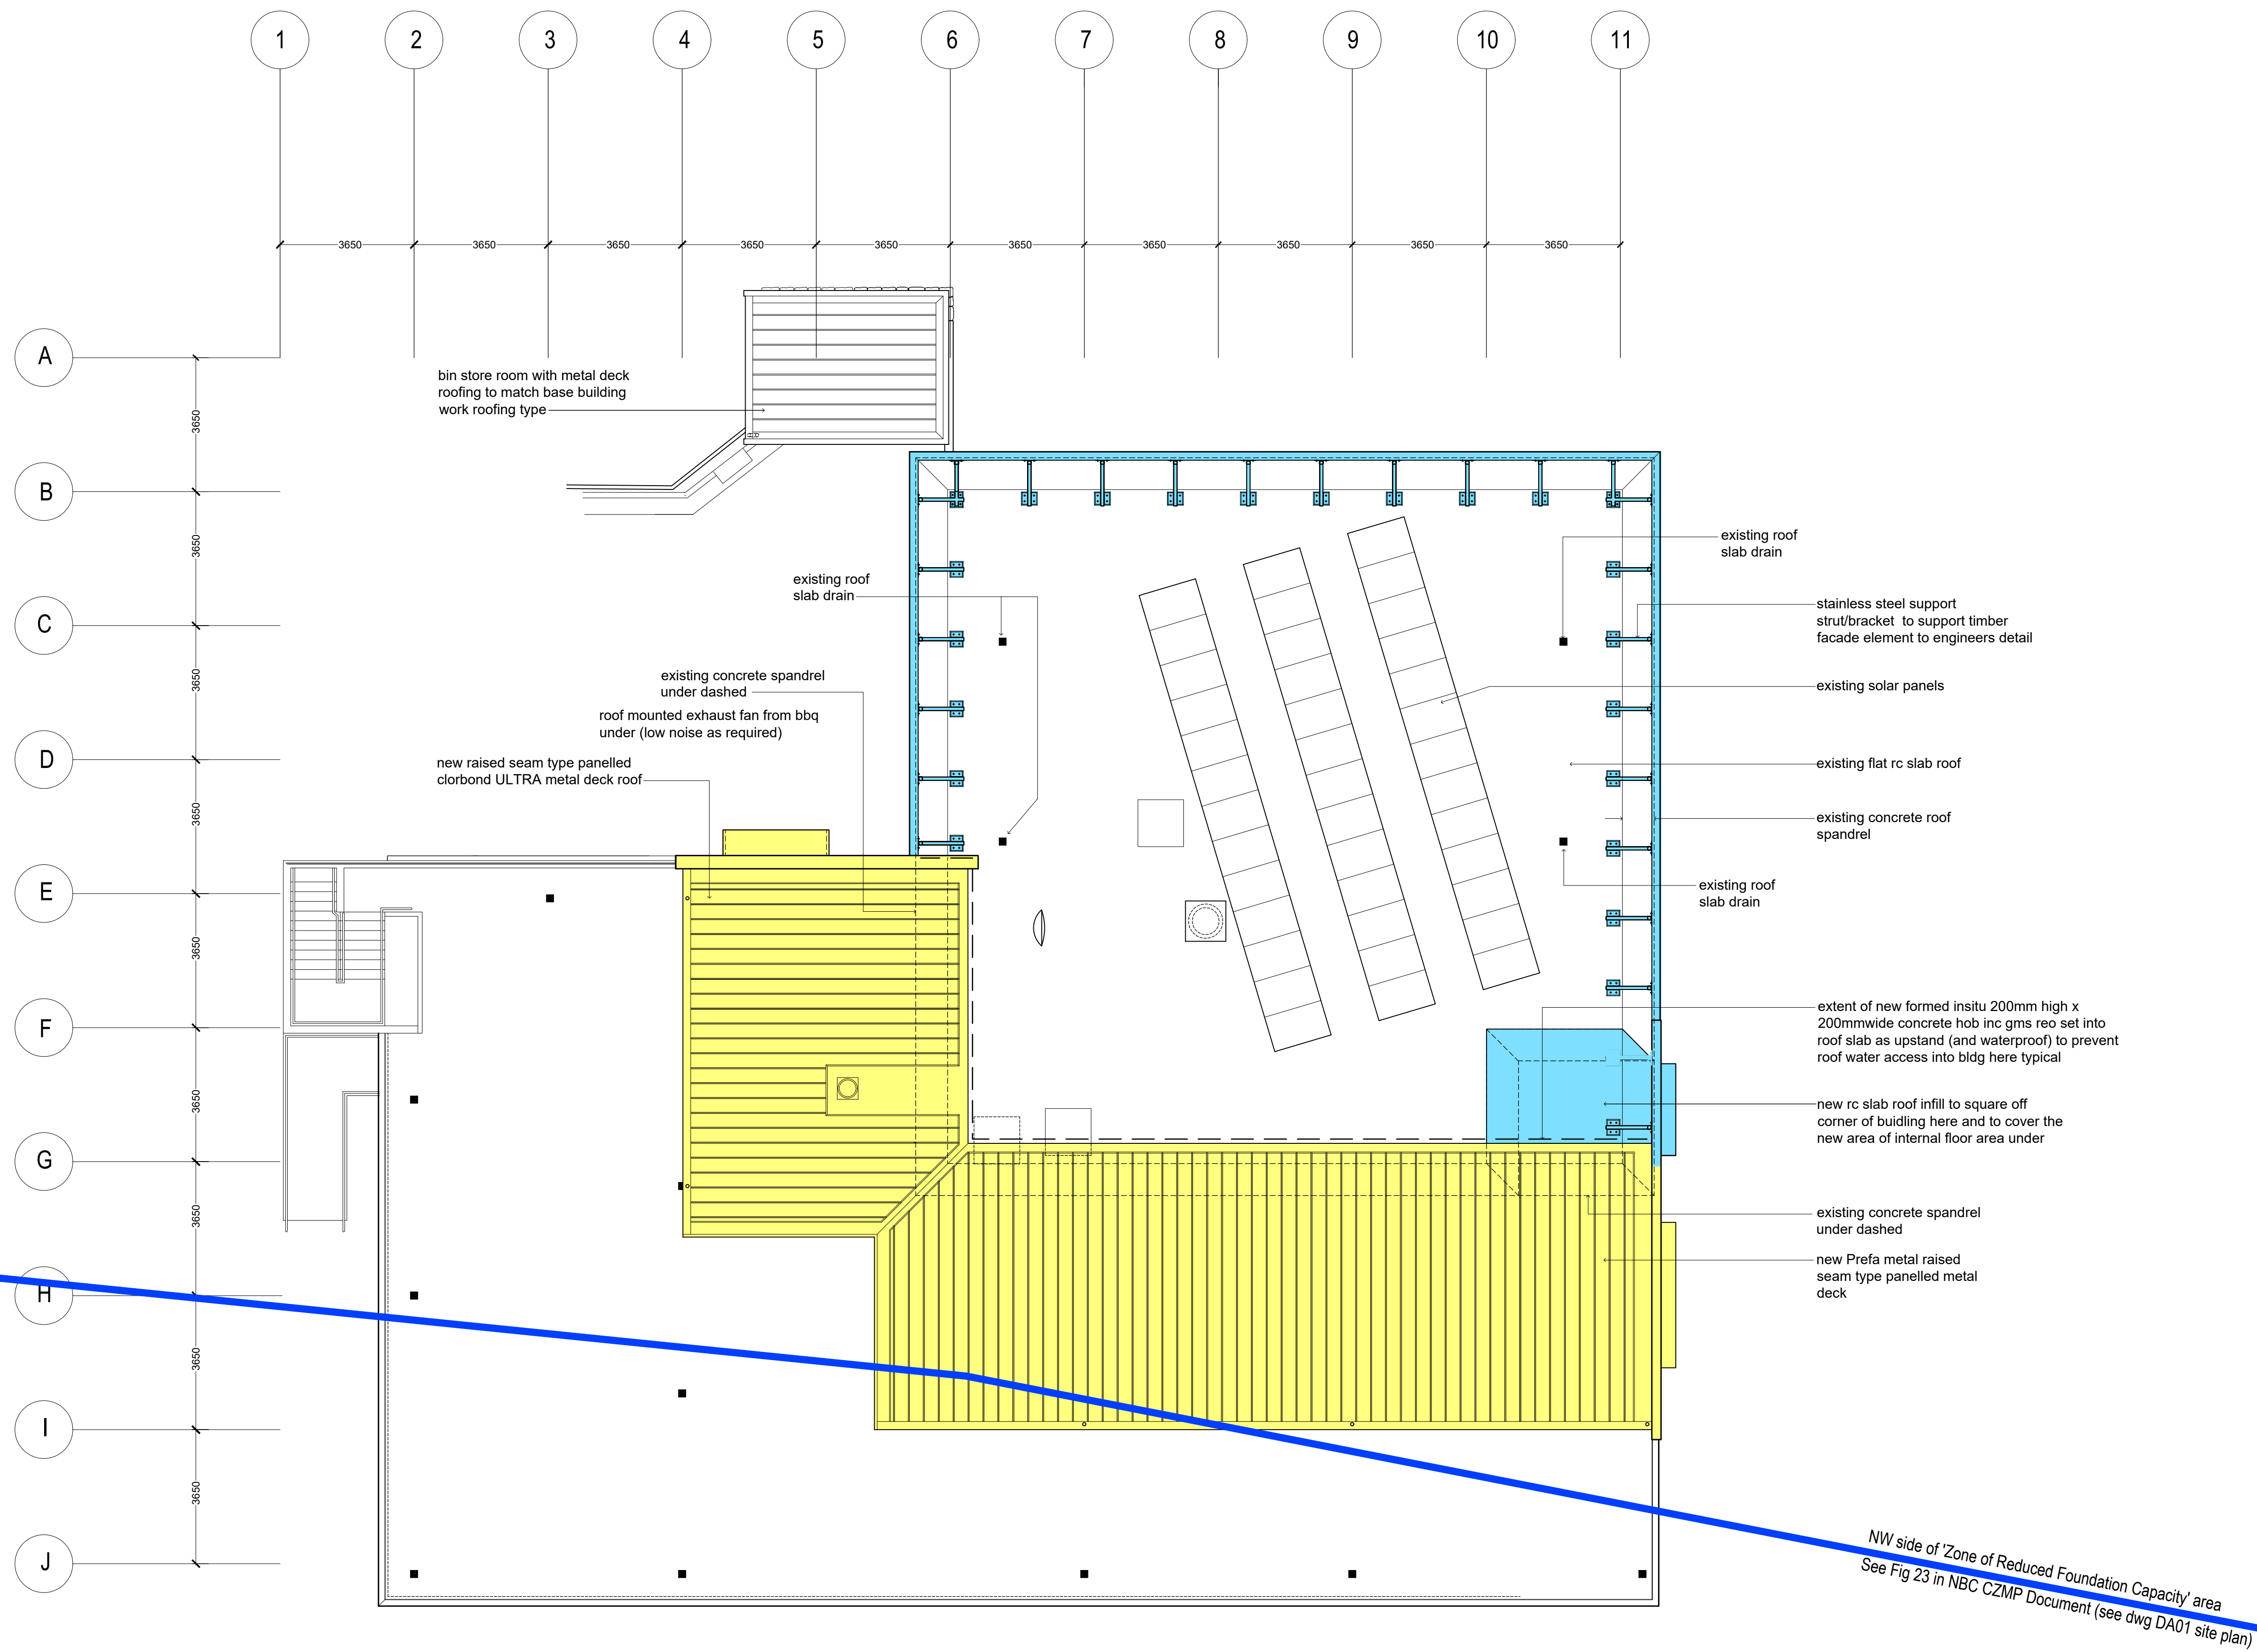

1 ROOF PLAN
1:100 @ A1

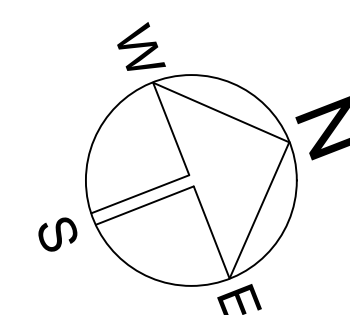

legend

- proposed Stage 1 works (shown in blue)
- proposed Stage 2 works (shown in green)
- proposed Stage 3 works (shown in yellow)

Rev	Description	Date
A	to consultants for information	Jul '23
B	Development Application pre-lodgement meeting purposes	Aug '23
C	final draft development application drawing	Sept '23
D	final draft development application drawing	Nov '23





Drawing Title:
**roof plan
SHOWING STAGING**
Project:
**North Narrabeen SLSC
Alterations and additions**



Prepared by:
**Building Assets-Planning
Design and Delivery
Northern Beaches Council**

Date:
Jun 2022
Scale:
A.S.
Checked:
BK
Drawn by:
MB

Dwg no:
DA09
Issue no:
D

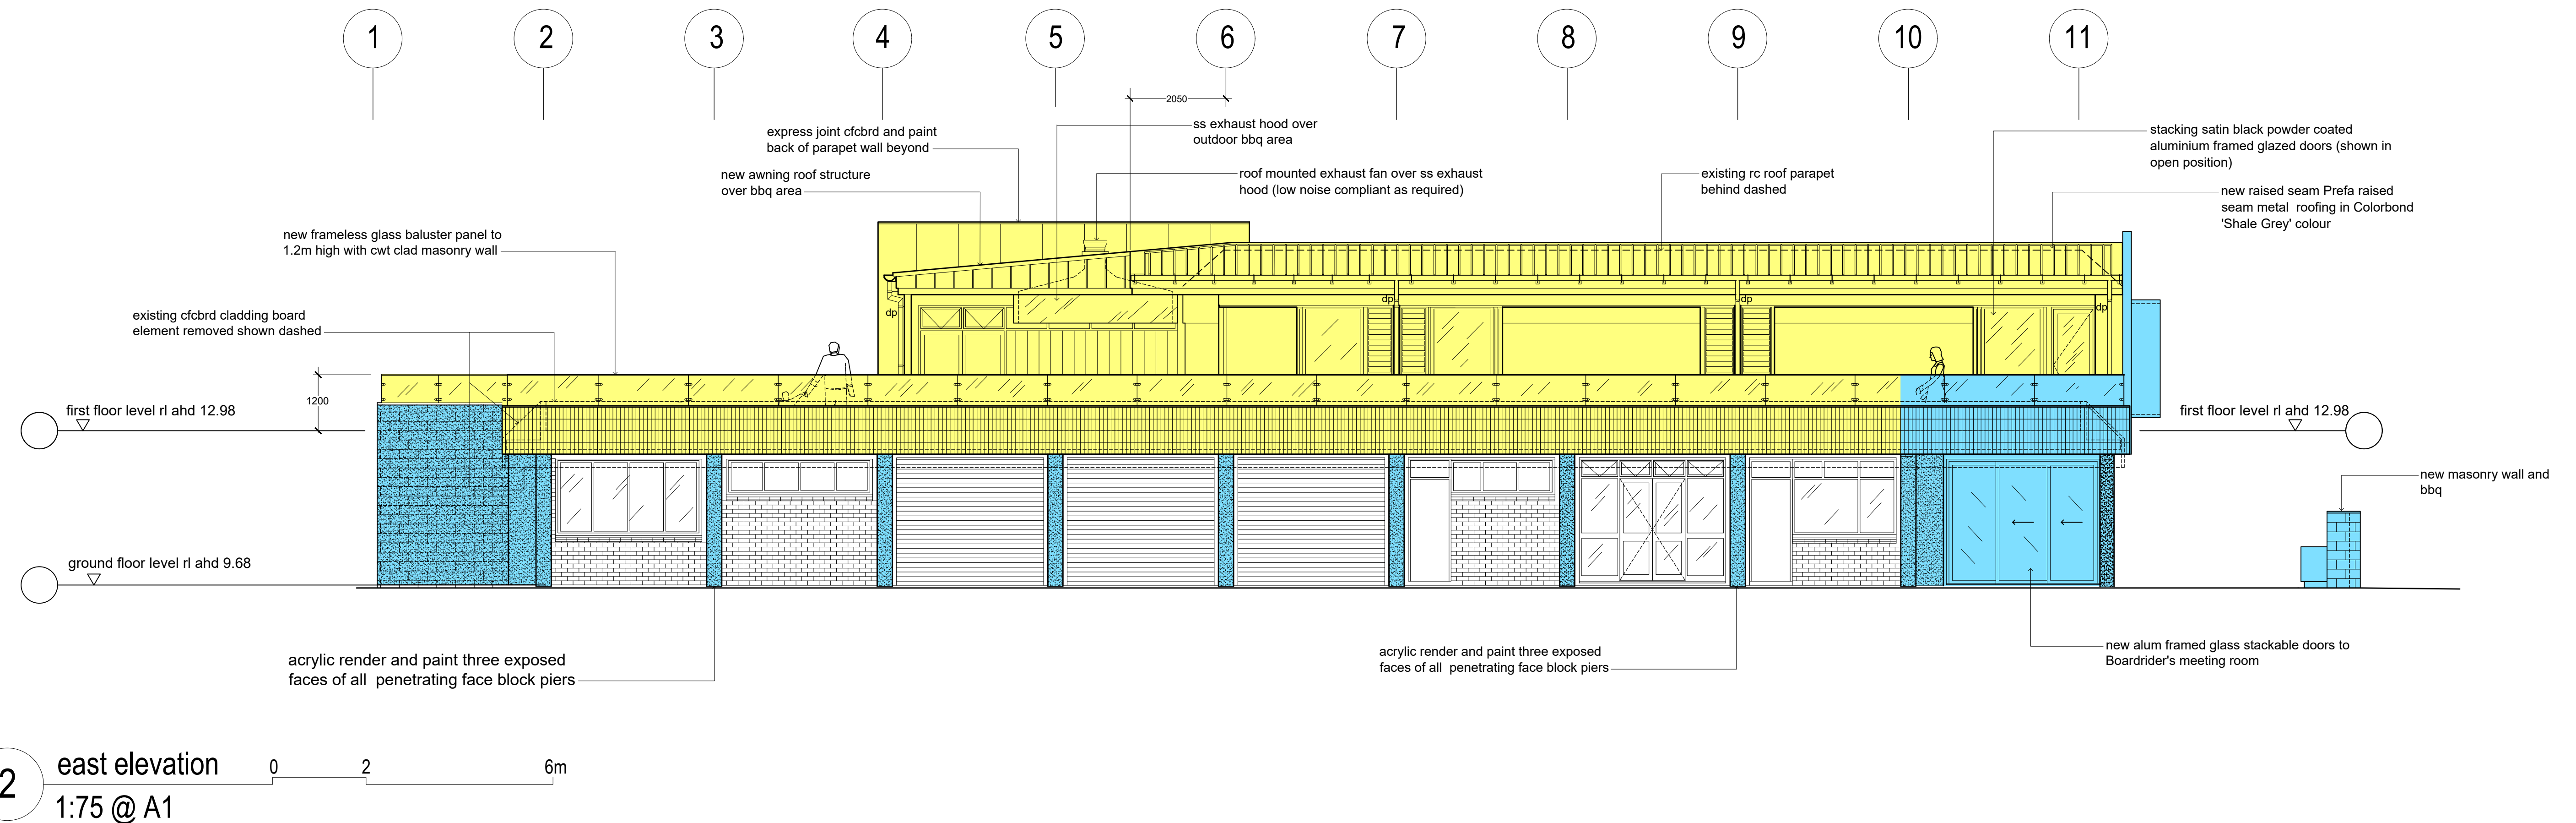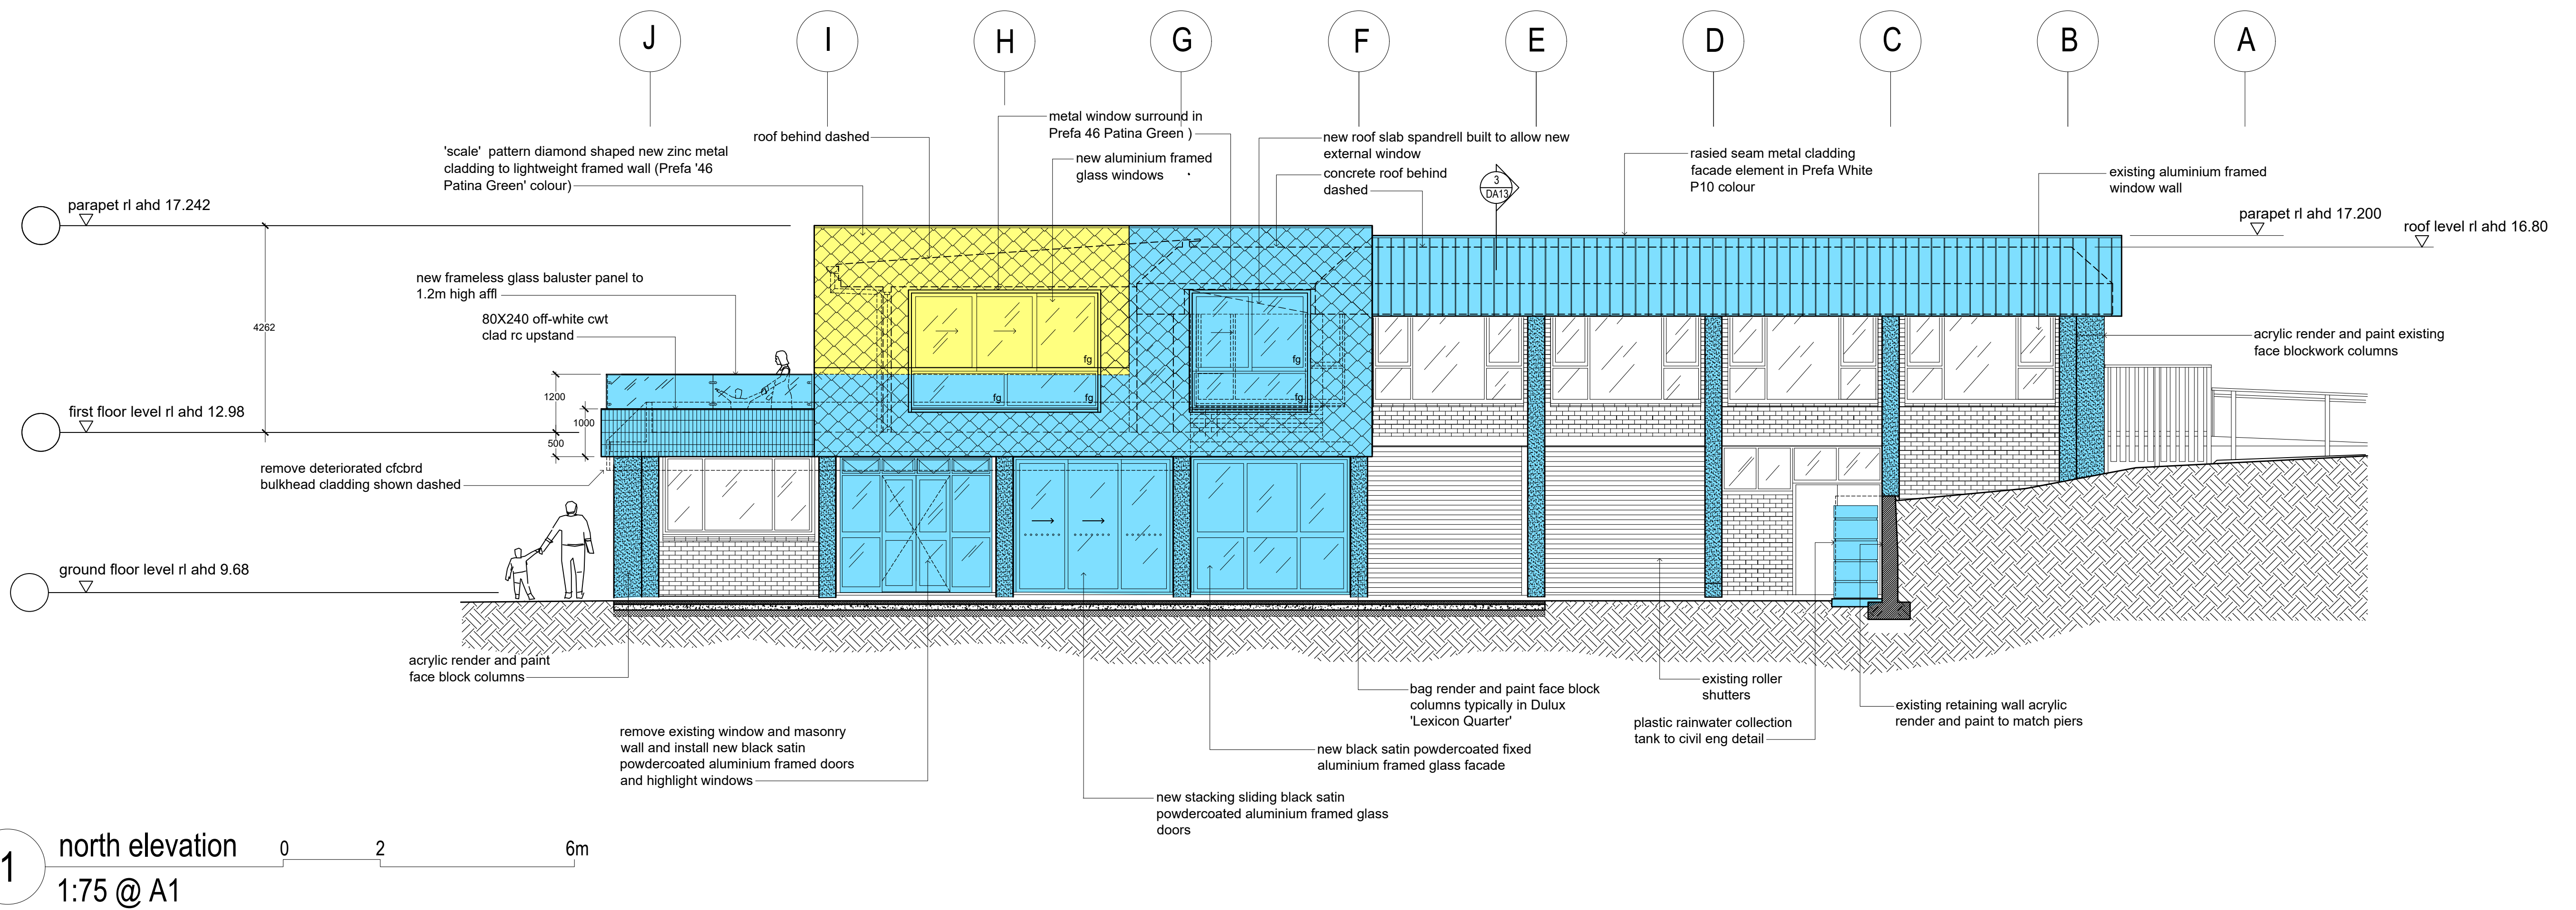

Rev	Description	Date	Project:	Drawing Title:	Date:	Dwg no:
A	to consultants for information	Jul '23	North Narrabeen SLSC	elevations	Jun 2022	DA10
B	Development Application	Aug '23	Alterations and additions	SHOWING STAGING	Scale: A.S.	Issue no: D
C	pre-lodgement meeting purposes	Sept '23		Prepared by: Building Assets-Planning	Checked: BK	
D	final draft development application drawing	Nov '23		Design and Delivery	Drawn by: MB	
				Northern Beaches Council		

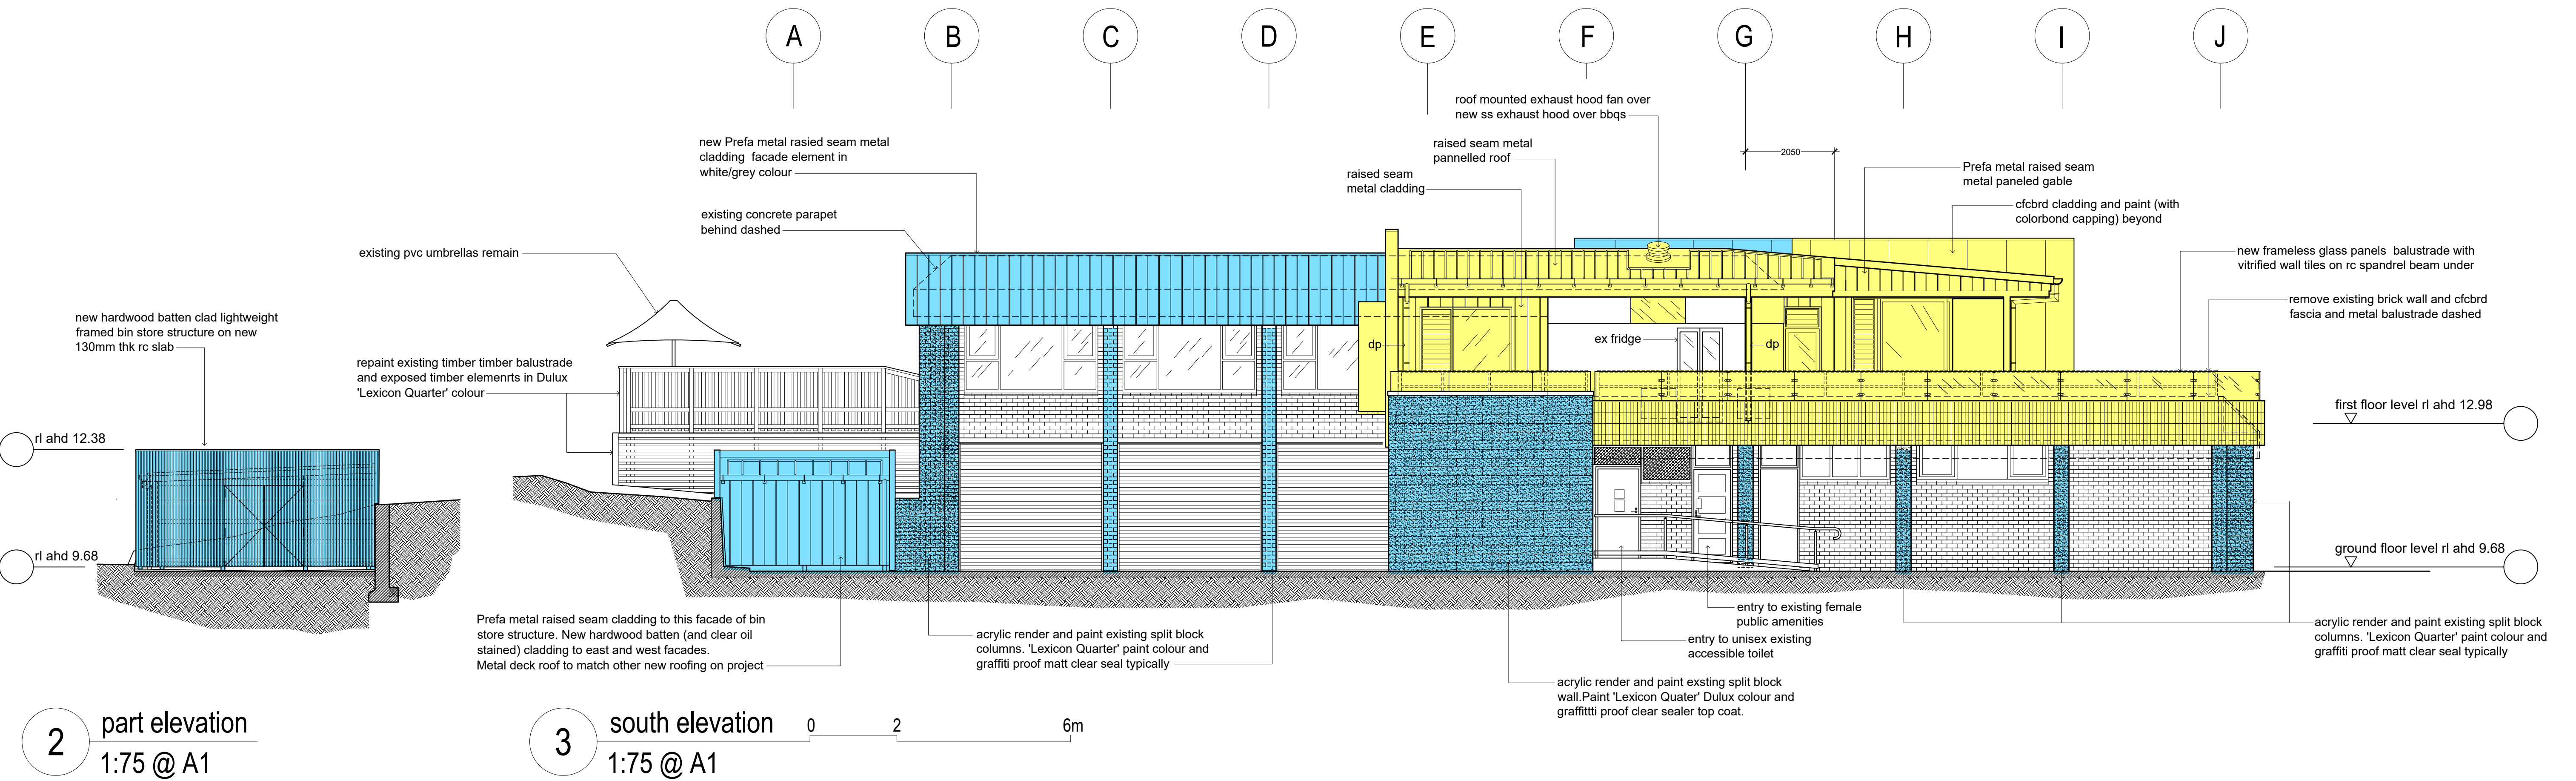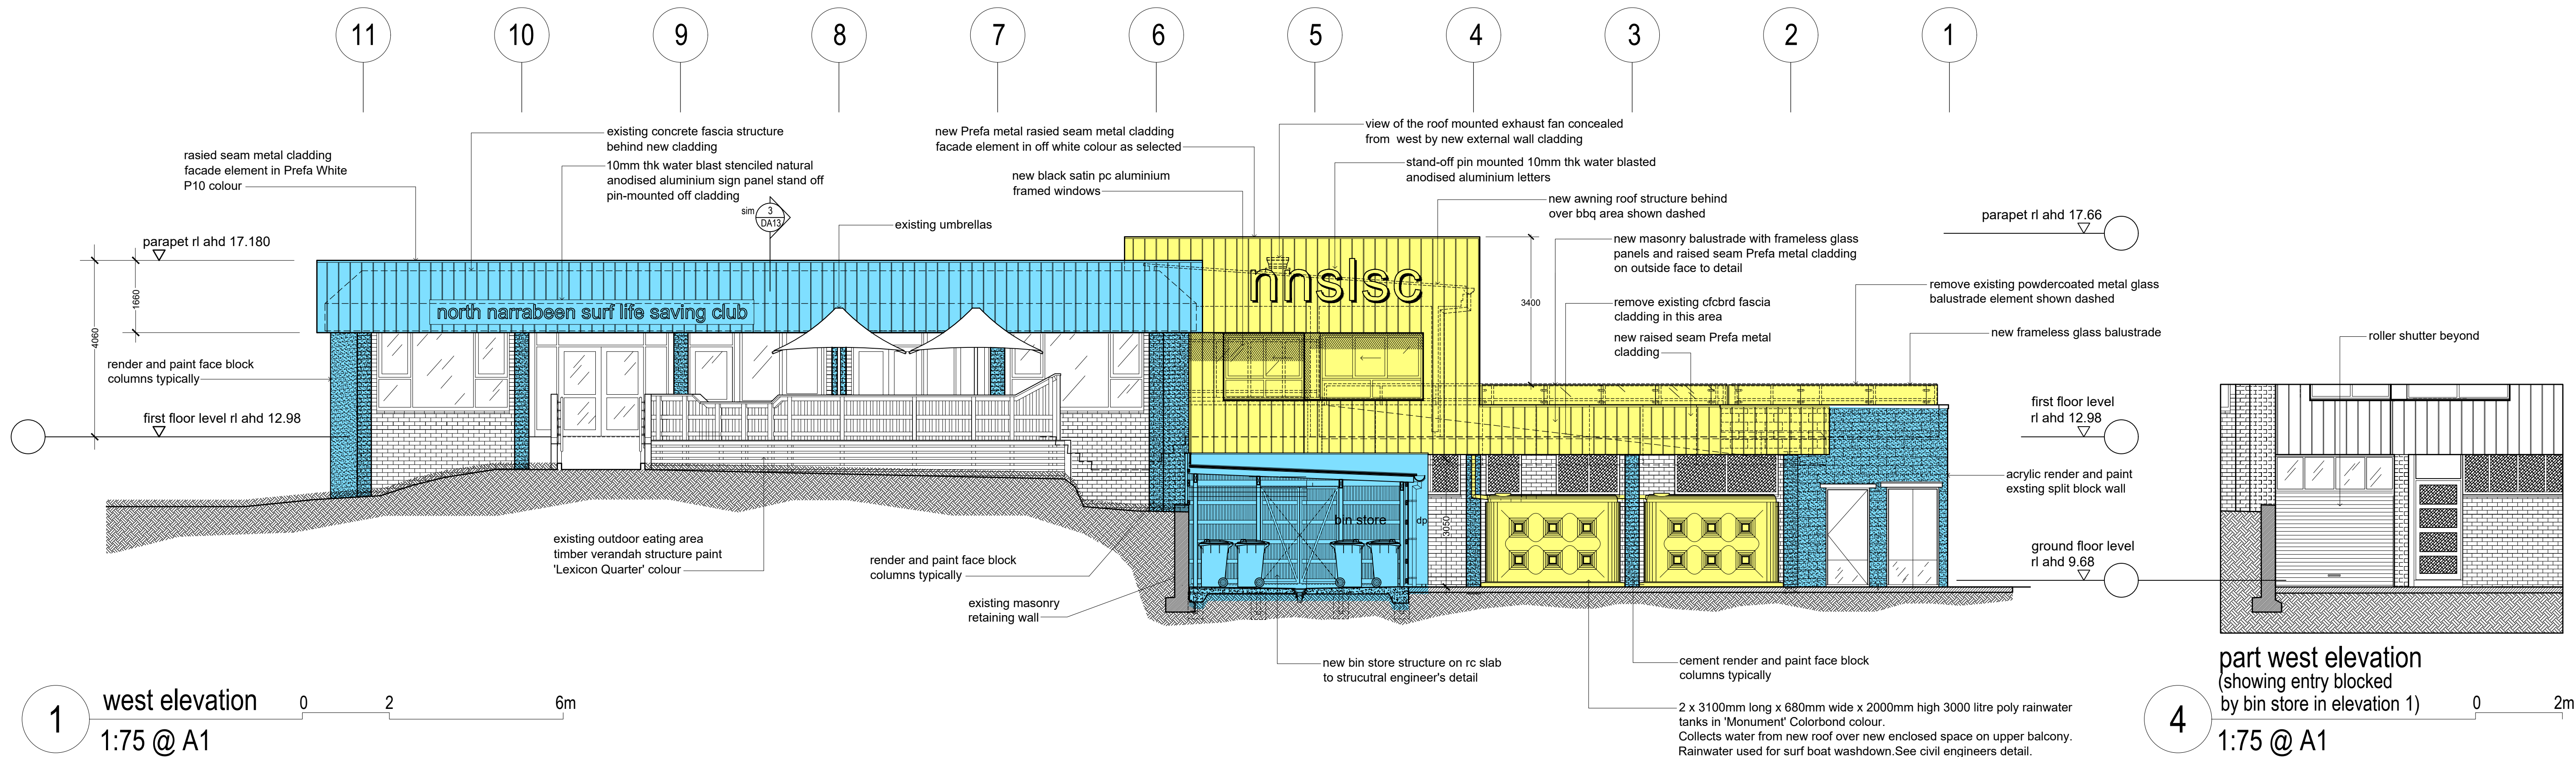

legend

	-proposed Stage 1 works (shown in blue)
	-proposed Stage 2 works (shown in green)
	-proposed Stage 3 works (shown in yellow)

Rev	Description
A	to consultants for information
B	Development Application pre-lodgement
C	meeting purposes
D	final draft development application drawing

Date
Jul '23
Aug '23
Sept '23
Nov '23

Project:
North Narrabeen SLSC
Alterations and additions

Drawing Title:
**elevations
SHOWING STAGING**
Prepared by:
**Building Assets-Planning
Design and Delivery
Northern Beaches Council**





**northern
beaches
council**

Date:
Jun 2022
Scale:
A.S.
Checked:
BK
Drawn by:
MB

Dwg no:

DA11
Issue no:

D

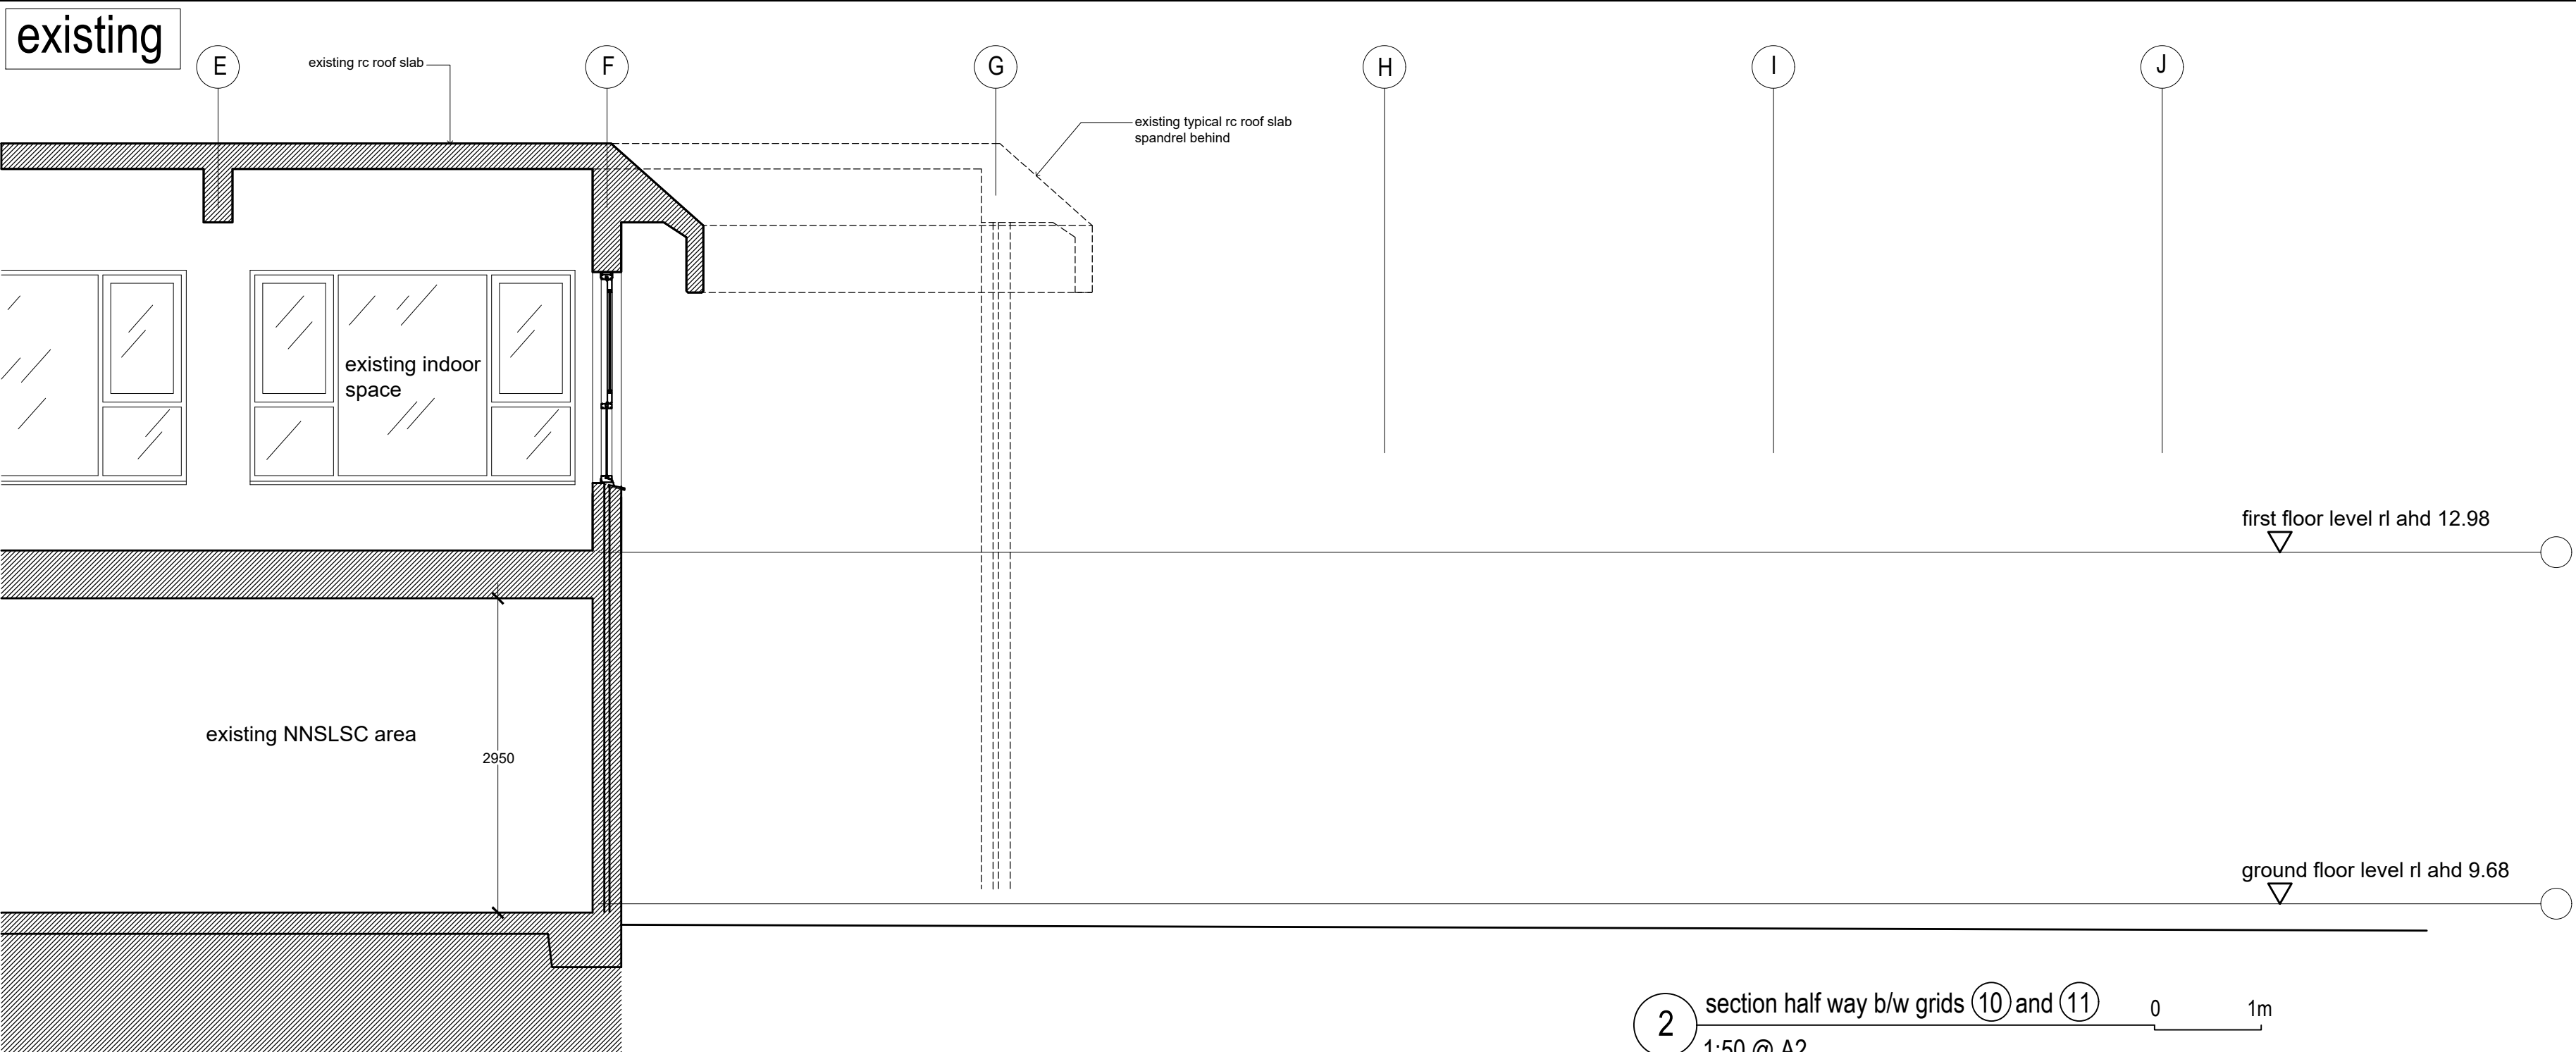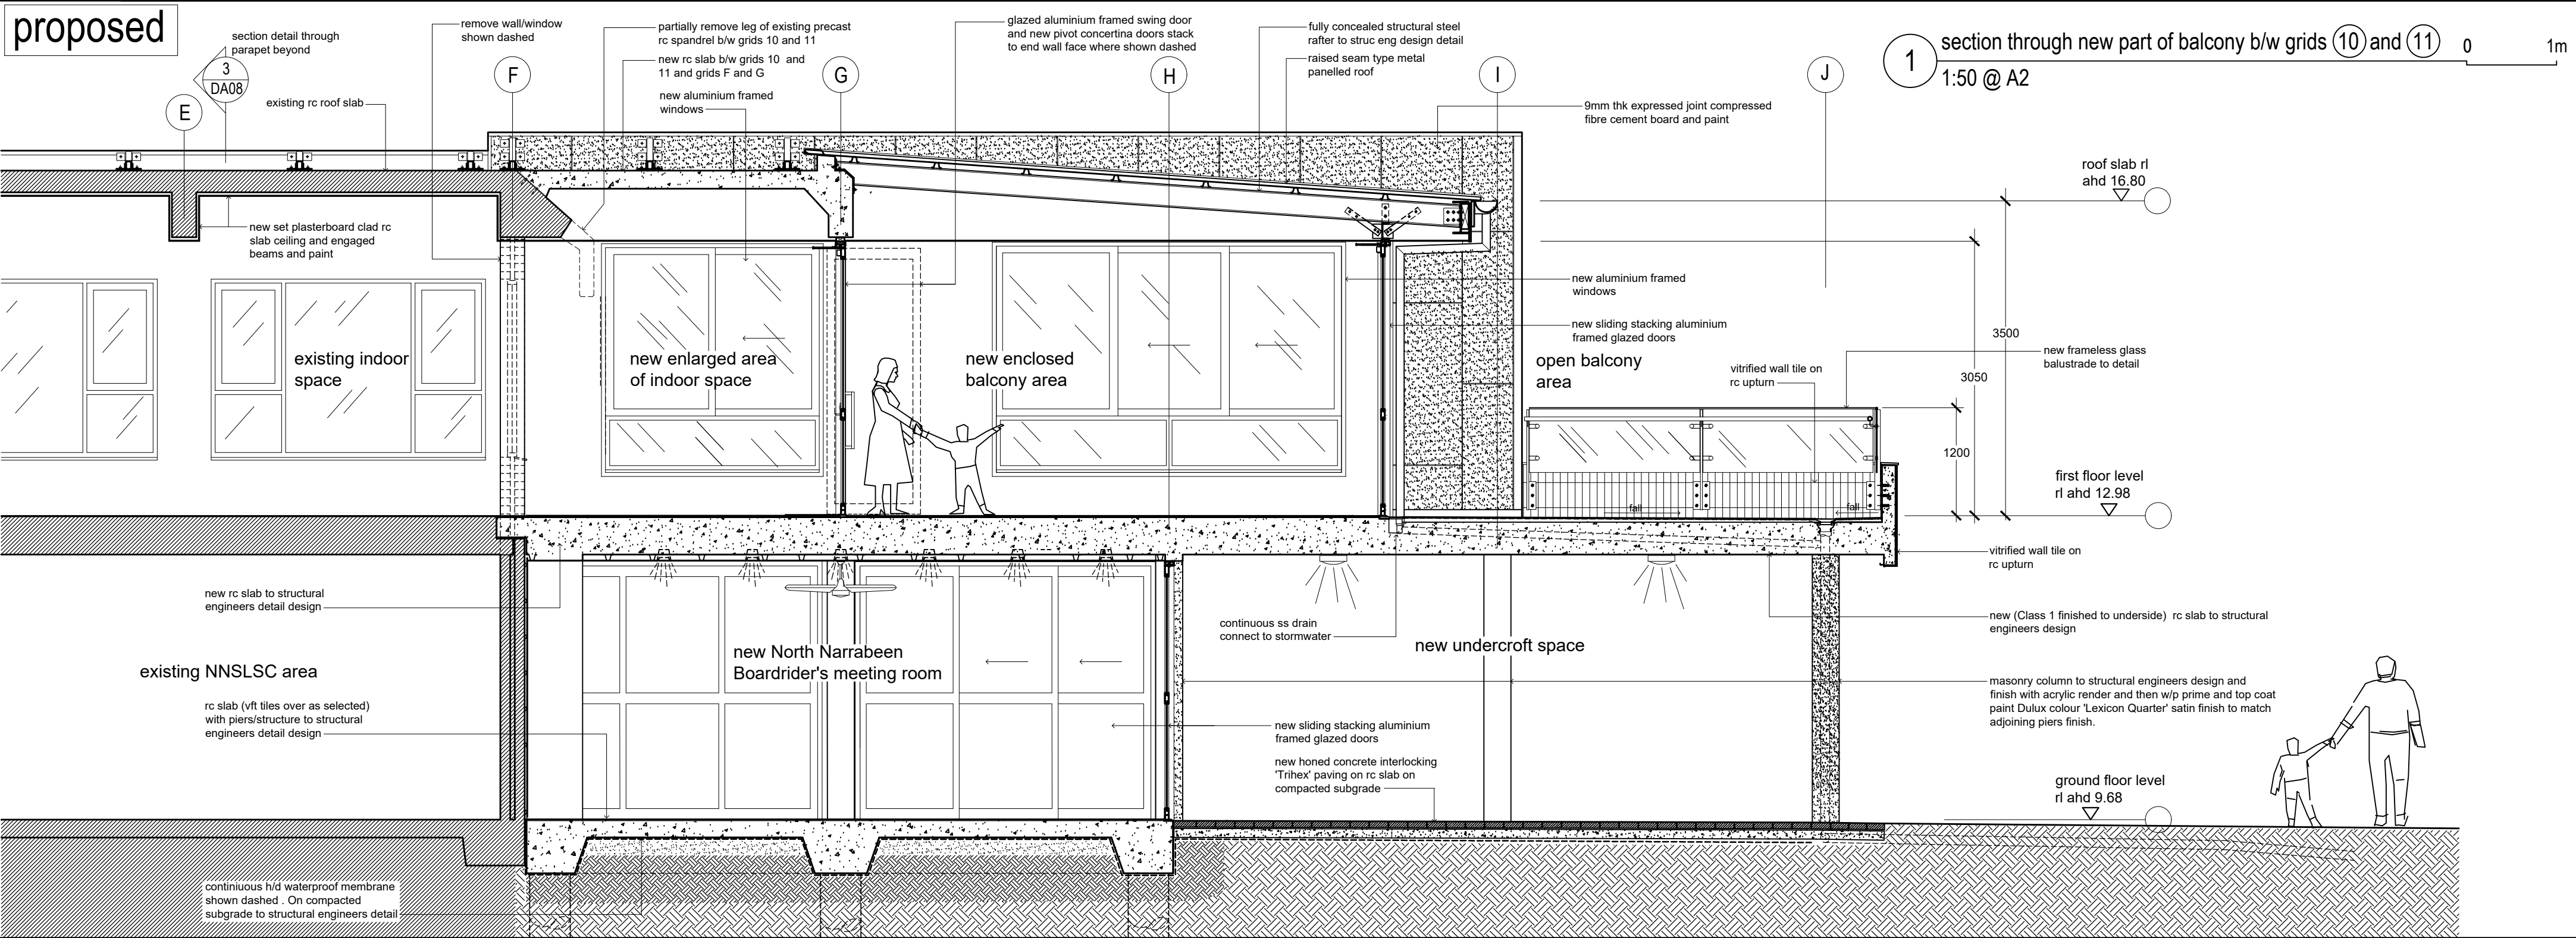

Rev	Description	Date
A	to consultants for information	Jul '23
B	Development Application pre-lodgement meeting purposes	Aug '23
C	final draft development drawing	Sept'23
D	final draft development drawing	Nov '23




Project:
**North Narrabeen SLSC
 Alterations and additions**
 Drawing Title:
**detailed sections
 (existing and proposed)**

Prepared by:
**Building Assets-Planning
 Design and Delivery
 Northern Beaches Council**


Date: Oct 2020 Dwg no: **DA12**
 Checked: BK Issue no: **D**
 Drawn by: MB Scale: A.S.

proposed

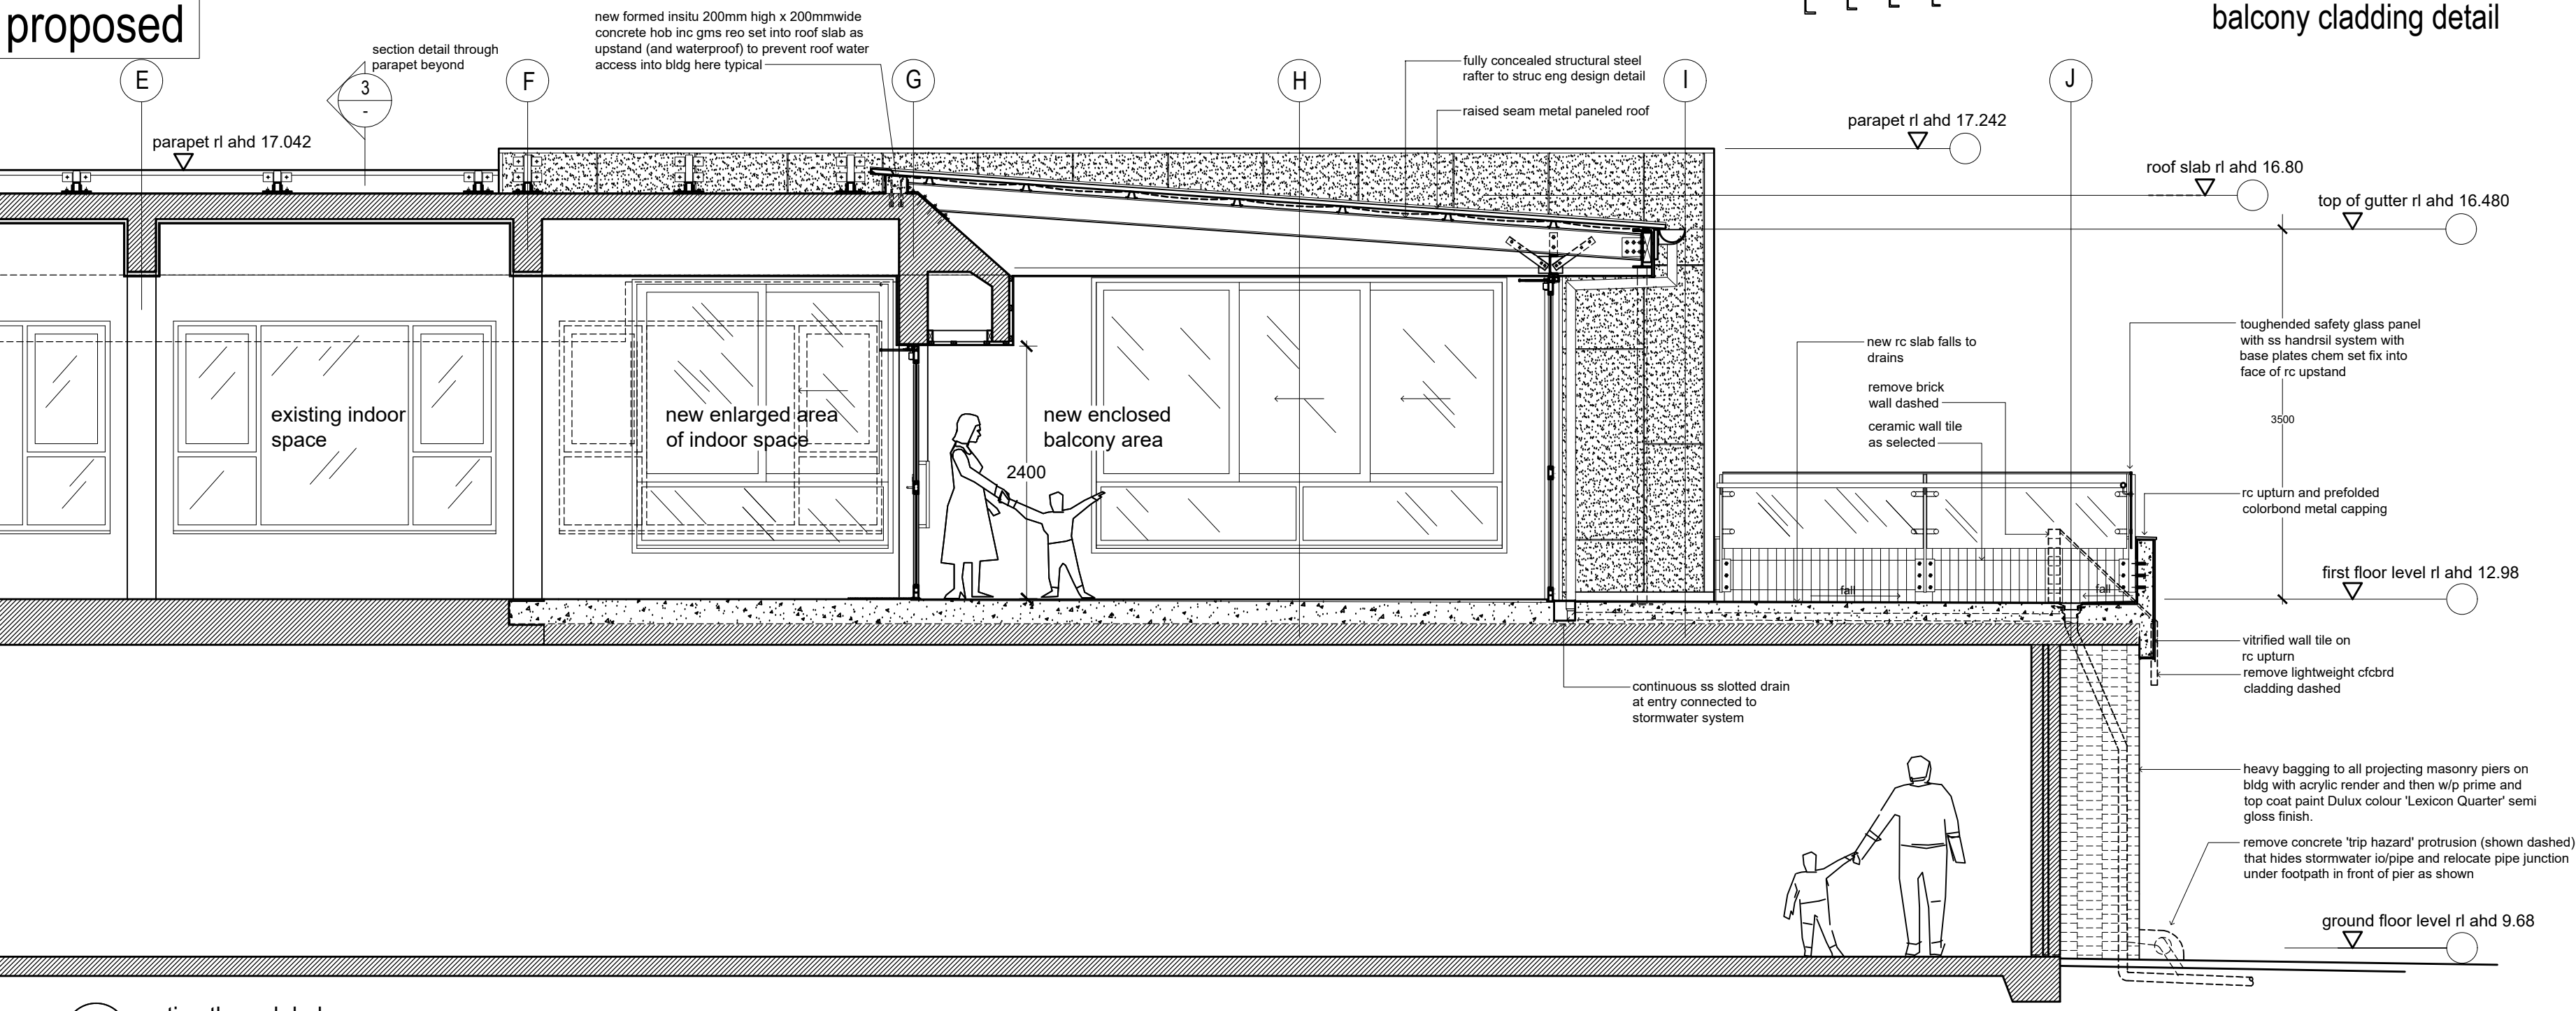


1 section through balcony
1:50 @ A2

upper roof cladding detail

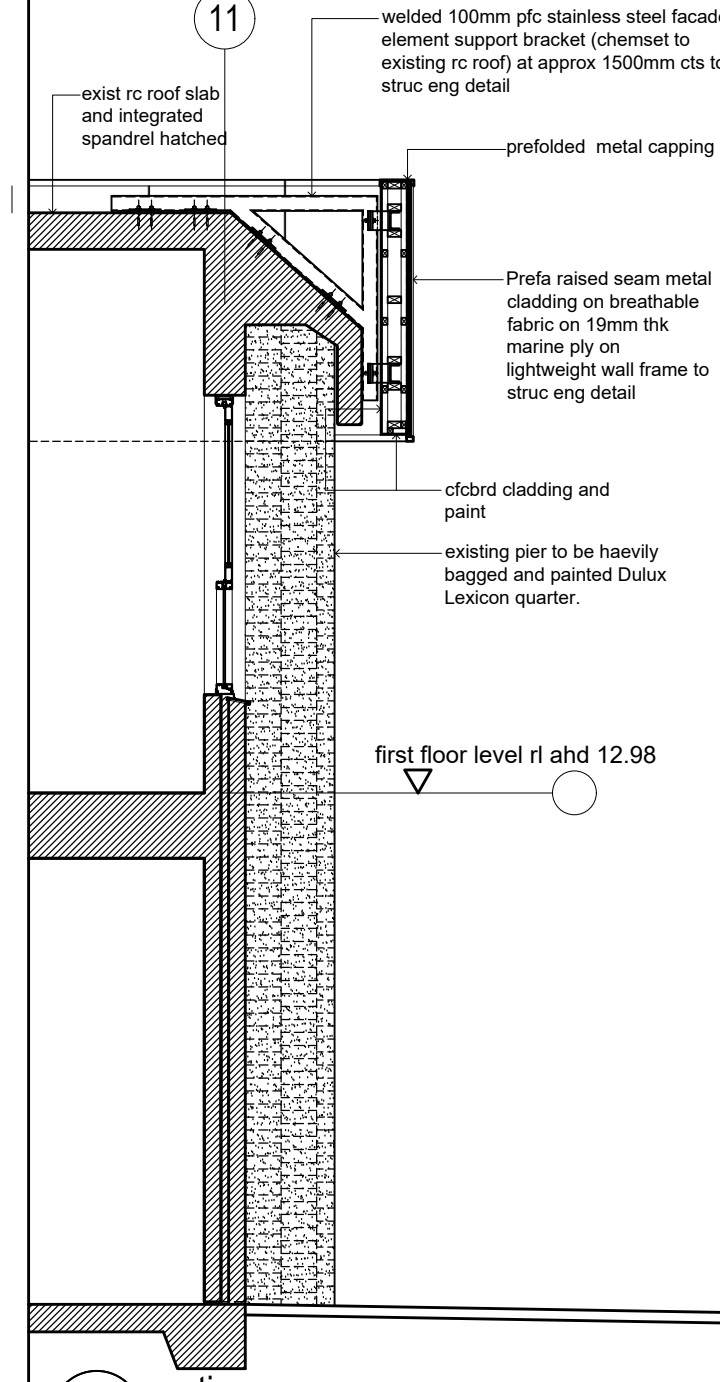

3 section
1:50 @ A2

existing

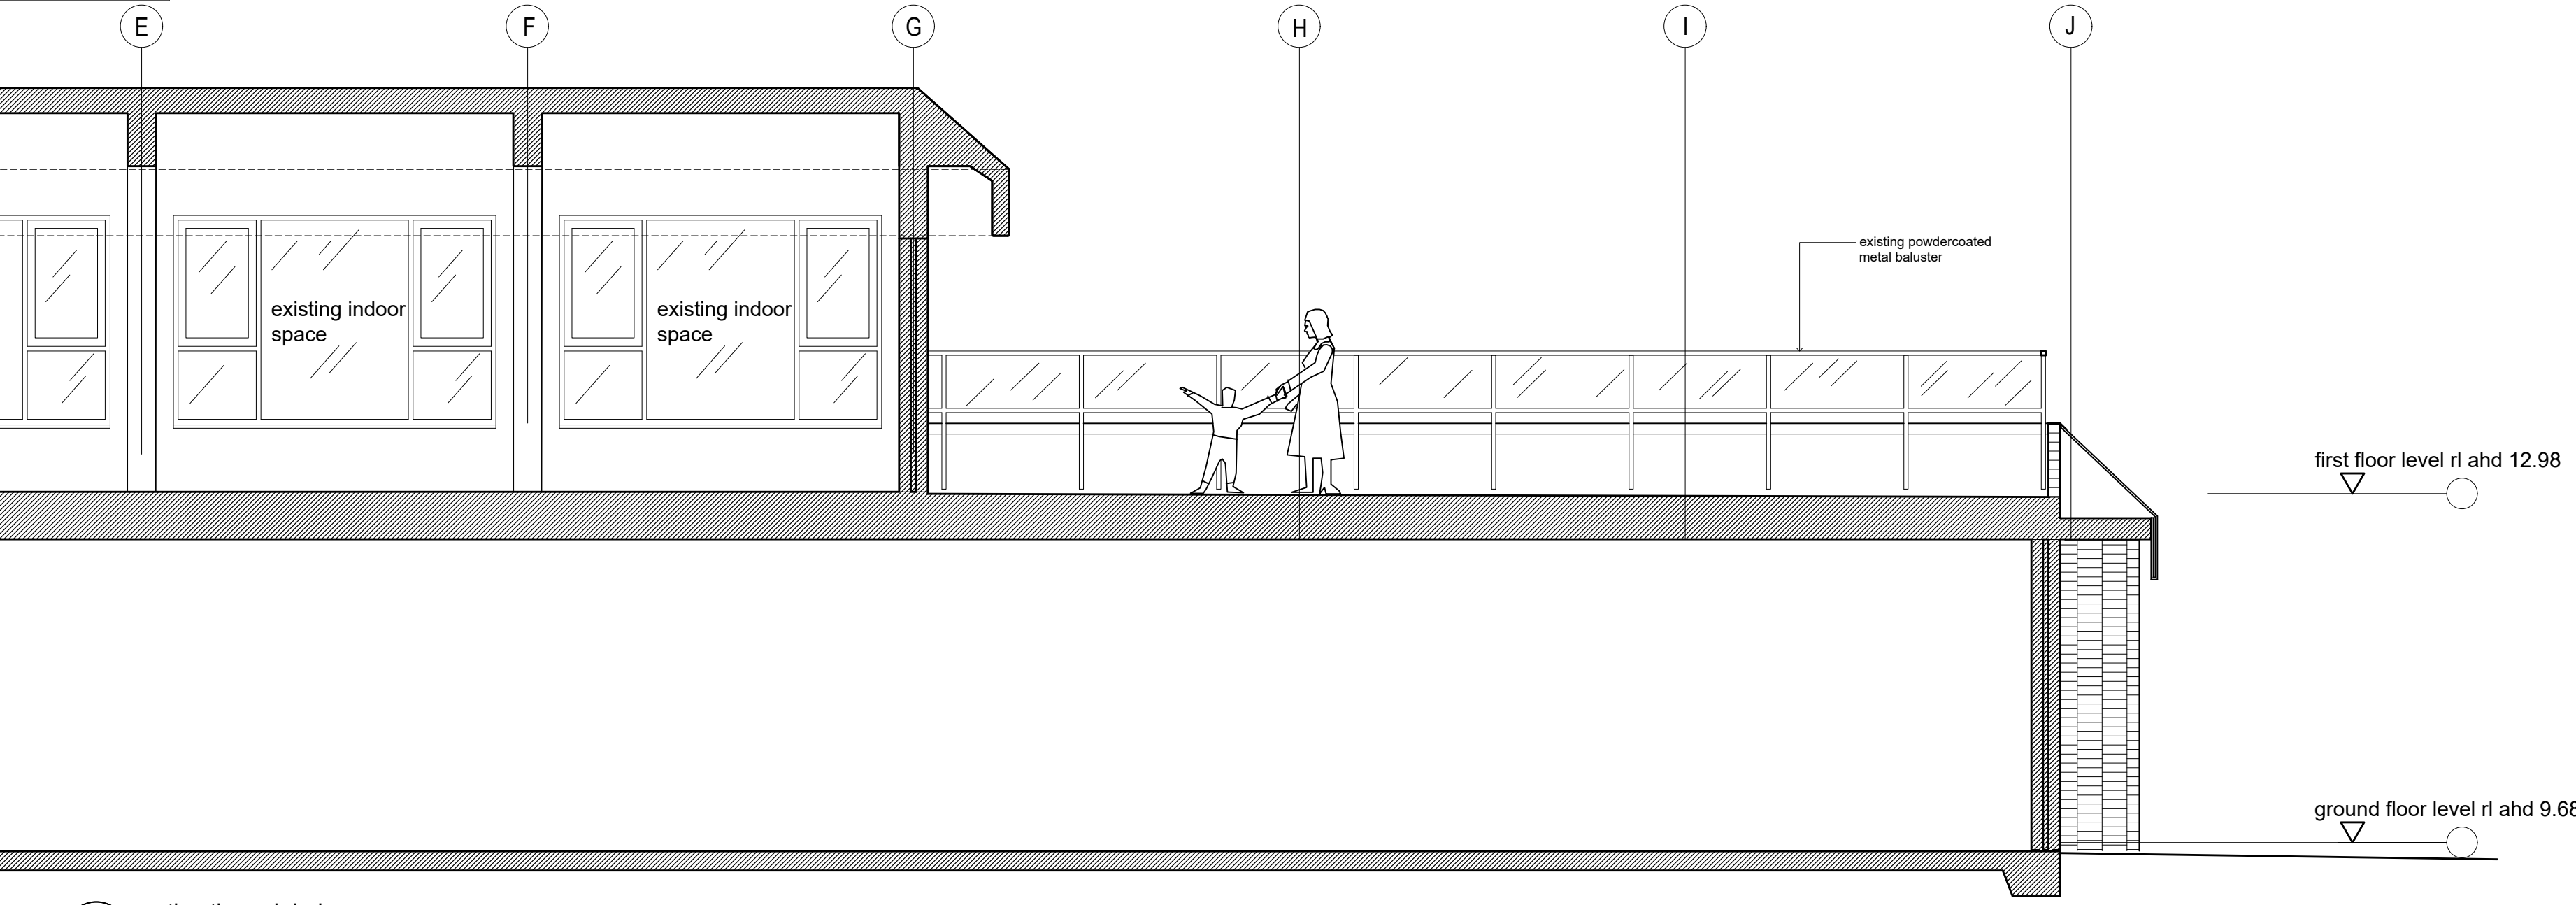

2 section through balcony
1:50 @ A2 use scale bar

Rev	Description	Date
A	to consultants for information	Jul '23
B	Development Application pre-lodgement meeting purposes	Aug '23
C	final draft development drawing	Sept'23
D	final draft development drawing	Nov '23



Project:
North Narrabeen SLSC Alterations and additions
Drawing Title:
detailed sections (existing and proposed)
Prepared by:
Building Assets-Planning Design and Delivery Northern Beaches Council

Date: Oct 2020 Dwg no: **DA13**
Checked: MC Issue no:
Drawn by: MB Scale: A.S. **D**

materials and finishes schedule - North Narrabeen SLSC building alterations and additions



proposed raised seam PREFA aluminium metal cladding in Prefa White P.10 colour



example of proposed frameless glass balustrade with integrated ss tubular handrail and fixing arrangement (balcony upstand however to be tiled)



concertina type black satin powdercoated aluminium doors ie between existing cafe and new enclosed room on balcony




proposed PREFA aluminium metal raised seam cladding in off-white Prefa White P.10 colour



example of rough bagged and painted exist split block piers in 'Lexicon Quarter' paint colour



proposed diamond shaped shingle 'scales' patterned cladding. Colour proposed is Prefa '46 patina green' (natural colour) sample chip here

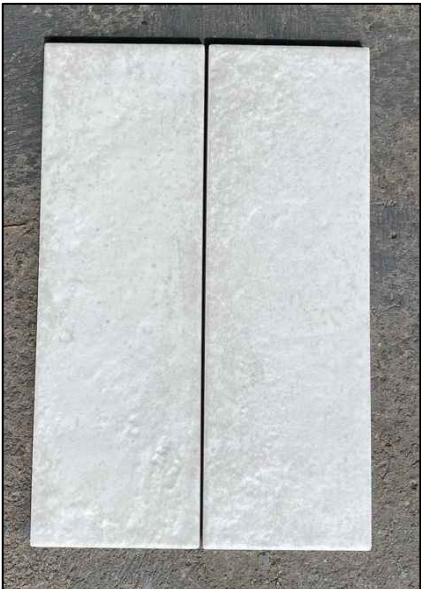

the proposed vitrified white wall tile (ie 80x240)



vitrified white wall tile (ie 80x240) to inside and outside face of rc up-stand element of balustrade on upper deck - and the proposed stack bond look in context



honed concrete 'Trihex' type pavers to new paved area on north side of building



example of stainless steel slot drain to front of stacking sliders b/w new enclosed room and open balcony



examples of single pinned-on natural anodised aluminium letter sign and natural anodised aluminium plate building sign



proposed raised seam metal deck roofing in light grey colour sim 'Shale Grey' Colorbond



example of 600x300 vitrified floor tile for balcony and proposed new enclosed room on existing balcony (non slip finish for external area tile)



stacked sliding black satin powdercoated aluminum framed glass doors concept ie between new enclosed space on balcony and open balcony space

Rev	Description	Date
A	Development Application	Aug '23
B	Development Application pre-lodgement meeting purposes	Aug '23
C	final draft development application drawing	Sept '23
D	final draft development application drawing	Nov '23

Project:
North Narrabeen SLSC - Alterations and Additions

Drawing Title:
external finishes and materials board

Prepared by:
Building Assets - Plannig Design and Delivery
Northern Beaches Council




northern
beaches
council

Date: 2022
Oct
Checked: BK
Drawn by: MB
Scale: A.S.

Dwg no:
DA14
Issue no:
D




sketch of refurbished building

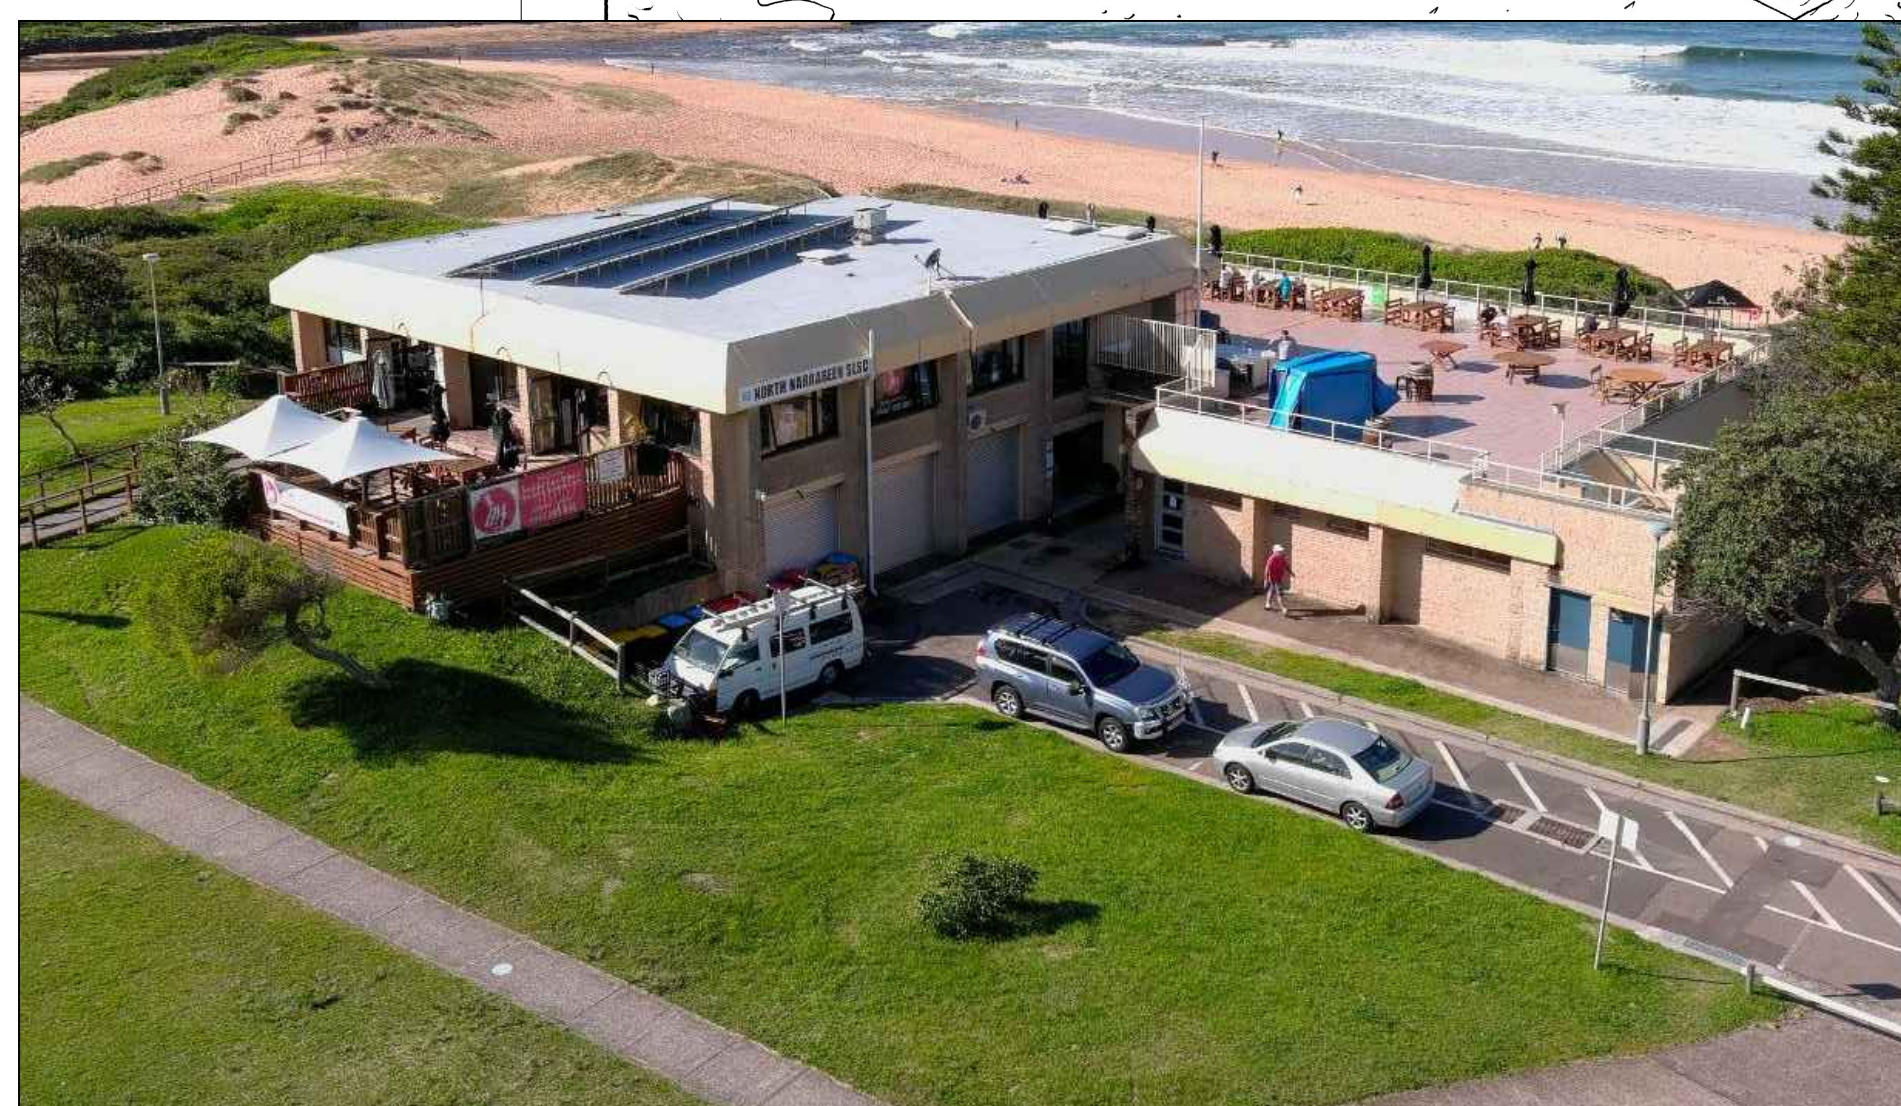

aerial photos of existing building from SW

Rev	Description	Date
A	draft Development Application	Aug '23
B	Development Application pre-lodgement meeting purposes	Aug '23
C	final draft development application drawing	Sept '23
D	final draft development application drawing	Oct '23

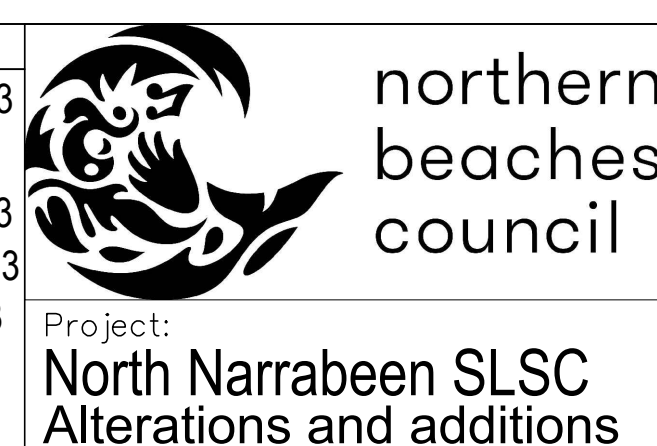

Drawing Title:
aerial view of exist bldg from SW
and artist's impression of proposal

Prepared by:
Building Assets-Planning
Design and Delivery
Northern Beaches Council

Date:
Oct 2020

Checked:
BK

Drawn by:
MB

Scale:
A.S.

Dwg no:
DA15

Issue no:
D



sketch of refurbished building



aerial photo of existing building from NE

Rev	Description	Date	 northern beaches council	Drawing Title:	Date:	Dwg no:
A	draft Development Application	Aug '23		aerial view of exist bldg from NE and artist's impression of proposal	Oct 2020	DA16 Issue no: D
B	Development Application pre-lodgement meeting purposes	Aug '23		Prepared by:	Checked: BK	
C	final draft development application drawing	Sept '23		Building Assets-Planning	Drawn by: MB	
D	final draft development application drawing	Oct '23		Design and Delivery Northern Beaches Council	Scale: A.S.	
			Project: North Narrabeen SLSC Alterations and additions			