


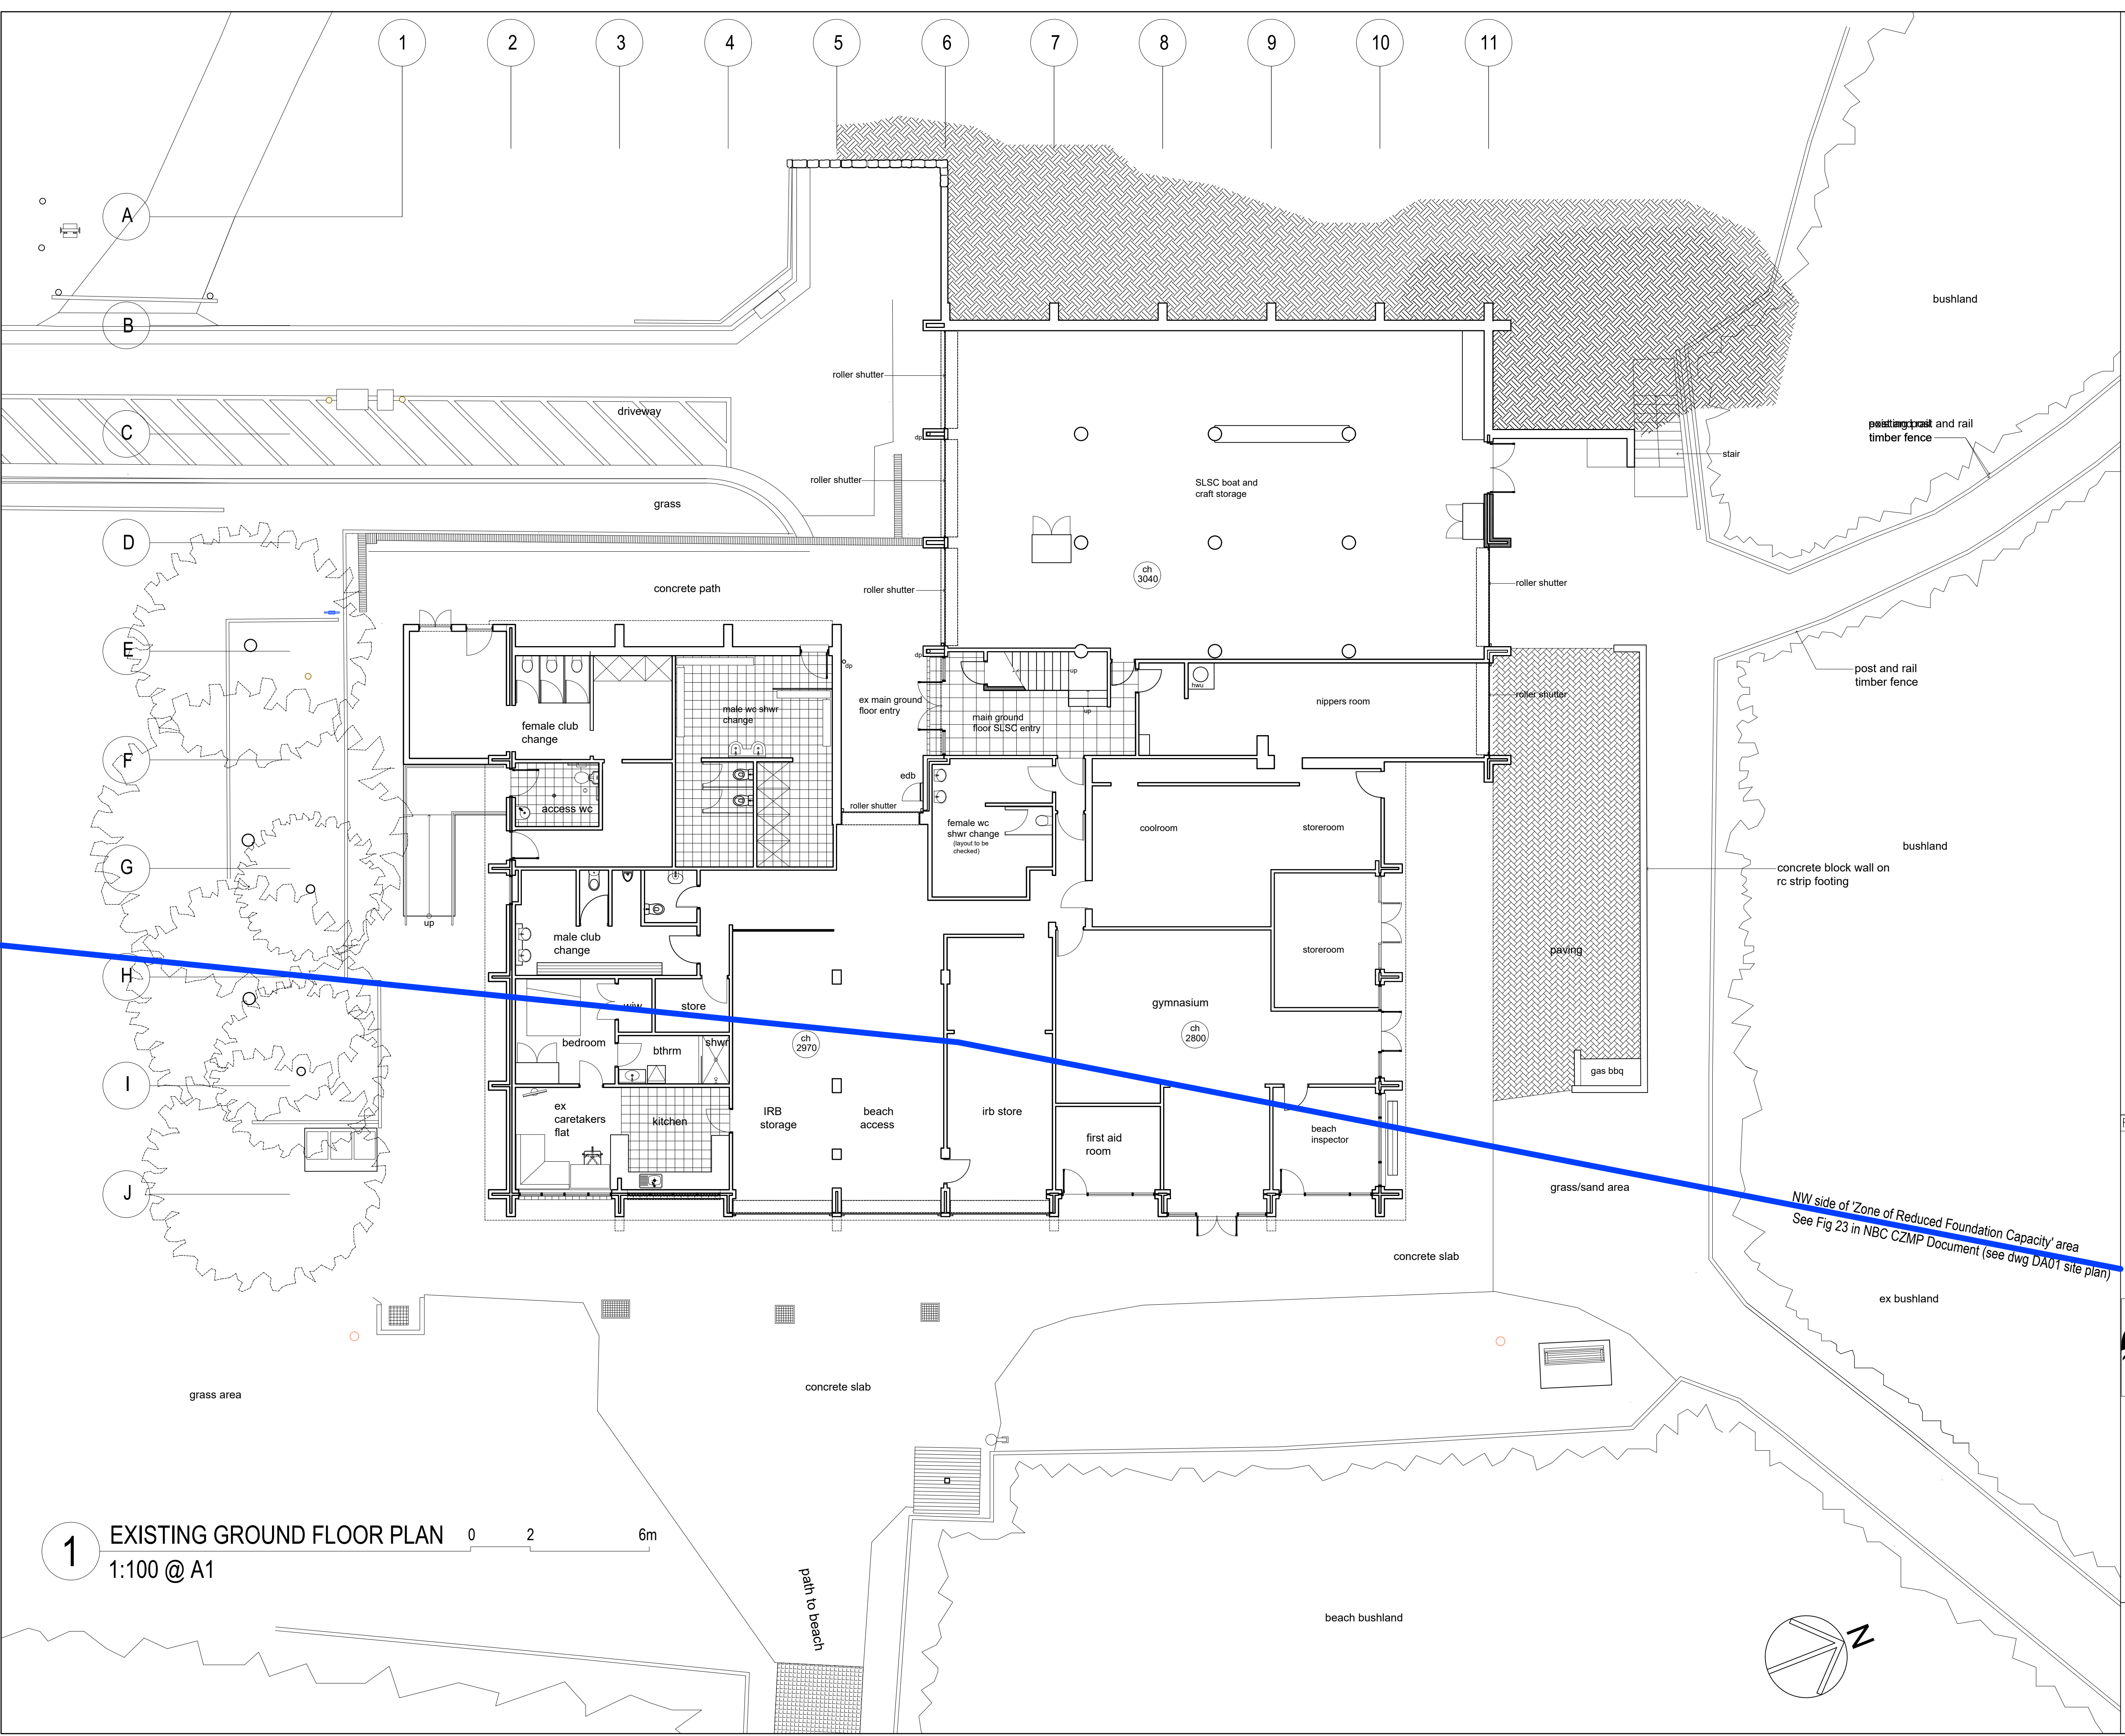

1 EXISTING GROUND FLOOR PLAN
1:100 @ A1


Rev	Description	Date
A	to consultants for information	Jul '23
B	Development Application pre-lodgement meeting purposes	Aug '23
C	draft development application drawing	Sept'23
D	final draft development application drawing	Nov'23



Drawing Title:
existing ground floor plan
Project:
North Narrabeen SLSC Alterations and additions
Prepared by:
Building Assets-Planning Design and Delivery Northern Beaches Council


Date:
Jun 2022
Scale:
A.S.
Checked:
BK
Drawn by:
MB

Dwg no:
DAEX01
Issue no:
D

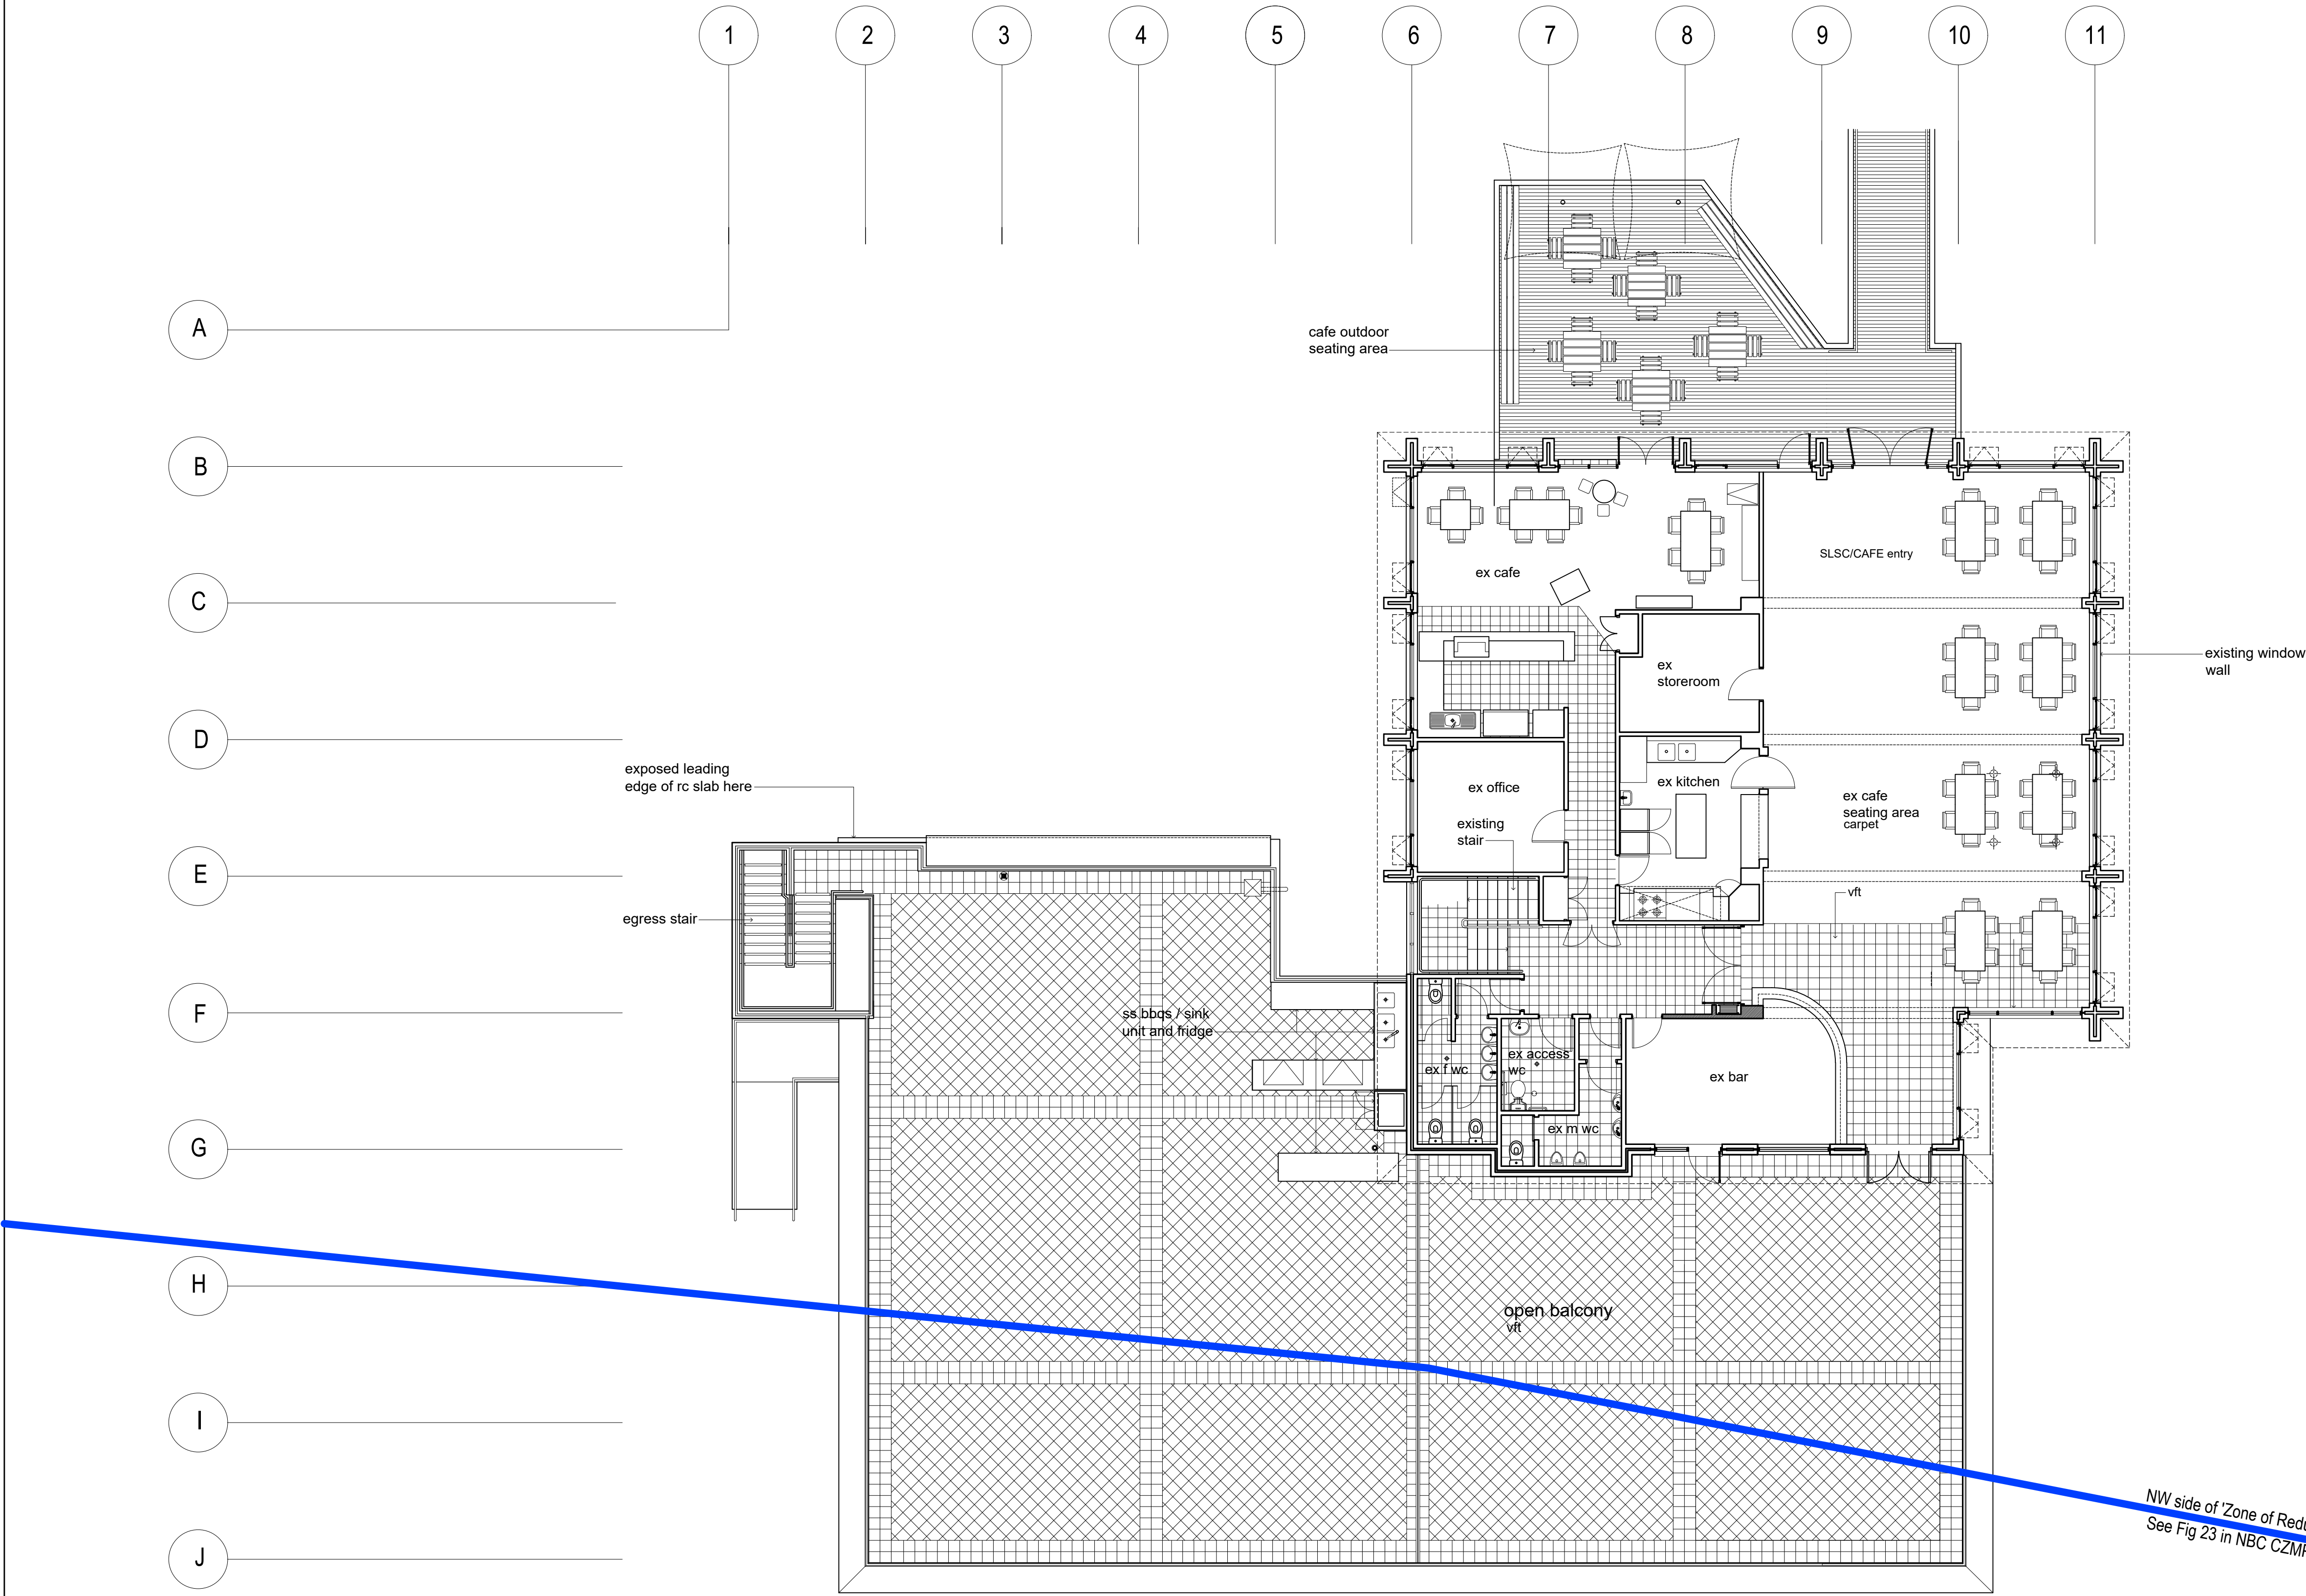


1 EXISTING UPPER FLOOR PLAN
1:100 @ A1

0 2 6m

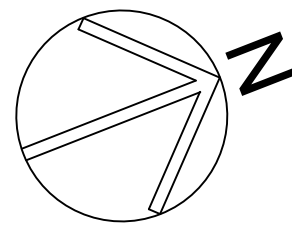

legend of use areas

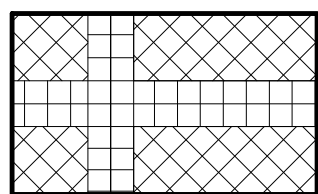

- existing area of outdoor balcony area for the public (ie 416m2)

Rev	Description	Date
A	to consultants for information	Jul '23
B	Development Application pre-lodgement meeting purposes	Aug '23
C	draft development application drawing	Sept'23
D	final draft development application drawing	Nov'23



Drawing Title:
existing upper floor plan

Project:
North Narrabeen SLSC Alterations and additions

Prepared by:
Building Assets-Planning Design and Delivery Northern Beaches Council

Date:
Jun 2022


Scale:
A.S.

Checked:
BK

Drawn by:
MB

Dwg no:
DAEX02

Issue no:
D

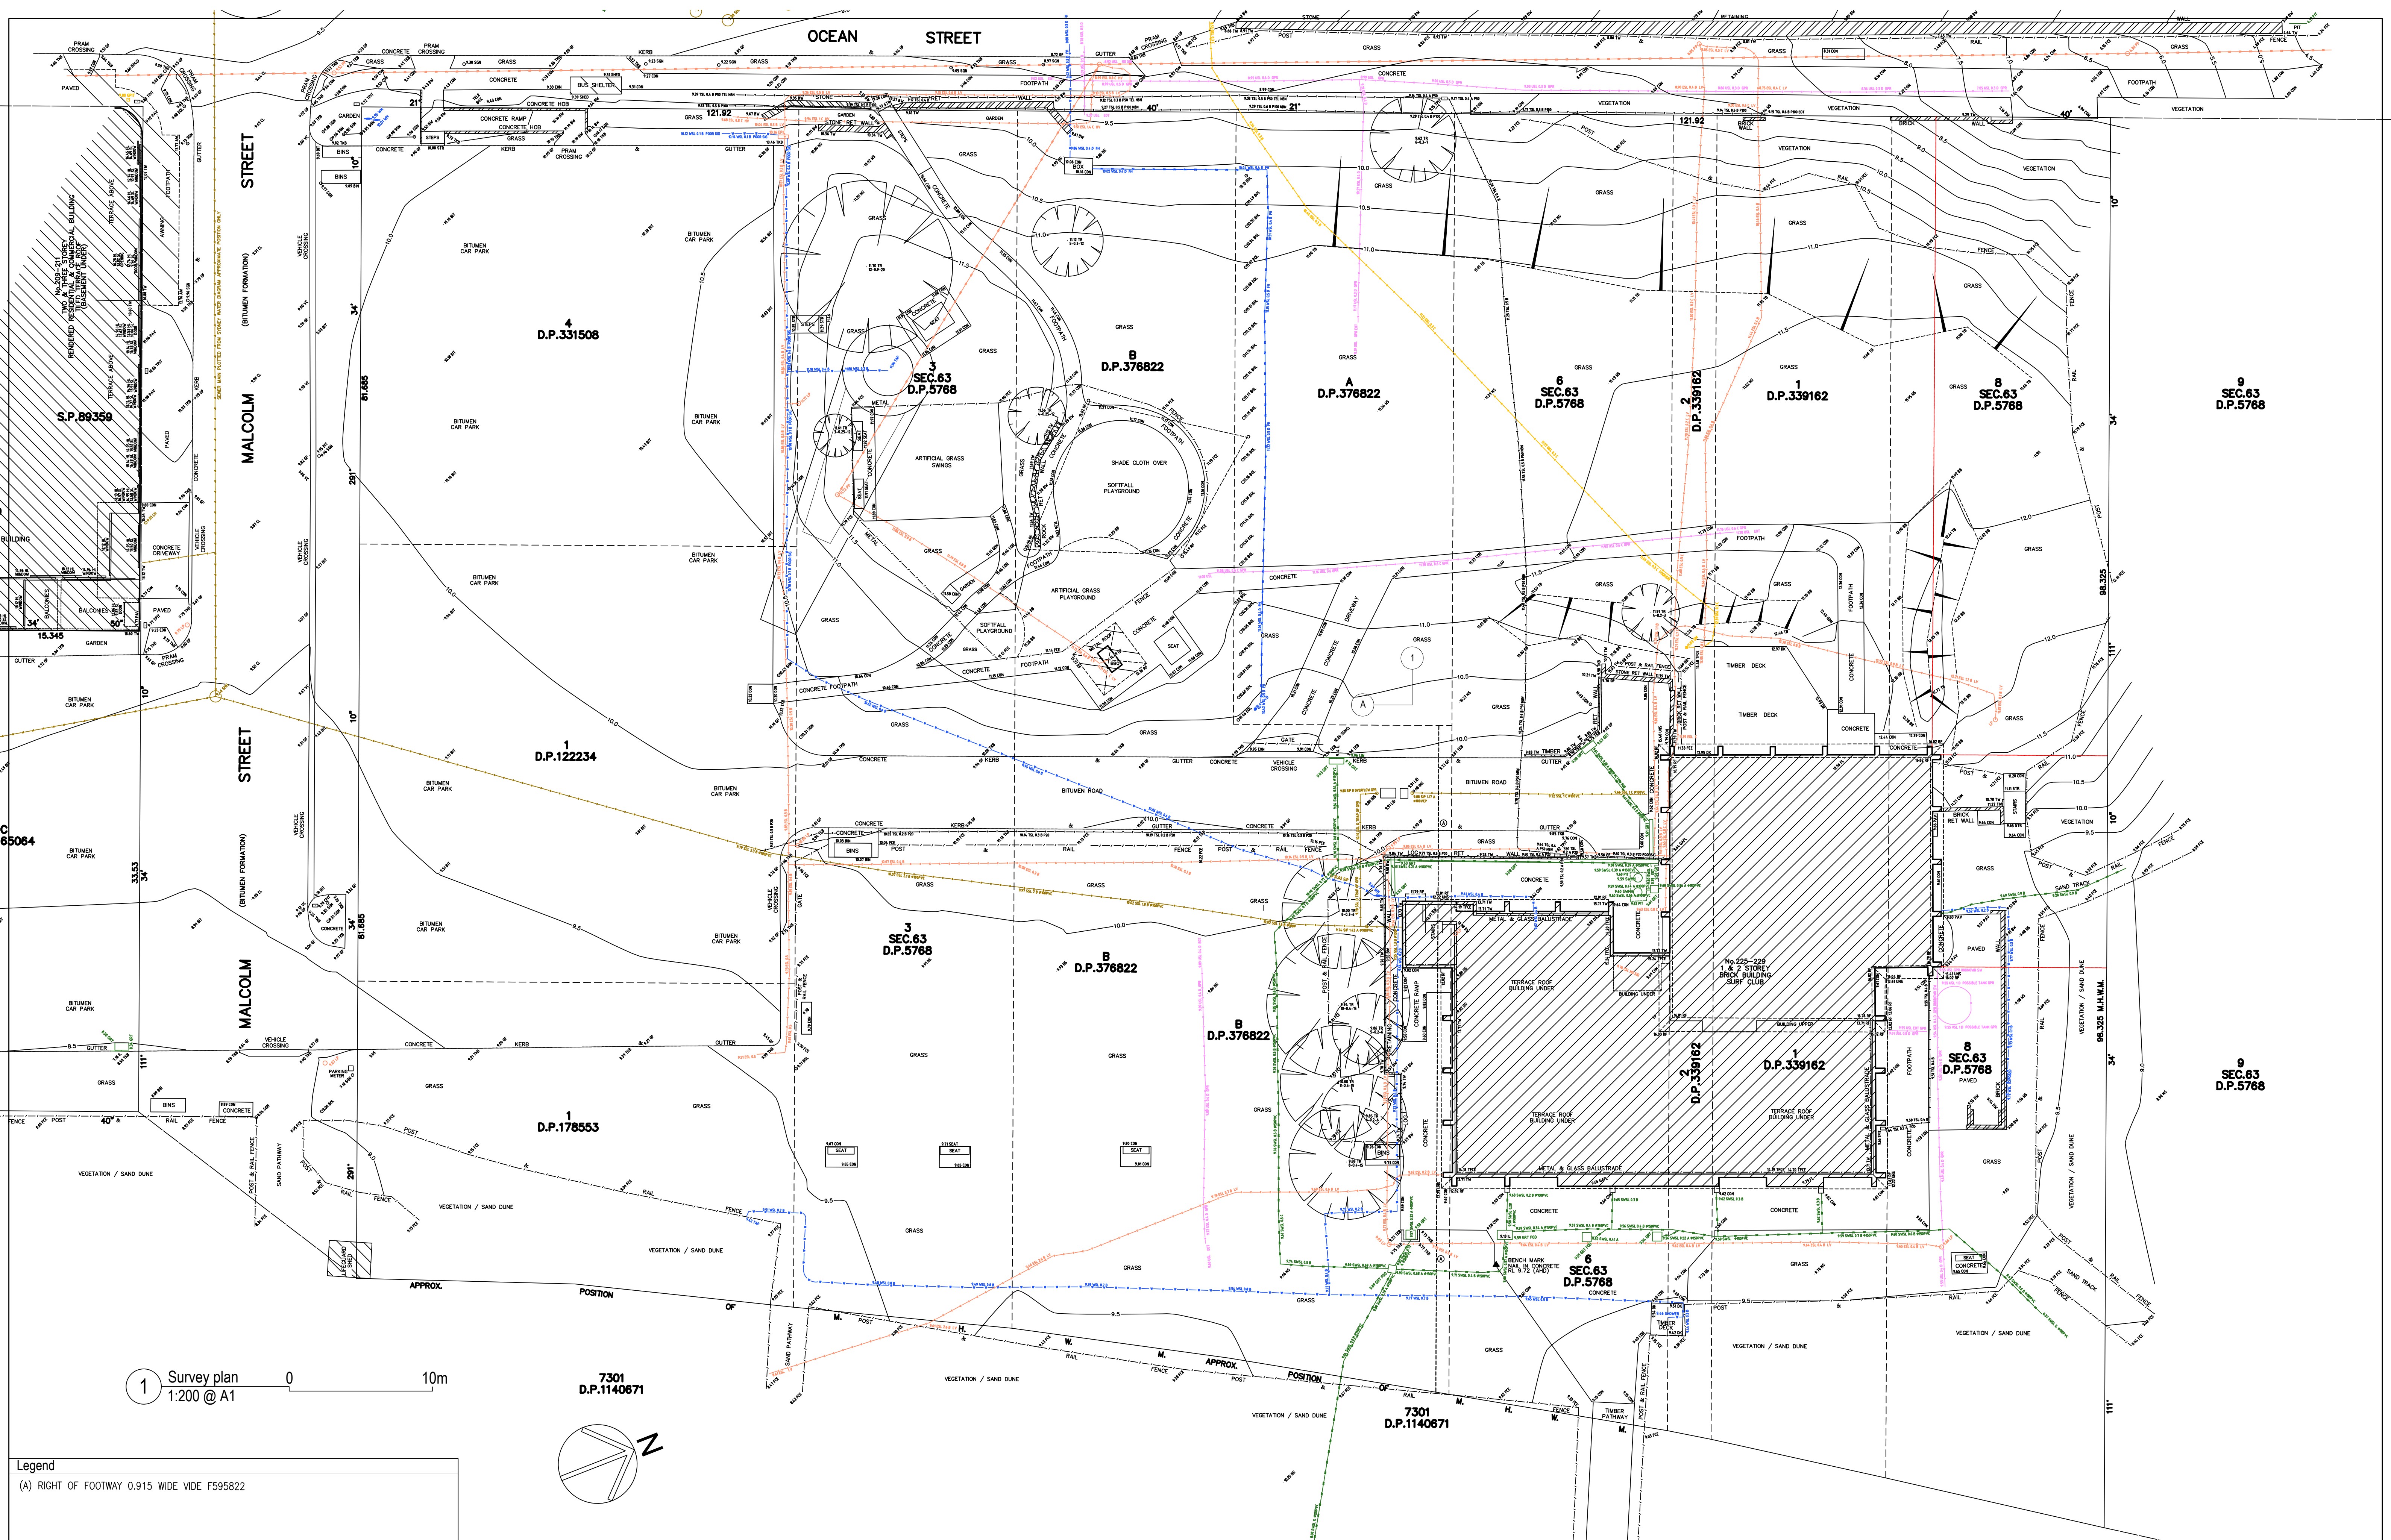

Legend

(A) RIGHT OF FOOTWAY 0.915 WIDE VIDE F595822

Rev	Description
A	development application
B	Development Application pre-lodgement meeting purposes
C	final draft development application drawing
D	final draft development application drawing

Date

Apr '23

Aug '23

Sept '23

Nov '23

Project:

North Narrabeen SLSC

Alterations and additions

Prepared by:

Building Assets - Planning Design and Delivery,
Northern Beaches Council

Drawing Title:

survey plan



Scale: AS



Date: Sept 2021

Drawn: MB

checked: BK

Dwg no: DAS01

Issue no: D

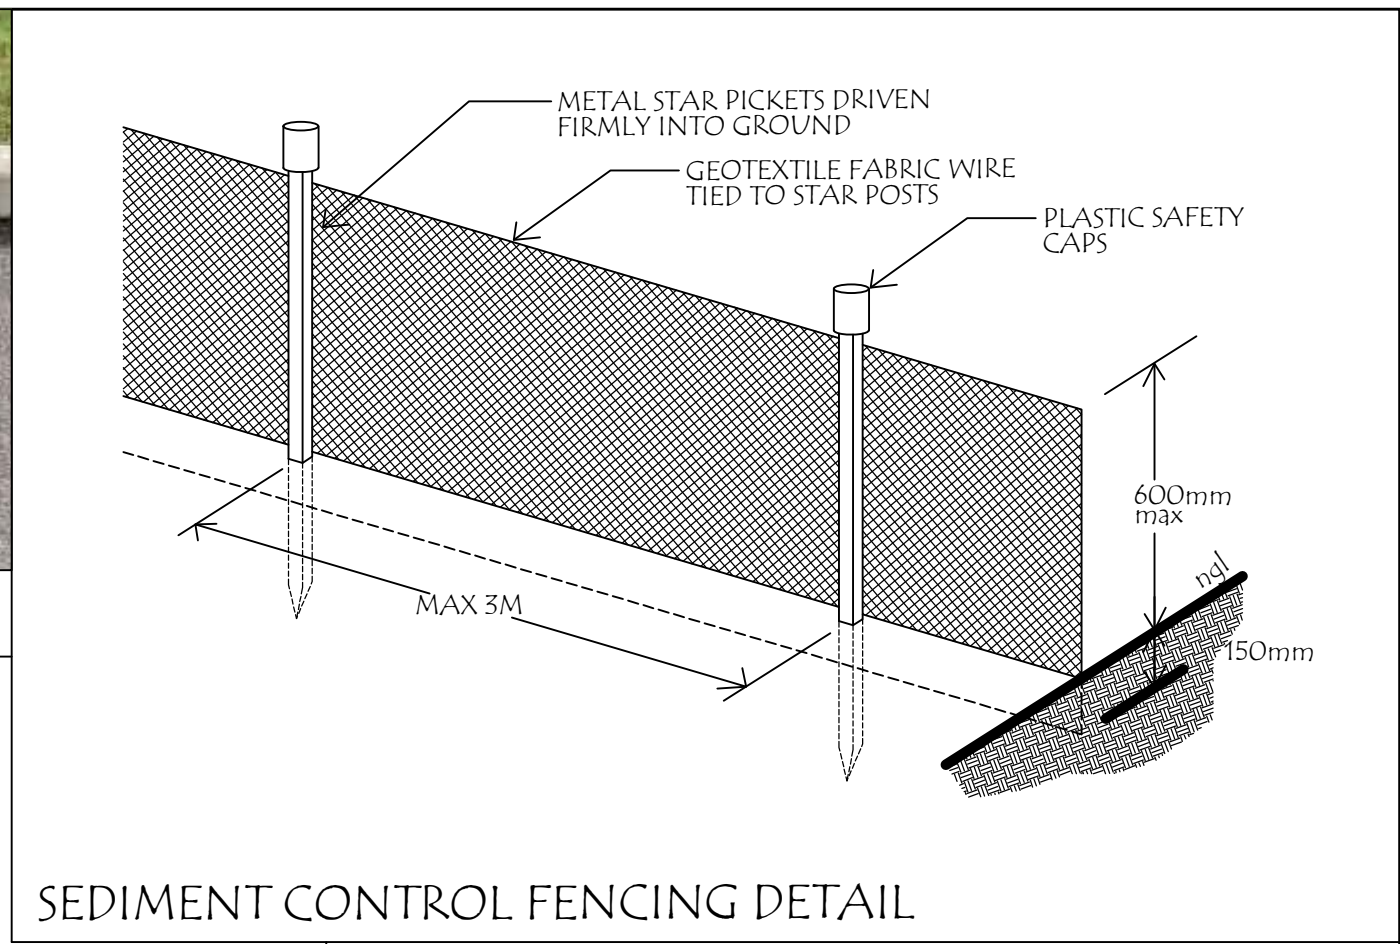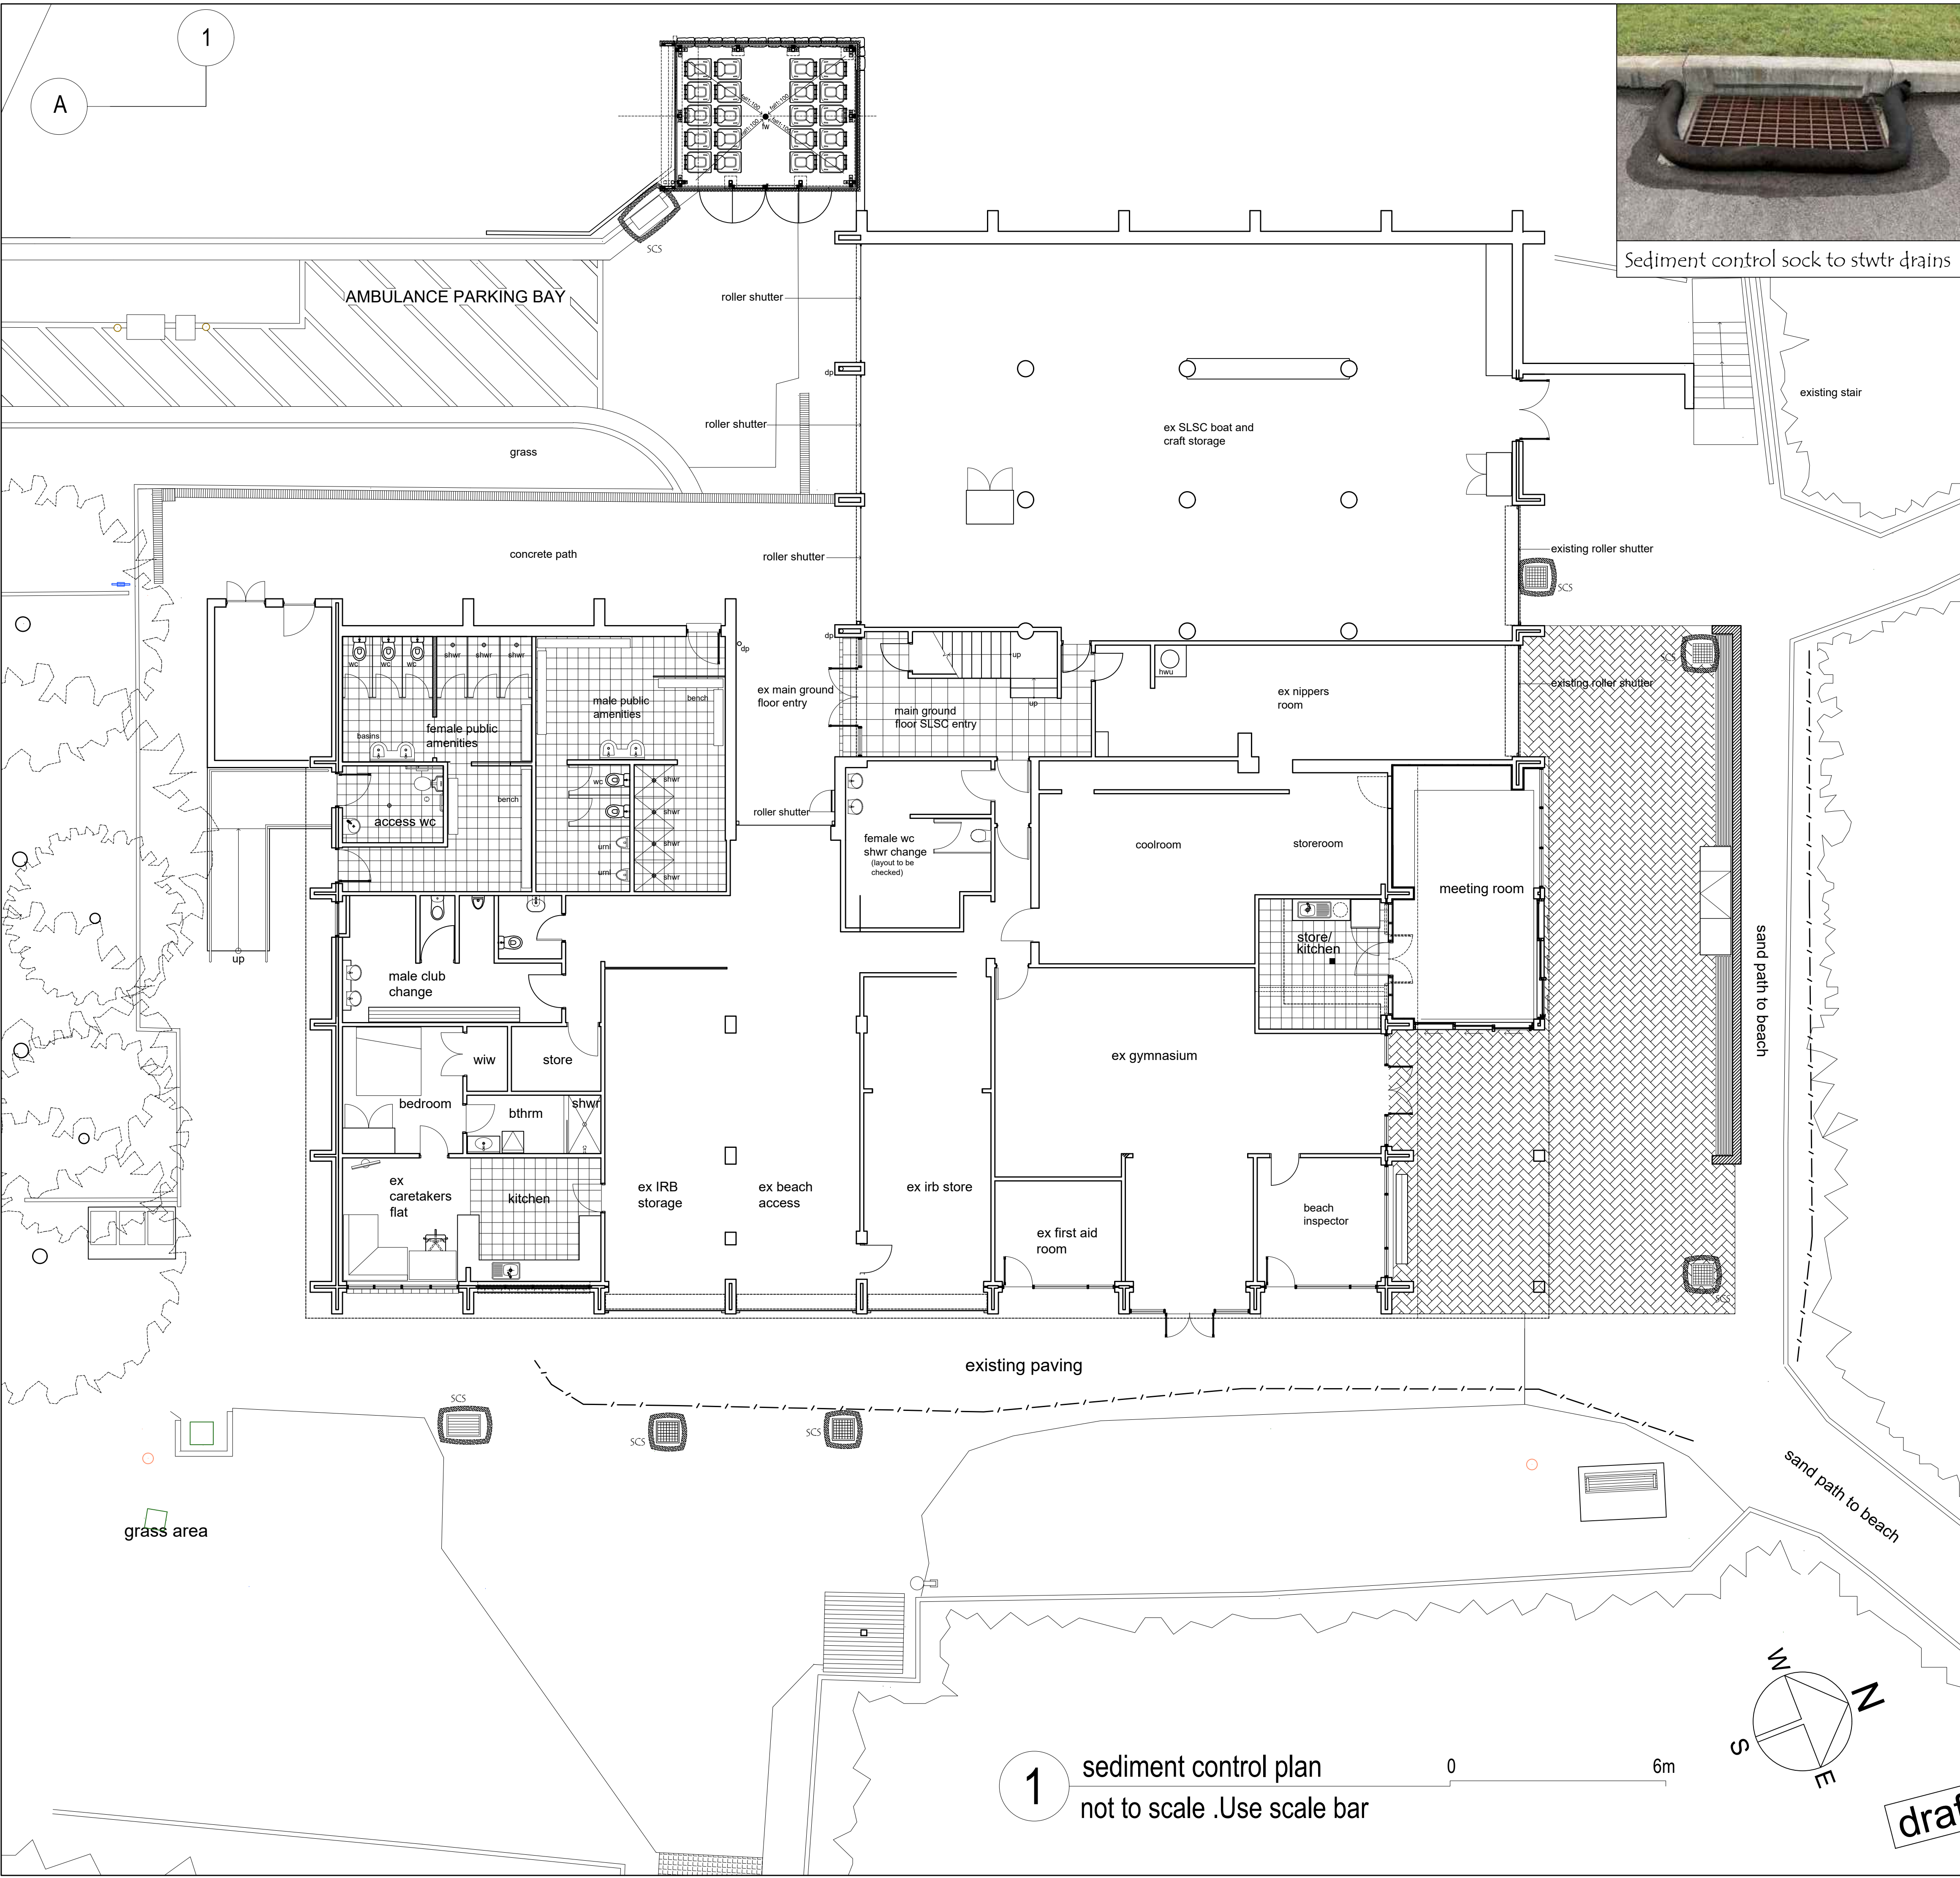

legend	
	- SEDIMENT CONTROL FENCING (LOCATION ON SITE SHOWN)
	- SEDIMENT CONTROL SOCK AT STORMWATER DRAINS (LOCATION ON SITE SHOWN)

- GENERAL NOTES:**
- SEDIMENT AND EROSION CONTROL**
- The contractor shall be solely responsible for the establishment and maintenance of erosion and sedimentation throughout the construction period in accordance with:-
 - Local Authority requirements
 - EPA requirements
 - Protection of the Environment Operations Act 1997
 - The erosion and sediment controls shown on the drawings represent concept only to demonstrate the minimum requirements.
 - The contractor shall maintain the control devices at all times to the satisfaction of the Superintendent, the Private Certifier and the Northern Beaches Council.
 - For all existing stormwater drains and pits and for all stormwater pits and drains constructed and replaced, prevent site run off entering them unless sediment controls are erected around and or over pits and drains.
 - Water shall be prevented from entering the permanent drainage system unless it is relatively sediment free.
 - Dust suppression using water will be used and runoff of that water will be kept localized and be legally and appropriately disposed of.
 - Final site landscaping and ground stabilization will be undertaken as soon as possible following construction activities.
 - The Contractor is to inform the subcontractors and all staff of their responsibilities in minimizing the potential for soil erosion and pollution to downstream lands and waterways.
 - Soil and excavated materials will be stored and taken away from site using skip bins. No stockpiling of such material on site is allowed.
 - Temporary soil and water management structures will be removed only after there is no possibility that future pollution or soil erosion will take place.
 - All demolition materials and soil will be put straight into skips within the sediment and erosion controlled areas and disposed of appropriately.
 - Acceptable containers/receptors will be provided for concrete pump/truck and painter washdown, rubbish and construction waste.
 - Site access will be restricted for vehicles. Roads and footpaths must be kept clean and debris free.
- NOTE:**
Measures for erosion and sediment control installed will comply with those methods, recommendations and requirements as set out in Northern Beaches Council's - North Area "Guidelines for Erosion and Sediment Control on Building Sites" document.

Rev	Description	Date
A	for consultatns purposes	Jun '23
B	Development Application pre-lodgement meeting purposes	Aug '23
C	final draft development application drawing	Sept '23
D	final draft development application drawing	Nov '23



Project:
**North Narrabeen SLSC
Alterations and additions**

Drawing title:
construction sediment control plan

Prepared by:
**Building Assets-Planning
Design and Delivery
Northern Beaches Council**

Date: Apr 2023	Drawn by: MB	Dwg no: DAS02
Checked: BK	Scale: A.S.	Issue no: D

1 sediment control plan
not to scale .Use scale bar

0 6m

draft

North Narrabeen Surf Lifesaving Club alterations and additions project


Development Application - Architectural Drawings register:-

- Dwg DAEX01D
- Dwg DAEX02D
- Dwg DAS01D
- Dwg DAS02D
- Dwg DA00D
- Dwg DA01D
- Dwg DEM01D
- Dwg DEM02D
- Dwg DA02D
- Dwg DA03D
- Dwg DA04D
- Dwg DA05D
- Dwg DA06D
- Dwg DA07D
- Dwg DA08D
- Dwg DA09D
- Dwg DA10D
- Dwg DA11D
- Dwg DA12D
- Dwg DA13D
- Dwg DA14D
- Dwg DA15D
- Dwg DA16D
- existing ground floor plan (1:100 @ A1)
- existing first floor plan (1:100@ A1)
- survey plan
- construction sediment control plan (nts use scale bar)
- cover sheet , arch dwgs register , notes and abbreviations
- site plan (1:200 @ A1)
- demolition works - ground floor plan (1:100 @ A1)
- demolition works - first floor plan (1:100 @ A1)
- ground floor plan (1:100 @ A1)
- first floor plan (1:100 @ A1)
- roof plan (1:75 @ A1)
- elevations (1:75 @ A1)
- elevations (1:75 @ A1)
- ground floor plan - INC COLOUR SHOWING STAGING (1:100 @ A1)
- first floor plan - (INC COLOUR SHOWING STAGING) (1:100 @ A1)
- roof plan - (INC COLOUR SHOWING STAGING) (1:75 @ A1)
- elevations - (INC COLOUR SHOWING STAGING) (1:75 @ A1)
- elevations - (INC COLOUR SHOWING STAGING) (1:75 @ A1)
- detailed sections (1:50 @ A2)
- detailed sections (1:50 @ A2)
- external materials and finishes board
- aerial view of exist bldg from SW and artist's impression of proposal
- aerial view of exist bldg from NE and artist's impression of proposal



aerial photo location plan

THE SITE

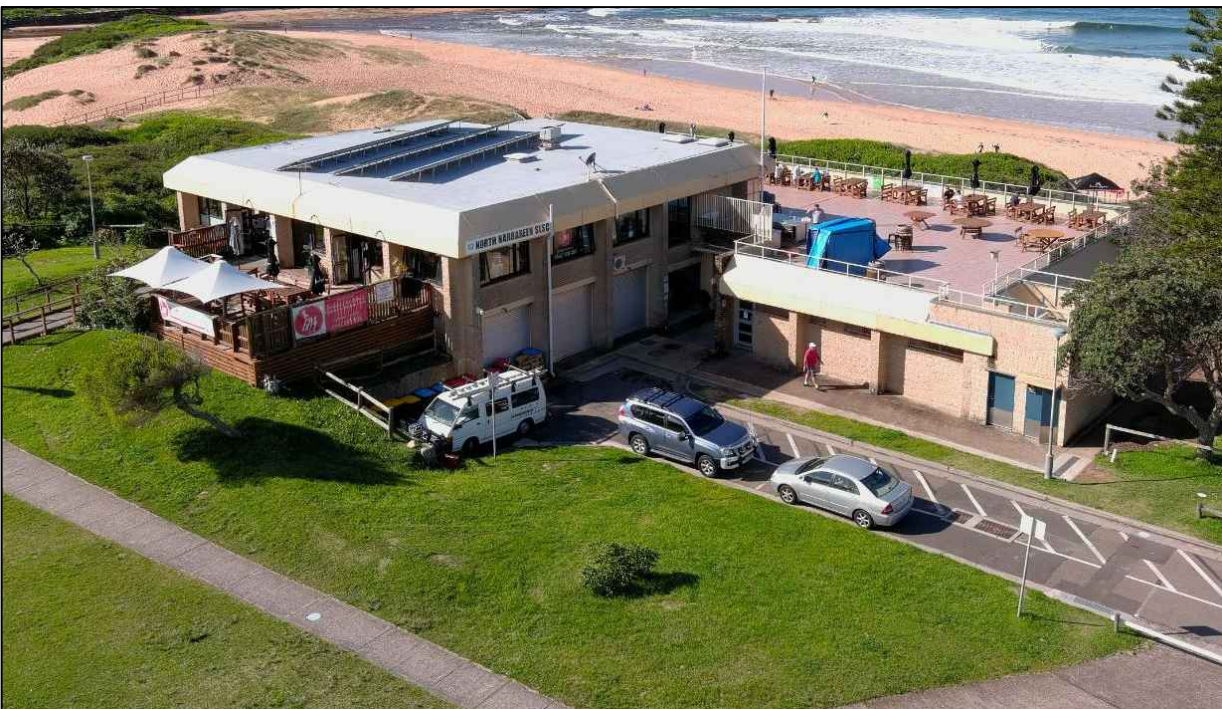

aerial photos of existing building SW and NE views

GENERAL NOTES :-

- All works to comply with all relevant Australian Standards , NCC and BCA requirements
- all works as relevant to comply with AS1428-2021
- Demolition works to be carried out in line with NSW Government Code of Praticce Demolition Work August 2019
- All RL's (reduced levels) shown on the drawings are Australian Height Datum.
- works affecting those parts of the existing building identified as asbestos sheet in '*PRM-Destructive Hazardous Building Materials Survey*' for the building are to be carried out in the manner set out in that report.
- As per Safework NSW , all asbestos removal , disposal , air monitoring , provision of clearance inspections and issuing of clearance certificates for removal of friable asbestos must be carried out by a NSW Government licensed asbestos removalist.
- the contractor is to ensure there is no water ponding on tiled floors , and external paved areas providing sufficient falls in this flooring to ensure all water drains to the nearest floor waste, grated drain, stormwater pit and outer edge of concrete walkways and slabs.
- Concrete block wall construction to comply with CMAA Technical Manuals inc CM01 - Concrete Masonry Handbook , CM02 - Concrete Masonry Single Leaf Masonry Design Manual , RW01 - Reinforced Cantilevered Concrete Block Retaining Walls
- For Development Application purposes the architectural drawings take precedence over the specification where there is a conflict in information presented
- The architectural drawings must be read in conjunction with the Project Architectural Specification , the Structural Engineers drawings and specifications, the Landscape Architects drawings and the Hydraulic and Civil Engineers and Electrical Engineers drawings and specifications

legend of symbols

- new brick wall

- existing wall

- proposed Stage 1 works (shown in blue)

- proposed Stage 2 works (shown in green)

- proposed Stage 3 works (shown in yellow)

- new block wall

- new stud wall

- demolished elements

ABBREVIATIONS:-


ag	- agricultural drainage line	fdl	- finished deck level	rev	- reverse
ahd	- Australian Height Datum	ffl	- finished floor level	rl	- reduced level
bif	- bitumen impregnated felt	fg	- fixed glass	sc	- shower curtain
blkwrk	- blockwork	fpl	- finished paving level	scd	- solid core door
bsn	- hand basin	fsl	- finished slab level	scr	- shower curtain rail
b/w	- between	fw	- floor waste	sd	- slot drain
cfcmbd	- compressed fibre cement board	gd	- ss grated drain	sel	- selected
ch	- clothes hook	hd	- heavy duty	shd	- shower head and tap set
chr	- clothes hooks on rail	hwd	- hardwood	shrd	- basin shroud
cm	- corrugated colorbond metal	io	- sewer line inspection opening	shwr	- shower
cmsl	- ceiling mounted spot light	ksm	- kitchen sink mixer	smsl	- surface mounted spotlight
col	- colour	l	- light	ss	- stainless steel
conc	- concrete	mp	- masonry paver	sss	- stainless steel separation strip
cont	- continuous	mr	- mirror	st	- coved skirting tile
c.o.s	- confirm on site	nat	- natural	struc	- structural
cr	- cement render	nts	- not to scale (use scale bar on dwg)	stwtr	- stormwater
cwt	- ceramic wall tiles	p	- paint	tbd	- to be determined
d	- drain	pc	- powder coat paint finish	th	- towell hook
dl	- down light	pl	- pendant light	tim	- timber
dn	- down	plstrbrd	- plasterboard	tmv	- thermostatic mixing valve
dp	- down pipe	pol	- pole light	trh	- toilet roll holder
eng	- engineer	prop	- proprietary	uno	- unless noted otherwise
ec	- epoxy coving	rc	- reinforced concrete	vft	- vitrified floor tiles
ex	- existing	rcl	- recessed downlight	vlbrd	- 9mm thk set Villaboard
exist	- existing	req	- required	w/p	- water proof
exs	- exterior spot light			wpm	water proof membrane
exwl	- exterior wall light				
f	- fridge				


Rev	Description	Date	Project:	Prepared by:	Drawing Title:	Scale:	Dwg no:
A	draft development application	Jun '23	North Narrabeen Surf Lifesaving Club	Building Assets - Planning Design and Delivery,	Cover sheet ie including Architectural drawings register,	AS	DA00
B	Development Application pre-lodgement meeting purposes	Aug '23	alterations and additions	Northern Beaches Council	general notes and abbreviations	Date:	
C	final draft development application drawing	Sept '23				Apr 2023	
D	final draft development application drawing	Nov '23				Drawn:	Issue no:
						MB	D
						checked:	
						BK	



northern
beaches
council

records@northernbeaches.nsw.gov.au

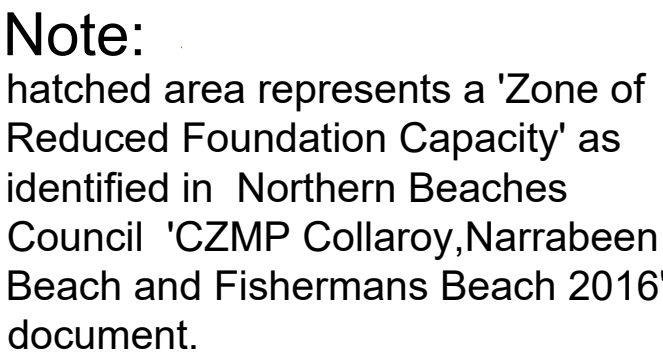

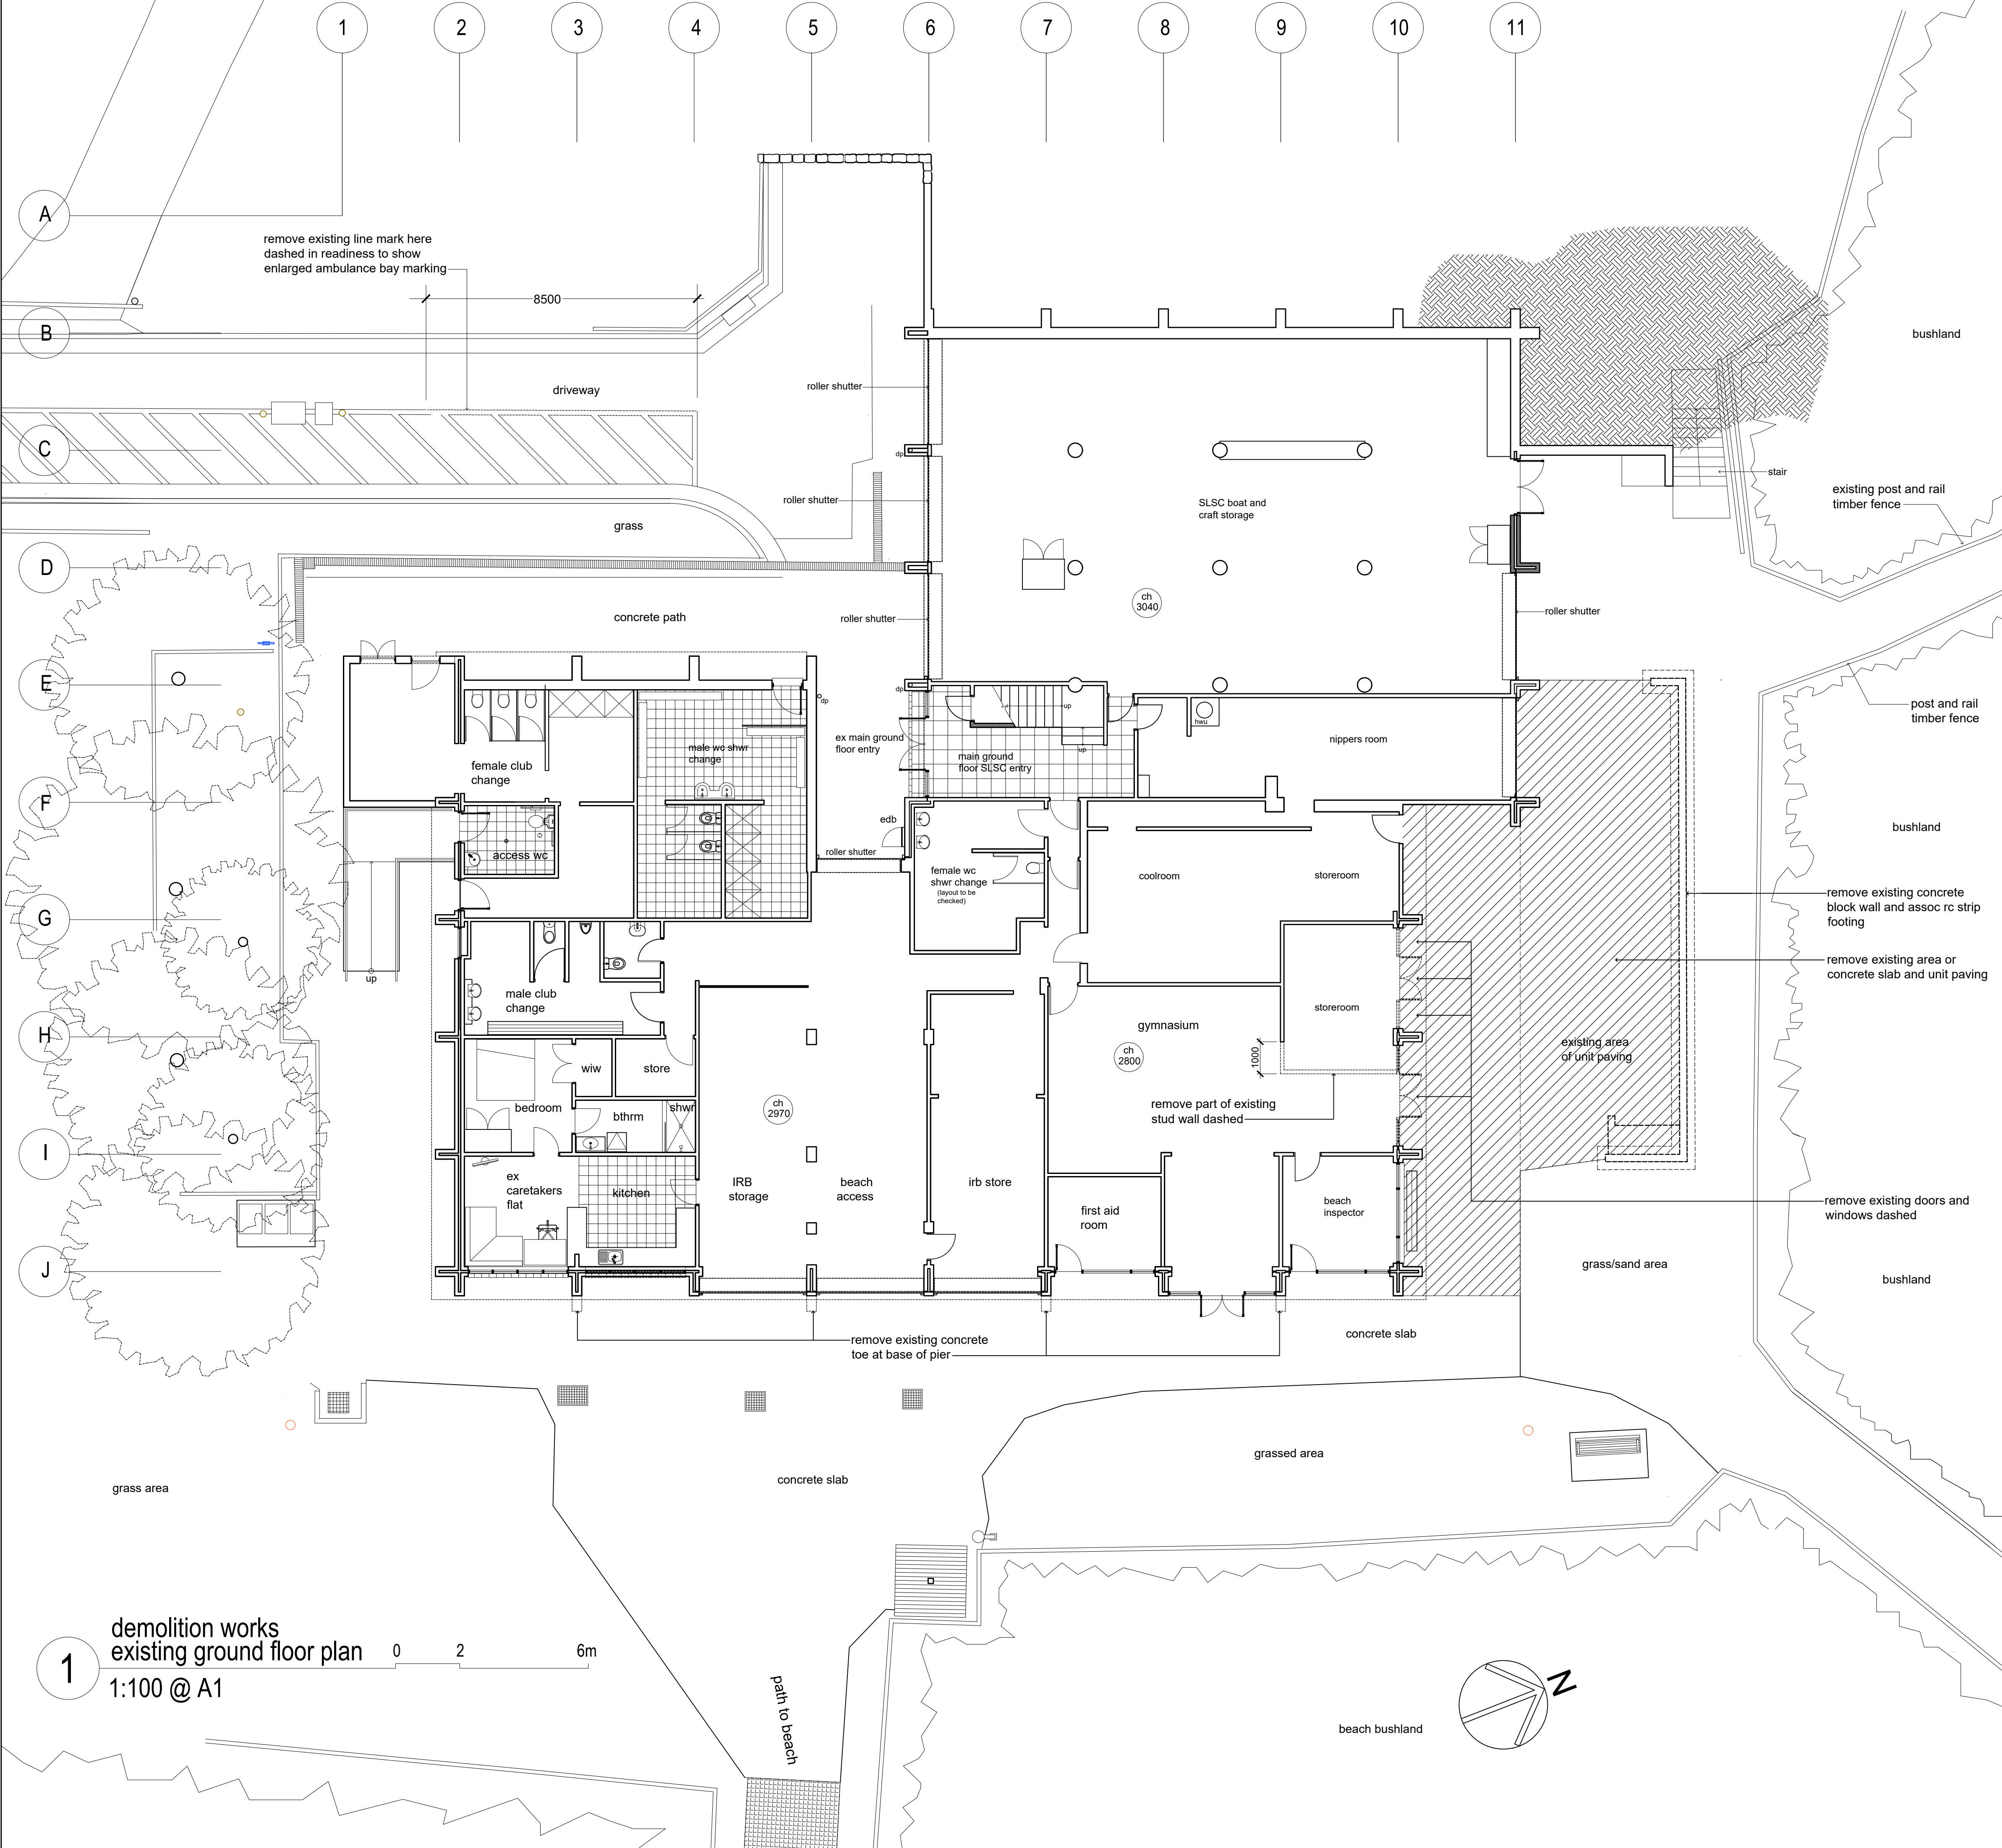

- general notes:
- Demolition works to be carried out in line with NSW Government Code of Practice Demolition Work August 2019

All works related to this project must be carried out in line with all items as set out in the DA when and if approved , and include but not be limited to the following items items set out here;

 - Where there is conflict between notes set out here and in the DA Notice of Determination , contact the project superintendant from NBC for clarification
 - Where Aboriginal objects or remains or other arceological deposits and relics are uncovered during the works, the works must cease and the superintendnt from NBC and the Heritage Council must be immediately contacted
 - Tree protection measures are to be installed prior to any demolition works and must be maintained for the duration of the works .
 - A delapidation report of the existing building must be prepared prior to commencement of demolition works on site.
 - All natural landscape features including rock outcrops , native vegetation and watercourses are to be protected and will remain undisturbed and unaffected by the demolition works.
 - An Erosion and Sediment Control Plan shall be prepared by and appropriately qualified person and implemented on site prior to commencement. This plan shall include items set out here below and all other items as setout in the DA Notice of Determination.
 1. The contractor shall be solely responsible for the establishment and maintenance of erosion and sedimentation throughout the construction period in accordance with:-
 - Local Authority requirements
 - EPA requirements
 - Protection of the Environment Operations Act 1997, and with the requirements outlined in the Landcom publication "Managing Urban Stormwater : Soils and Construction" - Volume 1 4th Edition (2004)
 2. The contractor shall maintain the control devices at all times to the satisfaction of the Superintendent , the Private Certifier and the Northern Beaches Council.
 3. prevent site run off from entering all adjoining and on site existing watercourses, stormwater drains and pits and protect below ground storm water assets to NBC superintendent approval.
 4. Water shall be prevented from entering the permanent drainage system unless it is relatively sediment free.
 5. Dust suppression using water will be used and runoff of that water will be kept localized and be legally and appropriately disposed of.
 6. Final site landscaping and ground stabilization will be undertaken as soon as possible following demolition activities.
 7. The Contractor is to inform the subcontractors and all staff of their responsibilities in minimizing the potential for soil erosion and pollution to downstream lands and waterways.
 8. Temporary soil and water management structures will be removed only after there is no possibility that future pollution or soil erosion will take place.
 9. All demolition materials and soil will be put straight into skips within the sediment and erosion controlled areas and disposed of appropriately.No stockpiling of such material on site is allowed.
 10. Acceptable containers/recepticals will be provided for rubbish and demolition waste.

note:

Location of all in-ground services within and adjoining the affected site to be verified and marked on site prior to works commencing on site. Including a DIAL BEFORE YOU DIG investigation

Rev	Description	Date
A	to consultants for information	Oct '23
B	draft DA dwg for information	Oct '23
C	draft DA dwg for information	Oct '23
D	final draft DA dwg for information	Nov '23



northern
beaches
council

Project:
North Narrabeen SLSC
Alterations and
additions

Drawing Title:
demolition works
existing ground floor plan

Prepared by:
Building Assets-Planning
Design and Delivery
Northern Beaches Council

Date:
Jun '2022

Scale:
A.S.


Checked:
BK

Drawn by:
MB

Dwg no:
DEM01

Issue no:

D

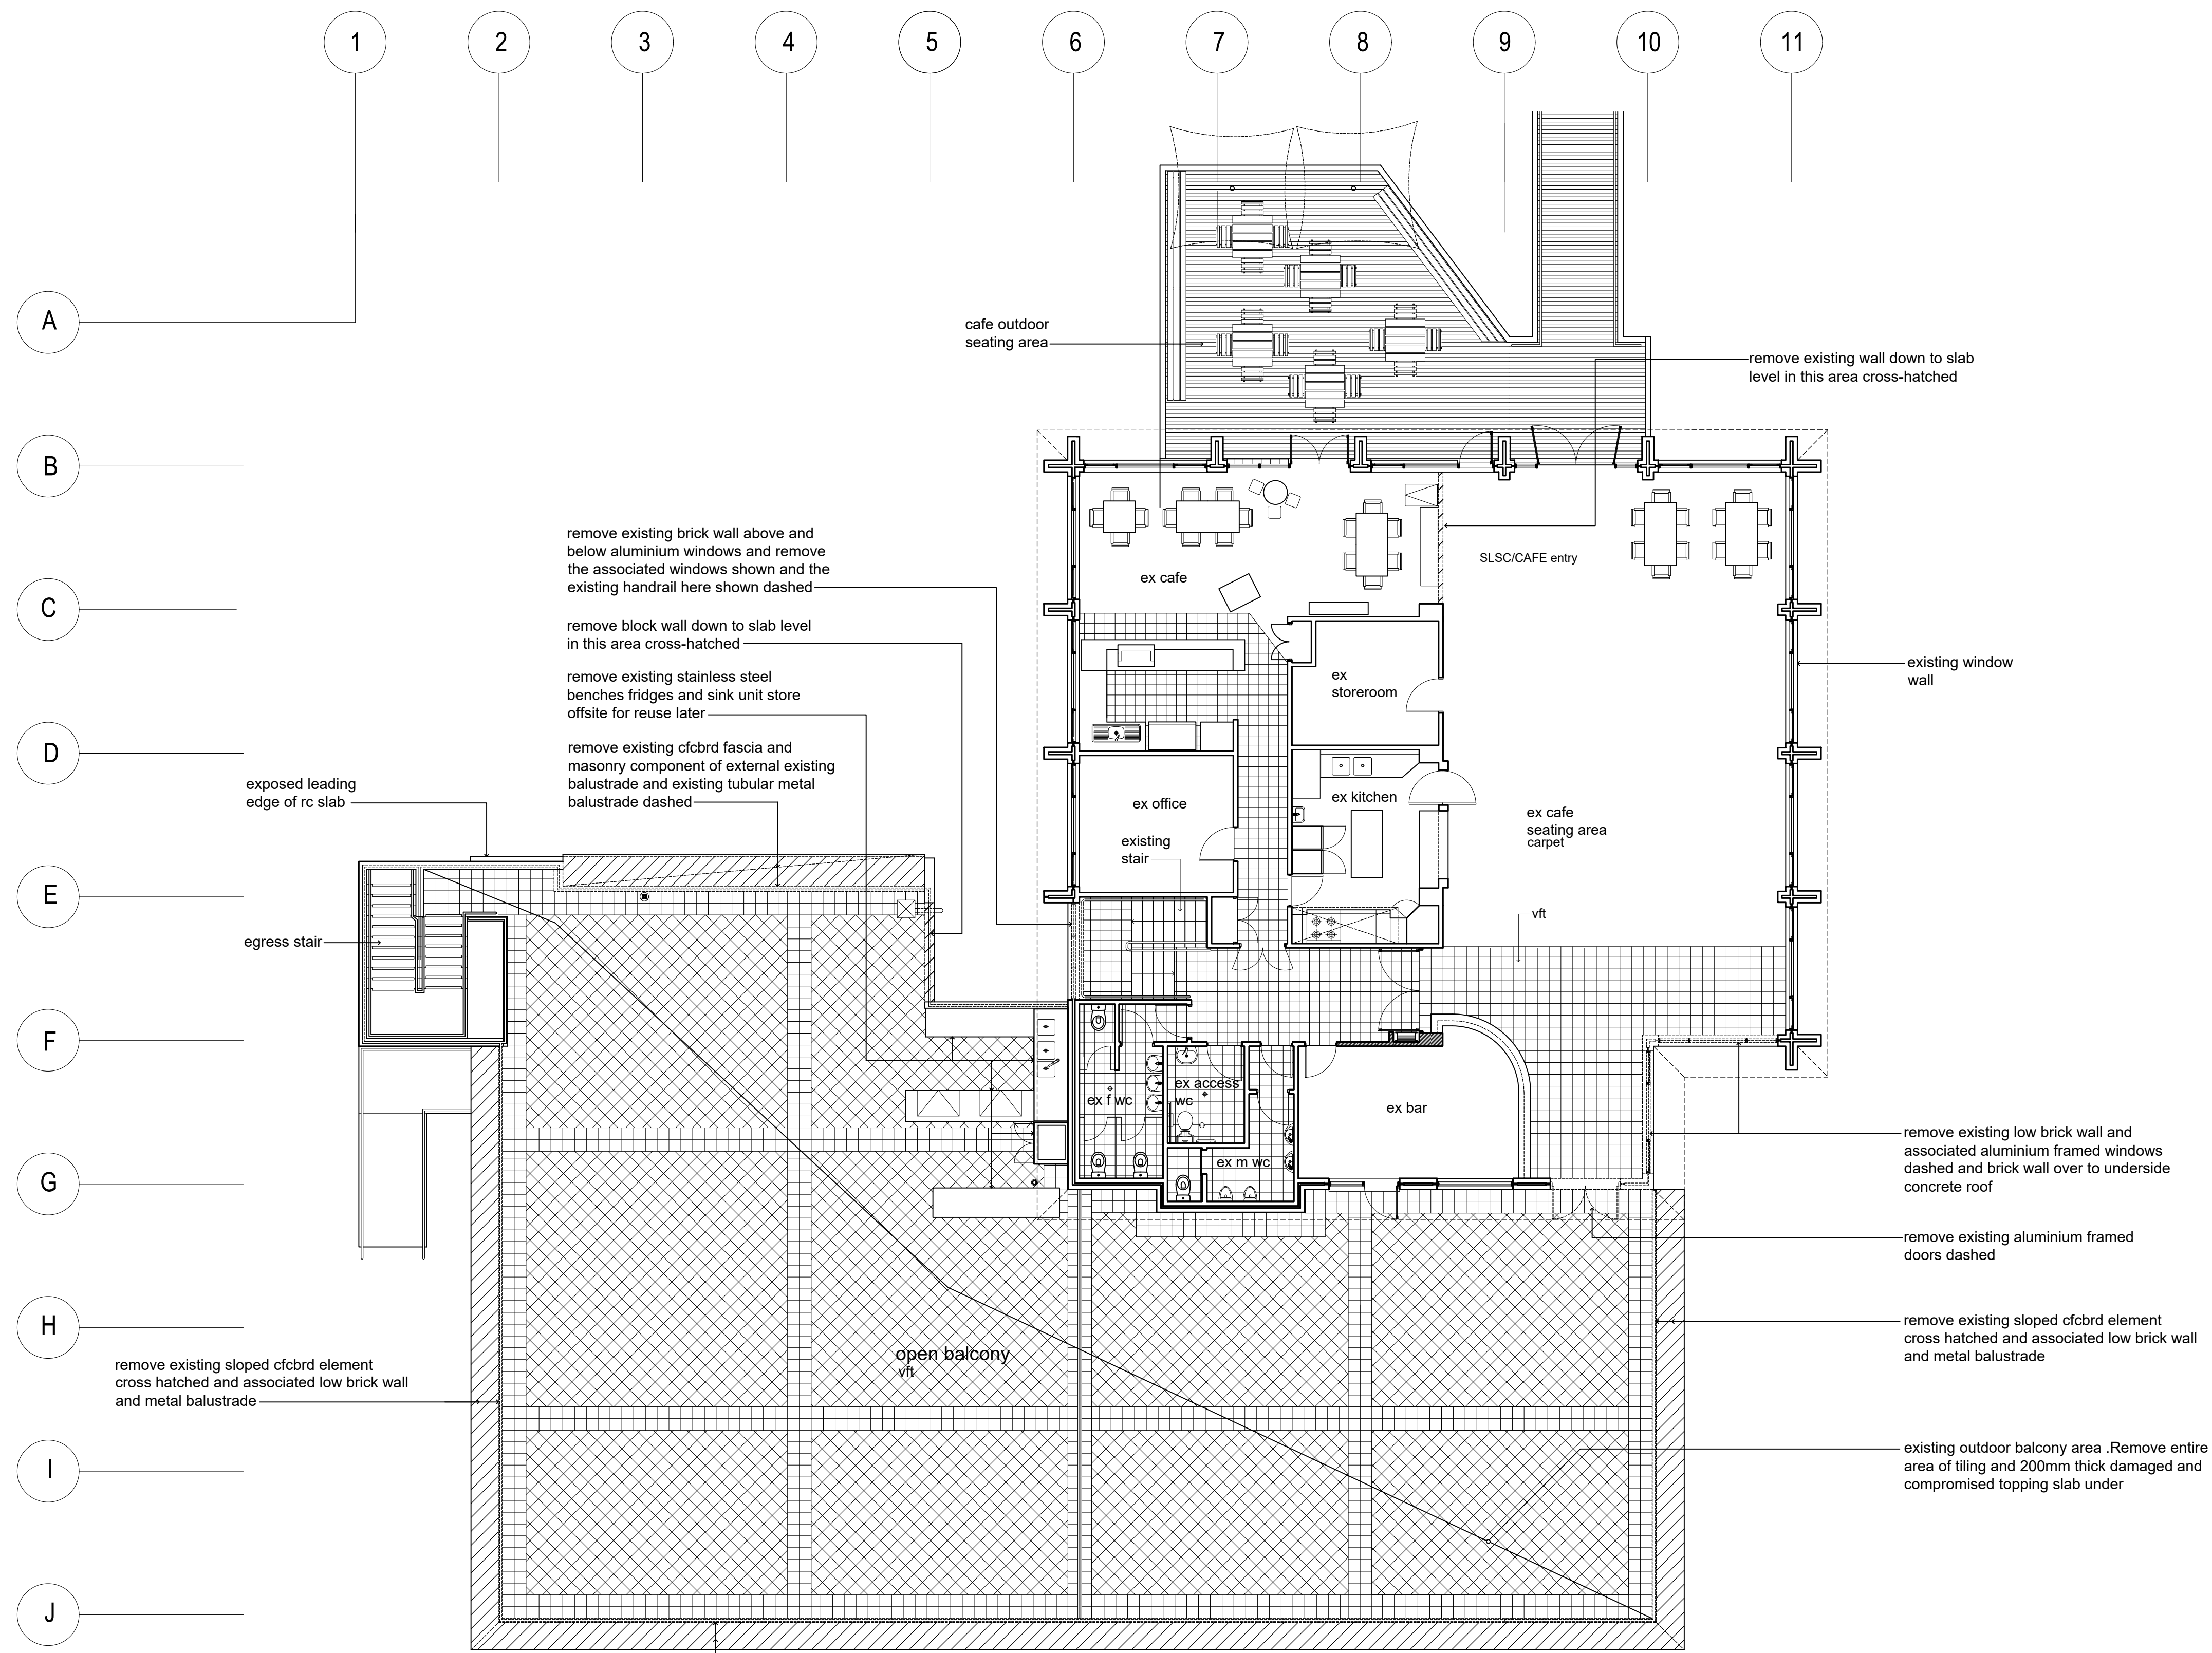

1 demolition works
existing upper floor plan
1:100 @ A1

note:
See Dwg DEM01 for notes
regarding demolition requirements

Rev	Description	Date
A	to consultants for information	Oct '23
B	draft DA dwg for information	Oct '23
C	draft DA dwg for information	Oct '23
D	final draft DA dwg for information	Nov '23



Drawing Title:
**demolition works
existing upper floor plan**

Project:
**North Narrabeen SLSC
Alterations and
additions**

Prepared by:
**Building Assets-Planning
Design and Delivery
Northern Beaches Council**

Date:
Jun '2022


Scale:
A.S.

Checked:
BK

Drawn by:
MB

Dwg no:
DEM02

Issue no:
D

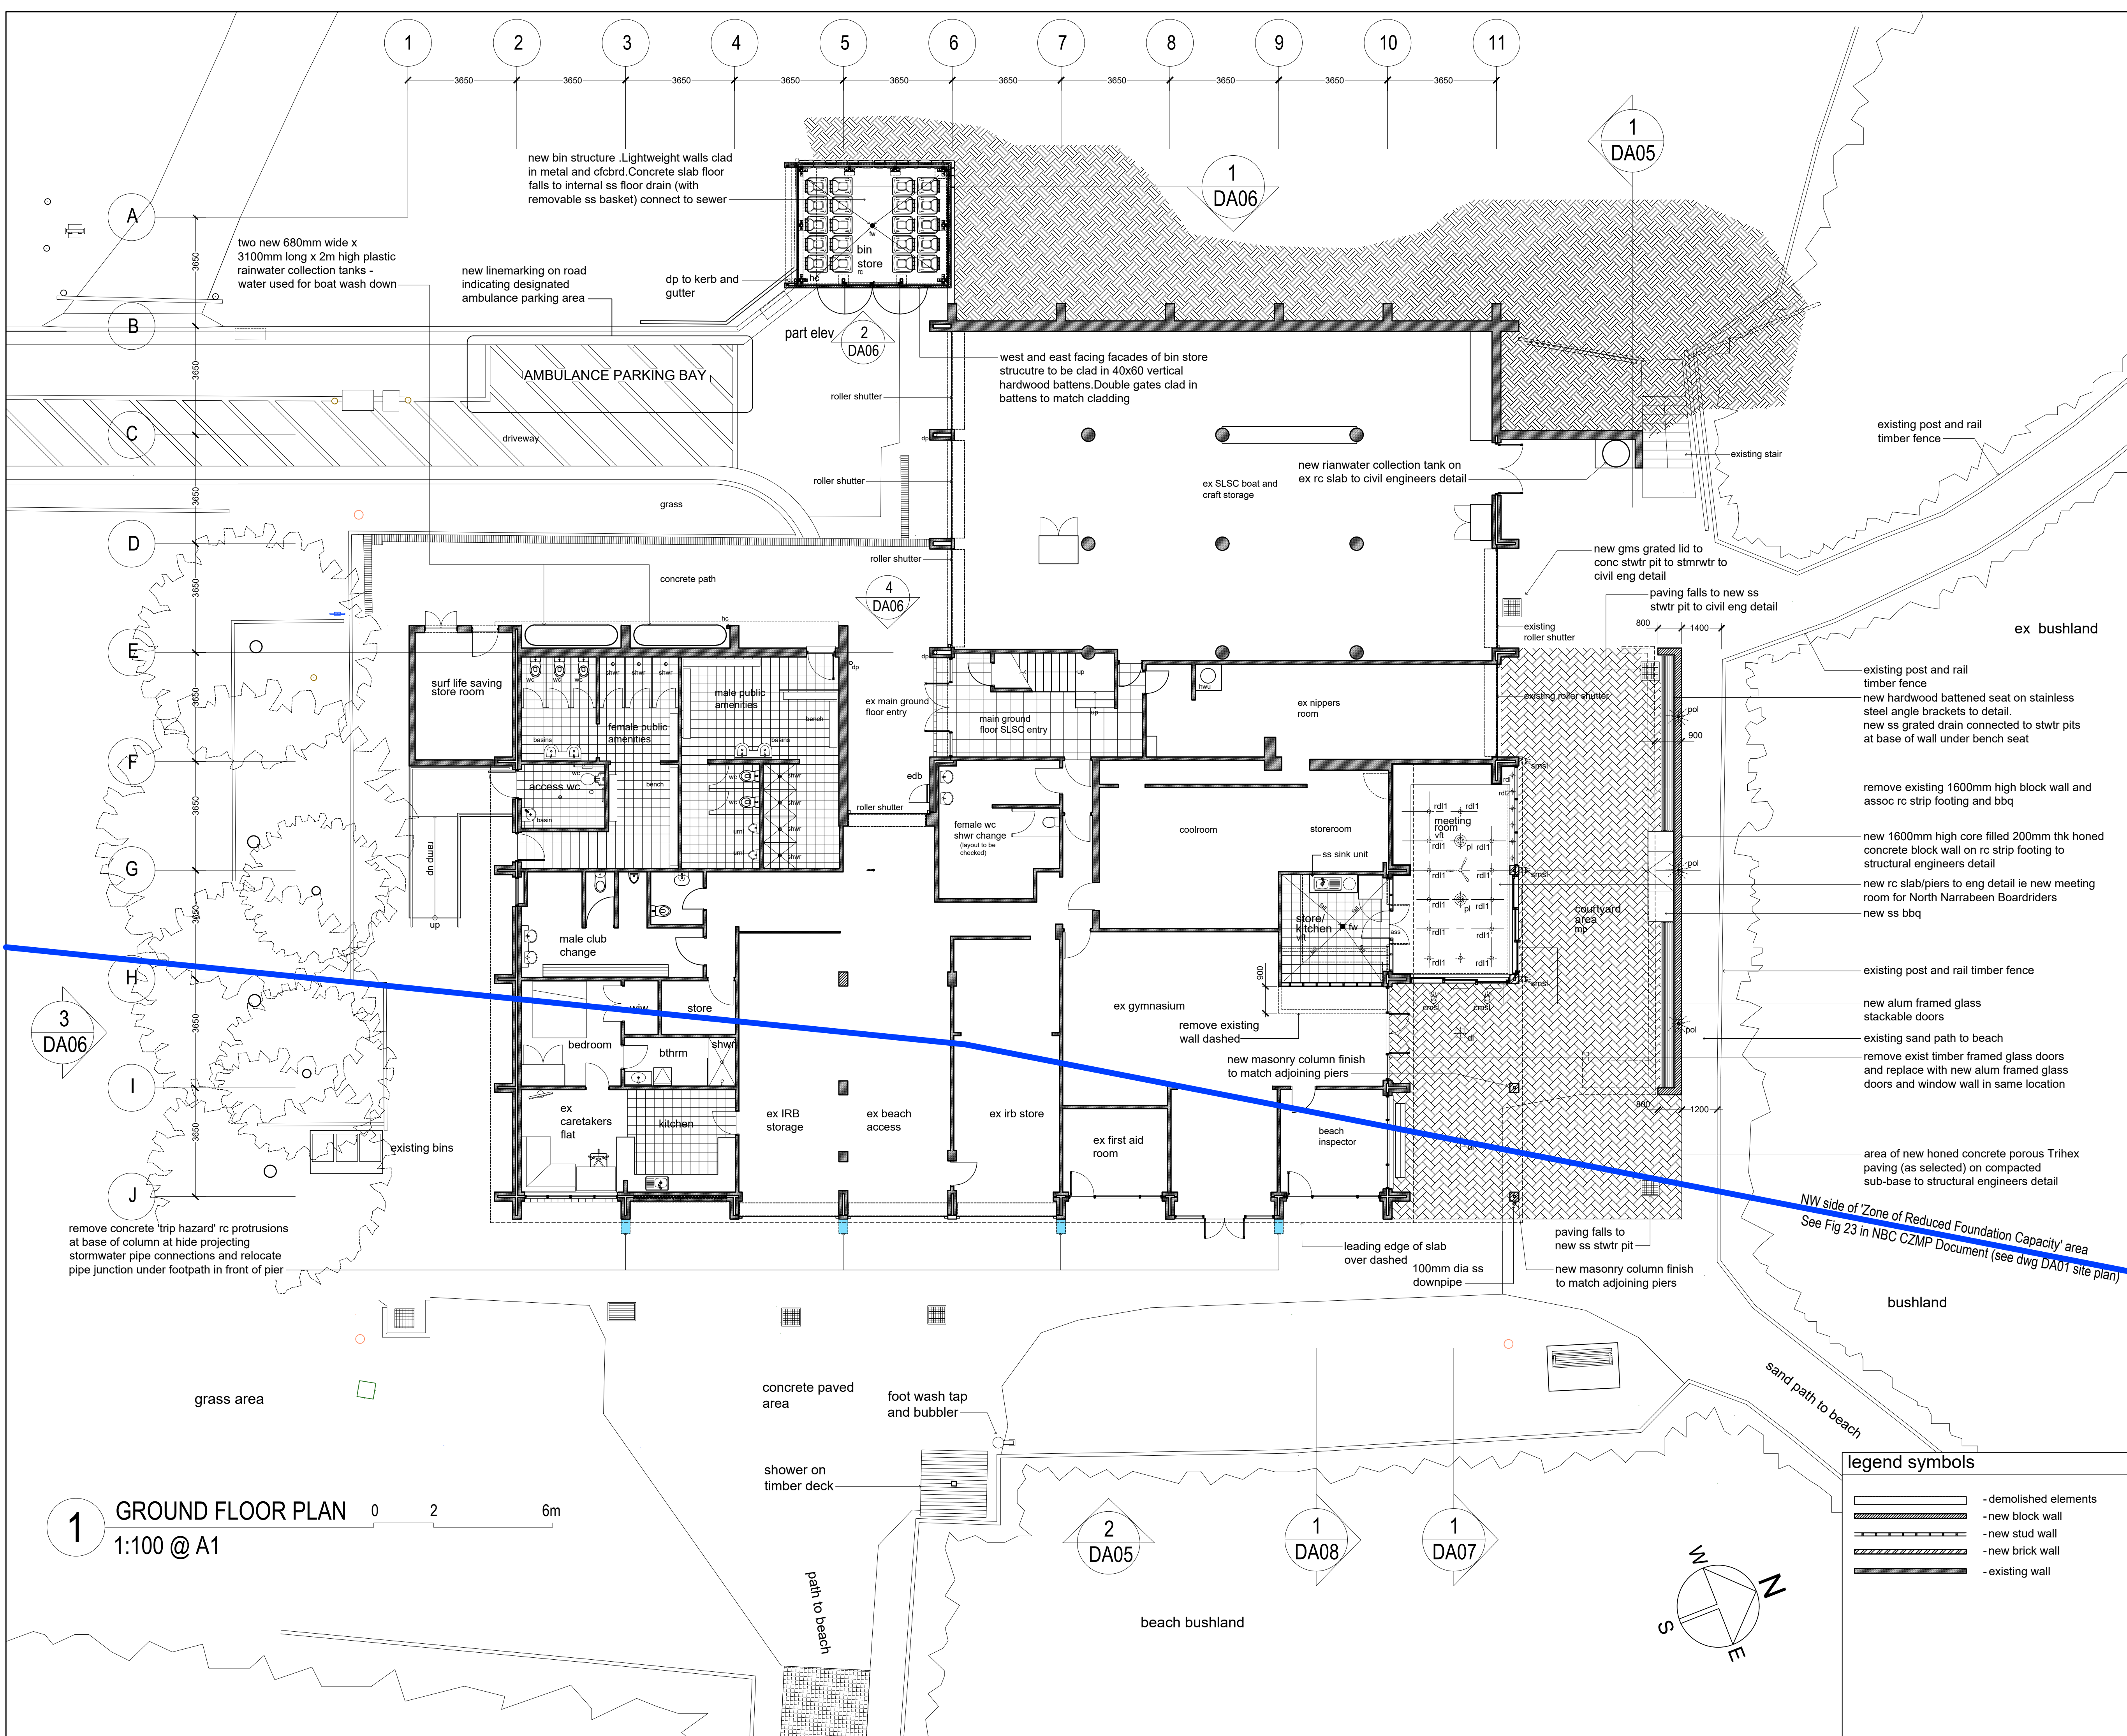

NOTE
See Dwg DA00 for symbols and abbreviations and general notes

Rev	Description	Date
A	to consultants for information	Jul '23
B	Development Application pre-lodgement meeting purposes	Aug '23
C	final draft development application drawing	Sept '23
D	final draft development application drawing	Nov '23




Project:
North Narrabeen SLSC Alterations and additions

Drawing Title:
ground floor plan

Prepared by:
Building Assets-Planning Design and Delivery Northern Beaches Council

Date:
Jun 2022
Scale:
A.S.
Checked:
BK
Drawn by:
MB

Dwg no:
DA02
Issue no:
D

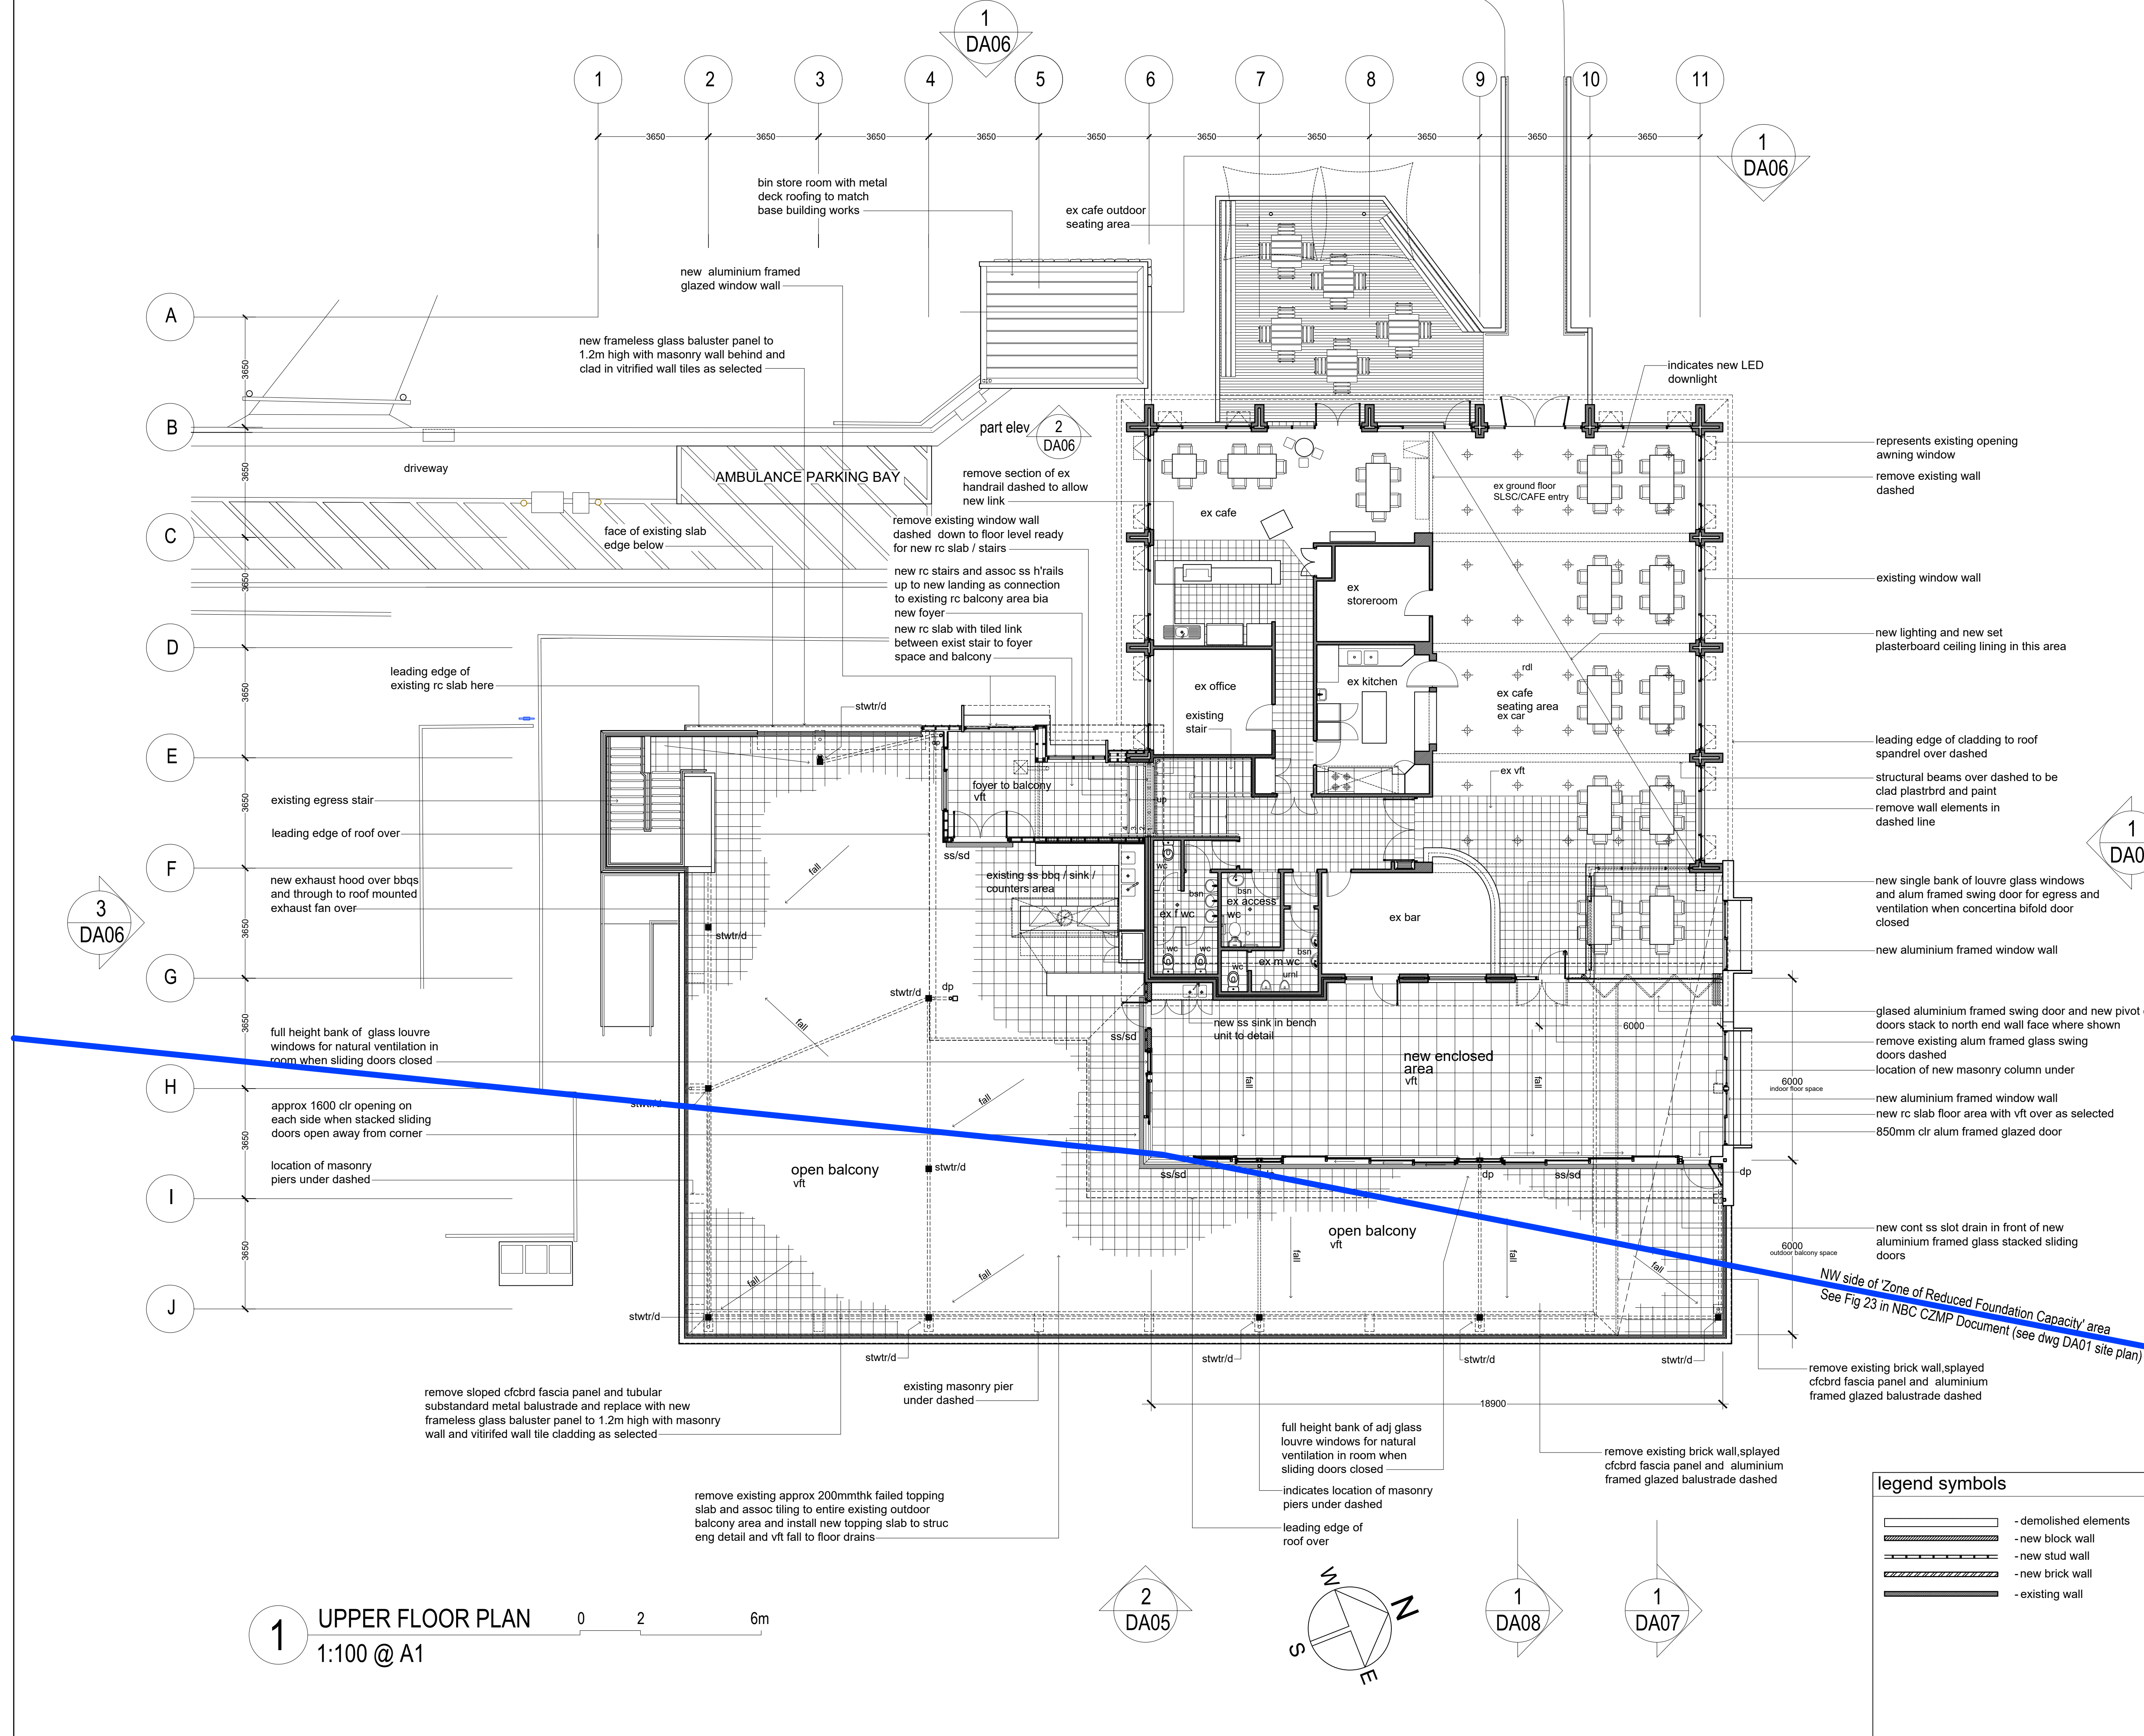

NOTE
See Dwg DA00 for symbols and abbreviations and general notes

Rev	Description	Date
A	to consultants for information	Jul '23
B	Development Application pre-lodgement meeting purposes	Aug '23
C	final draft development application drawing	Sept '23
D	final draft development application drawing	Nov '23



Project:
North Narrabeen SLSC Alterations and additions

Drawing Title:
upper floor plan

Prepared by:
Building Assets-Planning Design and Delivery Northern Beaches Council

Date:
Jun '2022

Scale:
A.S.

Checked:
BK


Drawn by:
MB

Dwg no:
DA03

Issue no:
D


legend symbols

	- demolished elements
	- new block wall
	- new stud wall
	- new brick wall
	- existing wall

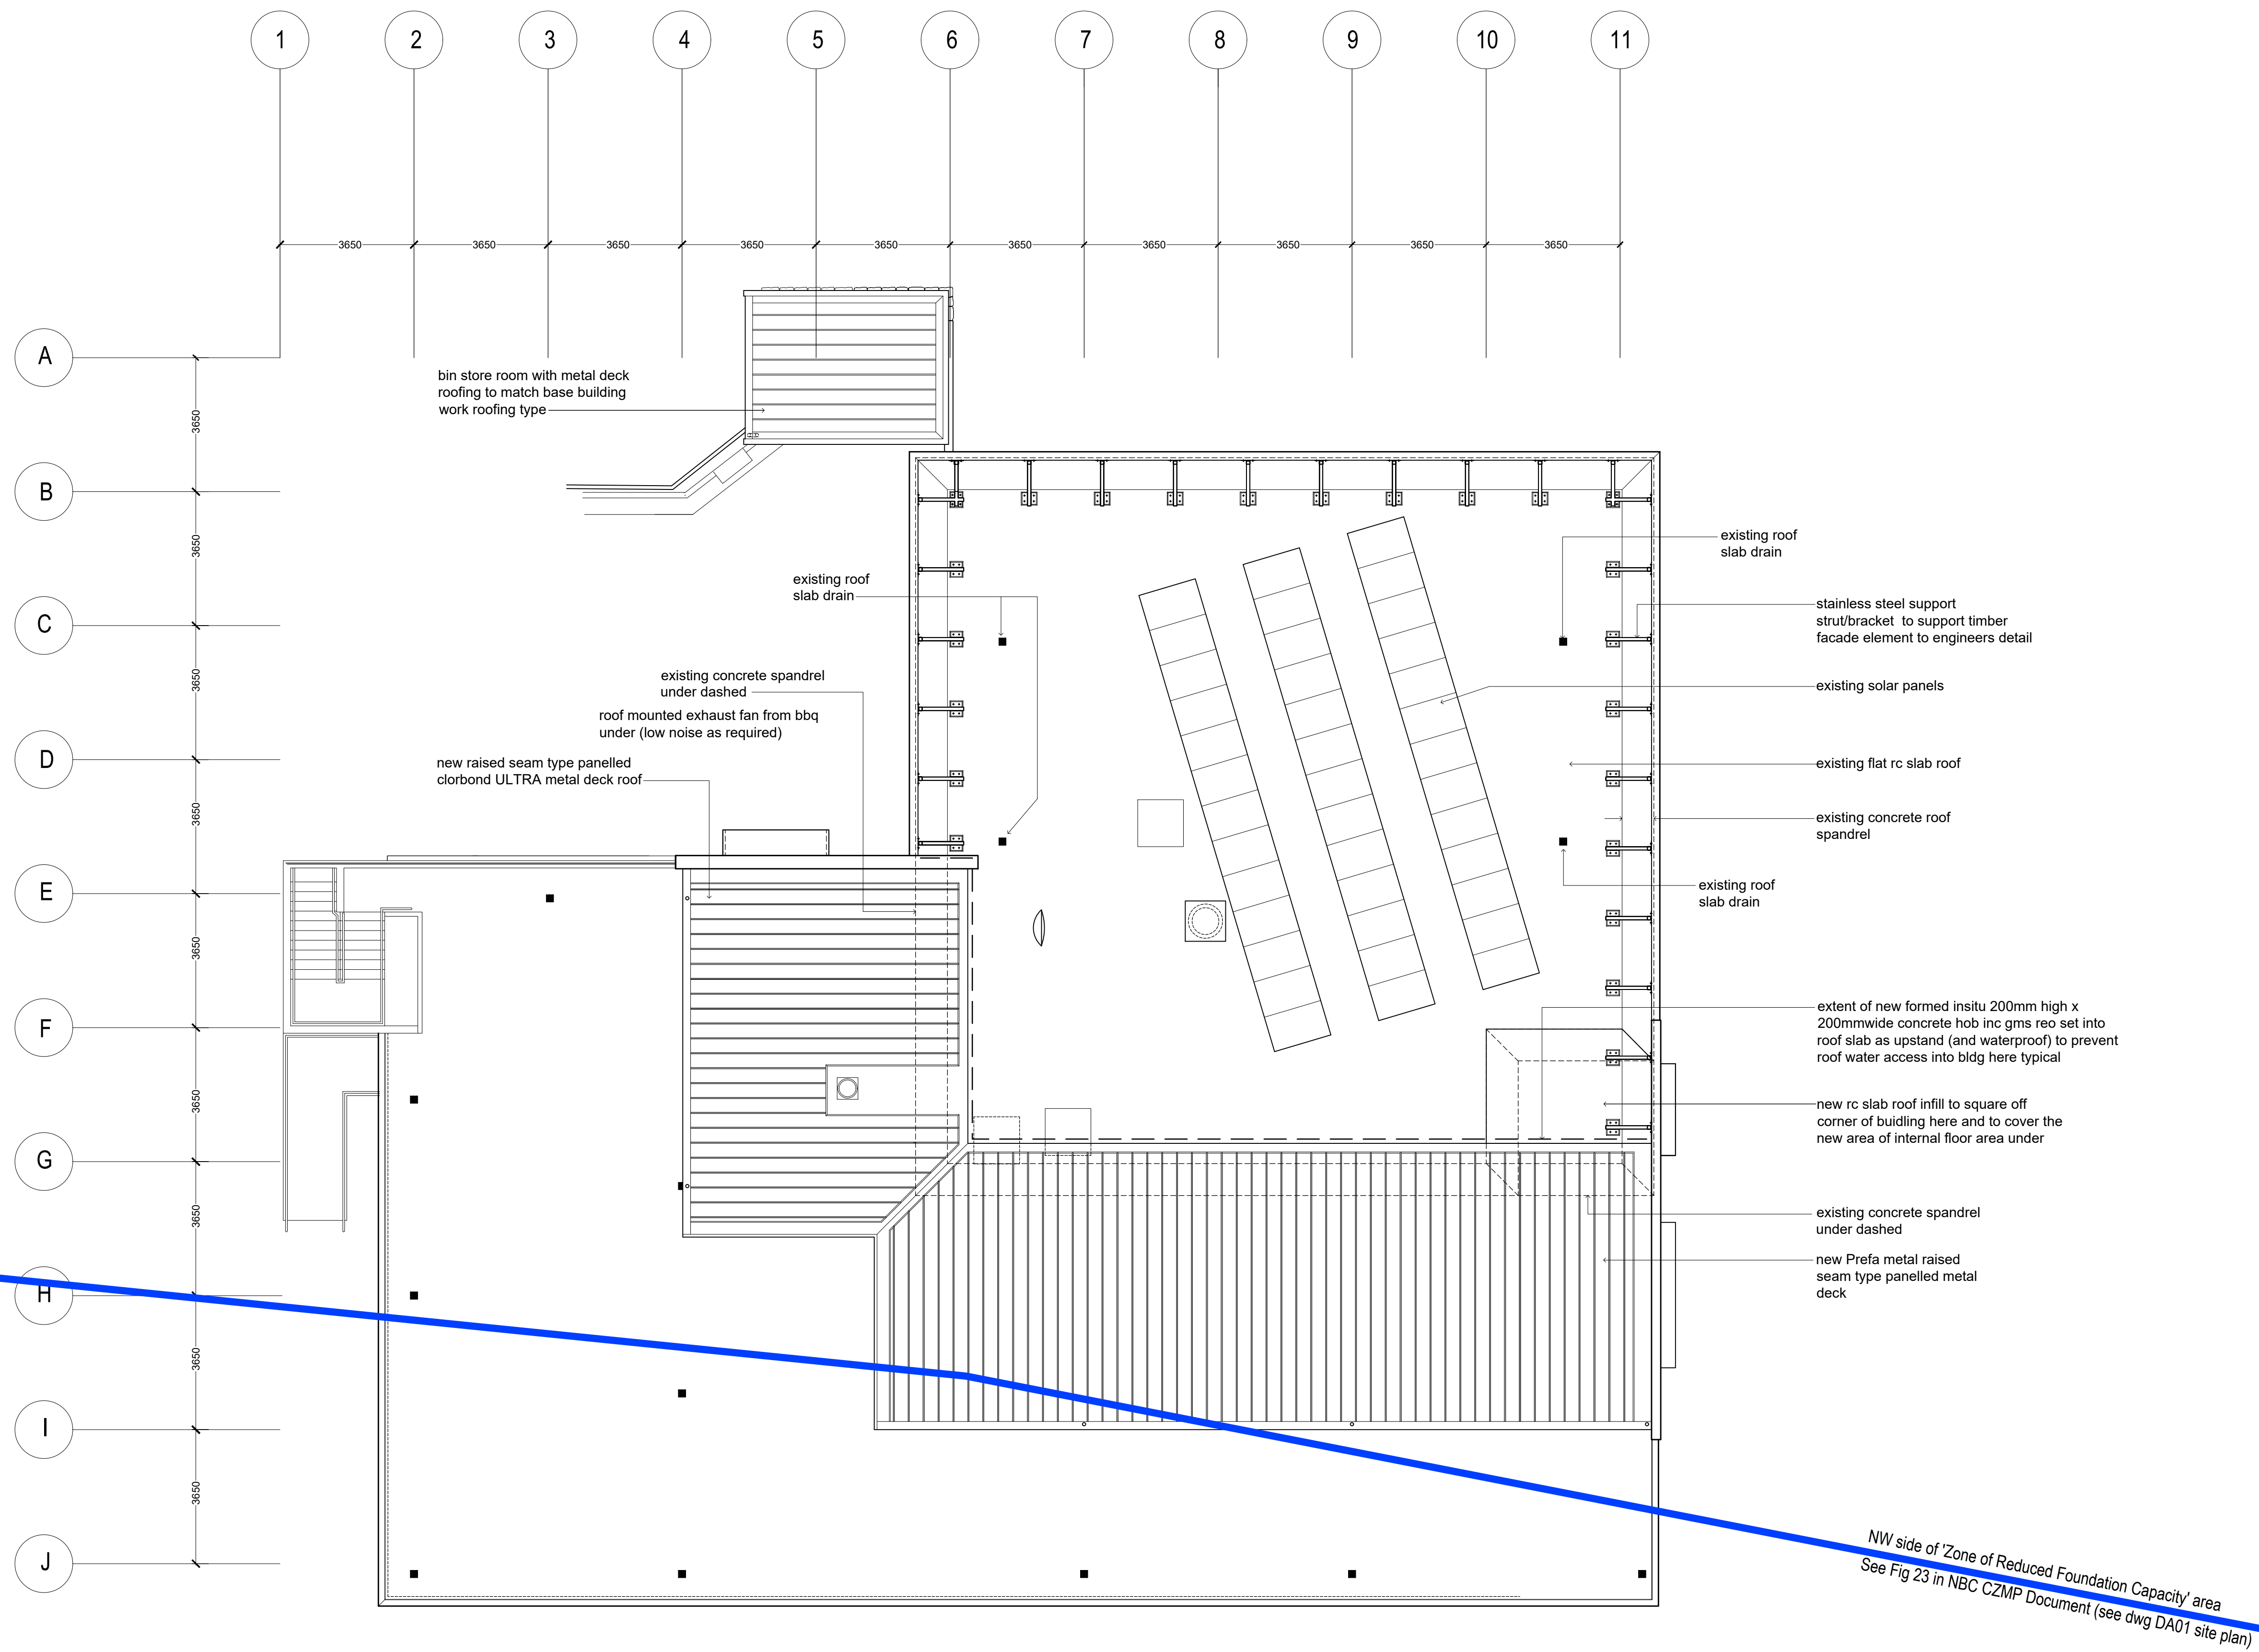

1 ROOF PLAN
1:100 @ A1

0 2 6m

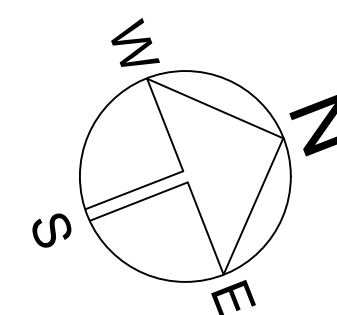

Rev	Description	Date
A	to consultants for information	Jul '23
B	Development Application pre-lodgement meeting purposes	Aug '23
C	final draft development application drawing	Sept '23
D	final draft development application drawing	Nov '23





Drawing Title:
roof plan

Project:
North Narrabeen SLSC
Alterations and additions

Prepared by:
Building Assets-Planning
Design and Delivery
Northern Beaches Council

Date:
Jun 2022
Scale:
A.S.
Checked:
BK
Drawn by:
MB

Dwg no:
DA04
Issue no:
D

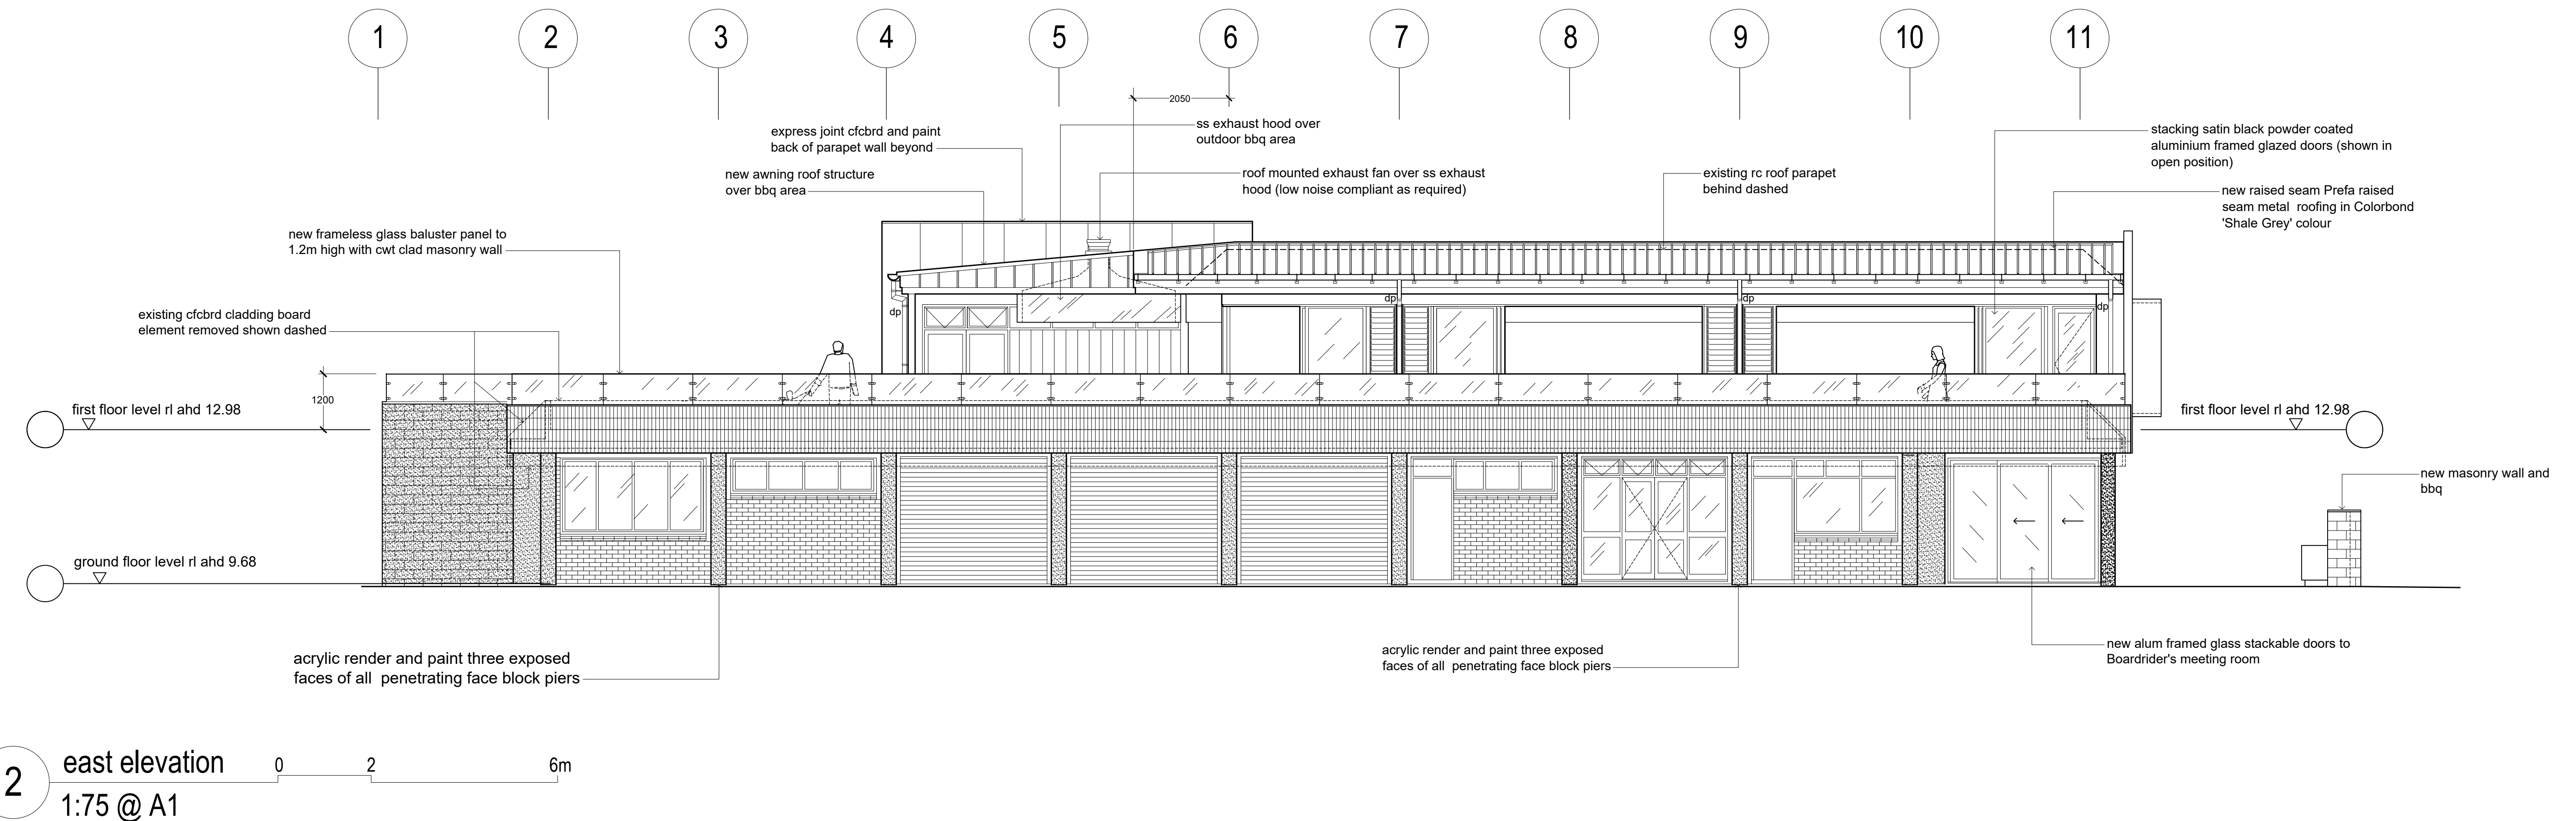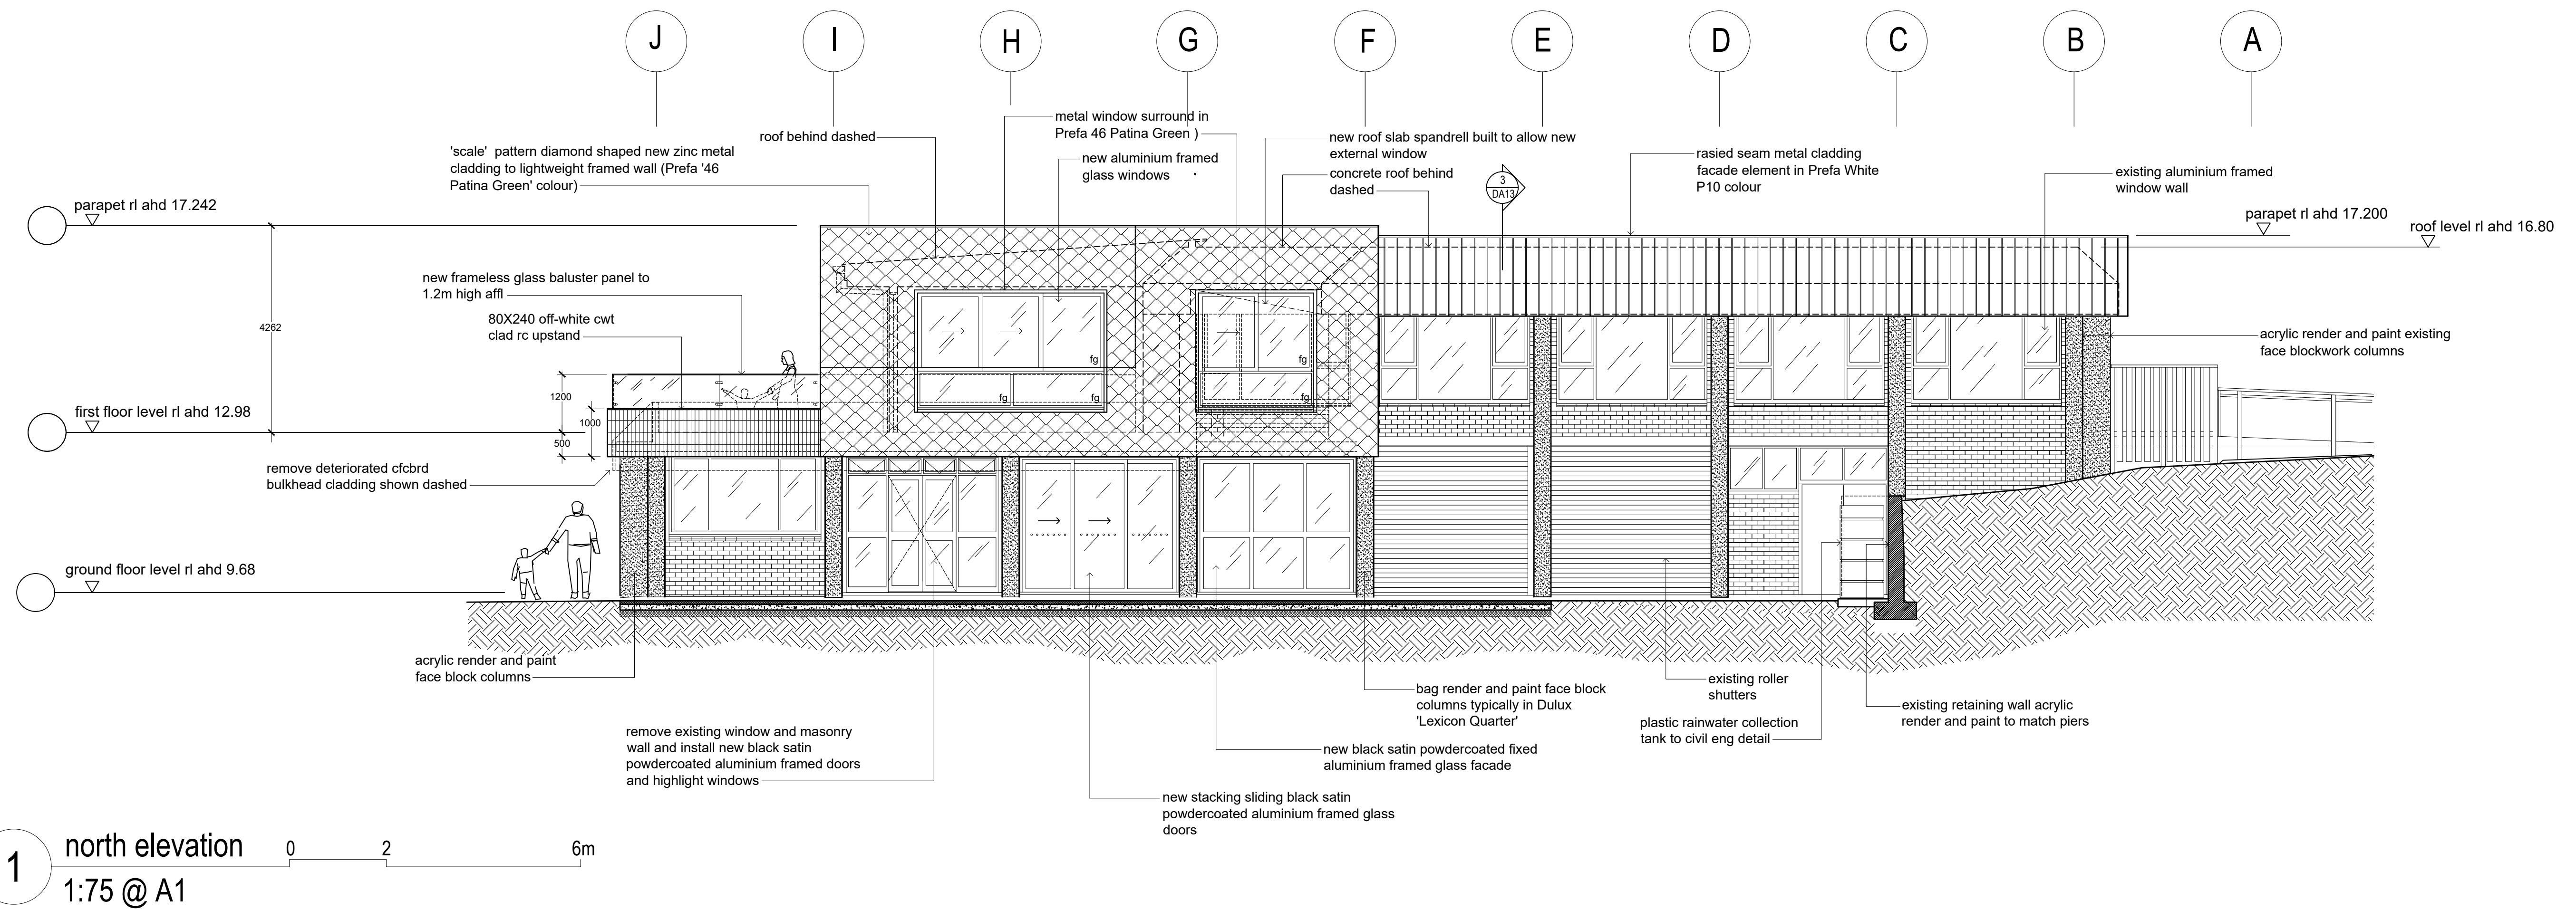

Rev	Description	Date
A	to consultants for information	Jul '23
B	Development Application pre-lodgement meeting purposes	Aug '23
C	final draft development application drawing	Sept '23
D	final draft development application drawing	Nov '23

Project:
North Narrabeen SLSC
Alterations and additions



Drawing Title:
elevations
SHOWING STAGING
Prepared by:
Building Assets-Planning
Design and Delivery
Northern Beaches Council



northern
beaches
council

Date:
Jun 2022
Scale:
A.S.
Checked:
BK
Drawn by:
MB

Dwg no:
DA05
Issue no:
D

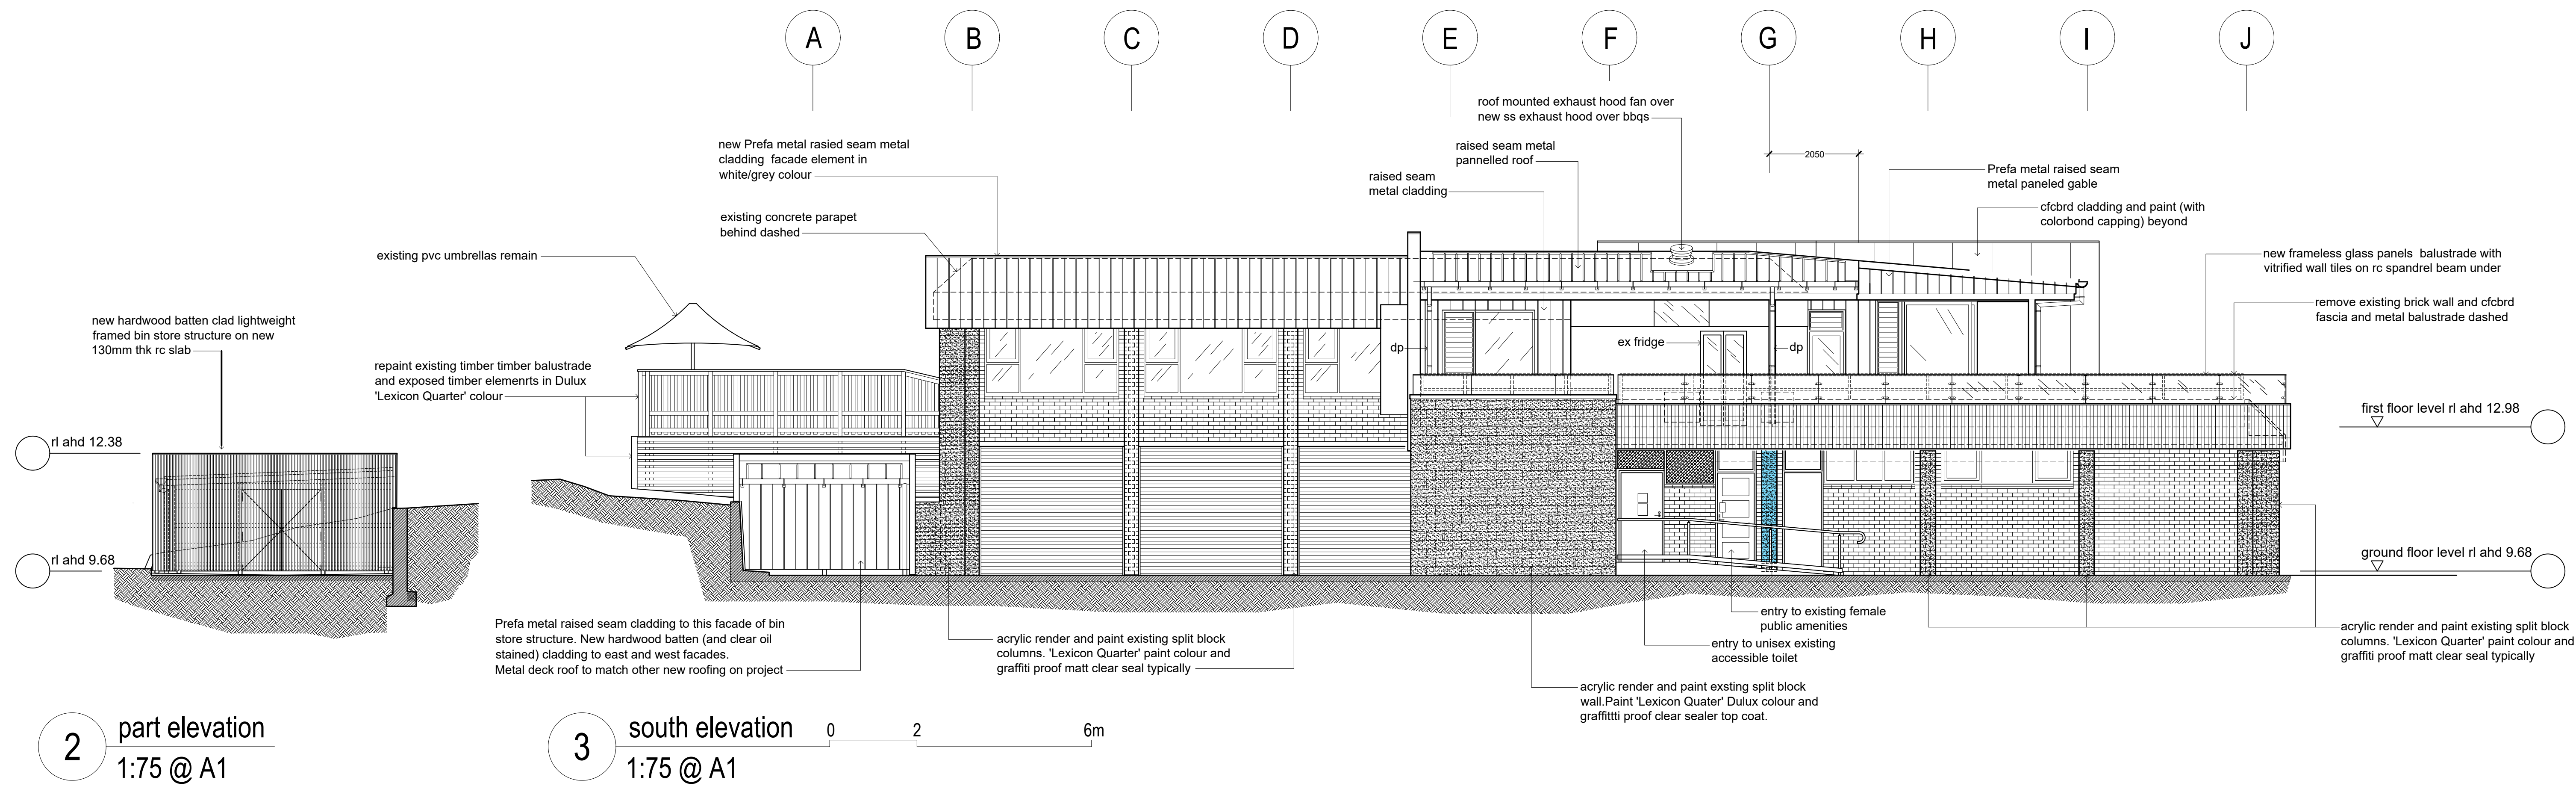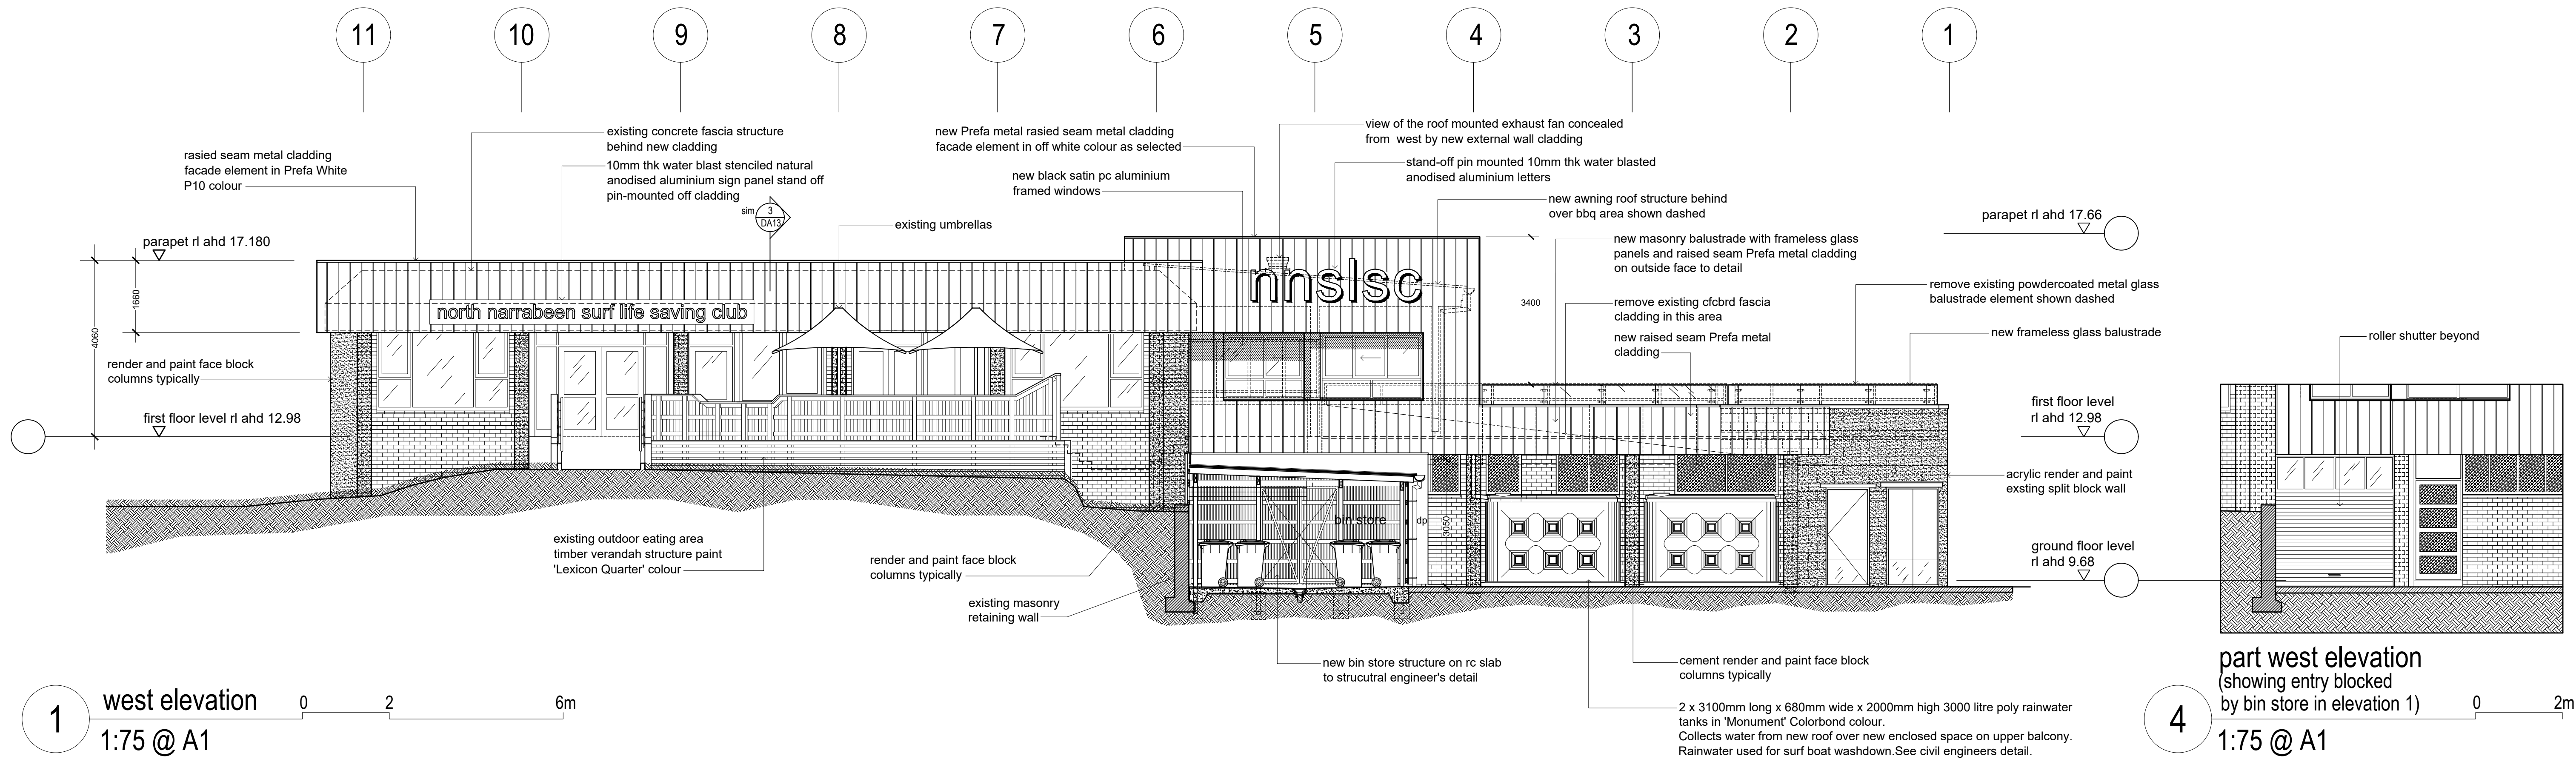


Rev	Description	Date	Project:	Drawing Title:	
A	to consultants for information	Jul '23	North Narrabeen SLSC	elevations	
B	Development Application pre-lodgement	Aug '23	Alterations and additions	SHOWING STAGING	
C	meeting purposes	Sept '23		Prepared by:	
D	final draft development application drawing	Nov '23		Building Assets-Planning Design and Delivery	
	final draft development application drawing			Northern Beaches Council	

Date: Jun 2022
Scale: A.S.
Checked: BK
Drawn by: MB

Dwg no: DA06
Issue no: D

northern beaches council

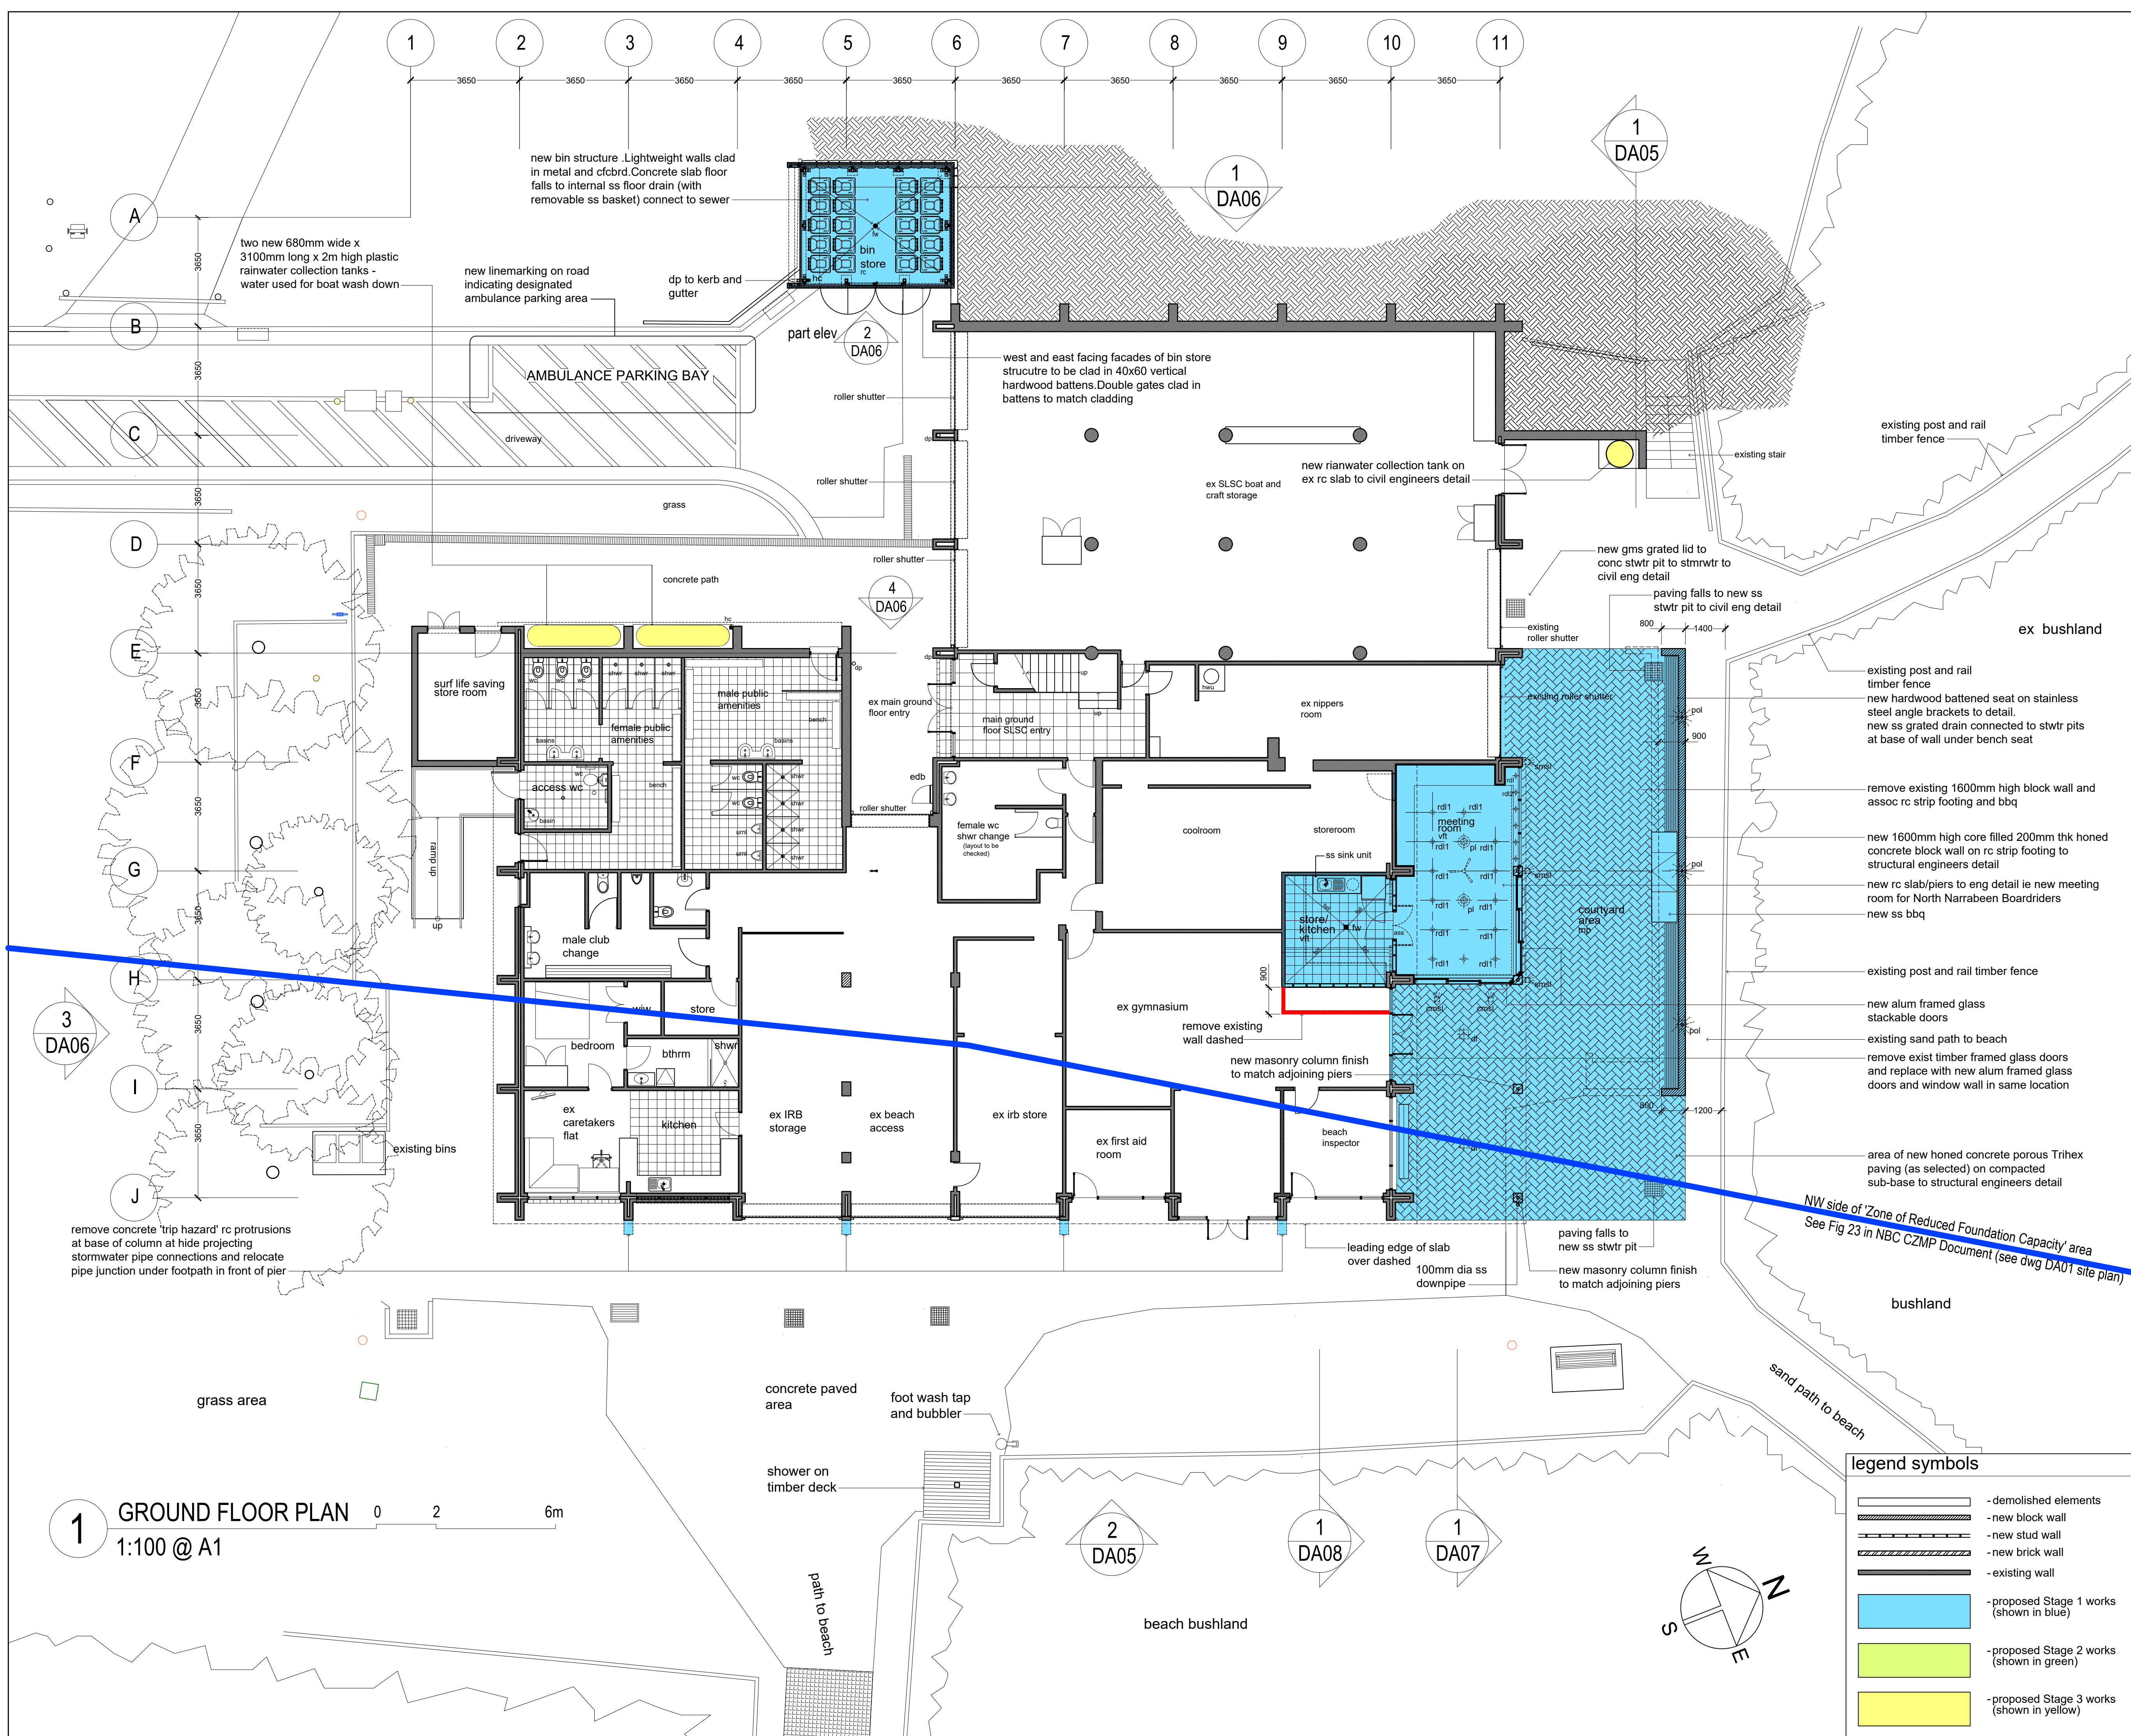

NOTE
See Dwg DA00 for symbols and abbreviations and general notes


Rev	Description	Date
A	to consultants for information	Jul '23
B	Development Application pre-lodgement meeting purposes	Aug '23
C	final draft development application drawing	Sept '23
D	final draft development application drawing	Nov '23



Project:
North Narrabeen SLSC Alterations and additions
Drawing Title:
ground floor plan SHOWING STAGING
Prepared by:
Building Assets-Planning Design and Delivery Northern Beaches Council

Date:
Jun 2022
Scale:
A.S.
Checked:
BK
Drawn by:
MB

Dwg no:
DA07
Issue no:
D

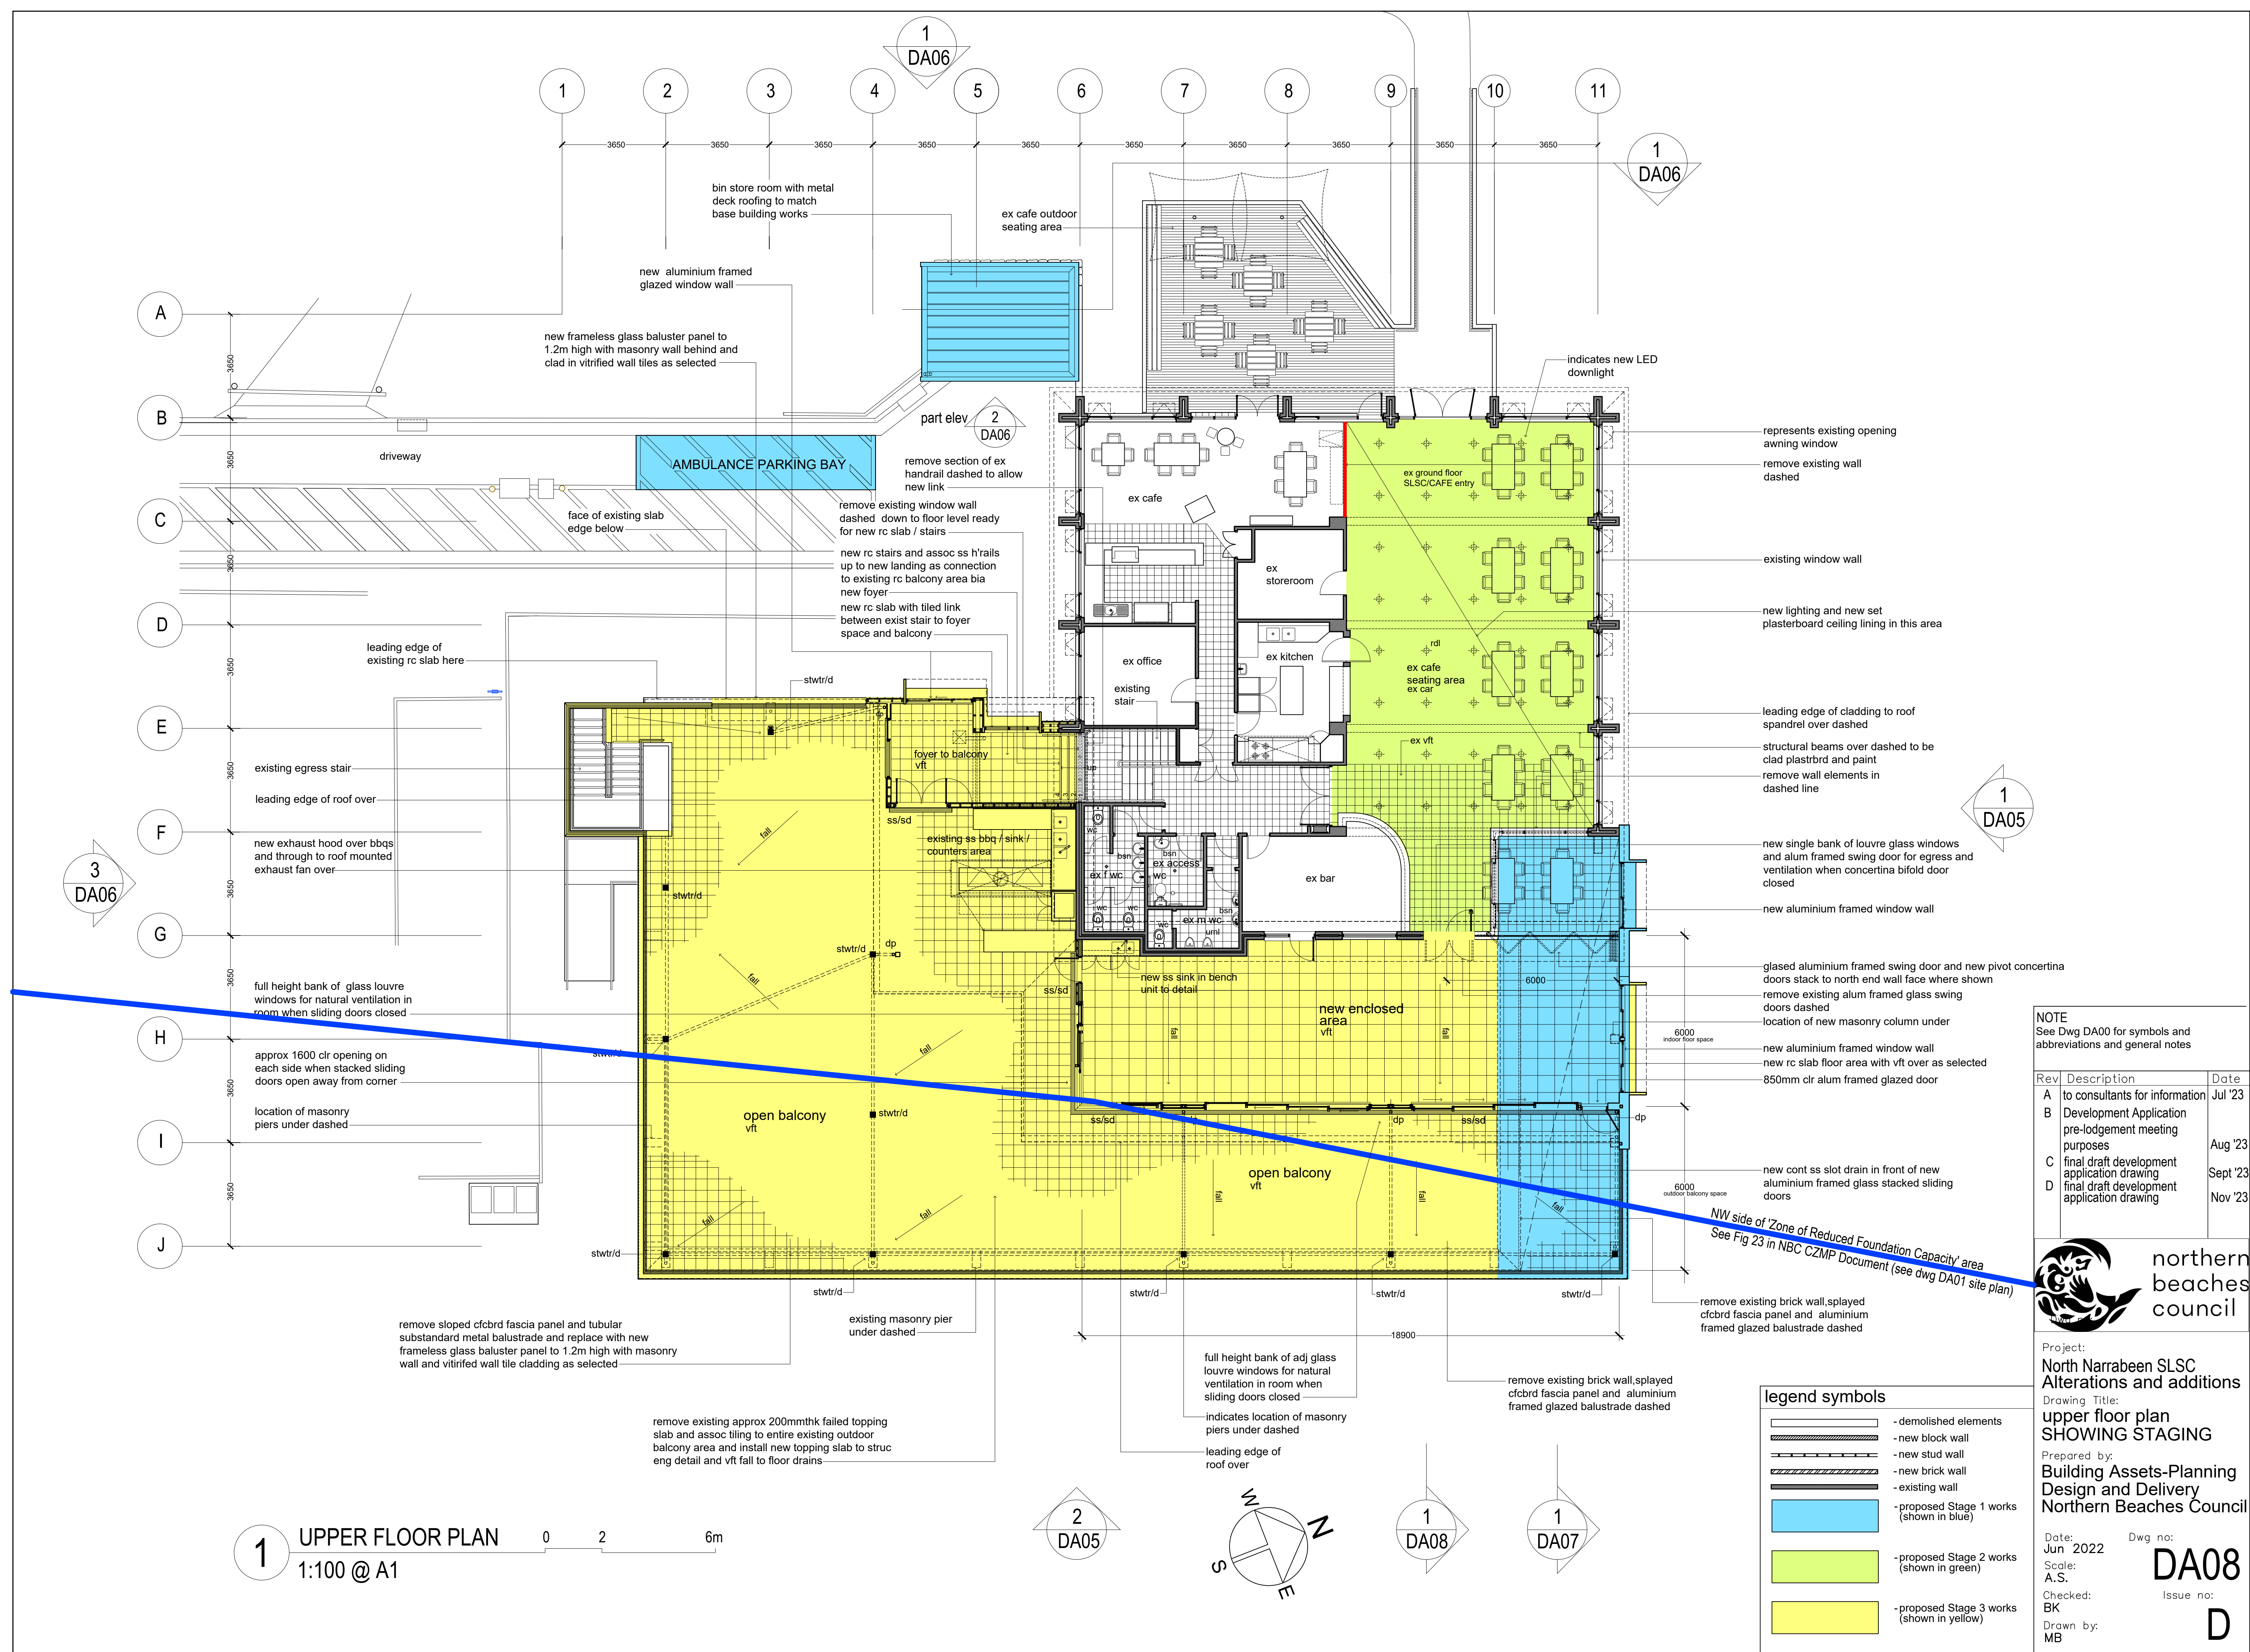

1 UPPER FLOOR PLAN
1:100 @ A1

NOTE
See Dwg DA00 for symbols and abbreviations and general notes

Rev	Description	Date
A	to consultants for information	Jul '23
B	Development Application pre-lodgement meeting purposes	Aug '23
C	final draft development application drawing	Sept '23
D	final draft development application drawing	Nov '23



Project:
North Narrabeen SLSC Alterations and additions

Drawing Title:
upper floor plan SHOWING STAGING

Prepared by:
Building Assets-Planning Design and Delivery Northern Beaches Council

Date:
Jun '2022

Scale:
A.S.

Checked:
BK


Drawn by:
MB

Dwg no:
DA08


Issue no:
D

legend symbols

	- demolished elements
	- new block wall
	- new stud wall
	- new brick wall
	- existing wall
	- proposed Stage 1 works (shown in blue)
	- proposed Stage 2 works (shown in green)
	- proposed Stage 3 works (shown in yellow)

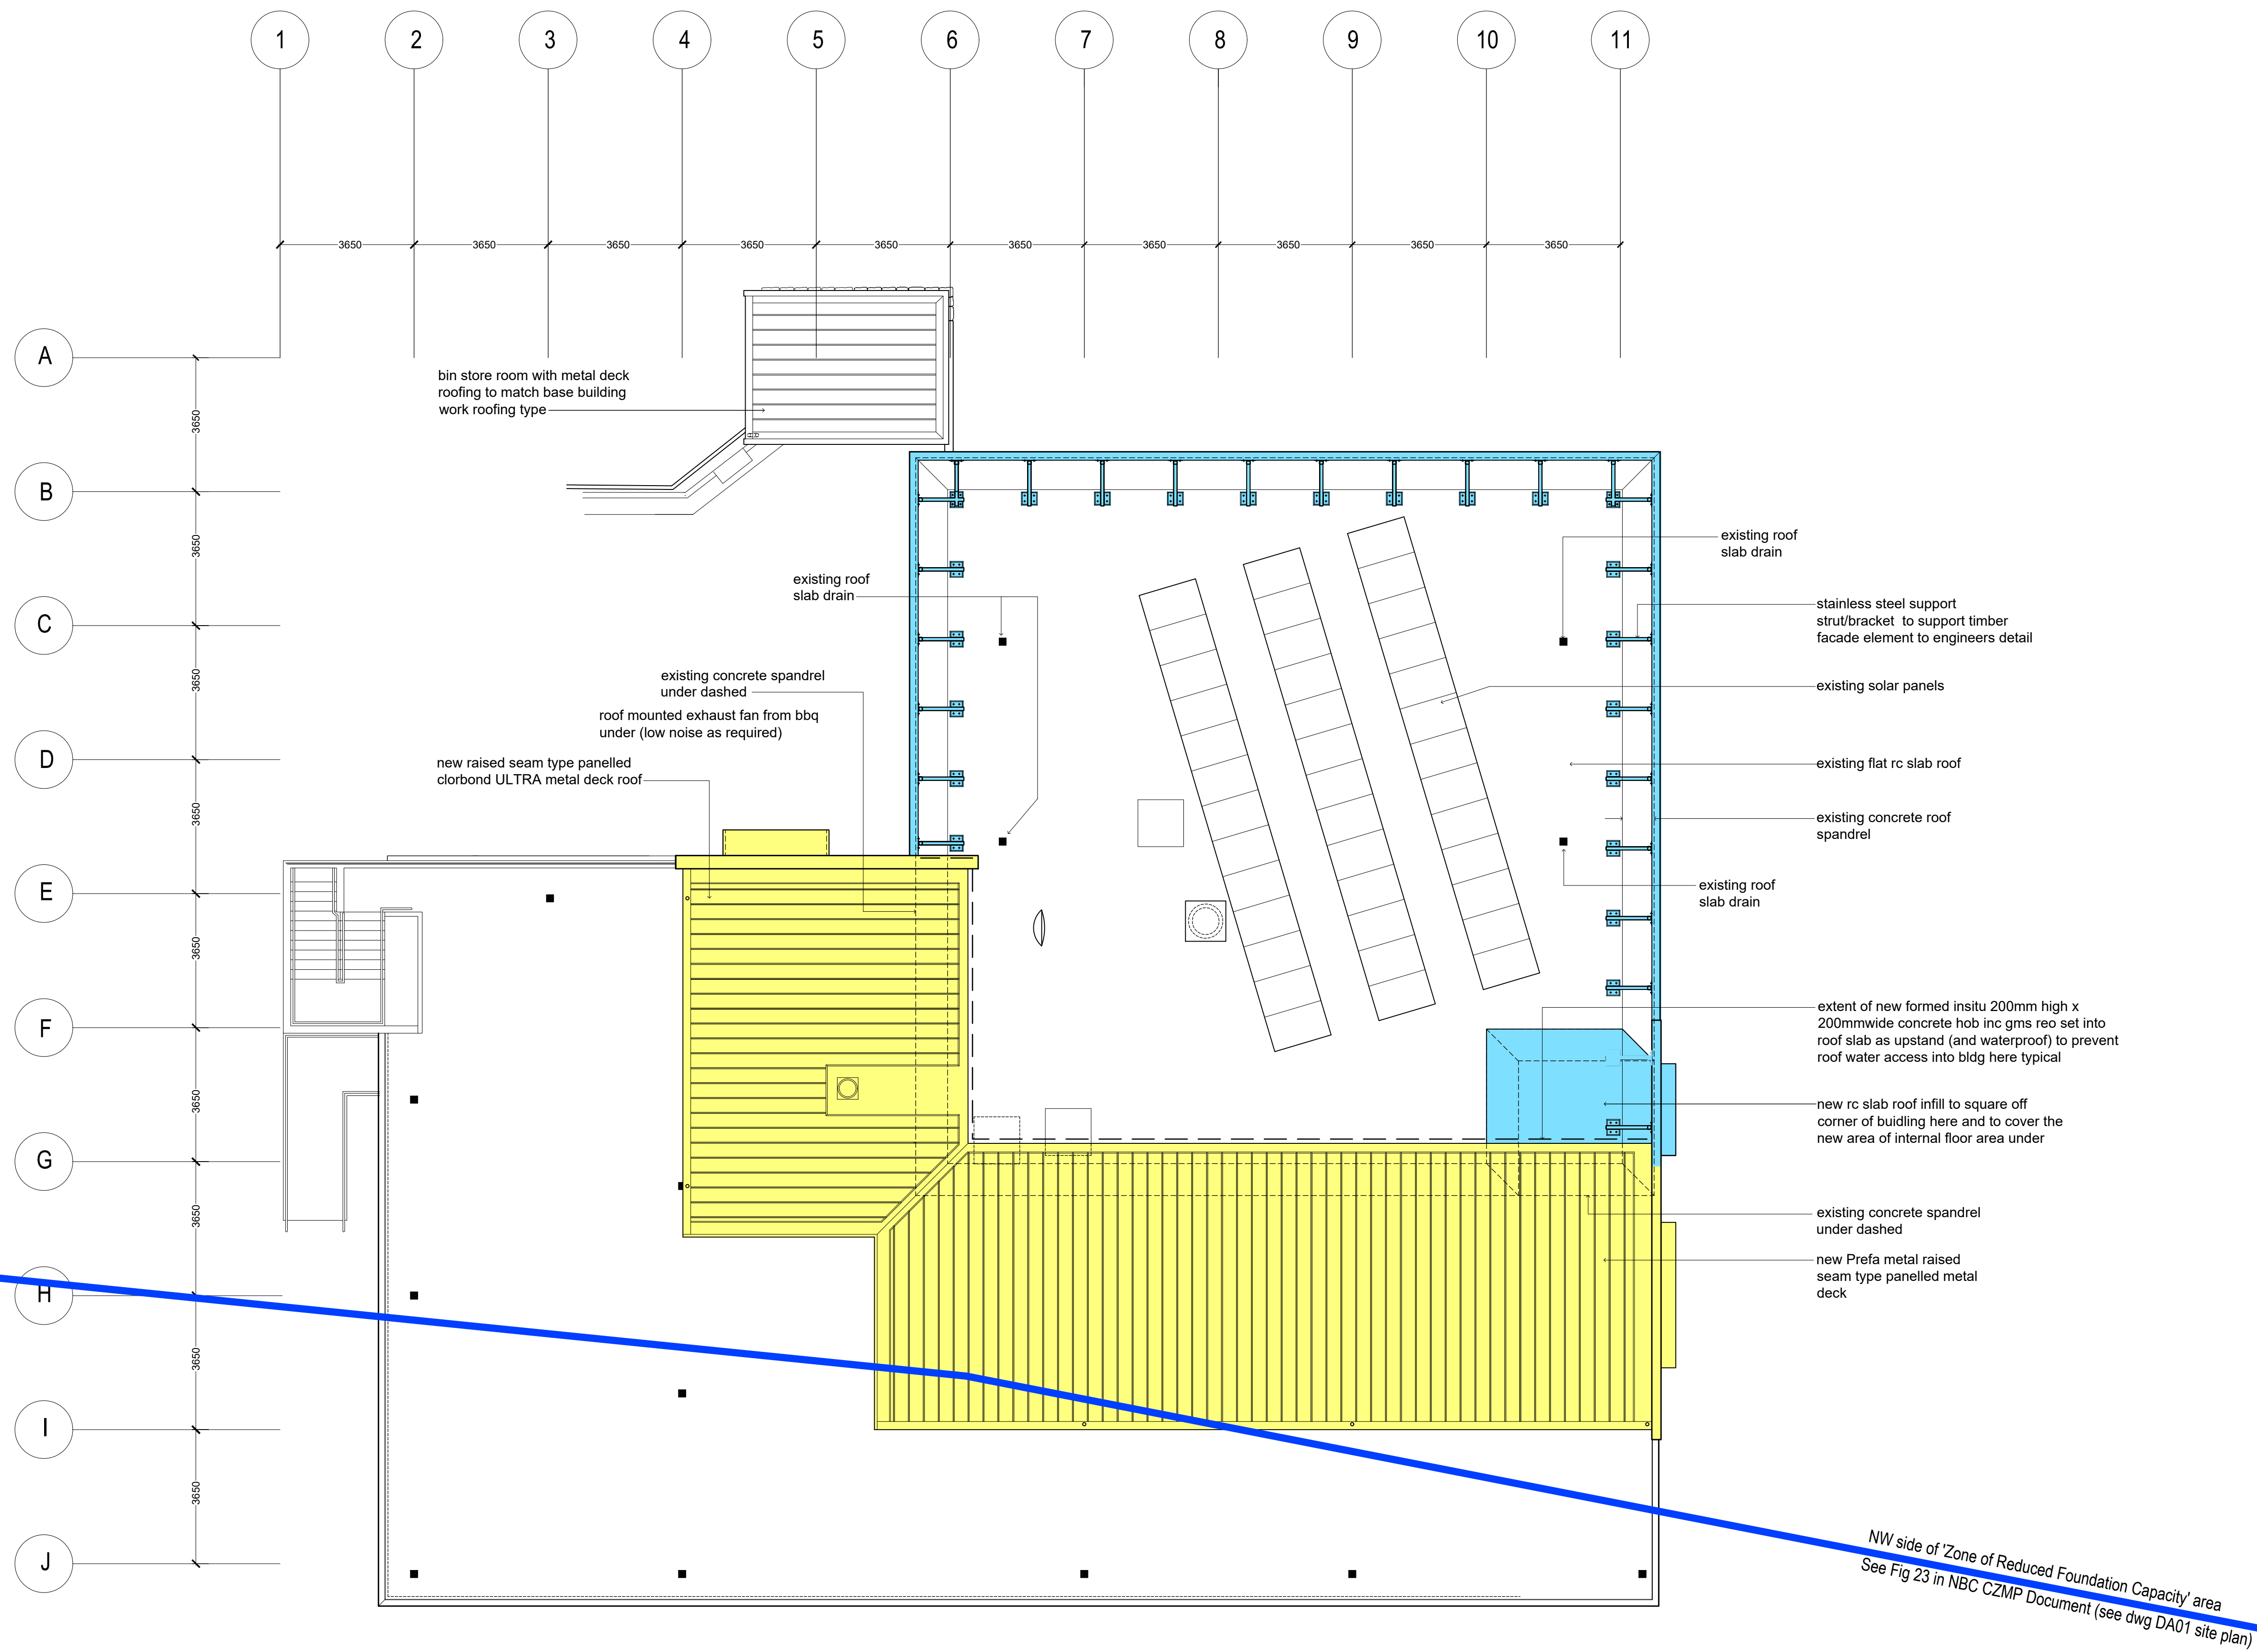

1 ROOF PLAN
1:100 @ A1

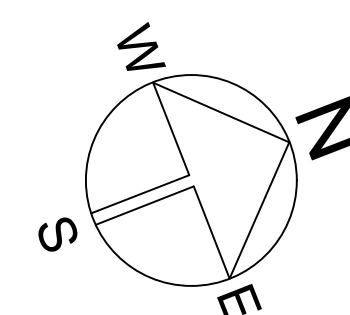

legend

- proposed Stage 1 works (shown in blue)
- proposed Stage 2 works (shown in green)
- proposed Stage 3 works (shown in yellow)

Rev	Description	Date
A	to consultants for information	Jul '23
B	Development Application pre-lodgement meeting purposes	Aug '23
C	final draft development application drawing	Sept '23
D	final draft development application drawing	Nov '23





Drawing Title:
roof plan
SHOWING STAGING
Project:
North Narrabeen SLSC
Alterations and additions



Prepared by:
Building Assets-Planning
Design and Delivery
Northern Beaches Council

Date:
Jun 2022
Scale:
A.S.
Checked:
BK
Drawn by:
MB

Dwg no:
DA09
Issue no:
D

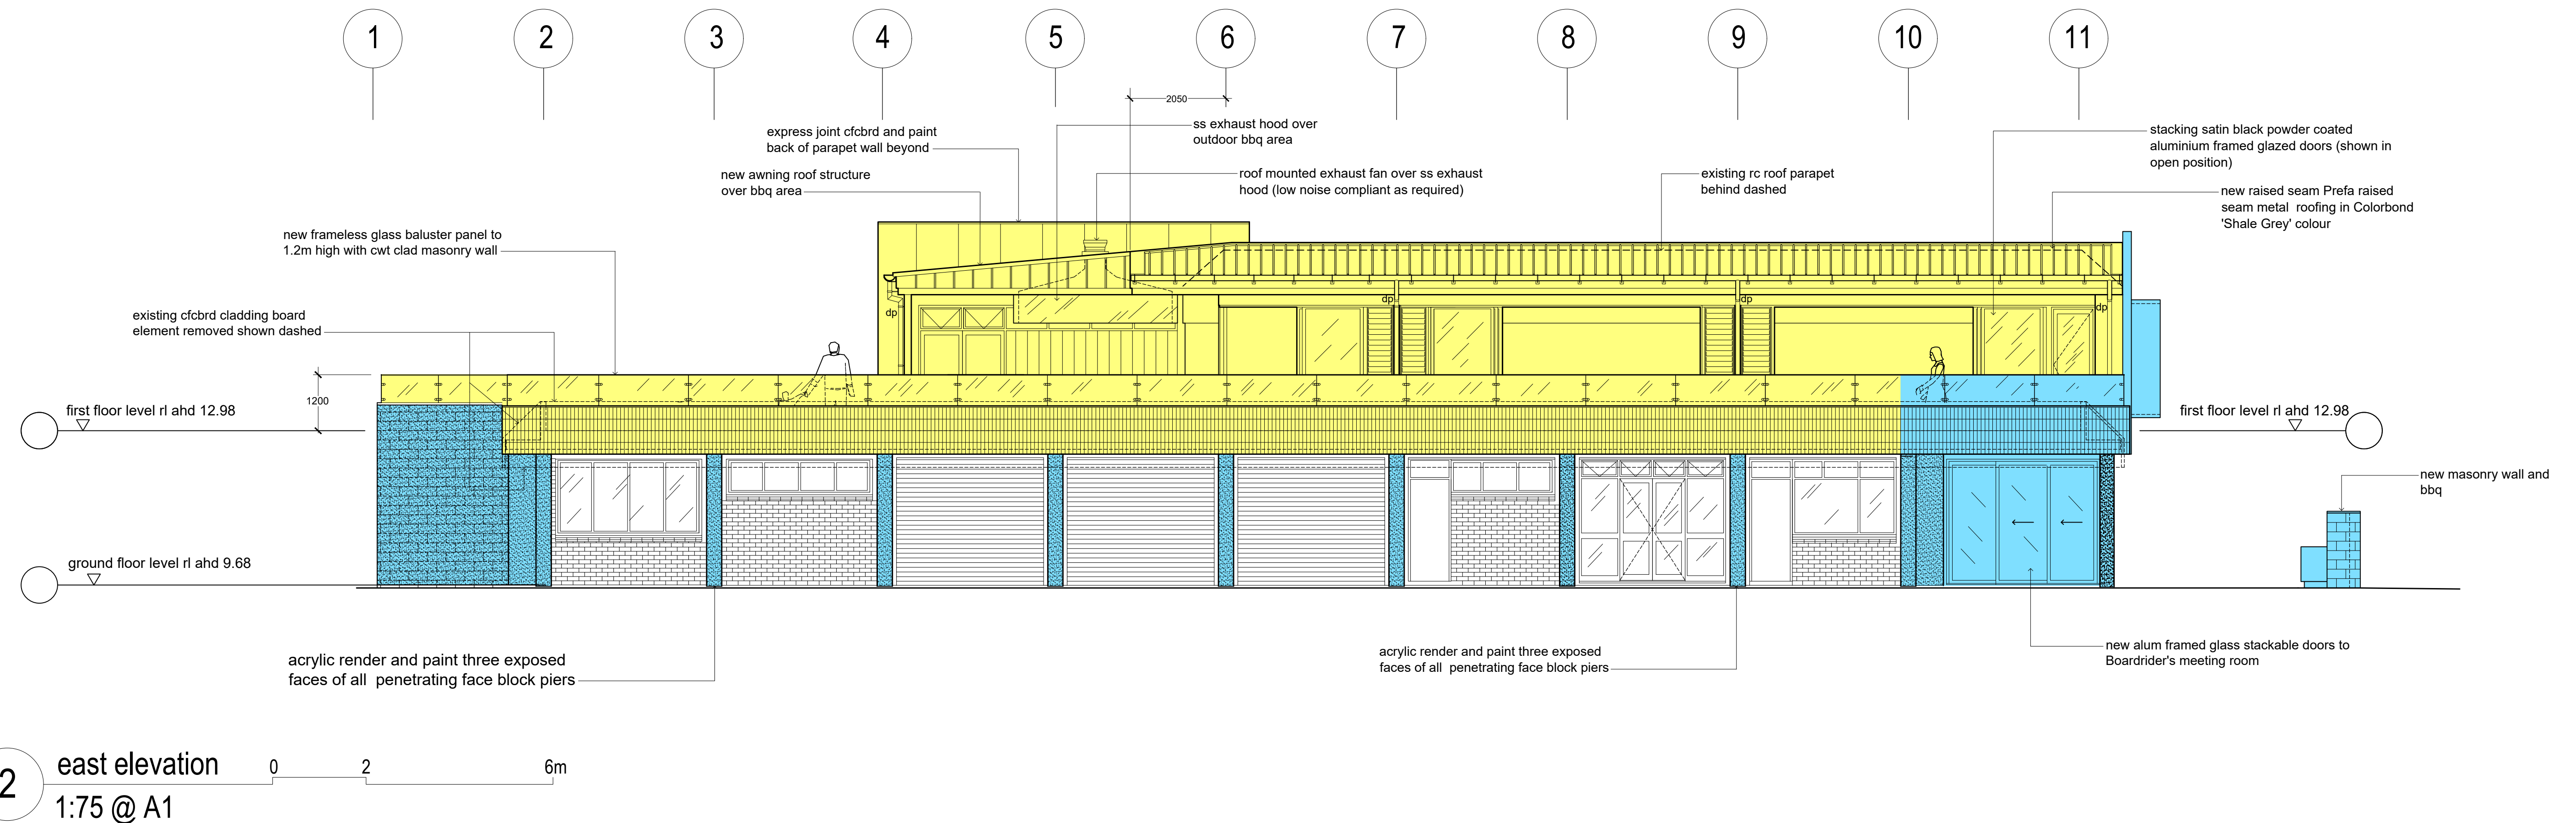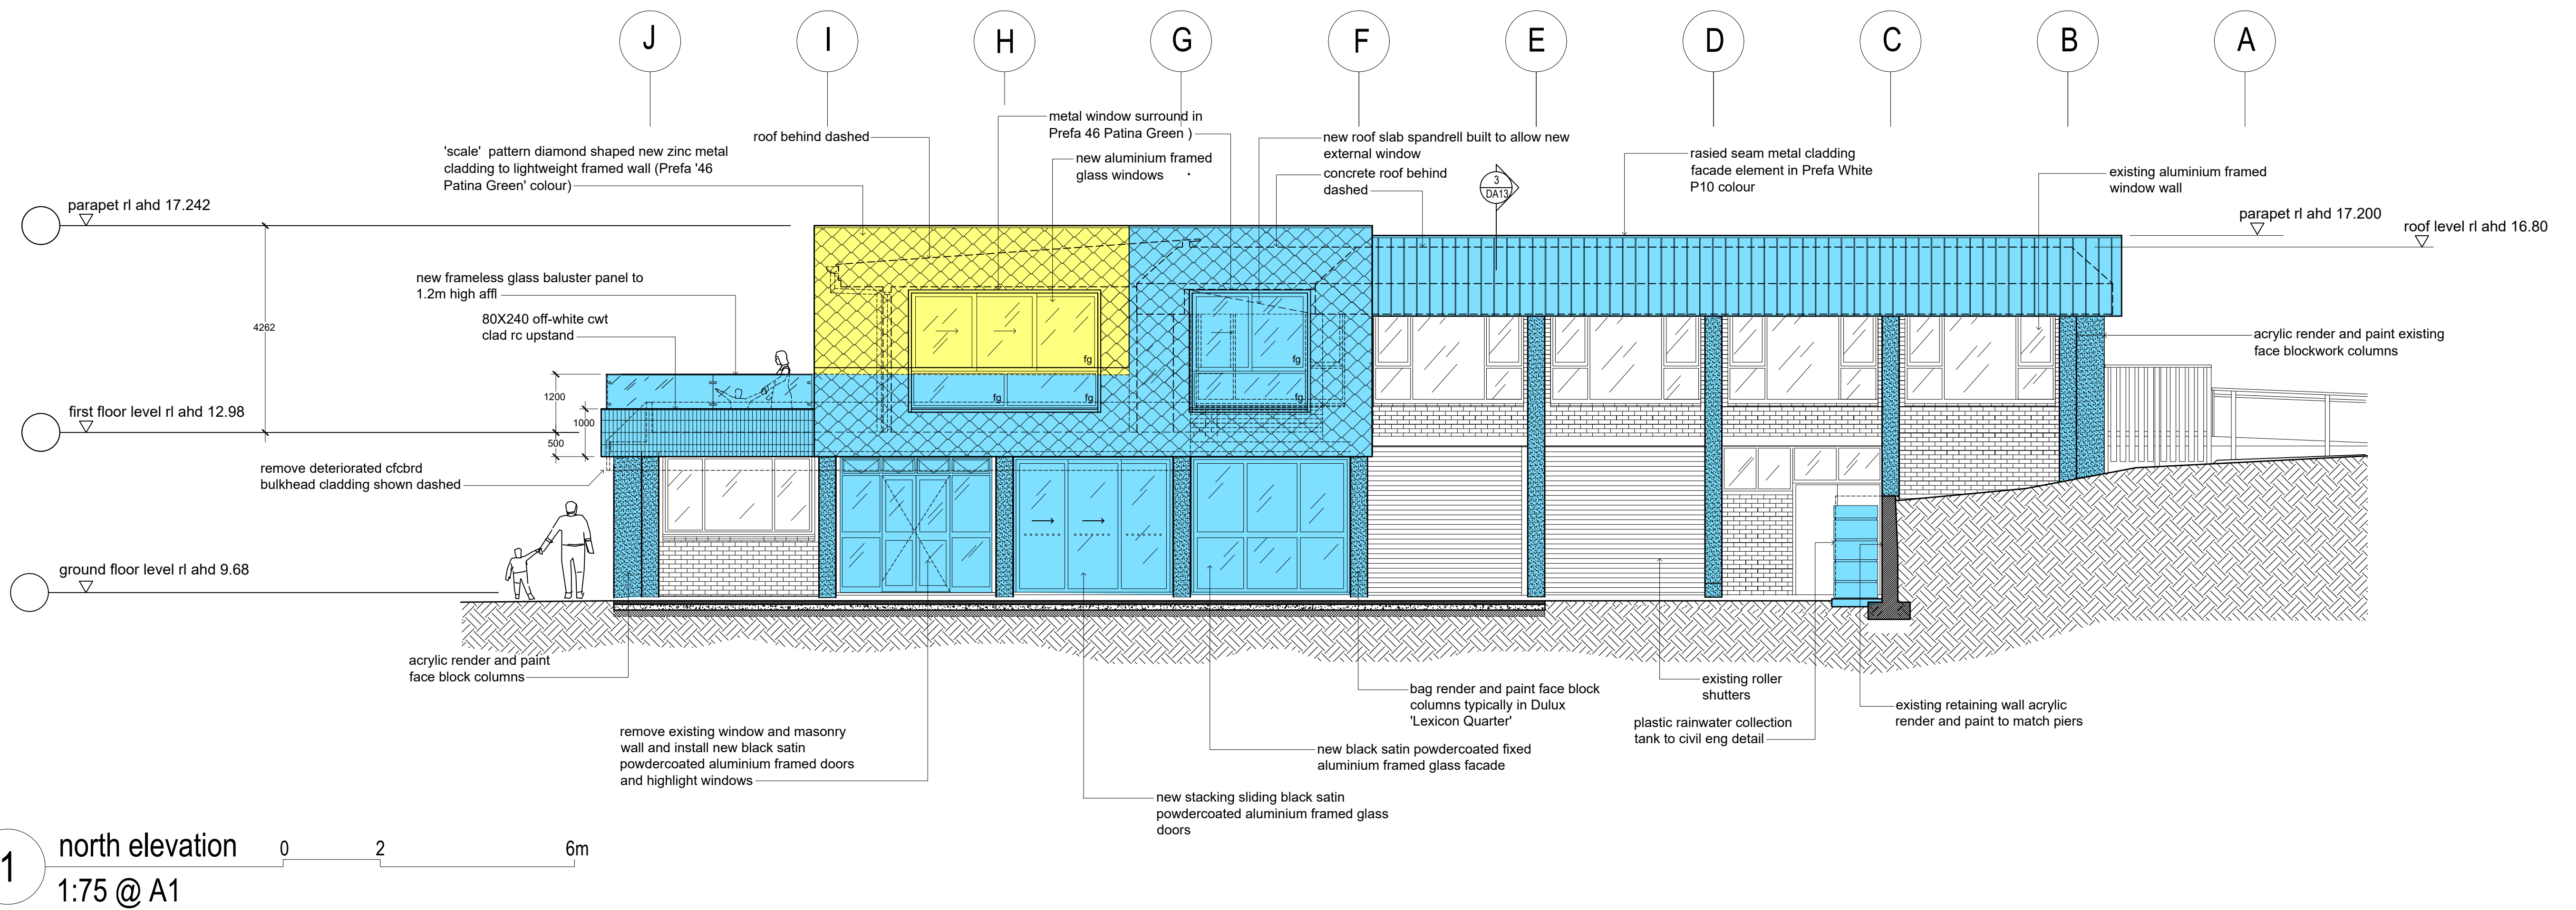

Rev	Description	Date	Project:	Drawing Title:	Date:	Dwg no:
A	to consultants for information	Jul '23	North Narrabeen SLSC	elevations	Jun 2022	DA10
B	Development Application	Aug '23	Alterations and additions	SHOWING STAGING	Scale: A.S.	Issue no: D
C	pre-lodgement meeting purposes	Sept '23		Prepared by: Building Assets-Planning	Checked: BK	
D	final draft development application drawing	Nov '23		Design and Delivery	Drawn by: MB	
				Northern Beaches Council		

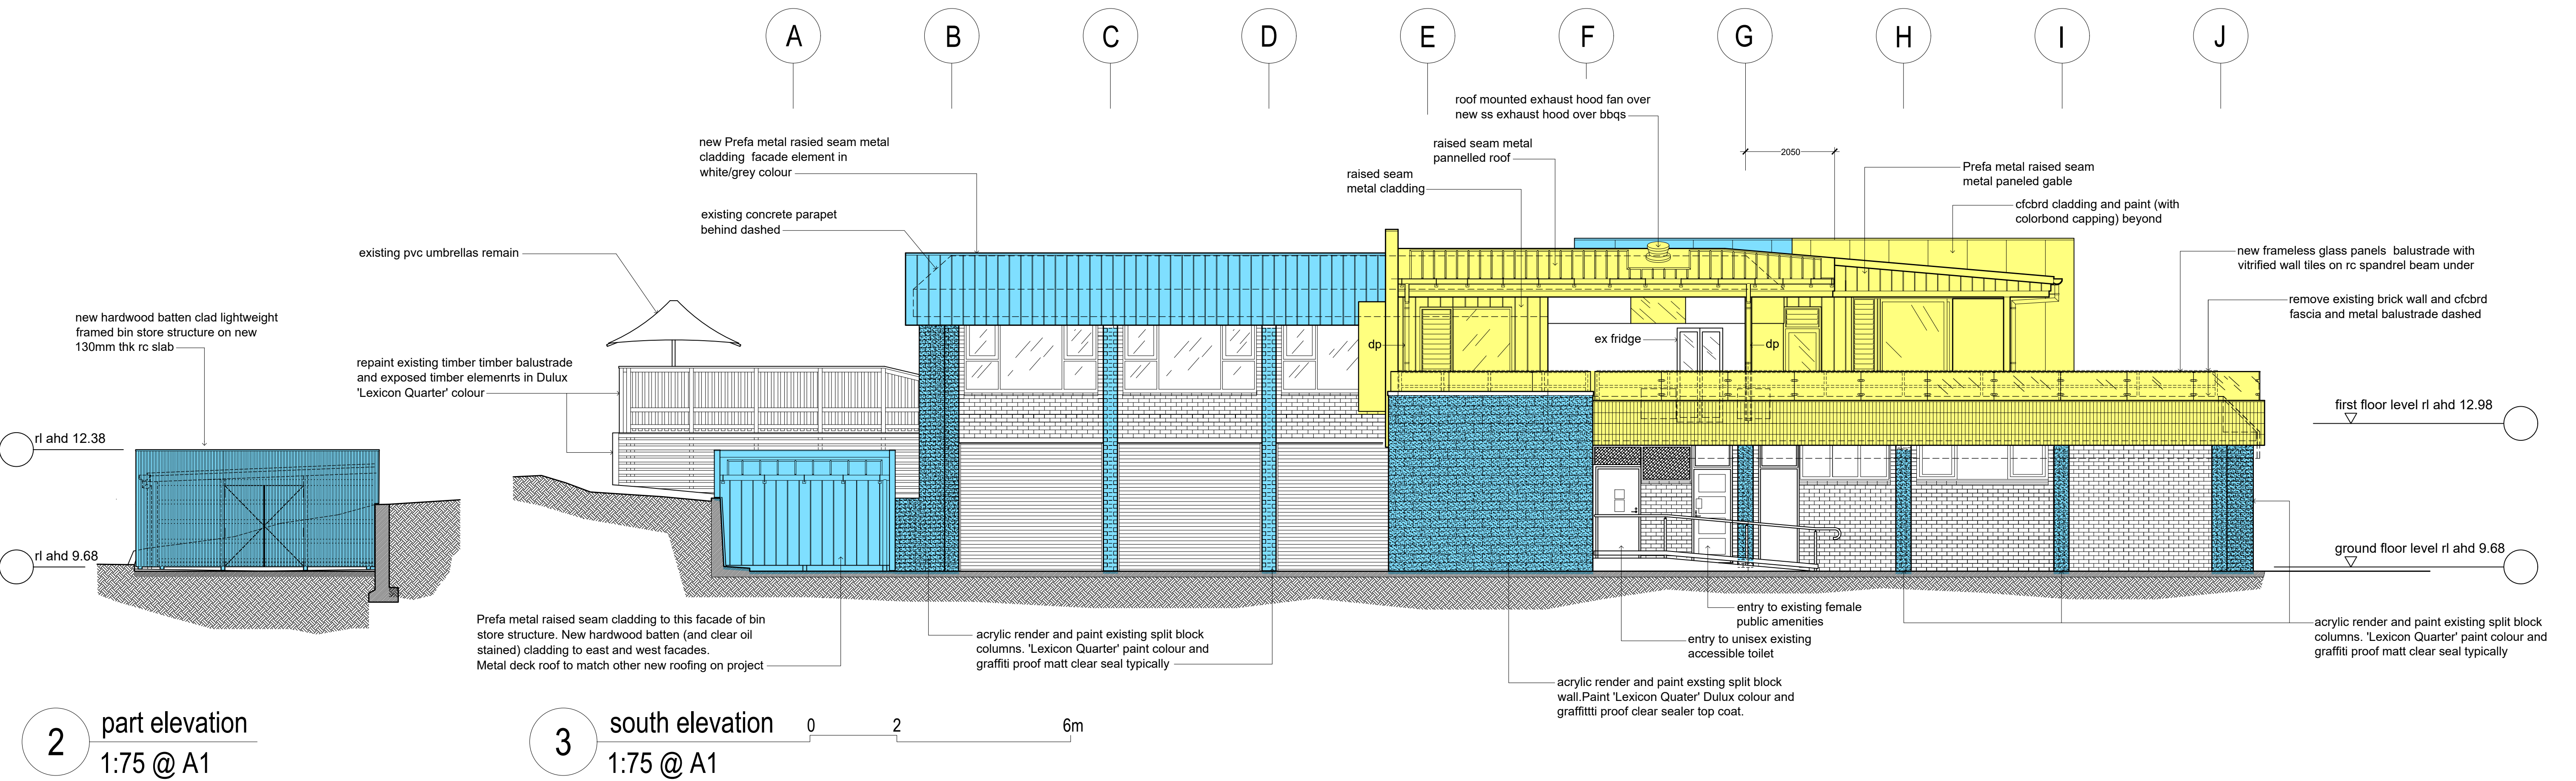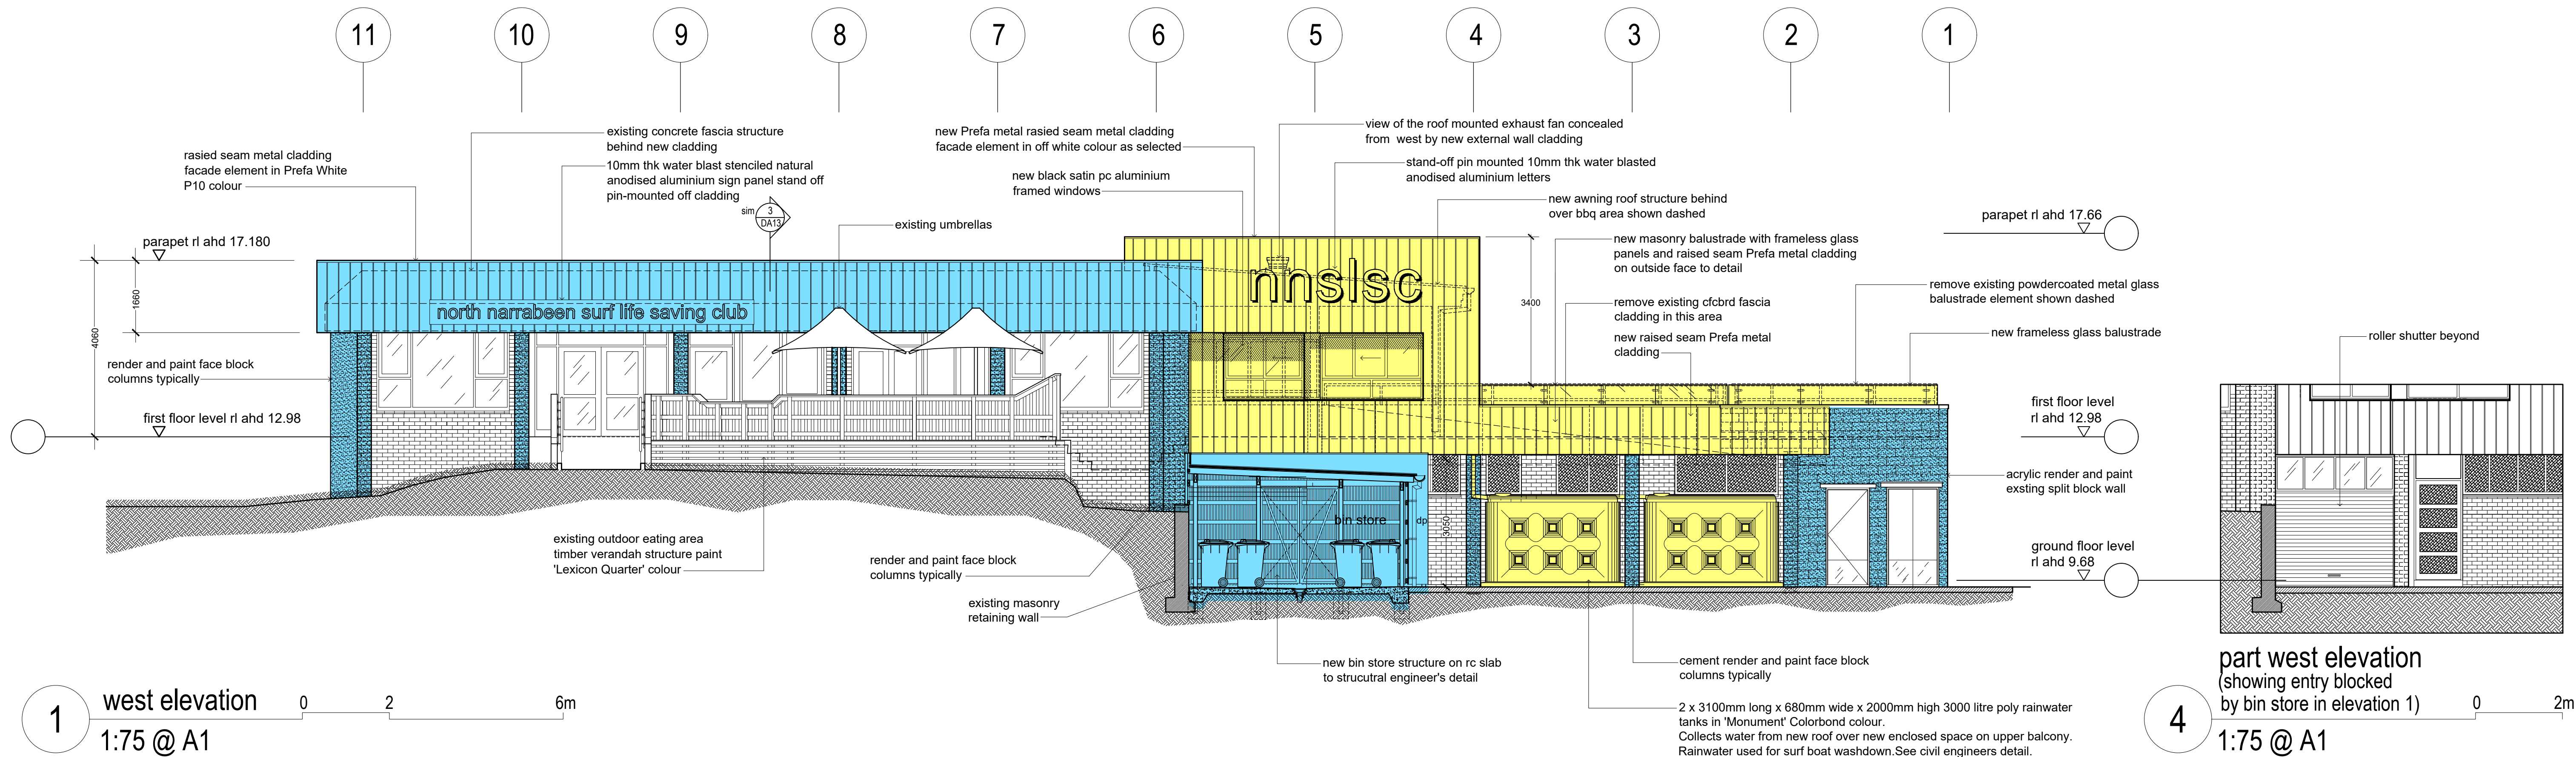

legend

	-proposed Stage 1 works (shown in blue)
	-proposed Stage 2 works (shown in green)
	-proposed Stage 3 works (shown in yellow)

Rev	Description
A	to consultants for information
B	Development Application pre-lodgement
C	meeting purposes
D	final draft development application drawing

Date
Jul '23
Aug '23
Sept '23
Nov '23

Project:
North Narrabeen SLSC
Alterations and additions

Drawing Title:
elevations
SHOWING STAGING
Prepared by:
Building Assets-Planning
Design and Delivery
Northern Beaches Council





northern
beaches
council

Date:
Jun 2022
Scale:
A.S.
Checked:
BK
Drawn by:
MB

Dwg no:

DA11
Issue no:

D

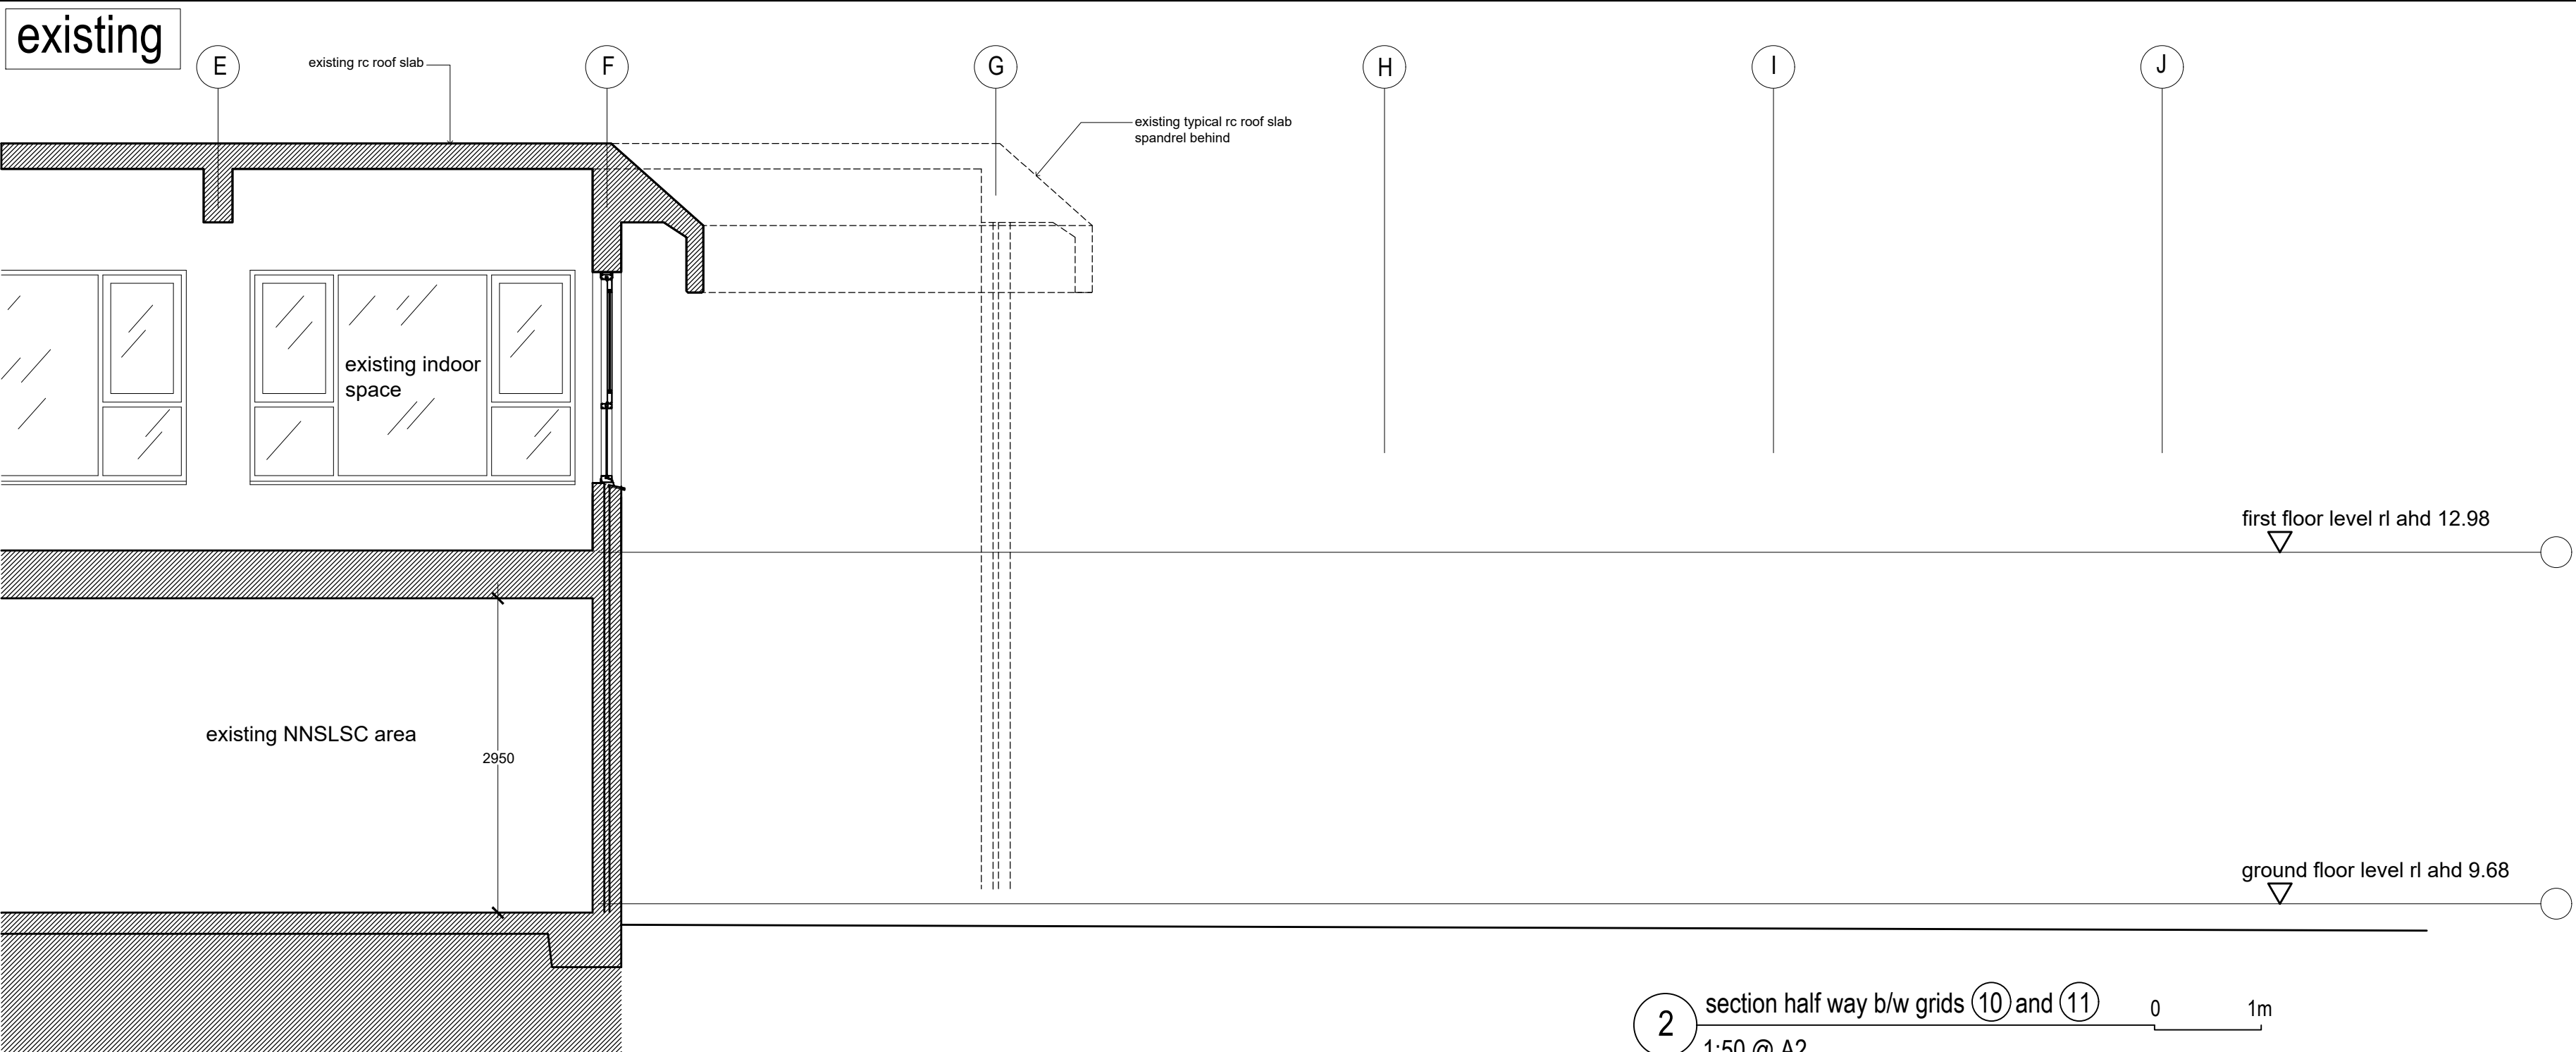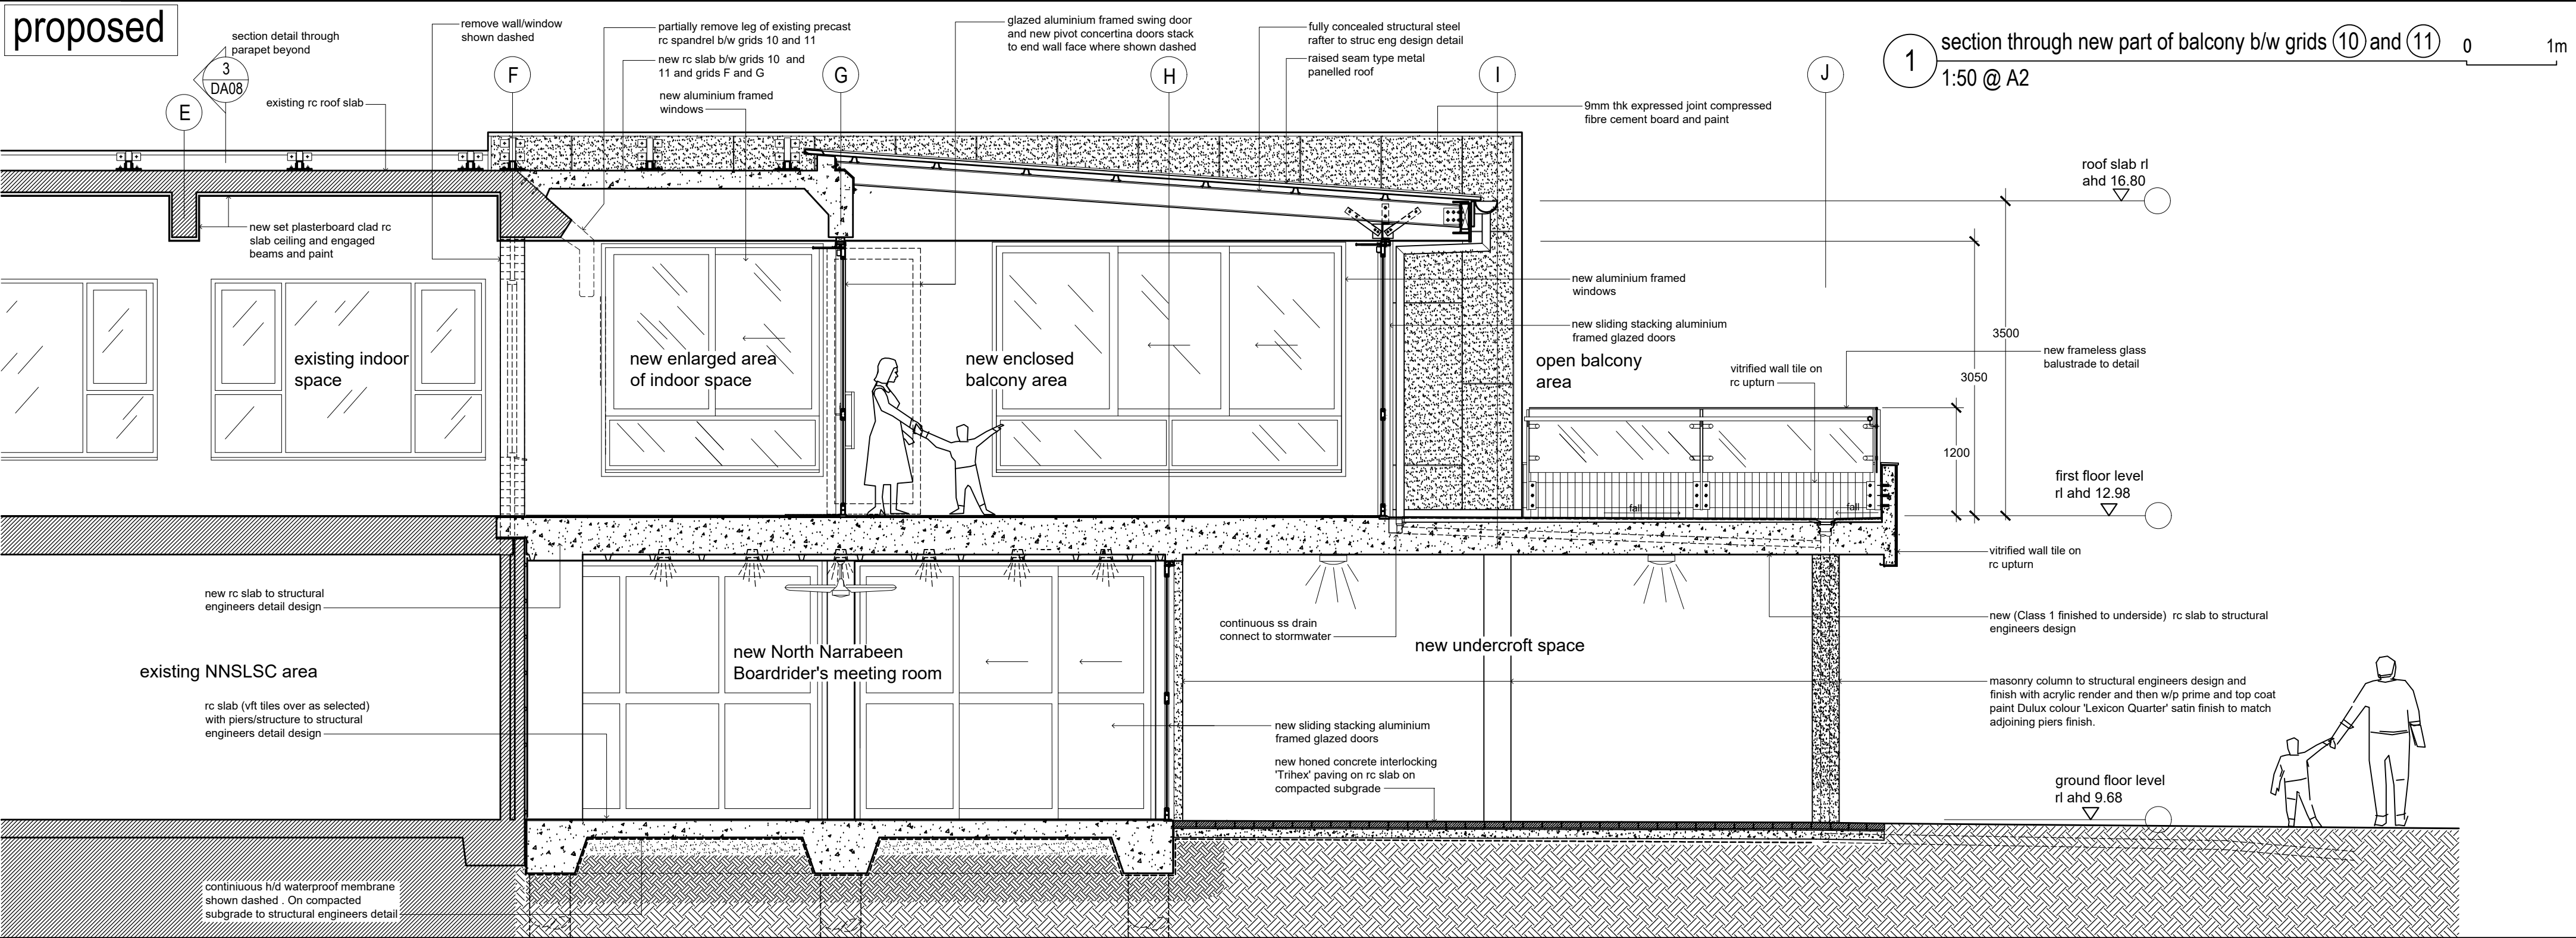

Rev	Description	Date
A	to consultants for information	Jul '23
B	Development Application pre-lodgement meeting purposes	Aug '23
C	final draft development drawing	Sept'23
D	final draft development drawing	Nov '23




Project:
**North Narrabeen SLSC
Alterations and additions**
Drawing Title:
**detailed sections
(existing and proposed)**

Prepared by:
**Building Assets-Planning
Design and Delivery
Northern Beaches Council**


Date:
Oct 2020
Checked:
BK
Drawn by:
MB
Dwg no:
DA12
Issue no:
D

proposed

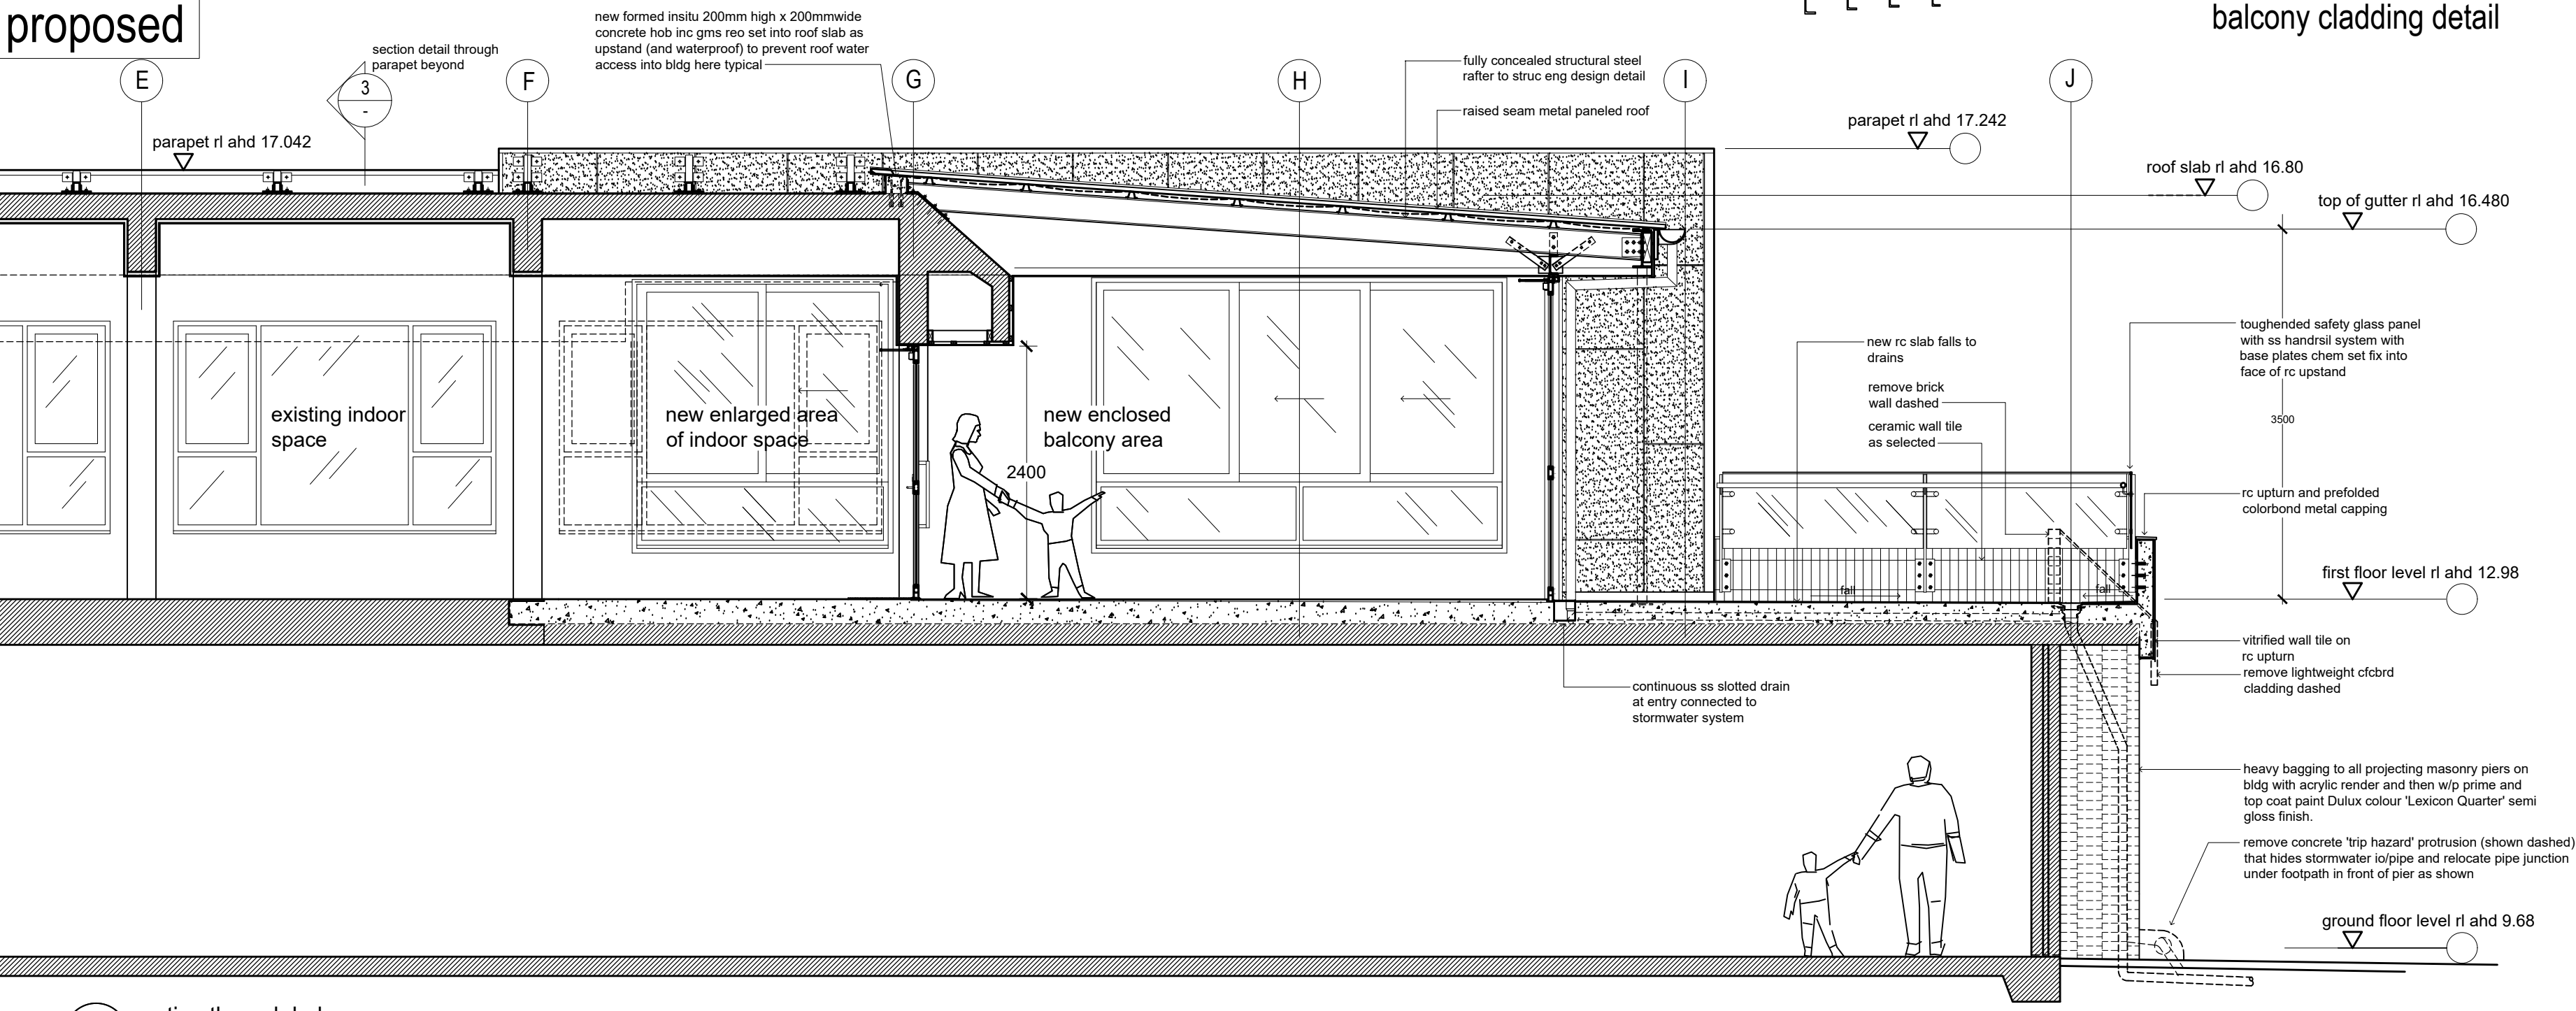


1 section through balcony 1:50 @ A2

upper roof cladding detail

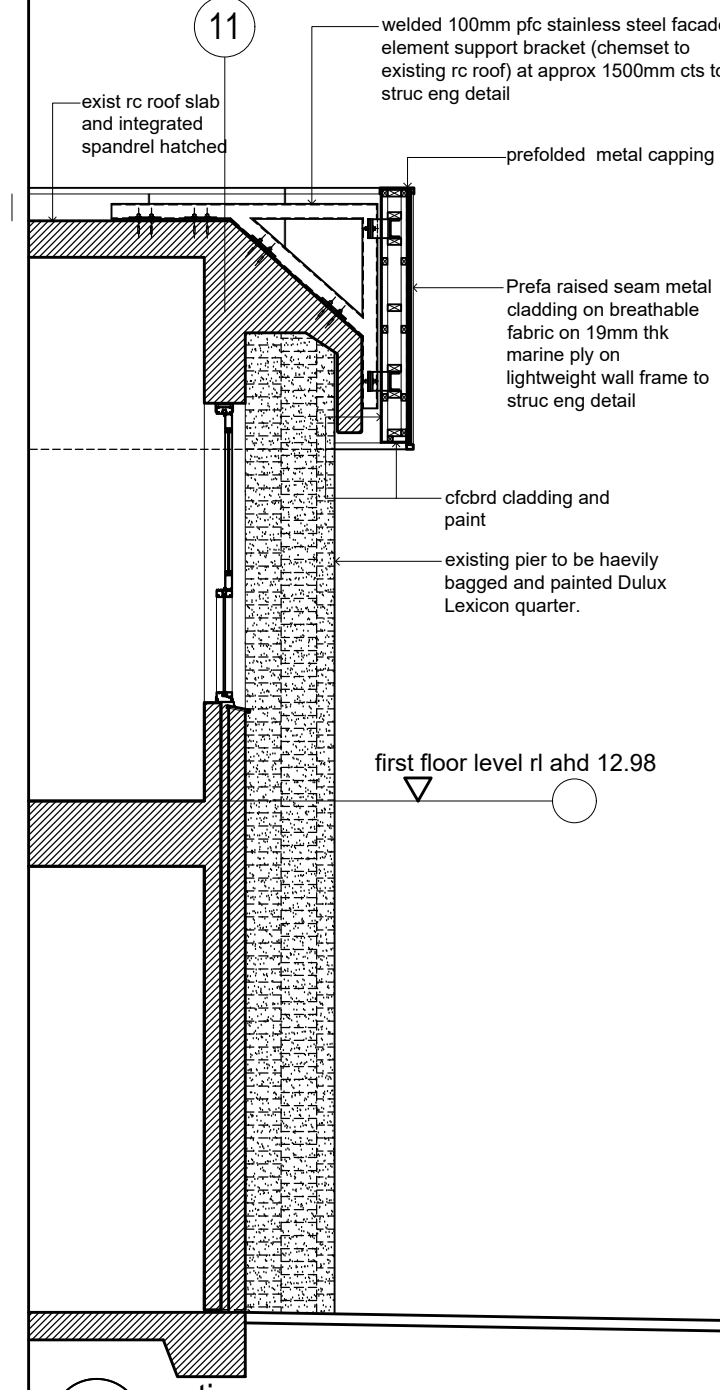

3 section 1:50 @ A2

existing

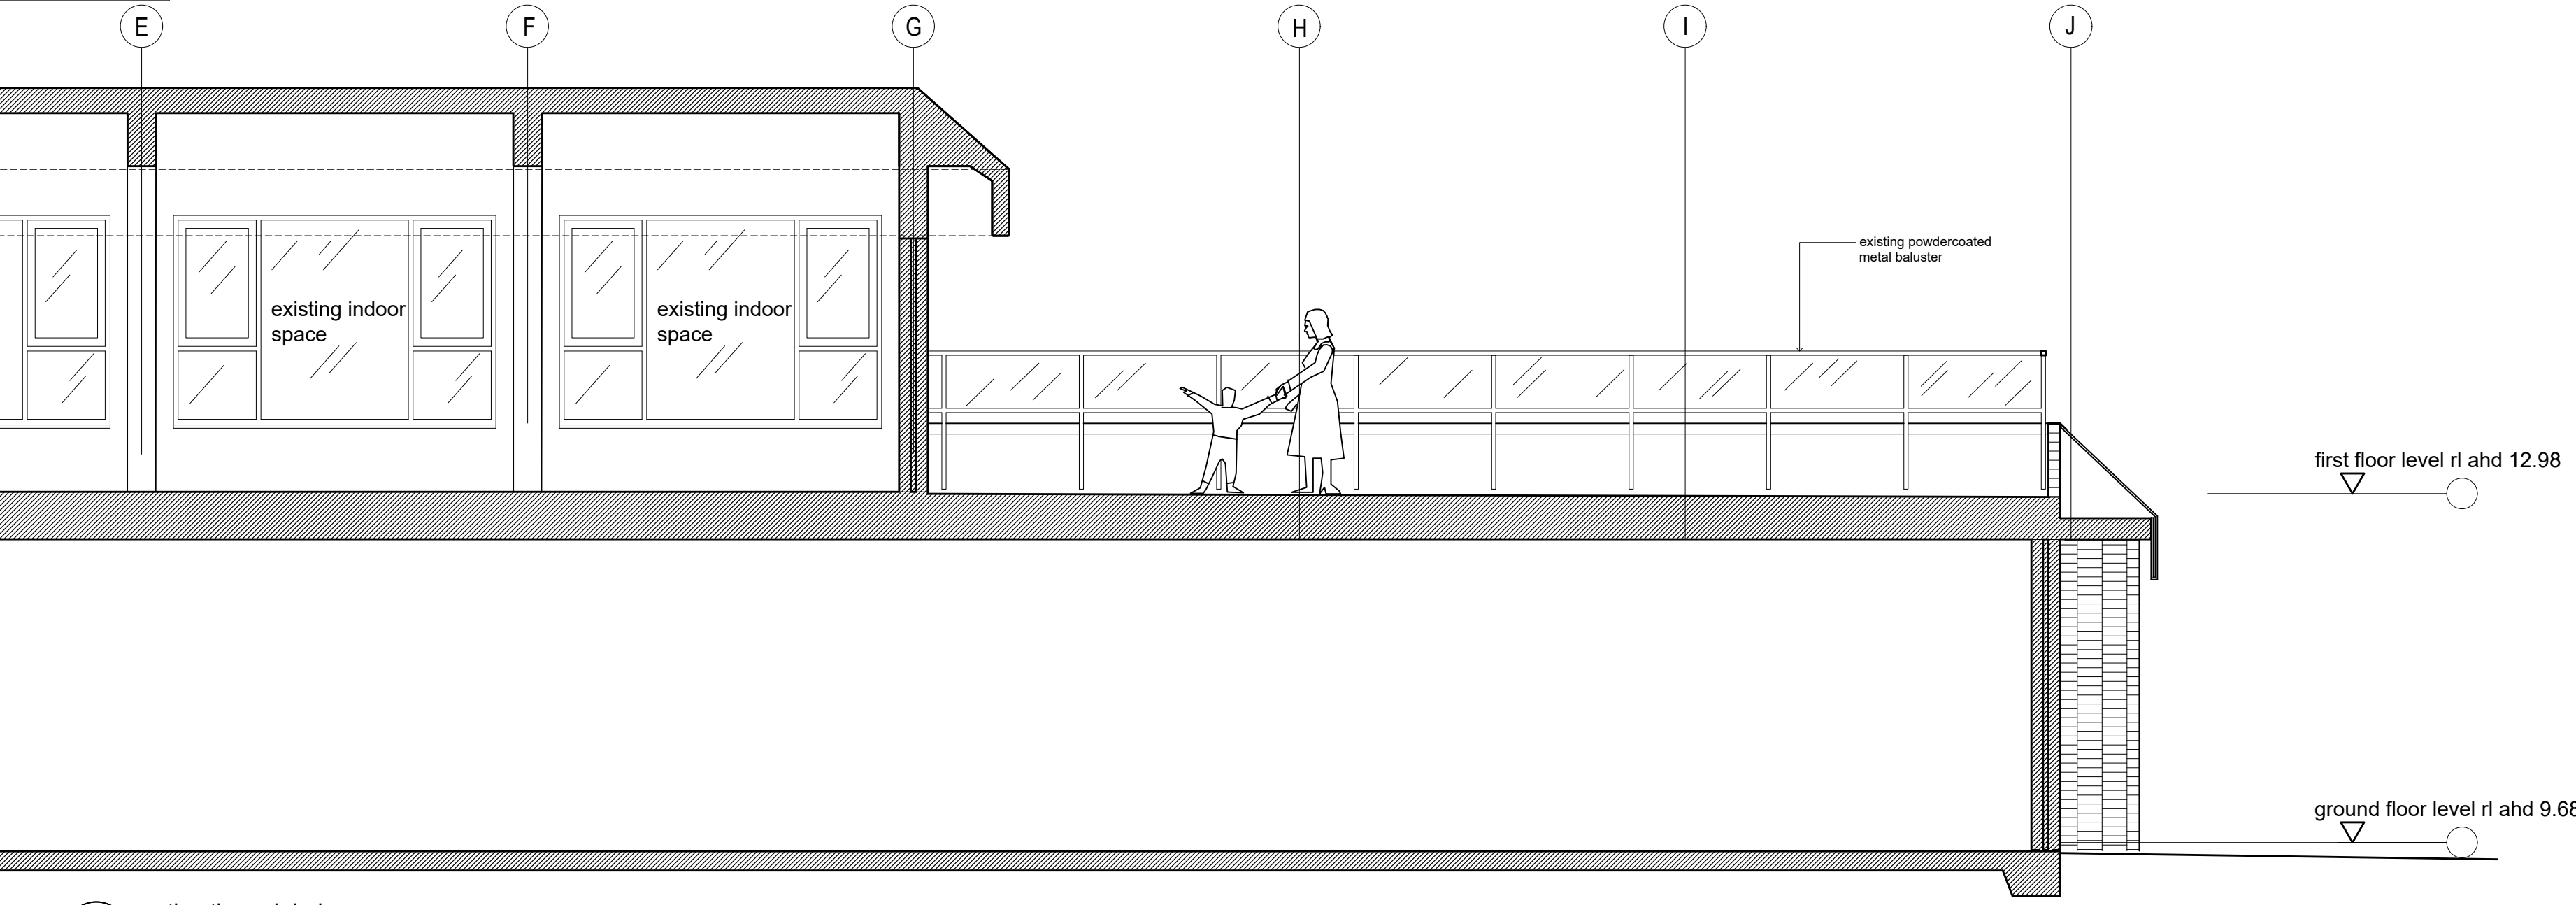

2 section through balcony 1:50 @ A2 use scale bar

Rev	Description	Date
A	to consultants for information	Jul '23
B	Development Application pre-lodgement meeting purposes	Aug '23
C	final draft development drawing	Sept'23
D	final draft development drawing	Nov '23



Project:
North Narrabeen SLSC Alterations and additions

Drawing Title:
detailed sections (existing and proposed)

Prepared by:
Building Assets-Planning Design and Delivery Northern Beaches Council

Date: Oct 2020 Dwg no: **DA13**

Checked: MC Issue no:

Drawn by: MB Scale: A.S. **D**

materials and finishes schedule - North Narrabeen SLSC building alterations and additions



proposed raised seam PREFA aluminium metal cladding in Prefa White P.10 colour



example of proposed frameless glass balustrade with integrated ss tubular handrail and fixing arrangement (balcony upstand however to be tiled)



concertina type black satin powdercoated aluminium doors ie between existing cafe and new enclosed room on balcony




proposed PREFA aluminium metal raised seam cladding in off-white Prefa White P.10 colour



example of rough bagged and painted exist split block piers in 'Lexicon Quarter' paint colour



proposed diamond shaped shingle 'scales' patterned cladding. Colour proposed is Prefa '46 patina green' (natural colour) sample chip here

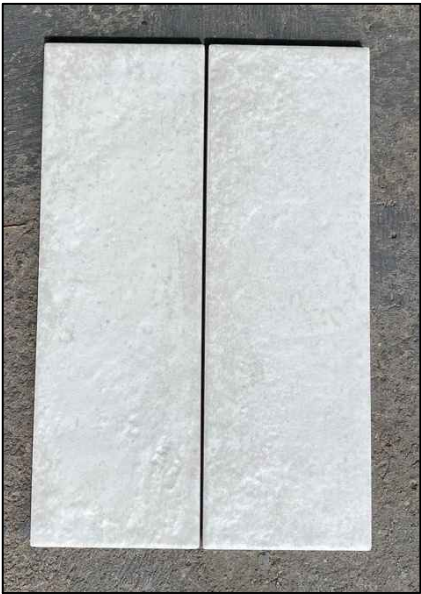

the proposed vitrified white wall tile (ie 80x240)



vitrified white wall tile (ie 80x240) to inside and outside face of rc up-stand element of balustrade on upper deck - and the proposed stack bond look in context



honed concrete 'Trihex' type pavers to new paved area on north side of building



example of stainless steel slot drain to front of stacking sliders b/w new enclosed room and open balcony



examples of single pinned-on natural anodised aluminium letter sign and natural anodised aluminium plate building sign



proposed raised seam metal deck roofing in light grey colour sim 'Shale Grey' Colorbond




example of 600x300 vitrified floor tile for balcony and proposed new enclosed room on existing balcony (non slip finish for external area tile)



stacked sliding black satin powdercoated aluminum framed glass doors concept ie between new enclosed space on balcony and open balcony space

Rev	Description	Date
A	Development Application	Aug '23
B	Development Application pre-lodgement meeting purposes	Aug '23
C	final draft development application drawing	Sept '23
D	final draft development application drawing	Nov '23

Project: North Narrabeen SLSC - Alterations and Additions
Drawing Title: external finishes and materials board
Prepared by: Building Assets - Plannig Design and Delivery
Northern Beaches Council

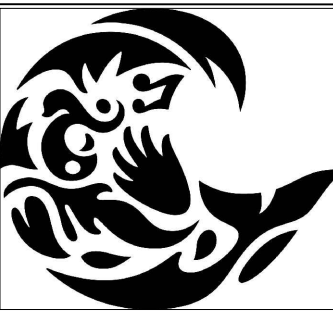

northern
beaches
council

Date: 2022
Oct
Checked: BK
Drawn by: MB
Scale: A.S.

Dwg no:
DA14
Issue no:
D


example of stacked sliding black satin powder-coated aluminum framed glass doors concept ie between new enclosed space on balcony and open balcony space. Showing full open corner scenario proposed.

example of stacked sliding black satin powdercoated aluminum framed glass doors concept ie between new enclosed space on balcony and open balcony space. Showing full open corner scenario proposed

example of black satin powder-coated adjustable glass louvre window




sketch of refurbished building

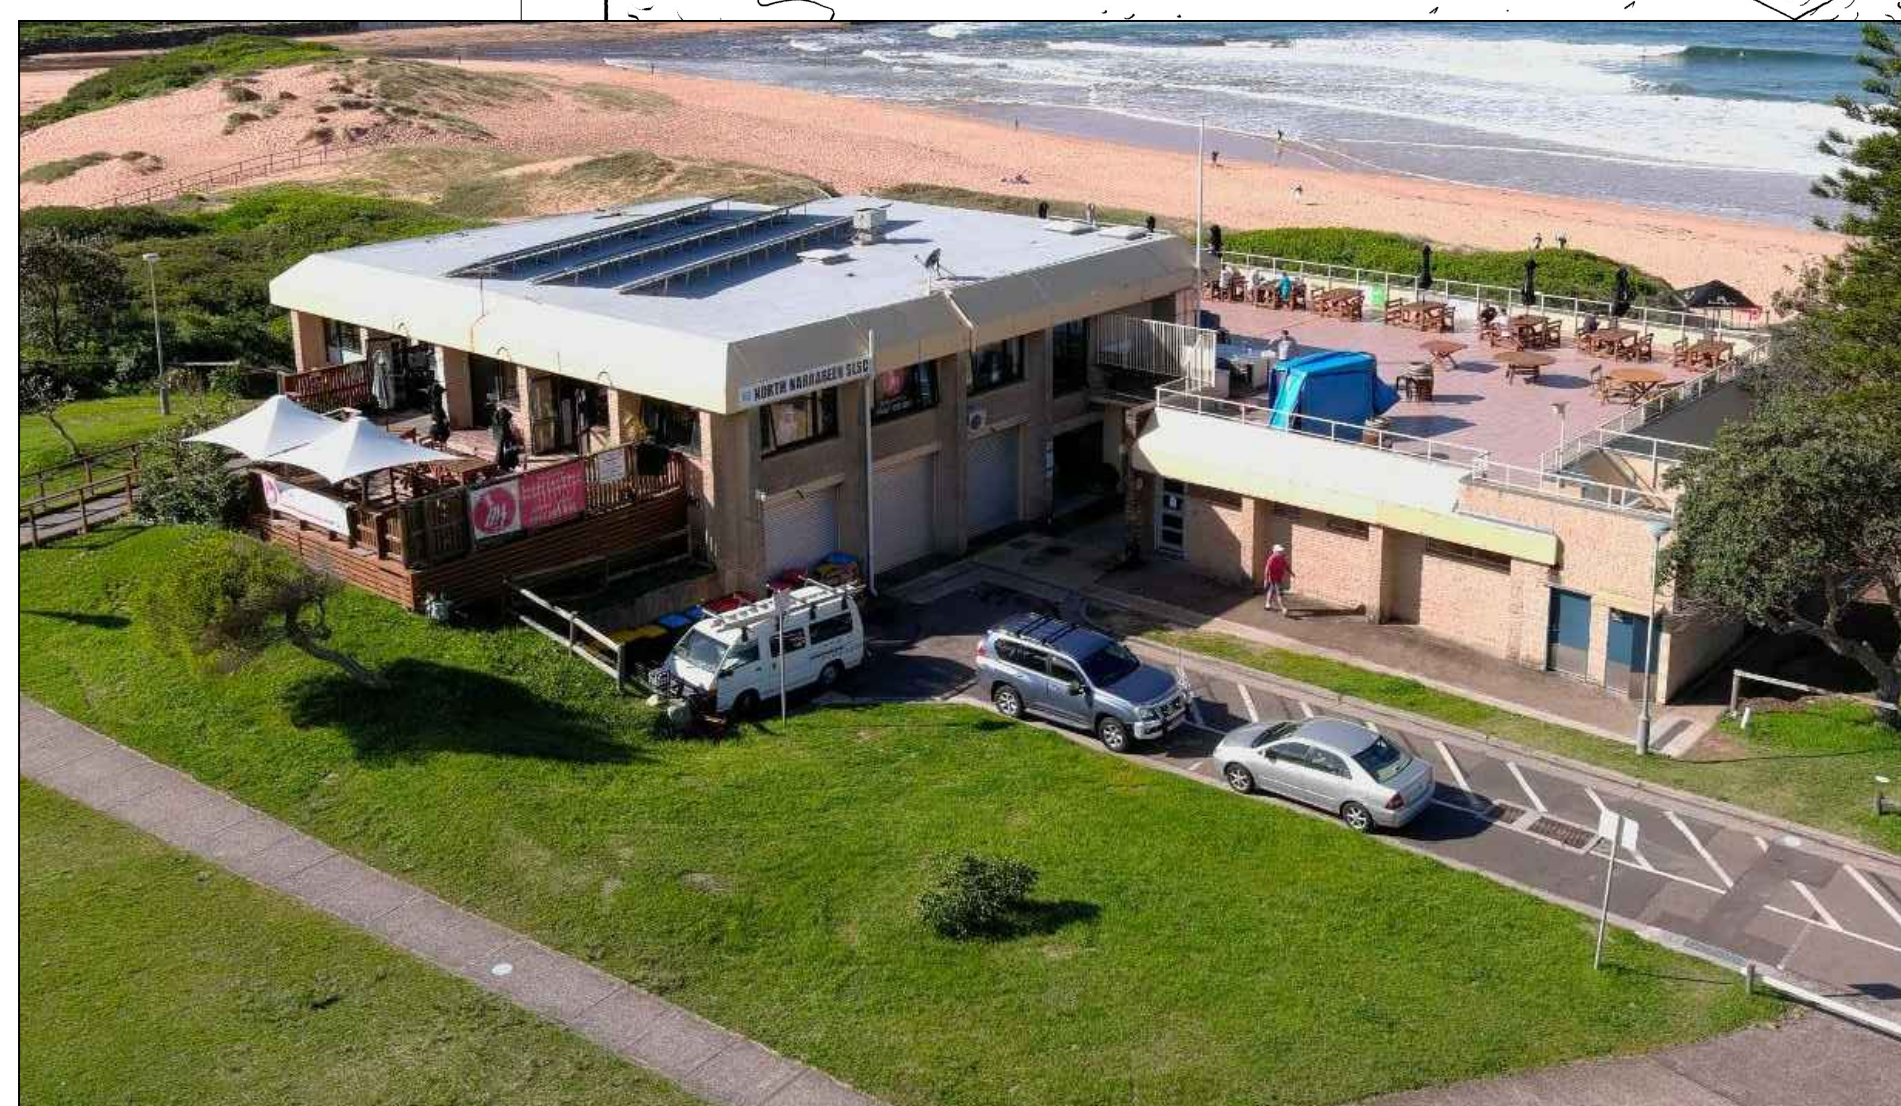

aerial photos of existing building from SW

Rev	Description	Date
A	draft Development Application	Aug '23
B	Development Application pre-lodgement meeting purposes	Aug '23
C	final draft development application drawing	Sept '23
D	final draft development application drawing	Oct '23

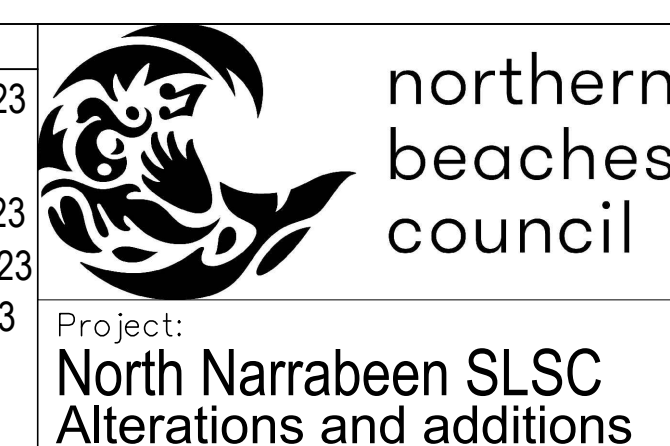

Drawing Title:
aerial view of exist bldg from SW
and artist's impression of proposal

Prepared by:
Building Assets-Planning
Design and Delivery
Northern Beaches Council

Date:
Oct 2020

Checked:
BK

Drawn by:
MB

Scale:
A.S.

Dwg no:
DA15


Issue no:
D



sketch of refurbished building



aerial photo of existing building from NE

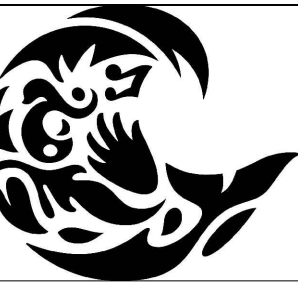Rev	Description	Date	 northern beaches council	Drawing Title:	Date:	Dwg no:
A	draft Development Application	Aug '23		aerial view of exist bldg from NE and artist's impression of proposal	Oct 2020	DA16 Issue no: D
B	Development Application pre-lodgement meeting purposes	Aug '23		Prepared by:	Checked: BK	
C	final draft development application drawing	Sept '23		Building Assets-Planning	Drawn by: MB	
D	final draft development application drawing	Oct '23		Design and Delivery	Scale: A.S.	
			Project: North Narrabeen SLSC Alterations and additions	Northern Beaches Council		