

OXFORD FALLS

BARNES ROAD, FRENCHS FORREST, NSW

DEVELOPMENT APPLICATION


DRAWING LIST

NO.	NAME	SCALE	REVISION
GENERAL			
DA 0.00	COVER SHEET	NTS @ A3	L
DA 0.01	DATA SHEET	NTS @ A3	L
DA 0.02	WINDOW SCHEDULE	NTS @ A3	L
SITE ANALYSIS			
DA 1.01	LOCATION PLAN	NTS @ A3	L
DA 1.02	SITE ANALYSIS	NTS @ A3	L
DA 1.03	SITE PLAN	1:1000 @ A3	L
DA 1.04	BUILDING SETBACKS	1:1000 @ A3	L
DA 1.05	DEMOLITION PLAN	1:1000 @ A3	L
DA 1.06	APPROVED BUILDING ENVELOPE	1:1000 @ A3	L
FLOOR PLANS			
DA 2.01	LEVEL RL086	1:500 @ A3	L
DA 2.02	LEVEL RL089	1:500 @ A3	L
DA 2.03	LEVEL RL095	1:500 @ A3	L
DA 2.04	LEVEL RL098	1:500 @ A3	L
DA 2.05	LEVEL RL101	1:500 @ A3	L
DA 2.06	LEVEL RL104	1:500 @ A3	L
DA 2.07	LEVEL RL107	1:500 @ A3	L
DA 2.08	LEVEL RL110	1:500 @ A3	L
DA 2.09	LEVEL RL115 ROOF PLAN		
ELEVATIONS			
DA 3.01	ELEVATION NORTH WEST	1:500 @ A3	L
DA 3.02	ELEVATION SOUTH EAST	1:500 @ A3	L
DA 3.03	ELEVATION NORTH EAST		
SECTIONS			
DA 4.01	SECTION AA	1:500 @ A3	L
DA 4.02	SECTION BB	1:500 @ A3	L
DA 4.03	SECTION CC	1:500 @ A3	L
DIAGRAMS			
DA 5.01	SHADOW DIAGRAM 21 JUNE 09AM & 10AM	NTS @ A3	L
DA 5.02	SHADOW DIAGRAM 21 JUNE 11AM & 12PM	NTS @ A3	L
DA 5.03	SHADOW DIAGRAM 21 JUNE 01AM & 02PM	NTS @ A3	L
DA 5.04	SHADOW DIAGRAM 21 JUNE 03PM	NTS @ A3	L
DA 5.22	GFA LEVEL RL086	1:500 @ A3	L
DA 5.23	GFA LEVEL RL089	1:500 @ A3	L
DA 5.24	GFA LEVEL RL095	1:500 @ A3	L
DA 5.25	GFA LEVEL RL098	1:500 @ A3	L
DA 5.26	GFA LEVEL RL101	1:500 @ A3	L
DA 5.27	GFA LEVEL RL104	1:500 @ A3	L
DA 5.28	GFA LEVEL RL107	1:500 @ A3	L
DA 5.29	GFA LEVEL RL110	1:500 @ A3	L
DA 5.30	LEVEL RL086 EXCAVATION	1:500 @ A3	L
DA 5.31	LEVEL RL089 EXCAVATION	1:500 @ A3	L
DA 5.32	LEVEL RL101 EXCAVATION	1:500 @ A3	L
DA 5.33	LEVEL RL104 EXCAVATION	1:500 @ A3	L
DA 5.41	ILU INTERNAL LAYOUTS 01	1:100 @ A3	L
DA 5.42	ILU INTERNAL LAYOUTS 02	1:100 @ A3	L
DA 5.43	ILU INTERNAL LAYOUTS 03	1:100 @ A3	L
DA 5.44	ILU INTERNAL LAYOUTS 04	1:100 @ A3	L
DA 5.45	ILU INTERNAL LAYOUTS 05	1:100 @ A3	L
DA 5.46	ILU INTERNAL LAYOUTS 06	1:100 @ A3	L
DA 5.47	ILU INTERNAL LAYOUTS 07	1:100 @ A3	L
DA 6.01	PHOTOMONTAGE 1	NTS @ A3	L
DA 6.02	PHOTOMONTAGE 2	NTS @ A3	L
DA 6.03	PHOTOMONTAGE 3	NTS @ A3	L
DA 6.04	PHOTOMONTAGE 4	NTS @ A3	L
DA 6.05	3D MODEL VIEW 1	NTS @ A3	L
DA 6.06	3D MODEL VIEW 2	NTS @ A3	L
DA 6.07	3D MODEL VIEW 3	NTS @ A3	L
DA 6.10	MATERIAL BOARD	NTS @ A3	L
DA 8.01	SOLAR ACCESS	NTS @ A3	L
DA 8.02	CROSS VENTILATION	NTS @ A3	L


IMPORTANT NOTES: Do not scale from drawings. All dimensions shall be checked on site before commencement of work. All discrepancies shall be brought to the attention of the Architect. Larger scale drawings and written dimensions take precedence. This drawing is copyright and the property of the author, and must not be retained, copied or used without the express authority of MARCHESE PARTNERS INTERNATIONAL PTY. LTD. FOR APPROVAL NOT FOR CONSTRUCTION	REVISION	DATE	DESCRIPTION	BY	marchesepartners Marchese Partners International Pty Ltd Level 1, 53 Walker Street, North Sydney, NSW 2060, Australia P +61 2 9922 4375 F +61 2 9929 5786 E info@marchesepartners.com www.marchesepartners.com Sydney · Brisbane · Canberra · Melbourne · Adelaide Kuala Lumpur · Auckland · Christchurch · London · Madrid ABN 20 098 552 151		CLIENT DuKor 24 Pty Ltd Frenchs Forest Barnes Road	DRAWING TITLE COVER SHEET			
	J	08.03.2019	PRELIMINARY	PS							
	K	20.03.2019	PRELIMINARY	PS							
	L	29.03.2019	FOR DA APPROVAL	PS							
PROJECT Oxford Falls - Self Contained Dwellings		SCALE NTS	DATE 29.03.2019	DRAWN AS	CHECKED PS						
JOB 18161	DRAWING DA 0.00			REVISION L							

FSR				
SITE AREA		33,853 sqm		
PROPOSED GFA		6446.7 sqm		
PROPOSED FSR		0.19 :1		
EXCAVATION				
APPROXIMATE AREA OF EXCAVATION		16,823 m3		
GFA				
LEVEL			GFA	NSA
RL	86		0 sqm	
RL	89		1252.5 sqm	
RL	95		1705.0 sqm	
RL	98		700.1 sqm	
RL	101		595.5 sqm	
RL	104		357.2 sqm	
RL	107		1036.8 sqm	
RL	110		830.7 sqm	
			6446.7 sqm	5,016 sqm
ILU				
BUILDING 1			type	NSA
1	ILU	1.1. 1	2 BED	104 sqm
2	ILU	1.1. 2	2 BED	124 sqm
3	ILU	1.1. 3	2 BED	104 sqm
4	ILU	1.1. 4	2 BED	112 sqm
5	ILU	1.2. 1	2 BED	104 sqm
6	ILU	1.2. 2	2 BED	96 sqm
7	ILU	1.2. 3	2 BED	96 sqm
8	ILU	1.2. 4	3 BED	145 sqm
9	ILU	1.2. 5	2 BED	104 sqm
10	ILU	1.2. 6	2 BED	99 sqm
11	ILU	1.2. 7	2 BED	112 sqm
BUILDING 2				1,200
12	ILU	2.1 1	2 BED	102 sqm
13	ILU	2.1 2	2 BED	102 sqm
14	ILU	2.2 1	2 BED	116 sqm
15	ILU	2.2 2	2 BED	102 sqm
BUILDING 3				422
16	ILU	3.1 1	2 BED	118 sqm
17	ILU	3.2 1	2 BED	118 sqm
BUILDING 4				236
18	ILU	4.1 1	3 BED	150 sqm
19	ILU	4.1 2	3 BED	150 sqm
20	ILU	4.2 1	3 BED	188 sqm
21	ILU	4.2 2	3 BED	150 sqm
BUILDING 5				638
22	ILU	5.1 1	3 BED	166 sqm
23	ILU	5.1 2	3 BED	150 sqm
24	ILU	5.2 1	3 BED	188 sqm
25	ILU	5.2 2	3 BED	150 sqm
BUILDING 6				654
26	ILU	6.1 1	3 BED	140 sqm
27	ILU	6.1 2	2 BED	118 sqm
28	ILU	6.2 1	3 BED	140 sqm
29	ILU	6.2 2	2 BED	118 sqm
BUILDING 7				516
30	ILU	7.1 1	2 BED	102 sqm
31	ILU	7.1 2	2 BED	102 sqm
32	ILU	7.2 1	2 BED	102 sqm
33	ILU	7.2 2	2 BED	102 sqm
BUILDING 8				408
34	ILU	8.1 1	2 BED	102 sqm
35	ILU	8.1 2	2 BED	102 sqm
36	ILU	8.2 1	2 BED	102 sqm
37	ILU	8.2 2	2 BED	102 sqm
BUILDING 9				408
38	ILU	9.1 1	2 BED	118 sqm
39	ILU	9.1 2	3 BED	149 sqm
40	ILU	9.2 1	2 BED	118 sqm
41	ILU	9.2 2	3 BED	149 sqm
41				534
TOTALS				
			type	NSA new
68%			28 2 BED	
32%			13 3 BED	
ILUs	100%		41 ILUs	5,016 sqm
			41 double garages (3.2m + 2.4m wide spaces)	
Car parking spaces for residents			41 3.2m wide spaces	
Car parking spaces for residents			41 2.4m wide spaces	
Car parking spaces for visitors			11 2.4m wide spaces	
Car parking spaces for visitors accessible			2 3.8m wide spaces	
car spaces			95	


1) BED1 = MASTER BEDROOM 2) Double Low E glazing = (EE) 3) Single Low E glazing = (E)										DOORS & WINDOWS			
BUILDING 1				UNIT TYPE	ROOM	TYPE	NAME	DIMENSION	OPENING				
								W	H	W	H		
1	ILU	1.1. 1	D 2 BED	104 sqm	LIVINGROOM	SLIDING DOOR (EE)	1	3,800 x 3,000		1,900 x 2,200			
						BED1 SLIDING DOOR (EE)	2	3,100 x 3,000		2,100 x 2,200			
						BED2 AWNING WINDOW (E)	3	3,200 x 2,000		1,200 x 1,200			
						BED2 SLIDING DOOR (EE)	4	2,600 x 3,000		1,000 x 2,200			
2	ILU	1.1. 2	E 2 BED	124 sqm	LIVINGROOM	SLIDING DOOR (E)	1	4,700 x 3,000		2,350 x 2,200			
						BED1 SLIDING DOOR (E)	2	2,500 x 3,000		2,000 x 2,200			
						BED2 AWNING WINDOW (E)	3	1,400 x 2,000		1,200 x 1,200			
						BED2 SLIDING DOOR (E)	4	2,100 x 3,000		1,000 x 2,200			
3	ILU	1.1. 3	D 2 BED	104 sqm	LIVINGROOM	SLIDING DOOR (E)	1	3,800 x 3,000		1,900 x 2,200			
						BED1 SLIDING DOOR (E)	2	3,100 x 3,000		2,100 x 2,200			
						BED2 WINDOW (E)	3	3,200 x 2,000		1,200 x 1,200			
						BED2 SLIDING DOOR (E)	4	2,600 x 3,000		1,000 x 2,200			
4	ILU	1.1. 4	H 2 BED	112 sqm	LIVINGROOM	SLIDING DOOR (E)	1	6,000 x 3,000		3,000 x 2,200			
						LIVINGROOM WINDOW (E)	2	600 x 2,000					
						BED1 AWNING WINDOW (E)	3	3,000 x 2,000		1,200 x 1,200			
						BED1 SLIDING DOOR (E)	4	3,200 x 3,000		2,100 x 2,200			
5	ILU	1.2. 1	D 2 BED	104 sqm	LIVINGROOM	SLIDING DOOR (E)	1	3,800 x 3,000		1,900 x 2,200			
						BED1 SLIDING DOOR (E)	5	3,100 x 3,000		2,100 x 2,200			
						BED2 AWNING WINDOW (E)	6	3,200 x 2,000		1,200 x 1,200			
						BED2 SLIDING DOOR (E)	7	2,600 x 3,000		1,000 x 2,200			
6	ILU	1.2. 2	I 2 BED	96 sqm	LIVINGROOM	SLIDING DOOR (E)	1	4,000 x 3,000		2,000 x 2,200			
						BED1 SLIDING DOOR (E)	2	3,200 x 3,000		2,100 x 2,200			
						BED1 SLIDING DOOR (E)	3	2,000 x 3,000		1,000 x 2,200			
						BED2 SLIDING DOOR (E)	4	3,000 x 3,000		2,100 x 2,200			
7	ILU	1.2. 3	I 2 BED	96 sqm	LIVINGROOM	SLIDING DOOR (E)	1	4,000 x 3,000		2,000 x 2,200			
						BED1 SLIDING DOOR (E)	2	3,200 x 3,000		2,100 x 2,200			
						BED1 SLIDING DOOR (E)	3	2,000 x 3,000		1,000 x 2,200			
						BED2 SLIDING DOOR (E)	4	3,000 x 3,000		2,100 x 2,200			
8	ILU	1.2. 4	F 3 BED	145 sqm	LIVINGROOM	SLIDING DOOR (EE)	1	3,200 x 3,000		1,600 x 2,200			
						LIVINGROOM SLIDING DOOR (EE)	2	4,400 x 3,000		2,200 x 2,200			
						LIVINGROOM SLIDING DOOR (EE)	3	4,600 x 3,000		2,300 x 2,200			
						LIVINGROOM WINDOW (EE)	4	1,800 x 2,000					
						LIVINGROOM WINDOW (EE)	5	3,400 x 2,000					
						BED1 SLIDING DOOR (EE)	6	3,200 x 3,000		2,100 x 2,200			
						BED2 SLIDING DOOR (EE)	7	3,000 x 3,000		2,100 x 2,200			
						BED2 WINDOW (EE)	8	2,500 x 2,000					
						BED3 AWNING WINDOW (E)	9	1,500 x 2,000		600 x 1,200			
						BED3 AWNING WINDOW (E)	10	1,400 x 2,000		600 x 1,200			
9	ILU	1.2. 5	D 2 BED	104 sqm	LIVINGROOM	SLIDING DOOR (E)	1	3,800 x 3,000		1,900 x 2,200			
						BED1 SLIDING DOOR (E)	5	3,100 x 3,000		2,100 x 2,200			
						BED2 AWNING WINDOW (E)	6	3,200 x 2,000		1,200 x 1,200			
						BED2 SLIDING DOOR (E)	7	2,600 x 3,000		1,000 x 2,200			
10	ILU	1.2. 6	J 2 BED	99 sqm	LIVINGROOM	SLIDING DOOR (E)	1	4,000 x 3,000		2,000 x 2,200			
						BED1 SLIDING DOOR (E)	2	2,600 x 3,000		1,300 x 2,200			
						BED2 AWNING WINDOW (E)	3	2,300 x 2,000		1,200 x 1,200			
						BED2 WINDOW (E)	4	1,400 x 3,000					
11	ILU	1.2. 7	H 2 BED	112 sqm	LIVINGROOM	SLIDING DOOR (EE)	1	6,000 x 3,000		3,000 x 2,200			
						LIVINGROOM WINDOW (EE)	2	600 x 2,000					
						BED1 AWNING WINDOW (E)	3	3,000 x 2,000		1,200 x 1,200			
						BED1 SLIDING DOOR (EE)	4	3,200 x 3,000		2,100 x 2,200			
						BED2	SLIDING DOOR (EE)	5	2,000 x 3,000		1,000 x 2,200		
BUILDING 2													
12	ILU	2.1 1	C 2 BED	102 sqm	LIVINGROOM	SLIDING DOOR (EE)	1	4,300 x 3,000		2,150 x 2,200			
						LIVINGROOM WINDOW (EE)	2	1,000 x 2,000					
						LIVINGROOM WINDOW (EE)	3	950 x 2,000					
						KITCHEN AWNING WINDOW (E)	4	3,800 x 2,000		1,600 x 1,200			
						BED1 SLIDING DOOR (EE)	5	3,200 x 3,000		2,100 x 2,200			
						BED1 SLIDING DOOR (EE)	6	2,200 x 3,000		1,000 x 2,200			
						BED2 AWNING WINDOW (E)	7	3,100 x 2,000		1,200 x 1,200			
						LIVINGROOM SLIDING DOOR (E)	1	4,300 x 3,000		2,150 x 2,200			
						LIVINGROOM WINDOW (E)	2	1,000 x 2,000					
						LIVINGROOM WINDOW (E)	3	950 x 2,000					
13	ILU	2.1 2	C 2 BED	102 sqm	LIVINGROOM	SLIDING DOOR (E)	1	4,300 x 3,000		2,150 x 2,200			
						LIVINGROOM WINDOW (E)	2	1,000 x 2,000					
						LIVINGROOM WINDOW (E)	3	950 x 2,000					
						KITCHEN WINDOW (E)	4	3,800 x 2,000					
						BED1 SLIDING DOOR (E)	5	3,200 x 3,000		2,100 x 2,200			
						BED1 SLIDING DOOR (E)	6	2,200 x 3,000		1,000 x 2,200			
						BED2 AWNING WINDOW (E)	7	3,100 x 2,000		1,200 x 1,200			
						LIVINGROOM SLIDING DOOR (E)	1	4,300 x 3,000		2,150 x 2,200			
						LIVINGROOM WINDOW (E)	2	1,000 x 2,000					
						LIVINGROOM WINDOW (E)	3	1,800 x 2,000					
14	ILU	2.2 1	N 2 BED	116 sqm	LIVINGROOM	SLIDING DOOR (E)	1	4,300 x 3,000		2,150 x 2,200			
						LIVINGROOM WINDOW (E)	2	1,000 x 2,000					
						LIVINGROOM WINDOW (E)	3	1,300 x 2,000					
						KITCHEN WINDOW (E)	4	1,500 x 2,000					
						STUDY WINDOW (E)	5	1,100 x 2,000					
						BED1 SLIDING DOOR (E)	6	3,200 x 3,000		2,100 x 2,200			
						BED1 SLIDING DOOR (E)	7	2,200 x 3,000		1,000 x 2,200			
						BED2 AWNING WINDOW (E)	8	2,300 x 2,000		1,200 x 1,200			
						LIVINGROOM SLIDING DOOR (E)	1	4,300 x 3,000		2,150 x 2,200			
						LIVINGROOM WINDOW (E)	2	1,000 x 2,000					
15	ILU	2.2 2	C 2 BED	102 sqm	LIVINGROOM	SLIDING DOOR (E)	1	4,300 x 3,000		2,150 x 2,200			
						LIVINGROOM WINDOW (E)	2	1,000 x 2,000					
						LIVINGROOM WINDOW (E)	3	950 x 2,000					
						KITCHEN AWNING WINDOW (E)	4	3,800 x 2,000		1,600 x 1,200			
						BED1 SLIDING DOOR (E)	5	3,200 x 3,000		2,100 x 2,200			
						BED1 SLIDING DOOR (E)	6	2,200 x 3,000		1,000 x 2,200			
						BED2 AWNING WINDOW (E)	7	3,100 x 2,000		1,200 x 1,200			
						LIVINGROOM SLIDING DOOR (E)	1	4,300 x 3,000		2,150 x 2,200			
						LIVINGROOM WINDOW (E)	2	1,000 x 2,000					
						LIVINGROOM WINDOW (E)	3	1,800 x 2,000					
16	ILU	3.1 1	A 2 BED	118 sqm	LIVINGROOM	SLIDING DOOR (E)	1	5,900 x 3,000		2,950 x 2,200			
						LIVINGROOM WINDOW (E)	2	1,000 x 2,000					
						LIVINGROOM WINDOW (E)	3	1,800 x 2,000					
						KITCHEN WINDOW (E)	4	4,200 x 2,000					
						BED1 SLIDING DOOR (E)	5	3,200 x 3,000		2,100 x 2,200			
						BED1 SLIDING DOOR (E)	6	2,100 x 3,000		1,000 x 2,200			
						BED2 AWNING WINDOW (E)	7	2,800 x 2,000		1,200 x 1,200			
						LIVINGROOM SLIDING DOOR (EE)	1	5,900 x 3,000		2,950 x 2,200			
						LIVINGROOM WINDOW (E)	2	1,000 x 2,000					
						LIVINGROOM WINDOW (E)	3	1,800 x 2,000					
17	ILU	3.2 1	A 2 BED	118 sqm	LIVINGROOM	SLIDING DOOR (EE)	1	5,900 x 3,000		2,950 x 2,200			
						LIVINGROOM WINDOW (E)	2	1,000 x 2,000					
						LIVINGROOM WINDOW (E)	3	1,800 x 2,000					
						KITCHEN AWNING WINDOW (E)	4	4,200 x 2,000		2,100 x 1,200			
						BED1 SLIDING DOOR (E)	5	3,200 x 3,000		2,100 x 2,200			
						BED1 SLIDING DOOR (E)	6	2,100 x 3,000		1,000 x 2,200			
						BED2 AWNING WINDOW (E)	7	2,800 x 2,000		1,200 x 1,200			
						LIVINGROOM SLIDING DOOR (EE)	1	5,900 x 3,000		2,950 x 2,200			
						LIVINGROOM WINDOW (E)	2	1,000 x 2,000					
						LIVINGROOM WINDOW (E)	3	1,800 x 2,000					

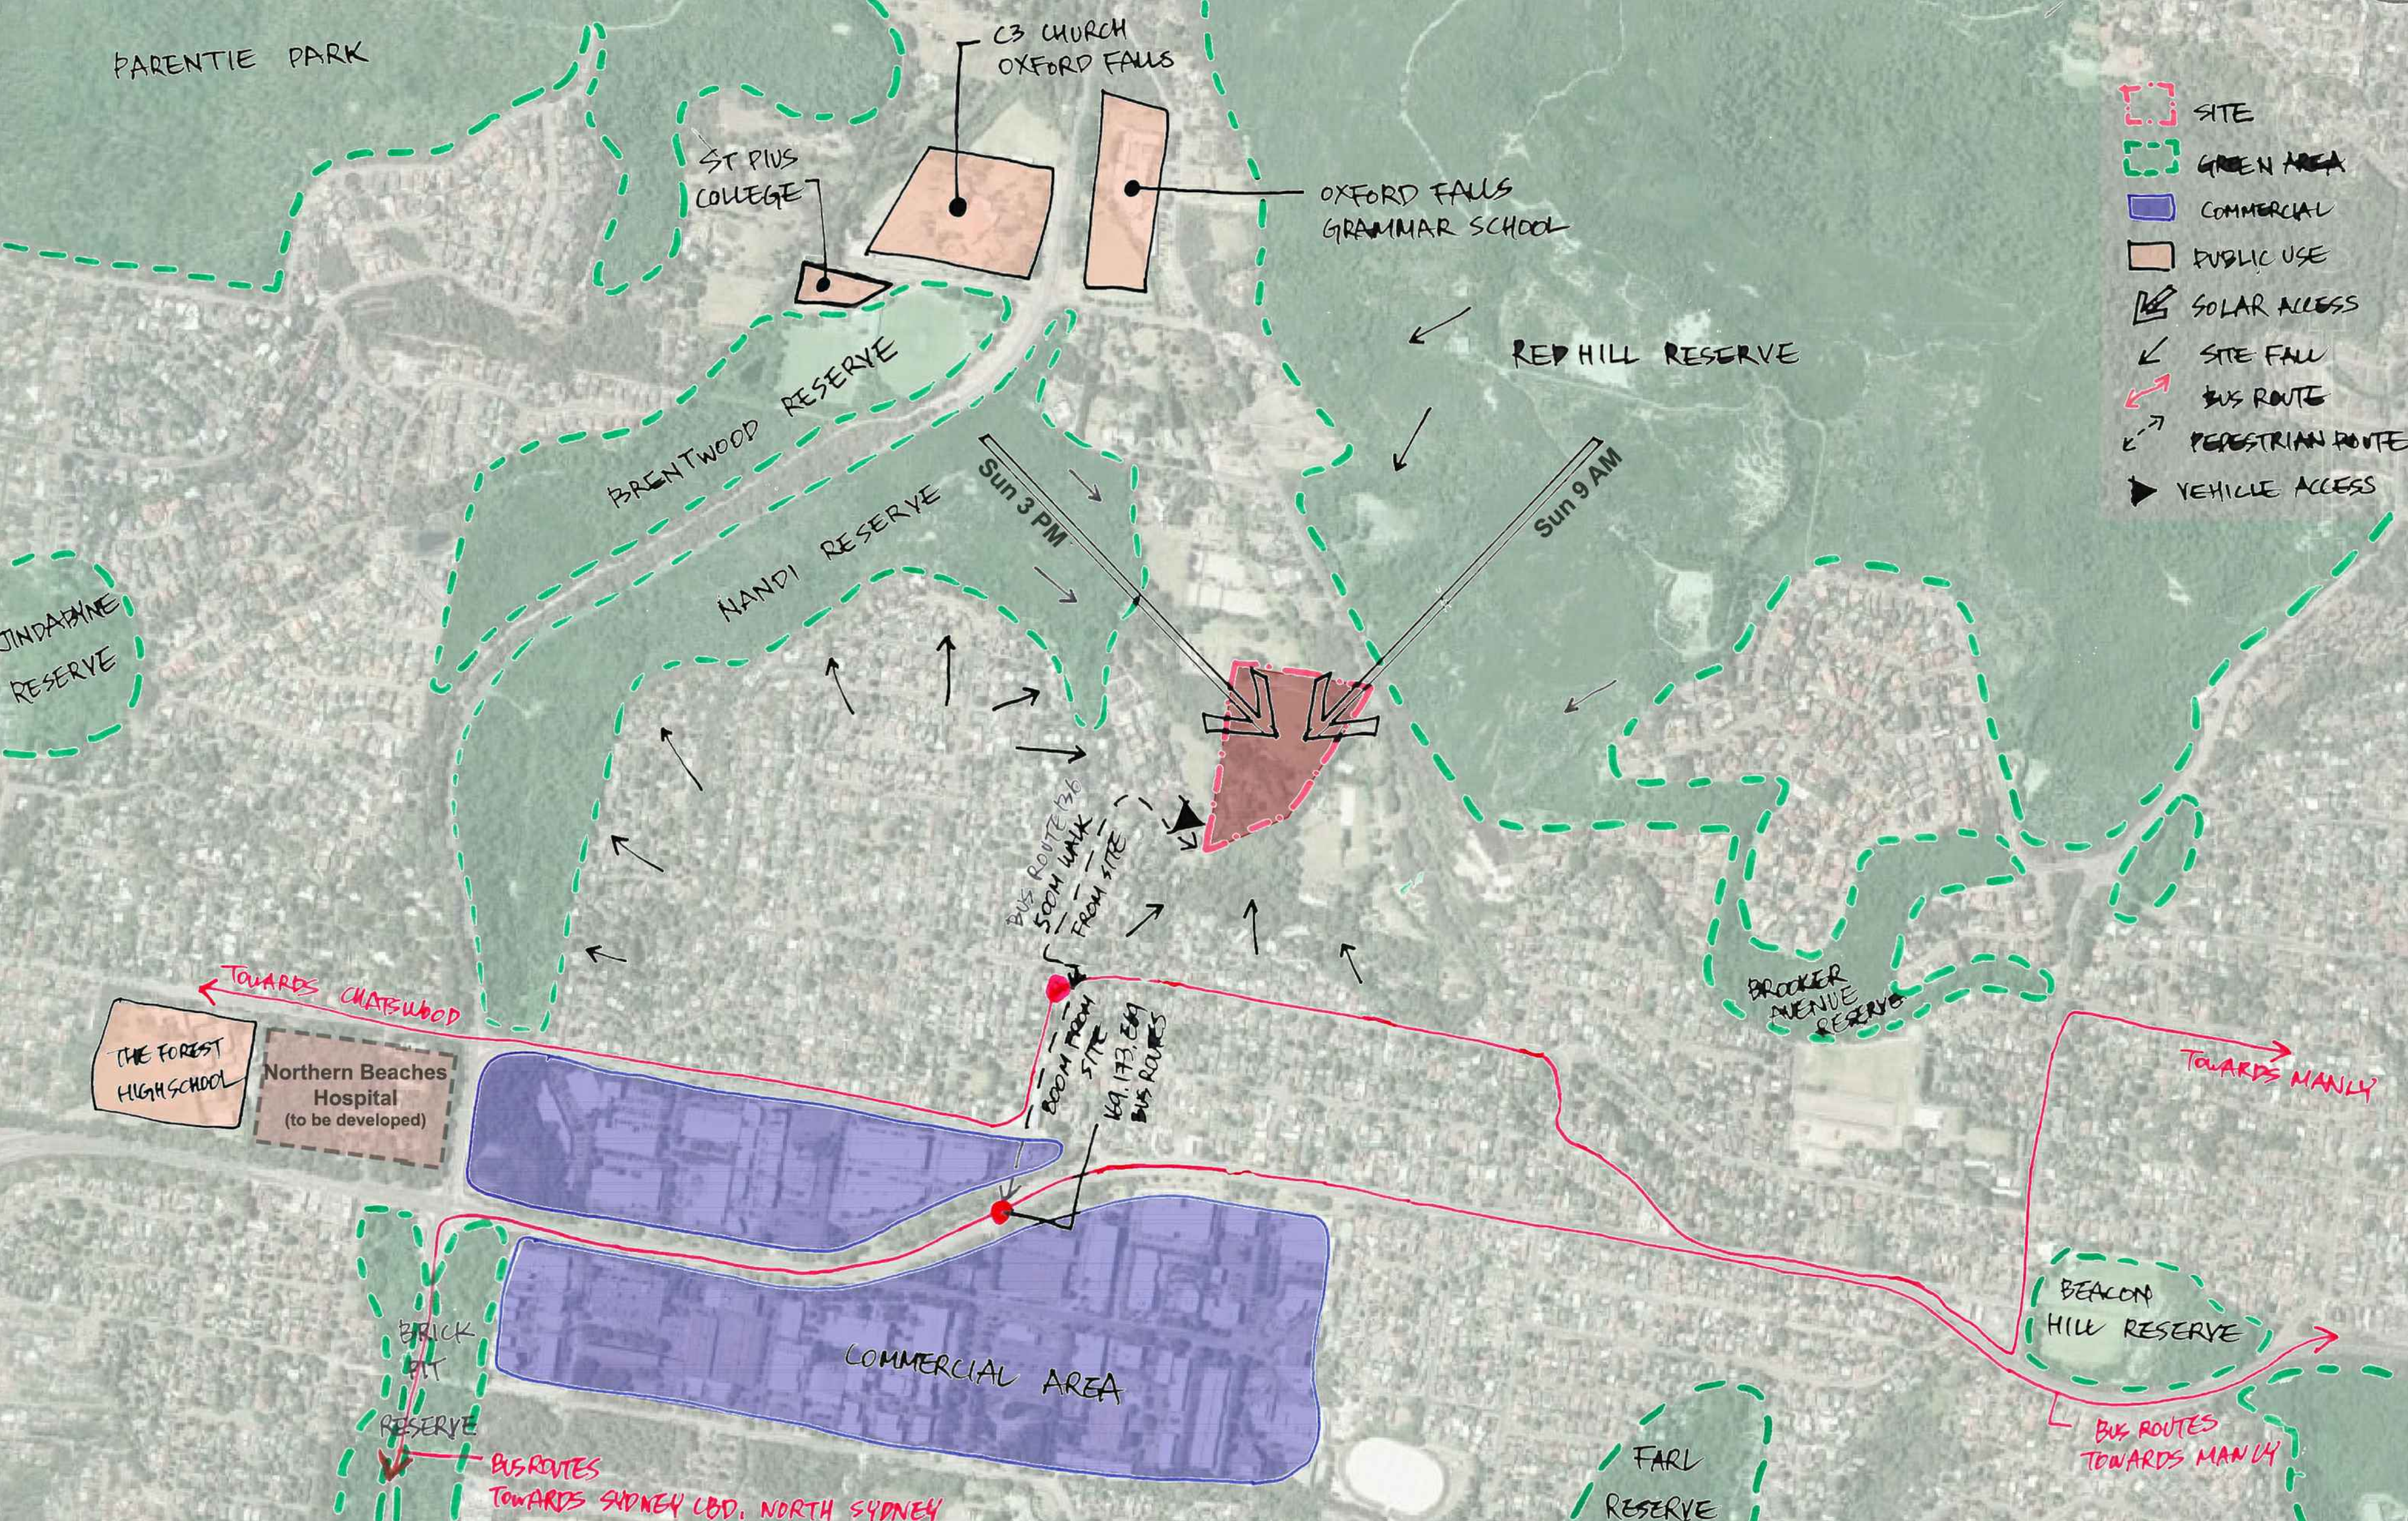

IMPORTANT NOTES: Do not scale from drawings. All dimensions shall be checked on site before commencement of work. All discrepancies shall be brought to the attention of the Architect. Larger scale drawings and written dimensions take precedence. This drawing is copyright and the property of the author, and must not be retained, copied or used without the express authority of MARCHESE PARTNERS INTERNATIONAL PTY. LTD. FOR APPROVAL NOT FOR CONSTRUCTION	<table><tr><th>REVISION</th><th>DATE</th><th>DESCRIPTION</th><th>BY</th></tr><tr><td>J</td><td>08.03.2019</td><td>PRELIMINARY</td><td>PS</td></tr><tr><td>L</td><td>29.03.2019</td><td>FOR DA APPROVAL</td><td>PS</td></tr></table>	REVISION	DATE	DESCRIPTION	BY	J	08.03.2019	PRELIMINARY	PS	L	29.03.2019	FOR DA APPROVAL	PS	marchesepartners Marchese Partners International Pty Ltd Level 1, 53 Walker Street, North Sydney, NSW 2060, Australia P +61 2 9922 4375 F +61 2 9929 5786 E info@marchesepartners.com www.marchesepartners.com Sydney · Brisbane · Canberra · Melbourne · Adelaide Kuala Lumpur · Auckland · Christchurch · London · Madrid ABN 20 098 552 151		CLIENT DuKor 24 Pty Ltd Frenchs Forest Barnes Road	DRAWING TITLE LOCATION PLAN			
	REVISION	DATE	DESCRIPTION	BY																
	J	08.03.2019	PRELIMINARY	PS																
L	29.03.2019	FOR DA APPROVAL	PS																	
PROJECT Oxford Falls - Self Contained Dwellings				SCALE 1:1000@A3	DATE 29.03.2019	DRAWN AS	CHECKED PS													
JOB 18161		DRAWING DA 1.01		REVISION L																

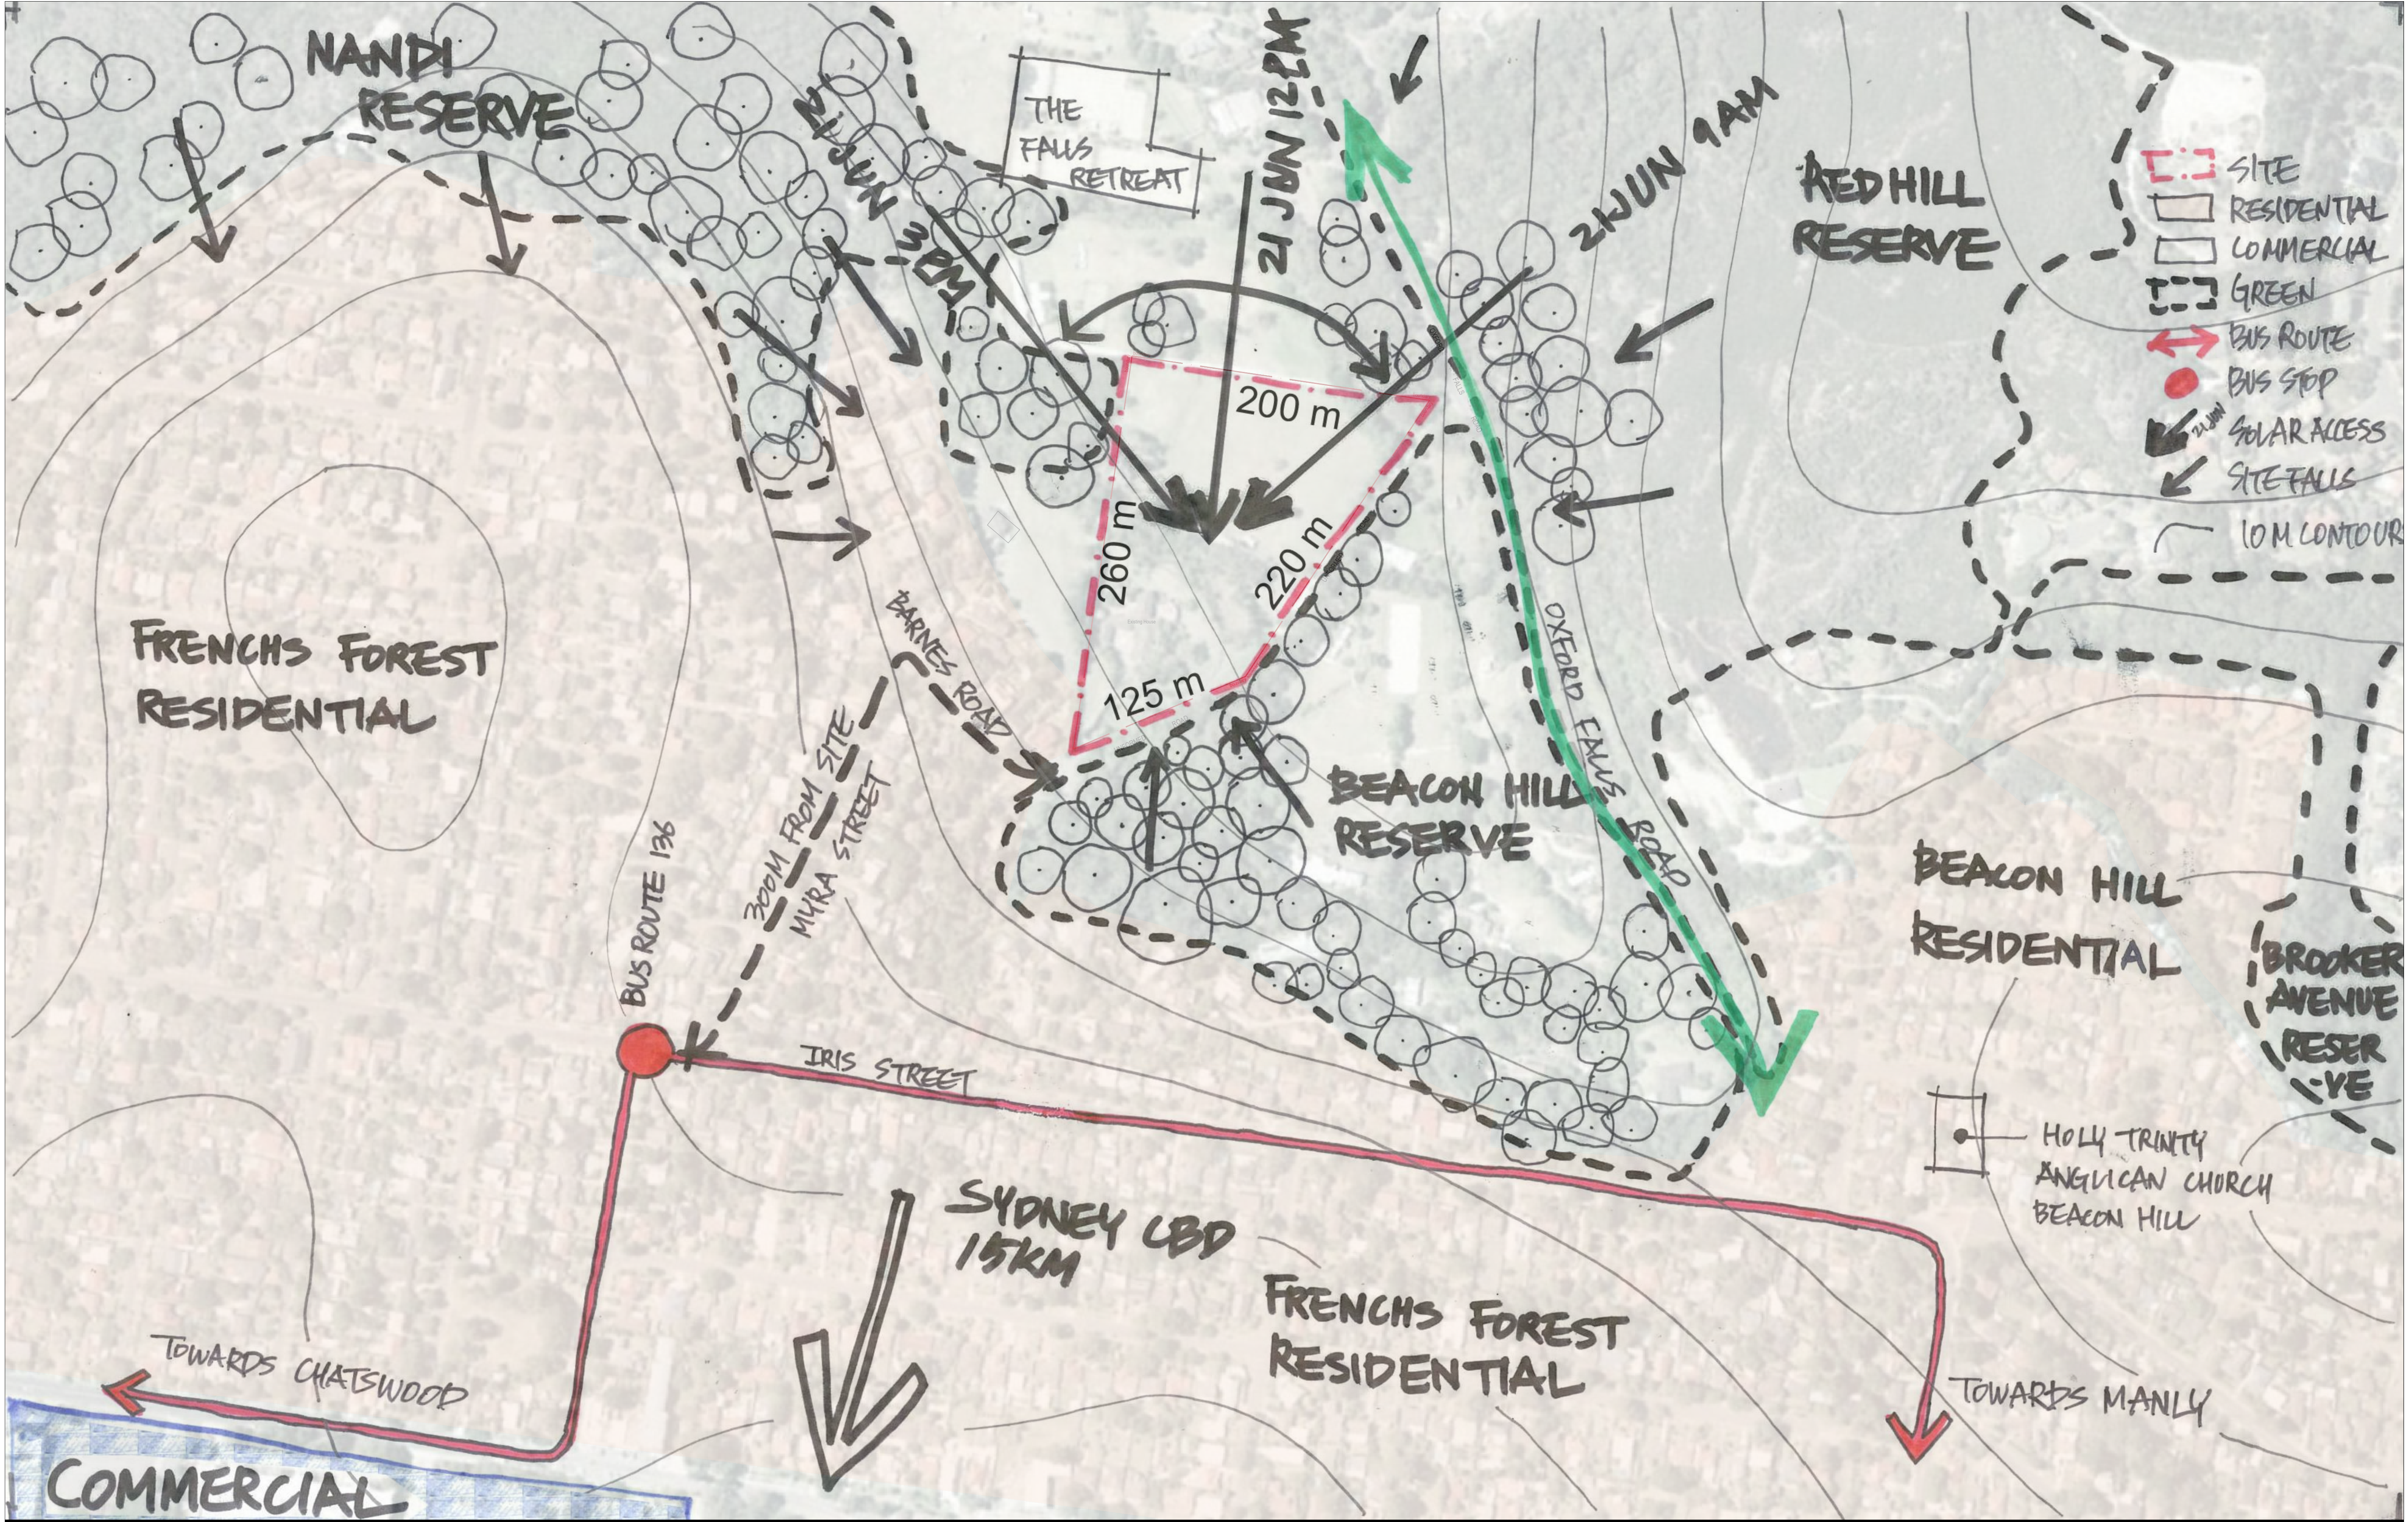

IMPORTANT NOTES: Do not scale from drawings. All dimensions shall be checked on site before commencement of work. All discrepancies shall be brought to the attention of the Architect. Larger scale drawings and written dimensions take precedence. This drawing is copyright and the property of the author, and must not be retained, copied or used without the express authority of MARCHESE PARTNERS INTERNATIONAL PTY. LTD. FOR APPROVAL NOT FOR CONSTRUCTION	REVISION	DATE	DESCRIPTION	BY	marchesepartners Marchese Partners International Pty Ltd Level 1, 53 Walker Street, North Sydney, NSW 2060, Australia P +61 2 9922 4375 F +61 2 9929 5786 E info@marchesepartners.com www.marchesepartners.com Sydney · Brisbane · Canberra · Melbourne · Adelaide Kuala Lumpur · Auckland · Christchurch · London · Madrid ABN 20 098 552 151		CLIENT DuKor 24 Pty Ltd Frenchs Forest Barnes Road		DRAWING TITLE SITE ANALYSIS			
	J	08.03.2019	PRELIMINARY	PS								
	L	29.03.2019	FOR DA APPROVAL	PS								
	PROJECT		Oxford Falls - Self Contained Dwellings				SCALE NTS	DATE 29.03.2019	DRAWN AS	CHECKED PS		
JOB		18161		DRAWING DA 1.02		REVISION L						

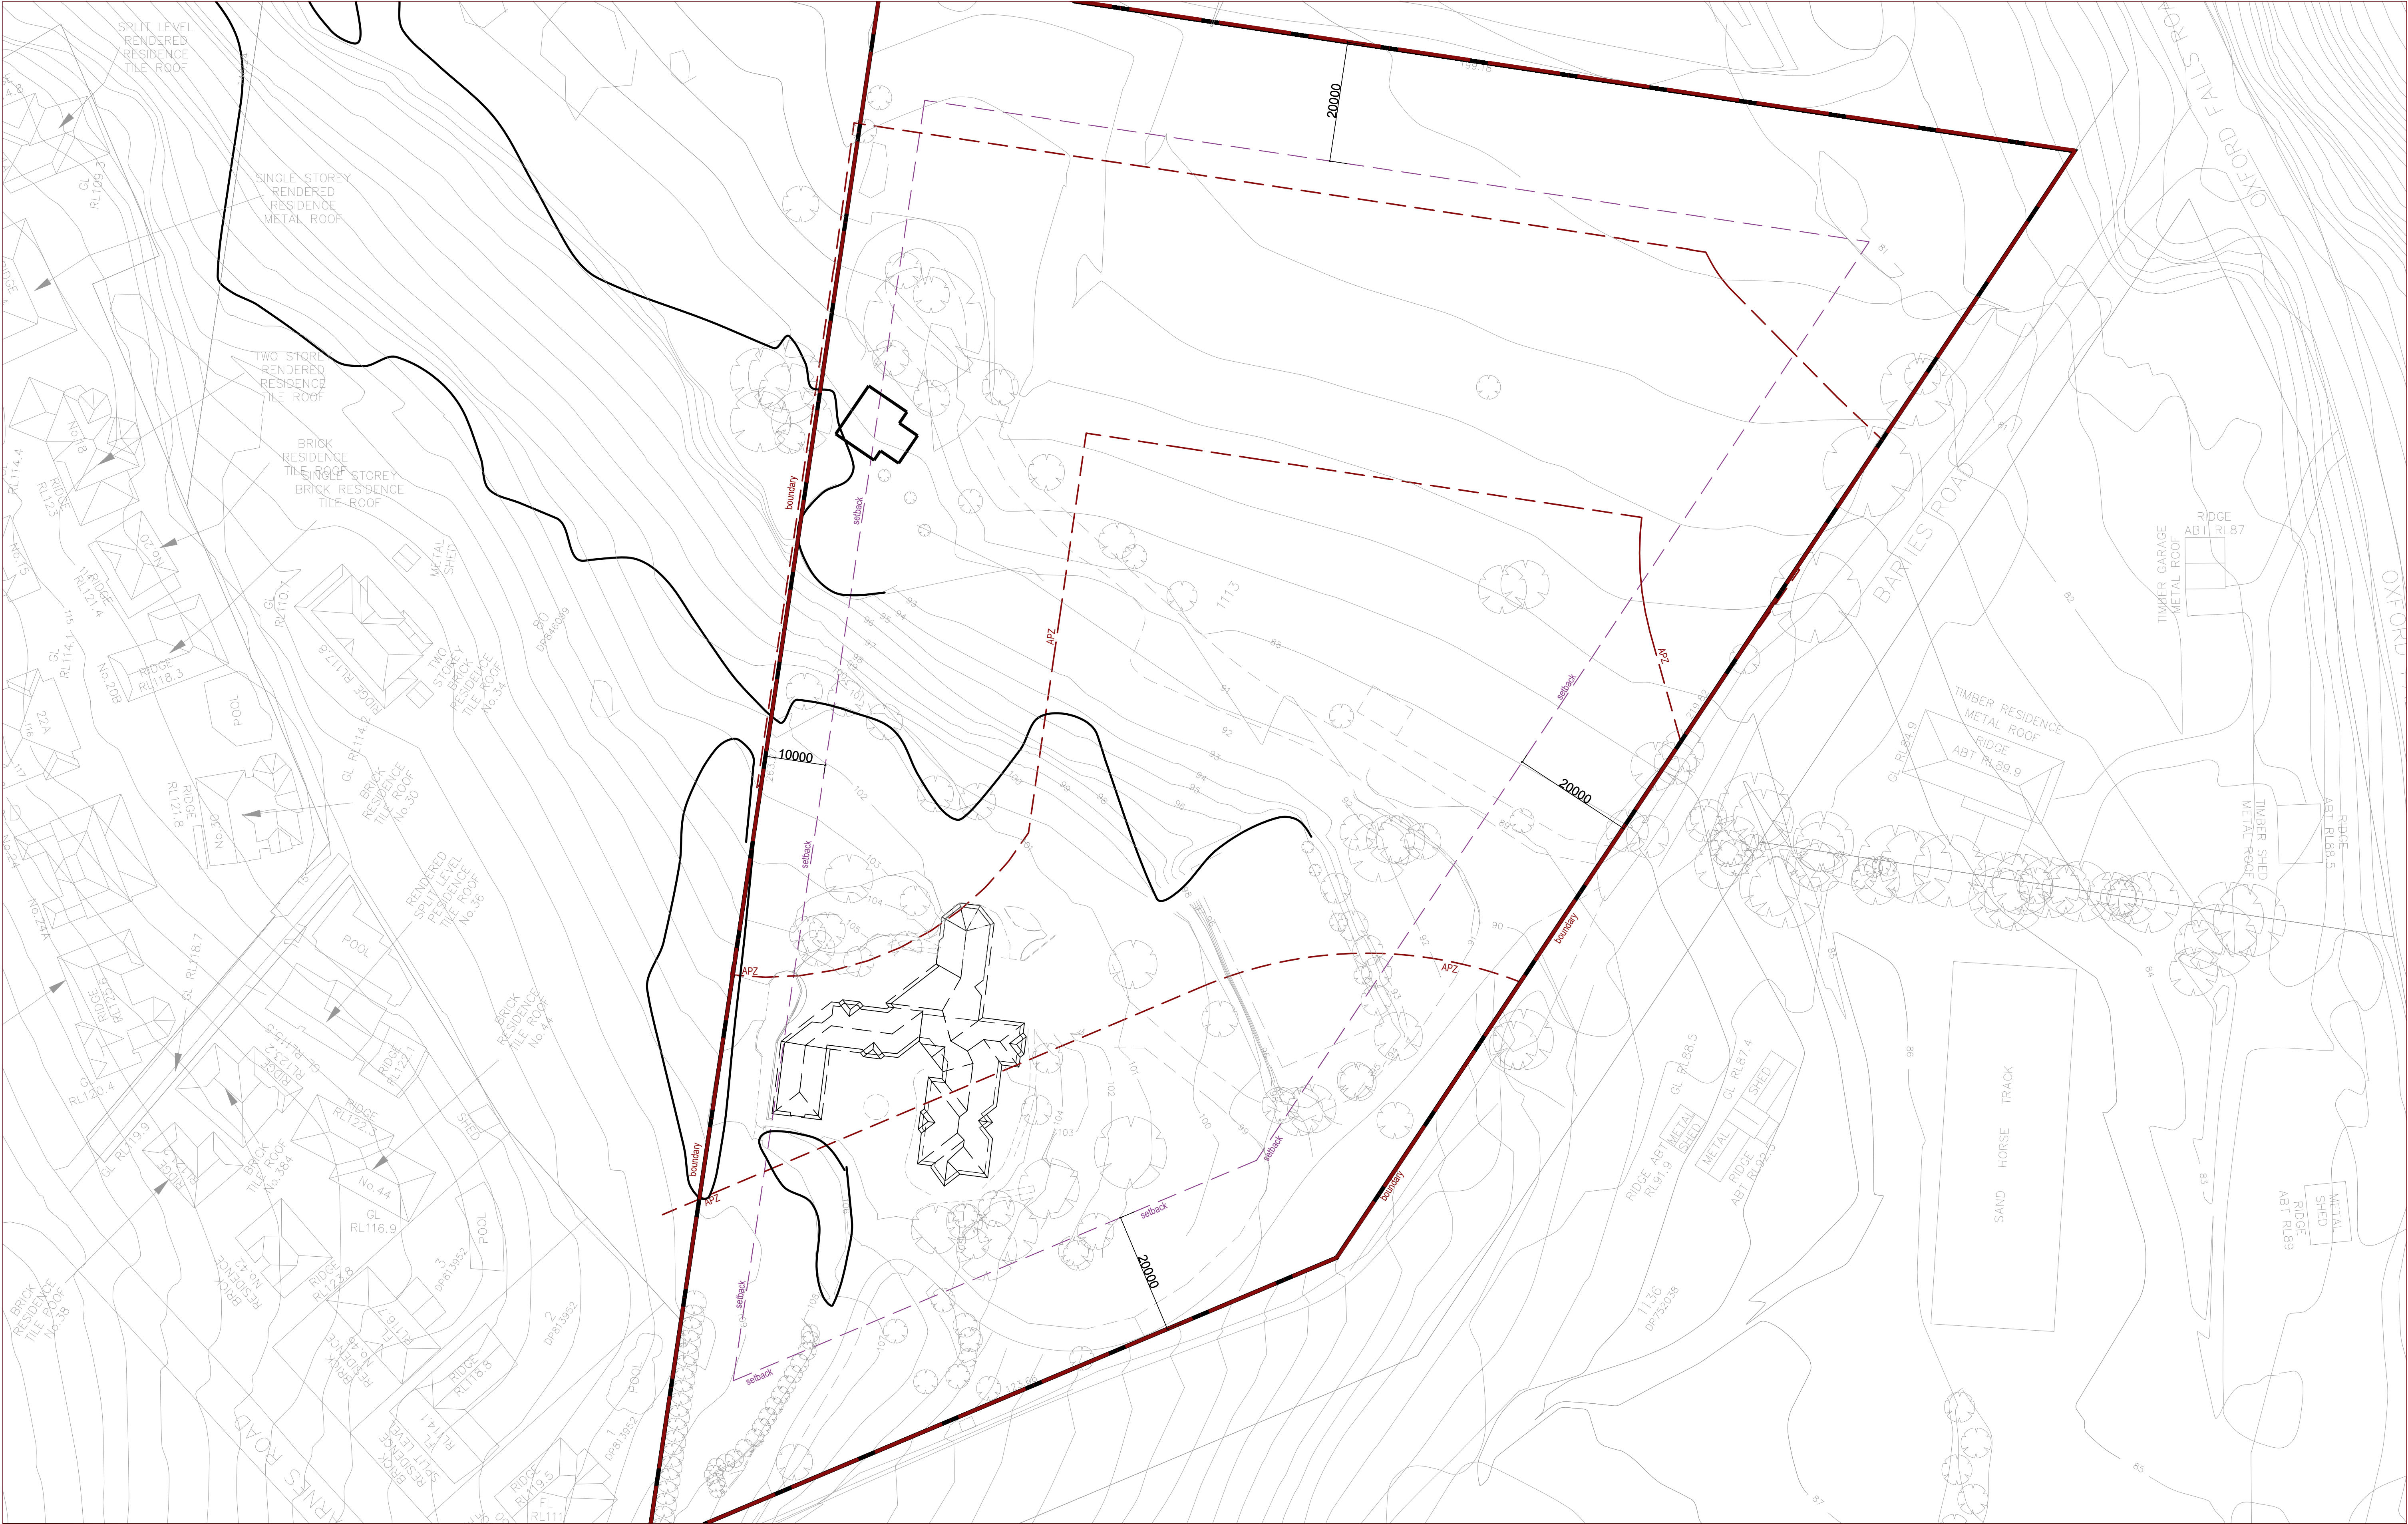

IMPORTANT NOTES:
Do not scale from drawings. All dimensions shall be checked on site before commencement of work. All discrepancies shall be brought to the attention of the Architect. Larger scale drawings and written dimensions take precedence. This drawing is copyright and the property of the author, and must not be retained, copied or used without the express authority of MARCHESE PARTNERS INTERNATIONAL PTY. LTD.

FOR APPROVAL
NOT FOR CONSTRUCTION

REVISION	DATE	DESCRIPTION	BY
K	20.03.2019	PRELIMINARY	PS
L	29.03.2019	FOR DA APPROVAL	PS

marchesepartners

Marchese Partners International Pty Ltd
Level 1, 53 Walker Street, North Sydney, NSW 2060, Australia
P +61 2 9922 4375 F +61 2 9929 5786 E info@marchesepartners.com
www.marchesepartners.com
Sydney • Brisbane • Canberra • Melbourne • Adelaide
Kuala Lumpur • Auckland • Christchurch • London • Madrid
ABN 20 098 552 151

CLIENT
DuKor 24 Pty Ltd
Frenchs Forest
Barnes Road

PROJECT
Oxford Falls - Self Contained Dwellings

DRAWING TITLE BUILDING SETBACKS			
SCALE 1:1000 @ A3	DATE 29.03.2019	DRAWN AS	CHECKED PS
JOB 18161	DRAWING DA 1.04		REVISION L





IMPORTANT NOTES:

Do not scale from drawings. All dimensions shall be checked on site before commencement of work. All discrepancies shall be brought to the attention of the Architect. Larger scale drawings and written dimensions take precedence. This drawing is copyright and the property of the author, and must not be retained, copied or used without the express authority of MARCHESE PARTNERS INTERNATIONAL PTY. LTD.

REVISION	DATE	DESCRIPTION	BY
A	12.09.2019	FOR APPROVAL	YW


FOR APPROVAL

NOT FOR CONSTRUCTION



Urban Designers
Landscape Architects
John Chetham & Associates

p.o. box 287 gladesville nsw 2111
tel: 0419 629 987 fax: (02) 9460 1106
email: john@jca.net.au

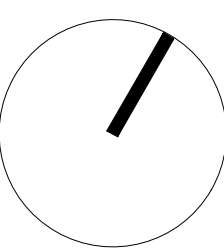

CLIENT
DuKor 24 Pty Ltd
Frenchs Forest
Barnes Road

PROJECT
Oxford Falls - Self Contained Dwellings

DRAWING TITLE			
LEVEL RL 86			
SCALE 1:500@A3	DATE 12.09.2019	DRAWN YW	CHECKED JC
JOB 18161	DRAWING DA 2.01		REVISION A



IMPORTANT NOTES:
Do not scale from drawings. All dimensions shall be checked on site before commencement of work. All discrepancies shall be brought to the attention of the Architect. Larger scale drawings and written dimensions take precedence. This drawing is copyright and the property of the author, and must not be retained, copied or used without the express authority of MARCHESE PARTNERS INTERNATIONAL PTY. LTD.

FOR APPROVAL
NOT FOR CONSTRUCTION

REVISION	DATE	DESCRIPTION	BY
J	08.03.2019	PRELIMINARY	PS
K	14.03.2019	PRELIMINARY	PS
L	29.03.2019	FOR DA APPROVAL	PS

marchesepartners

Marchese Partners International Pty Ltd
Level 1, 53 Walker Street, North Sydney, NSW 2060, Australia
P +61 2 9922 4375 F +61 2 9929 5786 E info@marchesepartners.com
www.marchesepartners.com
Sydney · Brisbane · Canberra · Melbourne · Adelaide
Kuala Lumpur · Auckland · Christchurch · London · Madrid
ABN 20 098 552 151

CLIENT
DuKor 24 Pty Ltd
Frenchs Forest
Barnes Road

PROJECT
Oxford Falls - Self Contained Dwellings

DRAWING TITLE
LEVEL ROOF

SCALE	DATE	DRAWN	CHECKED
1:500@A3	29.03.2019	AS	PS

JOB	DRAWING	REVISION
18161	DA 2.09	L



Note:

The landscape shown on the drawing is indicative only.
For landscape design please refer to landscape architect drawings and documentation.

IMPORTANT NOTES: Do not scale from drawings. All dimensions shall be checked on site before commencement of work. All discrepancies shall be brought to the attention of the Architect. Larger scale drawings and written dimensions take precedence. This drawing is copyright and the property of the author, and must not be retained, copied or used without the express authority of MARCHESE PARTNERS INTERNATIONAL PTY. LTD. FOR APPROVAL NOT FOR CONSTRUCTION	REVISION	DATE	DESCRIPTION	BY	marchesepartners Marchese Partners International Pty Ltd Level 1, 53 Walker Street, North Sydney, NSW 2060, Australia P +61 2 9922 4375 F +61 2 9929 5786 E info@marchesepartners.com www.marchesepartners.com Sydney · Brisbane · Canberra · Melbourne · Adelaide Kuala Lumpur · Auckland · Christchurch · London · Madrid ABN 20 098 552 151	CLIENT DuKor 24 Pty Ltd Frenchs Forest Barnes Road	DRAWING TITLE				
	J	08.03.2019	PRELIMINARY	PS			NORTH WEST ELEVATION				
	K	12.03.2019	PRELIMINARY	PS							
	L	29.03.2019	FOR DA APPROVAL	PS							
						PROJECT	Oxford Falls - Self Contained Dwellings	SCALE 1:500 @ A3	DATE 29.03.2019	DRAWN AS	CHECKED PS
								JOB 18161	DRAWING DA3.01		REVISION L



Note:
The landscape shown on the drawing is indicative only.
For landscape design please refer to landscape architect
drawings and documentation.



IMPORTANT NOTES: Do not scale from drawings. All dimensions shall be checked on site before commencement of work. All discrepancies shall be brought to the attention of the Architect. Larger scale drawings and written dimensions take precedence. This drawing is copyright and the property of the author, and must not be retained, copied or used without the express authority of MARCHESE PARTNERS INTERNATIONAL PTY. LTD. FOR APPROVAL NOT FOR CONSTRUCTION	REVISION	DATE	DESCRIPTION	BY						
	J	08.03.2019	PRELIMINARY	PS						
	K	12.03.2019	PRELIMINARY	PS						
	L	29.03.2019	FOR DA APPROVAL	PS						
marchesepartners Marchese Partners International Pty Ltd Level 1, 53 Walker Street, North Sydney, NSW 2060, Australia P +61 2 9922 4375 F +61 2 9929 5786 E info@marchesepartners.com www.marchesepartners.com Sydney · Brisbane · Canberra · Melbourne · Adelaide Kuala Lumpur · Auckland · Christchurch · London · Madrid ABN 20 098 552 151					CLIENT DuKor 24 Pty Ltd Frenchs Forest Barnes Road		DRAWING TITLE SOUTH EAST ELEVATION			
PROJECT Oxford Falls - Self Contained Dwellings		SCALE 1:400 @ A3	DATE 29.03.2019	DRAWN AS	CHECKED PS					
		JOB 18161	DRAWING DA3.02		REVISION L					





Note:

The landscape shown on the drawing is indicative only.
For landscape design please refer to landscape architect drawings and documentation.


IMPORTANT NOTES: Do not scale from drawings. All dimensions shall be checked on site before commencement of work. All discrepancies shall be brought to the attention of the Architect. Larger scale drawings and written dimensions take precedence. This drawing is copyright and the property of the author, and must not be retained, copied or used without the express authority of MARCHESE PARTNERS INTERNATIONAL PTY. LTD. FOR APPROVAL NOT FOR CONSTRUCTION	REVISION	DATE	DESCRIPTION	BY	marchesepartners Marchese Partners International Pty Ltd Level 1, 53 Walker Street, North Sydney, NSW 2060, Australia P +61 2 9922 4375 F +61 2 9929 5786 E info@marchesepartners.com www.marchesepartners.com Sydney · Brisbane · Canberra · Melbourne · Adelaide Kuala Lumpur · Auckland · Christchurch · London · Madrid ABN 20 098 552 151		CLIENT		DRAWING TITLE			
	J	08.03.2019	PRELIMINARY	PS			DuKor 24 Pty Ltd		NORTH EAST ELEVATION			
	K	11.03.2019	PRELIMINARY	PS			Frenchs Forest					
	L	29.03.2019	FOR DA APPROVAL	PS			Barnes Road					
							PROJECT		SCALE	DATE	DRAWN	CHECKED
							Oxford Falls - Self Contained Dwellings		1:500 @ A3	29.03.2019	AS	PS
								JOB	DRAWING		REVISION	
								18161	DA3.03		L	

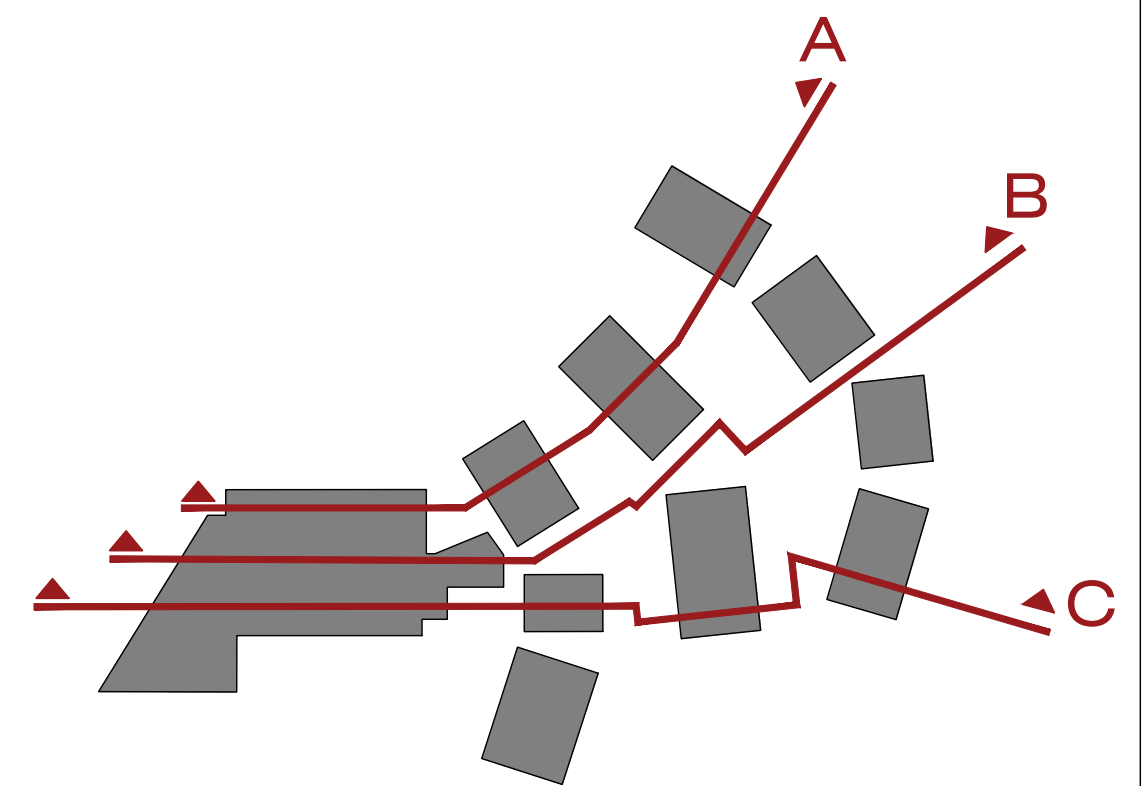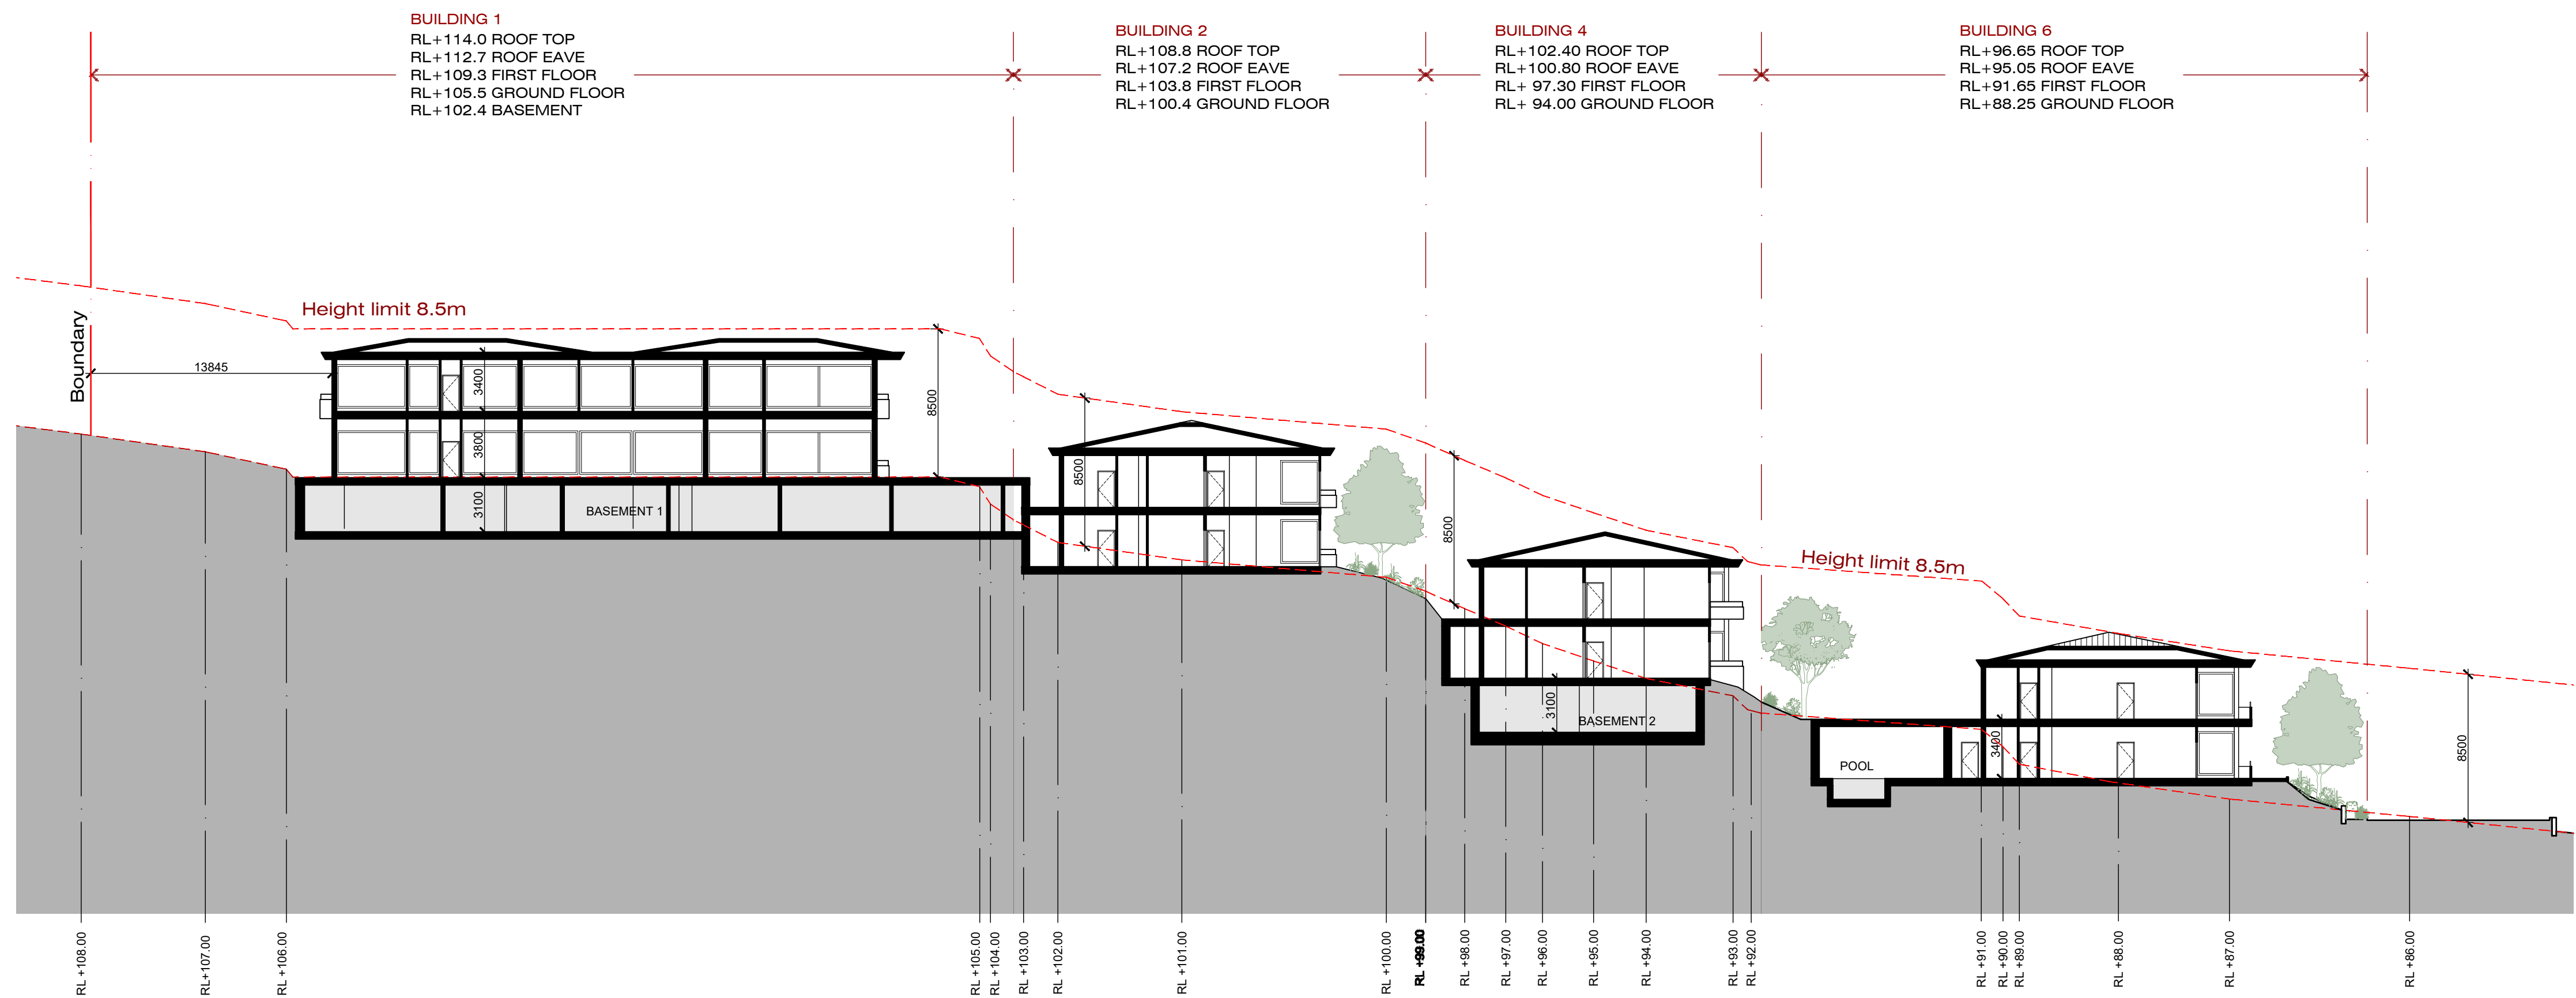


IMPORTANT NOTES: Do not scale from drawings. All dimensions shall be checked on site before commencement of work. All discrepancies shall be brought to the attention of the Architect. Larger scale drawings and written dimensions take precedence. This drawing is copyright and the property of the author, and must not be retained, copied or used without the express authority of MARCHESE PARTNERS INTERNATIONAL PTY. LTD. PRELIMINARY NOT FOR CONSTRUCTION	REVISION	DATE	DESCRIPTION	BY	marchesepartners Marchese Partners International Pty Ltd Level 1, 53 Walker Street, North Sydney, NSW 2060, Australia P +61 2 9922 4375 F +61 2 9929 5786 E info@marchesepartners.com www.marchesepartners.com Sydney · Brisbane · Canberra · Melbourne · Adelaide Kuala Lumpur · Auckland · Christchurch · London · Madrid ABN 20 098 552 151	CLIENT DuKor 24 Pty Ltd Frenchs Forest Barnes Road	DRAWING TITLE						
	J	08.03.2019	PRELIMINARY	PS			SECTION-AA						
	K	12.03.2019	PRELIMINARY	PS									
	L	29.03.2019	FOR DA APPROVAL	PS									
						PROJECT	Oxford Falls - Self Contained Dwellings			SCALE 1:500 @ A3	DATE 29.03.2019	DRAWN AS	CHECKED PS
								JOB 14048	DRAWING DA 4.01		REVISION K		

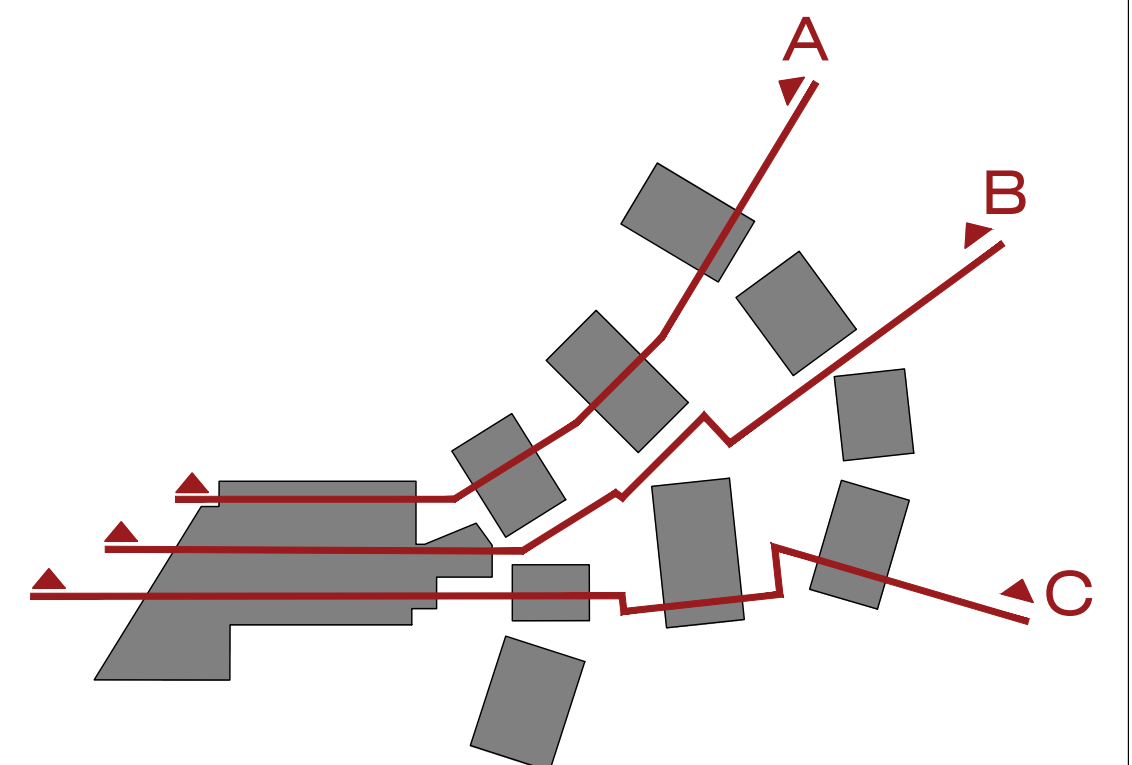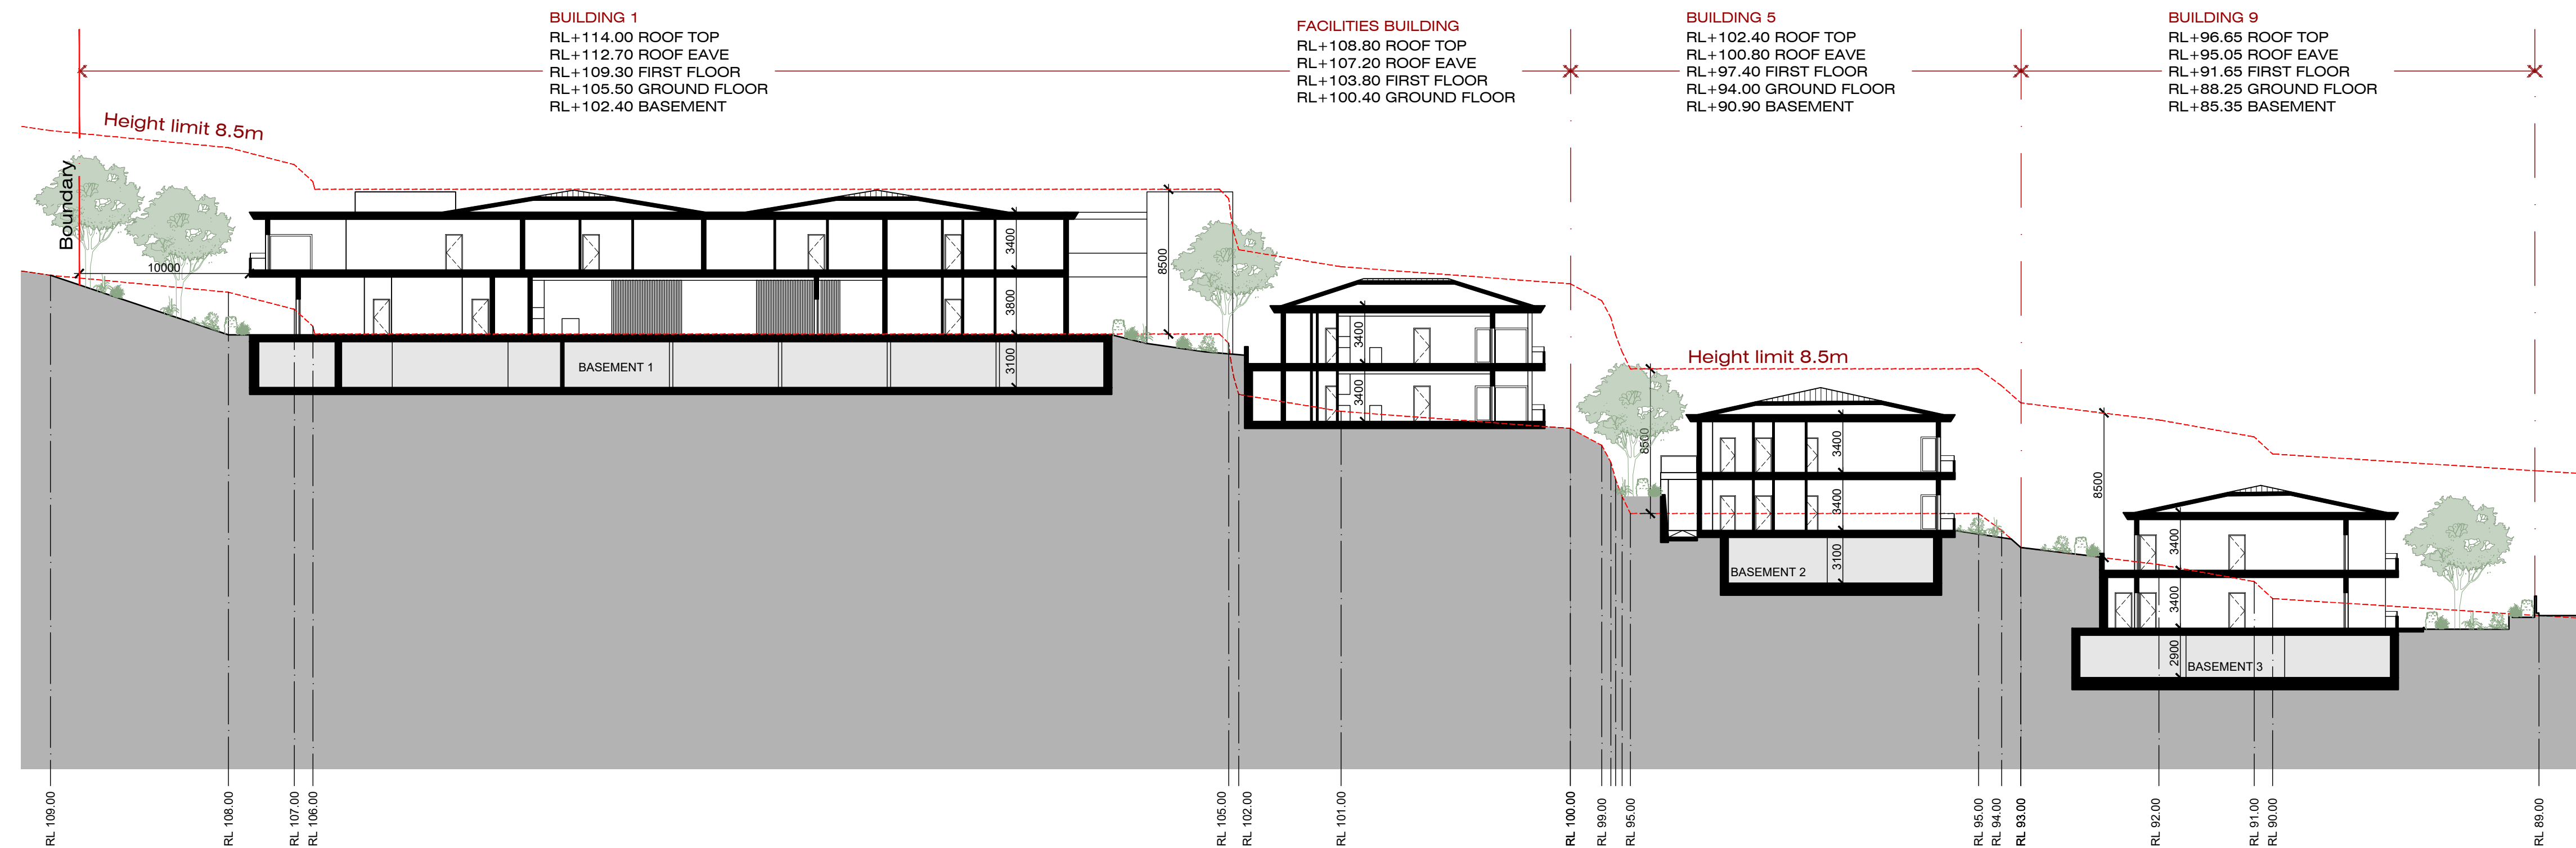

IMPORTANT NOTES: Do not scale from drawings. All dimensions shall be checked on site before commencement of work. All discrepancies shall be brought to the attention of the Architect. Larger scale drawings and written dimensions take precedence. This drawing is copyright and the property of the author, and must not be retained, copied or used without the express authority of MARCHESE PARTNERS INTERNATIONAL PTY. LTD. PRELIMINARY NOT FOR CONSTRUCTION	REVISION	DATE	DESCRIPTION	BY
	J	08.03.2019	PRELIMINARY	PS
	K	12.03.2019	PRELIMINARY	PS
	L	29.03.2019	FOR DA APPROVAL	PS
Marchese Partners International Pty Ltd Level 1, 53 Walker Street, North Sydney, NSW 2060, Australia P +61 2 9922 4375 F +61 2 9929 5786 E info@marchesepartners.com www.marchesepartners.com Sydney • Brisbane • Canberra • Melbourne • Adelaide Kuala Lumpur • Auckland • Christchurch • London • Madrid ABN 20 098 552 151				
marchesepartners				
CLIENT DuKor 24 Pty Ltd Frenchs Forest Barnes Road				
PROJECT Oxford Falls - Self Contained Dwellings				
DRAWING TITLE SECTION-CC				
SCALE		DATE	DRAWN	CHECKED
1:500 @ A3		29.03.2019	AS	PS
JOB		DRAWING		REVISION
14048		DA 4.03		L

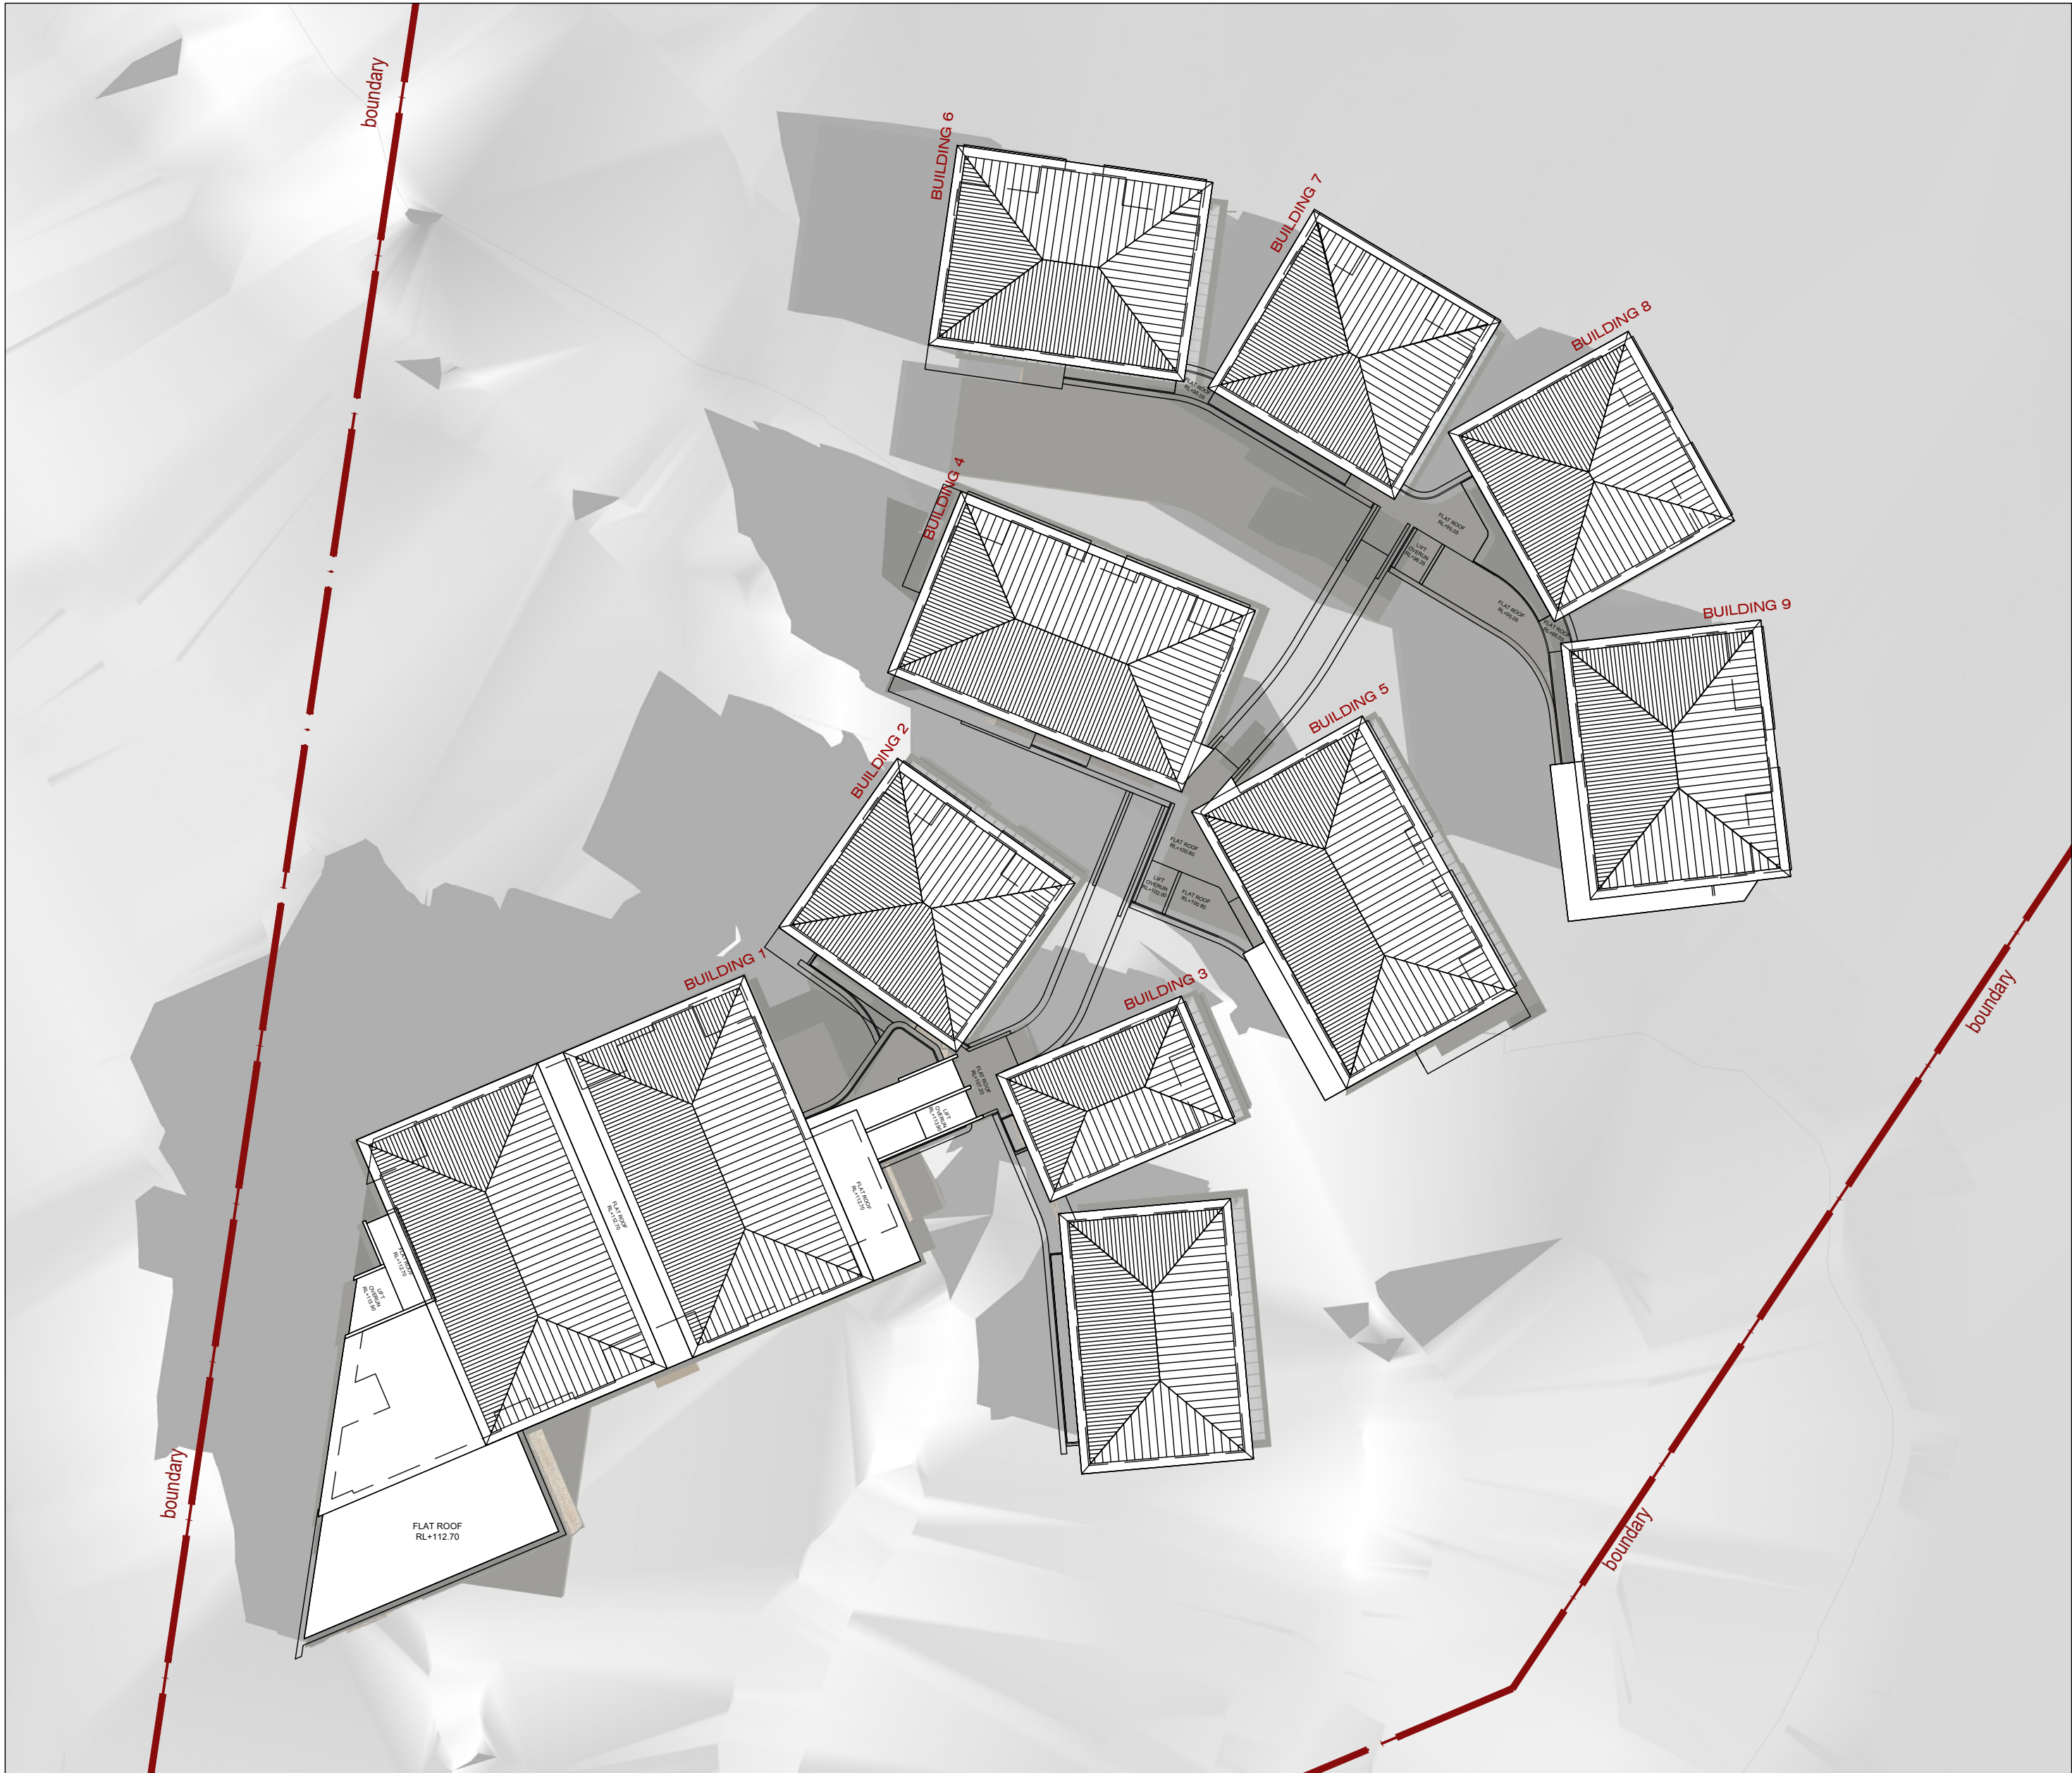

21 JUN 9.00AM

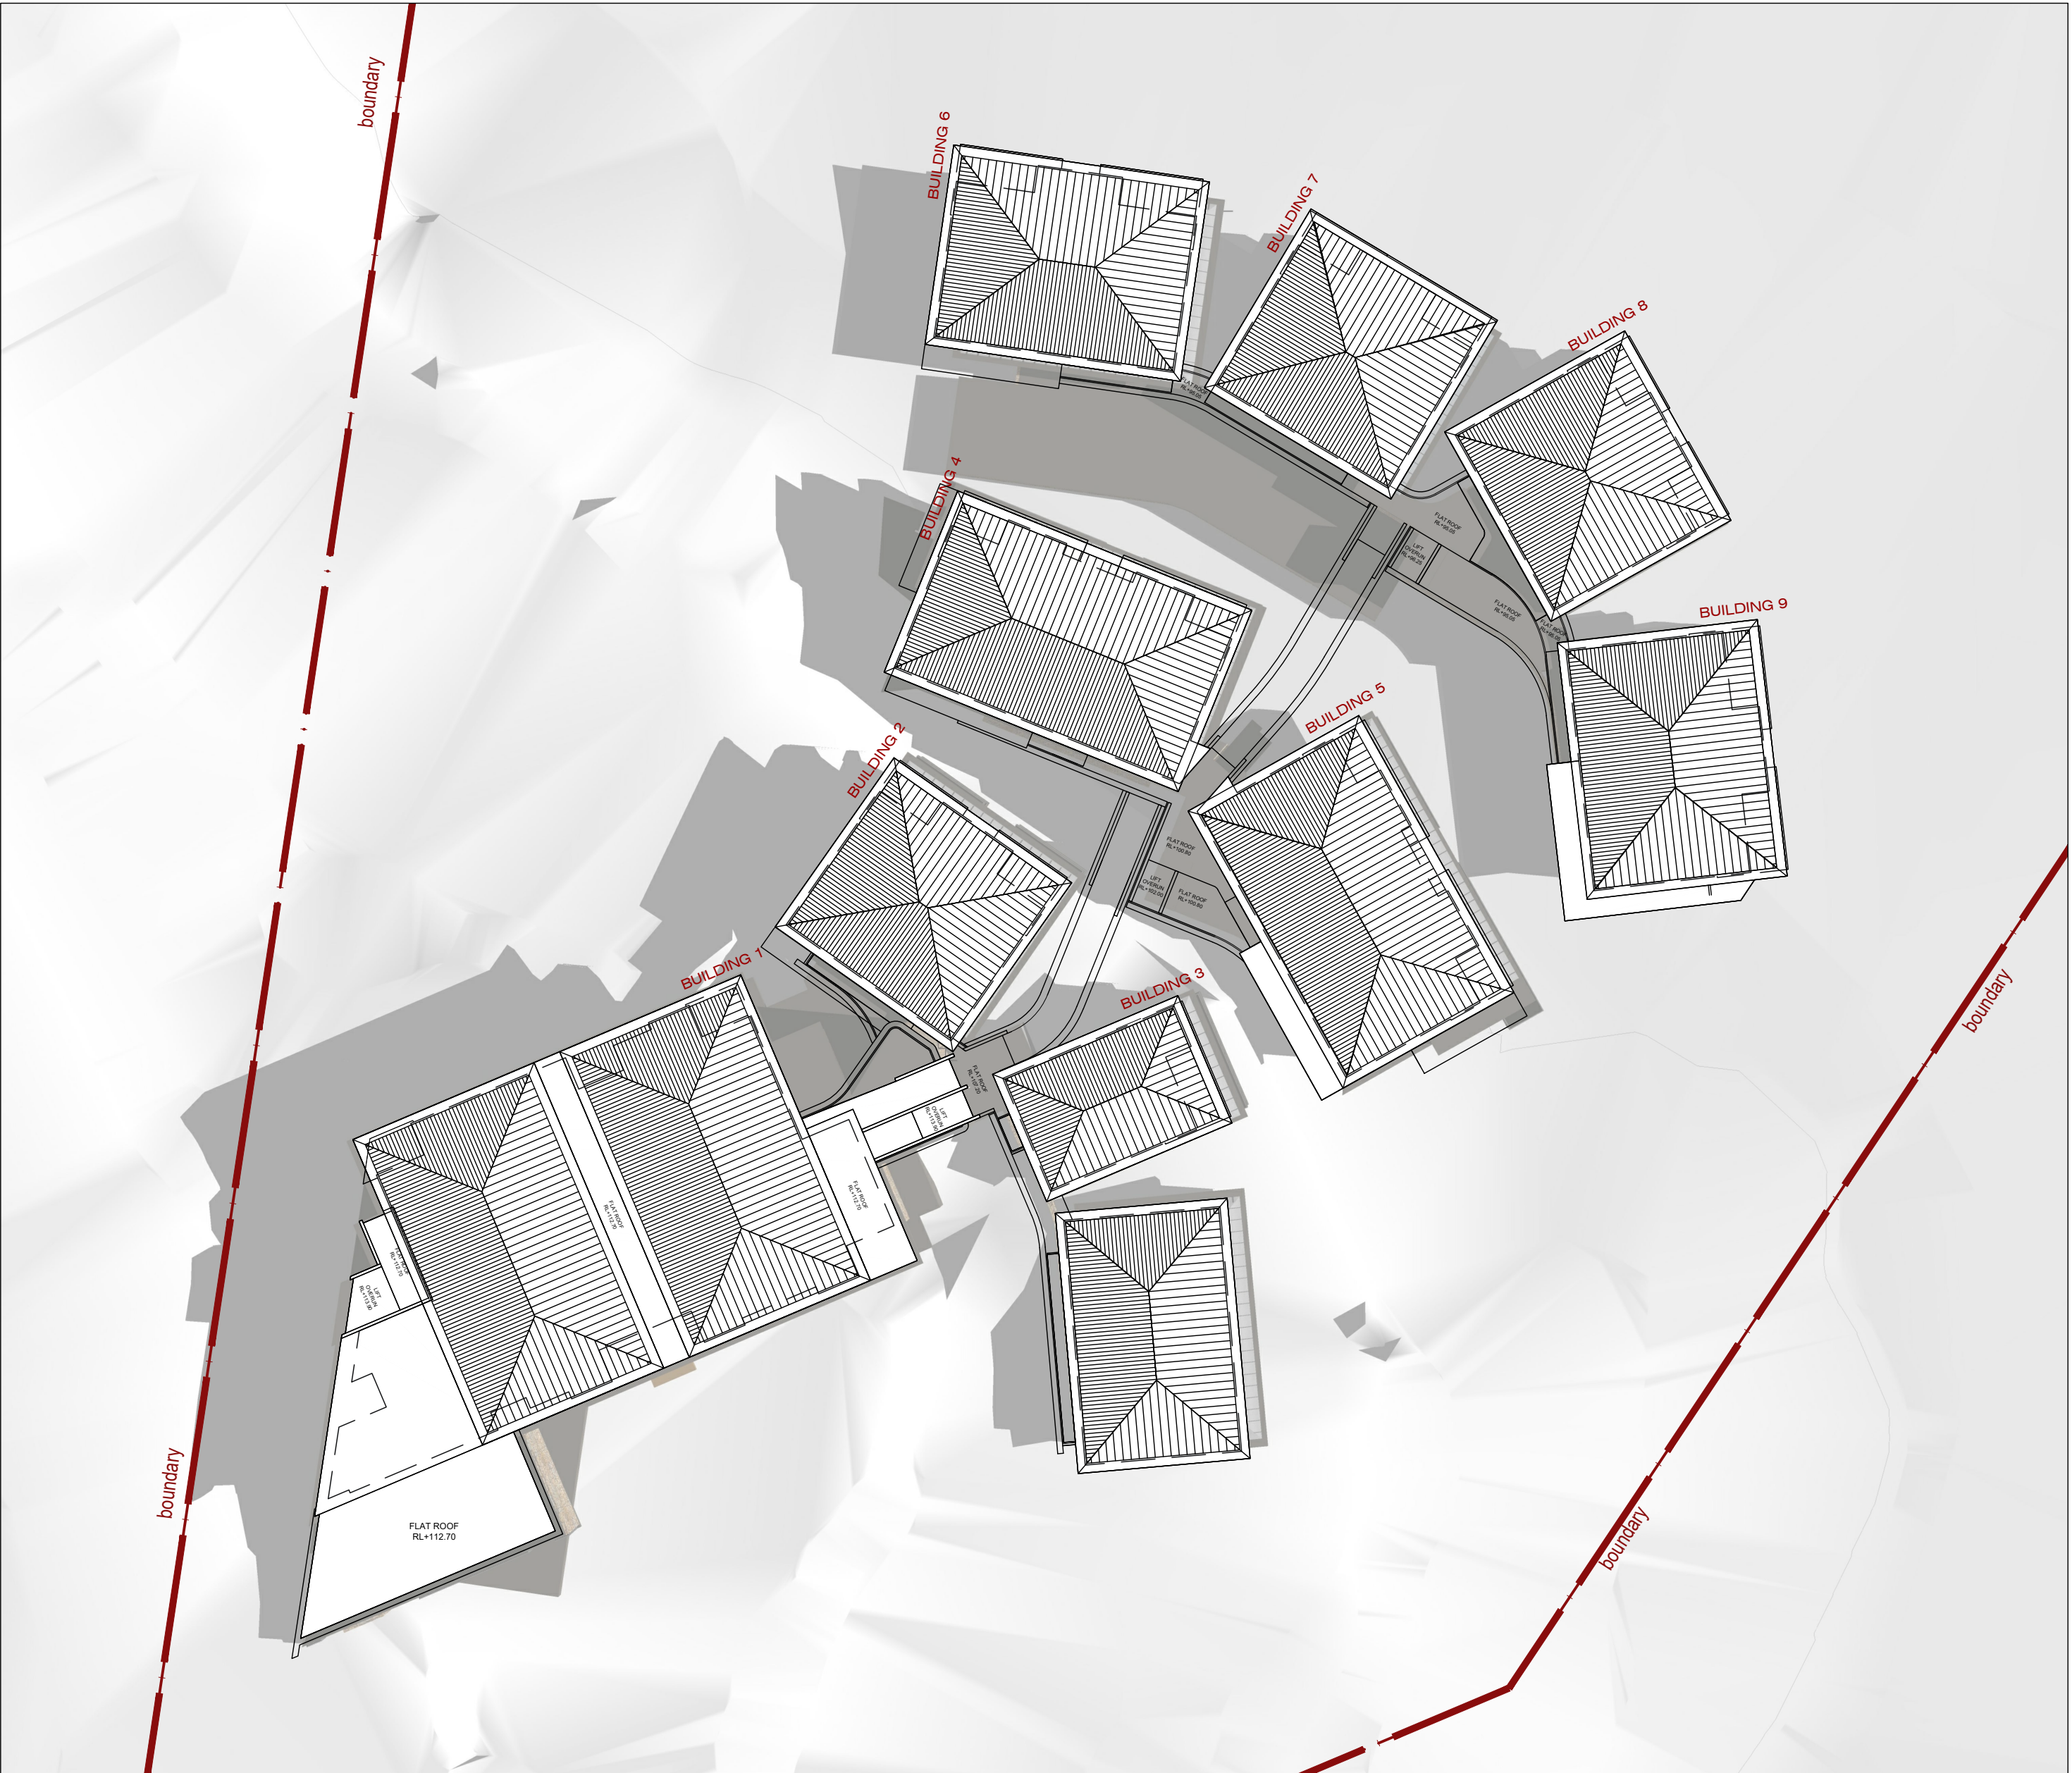

21 JUN 10.00AM

IMPORTANT NOTES:
Do not scale from drawings. All dimensions shall be checked on site before commencement of work. All discrepancies shall be brought to the attention of the Architect. Larger scale drawings and written dimensions take precedence. This drawing is copyright and the property of the author, and must not be retained, copied or used without the express authority of MARCHESE PARTNERS INTERNATIONAL PTY. LTD.

FOR APPROVAL
NOT FOR CONSTRUCTION

REVISION	DATE	DESCRIPTION	BY
J	08.03.2019	PRELIMINARY	PS
K	14.03.2019	PRELIMINARY	PS
L	29.03.2019	FOR DA APPROVAL	PS

marchesepartners

Marchese Partners International Pty Ltd
Level 1, 53 Walker Street, North Sydney, NSW 2060, Australia
P +61 2 9922 4375 F +61 2 9929 5786 E info@marchesepartners.com
www.marchesepartners.com
Sydney · Brisbane · Canberra · Melbourne · Adelaide
Kuala Lumpur · Auckland · Christchurch · London · Madrid
ABN 20 098 552 151


CLIENT
DuKor 24 Pty Ltd
Frenchs Forest
Barnes Road

PROJECT
Oxford Falls - Self Contained Dwellings


DRAWING TITLE
SHADOW STUDY 21 JUNE 09-10

SCALE	DATE	DRAWN	CHECKED
NTS	29.03.2019	AS	PS


JOB	DRAWING	REVISION
18161	DA5.01	L

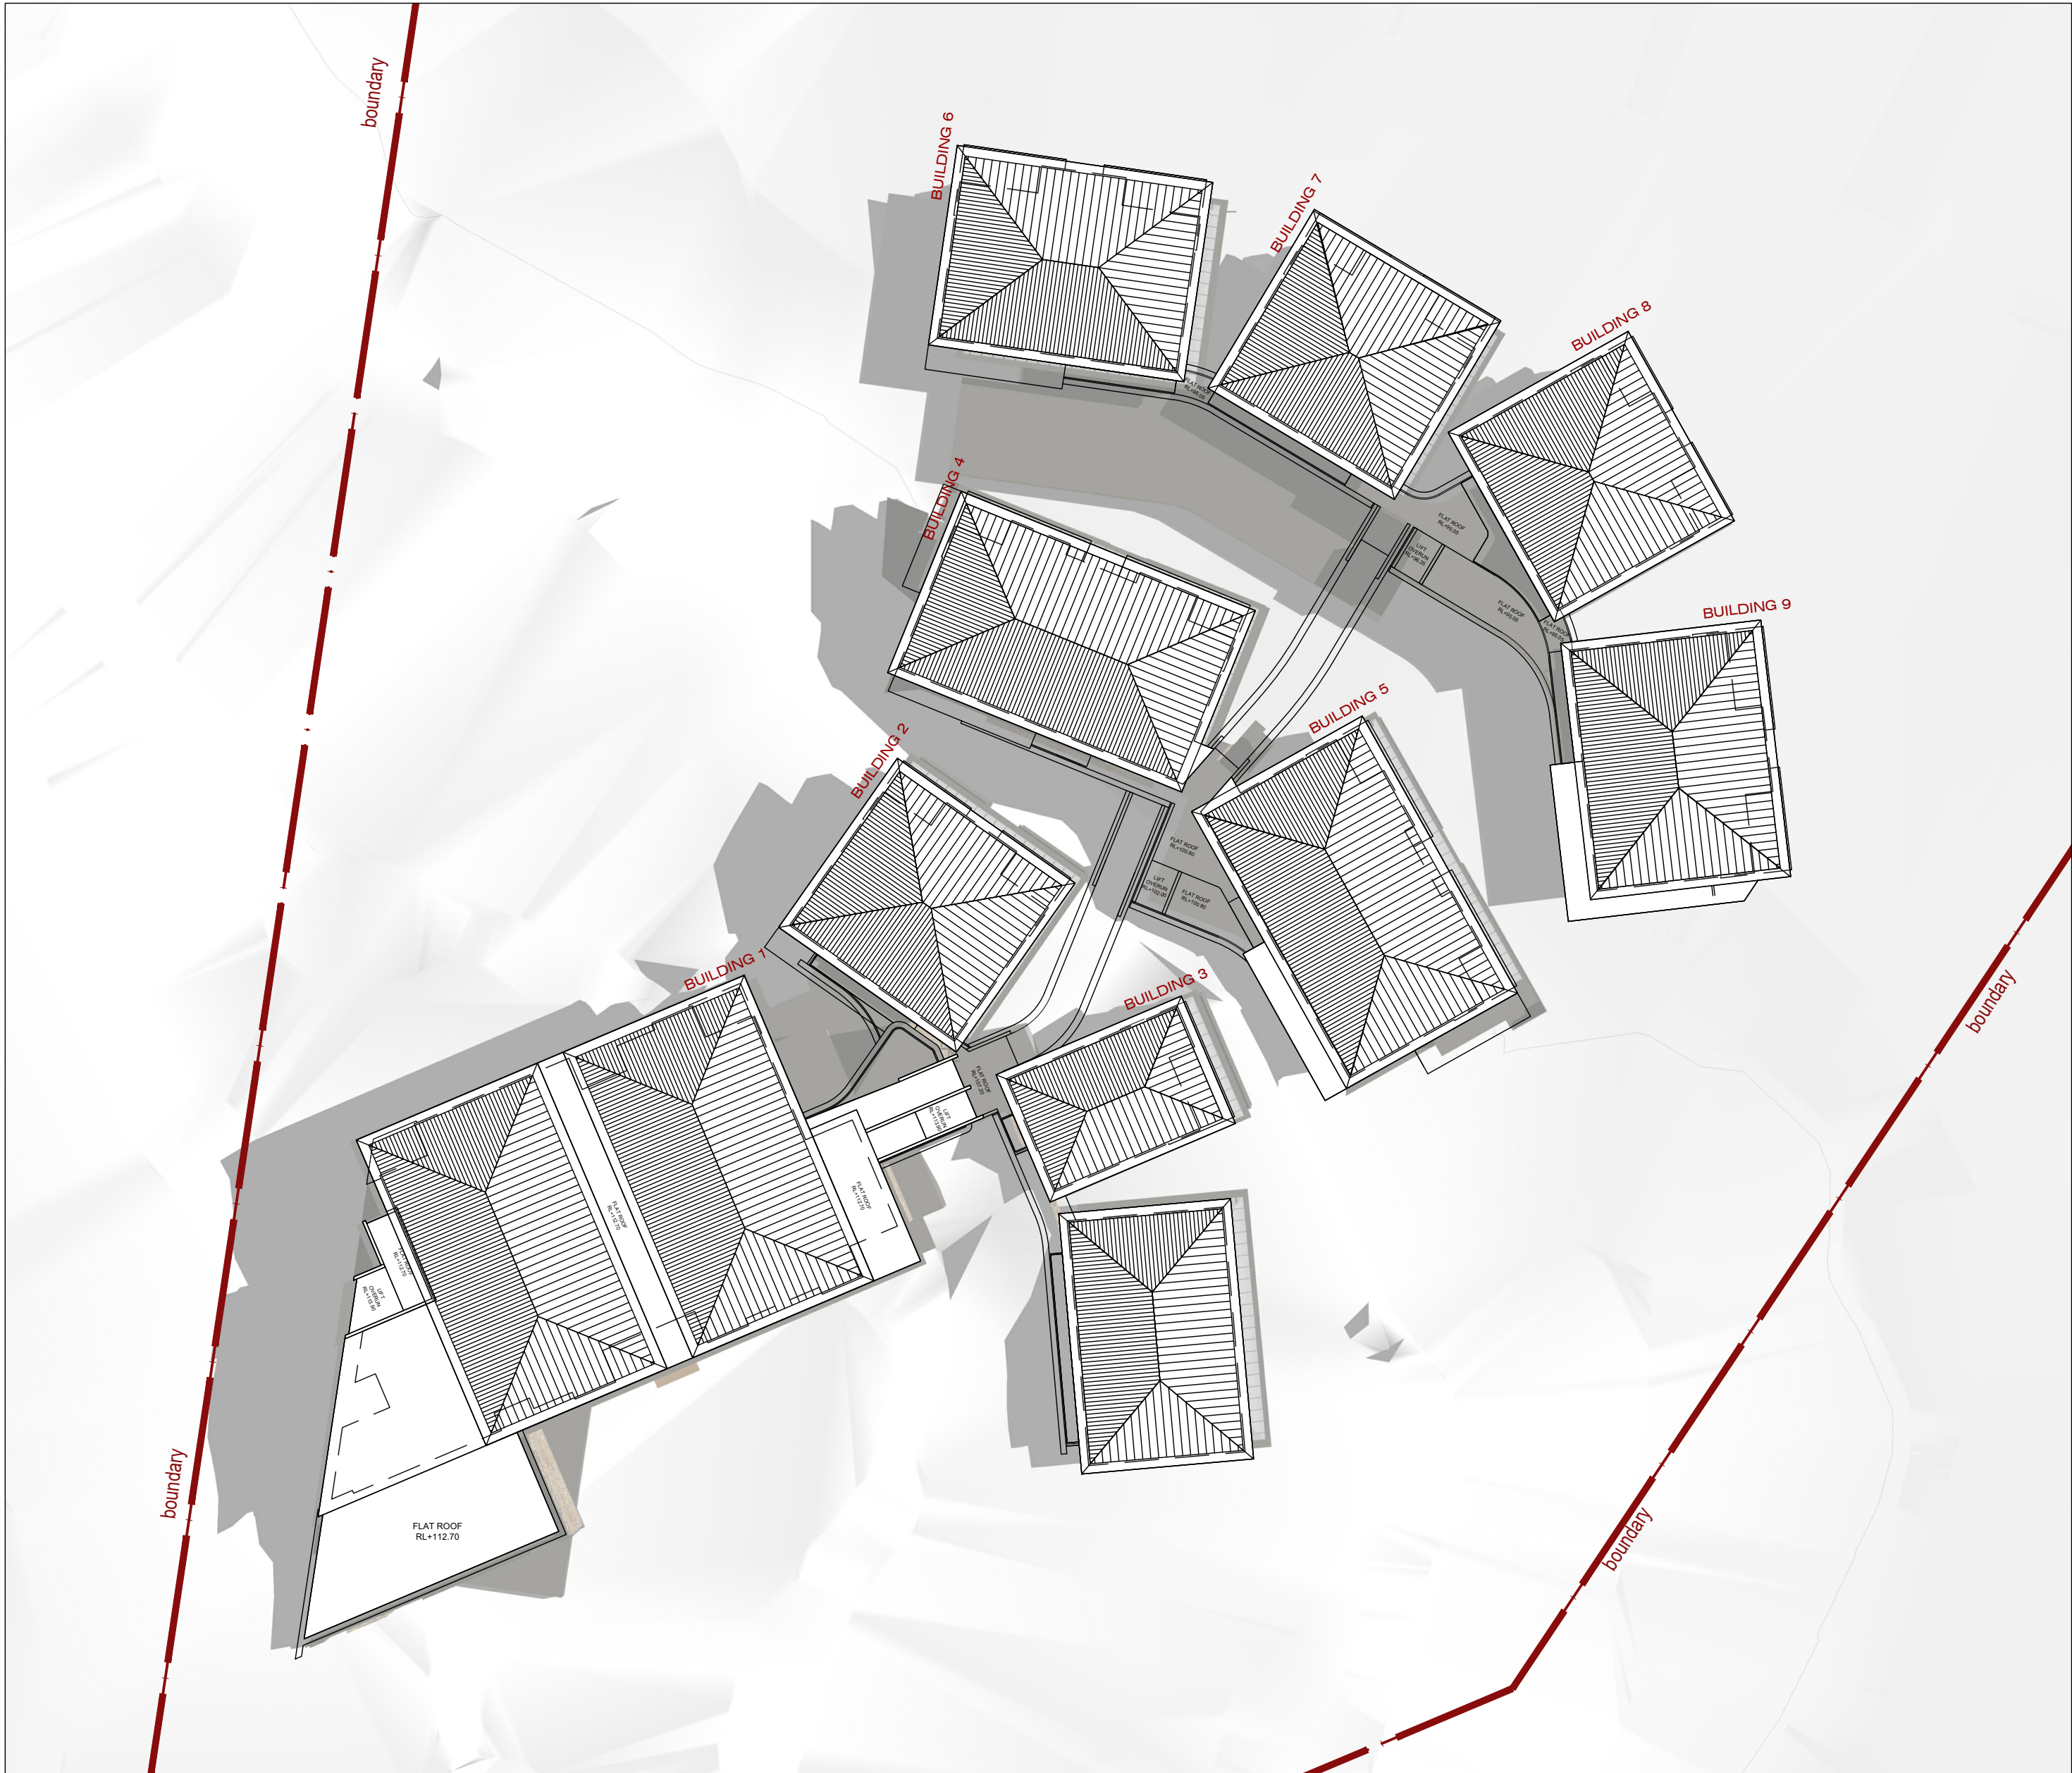


21 JUN 11.00AM

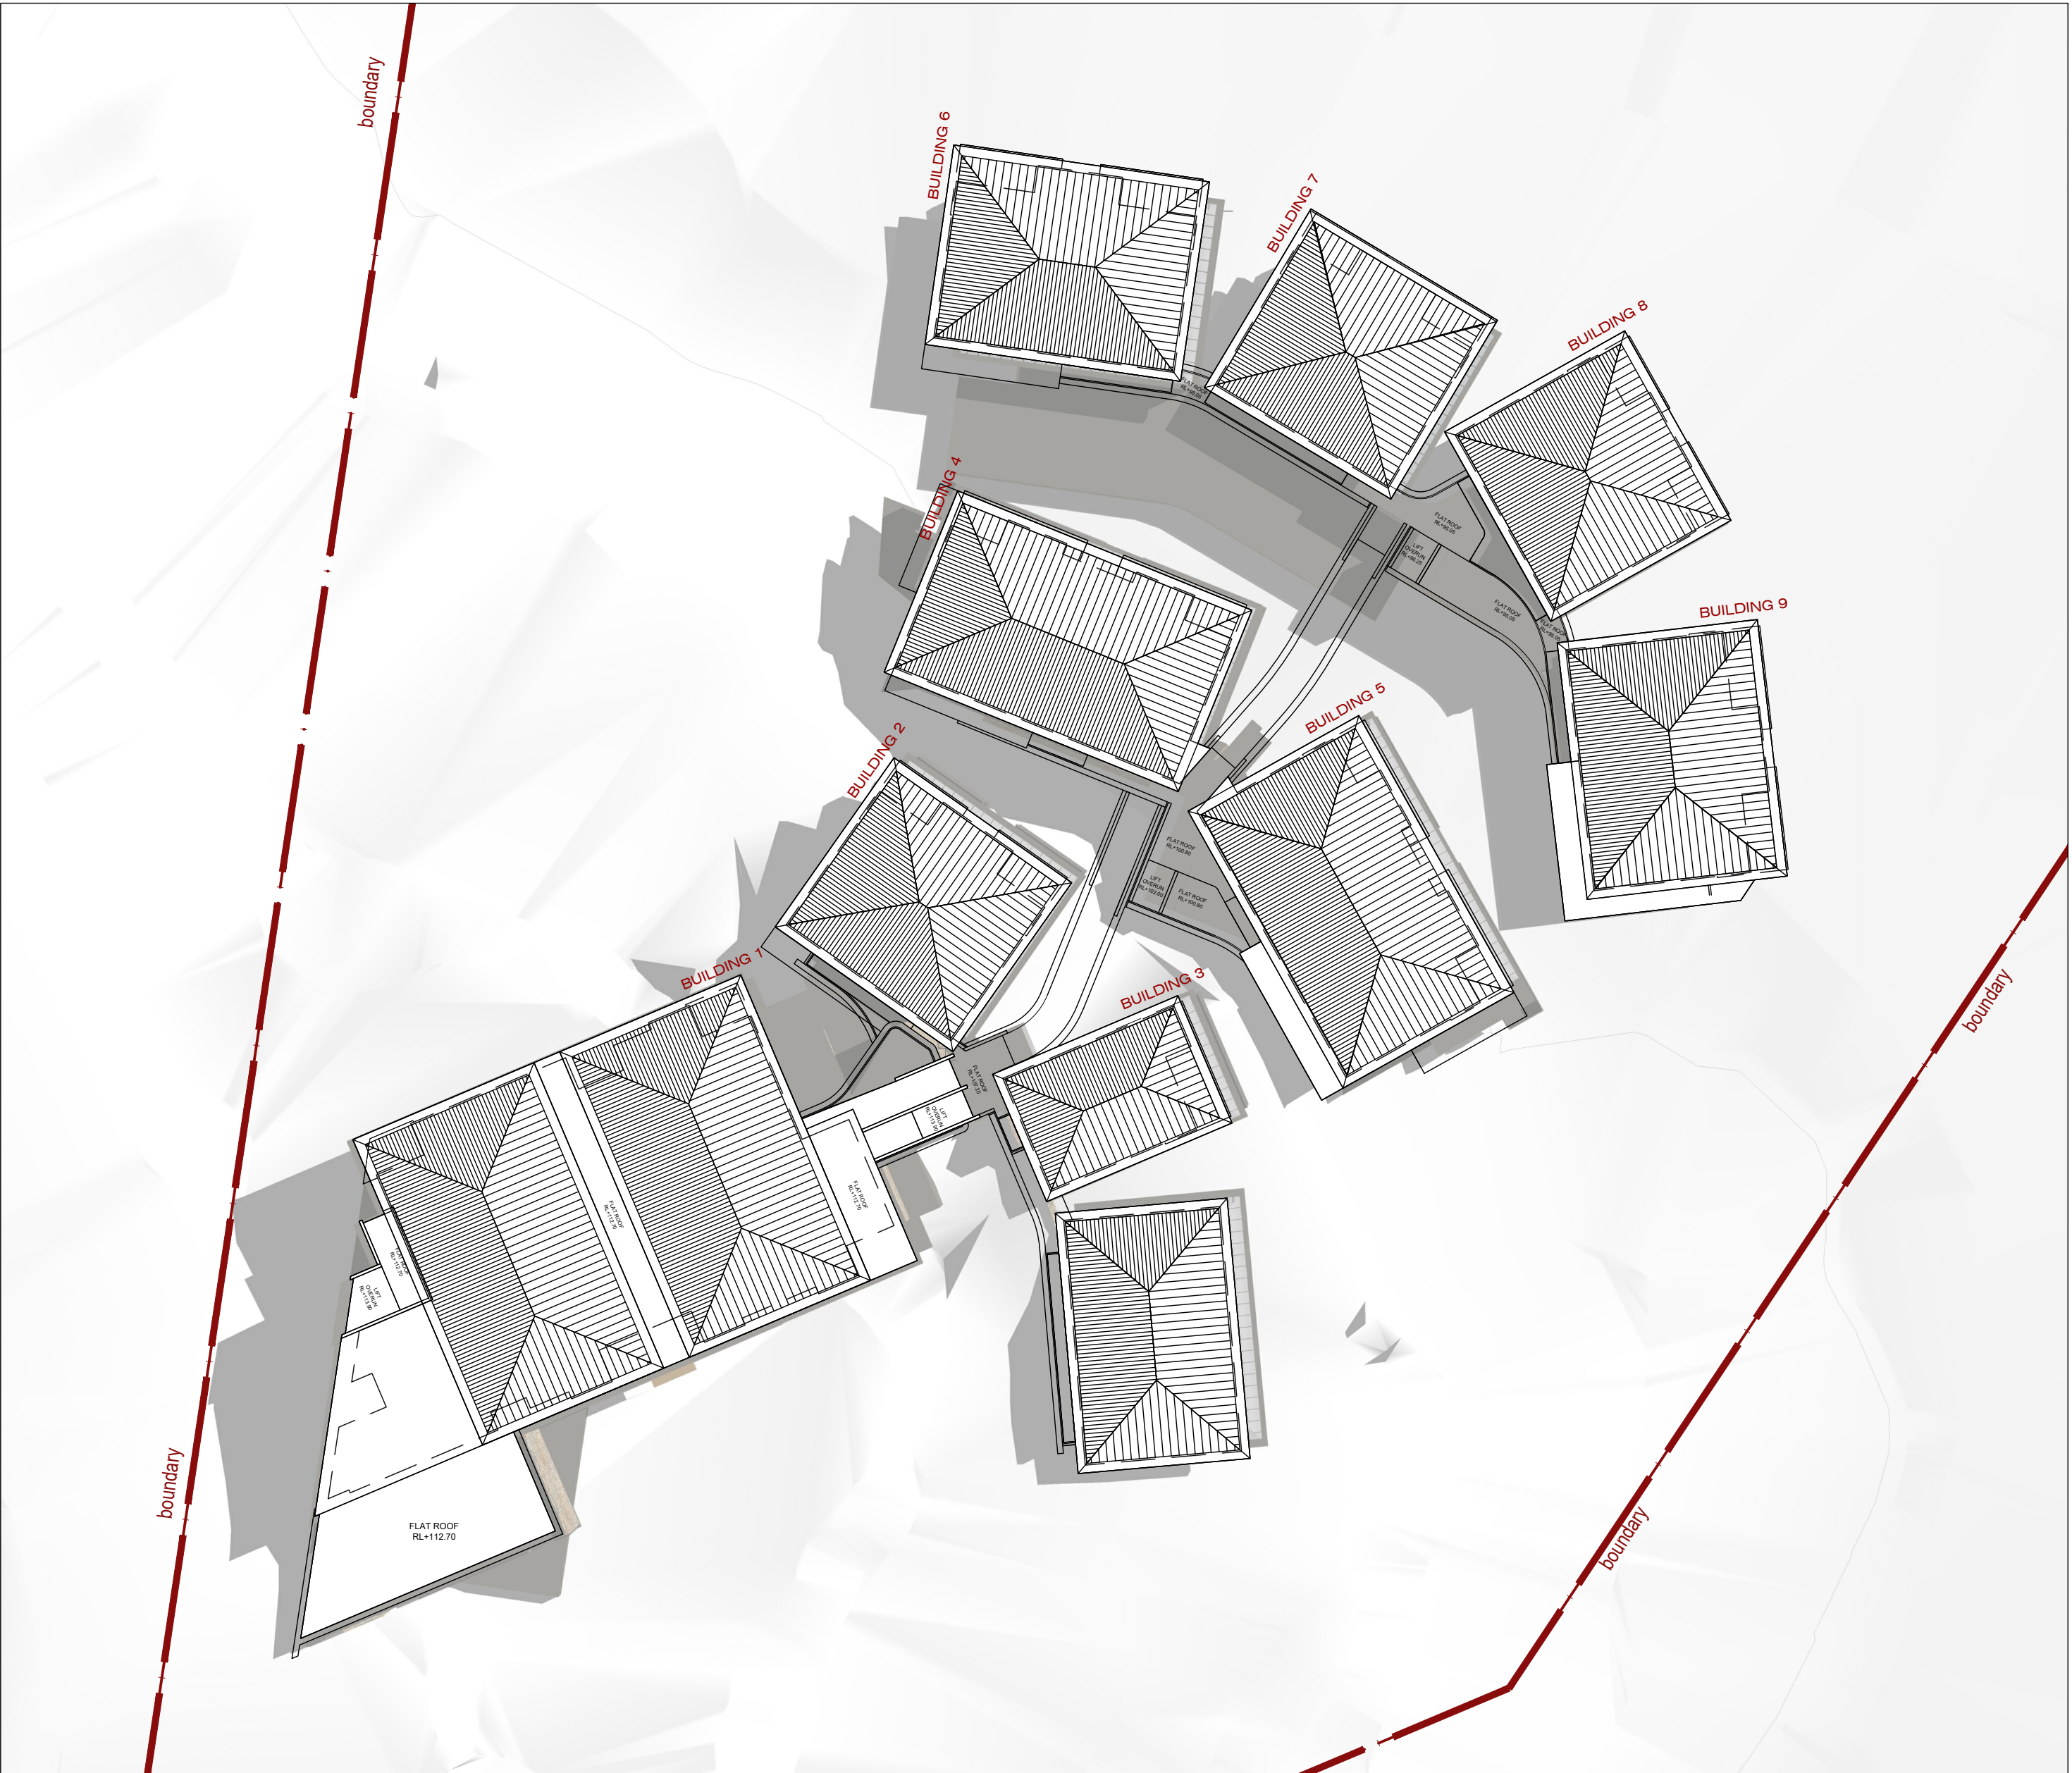


21 JUN 12.00PM

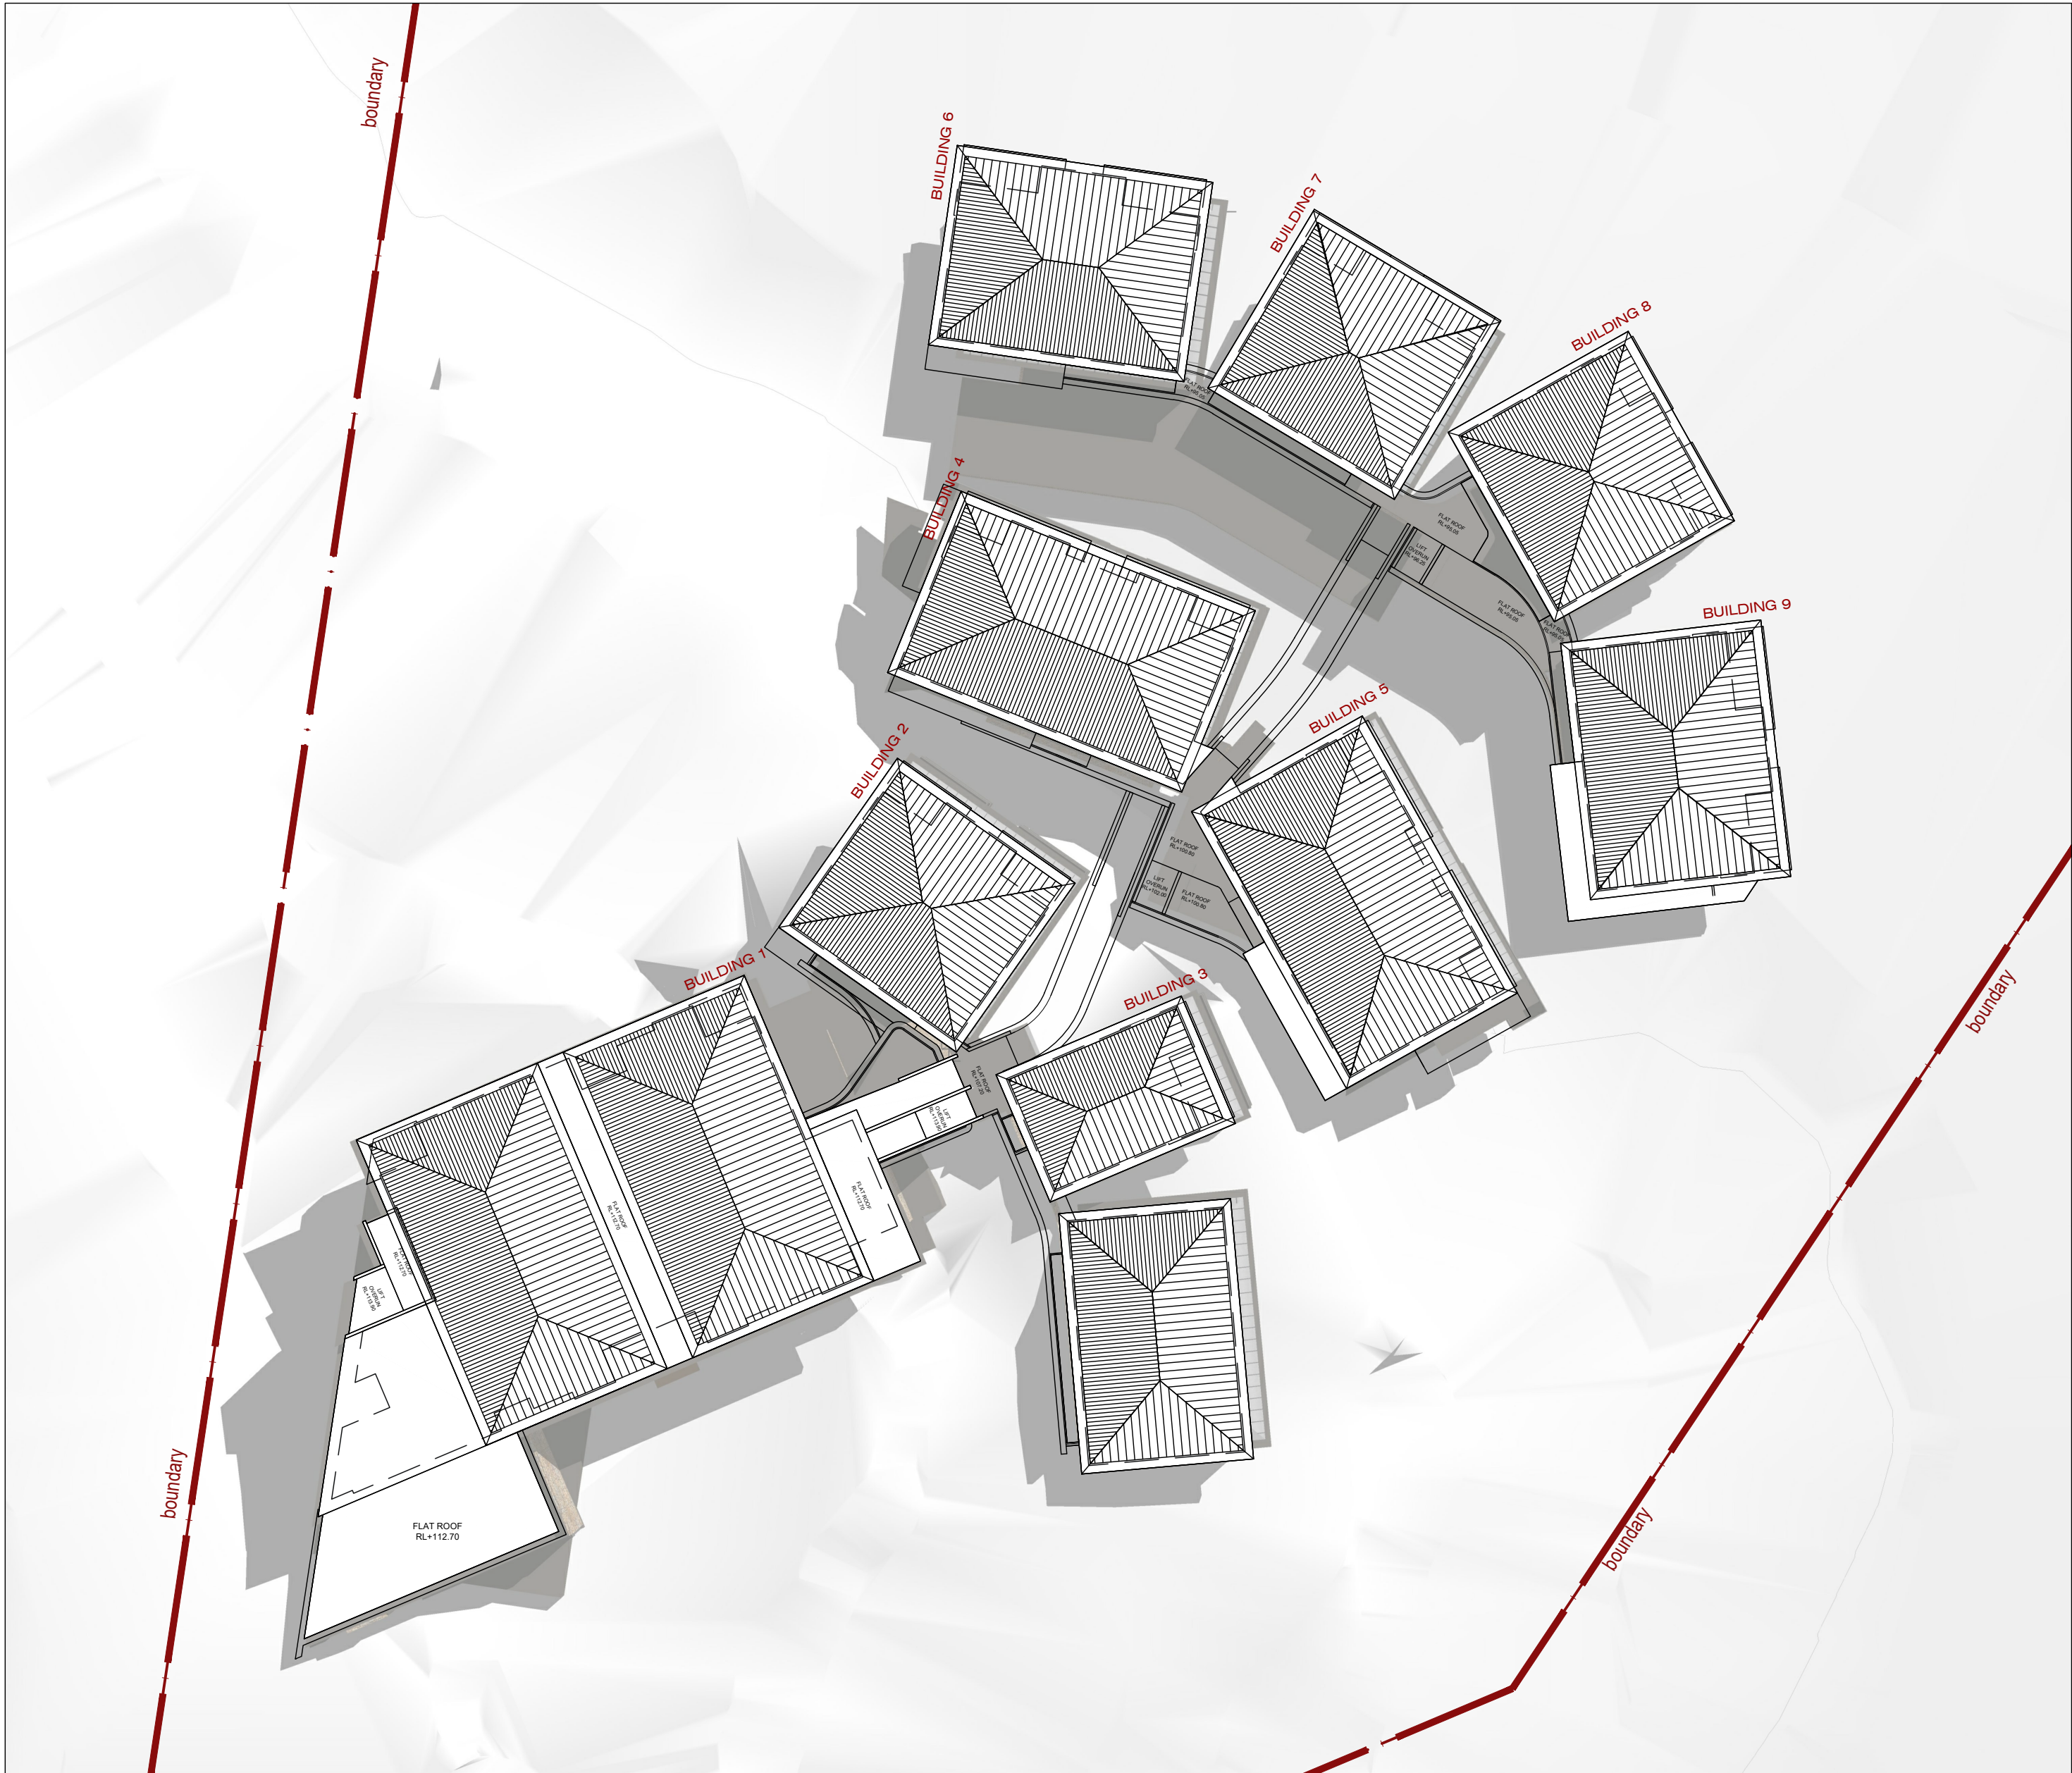

21 JUN 13.00PM

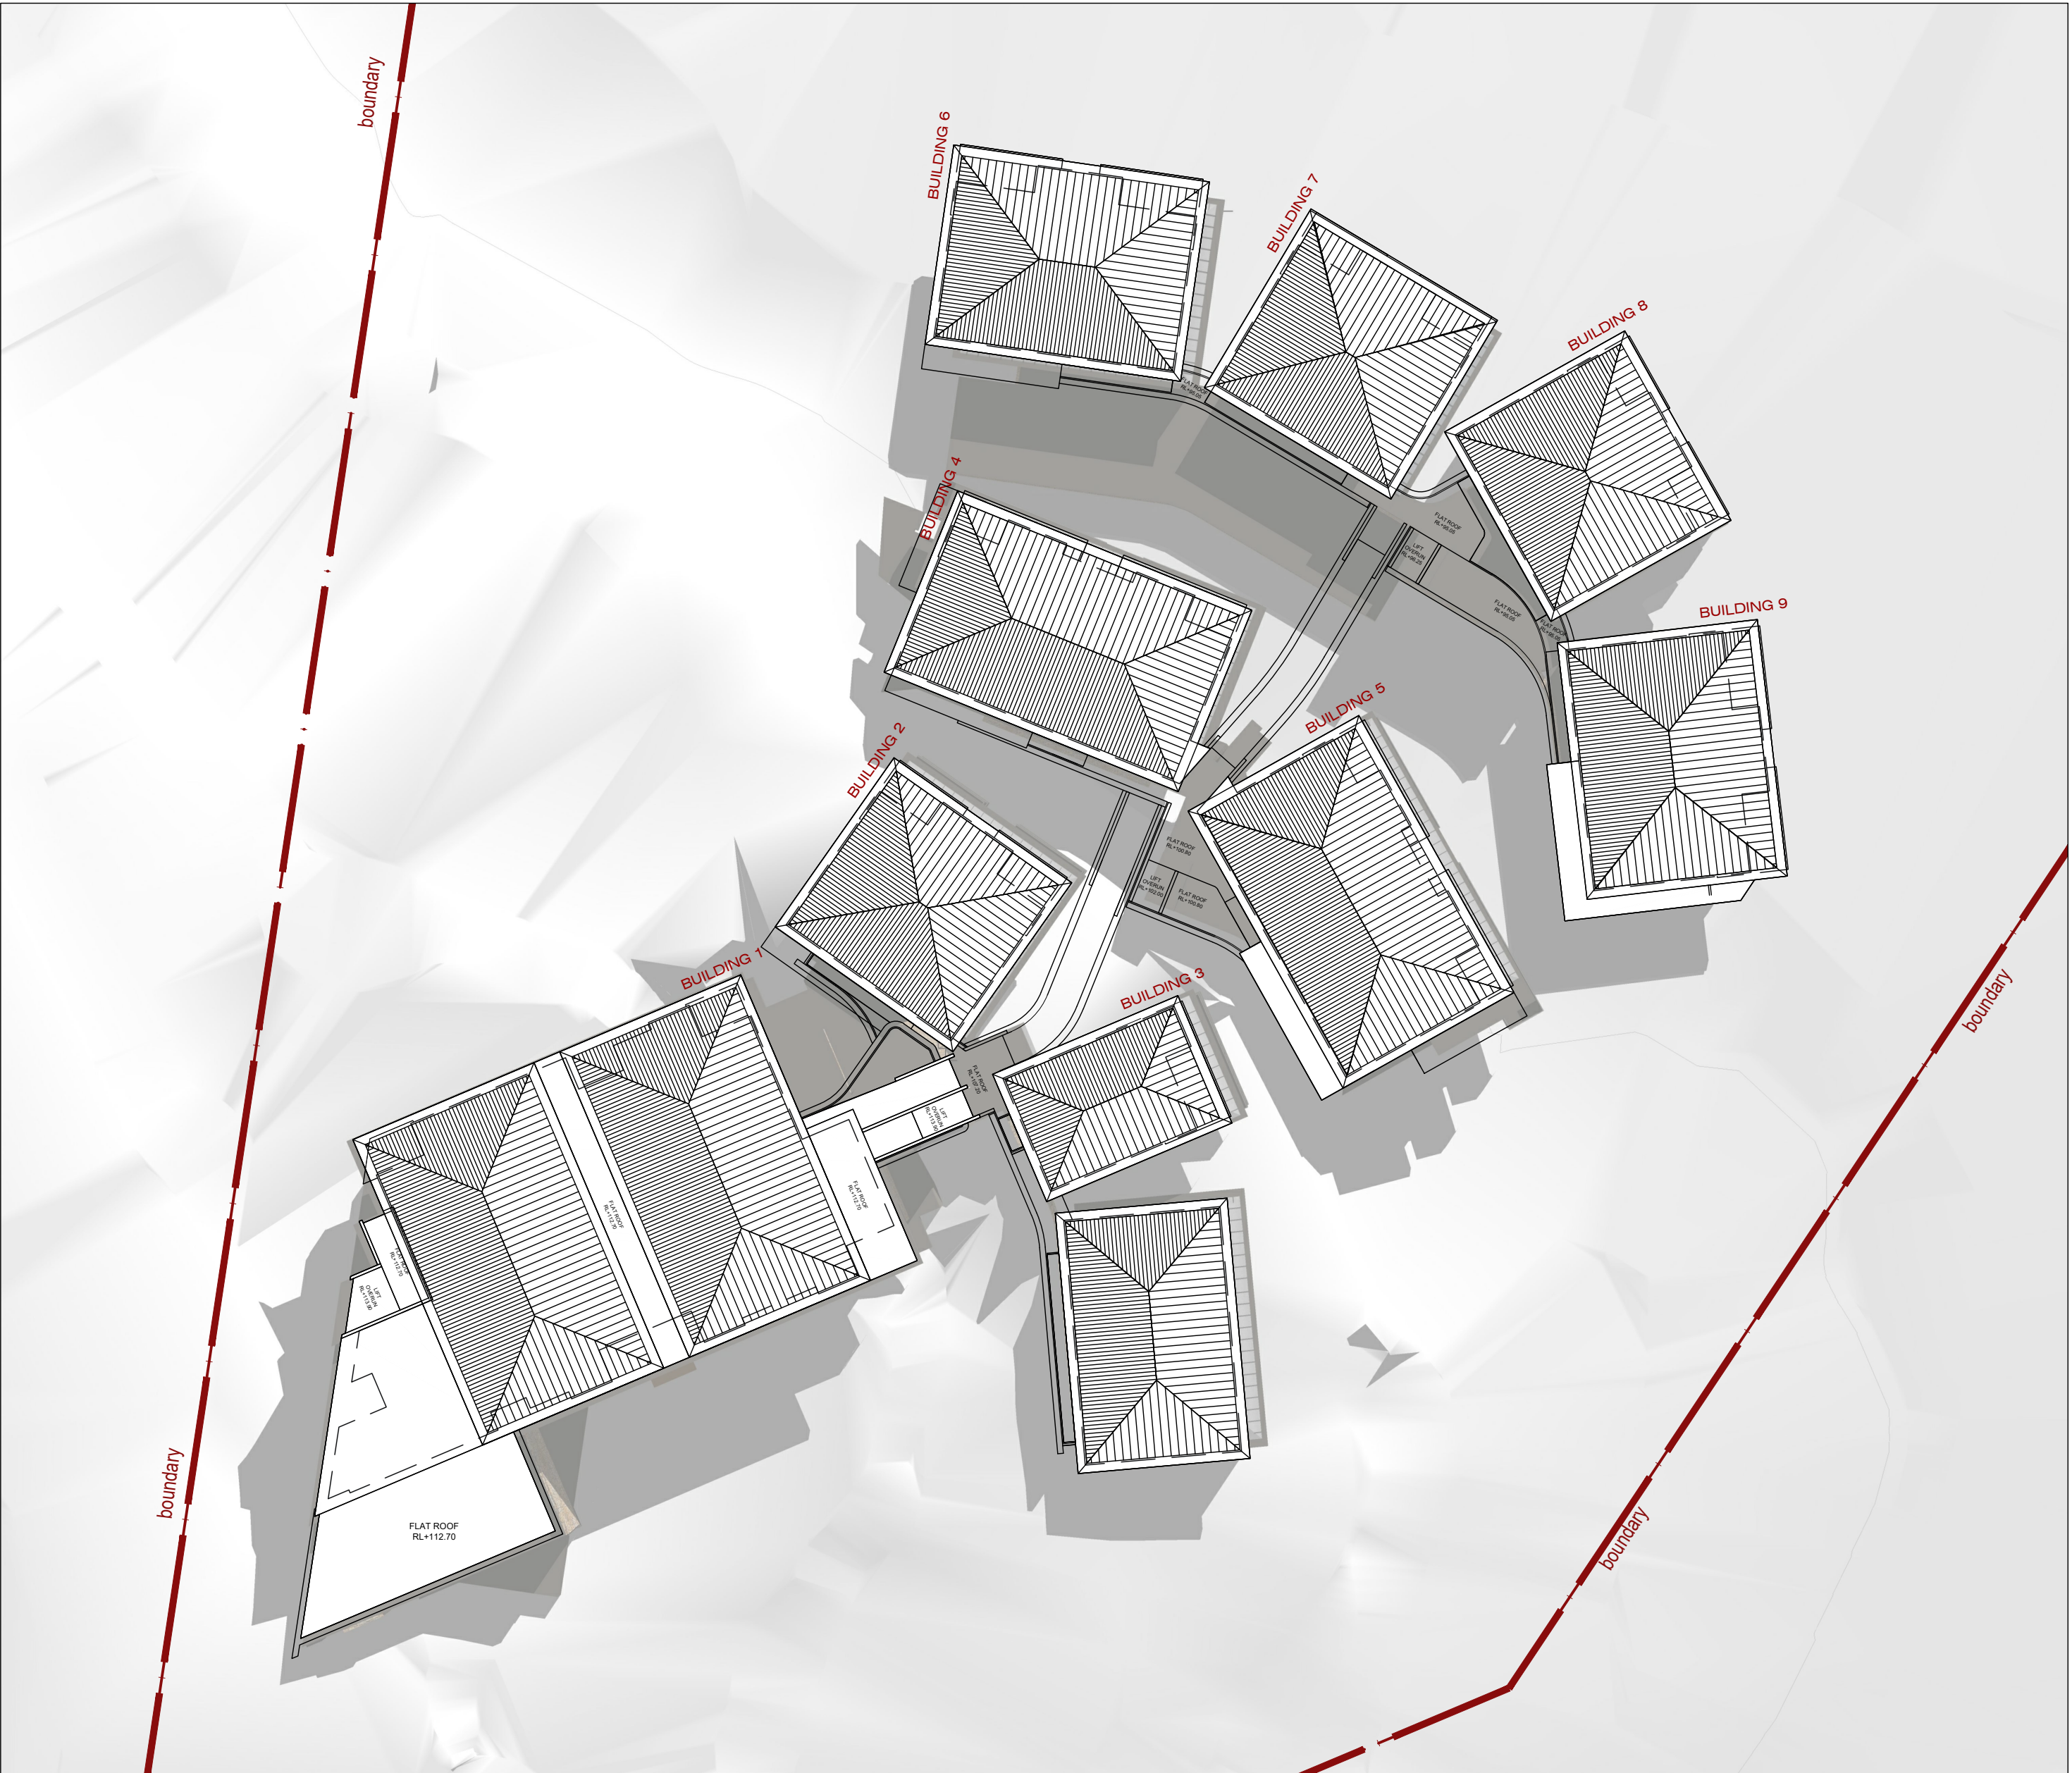

21 JUN 14.00PM

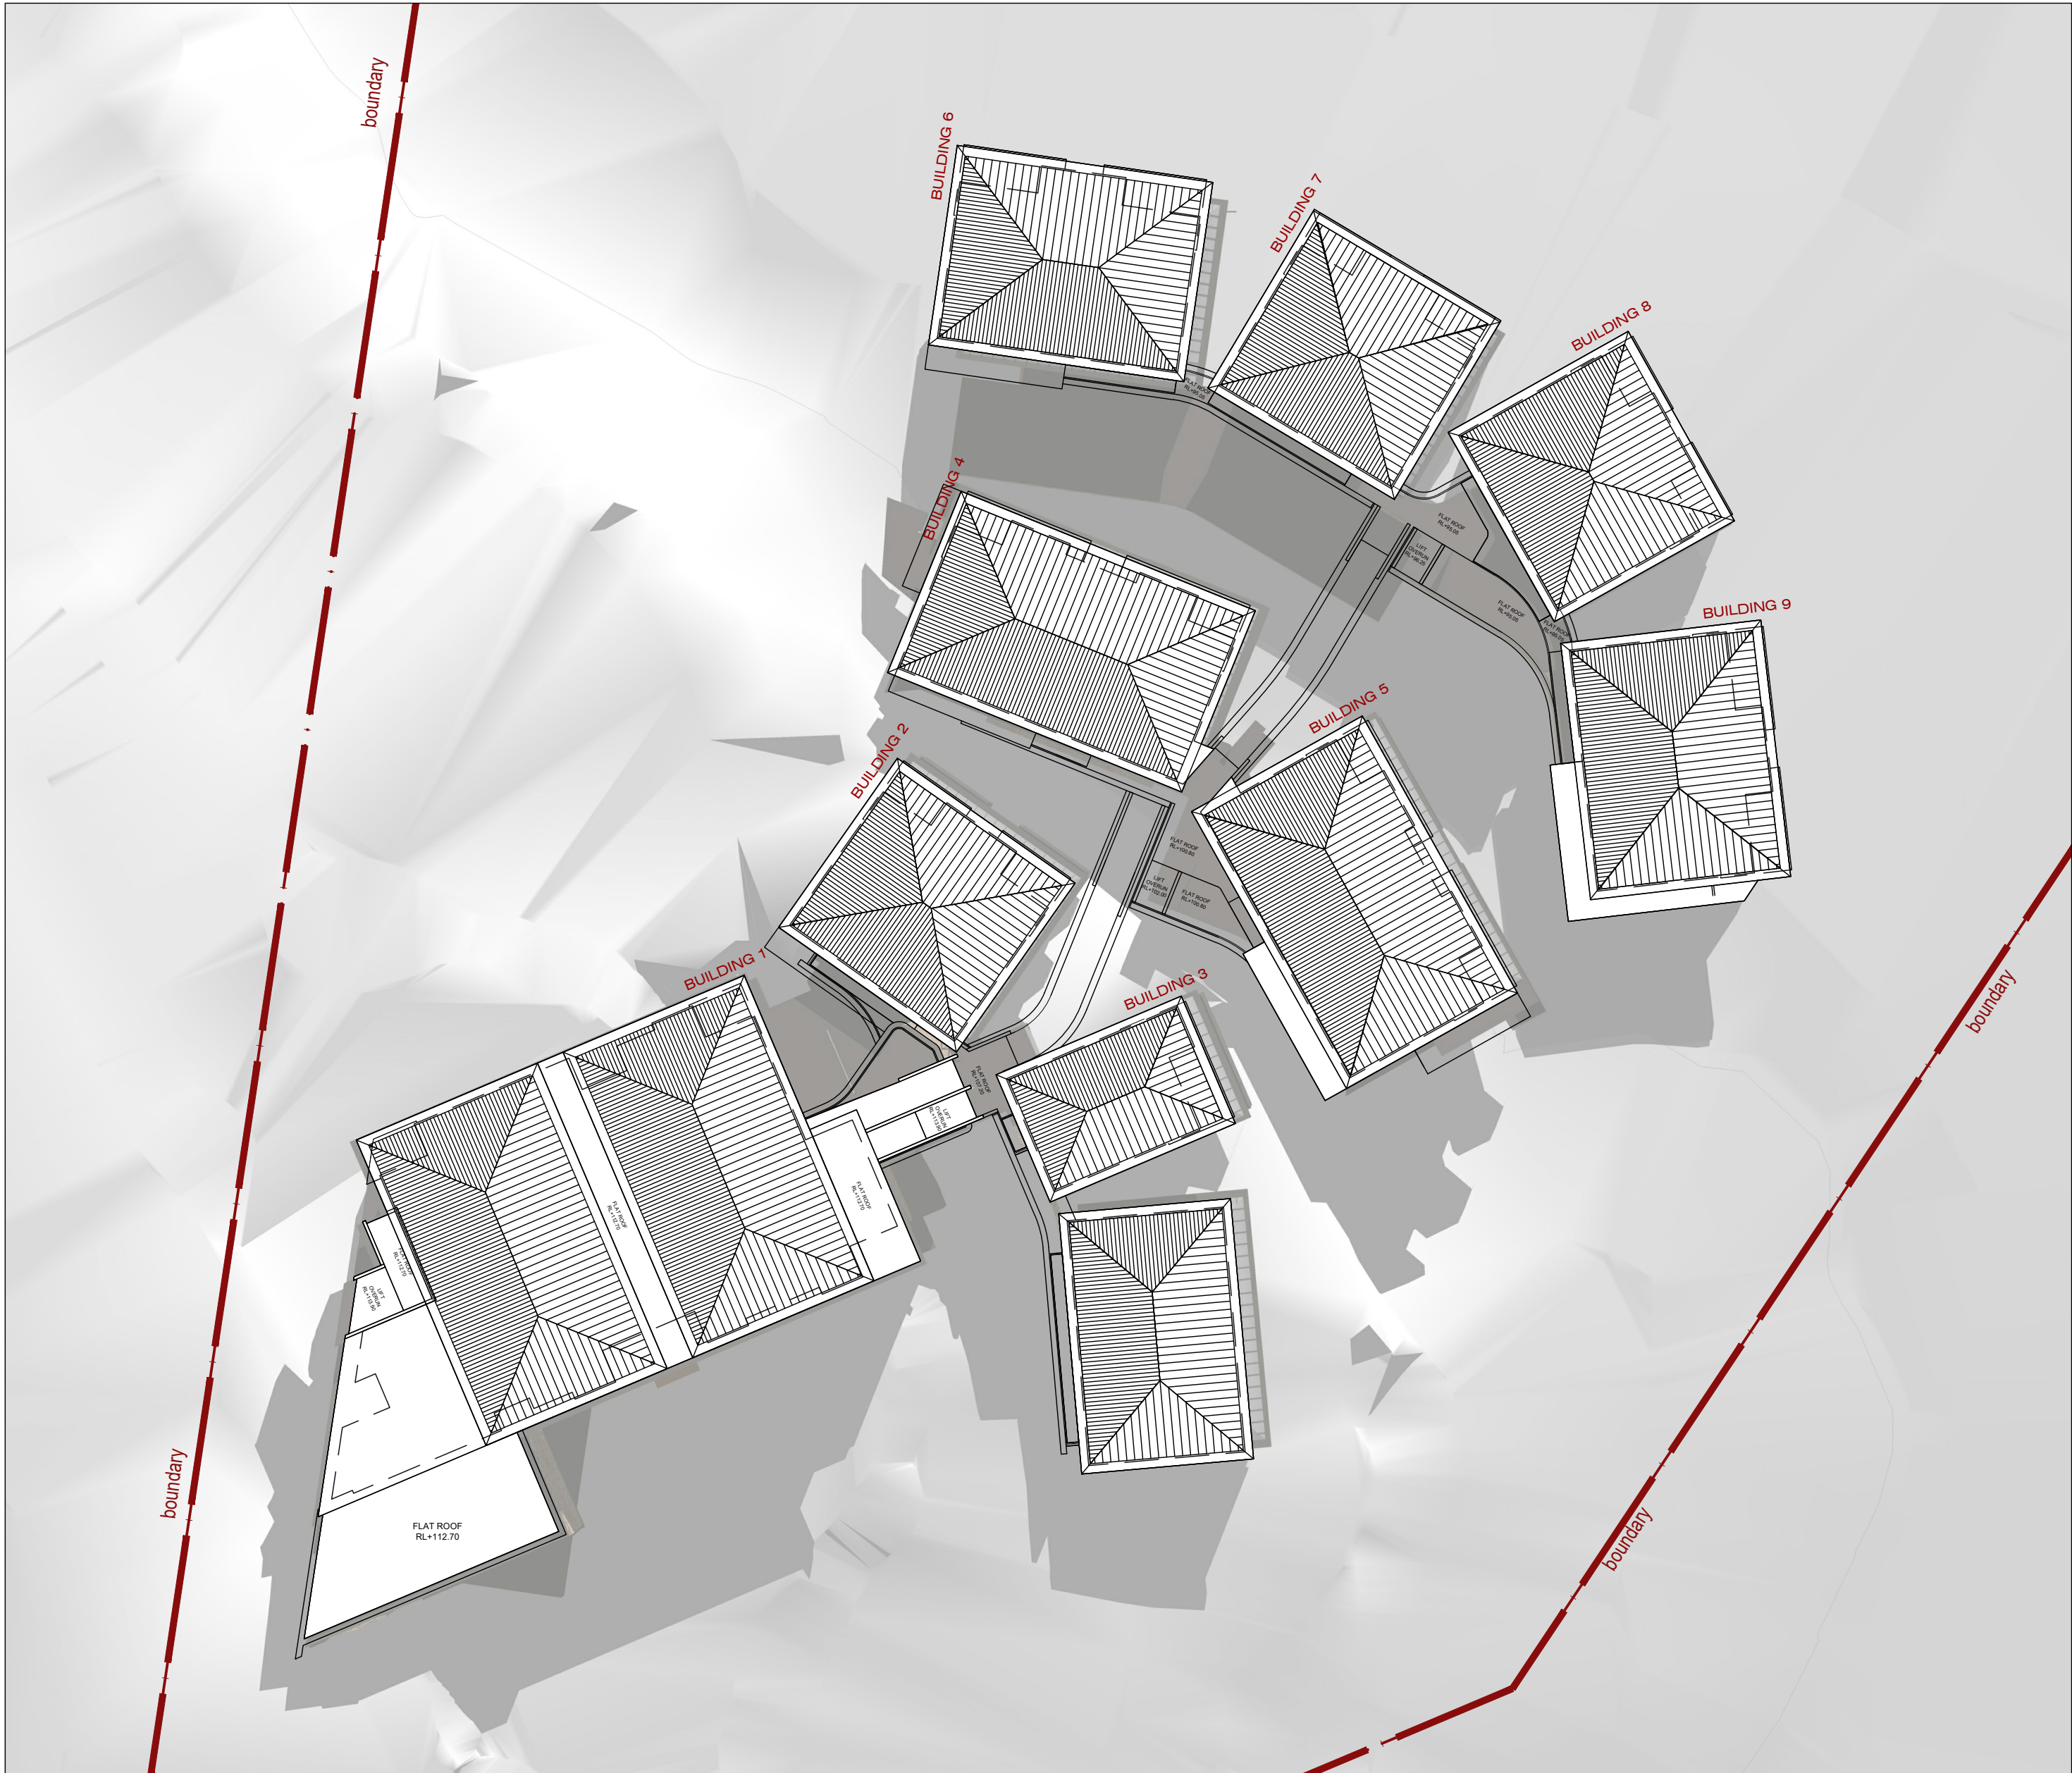

21 JUN 15.00PM


IMPORTANT NOTES:
Do not scale from drawings. All dimensions shall be checked on site before commencement of work. All discrepancies shall be brought to the attention of the Architect. Larger scale drawings and written dimensions take precedence. This drawing is copyright and the property of the author, and must not be retained, copied or used without the express authority of MARCHESE PARTNERS INTERNATIONAL PTY. LTD.

FOR APPROVAL
NOT FOR CONSTRUCTION

REVISION	DATE	DESCRIPTION	BY
J	08.03.2019	PRELIMINARY	PS
K	14.03.2019	PRELIMINARY	PS
L	29.03.2019	FOR DA APPROVAL	PS

marchesepartners

Marchese Partners International Pty Ltd
Level 1, 53 Walker Street, North Sydney, NSW 2060, Australia
P +61 2 9922 4375 F +61 2 9929 5786 E info@marchesepartners.com
www.marchesepartners.com
Sydney · Brisbane · Canberra · Melbourne · Adelaide
Kuala Lumpur · Auckland · Christchurch · London · Madrid
ABN 20 098 552 151

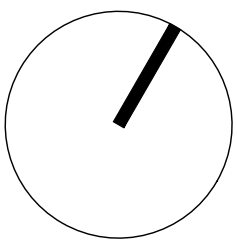


CLIENT
DuKor 24 Pty Ltd
Frenchs Forest
Barnes Road


PROJECT
Oxford Falls - Self Contained Dwellings

DRAWING TITLE
SHADOW STUDY 21 JUNE 15

SCALE	DATE	DRAWN	CHECKED
NTS	29.03.2019	AS	PS
JOB	DRAWING	REVISION	
18161	DA5.04	L	

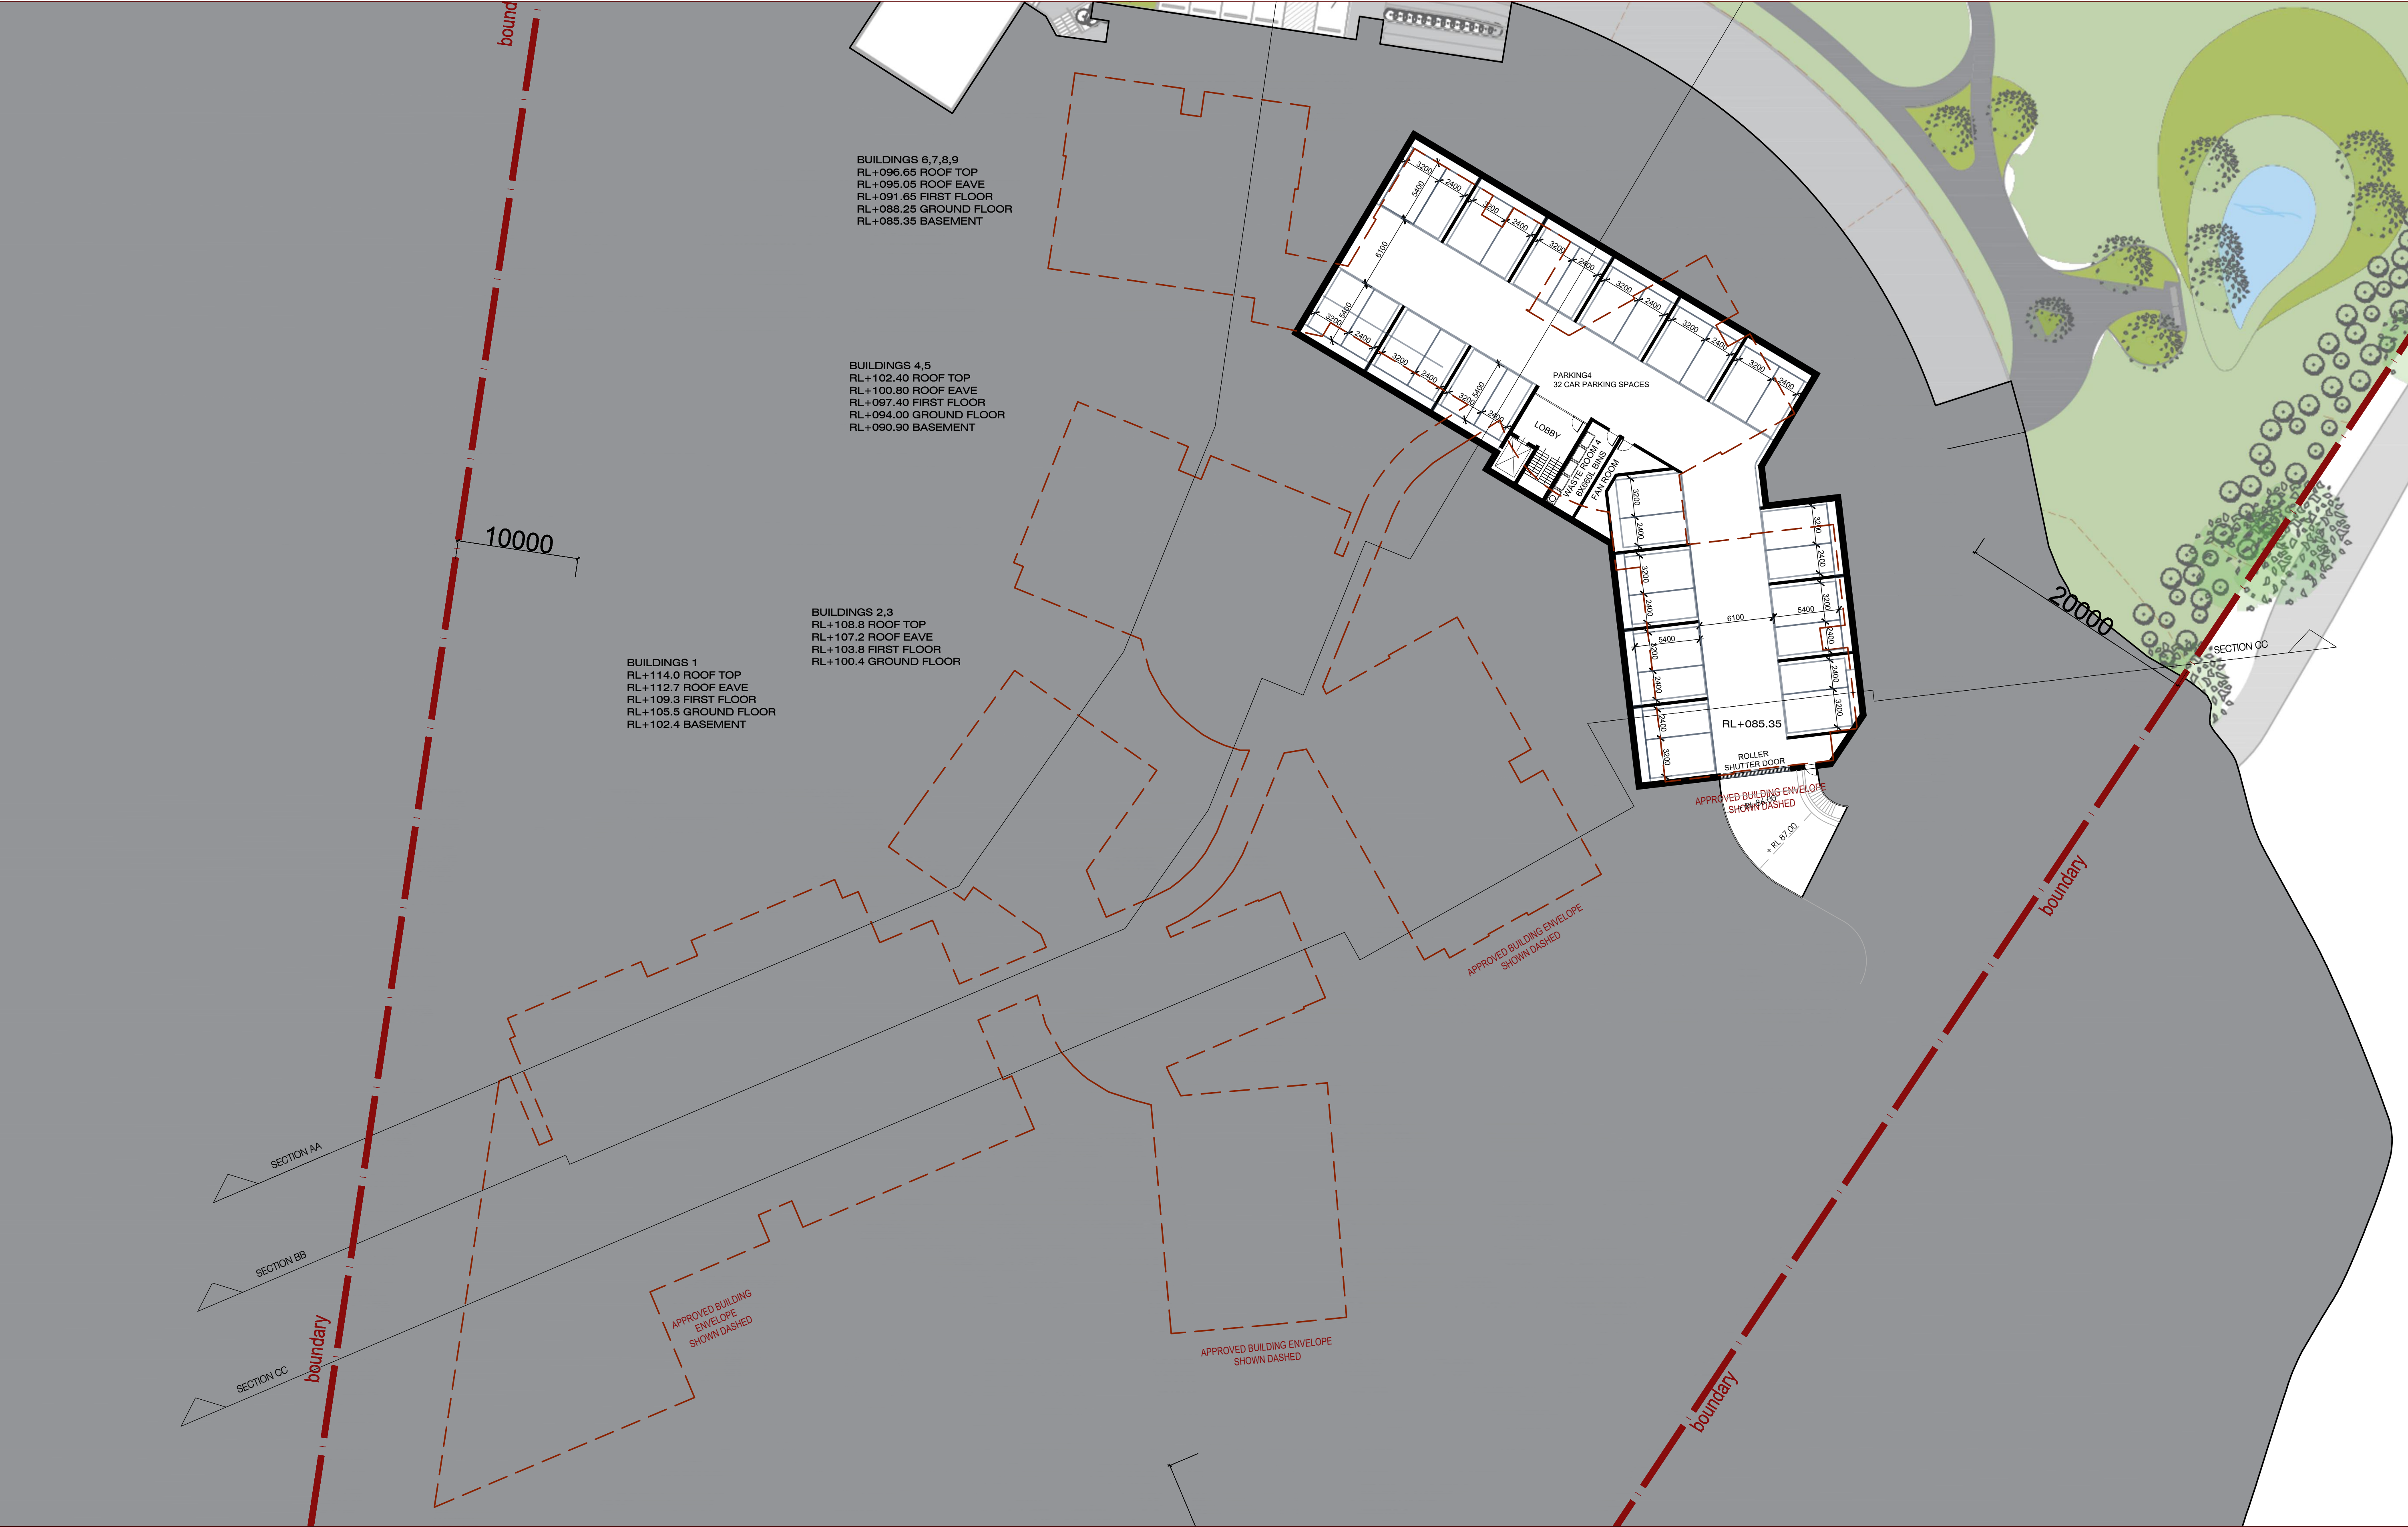

IMPORTANT NOTES: Do not scale from drawings. All dimensions shall be checked on site before commencement of work. All discrepancies shall be brought to the attention of the Architect. Larger scale drawings and written dimensions take precedence. This drawing is copyright and the property of the author, and must not be retained, copied or used without the express authority of MARCHESE PARTNERS INTERNATIONAL PTY. LTD. FOR APPROVAL NOT FOR CONSTRUCTION	REVISION	DATE	DESCRIPTION	BY						
	J	08.03.2019	PRELIMINARY	PS						
	K	14.03.2019	PRELIMINARY	PS						
	L	29.03.2019	FOR DA APPROVAL	PS						
marchesepartners Marchese Partners International Pty Ltd Level 1, 53 Walker Street, North Sydney, NSW 2060, Australia P +61 2 9922 4375 F +61 2 9929 5786 E info@marchesepartners.com www.marchesepartners.com Sydney · Brisbane · Canberra · Melbourne · Adelaide Kuala Lumpur · Auckland · Christchurch · London · Madrid ABN 20 098 552 151							CLIENT DuKor 24 Pty Ltd Frenchs Forest Barnes Road			
PROJECT Oxford Falls - Self Contained Dwellings						SCALE 1:500 @ A3		DATE 29.03.2019	DRAWN AS	CHECKED PS
						JOB 18161		DRAWING DA 5.22		REVISION L

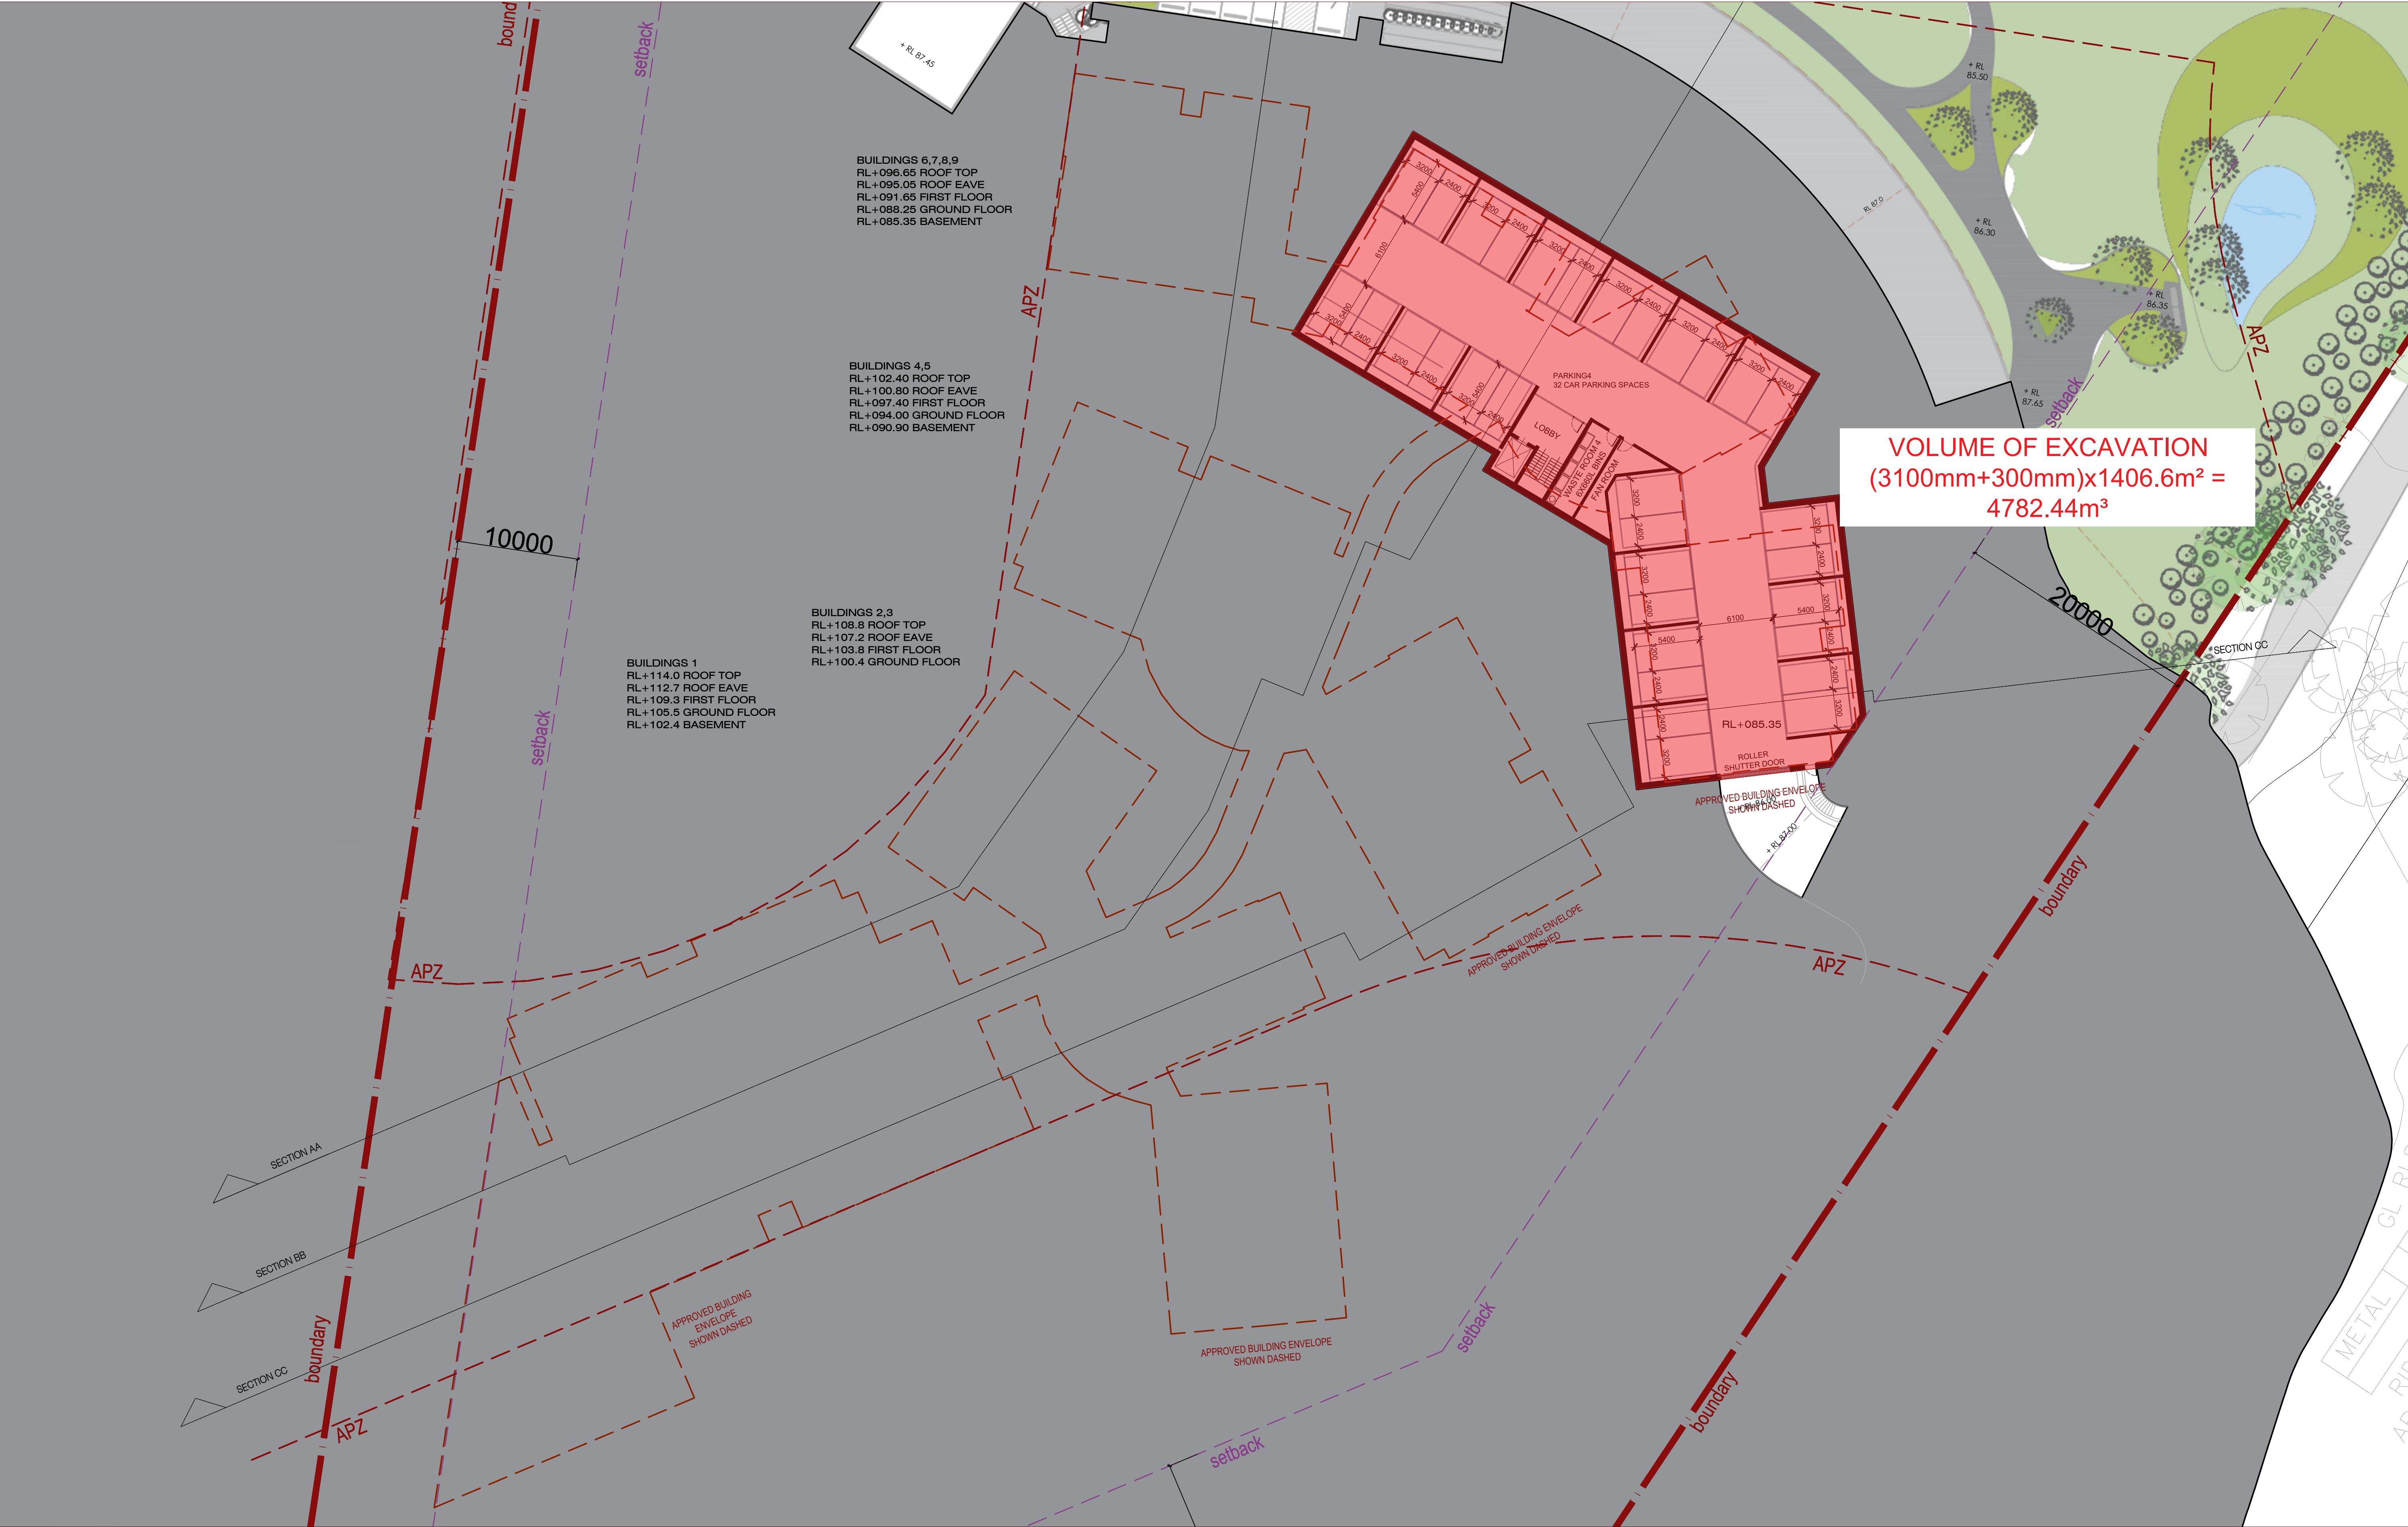

IMPORTANT NOTES: Do not scale from drawings. All dimensions shall be checked on site before commencement of work. All discrepancies shall be brought to the attention of the Architect. Larger scale drawings and written dimensions take precedence. This drawing is copyright and the property of the author, and must not be retained, copied or used without the express authority of MARCHESE PARTNERS INTERNATIONAL PTY. LTD. FOR APPROVAL NOT FOR CONSTRUCTION	REVISION		DATE	DESCRIPTION	BY
	J		08.03.2019	PRELIMINARY	PS
	K		14.03.2019	PRELIMINARY	PS
	L		29.03.2019	FOR DA APPROVAL	PS
marchesepartners Marchese Partners International Pty Ltd Level 1, 53 Walker Street, North Sydney, NSW 2060, Australia P +61 2 9922 4375 F +61 2 9929 5786 E info@marchesepartners.com www.marchesepartners.com Sydney • Brisbane • Canberra • Melbourne • Adelaide Kuala Lumpur • Auckland • Christchurch • London • Madrid ABN 20 098 552 151					
CLIENT				DRAWING TITLE	
DuKor 24 Pty Ltd Frenchs Forest Barnes Road				LEVEL RL 86 EXCAVATION	
PROJECT				SCALE	DATE
Oxford Falls - Self Contained Dwellings				1:500@A3	29.03.2019
				DRAWN	CHECKED
				AS	PS
				REVISION	
				L	



View From Southern Entrance of Barnes Road

IMPORTANT NOTES: Do not scale from drawings. All dimensions shall be checked on site before commencement of work. All discrepancies shall be brought to the attention of the Architect. Larger scale drawings and written dimensions take precedence. This drawing is copyright and the property of the author, and must not be retained, copied or used without the express authority of MARCHESE PARTNERS INTERNATIONAL PTY. LTD. FOR APPROVAL NOT FOR CONSTRUCTION	REVISION	DATE	DESCRIPTION	BY	marchesepartners Marchese Partners International Pty Ltd Level 1, 53 Walker Street, North Sydney, NSW 2060, Australia P +61 2 9922 4375 F +61 2 9929 5786 E info@marchesepartners.com www.marchesepartners.com Sydney · Brisbane · Canberra · Melbourne · Adelaide Kuala Lumpur · Auckland · Christchurch · London · Madrid ABN 20 098 552 151	CLIENT DuKor 24 Pty Ltd Frenchs Forest Barnes Road	DRAWING TITLE PHOTOMONTAGE 01				
	L	29.03.2019	FOR DA APPROVAL	PS			PROJECT Oxford Falls - Self Contained Dwellings	SCALE NTS	DATE 29.03.2019	DRAWN AS	CHECKED PS
								JOB 18161	DRAWING DA 6.01		REVISION L



View From Northern Entrance of Barnes Road

IMPORTANT NOTES: Do not scale from drawings. All dimensions shall be checked on site before commencement of work. All discrepancies shall be brought to the attention of the Architect. Larger scale drawings and written dimensions take precedence. This drawing is copyright and the property of the author, and must not be retained, copied or used without the express authority of MARCHESE PARTNERS INTERNATIONAL PTY. LTD. FOR APPROVAL NOT FOR CONSTRUCTION	REVISION		DATE	DESCRIPTION	BY								
	L		29.03.2019	FOR DA APPROVAL	PS								
marchesepartners Marchese Partners International Pty Ltd Level 1, 53 Walker Street, North Sydney, NSW 2060, Australia P +61 2 9922 4375 F +61 2 9929 5786 E info@marchesepartners.com www.marchesepartners.com Sydney · Brisbane · Canberra · Melbourne · Adelaide Kuala Lumpur · Auckland · Christchurch · London · Madrid ABN 20 098 552 151						CLIENT DuKor 24 Pty Ltd Frenchs Forest Barnes Road				DRAWING TITLE PHOTOMONTAGE 02			
						PROJECT Oxford Falls - Self Contained Dwellings		SCALE NTS	DATE 29.03.2019	DRAWN AS	CHECKED PS		
						JOB 18161		DRAWING DA 6.02		REVISION L			




Western view from on Hill

IMPORTANT NOTES: Do not scale from drawings. All dimensions shall be checked on site before commencement of work. All discrepancies shall be brought to the attention of the Architect. Larger scale drawings and written dimensions take precedence. This drawing is copyright and the property of the author, and must not be retained, copied or used without the express authority of MARCHESE PARTNERS INTERNATIONAL PTY. LTD. FOR APPROVAL NOT FOR CONSTRUCTION	REVISION		DATE	DESCRIPTION	BY	marchesepartners Marchese Partners International Pty Ltd Level 1, 53 Walker Street, North Sydney, NSW 2060, Australia P +61 2 9922 4375 F +61 2 9929 5786 E info@marchesepartners.com www.marchesepartners.com Sydney · Brisbane · Canberra · Melbourne · Adelaide Kuala Lumpur · Auckland · Christchurch · London · Madrid ABN 20 098 552 151		CLIENT				DRAWING TITLE			
	L		29.03.2019	FOR DA APPROVAL	PS			DuKor 24 Pty Ltd Frenchs Forest Barnes Road		PHOTOMONTAGE 03					
								PROJECT		SCALE	DATE	DRAWN	CHECKED		
								Oxford Falls - Self Contained Dwellings		NTS	29.03.2019	AS	PS		
		JOB		DRAWING		REVISION									
		18161		DA 6.03		L									




Eastern view from Oxford Falls Road

IMPORTANT NOTES: Do not scale from drawings. All dimensions shall be checked on site before commencement of work. All discrepancies shall be brought to the attention of the Architect. Larger scale drawings and written dimensions take precedence. This drawing is copyright and the property of the author, and must not be retained, copied or used without the express authority of MARCHESE PARTNERS INTERNATIONAL PTY. LTD. FOR APPROVAL NOT FOR CONSTRUCTION	REVISION L	DATE 29.03.2019	DESCRIPTION FOR DA APPROVAL	BY PS		marchesepartners Marchese Partners International Pty Ltd Level 1, 53 Walker Street, North Sydney, NSW 2060, Australia P +61 2 9922 4375 F +61 2 9929 5786 E info@marchesepartners.com www.marchesepartners.com Sydney · Brisbane · Canberra · Melbourne · Adelaide Kuala Lumpur · Auckland · Christchurch · London · Madrid ABN 20 098 552 151		CLIENT DuKor 24 Pty Ltd Frenchs Forest Barnes Road	DRAWING TITLE PHOTOMONTAGE 04	
						PROJECT Oxford Falls - Self Contained Dwellings	SCALE NTS	DATE 29.03.2019	DRAWN AS	CHECKED PS
						JOB 18161	DRAWING DA 6.04		REVISION L	

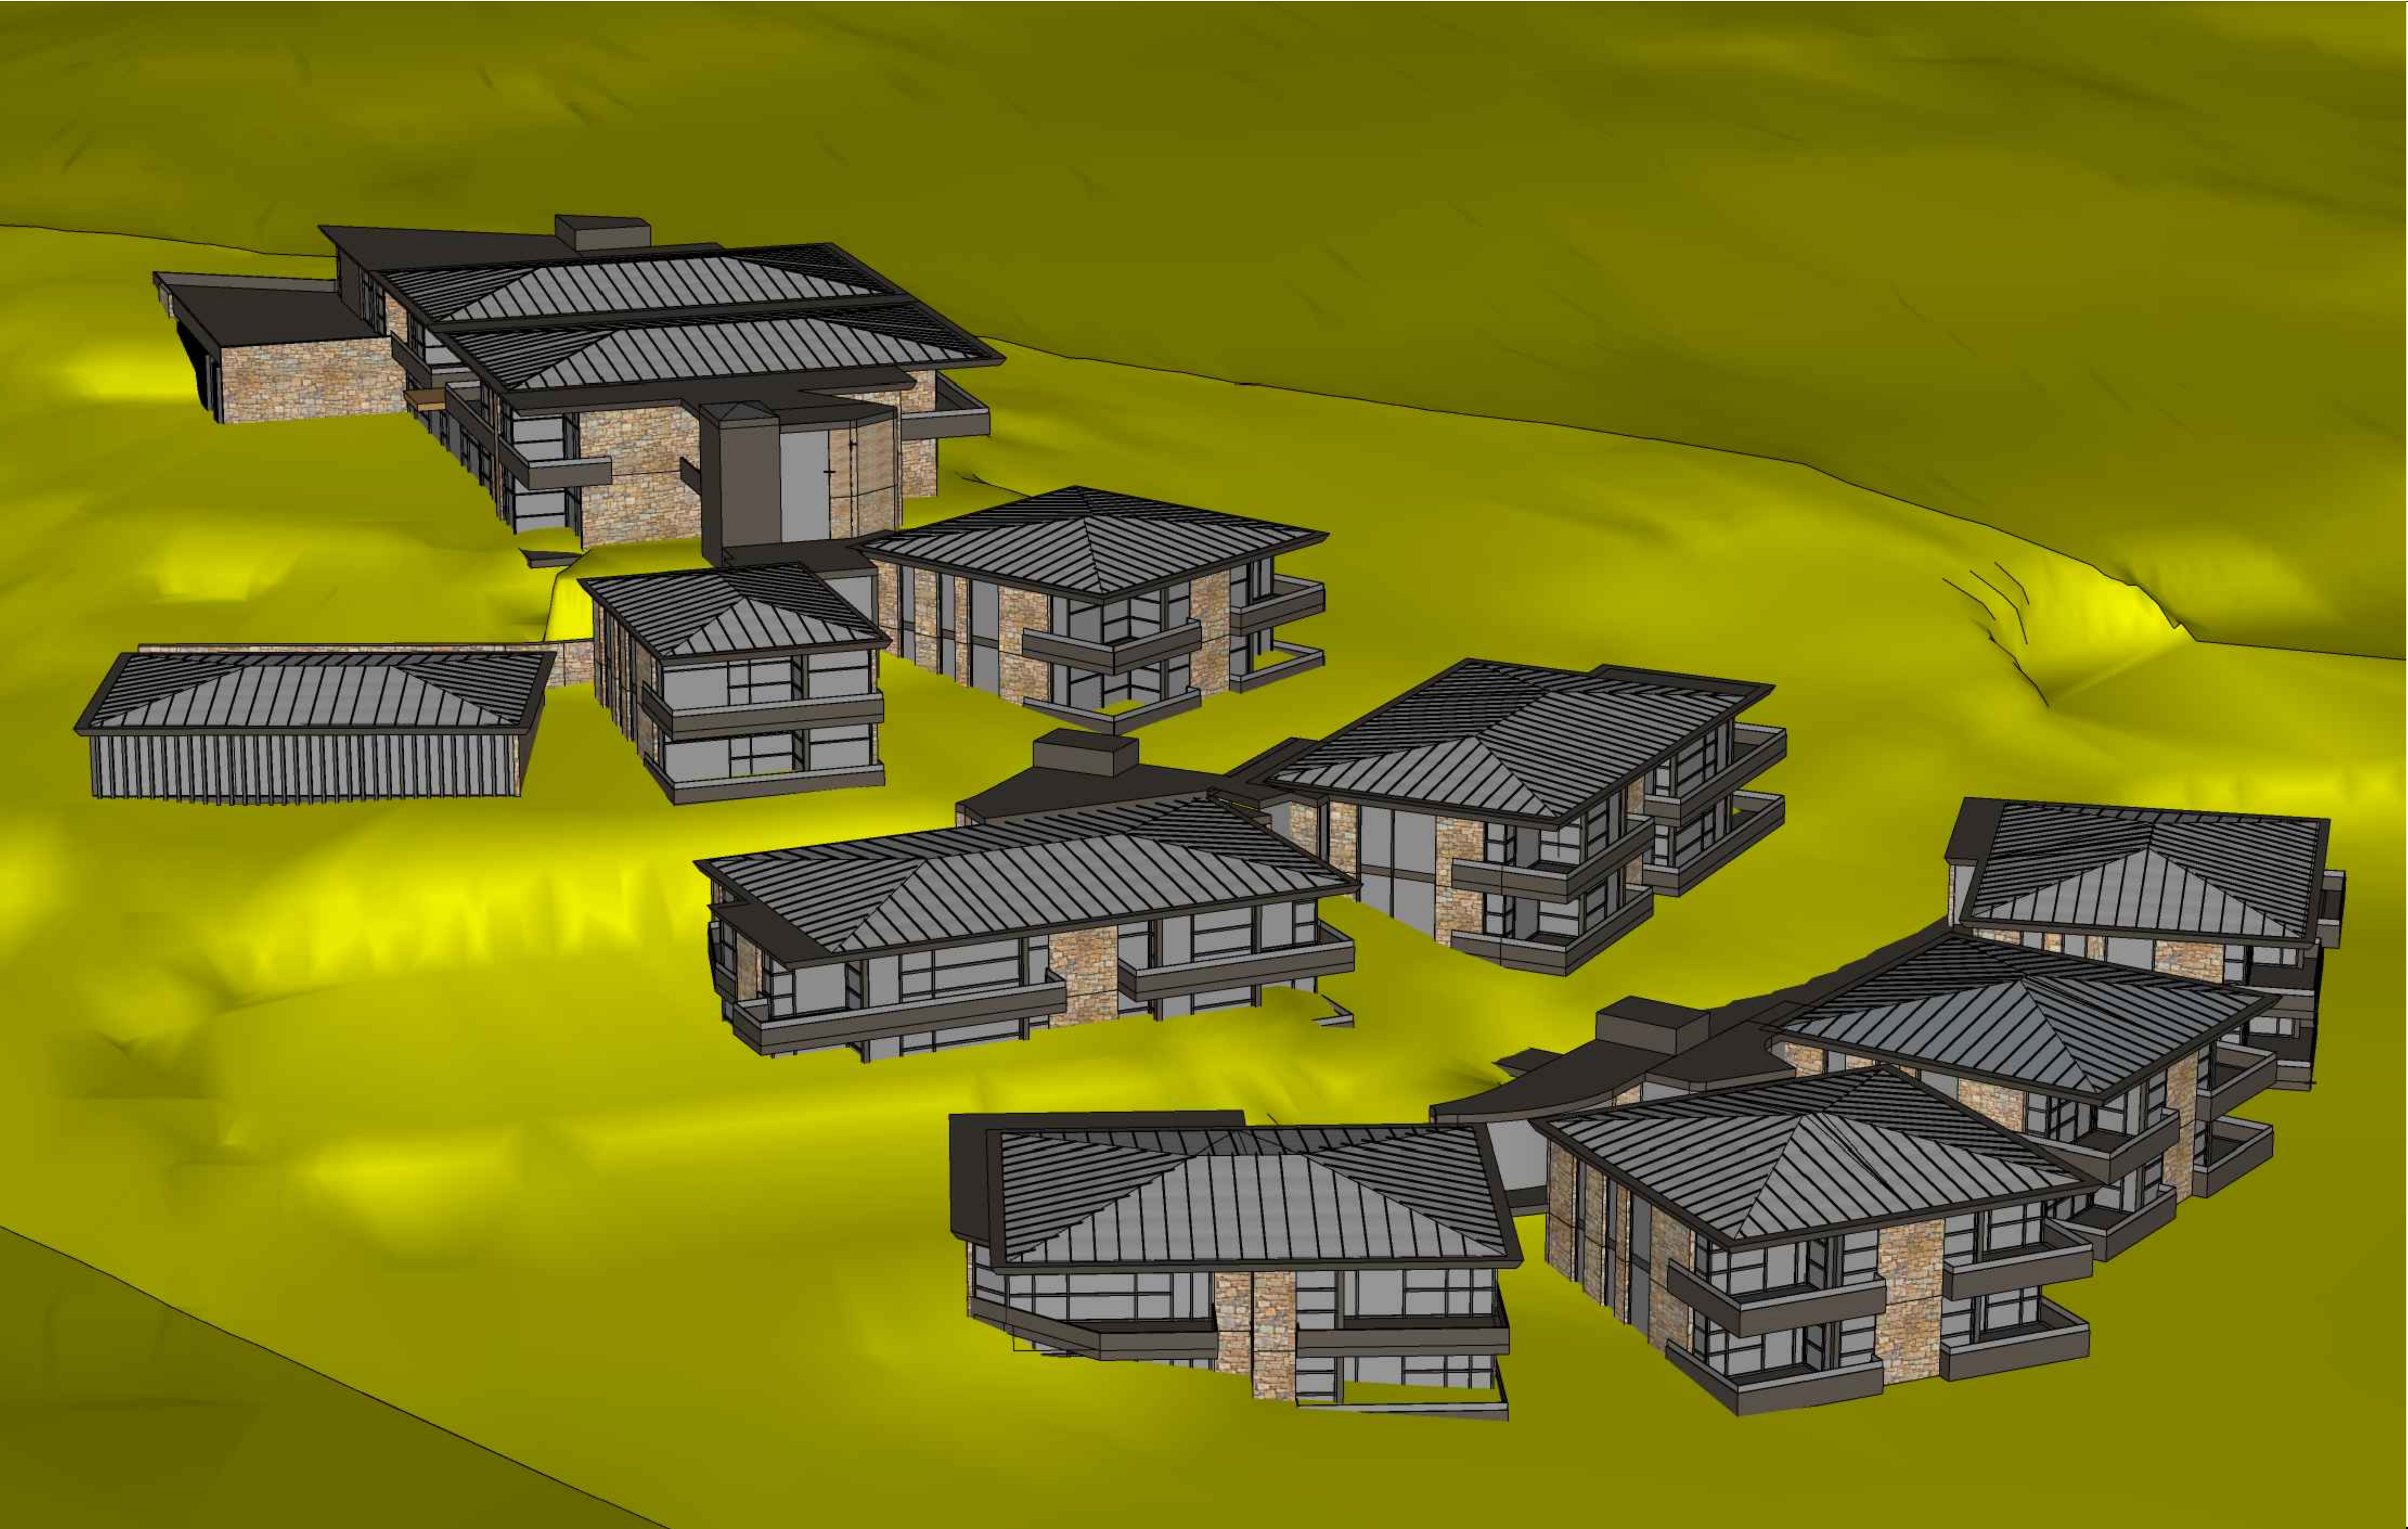

IMPORTANT NOTES: Do not scale from drawings. All dimensions shall be checked on site before commencement of work. All discrepancies shall be brought to the attention of the Architect. Larger scale drawings and written dimensions take precedence. This drawing is copyright and the property of the author, and must not be retained, copied or used without the express authority of MARCHESE PARTNERS INTERNATIONAL PTY. LTD.	REVISION	DATE	DESCRIPTION	BY				
	L	29.03.2019	FOR DA APPROVAL	PS				
FOR APPROVAL NOT FOR CONSTRUCTION	marchesepartners				CLIENT DuKor 24 Pty Ltd Frenchs Forest Barnes Road			
	Marchese Partners International Pty Ltd Level 1, 53 Walker Street, North Sydney, NSW 2060, Australia P +61 2 9922 4375 F +61 2 9929 5786 E info@marchesepartners.com www.marchesepartners.com Sydney · Brisbane · Canberra · Melbourne · Adelaide Kuala Lumpur · Auckland · Christchurch · London · Madrid ABN 20 098 552 151							
	DRAWING TITLE 3D MODEL VIEW 1							
PROJECT Oxford Falls - Self Contained Dwellings					SCALE NTS	DATE 29.03.2019	DRAWN AS	CHECKED PS
JOB 18161					DRAWING DA 6.05		REVISION L	

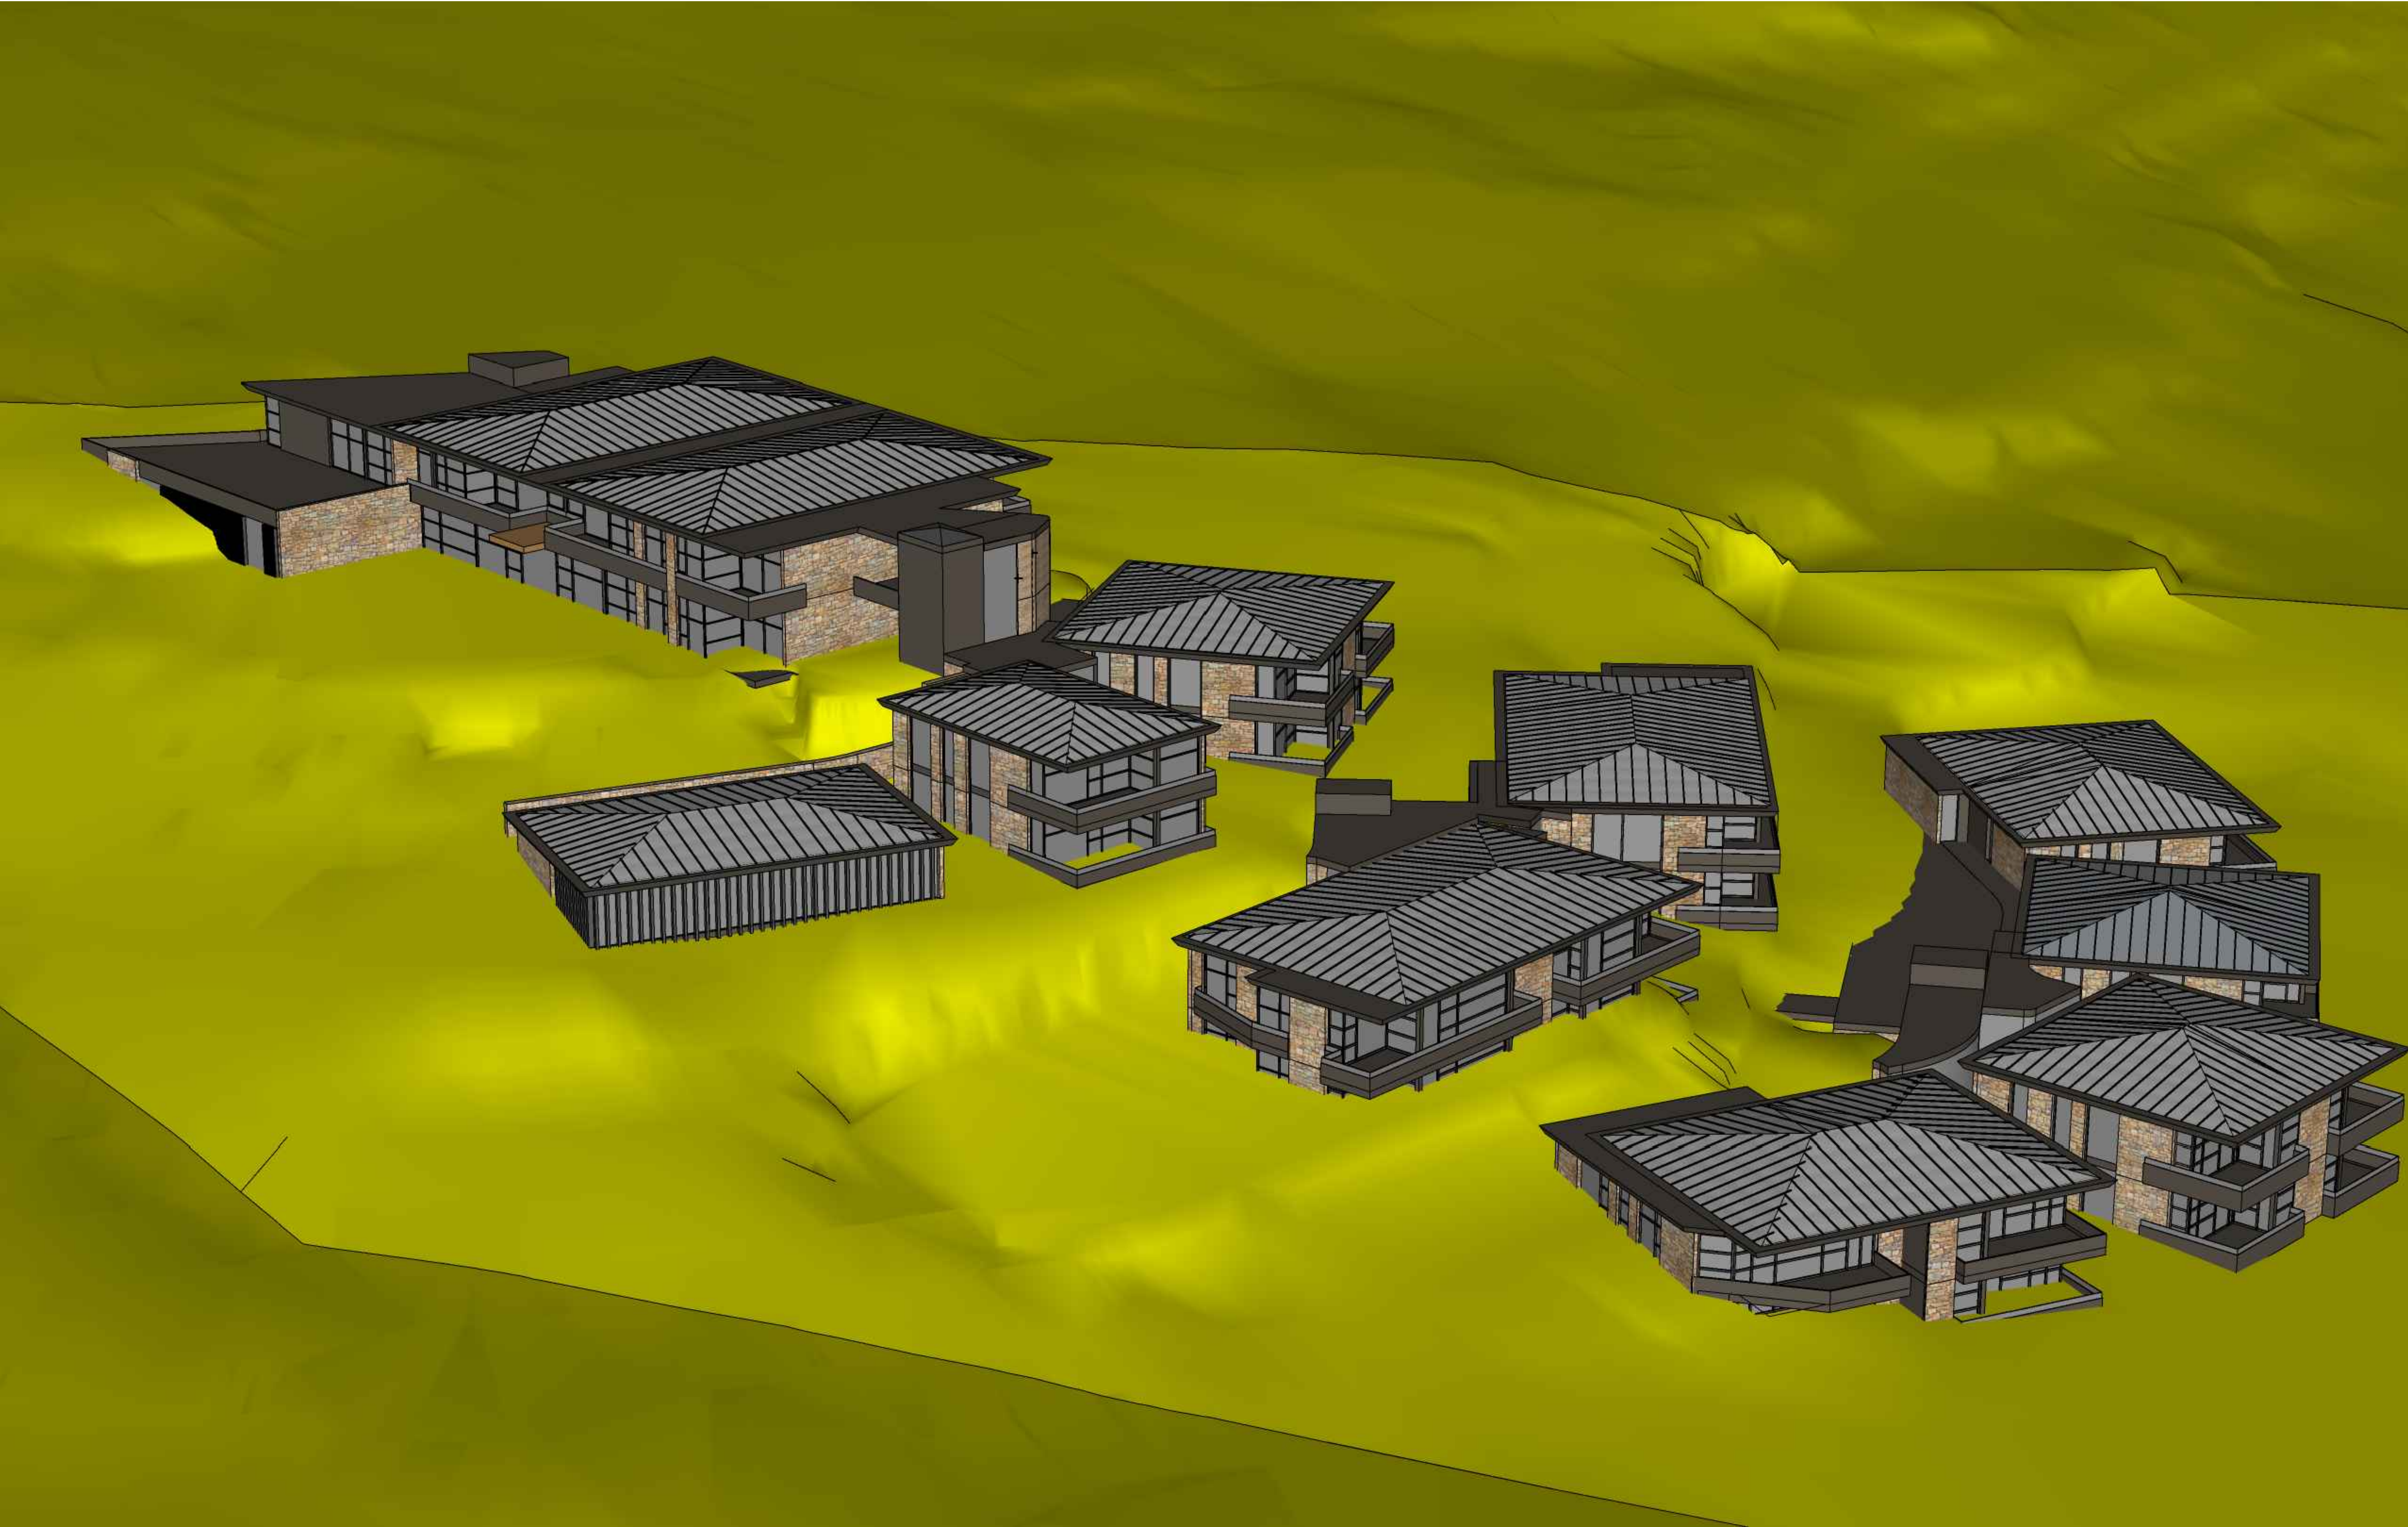


IMPORTANT NOTES: Do not scale from drawings. All dimensions shall be checked on site before commencement of work. All discrepancies shall be brought to the attention of the Architect. Larger scale drawings and written dimensions take precedence. This drawing is copyright and the property of the author, and must not be retained, copied or used without the express authority of MARCHESE PARTNERS INTERNATIONAL PTY. LTD. FOR APPROVAL NOT FOR CONSTRUCTION	REVISION		DATE	DESCRIPTION	BY
	L		29.03.2019	FOR DA APPROVAL	PS

marchesepartners

Marchese Partners International Pty Ltd
Level 1, 53 Walker Street, North Sydney, NSW 2060, Australia
P +61 2 9922 4375 F +61 2 9929 5786 E info@marchesepartners.com
www.marchesepartners.com
Sydney · Brisbane · Canberra · Melbourne · Adelaide
Kuala Lumpur · Auckland · Christchurch · London · Madrid
ABN 20 098 552 151

CLIENT DuKor 24 Pty Ltd Frenchs Forest Barnes Road		DRAWING TITLE 3D MODEL VIEW 2			
PROJECT Oxford Falls - Self Contained Dwellings		SCALE NTS	DATE 29.03.2019	DRAWN AS	CHECKED PS
JOB 18161		DRAWING DA 6.06			REVISION L

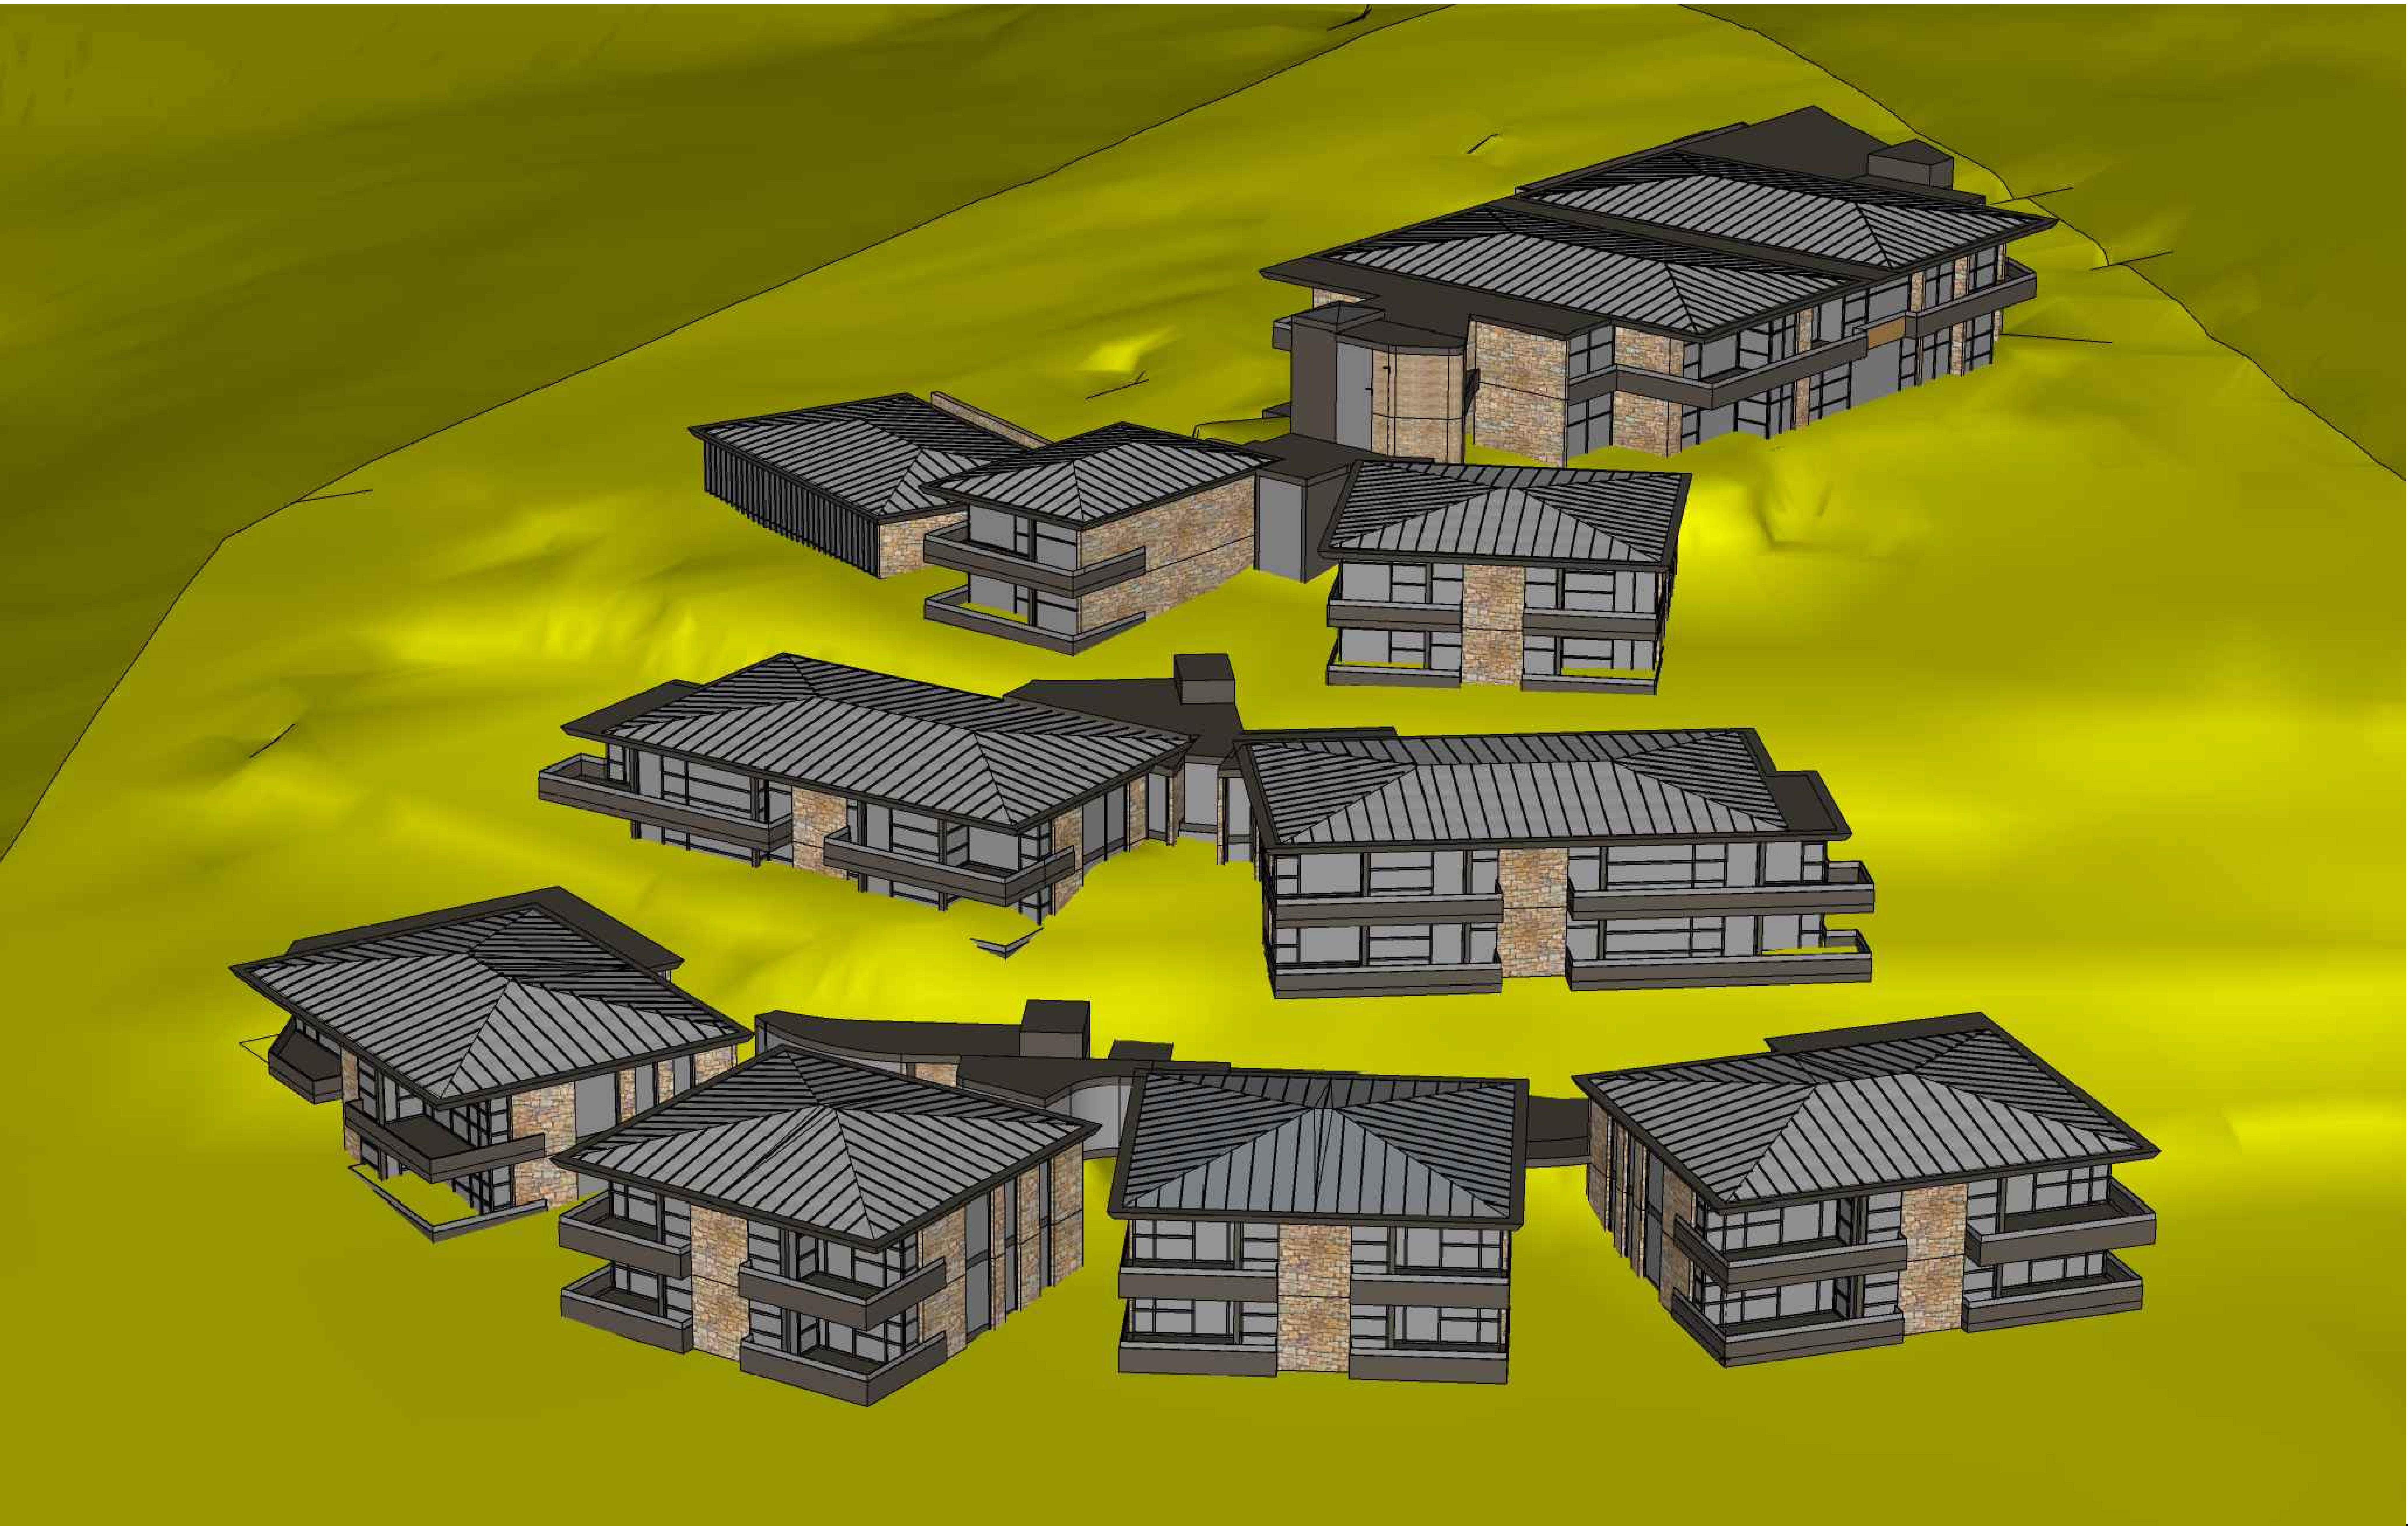

IMPORTANT NOTES: Do not scale from drawings. All dimensions shall be checked on site before commencement of work. All discrepancies shall be brought to the attention of the Architect. Larger scale drawings and written dimensions take precedence. This drawing is copyright and the property of the author, and must not be retained, copied or used without the express authority of MARCHESE PARTNERS INTERNATIONAL PTY. LTD.	REVISION	DATE	DESCRIPTION	BY				
	L	29.03.2019	FOR DA APPROVAL	PS				
FOR APPROVAL NOT FOR CONSTRUCTION	marchesepartners							
	Marchese Partners International Pty Ltd Level 1, 53 Walker Street, North Sydney, NSW 2060, Australia P +61 2 9922 4375 F +61 2 9929 5786 E info@marchesepartners.com www.marchesepartners.com Sydney · Brisbane · Canberra · Melbourne · Adelaide Kuala Lumpur · Auckland · Christchurch · London · Madrid ABN 20 098 552 151							
	CLIENT DuKor 24 Pty Ltd Frenchs Forest Barnes Road							
PROJECT Oxford Falls - Self Contained Dwellings					DRAWING TITLE 3D MODEL VIEW 3			
					SCALE NTS	DATE 29.03.2019	DRAWN AS	CHECKED PS
					JOB 18161	DRAWING DA 6.07		REVISION L

Objective:
(LEP extract)

'Buildings which are designed to blend with the colours and textures of the natural landscape will be strongly encouraged.'

1. **Base:** the design blends into the landscape,
sandstone rock outcrops and retaining walls



extensive landscape design wraps around the building



- Base consists of:
- Sydney Sandstone style concrete block work
 - Full height windows
 - Extensive landscape

3. **Top:** roof extensions to create a distinctive element



2. **Middle:** the rendered middle part of the building floats in between the top and the base.



IMPORTANT NOTES: Do not scale from drawings. All dimensions shall be checked on site before commencement of work. All discrepancies shall be brought to the attention of the Architect. Larger scale drawings and written dimensions take precedence. This drawing is copyright and the property of the author, and must not be retained, copied or used without the express authority of MARCHESE PARTNERS INTERNATIONAL PTY. LTD. FOR APPROVAL NOT FOR CONSTRUCTION	REVISION		DATE	DESCRIPTION	BY														
	J		08.03.2019	PRELIMINARY	PS														
	L		29.03.2019	FOR DA APPROVAL	PS														
marchesepartners Marchese Partners International Pty Ltd Level 1, 53 Walker Street, North Sydney, NSW 2060, Australia P +61 2 9922 4375 F +61 2 9929 5786 E info@marchesepartners.com www.marchesepartners.com Sydney · Brisbane · Canberra · Melbourne · Adelaide Kuala Lumpur · Auckland · Christchurch · London · Madrid ABN 20 098 552 151												CLIENT DuKor 24 Pty Ltd Frenchs Forest Barnes Road				DRAWING TITLE MATERIAL BOARD			
PROJECT Oxford Falls - Self Contained Dwellings												SCALE NTS		DATE 29.03.2019		DRAWN AS		CHECKED PS	
JOB 18161												DRAWING DA 6.10		REVISION L					