

DRAWING LIST

DRAWING NO.	DRAWING NAME	CURRENT REVISION	DRAWING SCALE
0600 NOTIFICATION PLAN			
0601	NOTIFICATION PLAN	05	1:500
0602	NOTIFICATION PLAN	05	1:500
1000 SITE PLANS			
1001	LOCATION PLAN	03	
1002	SITE PLAN	05	1:200
1003	SITE ANALYSIS	03	1:500
1004	AVERAGE NEIGHBOURING BUILDING SETBACKS.	03	1:500
1200 EXISTING & DEMOLITION PLANS			
1201	EXISTING & DEMOLITION PLAN	03	1:200
2000 FLOOR PLANS			
2000	FLOOR PLAN: LEVEL 04	05	1:200
2001	FLOOR PLAN: LEVEL 03	05	1:200
2002	FLOOR PLAN: LEVEL 02	05	1:200
2003	FLOOR PLAN: LEVEL 01	05	1:200
2004	FLOOR PLAN: BASEMENT/BEACH LEVEL	05	1:200
2800 DIAGRAMS			
2801	SHADOW DIAGRAMS	03	1:500
2802	SHADOW DIAGRAMS	04	
2803	SHADOW DIAGRAMS	03	1:500
2804	SHADOW DIAGRAMS	04	
2805	SHADOW DIAGRAMS	03	1:500
2806	SHADOW DIAGRAMS	04	
2807	LANDSCAPING AREA CALCULATIONS	05	1:500
2808	PLANNING CONTROLS- 10M MAXIMUM BUILDING HEIGHT	03	
2809	PLANNING CONTROLS- 8.5M MAXIMUM BUILDING HEIGHT	03	
2810	EXCAVATION DIAGRAMS	04	
3000 ELEVATIONS			
3001	EAST ELEVATION	05	1:200
3002	NORTH ELEVATION	05	1:200
3003	WEST ELEVATION	05	1:200
3004	SOUTH ELEVATION	05	1:200
3005	ELEVATIONS	01	1:200
3100 SECTIONS			
3101	SECTION 1	05	1:200
3102	SECTION 2	05	1:200
3103	SECTION 3	05	1:200
3104	SECTION 4	05	1:200



LEIBOWITZ HOUSE


999 BARRENJOEY ROAD, PALM BEACH
DEVELOPMENT APPLICATION

SITE PLAN
SCALE 1:200 @ A3

COTTEEPARKER ϕ JPR


SYDNEY
T 61 2 9366 1133
COTTEE PARKER ARCHITECTS PTY LTD
ABN 77 010 924 106
COTTEEPARKER.COM.AU

COPYRIGHT COTTEE PARKER ARCHITECTS PTY LTD
Nominated Architect Cottee Parker JPRA
Martin Timms NSW Reg No. 10093
V:\1800\18005617 Leibowitz House\2 Production\Arch\CAD\5617 Leibowitz House 5455 Stage 02 (2).ph: 22/10/2019: 11:56 AM

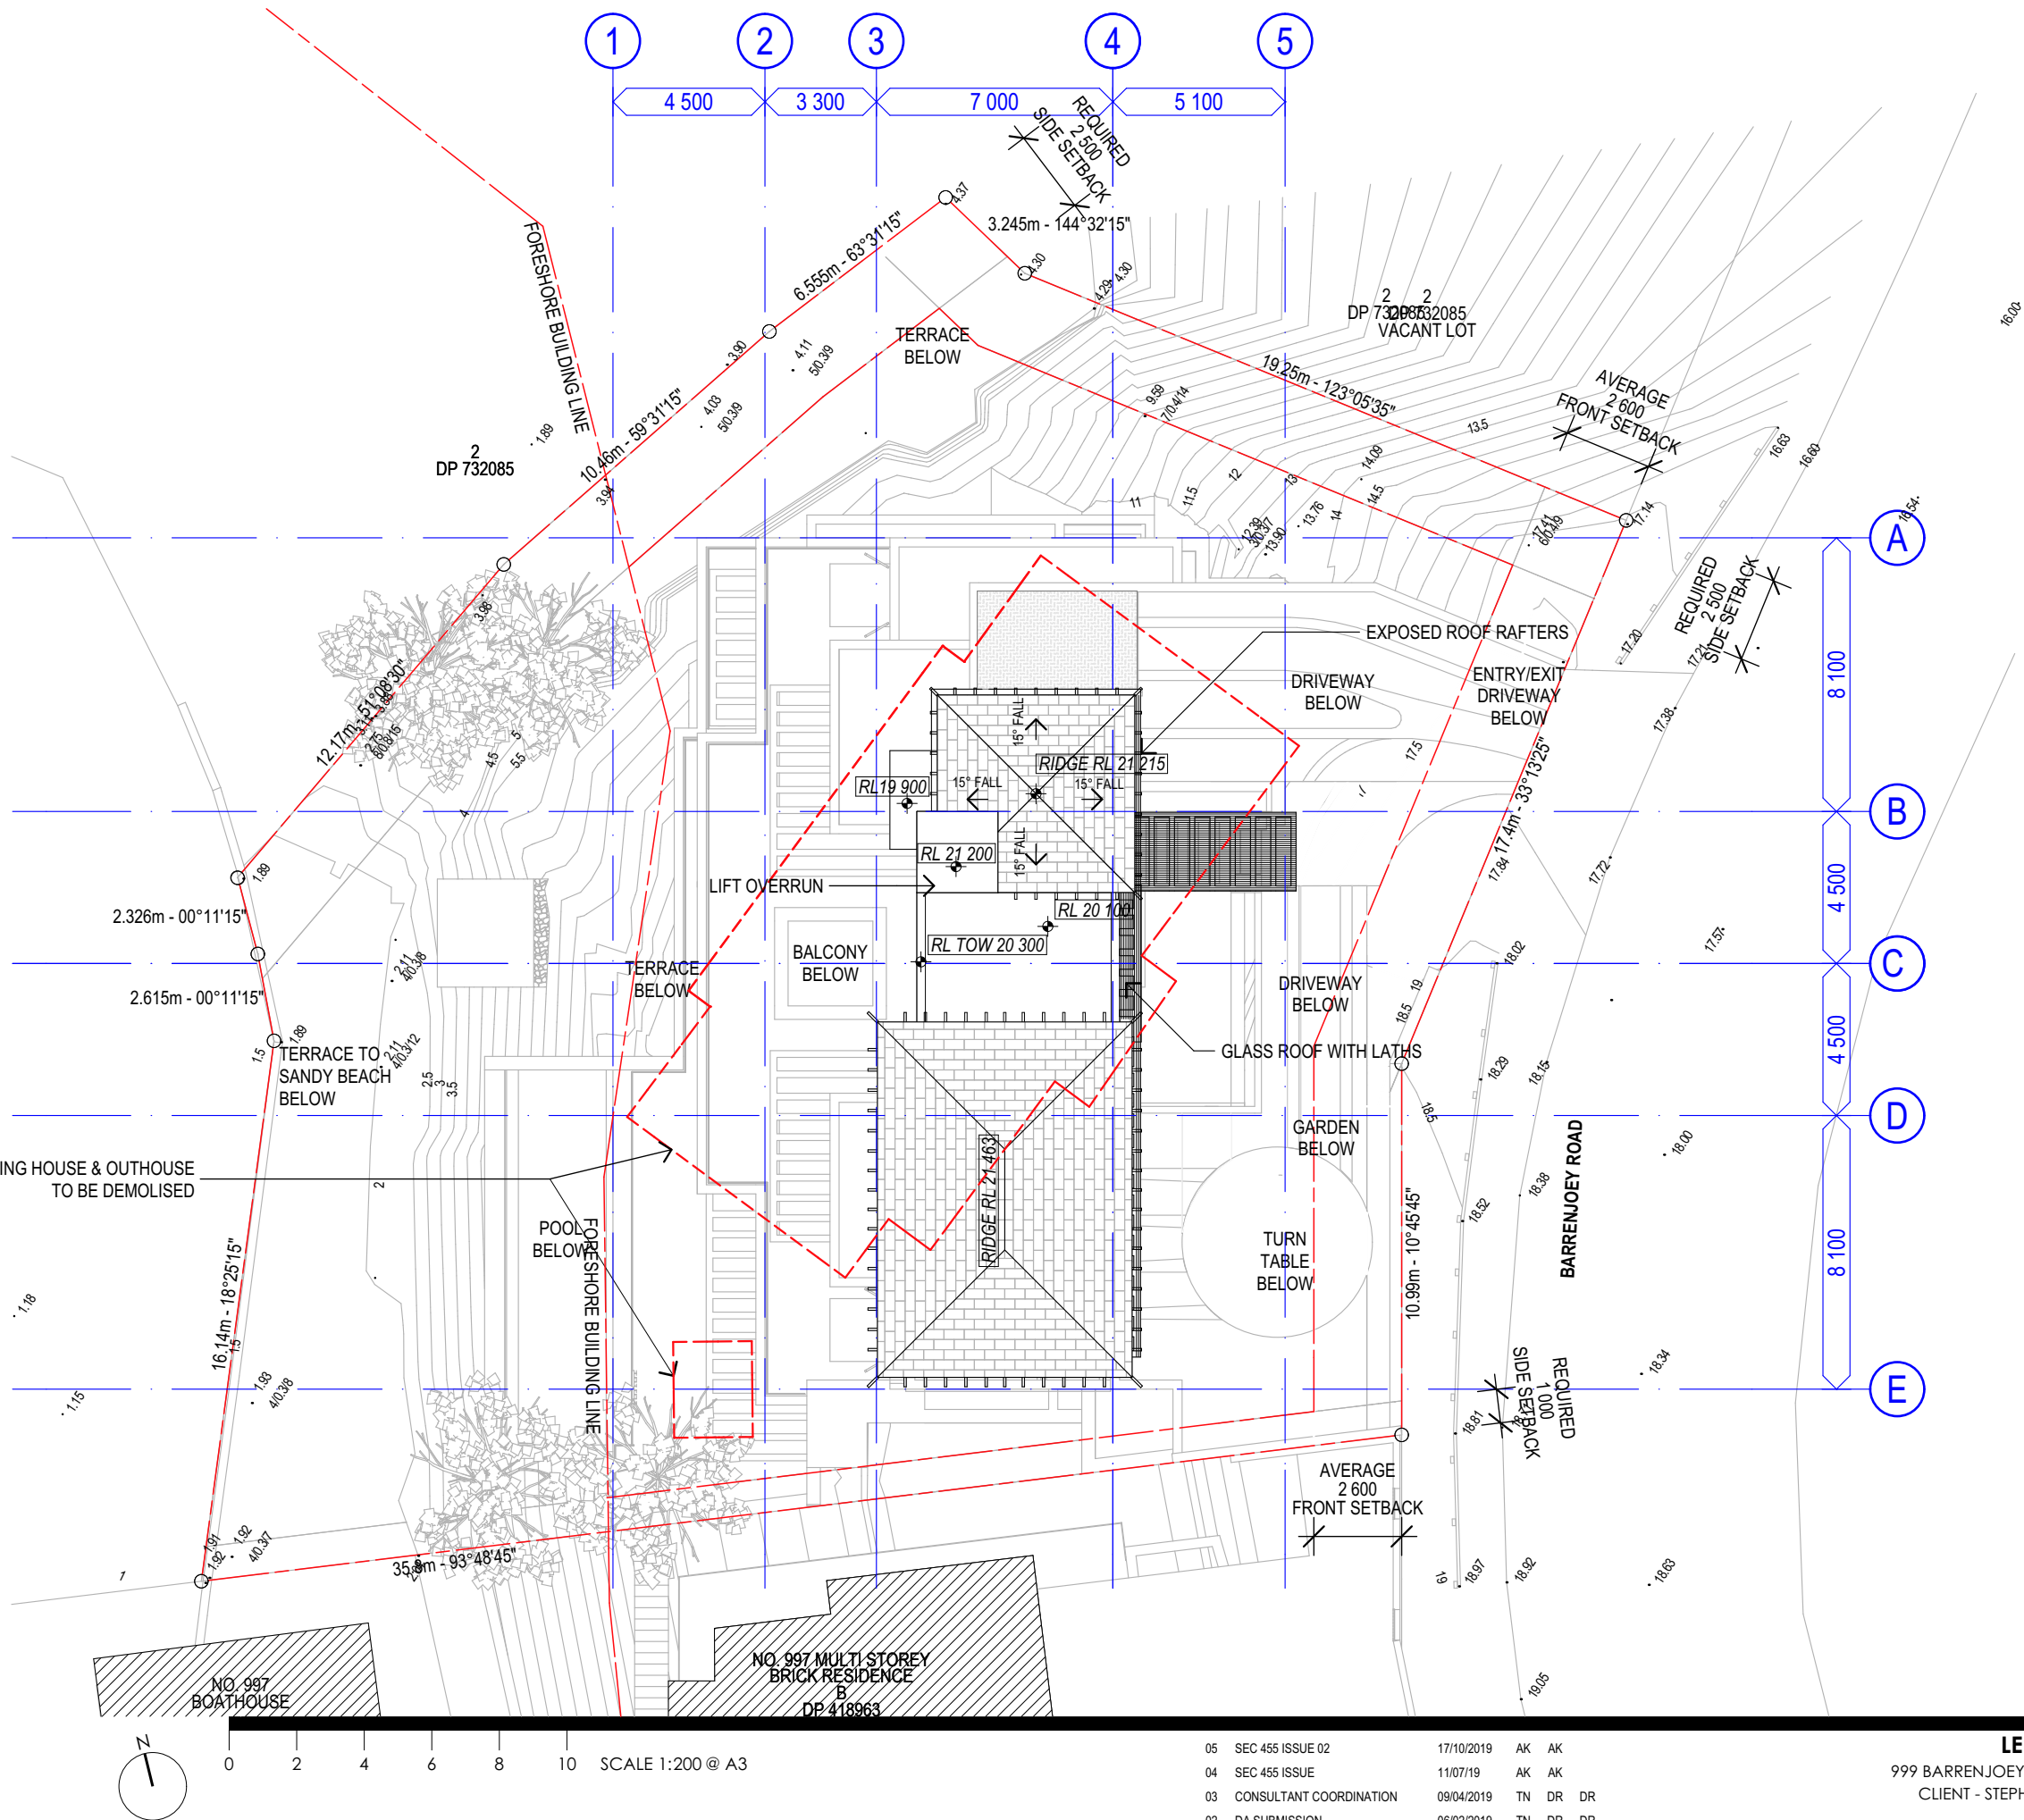


05	SEC 455 ISSUE 02	17/10/2019	AK	AK
04	SEC 455 ISSUE	11/07/19	AK	AK
03	CONSULTANT COORDINATION	09/04/2019	TN	DR DR
02	DA SUBMISSION	06/02/2019	TN	DR DR
01	DA SUBMISSION	02/10/2018	TN	DR DR
ISSUE PURPOSE		DATE	D.	C. A.
STATUS				


LEIBOWITZ HOUSE
999 BARRENJOEY ROAD, PALM BEACH
CLIENT - STEPHEN & PAM LEIBOWITZ
TITLE
SITE PLAN
JOB No 5617
DWG No DA1002
ISSUE 05

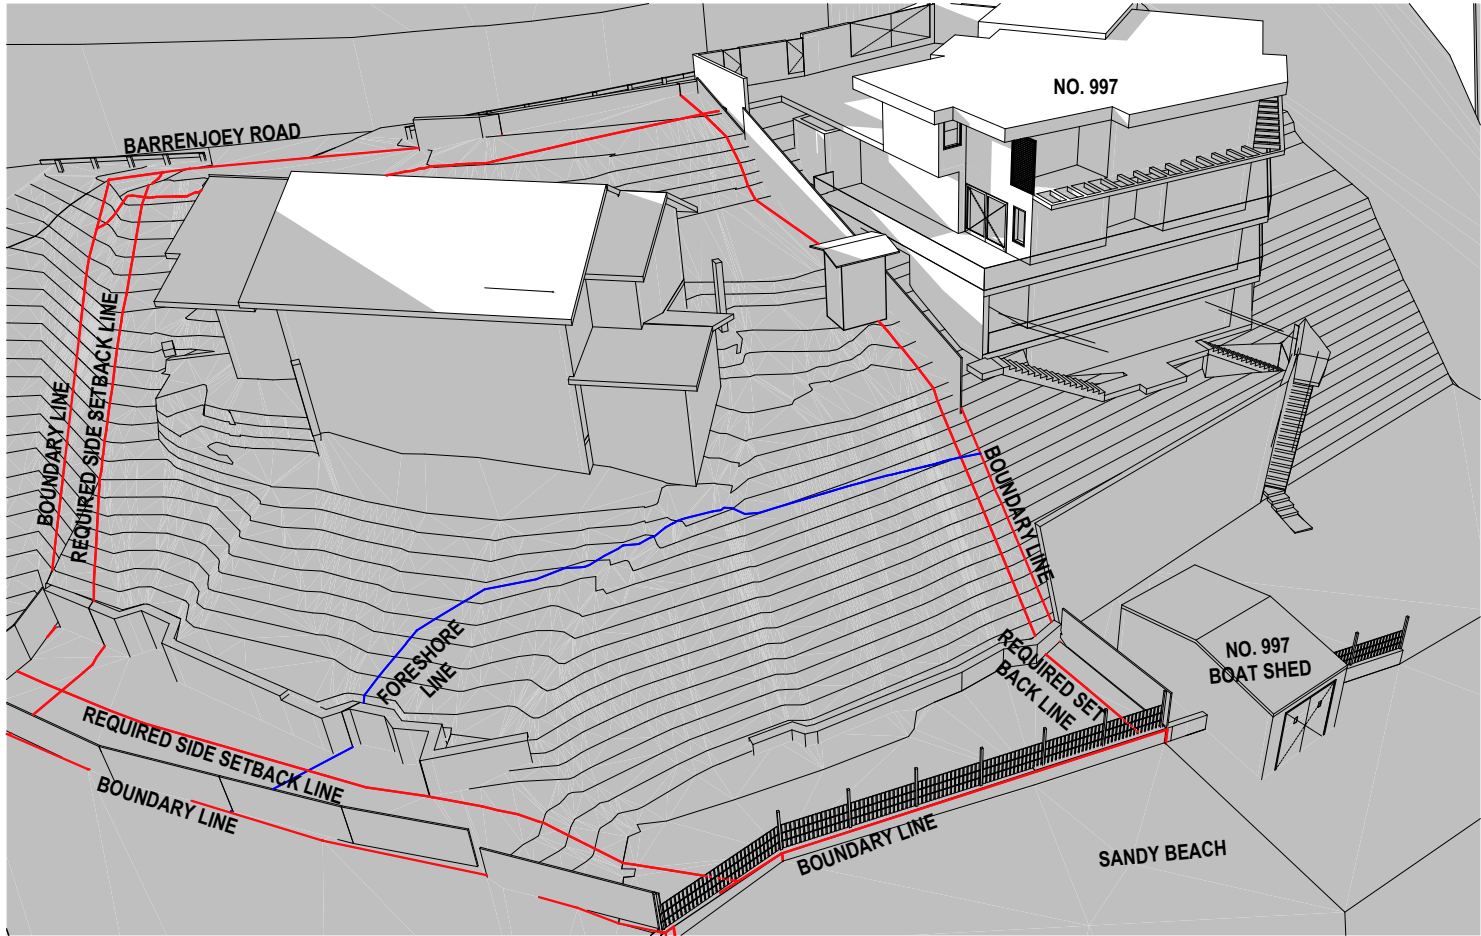


1 2800: SHADOW DIAGRAMS 3D: EXISTING JUNE 21 21 9:00AM

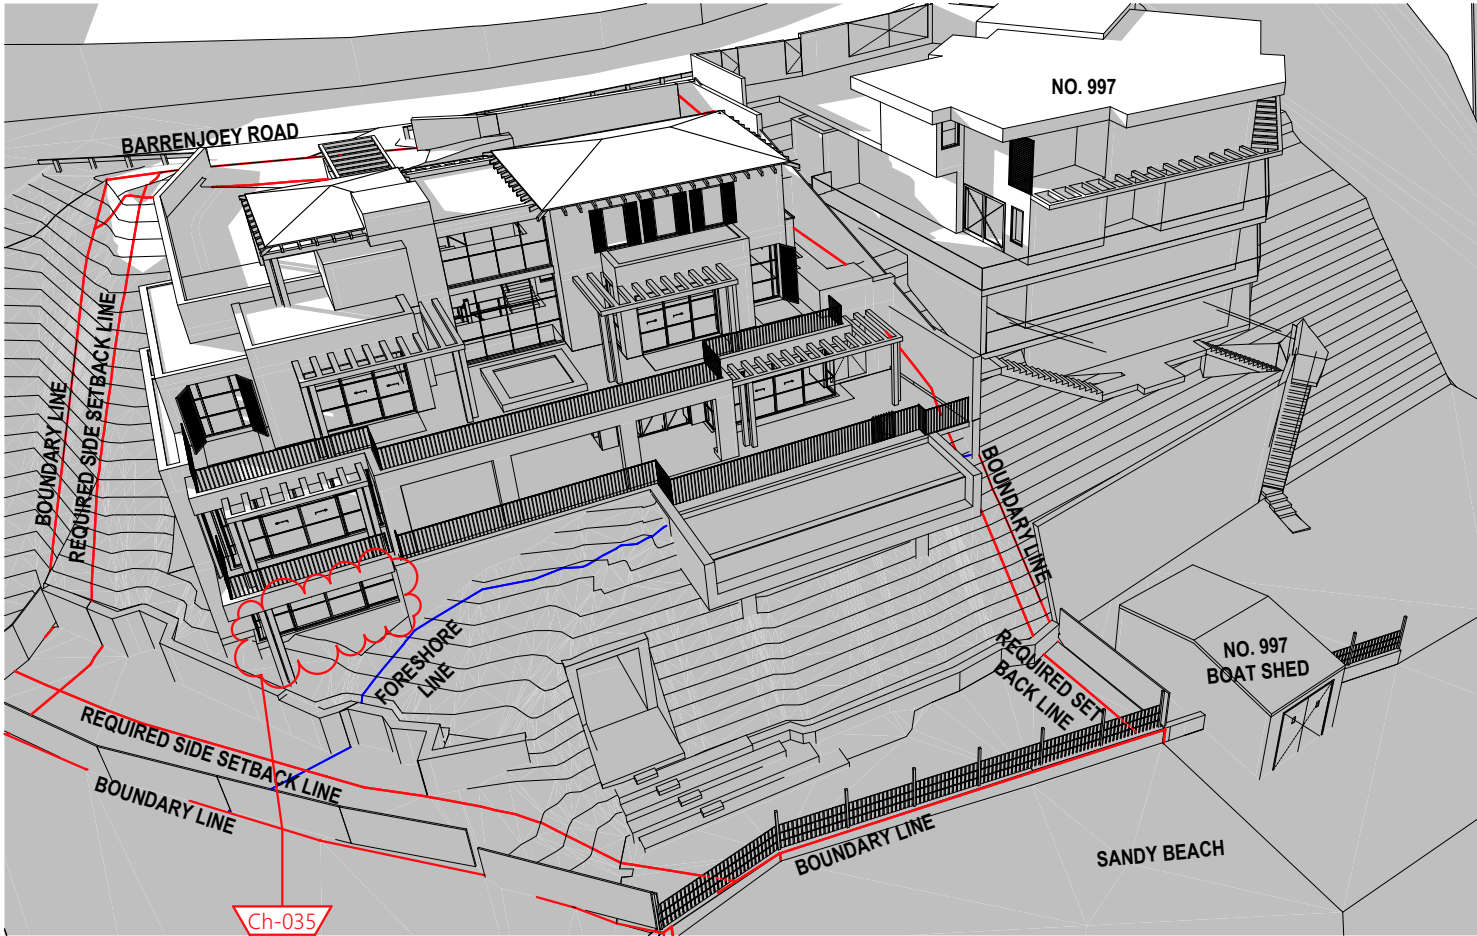

2 2800: SHADOW DIAGRAMS 3D: PROPOSED JUNE 21 9:00AM

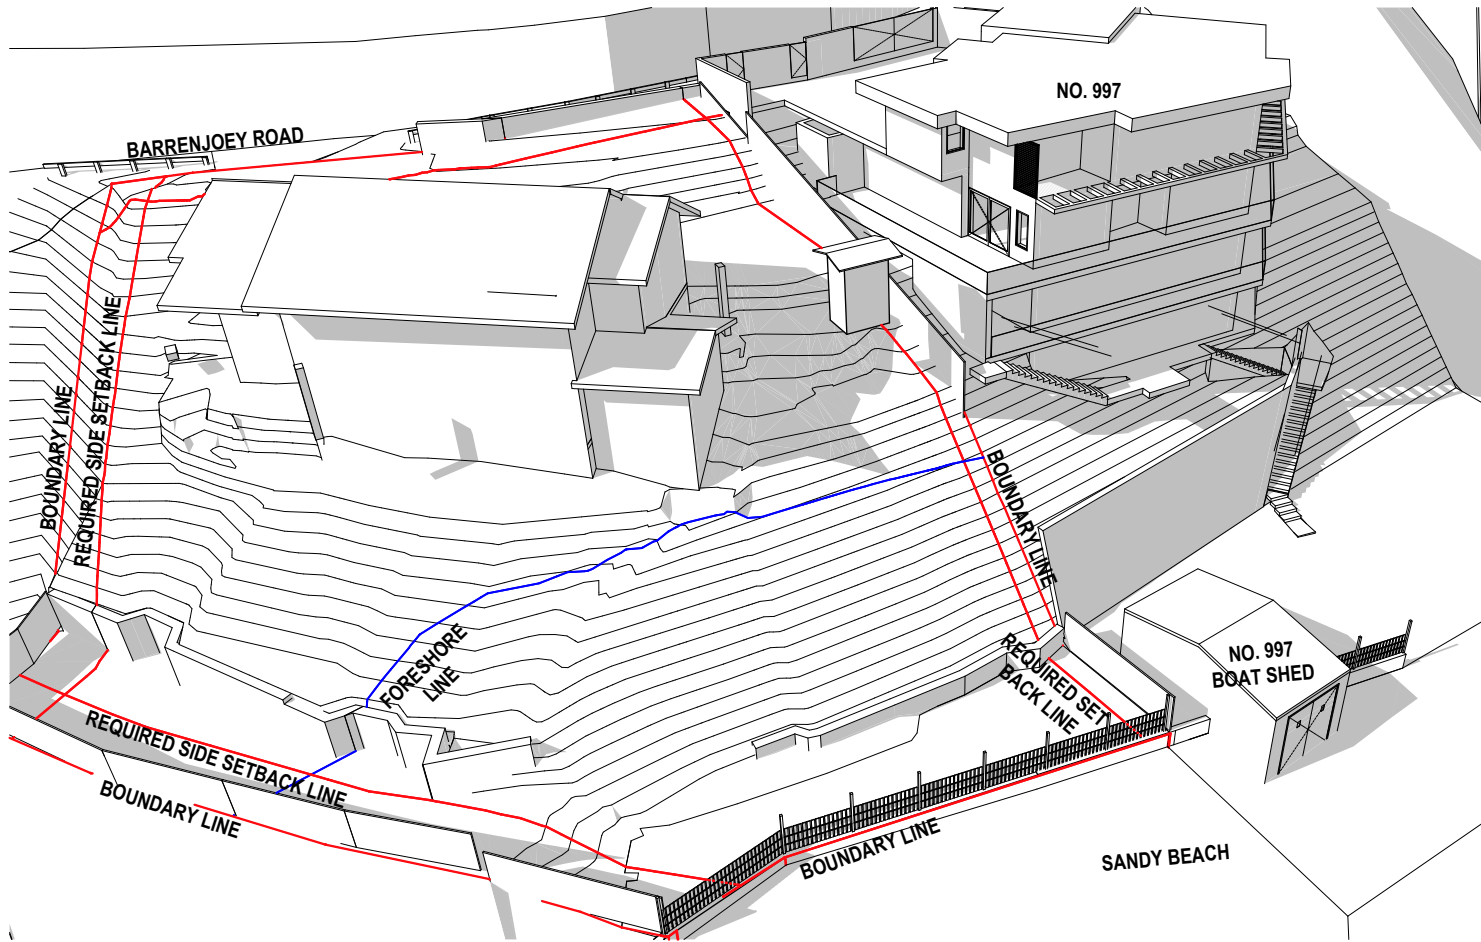

1 2800: SHADOW DIAGRAMS 3D: EXISTING JUNE 21 12:00PM

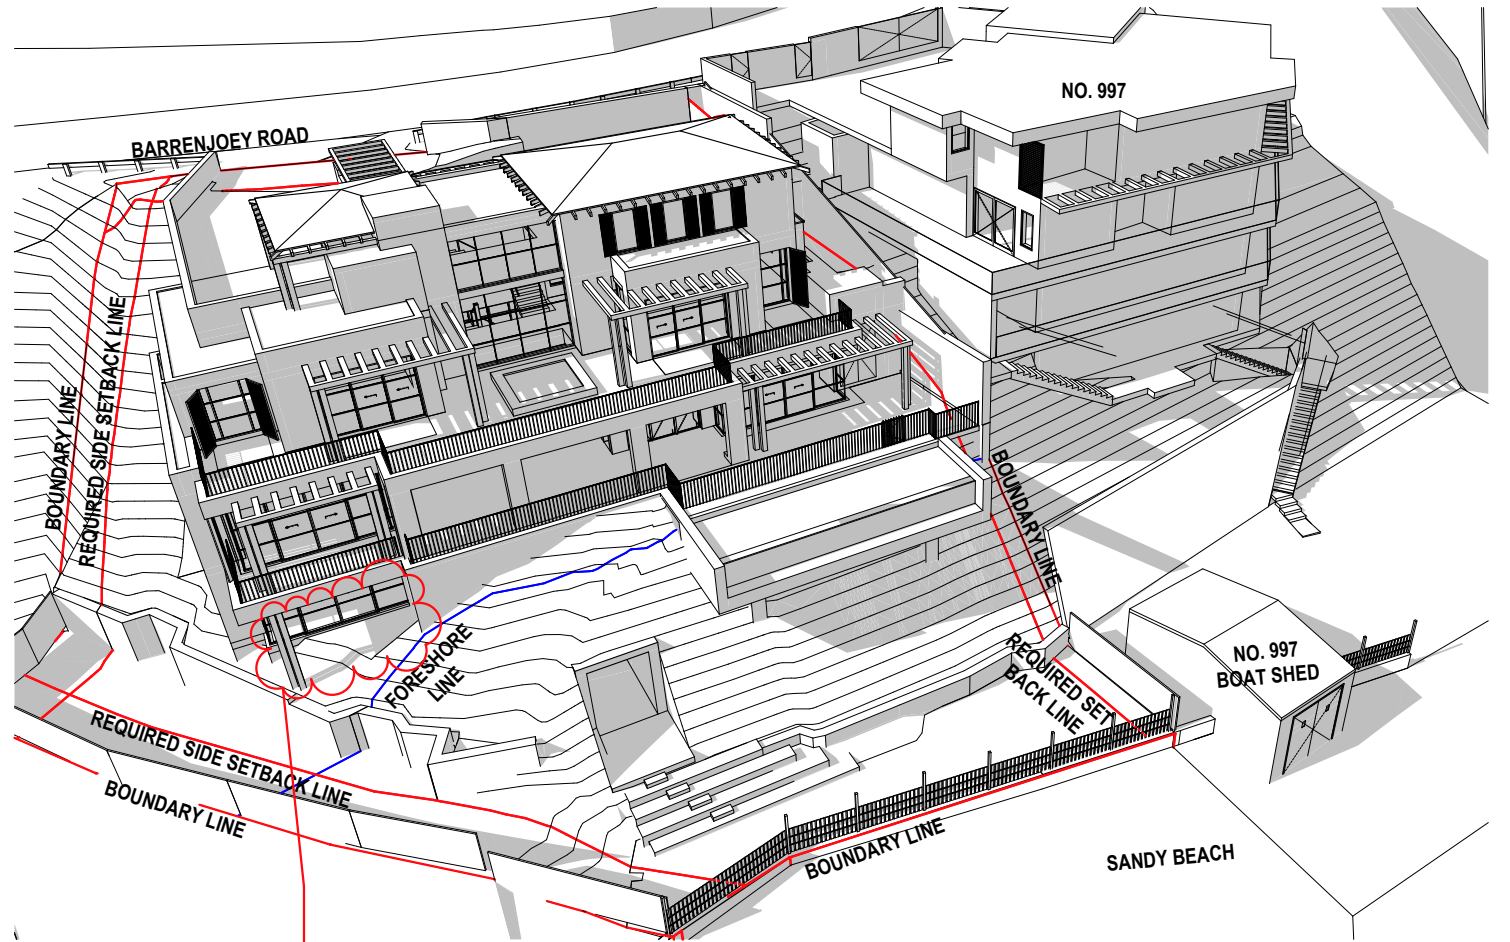

2 2800: SHADOW DIAGRAMS 3D: PROPOSED JUNE 21 12:00PM

COTTEEPARKER ϕ JPR Δ

SYDNEY
T 61 2 9366 1133
COTTEE PARKER ARCHITECTS PTY LTD
ABN 77 010 924 106
COTTEEPARKER.COM.AU

COPYRIGHT COTTEE PARKER ARCHITECTS PTY LTD
Nominated Architect Cottee Parker JPRA
Martin Timms NSW Reg No. 10093
V:\1800\18005617 Leibowitz House\2 Production\Arch\CAD\5617 Leibowitz House 5455 Stage 02 (2).ph: 22/10/2019: 11:57 AM

0 1 2 3 4 5 SCALE 1:100 @ A3


04	SEC 456 ISSUE 02	17/10/2019	AK	AK
03	CONSULTANT COORDINATION	09/04/2019	TN	DR DR
02	DA SUBMISSION	06/02/2019	TN	DR DR
01	DA SUBMISSION	02/10/2018	TN	DR DR

ISSUE PURPOSE DATE D. C. A.
STATUS


LEIBOWITZ HOUSE
999 BARRENJOEY ROAD, PALM BEACH
CLIENT - STEPHEN & PAM LEIBOWITZ
TITLE

SHADOW DIAGRAMS

JOB No DWG No ISSUE
5617 DA2804 04

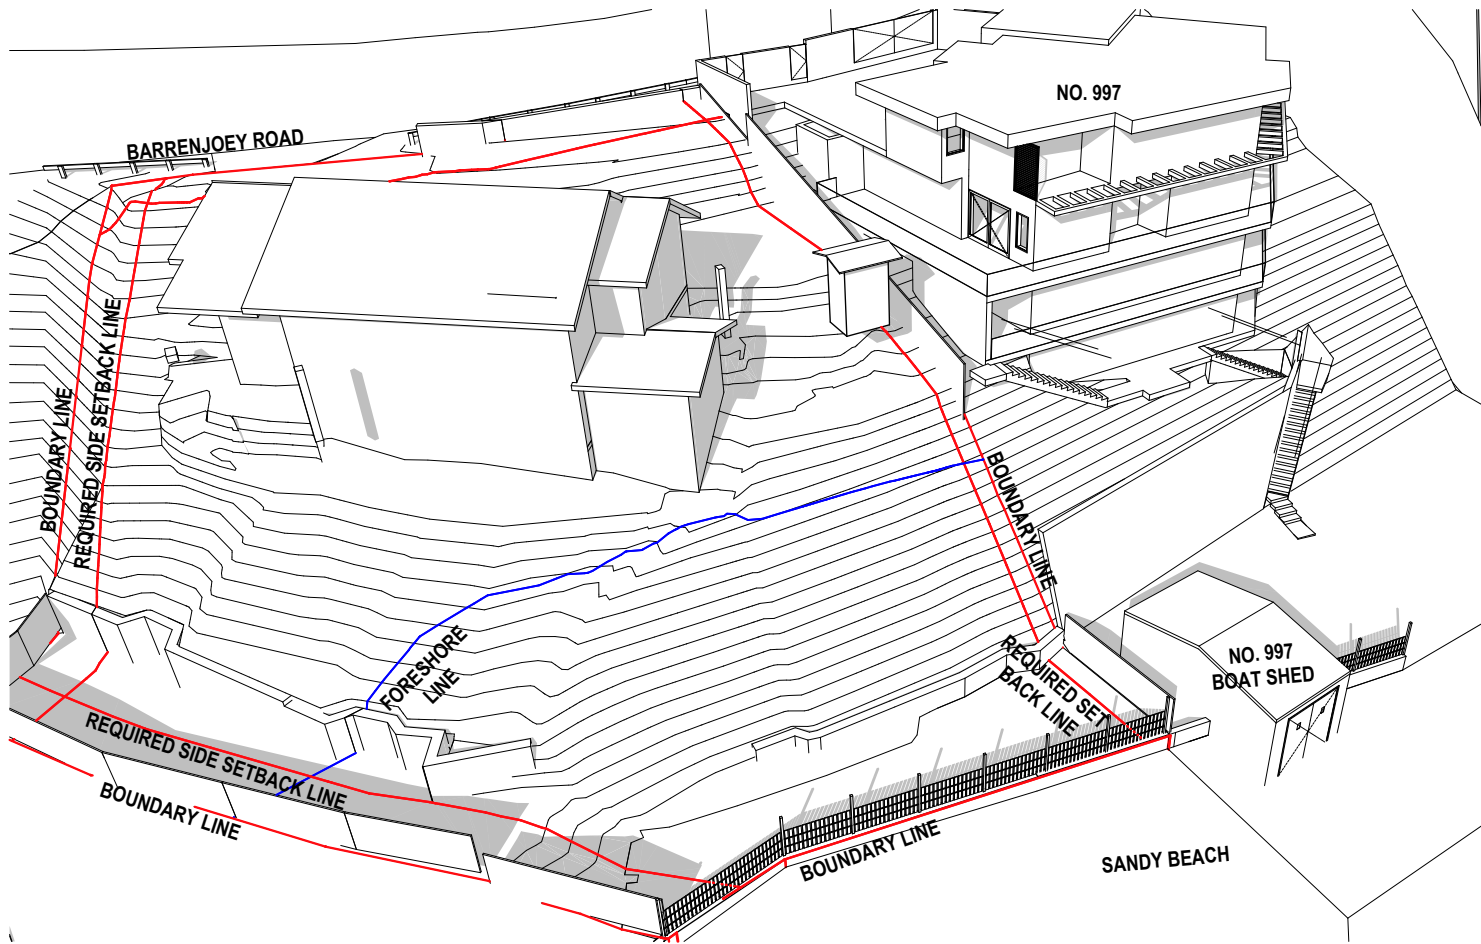

1 2800: SHADOW DIAGRAMS 3D: EXISTING JUNE 21 3:00PM

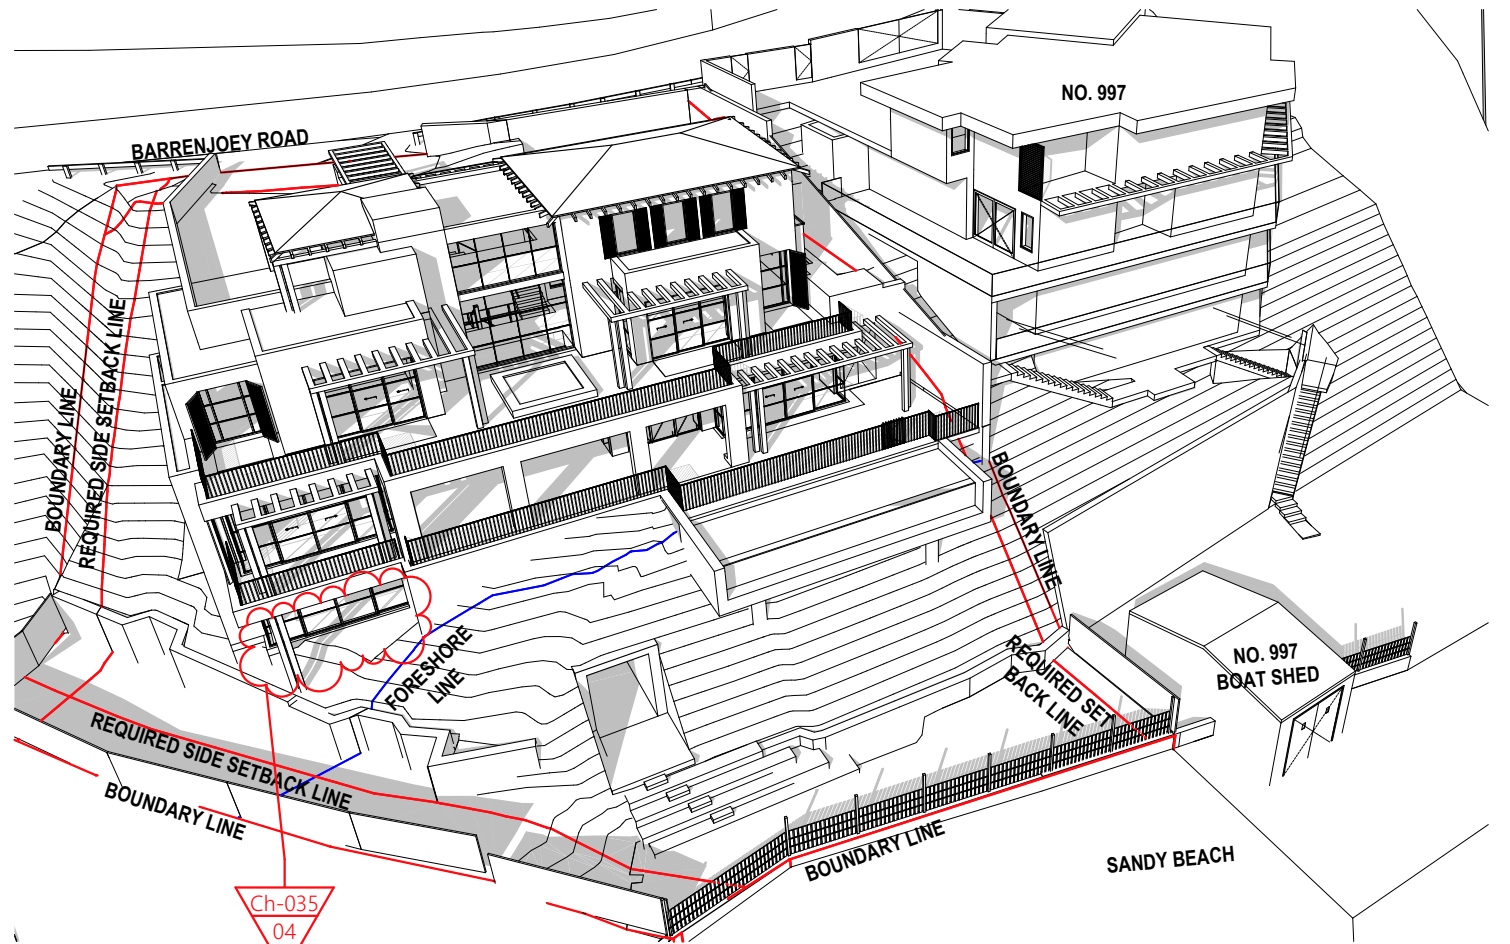

2 2800: SHADOW DIAGRAMS 3D: PROPOSED JUNE 21 3:00PM

COTTEEPARKER ϕ JPR Δ

SYDNEY
T 61 2 9366 1133
COTTEE PARKER ARCHITECTS PTY LTD
ABN 77 010 924 106
COTTEEPARKER.COM.AU


COPYRIGHT COTTEE PARKER ARCHITECTS PTY LTD
Nominated Architect Cottee Parker JPRA
Martin Timms NSW Reg No. 10093
V:\1800\18005617 Leibowitz House\2 Production\Arch\CAD\5617 Leibowitz House 5455 Stage 02 (2).ph: 22/10/2019: 11:57 AM

0 1 2 3 4 5 SCALE 1:100 @ A3


04	SEC 455 ISSUE 02	17/10/2019	AK	AK
03	CONSULTANT COORDINATION	09/04/2019	TN	DR DR
02	DA SUBMISSION	06/02/2019	TN	DR DR
01	DA SUBMISSION	02/10/2018	TN	DR DR

ISSUE PURPOSE DATE D. C. A.
STATUS


LEIBOWITZ HOUSE
999 BARRENJOEY ROAD, PALM BEACH
CLIENT - STEPHEN & PAM LEIBOWITZ
TITLE
SHADOW DIAGRAMS
JOB No DWG No ISSUE
5617 DA2806 04

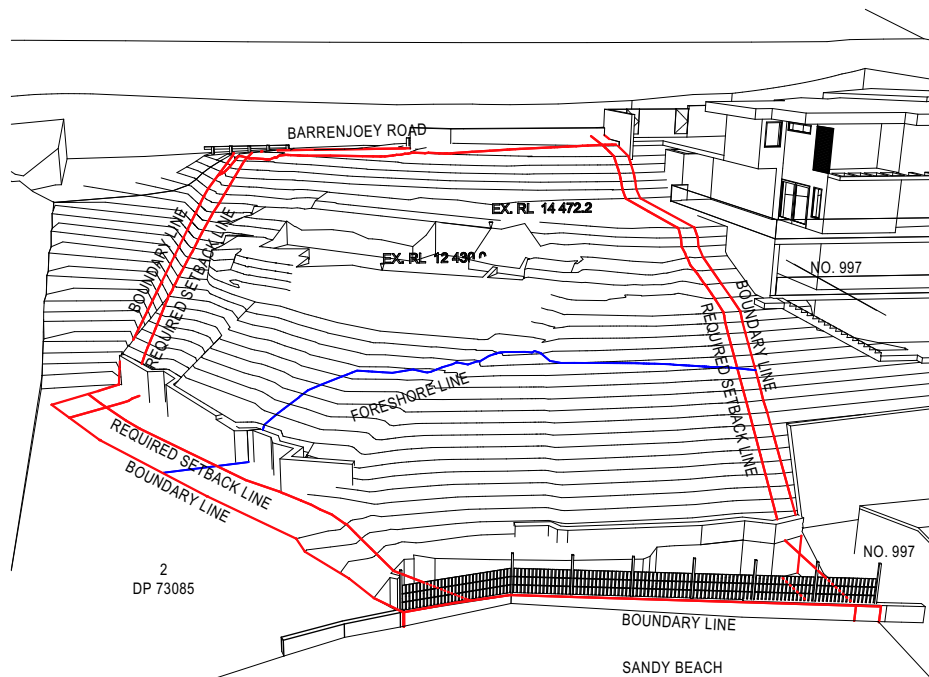


1 3D EXISTING EXCAVATION

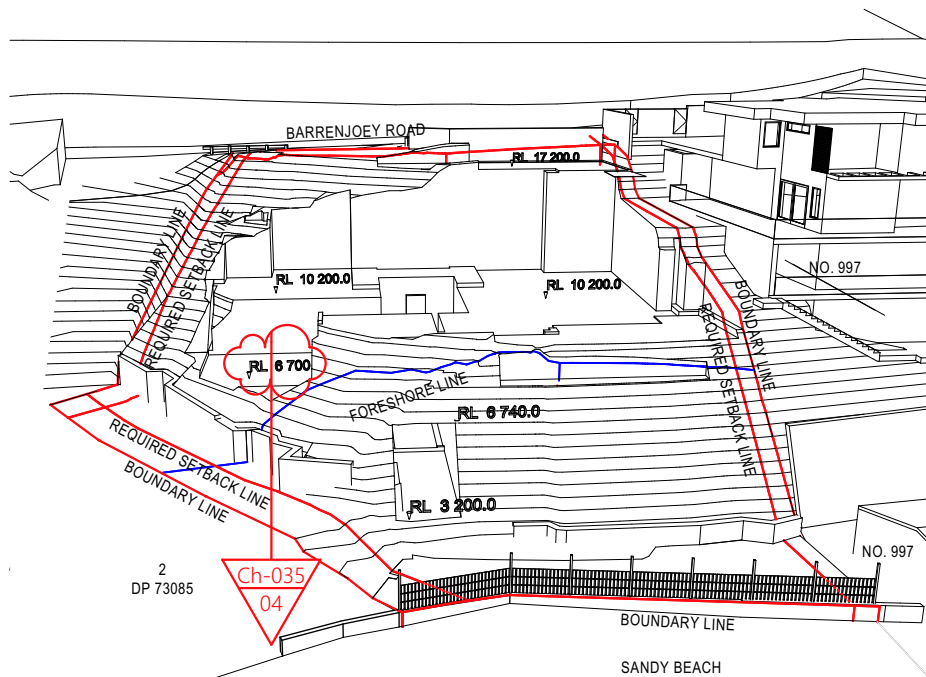


2 3D PROPOSED EXCAVATION

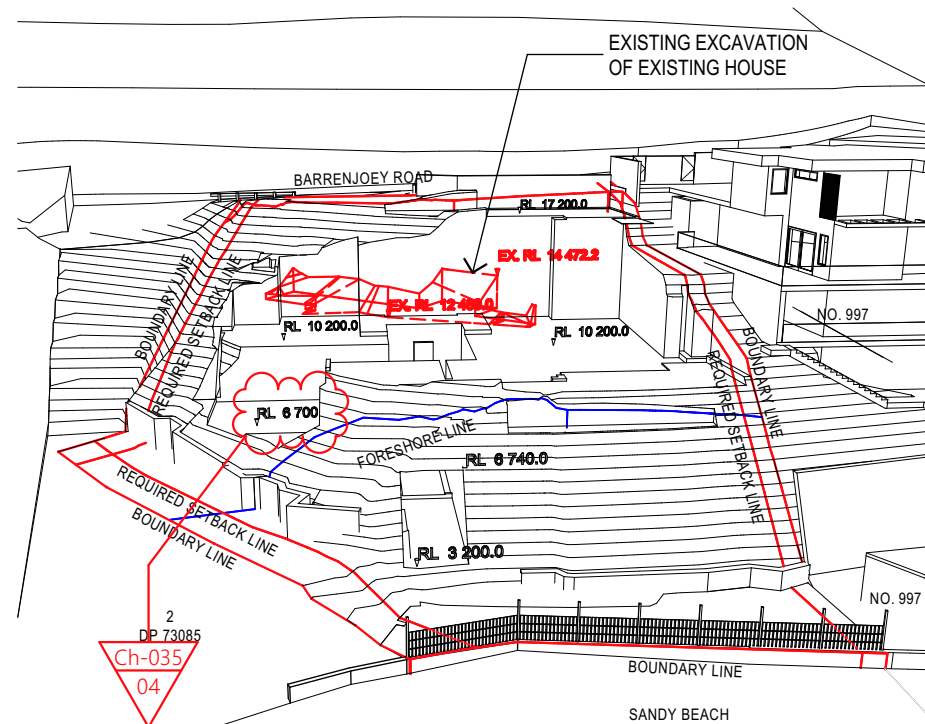


3 3D SUPERIMPOSED EXCAVATION

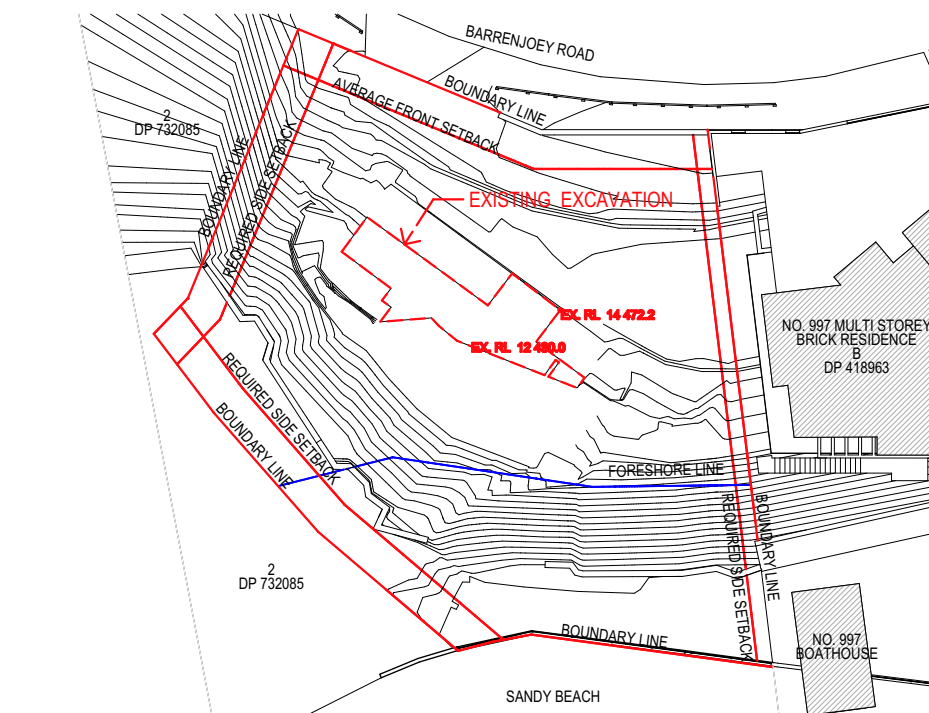

4 EXISTING EXCAVATION PLAN
SCALE 1:500 @ A3

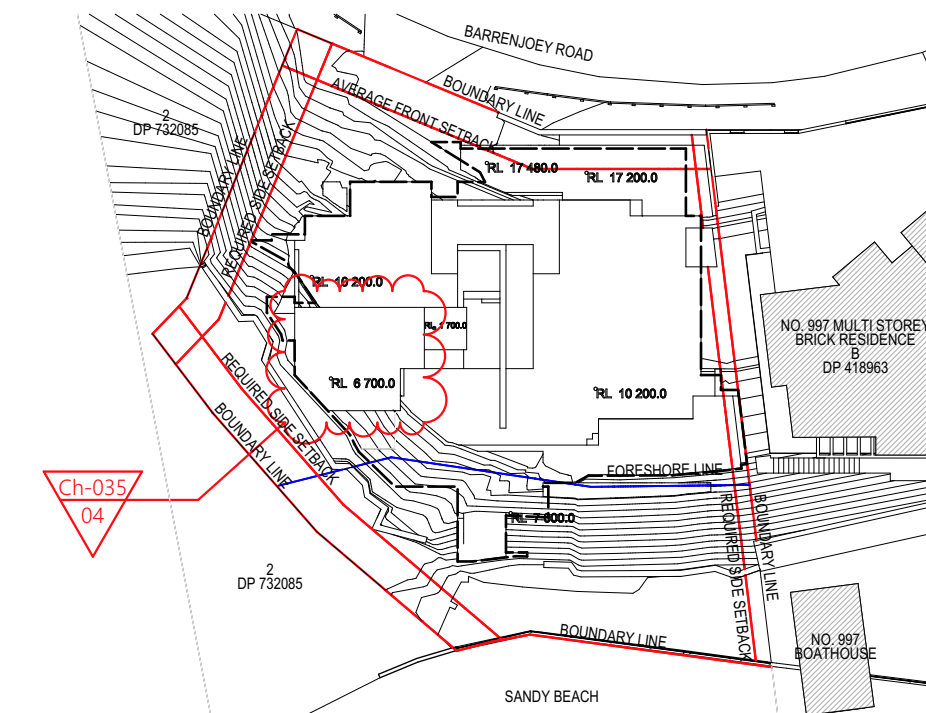

5 PROPOSED EXCAVATION PLAN
SCALE 1:500 @ A3

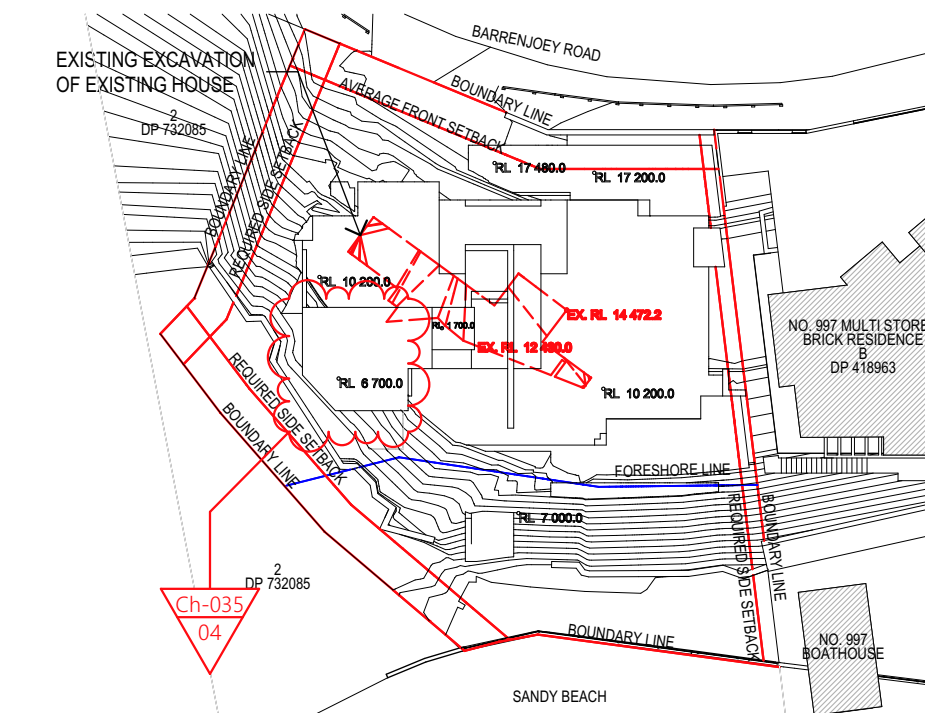

6 SUPERIMPOSED EXCAVATION PLAN
SCALE 1:500 @ A3

PROPOSED EXCAVATION VOLUME
1 985.12 M³

COTTEEPARKER ϕ JPR


SYDNEY
T 61 2 9366 1133
COTTEE PARKER ARCHITECTS PTY LTD
ABN 77 010 924 106
COTTEEPARKER.COM.AU

COPYRIGHT COTTEE PARKER ARCHITECTS PTY LTD
Nominated Architect Cotte Parker JPR
Martin Timms NSW Reg No. 10093
V:\1800\18005617 Leibowitz House\2 Production\Arch\CAD\5617 Leibowitz House 5455 Stage 02 (2).ph: 22/10/2019: 11:57 AM

0 5 10 15 20 25 SCALE 1:500 @ A3

04	SEC 455 ISSUE 02	17/10/2019	AK	AK
03	CONSULTANT COORDINATION	09/04/2019	TN	DR DR
02	DA SUBMISSION	06/02/2019	TN	DR DR
01	DA SUBMISSION	02/10/2018	TN	DR DR
ISSUE PURPOSE		DATE	D.	C. A.
STATUS				

LEIBOWITZ HOUSE
999 BARRENJOEY ROAD, PALM BEACH
CLIENT - STEPHEN & PAM LEIBOWITZ
TITLE
EXCAVATION DIAGRAMS
JOB No 5617
DWG No DA2810
ISSUE 04

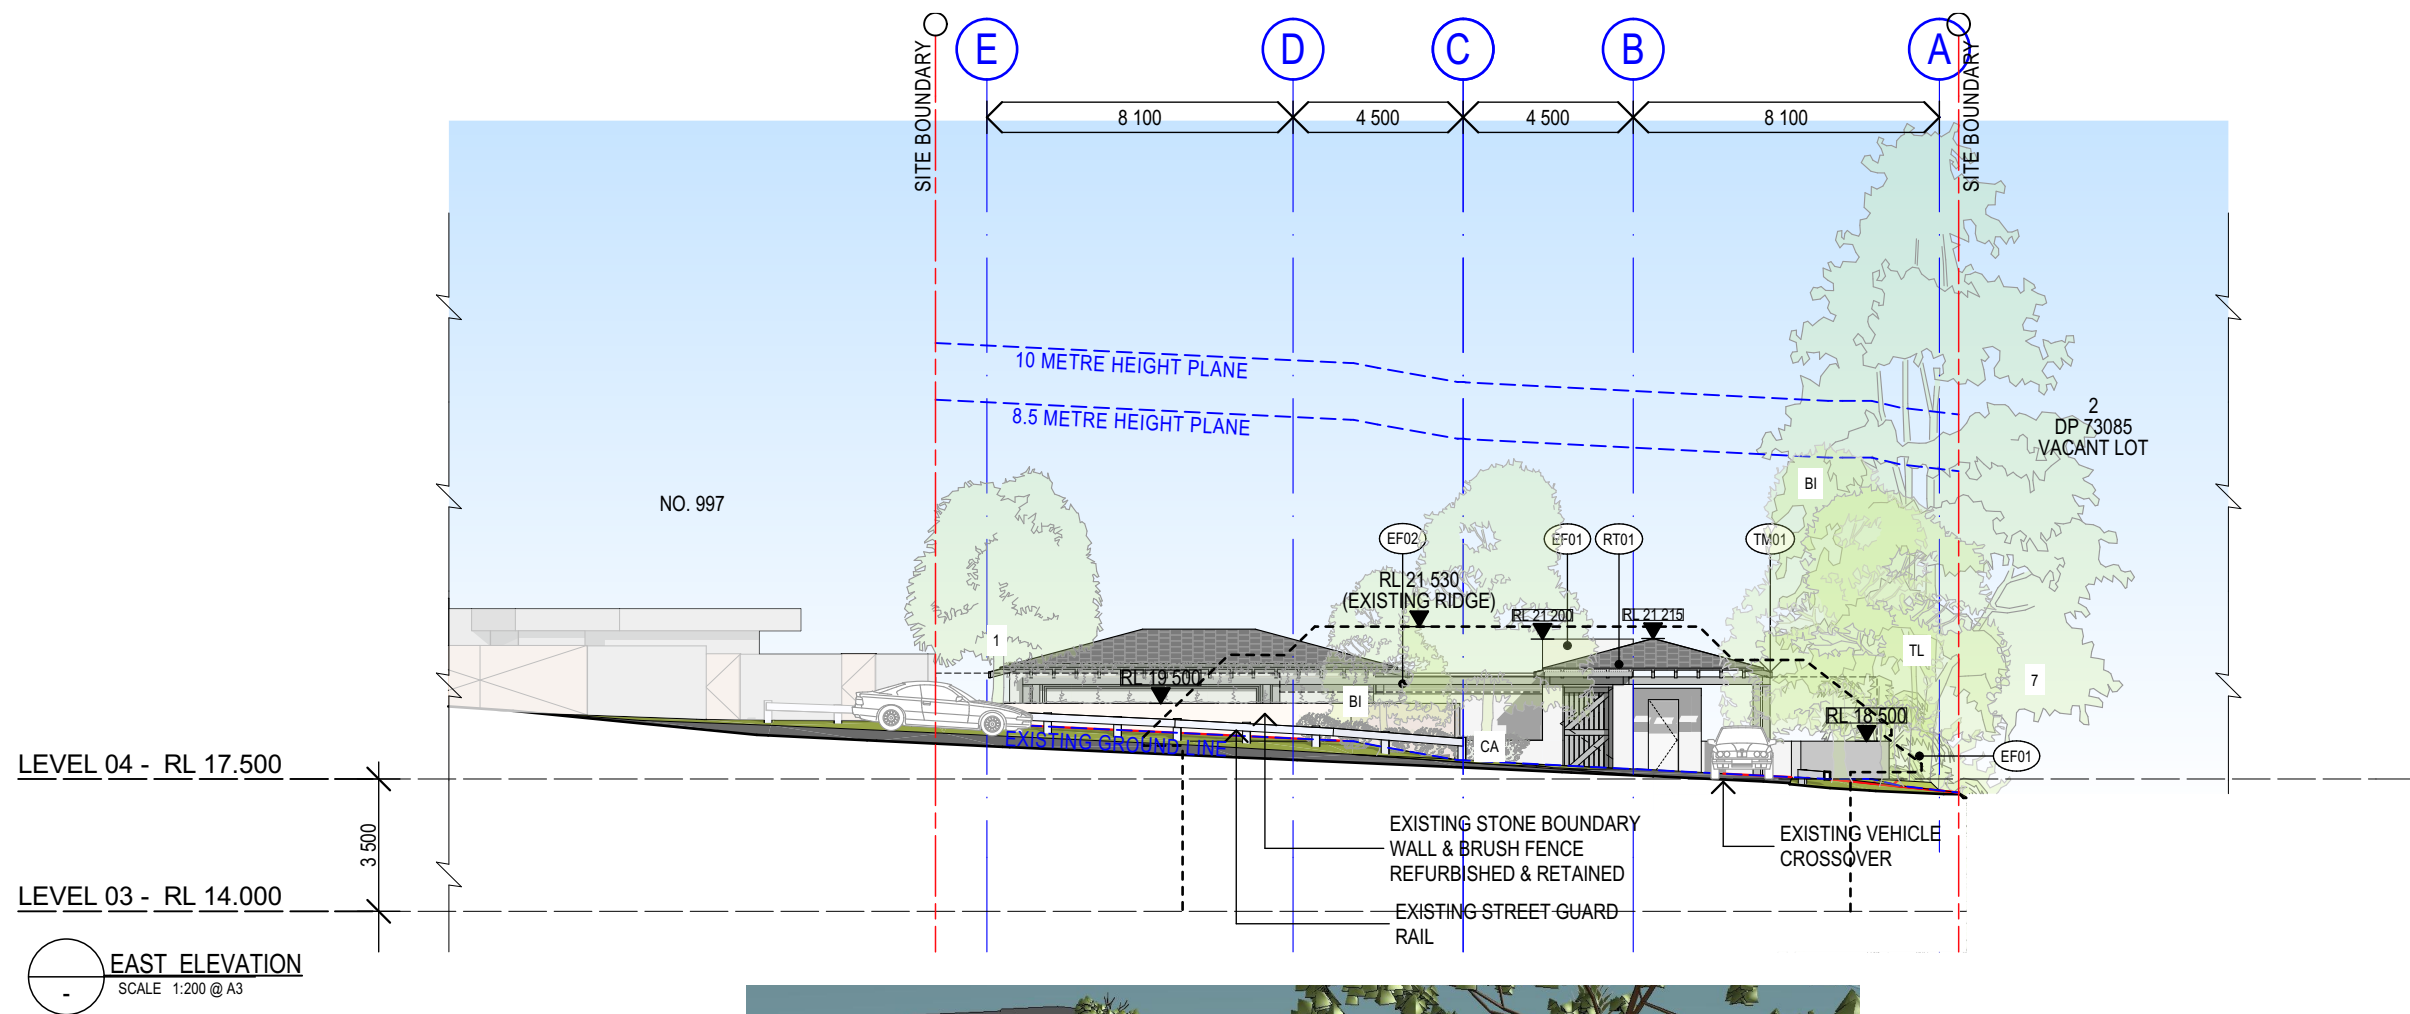


3D EAST ELEVATION
SCALE NTS @ A3


MATERIAL FINISHES



RT01
ROOF TILES
TIMBER SHINGLES

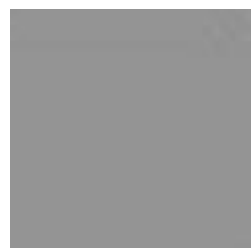

EF01
EXTERNAL WALL FINISH
MID GREY

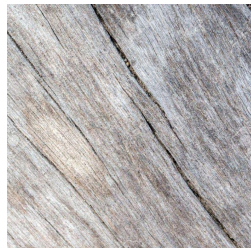

TM01
PERGOLAS, SCREENS
TIMBER: WEATHERED



TM01
LATHS ABOVE PERGOLA
TIMBER: WEATHERED



BAL01
BALUSTRADE
STEEL BLACK POWDERCOATED



EG01
GLASS

0 2 4 6 8 10 SCALE 1:200 @ A3

COTTEEPARKER  JPR


SYDNEY
T 61 2 9366 1133
COTTEE PARKER ARCHITECTS PTY LTD
ABN 77 010 924 106
COTTEEPARKER.COM.AU

COPYRIGHT COTTEE PARKER ARCHITECTS PTY LTD
Nominated Architect Cottee Parker JPRA
Martin Timms NSW Reg No. 10093
V:\1800\18005617 Leibowitz House\2 Production\ArchCAD\5617 Leibowitz House 5455 Stage 02 (2).ph: 22/10/2019: 11:57 AM

05	SEC 455 ISSUE 02	17/10/2019	AK	AK
04	SEC 455 ISSUE	11/07/19	AK	AK
03	CONSULTANT COORDINATION	09/04/2019	TN	DR DR
02	DA SUBMISSION	06/02/2019	TN	DR DR
01	DA SUBMISSION	02/10/2018	TN	DR DR

ISSUE PURPOSE	DATE	D.	C.	A.
STATUS				


LEIBOWITZ HOUSE
999 BARRENJOEY ROAD, PALM BEACH
CLIENT - STEPHEN & PAM LEIBOWITZ
TITLE
EAST ELEVATION
JOB No 5617
DWG No DA3001
ISSUE 05

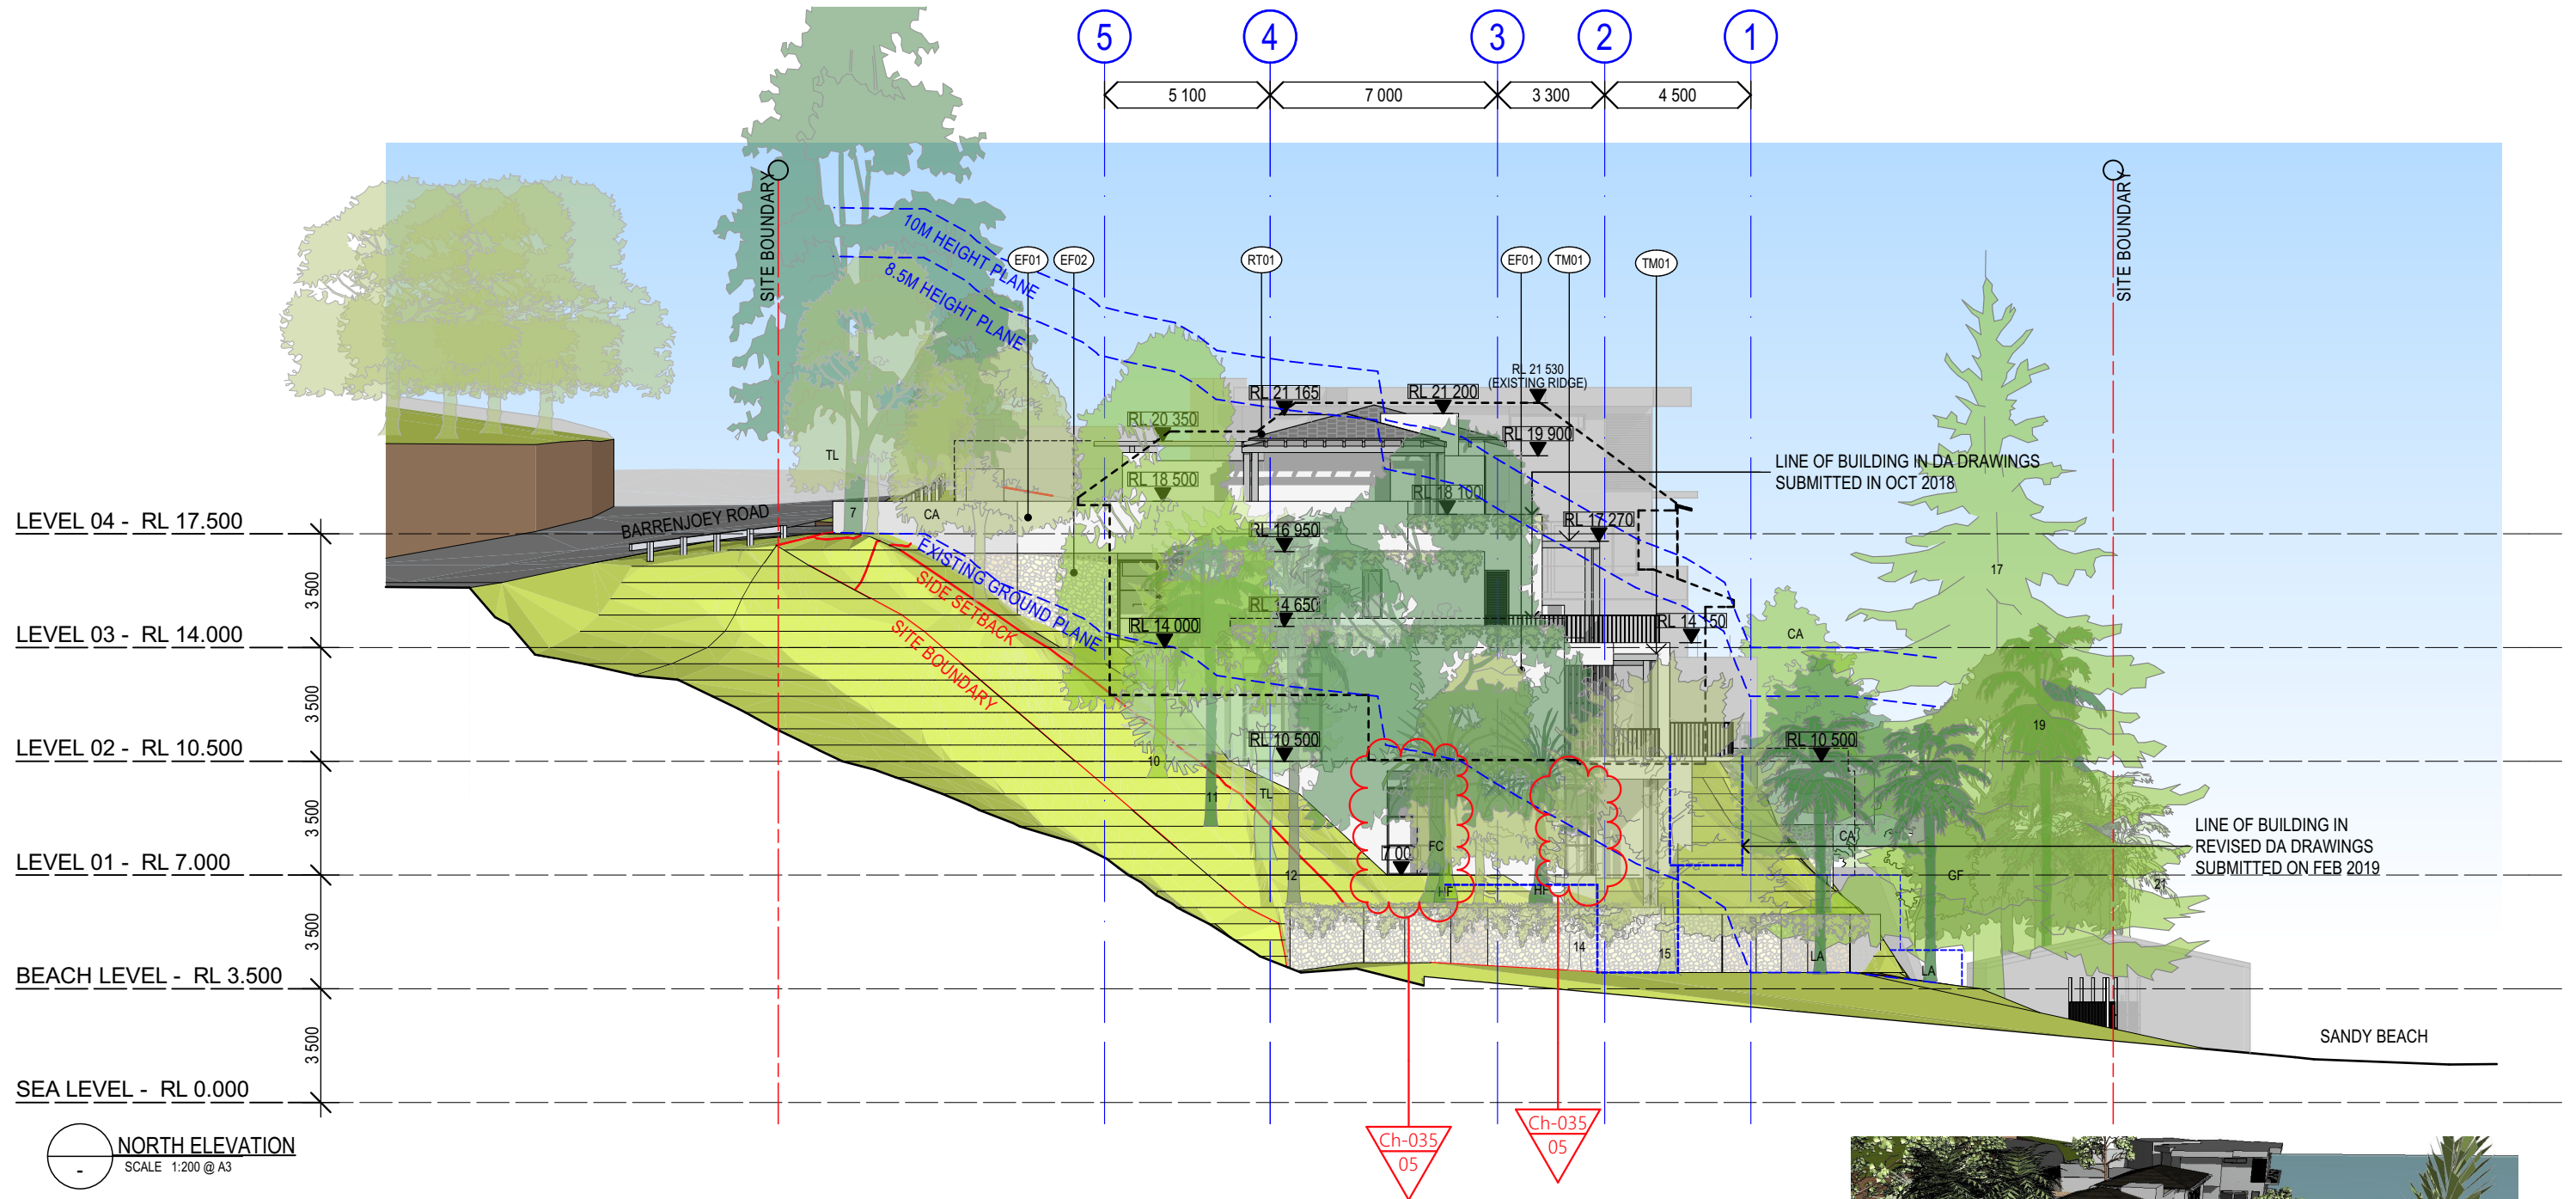


MATERIAL FINISHES



RT01
ROOF TILES
TIMBER SHINGLES

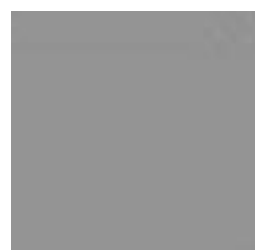


EF01
EXTERNAL WALL FINISH
MID GREY

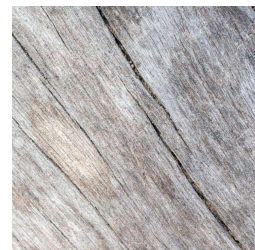

TM01
PERGOLAS, SCREENS
TIMBER: WEATHERED



TM01
LATHS ABOVE PERGOLA
TIMBER: WEATHERED

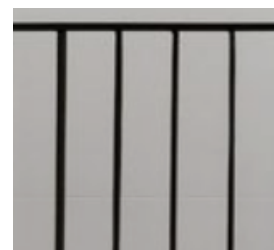

BAL01
BALUSTRADE
STEEL BLACK POWDERCOATED



EG01
GLASS



3D NORTH ELEVATION
SCALE NTS @ A3

COTTEEPARKER 


SYDNEY
T 61 2 9366 1133
COTTEE PARKER ARCHITECTS PTY LTD
ABN 77 010 924 106
COTTEEPARKER.COM.AU

COPYRIGHT COTTEE PARKER ARCHITECTS PTY LTD
Nominated Architect Cottee Parker JPRA
Martin Timms NSW Reg No. 10093
V:\1800\18005617 Leibowitz House\2 Production\ArchCAD\5617 Leibowitz House 5455 Stage 02 (2).pht: 22/10/2019: 11:57 AM

0 2 4 6 8 10 SCALE 1:200 @ A3

05	SEC 455 ISSUE 02	17/10/2019	AK	AK
04	SEC 455 ISSUE	11/07/19	AK	AK
03	CONSULTANT COORDINATION	09/04/2019	TN	DR DR
02	DA SUBMISSION	06/02/2019	TN	DR DR
01	DA SUBMISSION	02/10/2018	TN	DR DR
ISSUE PURPOSE		DATE	D.	C. A.
STATUS				


LEIBOWITZ HOUSE
999 BARRENJOEY ROAD, PALM BEACH
CLIENT - STEPHEN & PAM LEIBOWITZ
TITLE
NORTH ELEVATION
JOB No 5617
DWG No DA3002
ISSUE 05

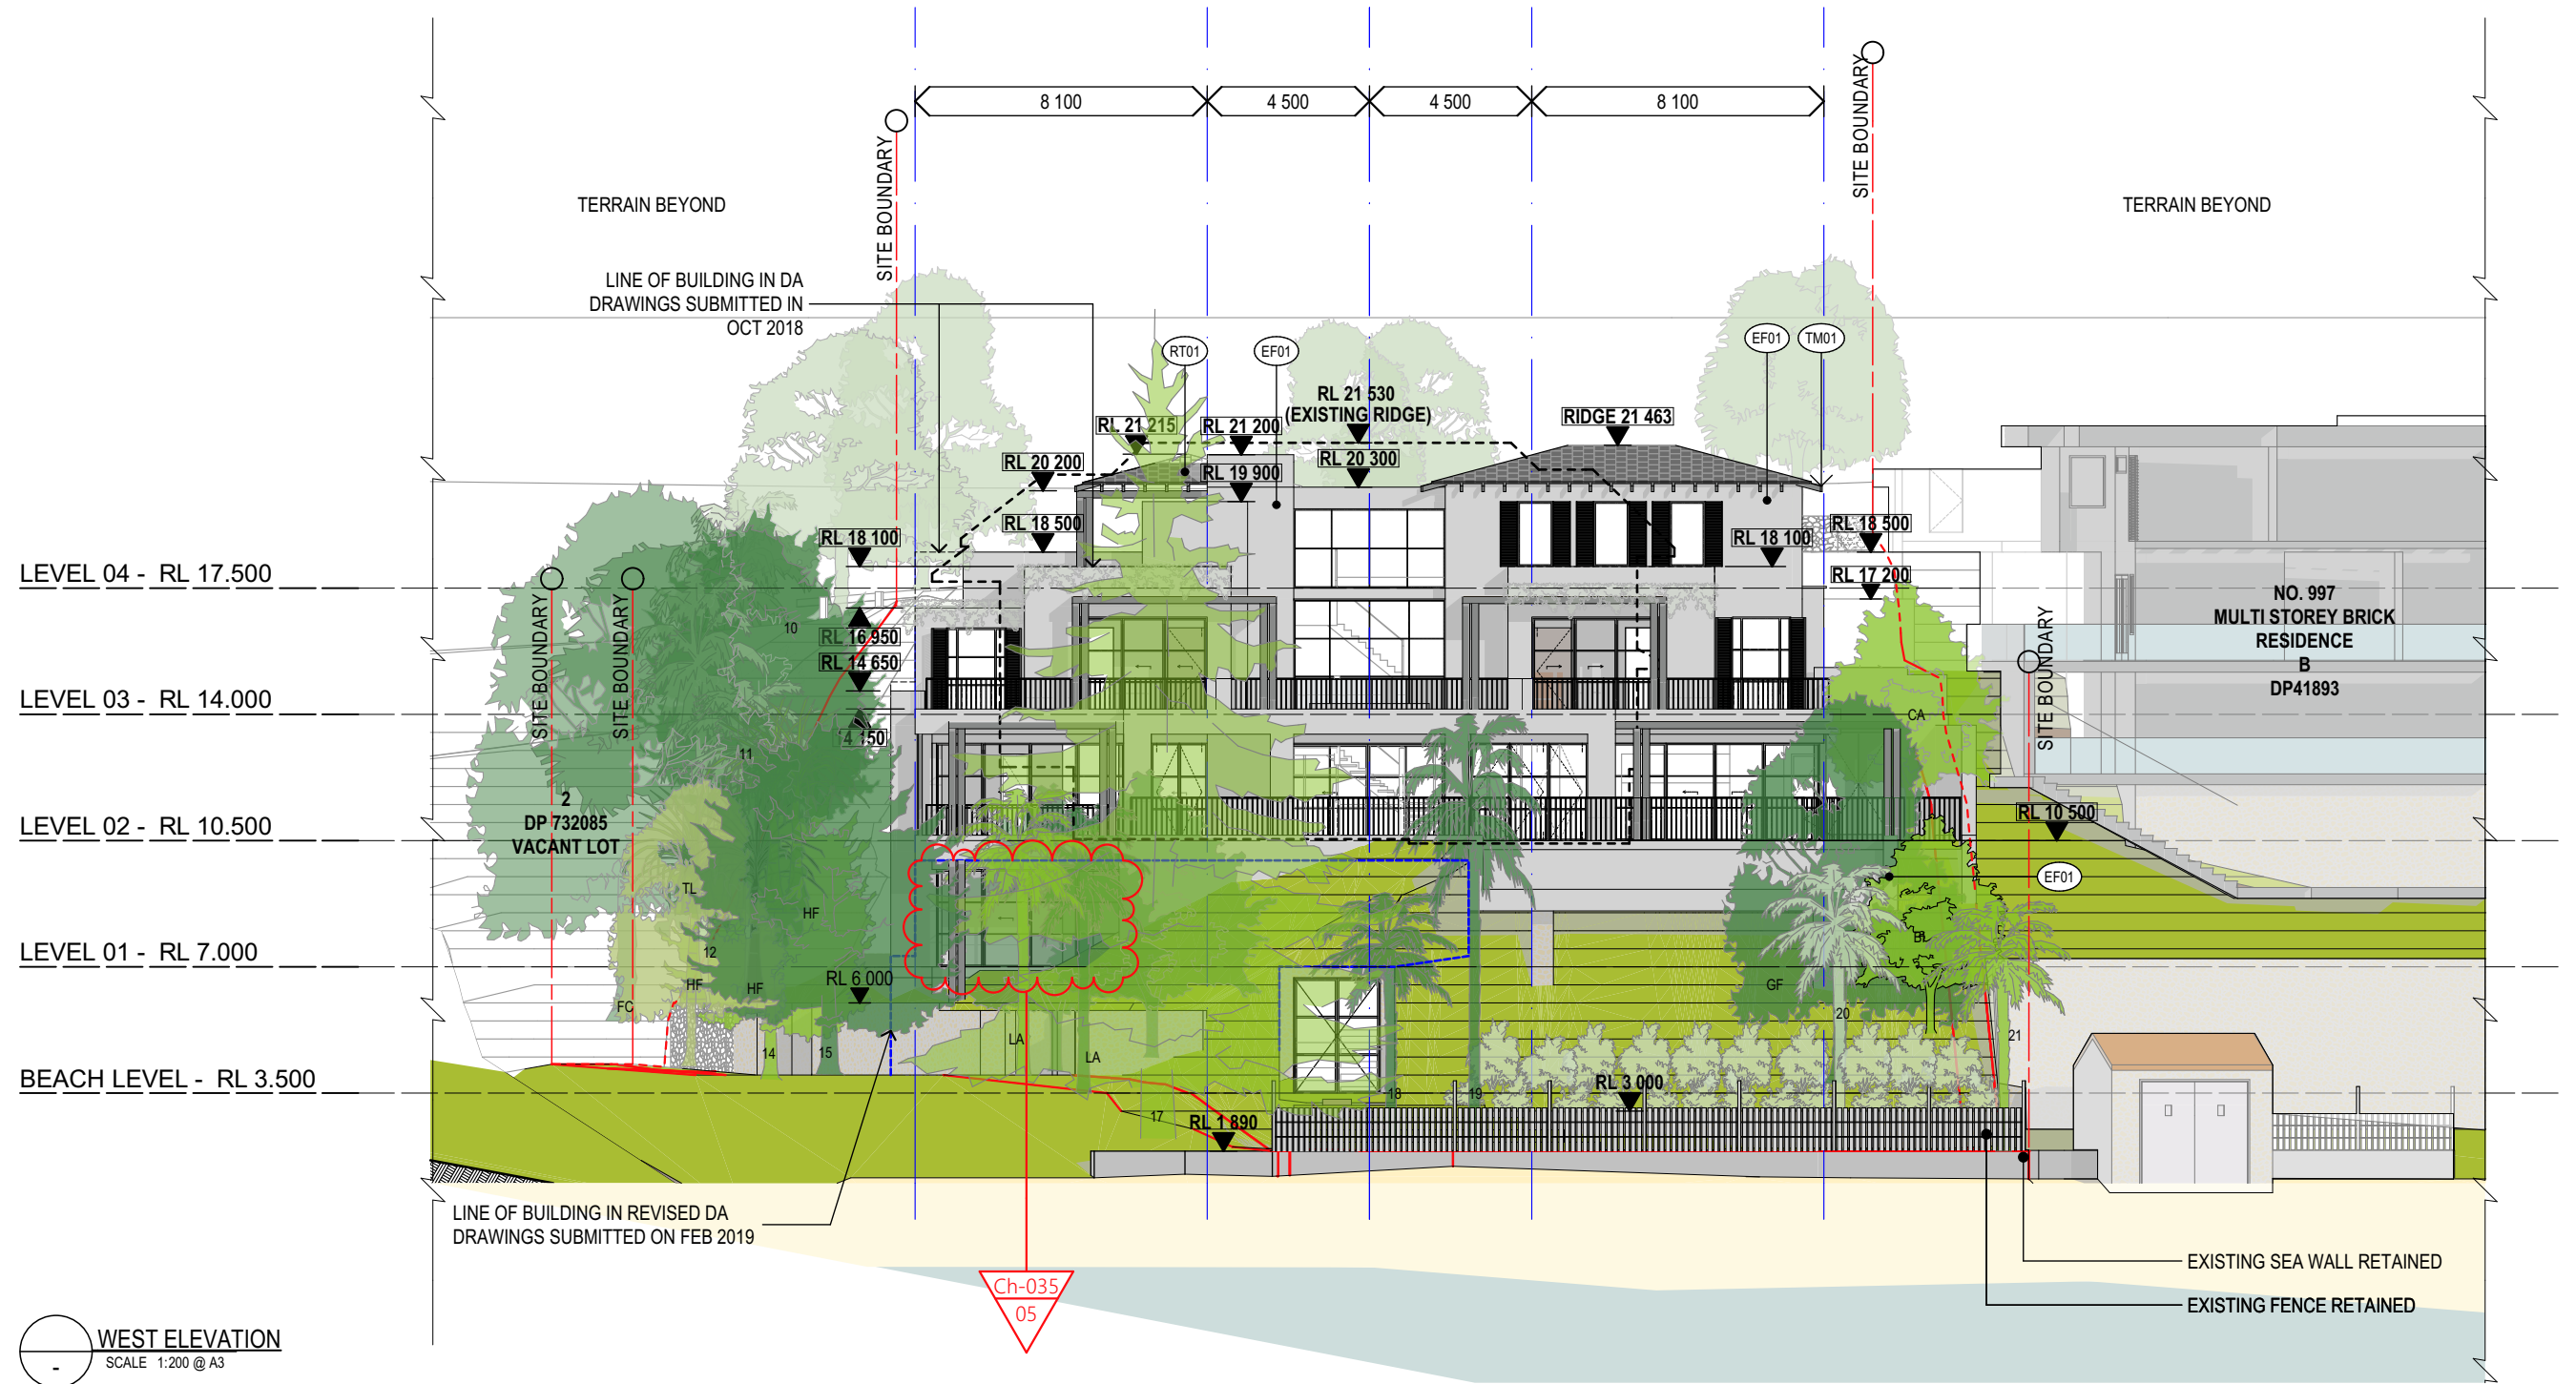


MATERIAL FINISHES



RT01
ROOF TILES
TIMBER SHINGLES

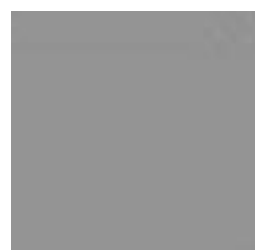


EF01
EXTERNAL WALL FINISH
MID GREY

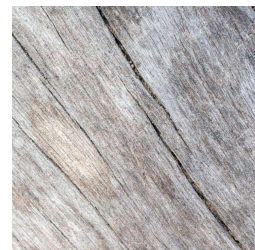

TM01
PERGOLAS, SCREENS
TIMBER: WEATHERED



TM01
LATHS ABOVE PERGOLA
TIMBER: WEATHERED

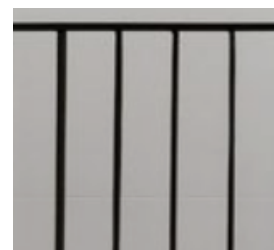

BAL01
BALUSTRADE
STEEL BLACK POWDERCOATED



EG01
GLASS



COTTEEPARKER JPR


SYDNEY
T 61 2 9366 1133
COTTEE PARKER ARCHITECTS PTY LTD
ABN 77 010 924 106
COTTEEPARKER.COM.AU

COPYRIGHT COTTEE PARKER ARCHITECTS PTY LTD
Nominated Architect Cottee Parker JPR
Martin Timms NSW Reg No. 10093
V:\1800\18005617 Leibowitz House\2 Production\Arch\CAD\5617 Leibowitz House 5455 Stage 02 (2).ph: 22/10/2019: 11:57 AM

0 2 4 6 8 10 SCALE 1:200 @ A3

05	SEC 455 ISSUE 02	17/10/2019	AK	AK
04	SEC 455 ISSUE	11/07/19	AK	AK
03	CONSULTANT COORDINATION	09/04/2019	TN	DR DR
02	DA SUBMISSION	06/02/2019	TN	DR DR
01	DA SUBMISSION	02/10/2018	TN	DR DR
ISSUE PURPOSE		DATE	D.	C. A.
STATUS				

LEIBOWITZ HOUSE
999 BARRENJOEY ROAD, PALM BEACH
CLIENT - STEPHEN & PAM LEIBOWITZ
TITLE
WEST ELEVATION
JOB No DWG No ISSUE
5617 DA3003 05

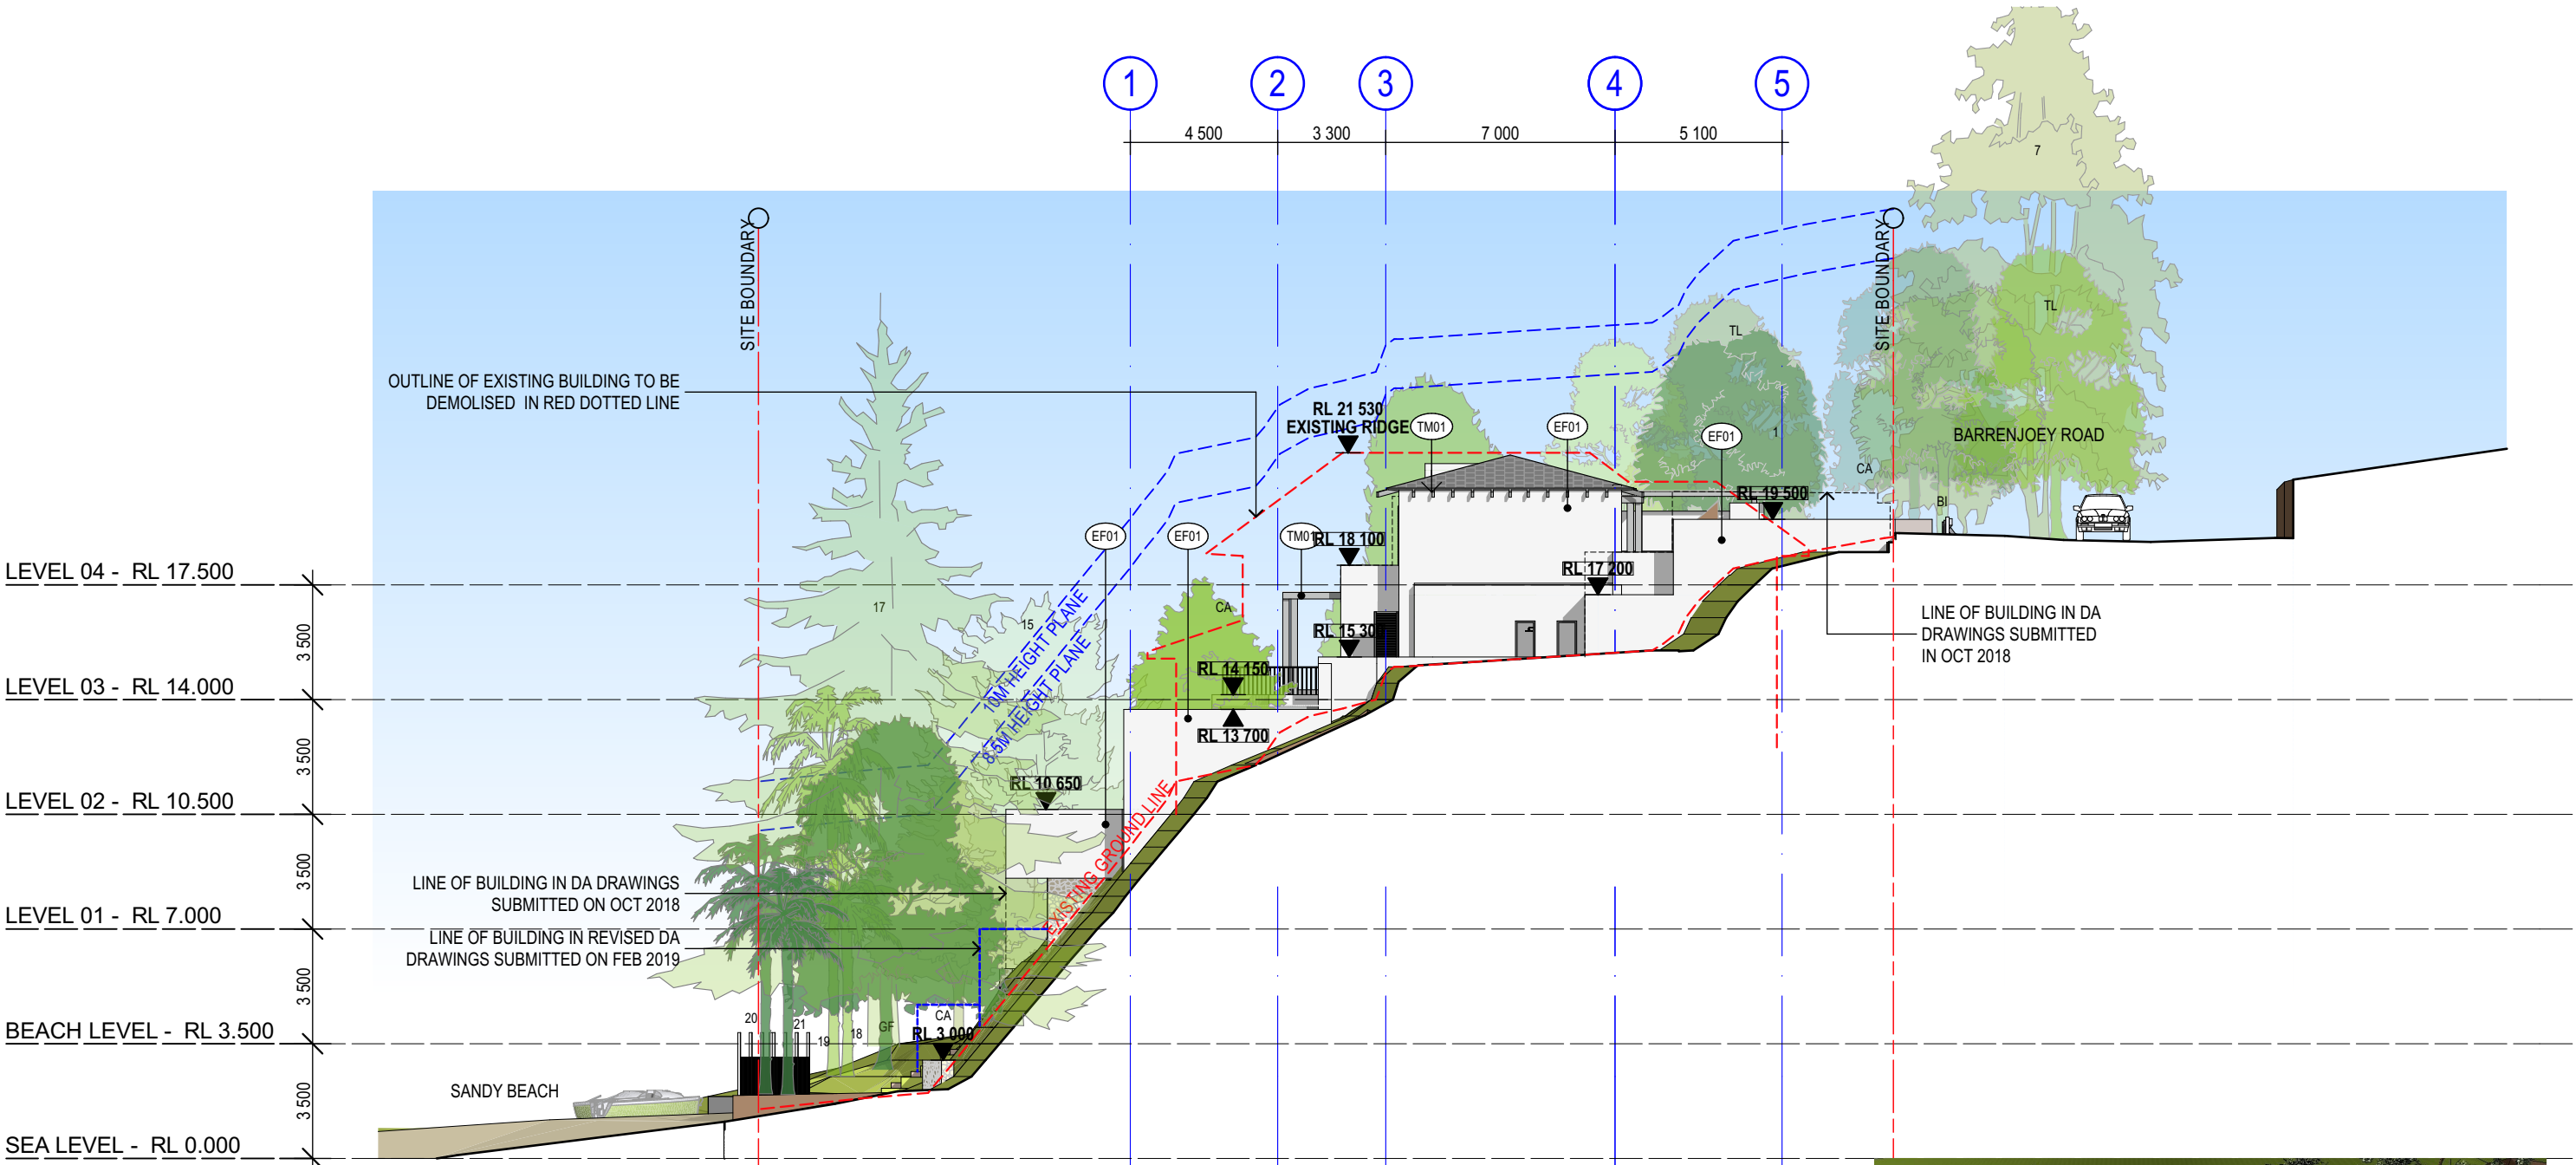


SOUTH ELEVATION
SCALE 1:200 @ A3

MATERIAL FINISHES



RT01
ROOF TILES
TIMBER SHINGLES

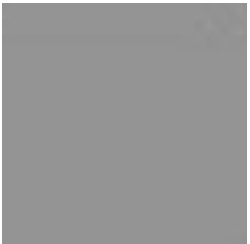

EF01
EXTERNAL WALL FINISH
MID GREY



TM01
PERGOLAS, SCREENS
TIMBER: WEATHERED




TM01
LATHS ABOVE PERGOLA
TIMBER: WEATHERED



BAL01
BALUSTRADE
STEEL BLACK POWDERCOATED



EG01
GLASS

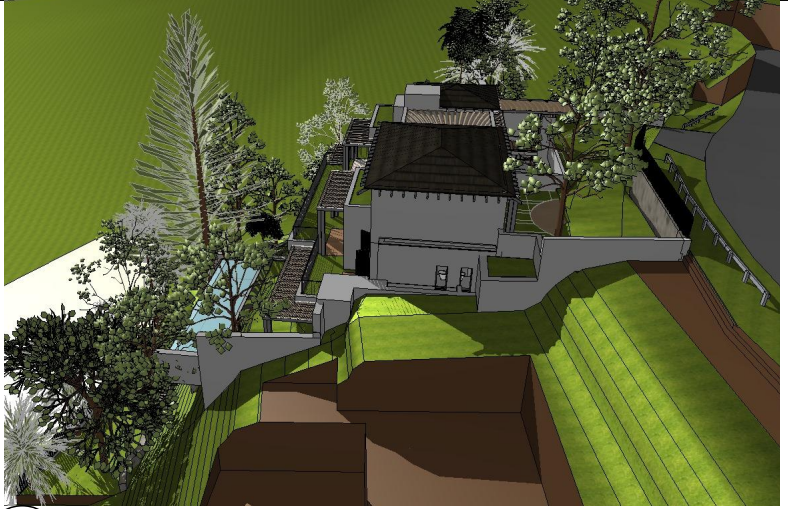

3D SOUTH ELEVATION
SCALE NTS @ A3

COTTEEPARKER JPR





SYDNEY
T 61 2 9366 1133
COTTEE PARKER ARCHITECTS PTY LTD
ABN 77 010 924 106
COTTEEPARKER.COM.AU

COPYRIGHT COTTEE PARKER ARCHITECTS PTY LTD
Nominated Architect Cottee Parker JPR
Martin Timms NSW Reg No. 10093
V:\1800\18005617 Leibowitz House\2 Production\ArchCAD\5617 Leibowitz House 5455 Stage 02 (2).pht: 22/10/2019: 11:58 AM

0 2 4 6 8 10 SCALE 1:200 @ A3

05	SEC 455 ISSUE 02	17/10/2019	AK	AK
04	SEC 455 ISSUE	11/07/19	AK	AK
03	CONSULTANT COORDINATION	09/04/2019	TN	DR DR
02	DA SUBMISSION	06/02/2019	TN	DR DR
01	DA SUBMISSION	02/10/2018	TN	DR DR
ISSUE PURPOSE		DATE	D.	C. A.
STATUS				

LEIBOWITZ HOUSE
999 BARRENJOEY ROAD, PALM BEACH
CLIENT - STEPHEN & PAM LEIBOWITZ
TITLE
SOUTH ELEVATION
JOB No DWG No ISSUE
5617 DA3004 05

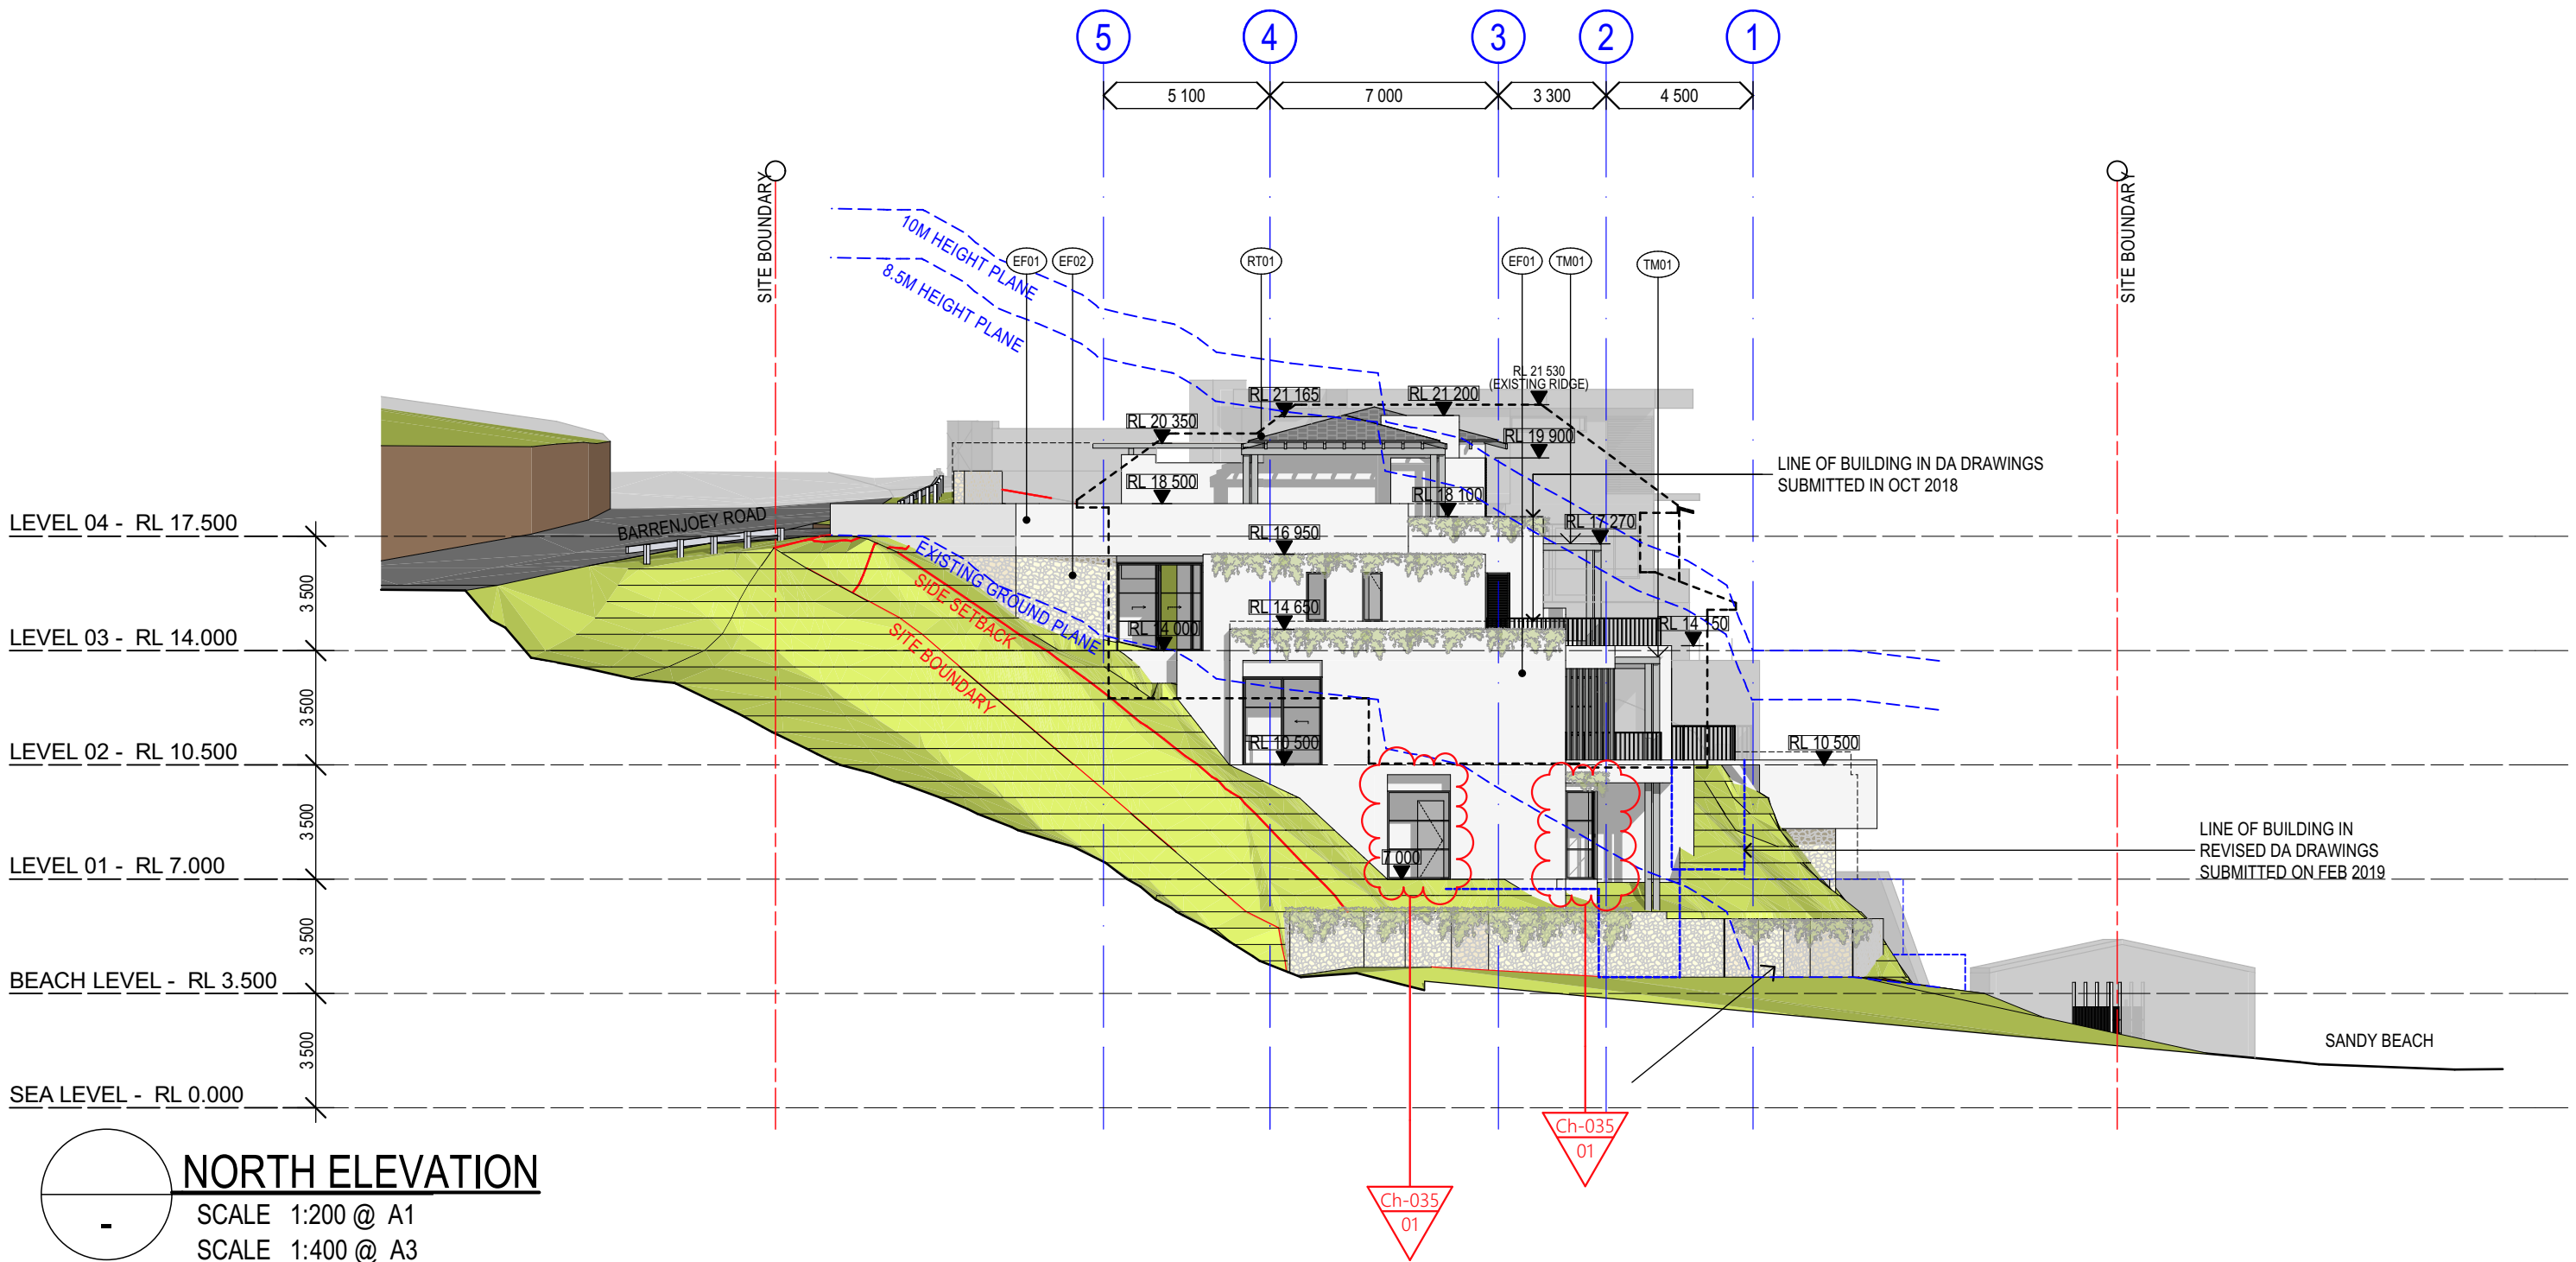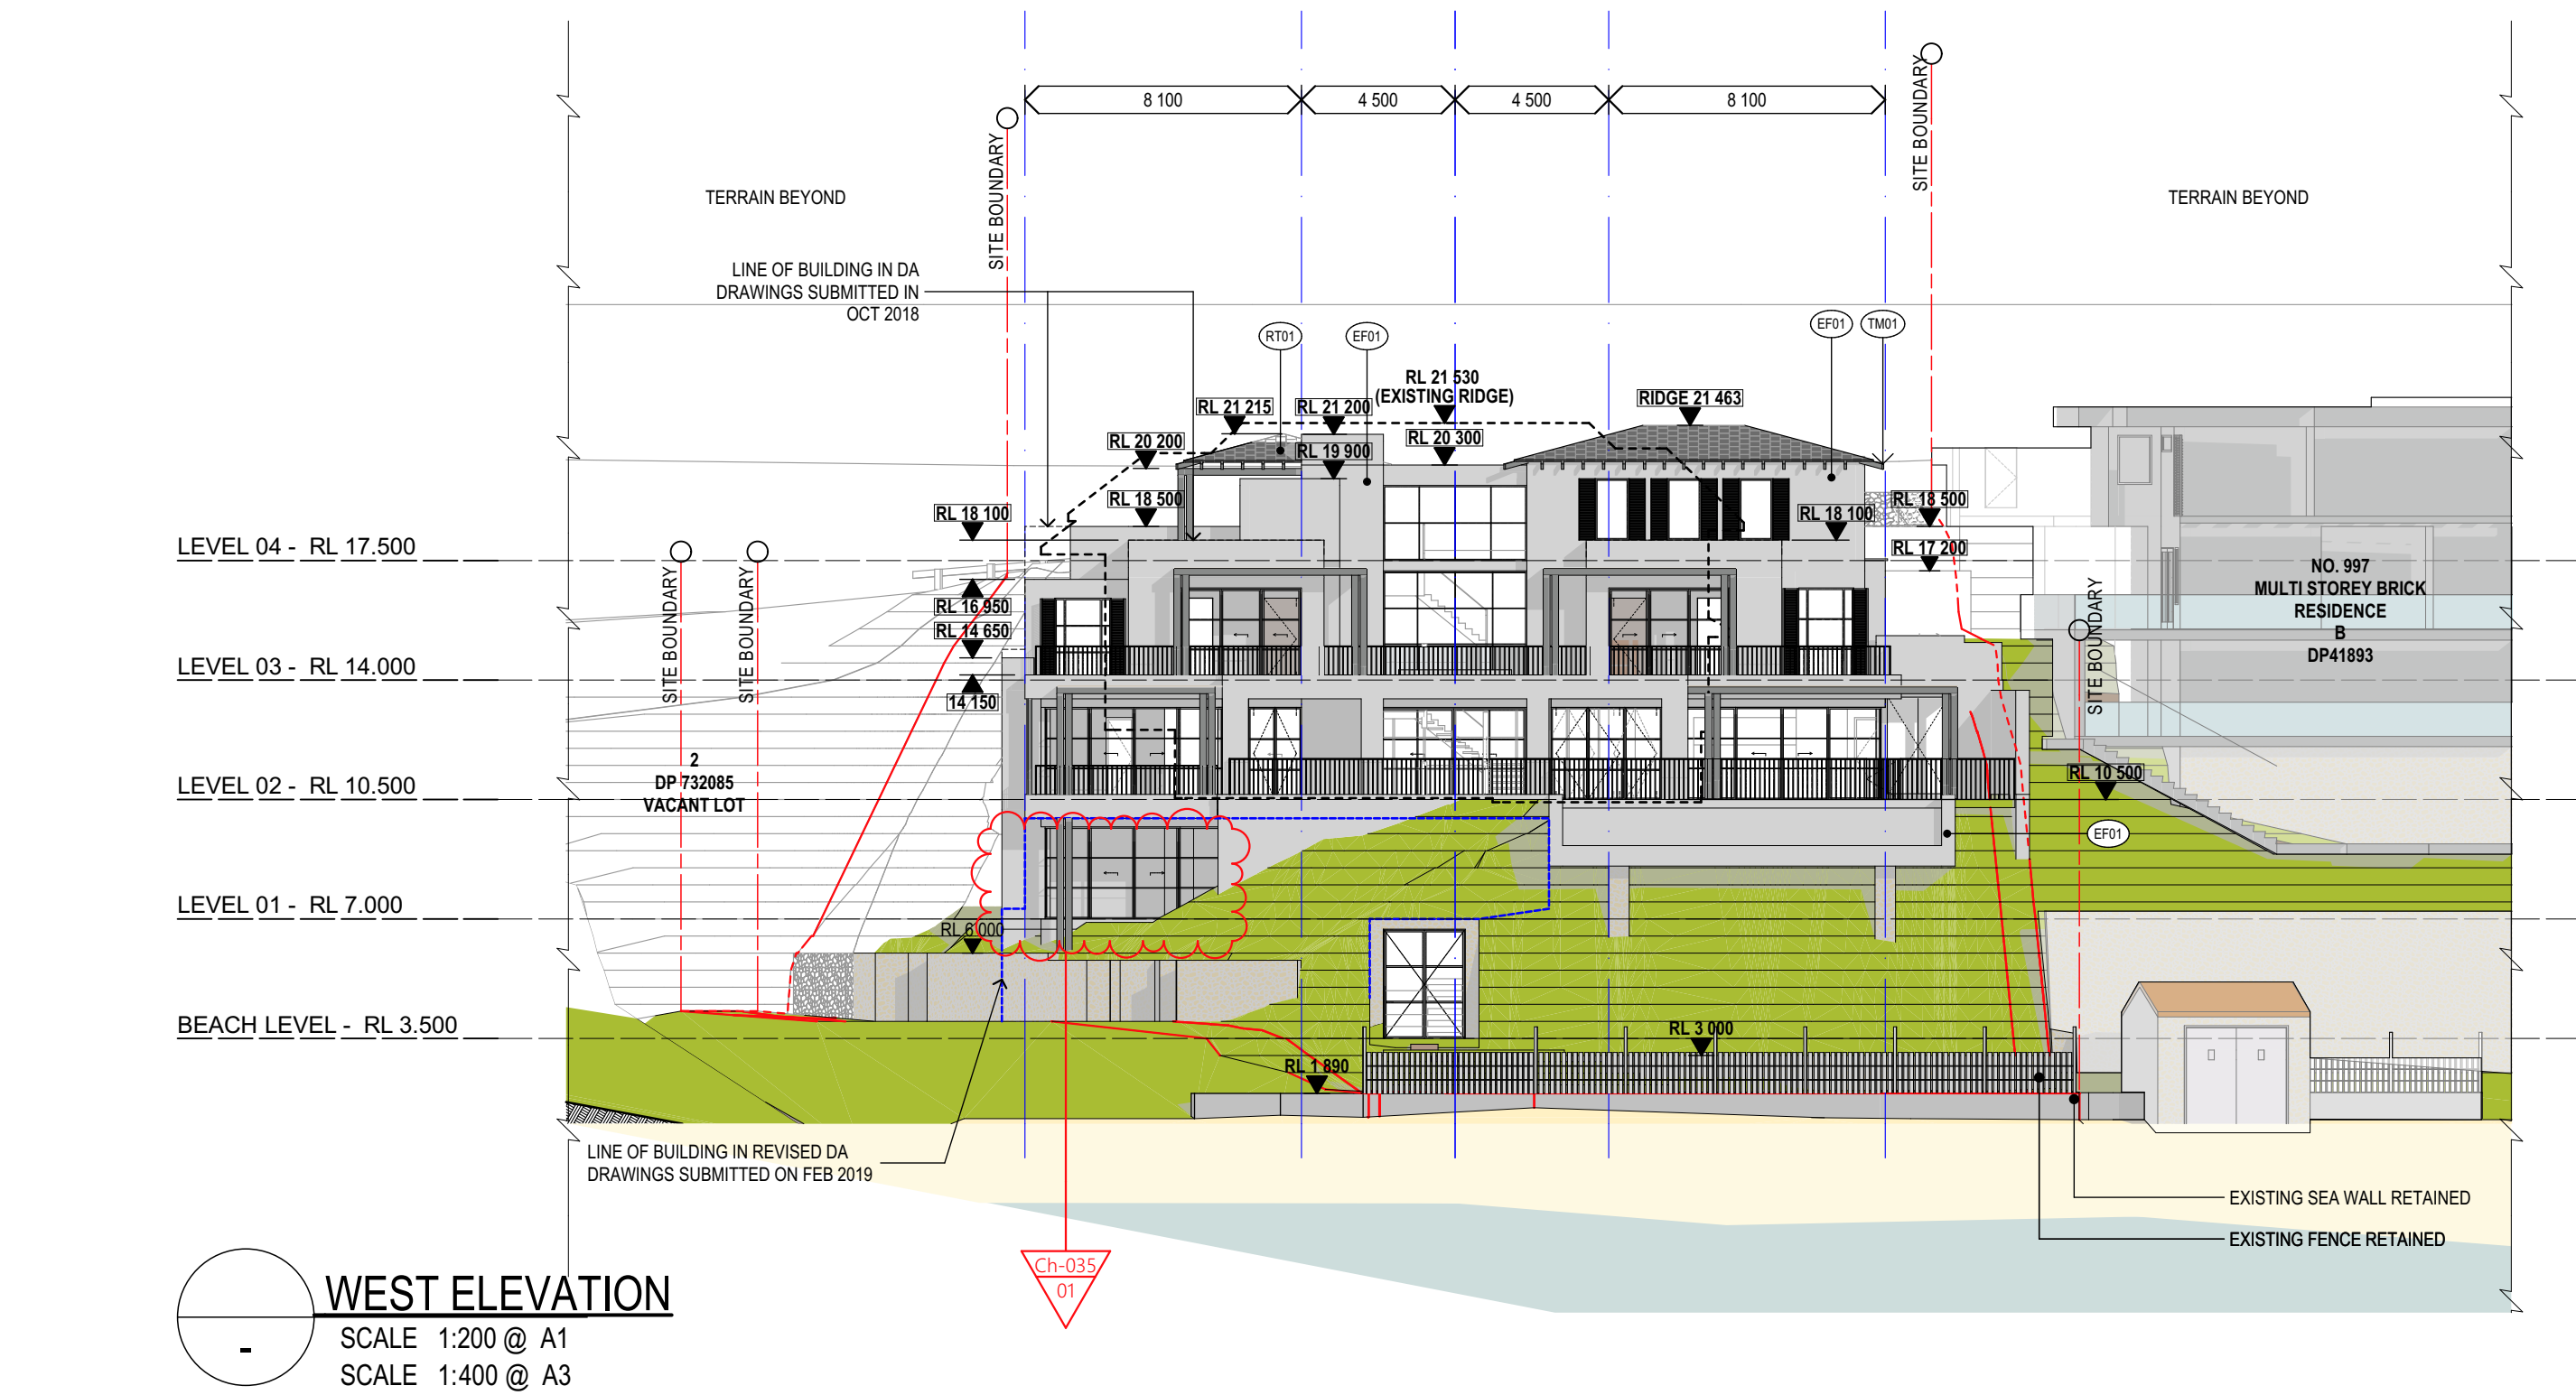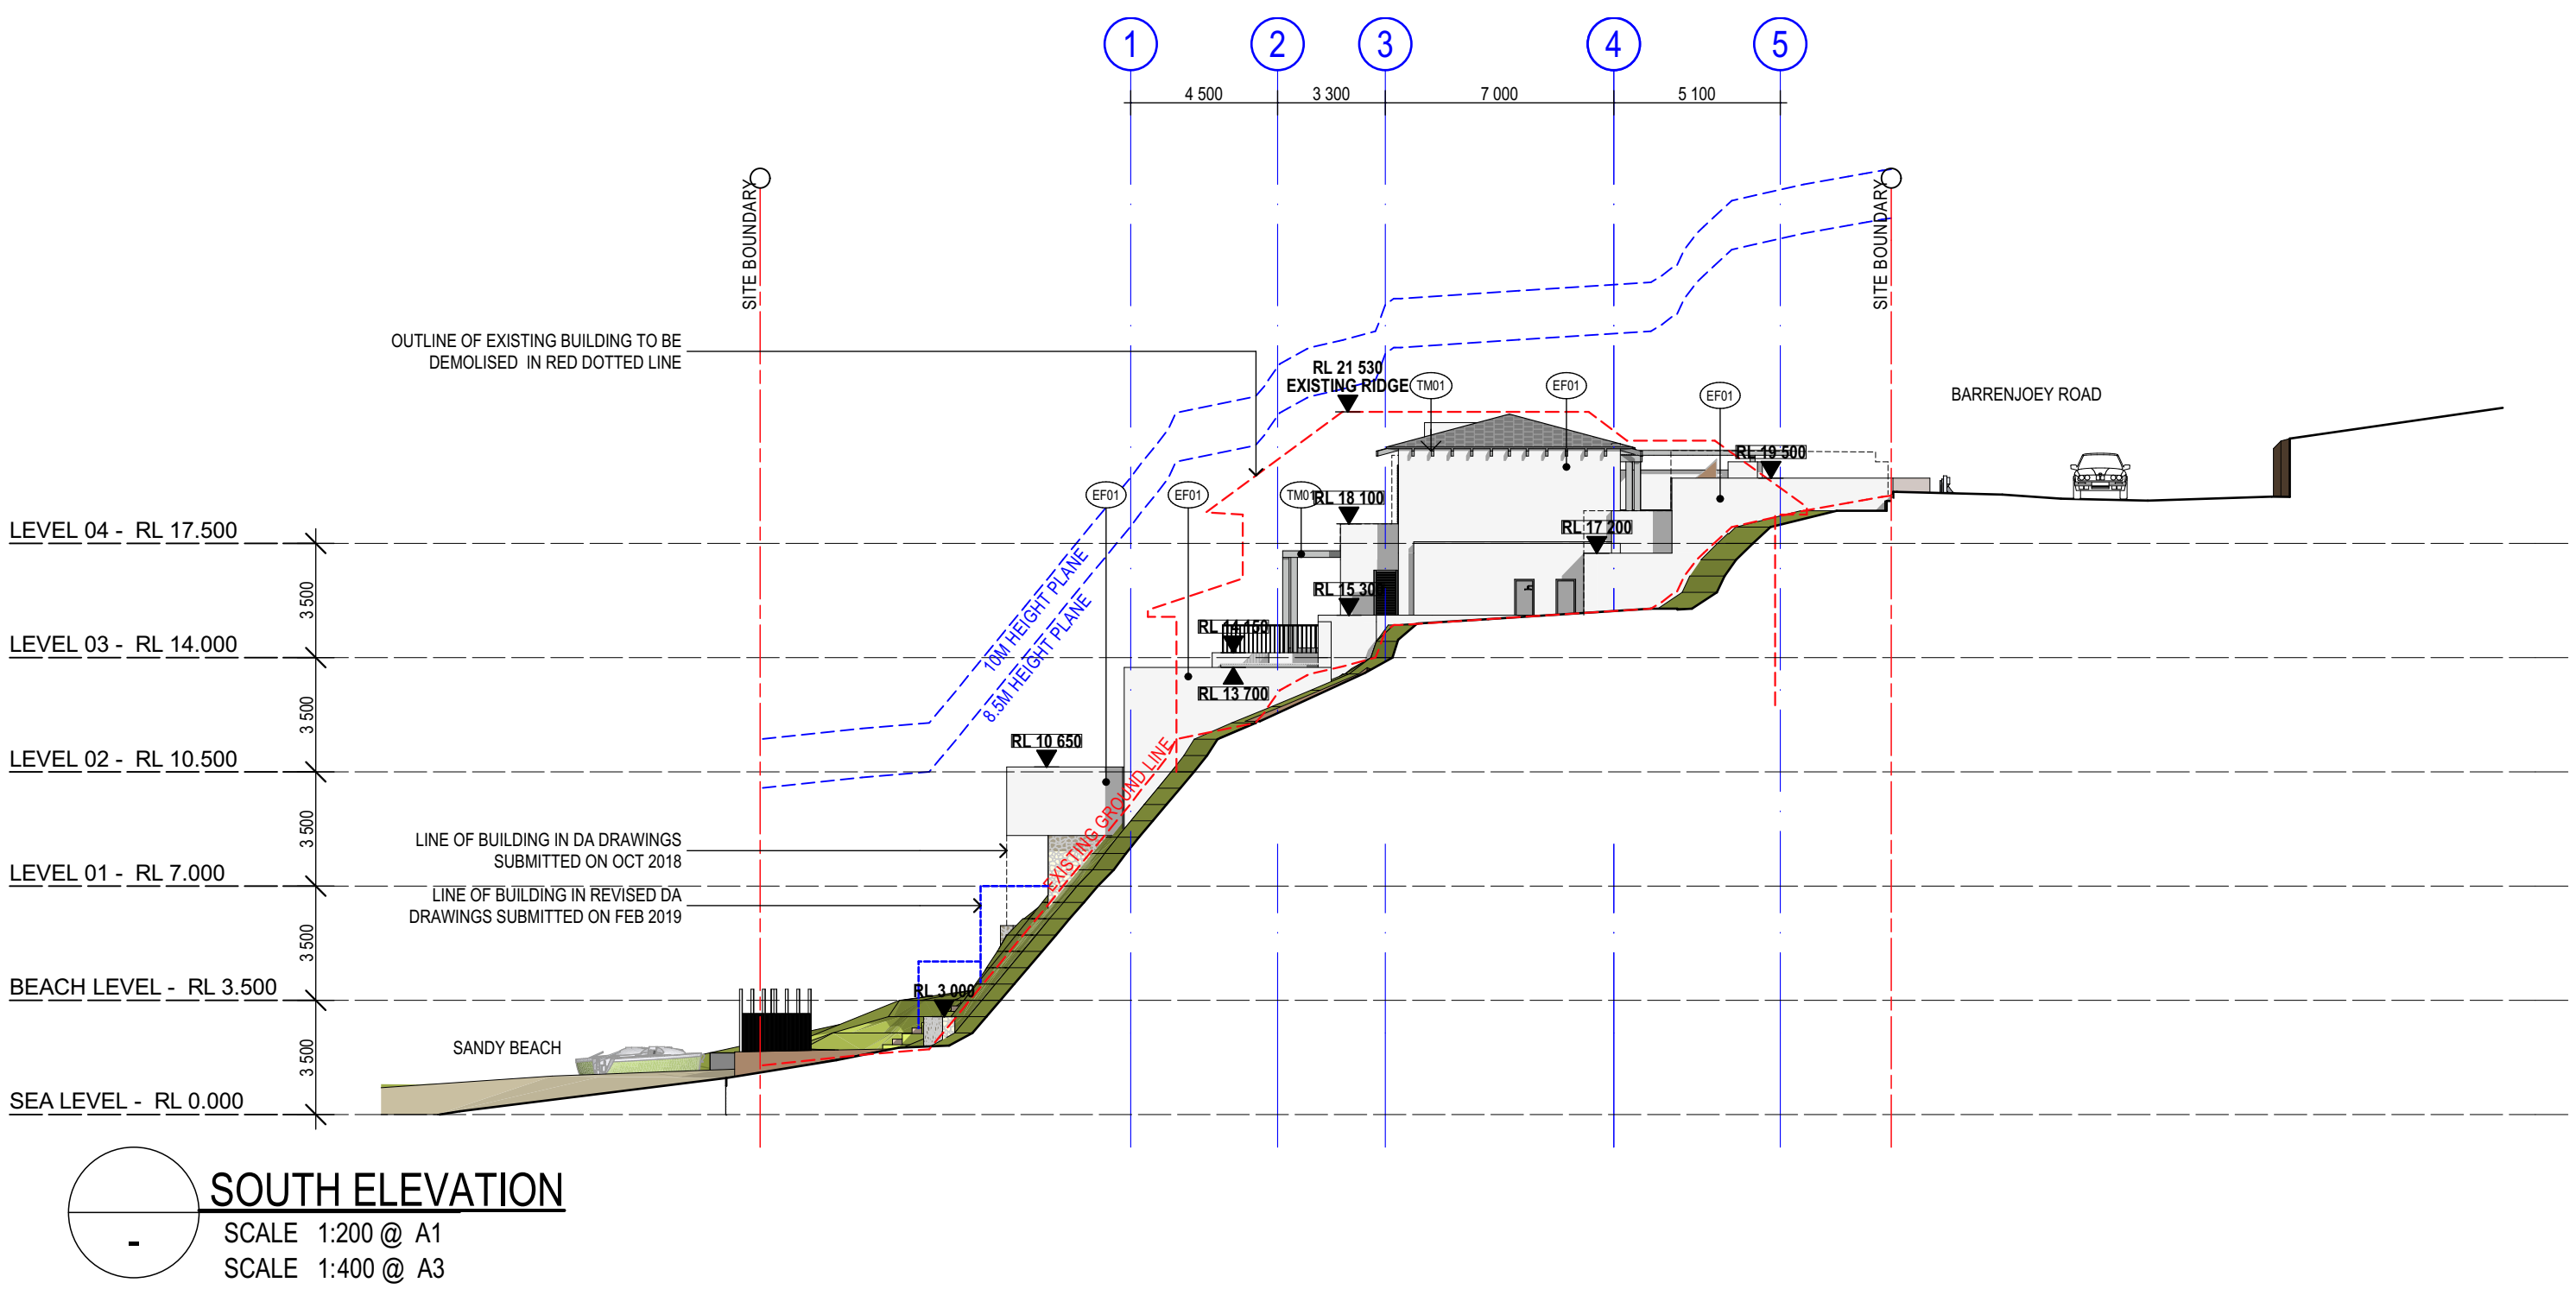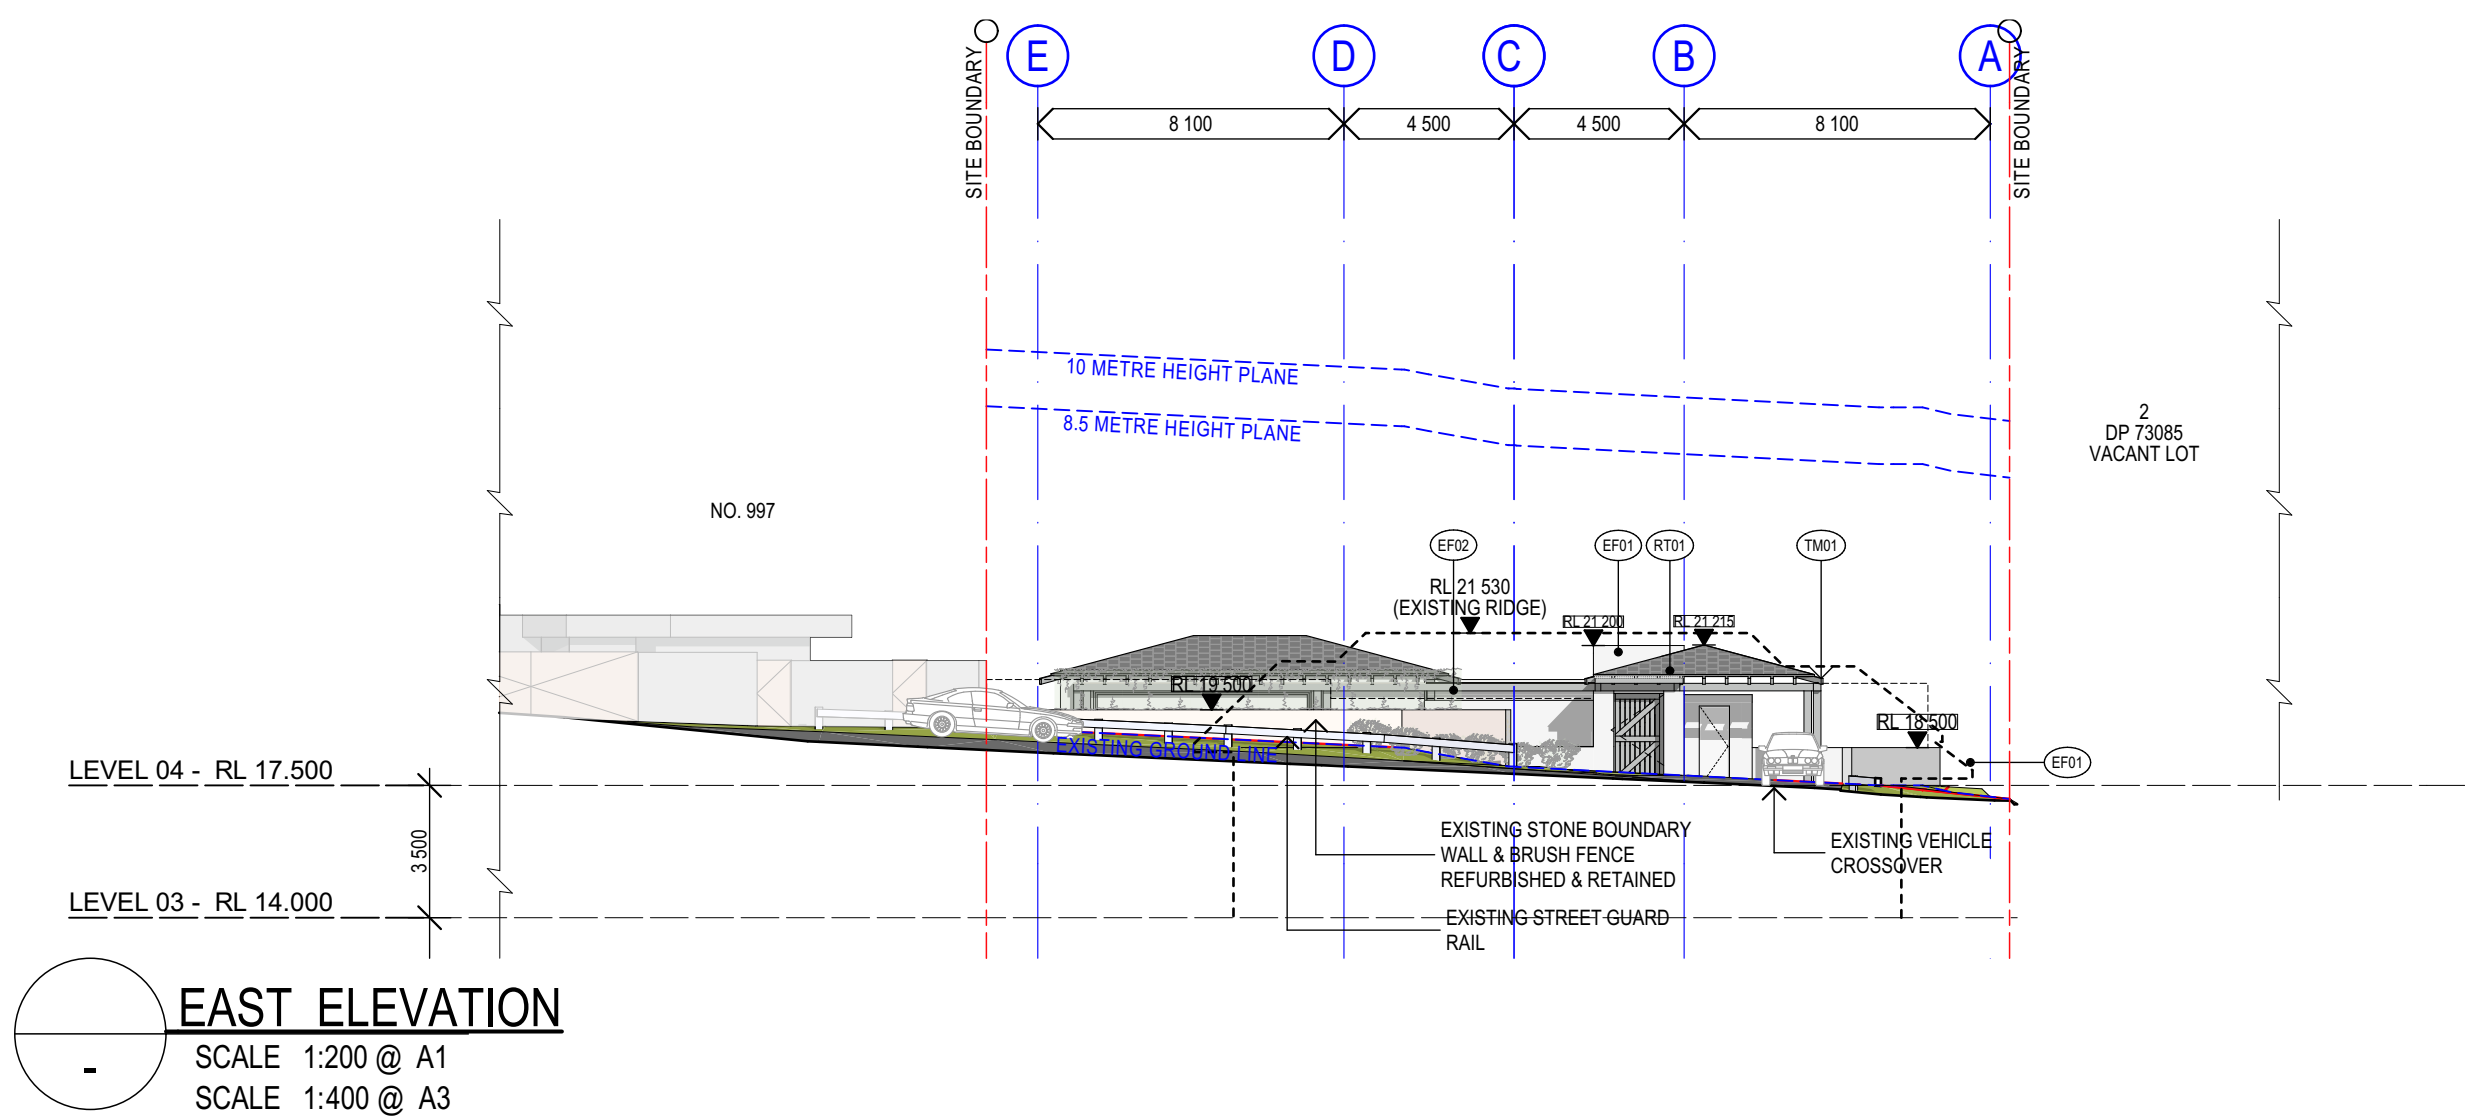

COTTEEPARKER

BRISBANE
T 61 7 3846 7422
COTTEE PARKER ARCHITECTS PTY LTD
ABN 77 010 924 106
COTTEEPARKER.COM.AU

0 2 4 6 8 10 12 14 16 18 20
SCALE 1:200 @ A1
SCALE 1:400 @ A3
COPYRIGHT COTTEE PARKER ARCHITECTS PTY LTD
Notwithstanding to whomsoever this drawing is loaned, it shall remain the property of COTTEE PARKER ARCHITECTS PTY LTD and shall not be copied, reproduced, or used in any way without the written consent of COTTEE PARKER ARCHITECTS PTY LTD.
V:\U 18000\18005617 Leibowitz House\2 Production\ArchCAD\5617 Leibowitz House \$455 Stage 02 (2).pht: 22/10/2019: 11:58 AM




LEIBOWITZ HOUSE

999 BARRENJOEY ROAD, PALM BEACH
CLIENT - STEPHEN & PAM LEIBOWITZ

DRAWING TITLE
ELEVATIONS


01 - SEC 455 ISSUE 02
ISSUE PURPOSE
STATUS
17/10/2019 - AK - AK
DATE D. C. A.

JOB No
5617
DRAWING No
DA3005
ISSUE
01

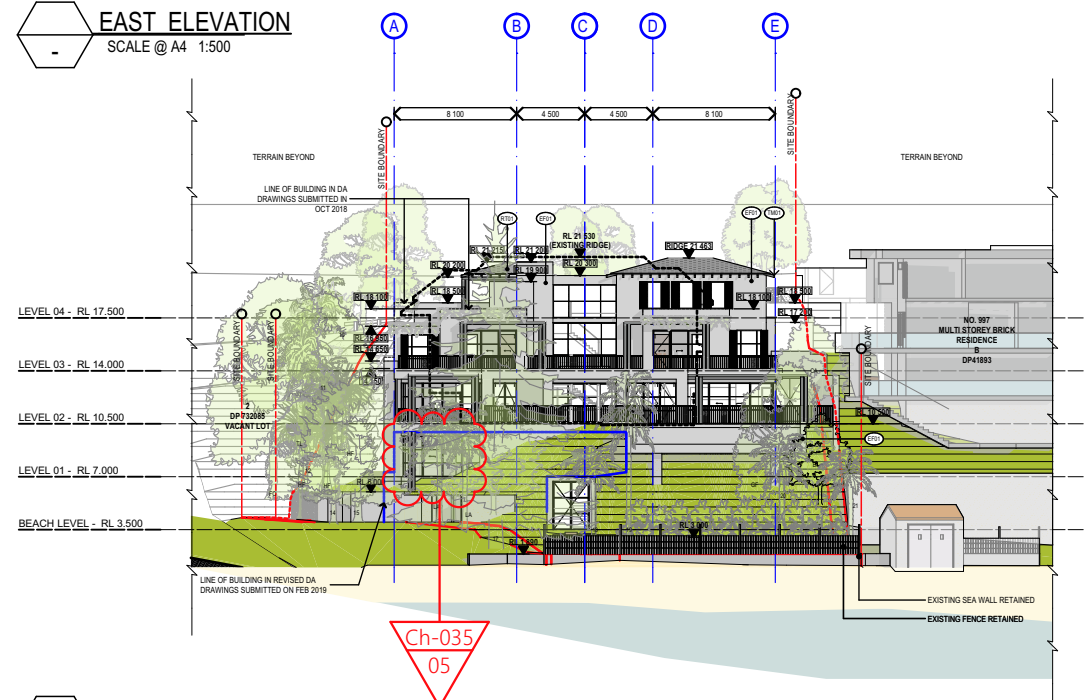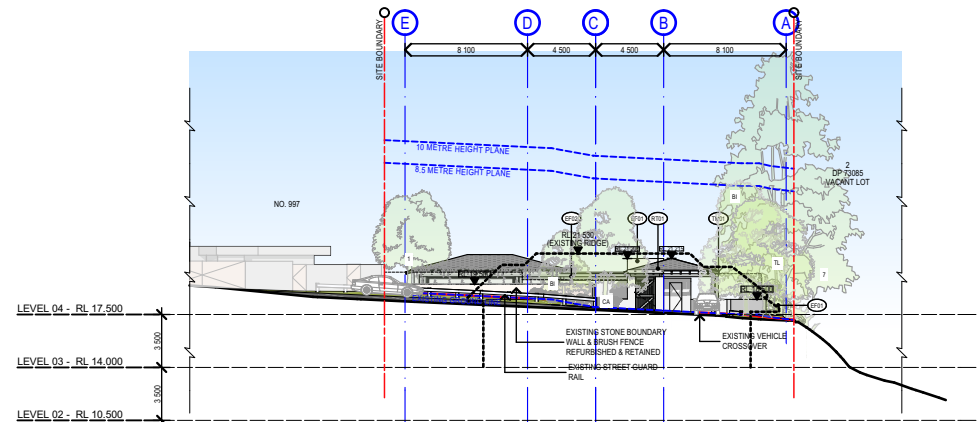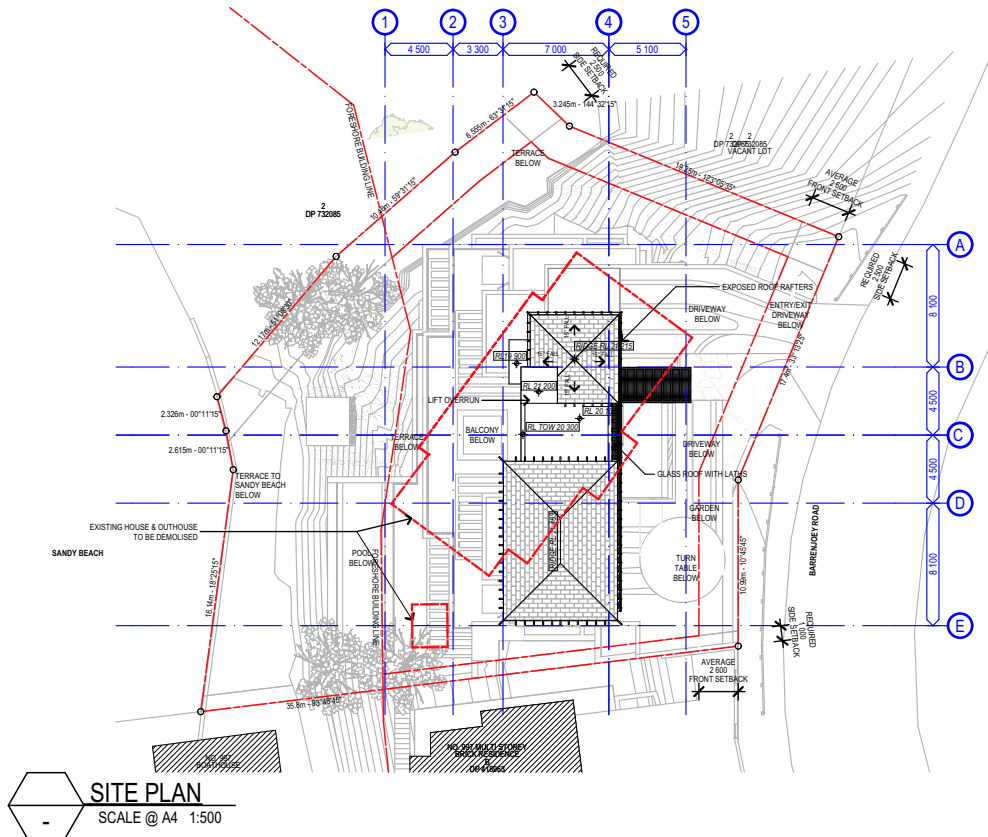

COTTEEPARKER

BRISBANE
T 61 7 3846 7422
COTTEE PARKER ARCHITECTS PTY LTD
ABN 77 010 924 106
COTTEEPARKER.COM.AU

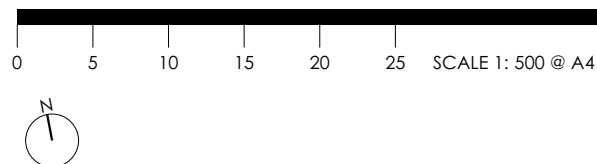

V:\1800\18005617 Leibowitz House\2 Production\Arch\CAD\5617 Leibowitz House S455 Stage 02 (2).pln: 22/10/2019: 11:56 AM

LEIBOWITZ HOUSE



999 BARRENJOEY ROAD, PALM BEACH
CLIENT - STEPHEN & PAM LEIBOWITZ
TITLE

NOTIFICATION PLAN

05	SEC 455 ISSUE 02	17/10/2019	AK
04	SEC 455 ISSUE	11/07/19	AK
01	DA SUBMISSION	02/10/2018	TN
ISSUE PURPOSE	DATE	D.	

STATUS

JOB No 5617
DWG No DA0601
ISSUE 05

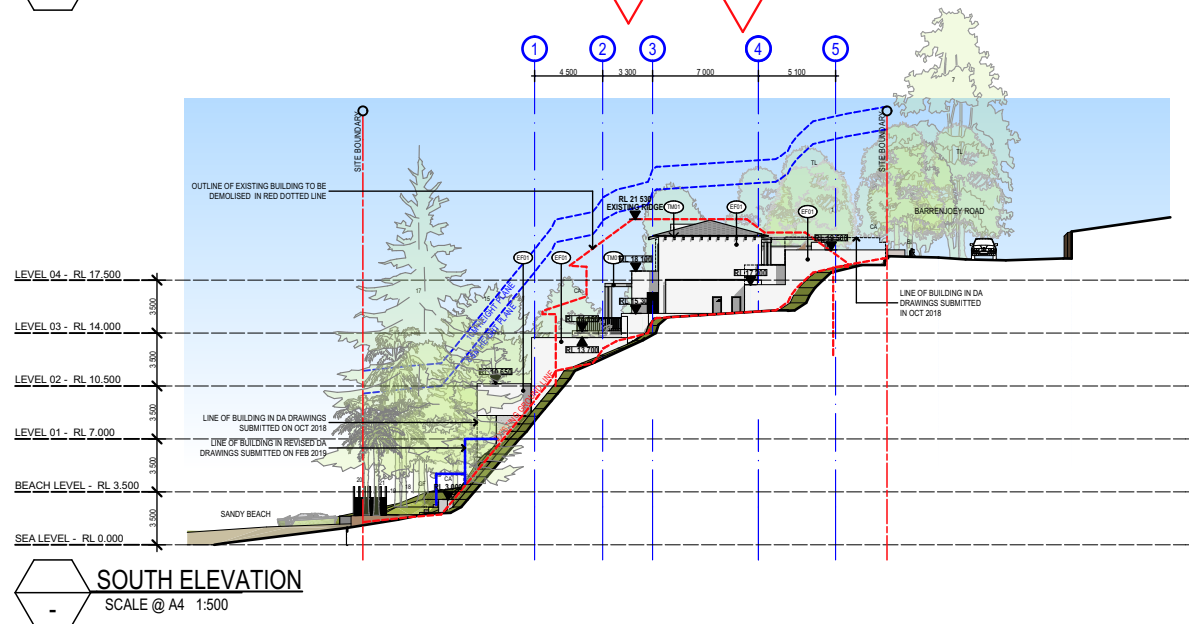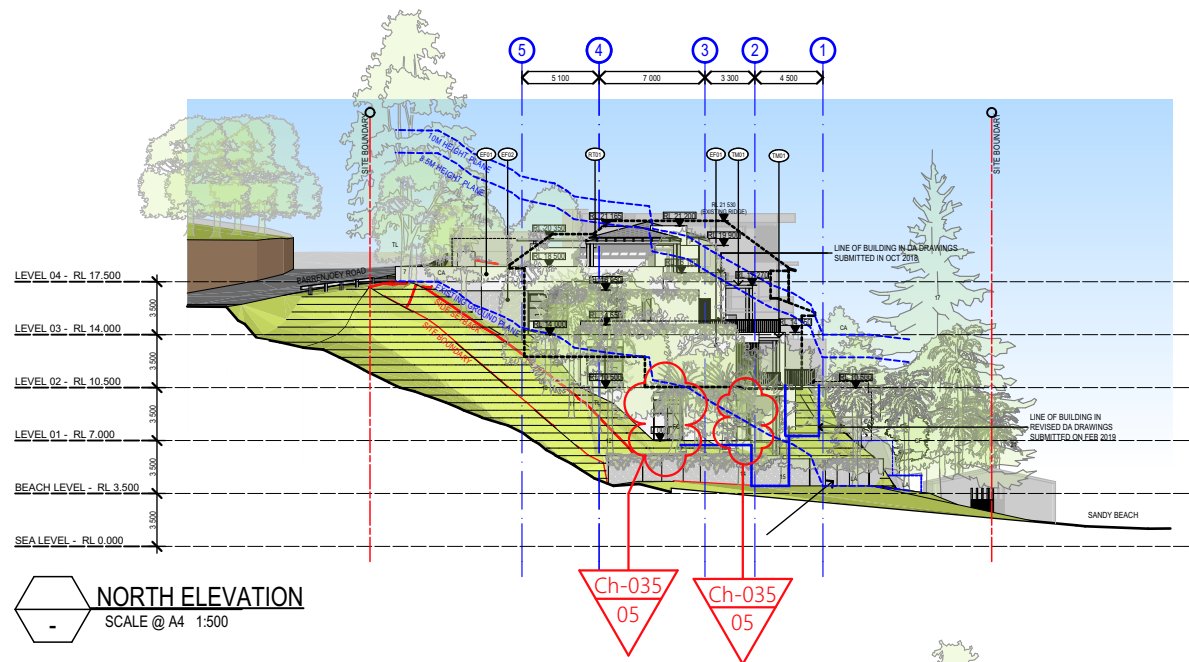

COTTEEPARKER 

BRISBANE
T 61 7 3846 7422
COTTEE PARKER ARCHITECTS PTY LTD
ABN 77 010 924 106
COTTEEPARKER.COM.AU

0 5 10 15 20 25 SCALE 1: 500 @ A4

05	SEC 455 ISSUE 02	17/10/2019	AK
04	SEC 455 ISSUE	11/07/19	AK
01	DA SUBMISSION	02/10/2018	TN
ISSUE PURPOSE	DATE	D.	

STATUS

LEIBOWITZ HOUSE

999 BARRENJOEY ROAD, PALM BEACH
CLIENT - STEPHEN & PAM LEIBOWITZ
TITLE

NOTIFICATION PLAN

JOB No	DWG No	ISSUE
5617	DA0602	05