


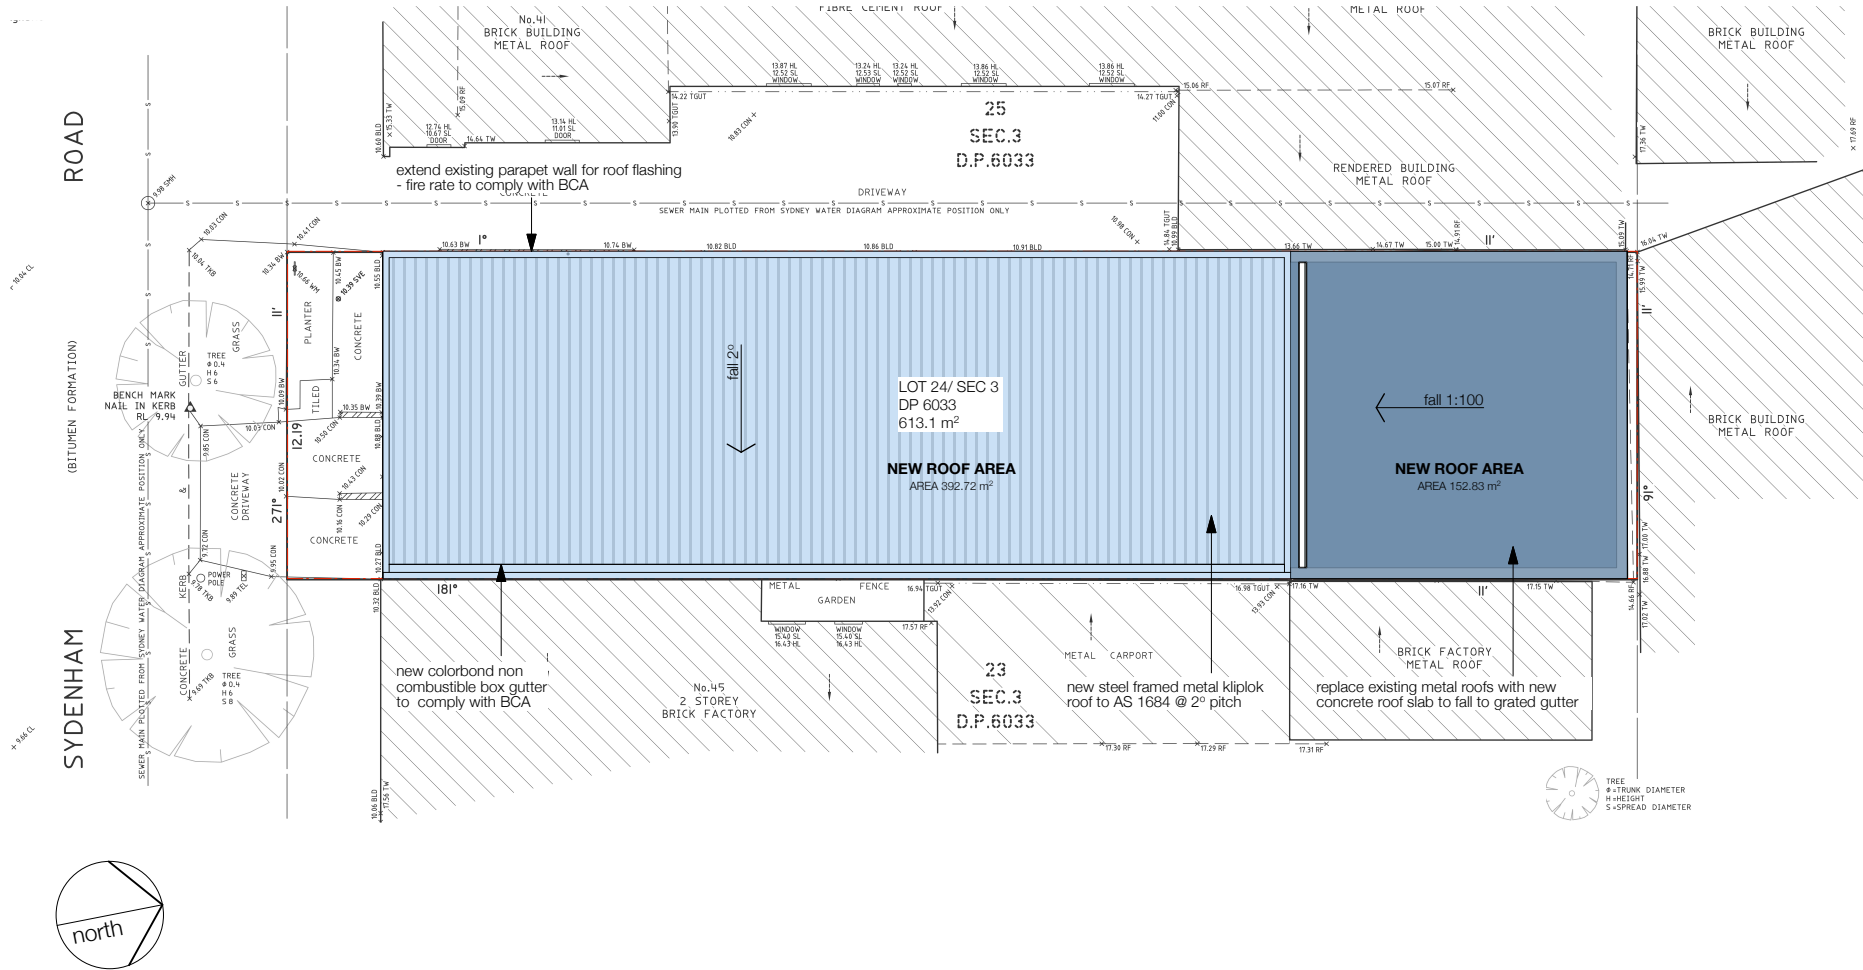

issue

rev	date	description
A	29.04.16	s96 submission

general notes

All work is to comply with the national building code of australia, standards australia and relevant by-laws. All measurements are in millimetres and are to be verified on site prior to commencement of any work. All dimensions relating to site boundaries and easements are subject to verification by a site survey. All structural work is to be done in accordance with structural engineers' documentation. Do not scale drawings

notes

all works to be carried out in accordance with the BCA assessment by BCA Vision Pty Ltd ref P13051 dated 30.05.13

legend

- approved da works
- existing items to be removed
- existing walls to remain

project title:

43 sydenham road, brookvale
lot 24 sec 3 dp 6033

dwg title:

site plan

FOR SECTION 96 APPLICATION


scale: 1:200@A3
issue: S96
date: april 2016
drawn by: emc

dwg no:


NP001

rev:


A

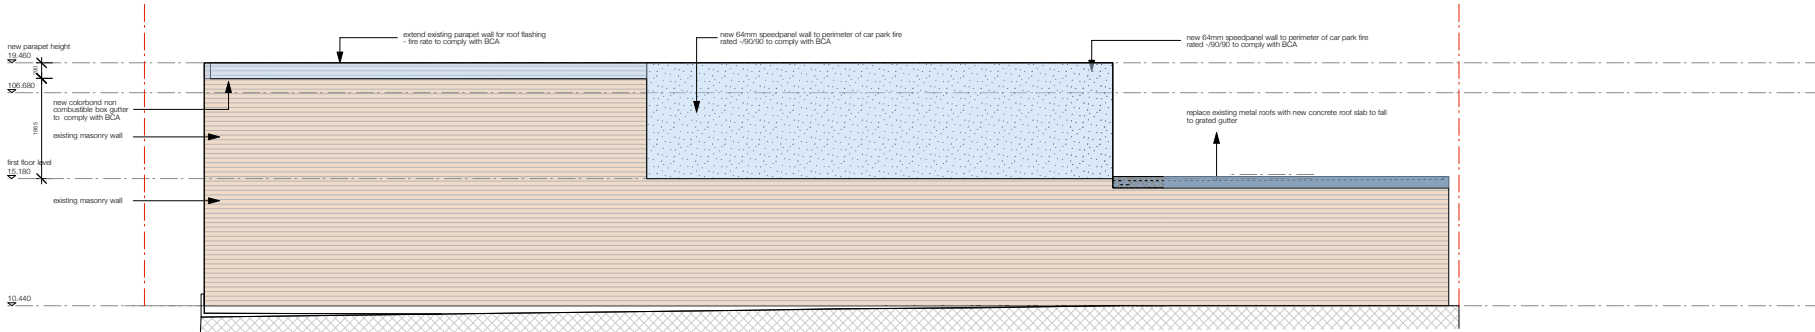

01 east elevation

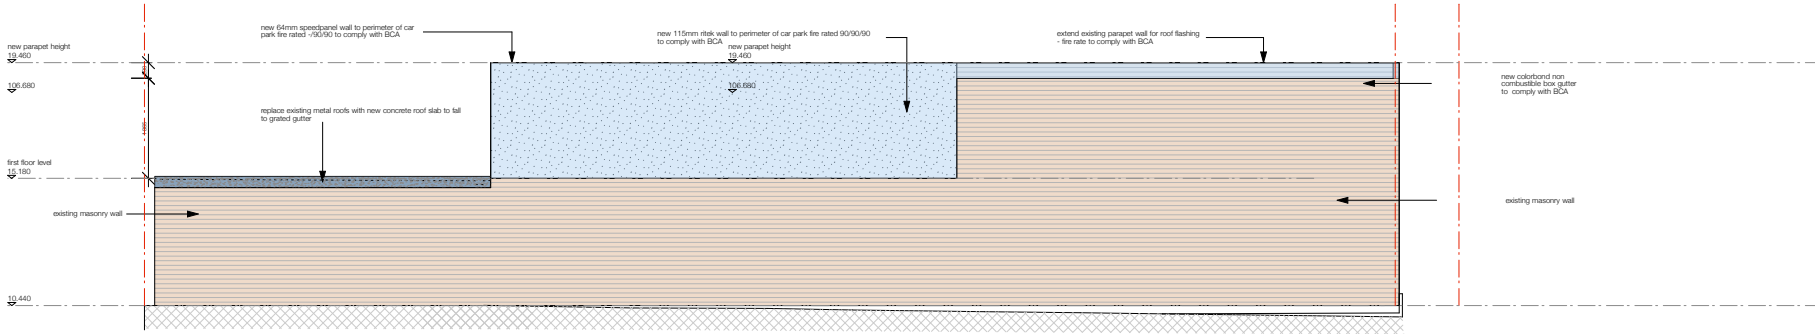

02 west elevation

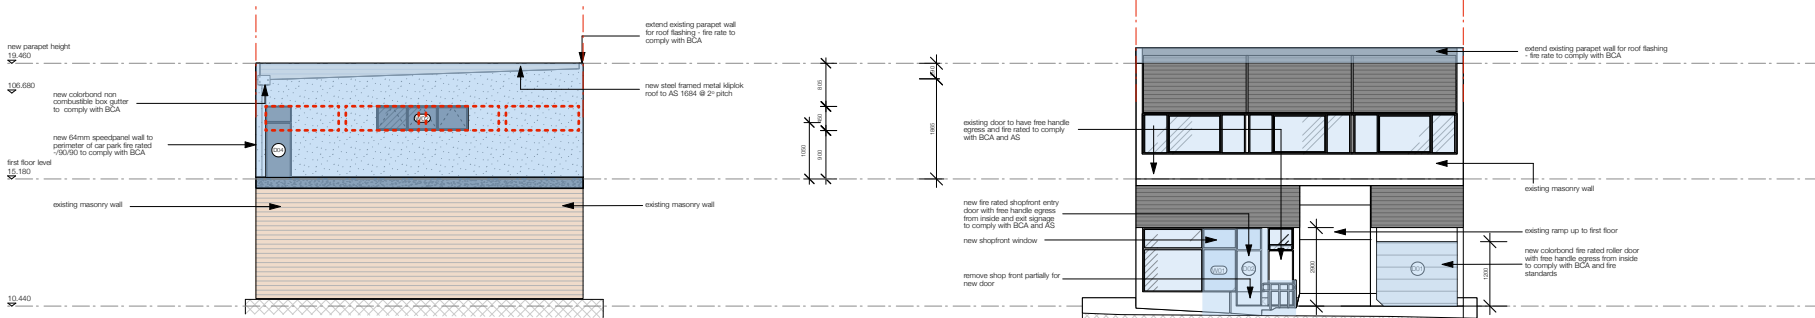

03 north elevation

04 south elevation

issue	rev	date	description	general notes	notes
	A	29.04.16	s96 submission	All work is to comply with the national building code of australia, standards australia and relevant by-laws. All measurements are in millimetres and are to be verified on site prior to commencement of any work. All dimensions relating to site boundaries and easements are subject to verification by a site survey. All structural work is to be done in accordance with structural engineers' documentation. Do not scale drawings	all works to be carried out in accordance with the BCA assessment by BCA Vision Pty Ltd ref P13051 dated 30.05.13

legend	
boundary	---
approved da works	blue dashed line
additional works as part of section 96 application	blue solid line
existing items to be removed	blue hatched line
existing walls to remain	black solid line

project title:
43 sydenham road, brookvale
lot 24 sec 3 dp 6033

dwg title:

elevations

scale: 1:100@A3
issue: S96
date: april 2016
drawn by: emc

dwg no: NP002
rev: A

FOR SECTION 96 APPLICATION