


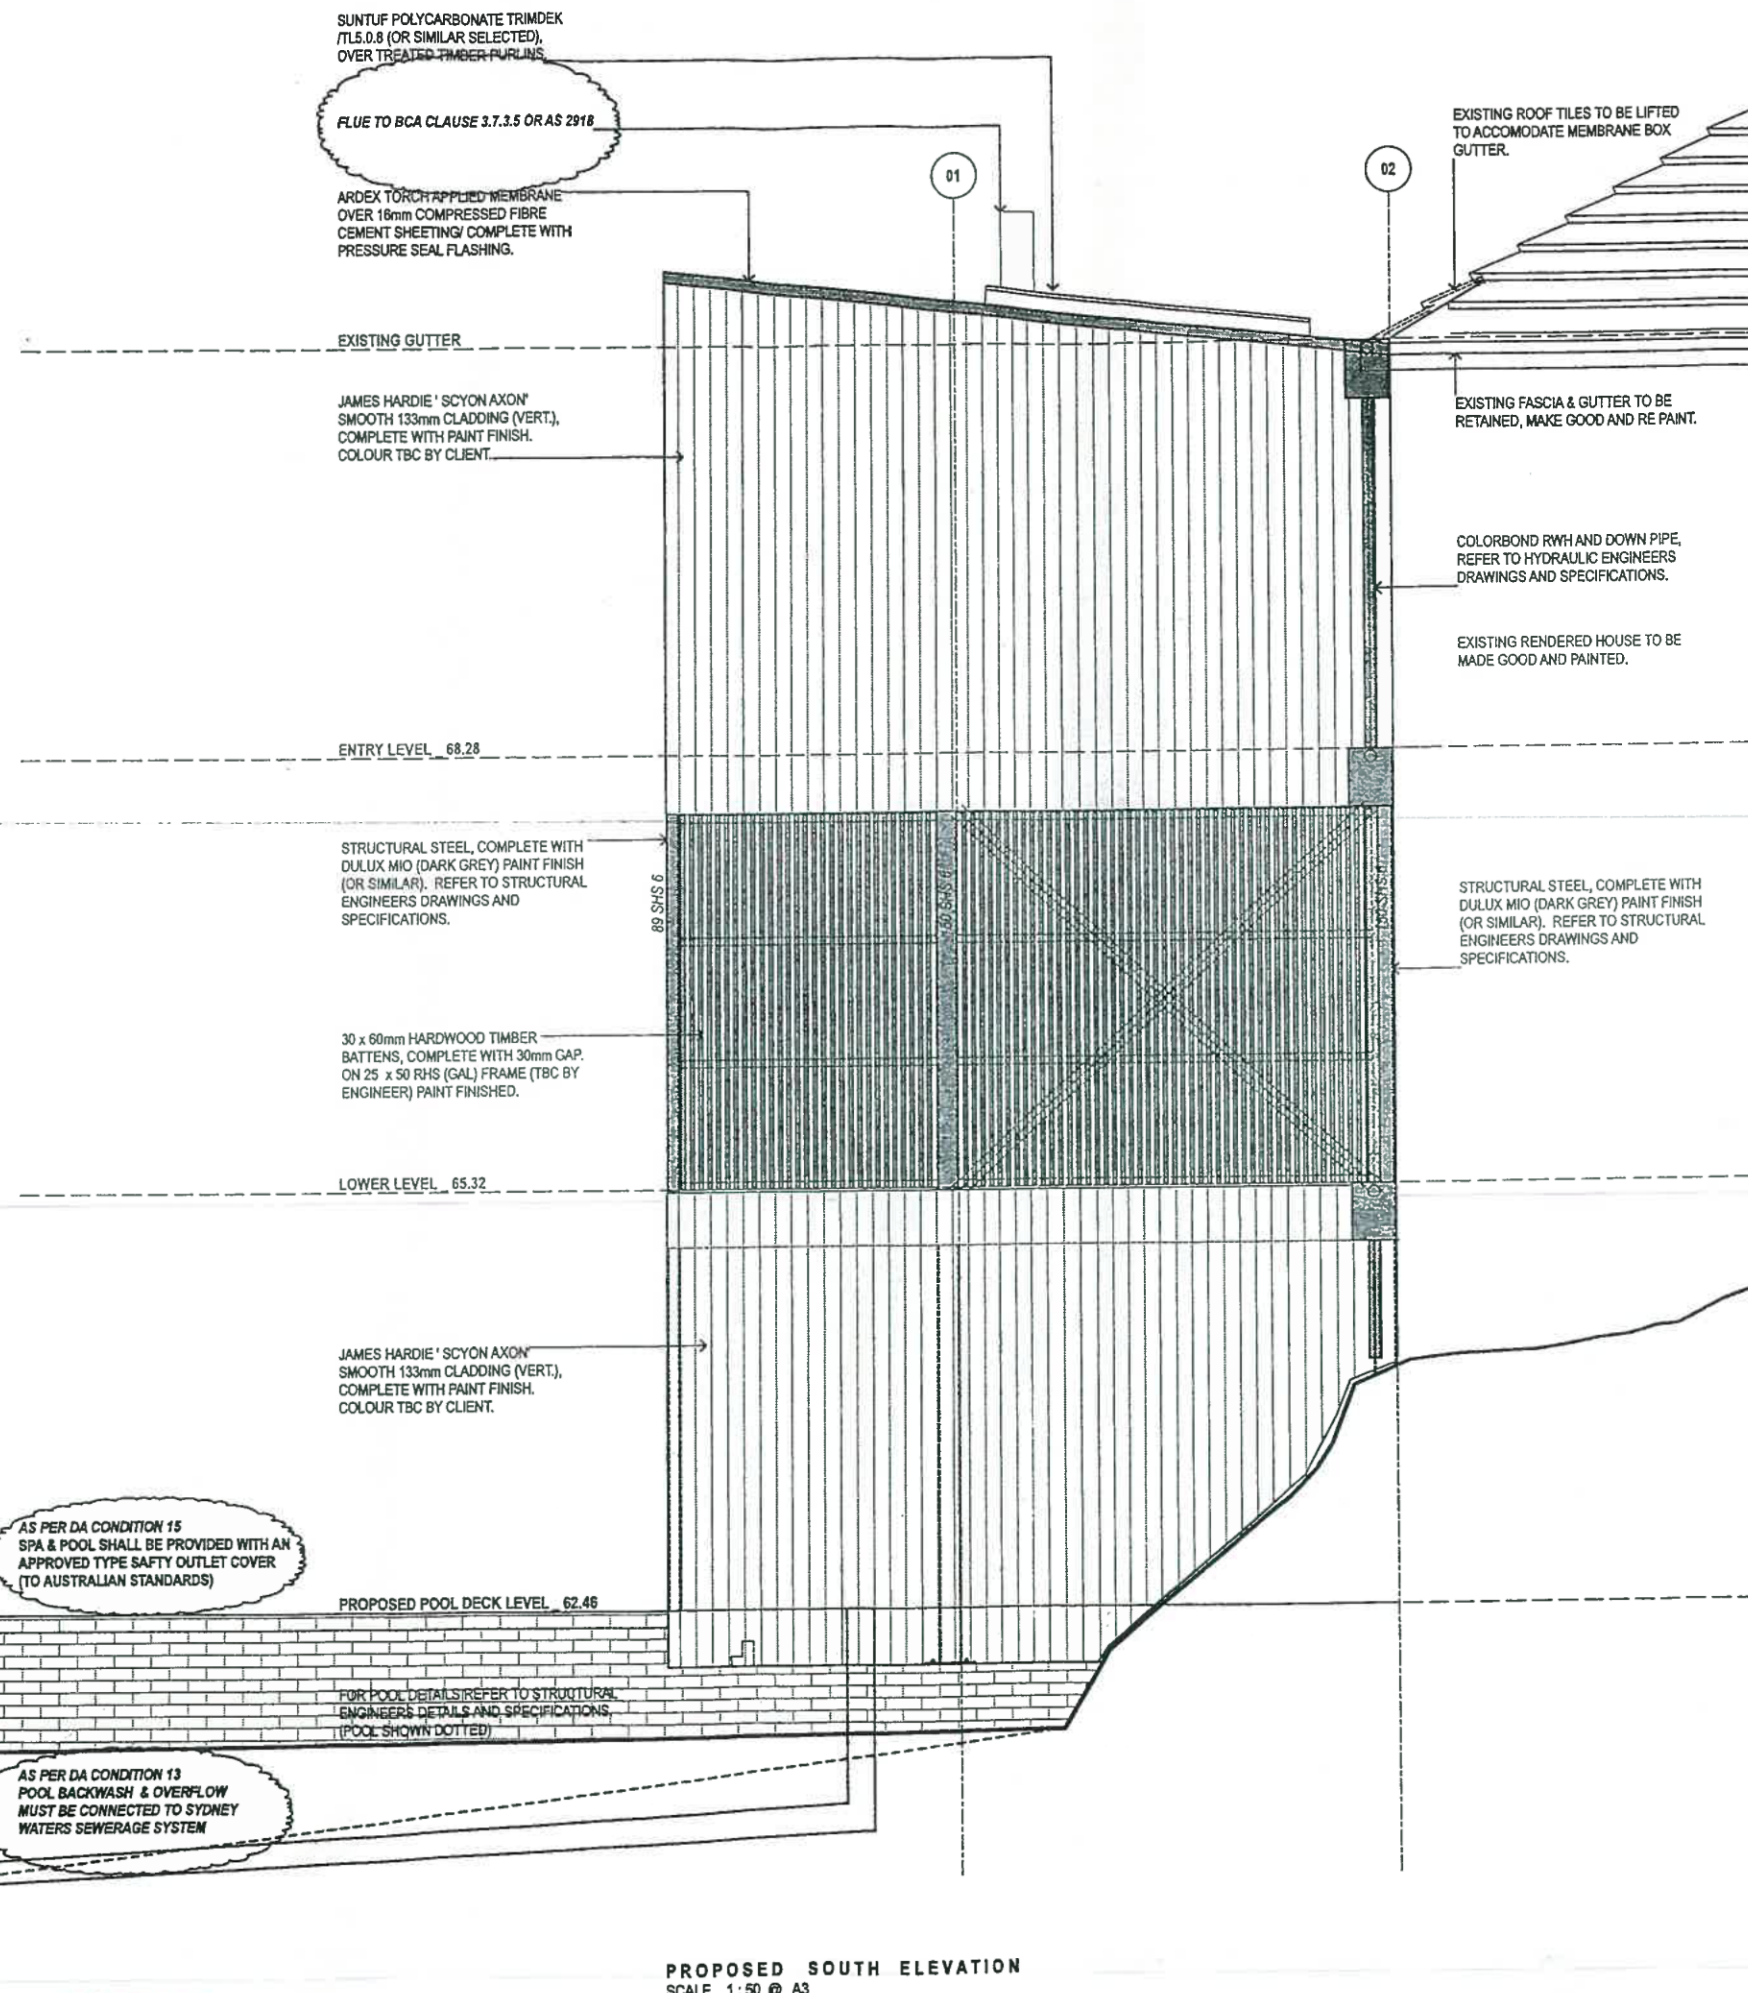

PROPOSED SOUTH ELEVATION
SCALE 1:50 @ A3

REVISIONS
07.04.16 CONSTRUCTION CERTIFICATE_A
24.05.16 FOR PRICING_B
24.05.16 FOR PRICING_C
24.05.16 FOR PRICING_D
Peter J Boyce & Associates
Ph: 0412 928 500

This PLAN/DOCUMENT forms part
of the approval granted under
Construction Cert No. 6416544
And all work must be carried out in
accordance with the Building Code of
Australia 2007 and subsequent amendments

CASE ORNSBY DESIGN PTY LTD.

M. +61 4 99 057 626
E. case@caseornsbys.com
W. caseornsbys.com

P.O.Box 154,
Newport Beach
2106, NSW

SCALE: 1:50

DATE: 10.03.2016

PROJECT No: 057

PROPOSED SOUTH
ELEVATION

CD_A2.02 B

This drawing is prepared for construction.
Case Ornsby Design Pty Ltd. is not
responsible for the accuracy of information
provided by consultants.
Copyright 2016
This drawing is copyright and must not be
retained, copied or used without the written
consent of Case Ornsby Design Pty Ltd.

House Alterations for:
HOUSE FOX
49 GORDON STREET, CLONTARF

CONSULTANTS

REVISIONS
07.04.16_CONSTRUCTION CERTIFICATE_A
24.05.16_FOR PRICING_B

Peter J Boyce & Associates
Ph: 0412 928 500
This PLAN/DOCUMENT forms part
of the approval granted under
Construction Cert No: **DM/6514**
And all work must be carried out in
accordance with the Building Code of
Australia 2007 and subsequent amendments
Construction Certificate No: **DM/6514**

CASE ORNSBY DESIGN PTY LTD.

M: +61 4 99 057 626
E: case@caseornsbys.com
W: caseornsbys.com

P.O. Box 154,
Newport Beach
2106, NSW

SCALE: 1:50

DATE: 10.03.2016

PROJECT No: 057

PROPOSED NORTH
ELEVATION


CD_A2.03 B

This drawing is prepared for construction.
Case Ornsby Design Pty Ltd. is not
responsible for the accuracy of information
provided by consultants.
Copyright 2016
This drawing is copyright and must not be
retained, copied or used without the written
consent of Case Ornsby Design Pty Ltd.

THIS PLAN IS TO BE READ IN
CONJUNCTION WITH

Endorsement Date: 7/06/2018

Mod2018/0128

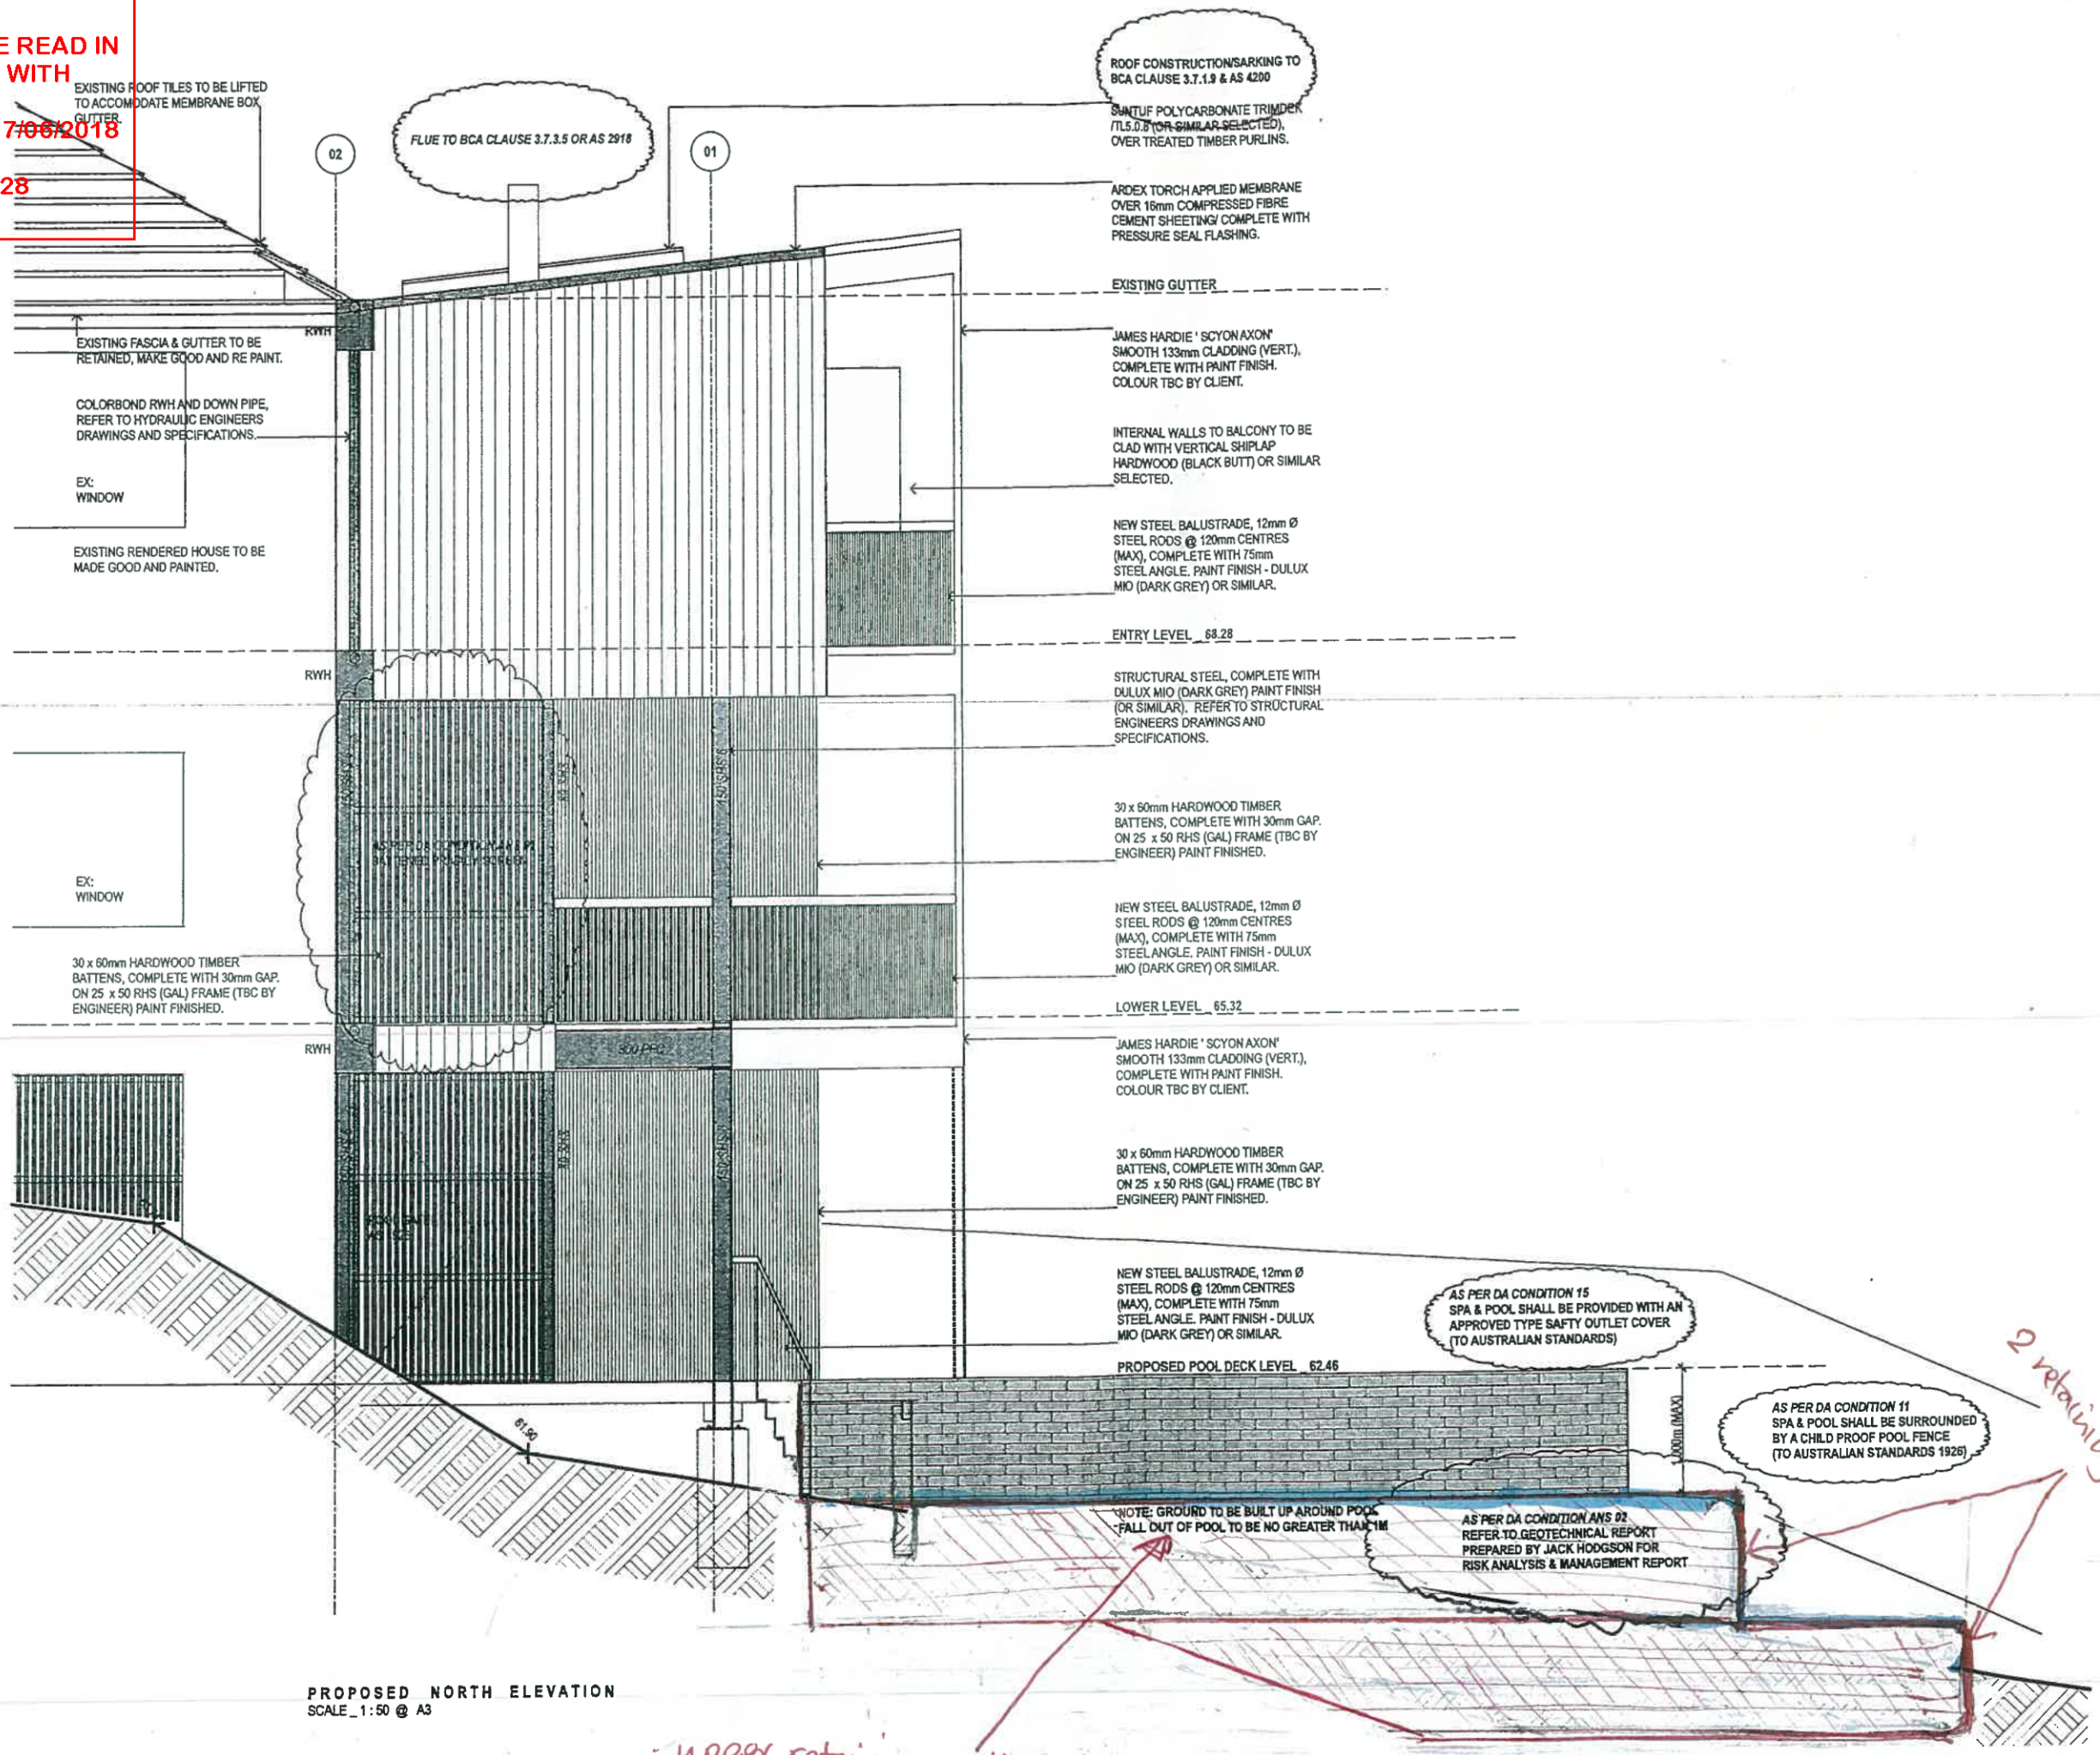

PROPOSED NORTH ELEVATION
SCALE 1:50 @ A3

FLUE TO BCA CLAUSE 3.7.3.5 OR AS 2918

EXISTING ROOF TILES TO BE LIFTED
TO ACCOMMODATE MEMBRANE BOX

8 ARDEX TORCH APPLIED MEMBRANE
OVER 16mm COMPRESSED FIBRE
CEMENT SHEETING/ COMPLETE WITH
PRESSURE SEAL FLASHING.

CONSULTANTS

Peter J Boyce & Associates
Ph: 0412 928 500

This PLAN/DOCUMENT forms part of the approval granted under

Construction Cert No. BM16514
And all work must be carried out in
accordance with the Building Code of
Australia 2007 and subsequent amendments

M. +61 4 99 057 626
E. case@caseornsby.com
W. caseornsby.com


P.O.Box 154,
Newport Beach
2106, NSW

SCALE: 1:50
DATE: 10.03.2016
PROJECT No: 057

PROPOSED WEST ELEVATION

CD_A2.01 B

This drawing is prepared for construction.
Case Ormsby Design Pty Ltd. is not
responsible for the accuracy of information
provided by consultants.
Copyright 2016
This drawing is copyright and must not be
retained, copied or used without the written
consent of Case Ormsby Design Pty Ltd.

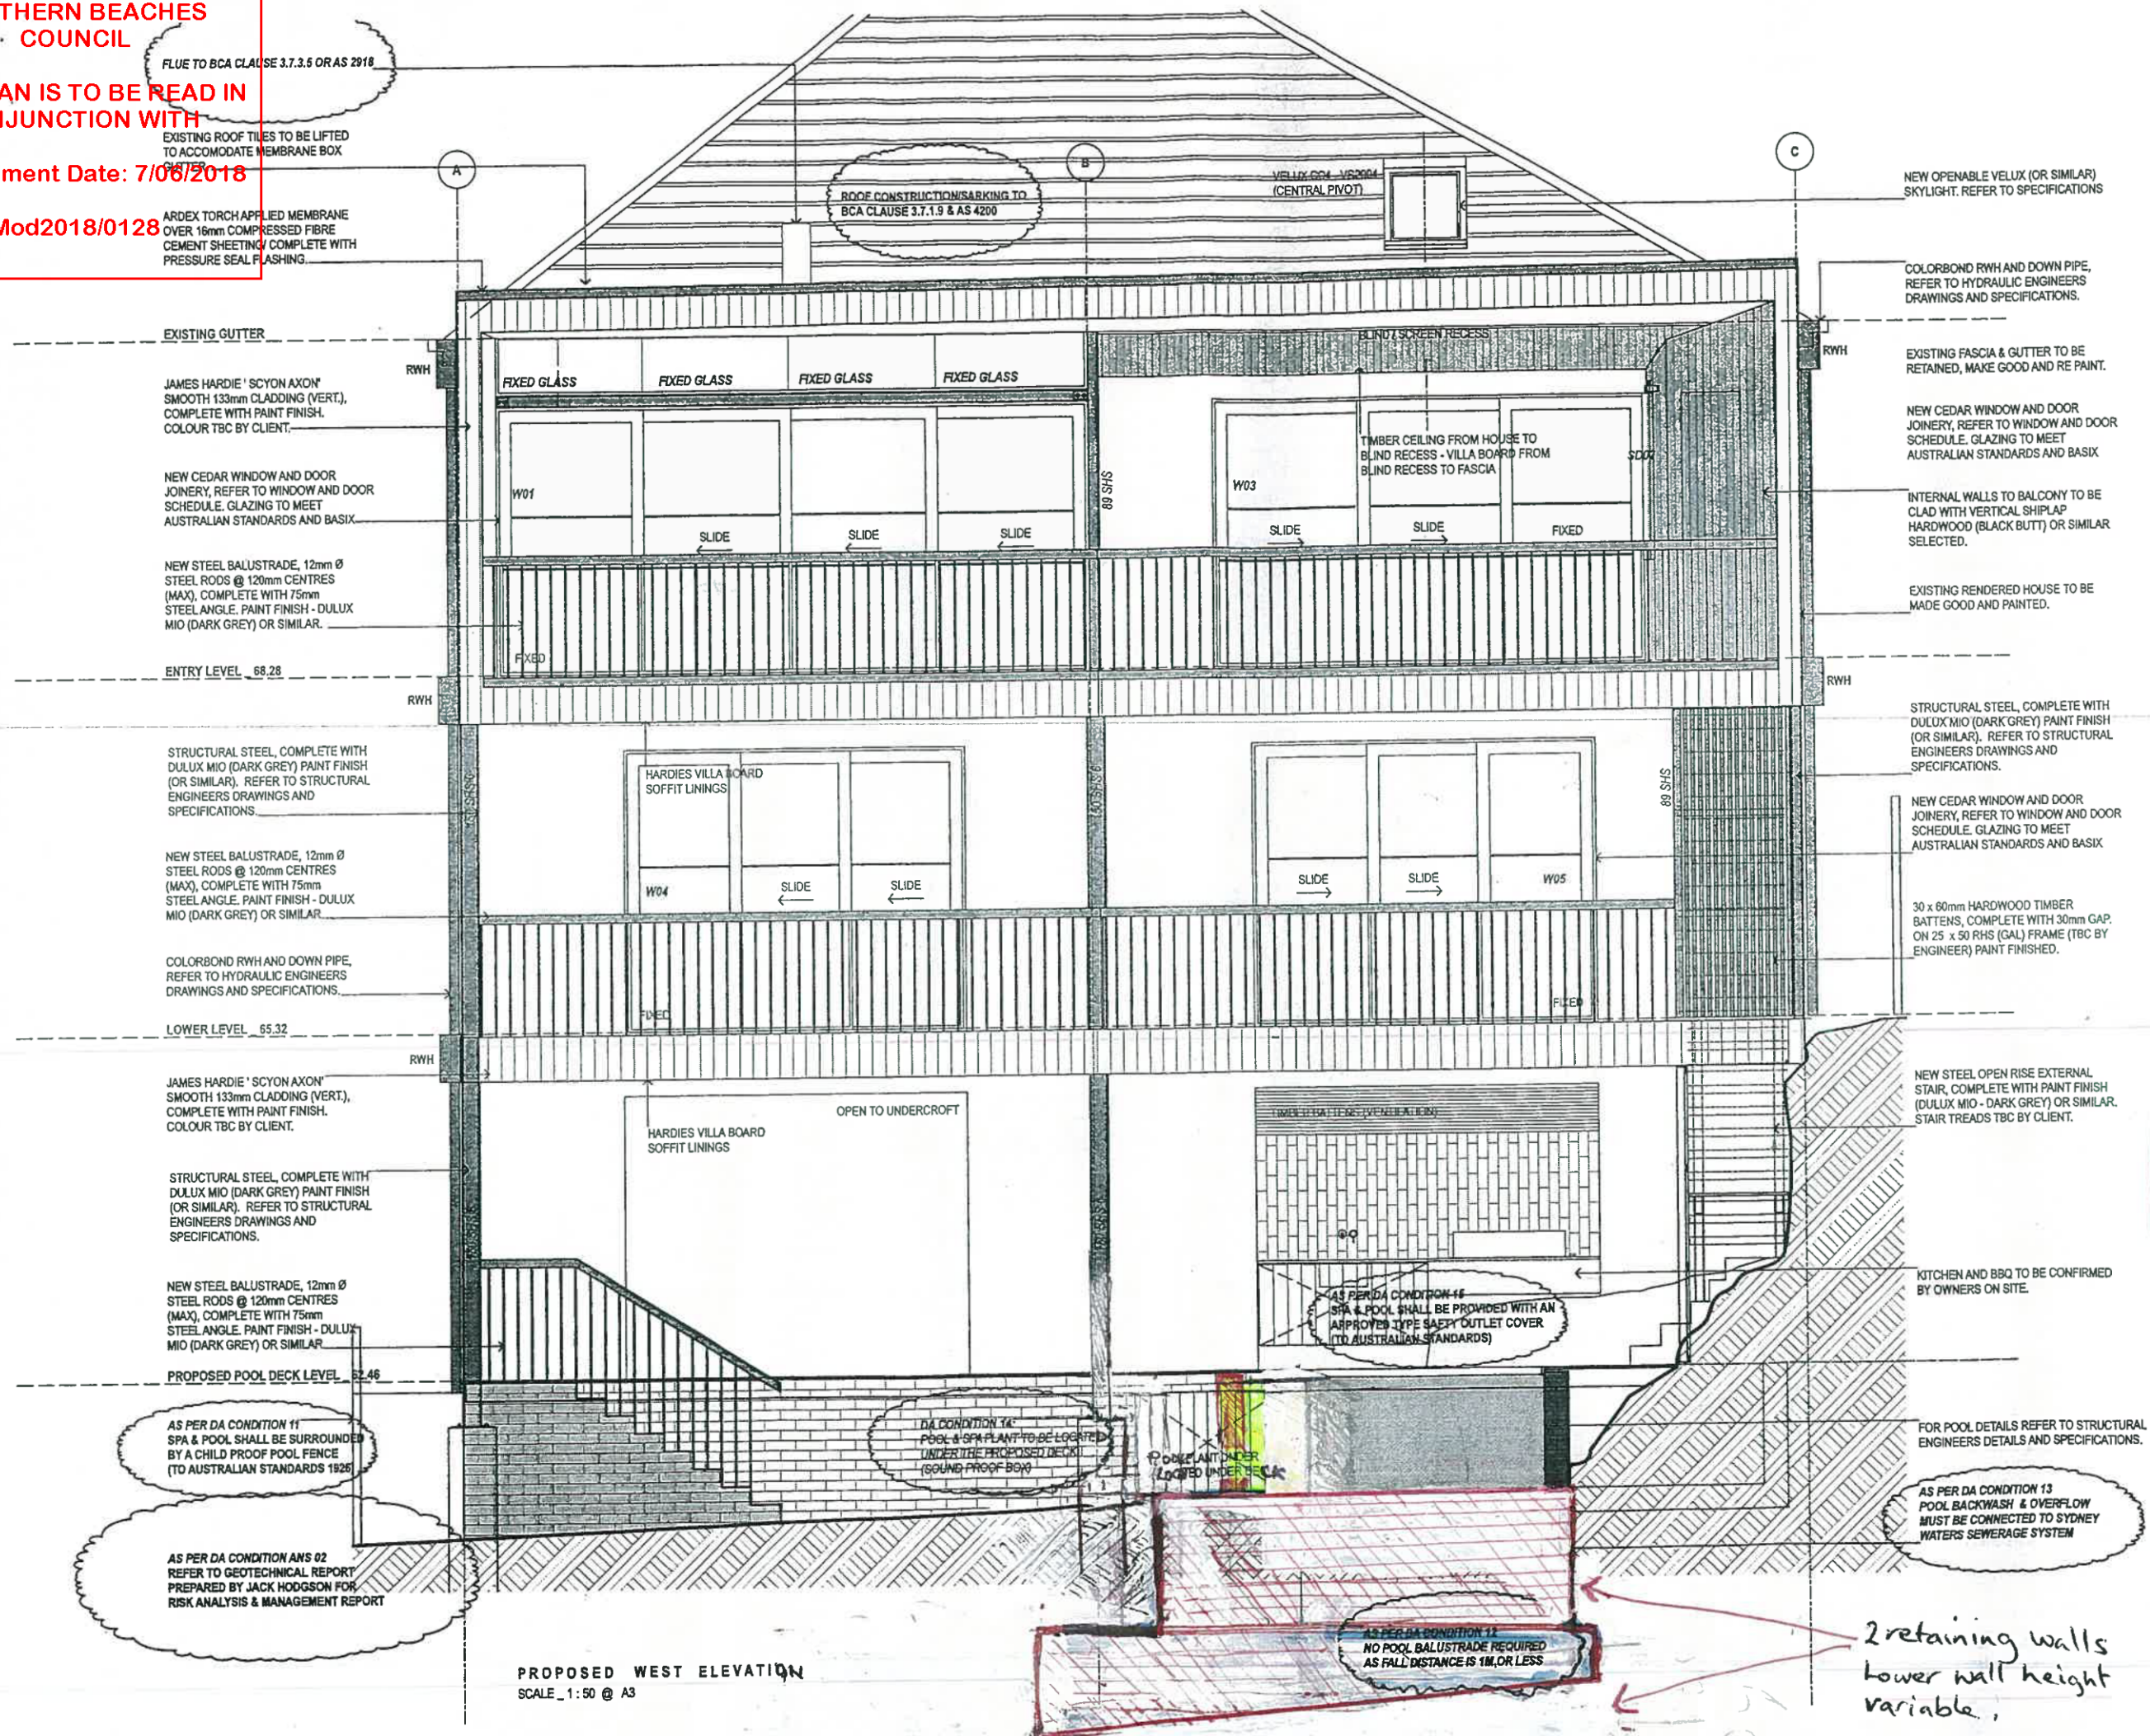



Note - * Indicates tree capable of obtaining 10 metres as per Schedule 4 Part B - Native Tree Selection.
 * Indicates species or cultivars of species found on List of indigenous / Low water use species for Manly Council.
 † Indicates Australian native plant species.

