




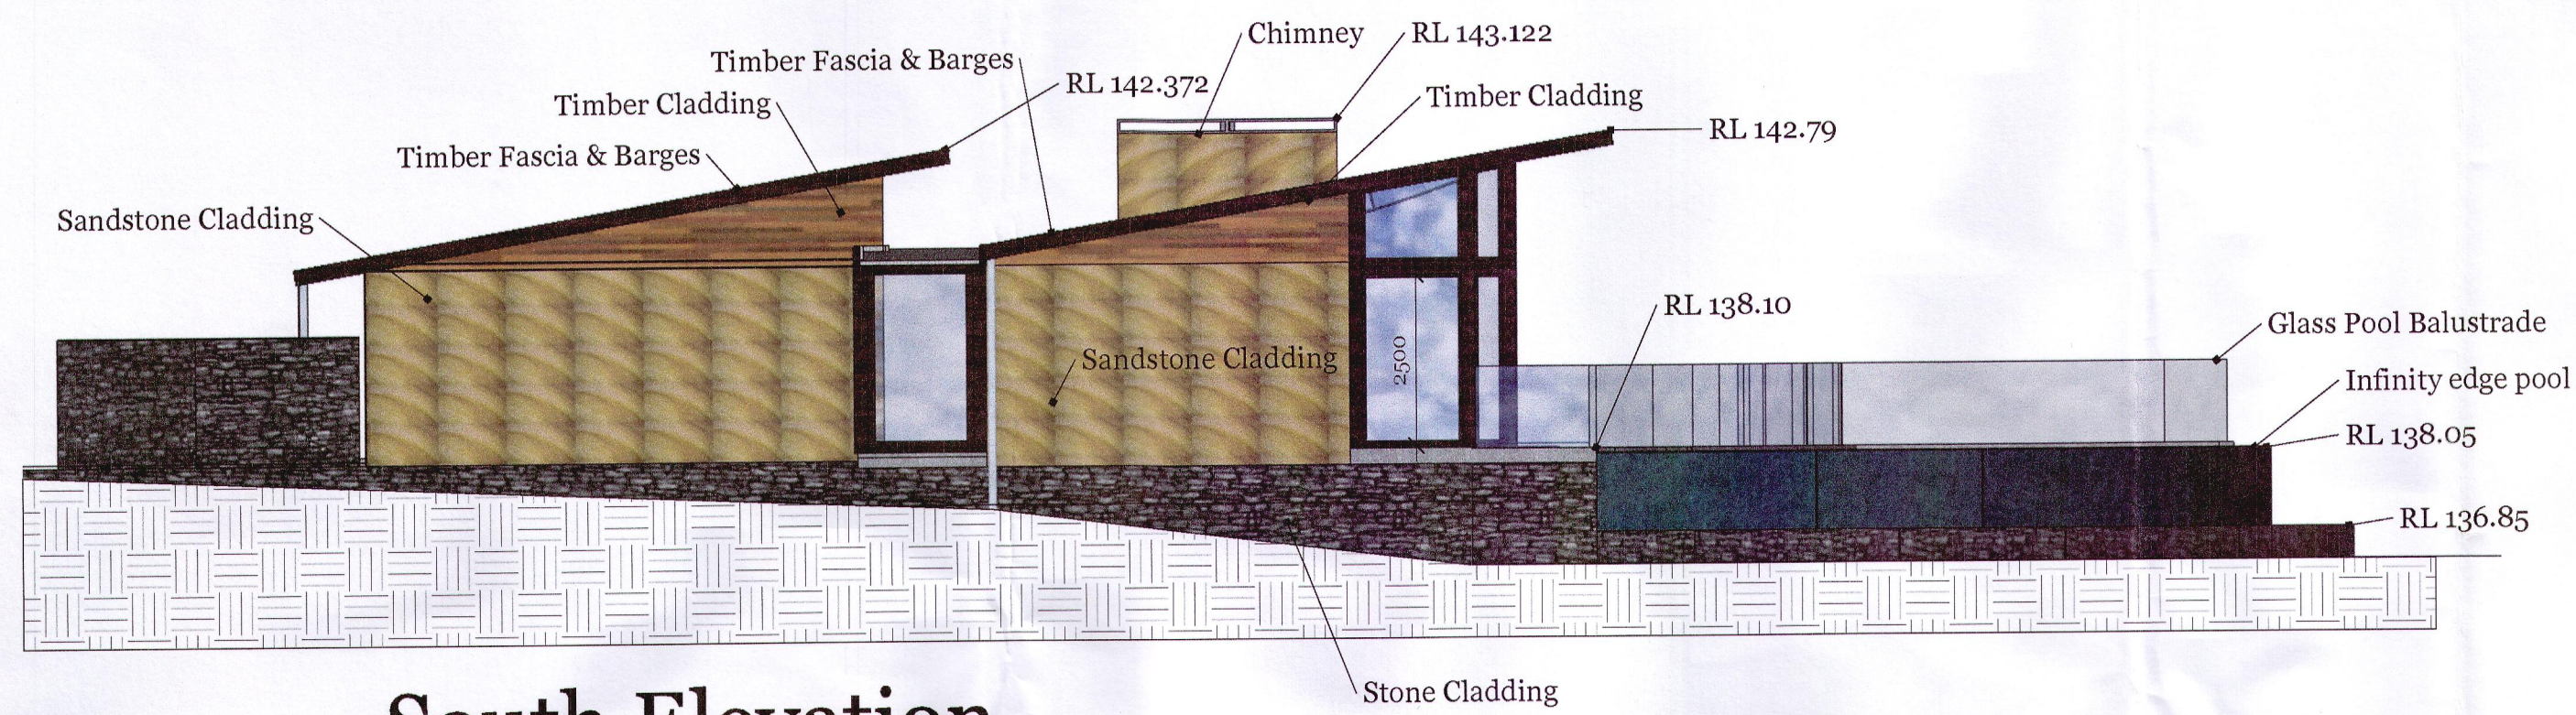


South Elevation

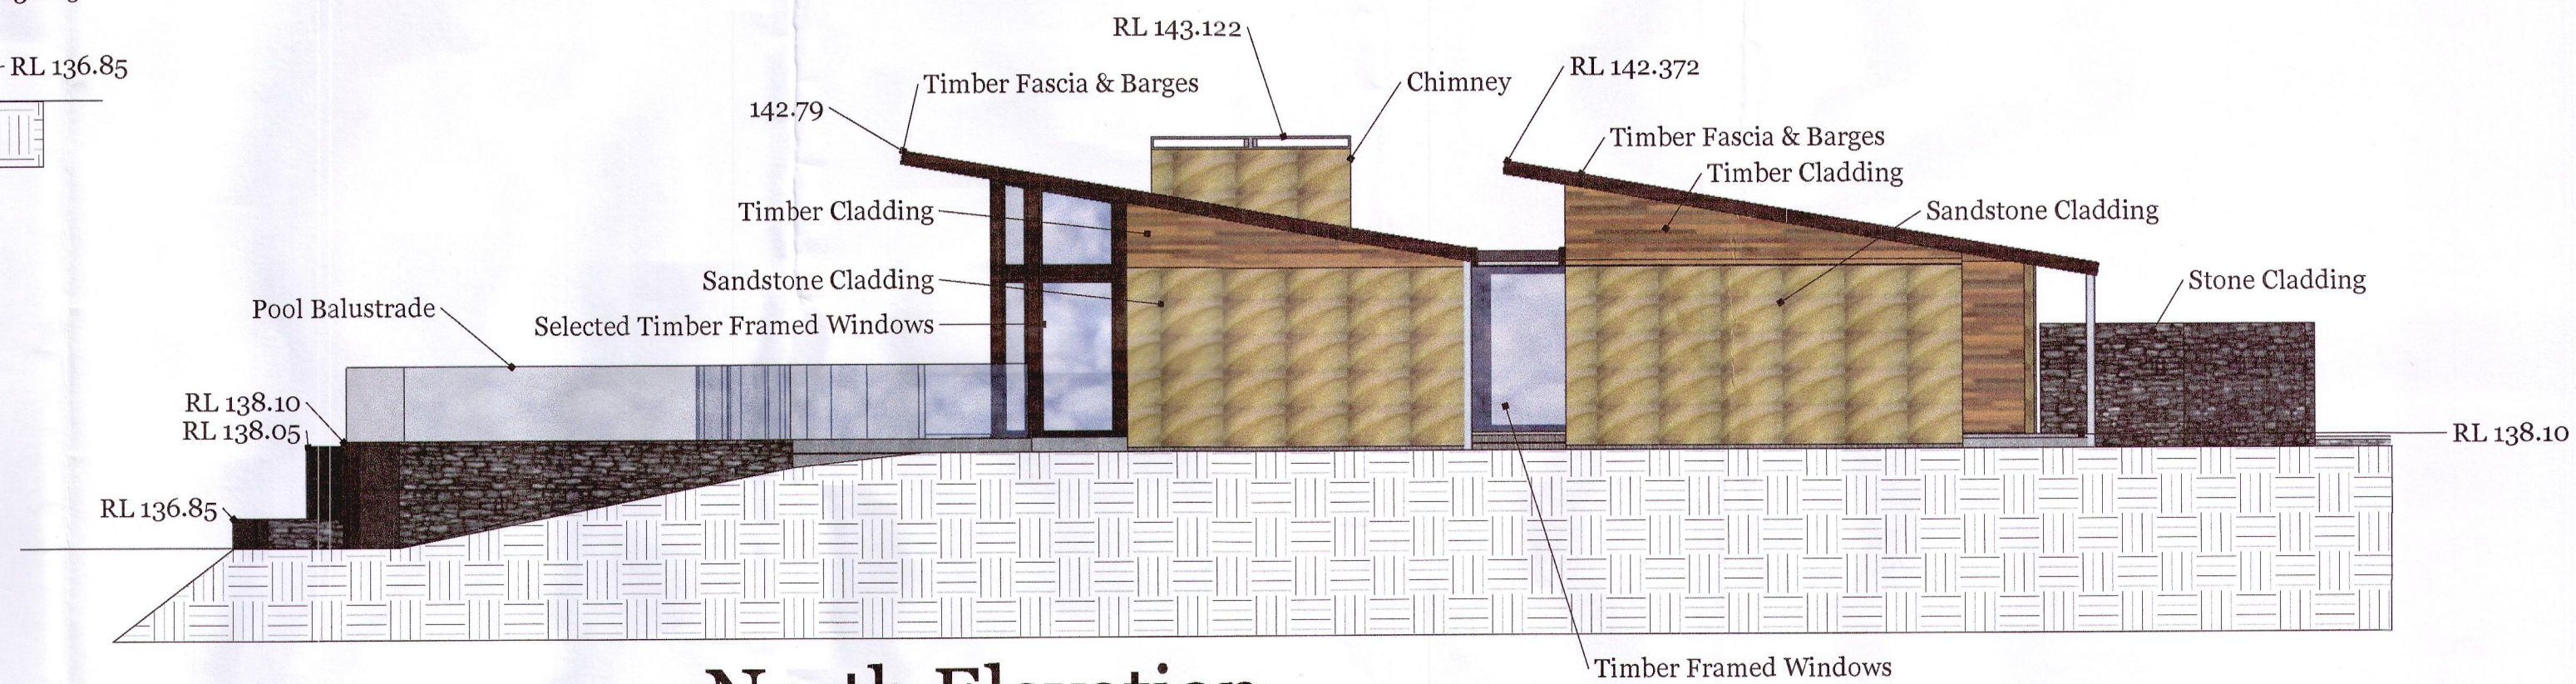

North Elevation

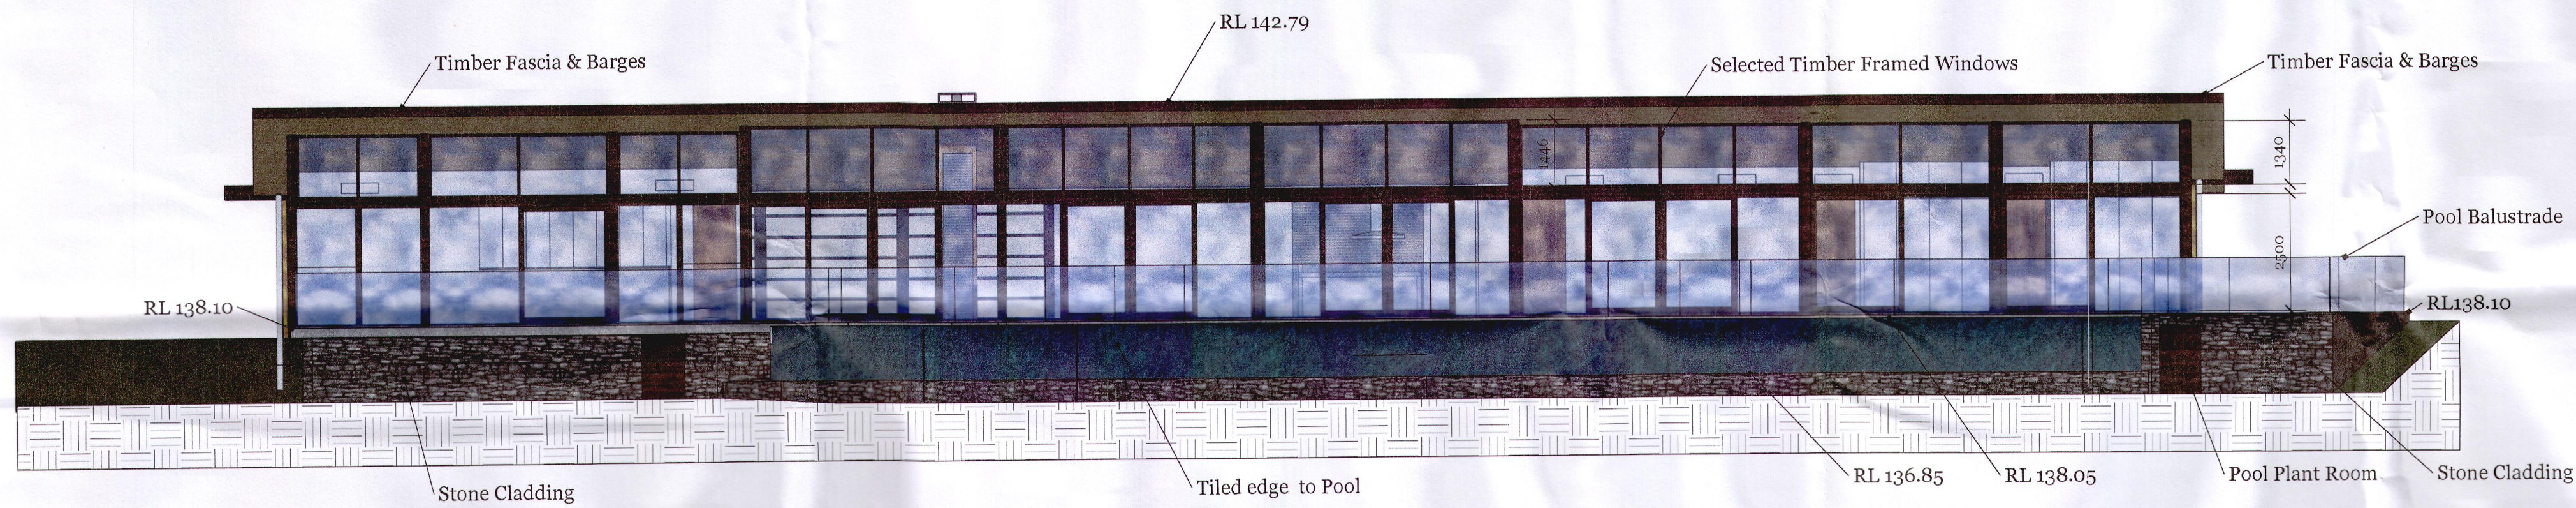

East Elevation

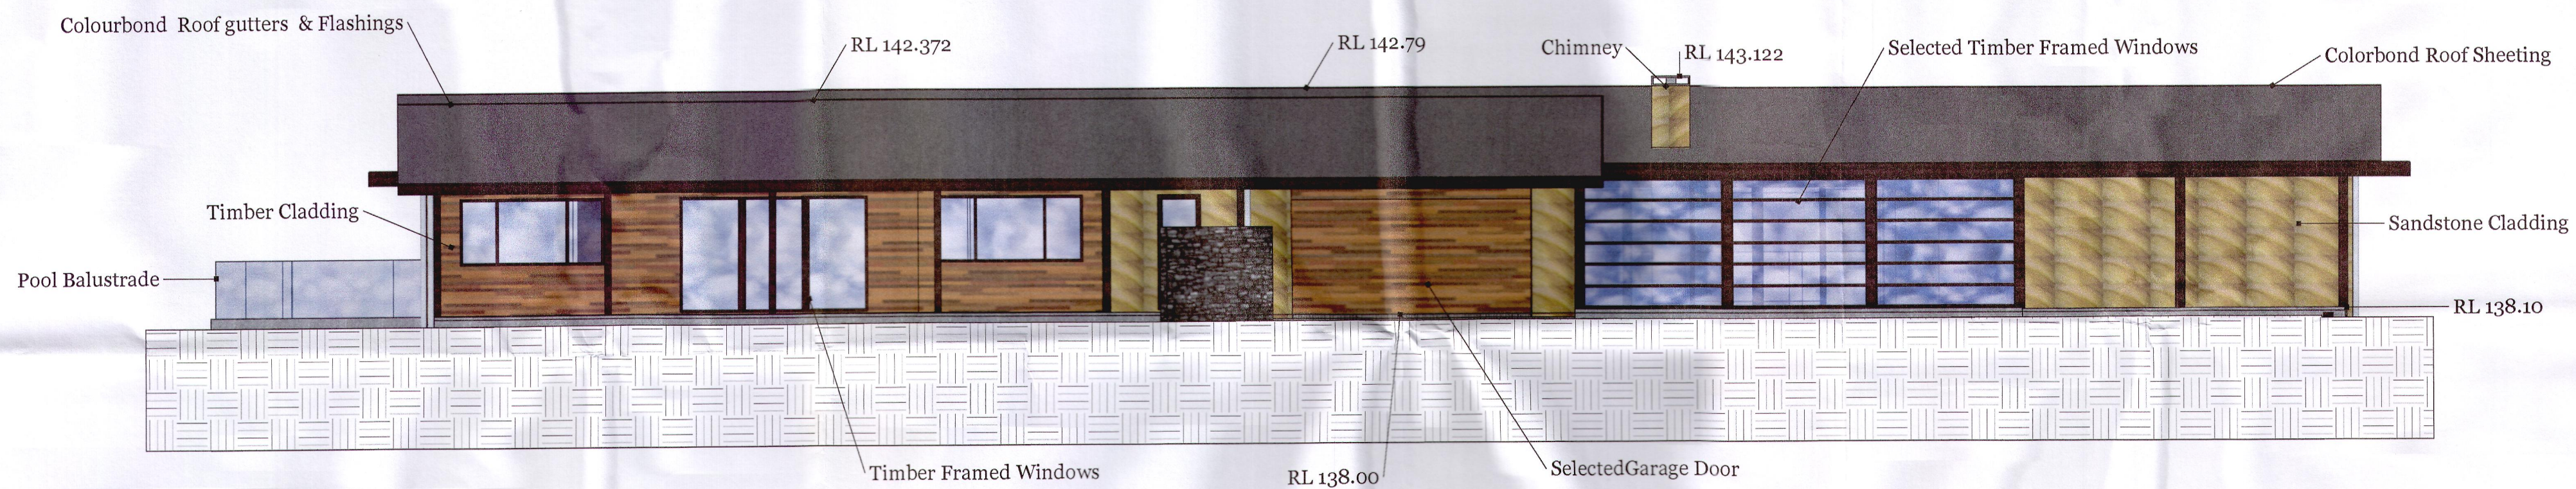

West Elevation

MJ Shepherd & Co Pty Ltd


Client K & P Shaw
Project 170 Morgan Rd Belrose
lot 170
DP 752038

Scale 1:100
Job No. 2013/1109
Date July 2013


A1

Elevations


REVISIONS		
MM/DD/YY	REMARKS	
1 12/07/13	Issued for DA	
2 11/12/13	Issued for Section 96	
3 --/--/--		
4 --/--/--		
5 --/--/--		

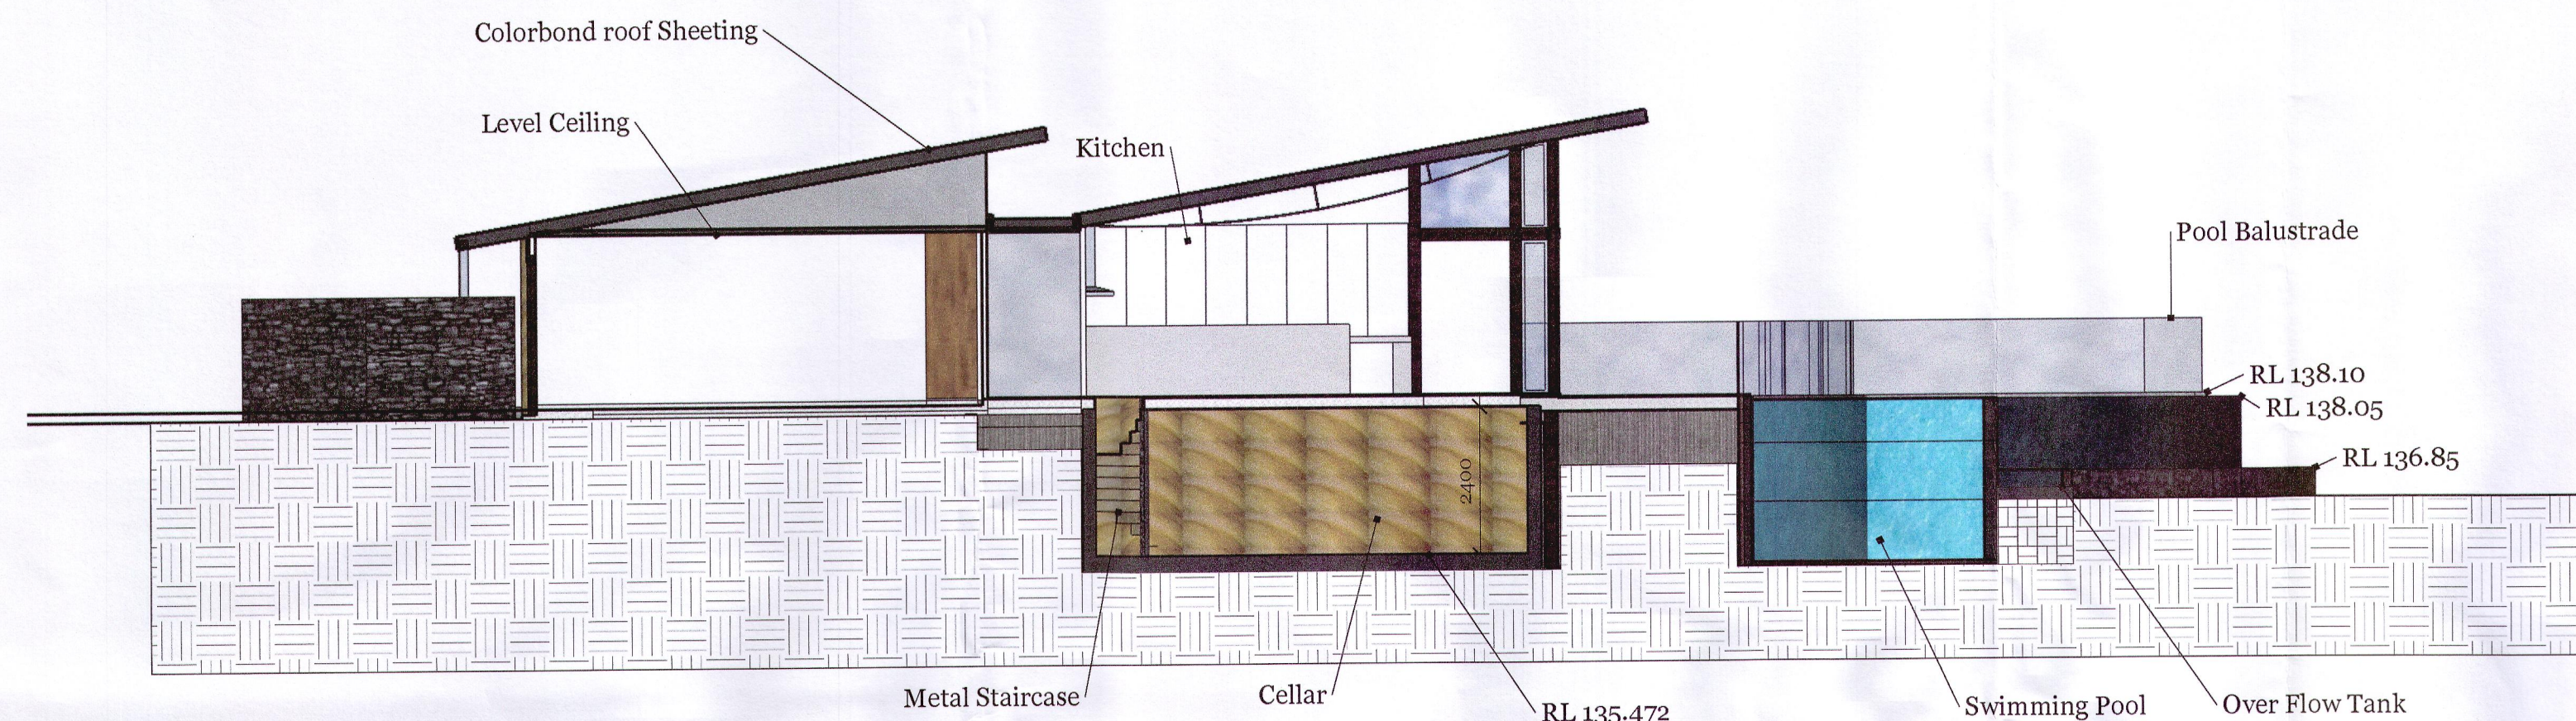

Section

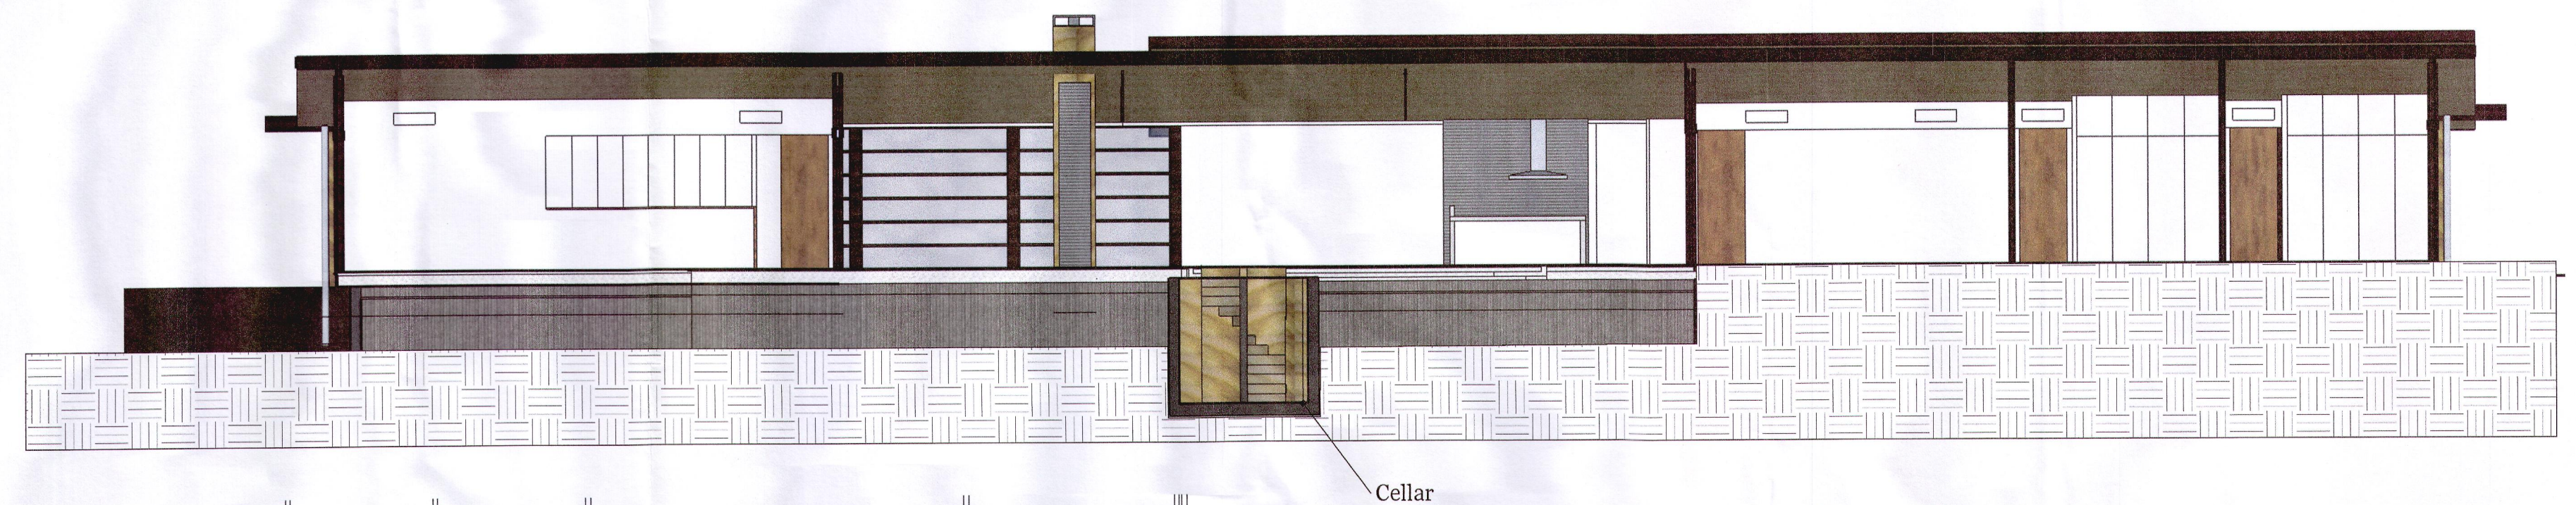

Section

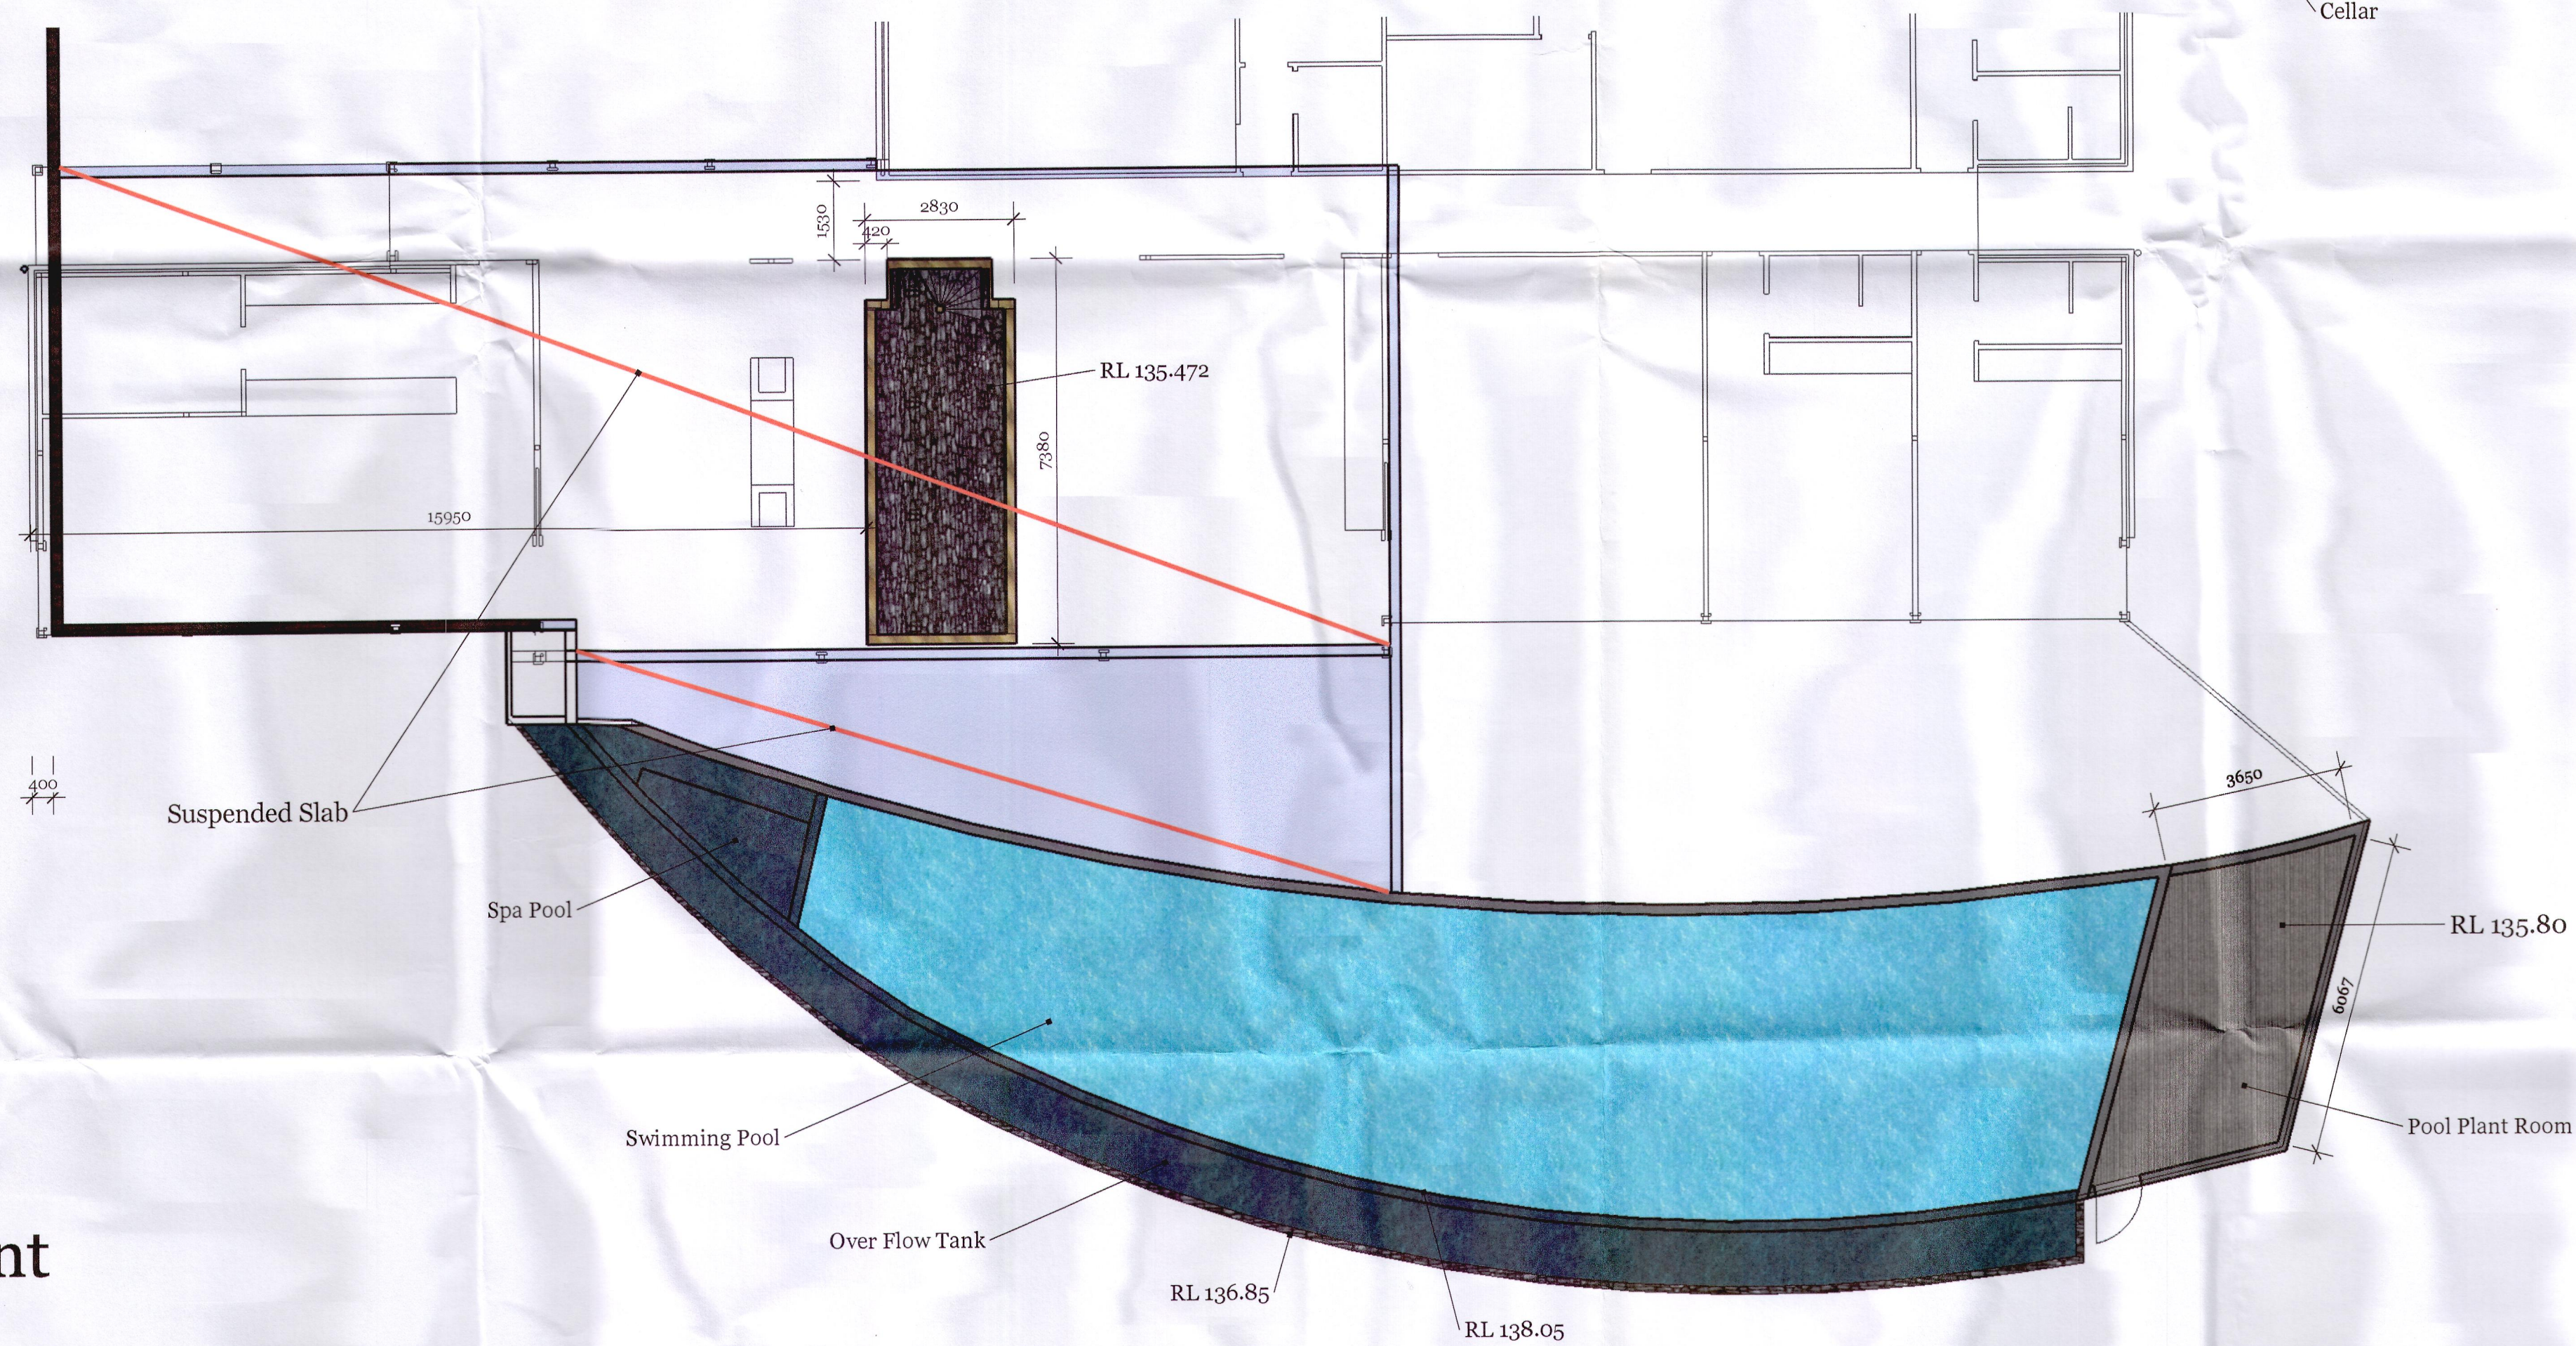

Basement


MJ Shepherd & Co Pty Ltd

Client K & P Shaw
Project 170 Morgan Rd Belrose
lot 170
DP 752038

Scale 1:100 A1
Job No. 2013/1109
Date July 2013

Section
Basement

REVISIONS		
	MM/DD/YY	REMARKS
1	12/07/13	Issued for DA
2	11/12/13	Issued for Section 96
3	--/--/--	...
4	--/--/--	...
5	--/--/--	...

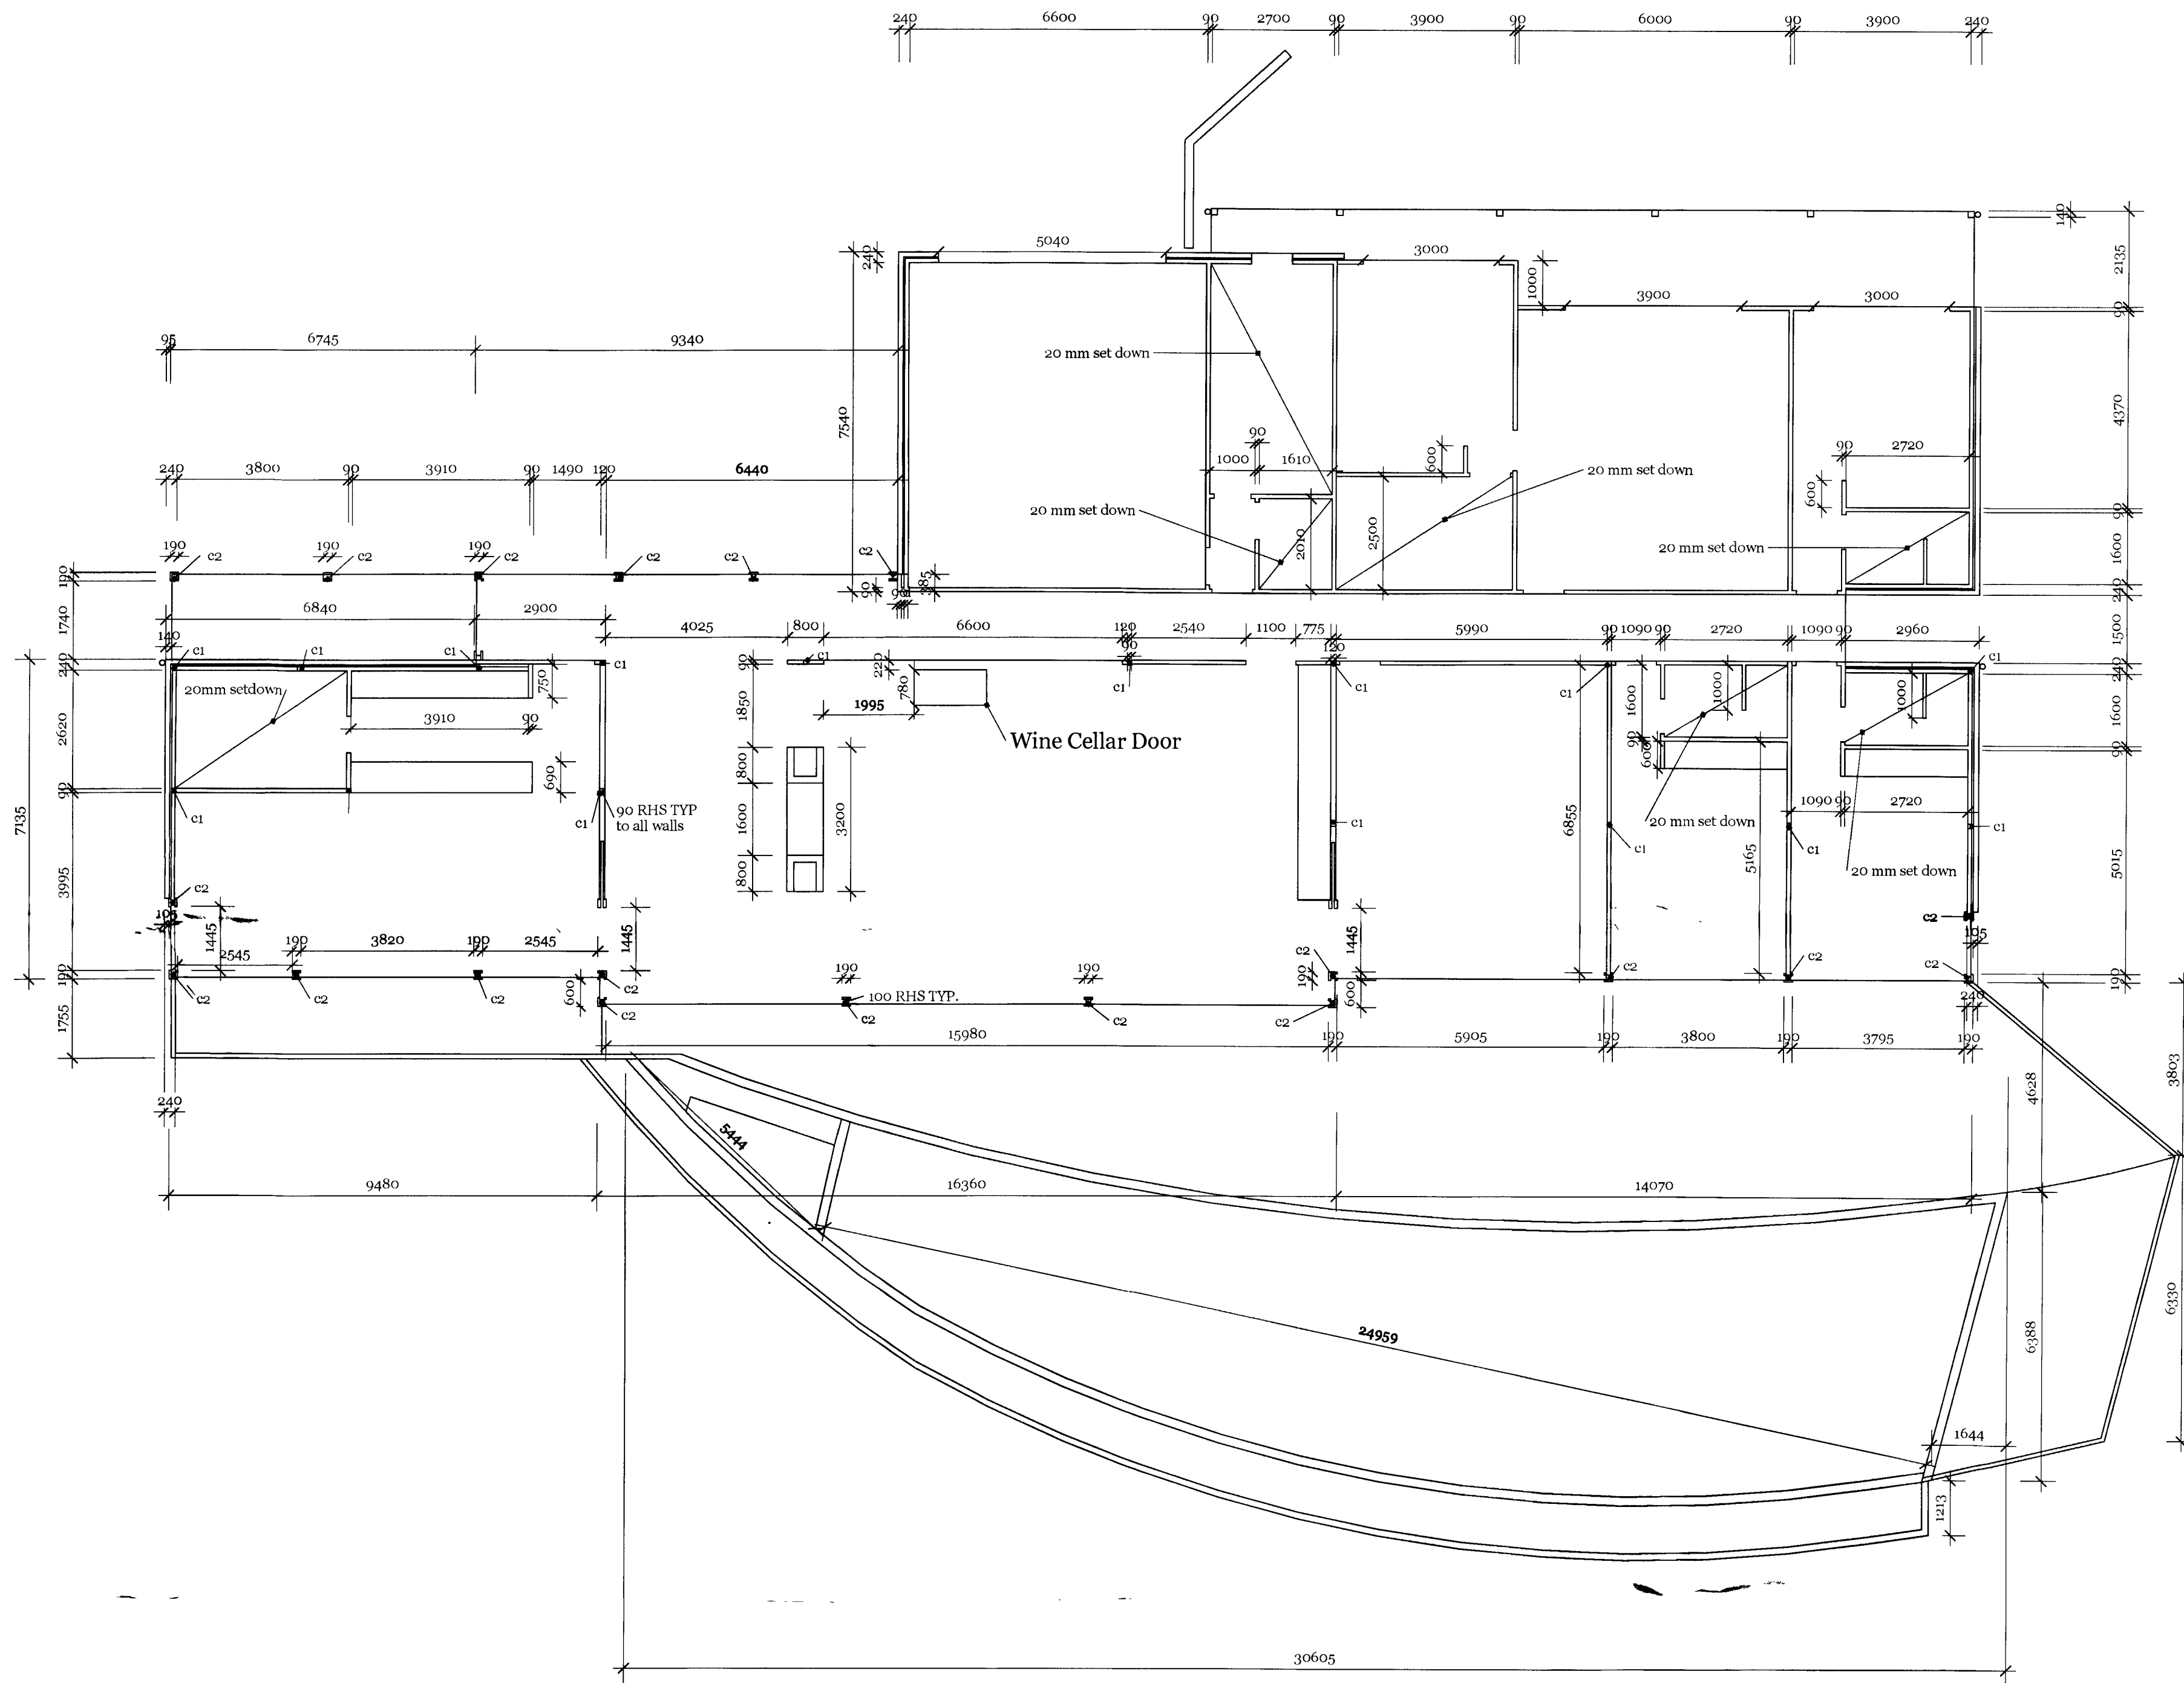


MJ Shepherd & Co Pty Ltd

Client K & P Shaw
Project 170 Morgan Rd Belrose
lot 170
DP 752038

Scale 1:100 A1
Job No. 2013/1109
Date July 2013


Setout

REVISIONS		
MM/DD/YY	REMARKS	
1 12/07/13	Issued for DA	
2 11/12/13	Issued for Section 96	
3 --/--/--	...	
4 --/--/--	...	
5 --/--/--	...	

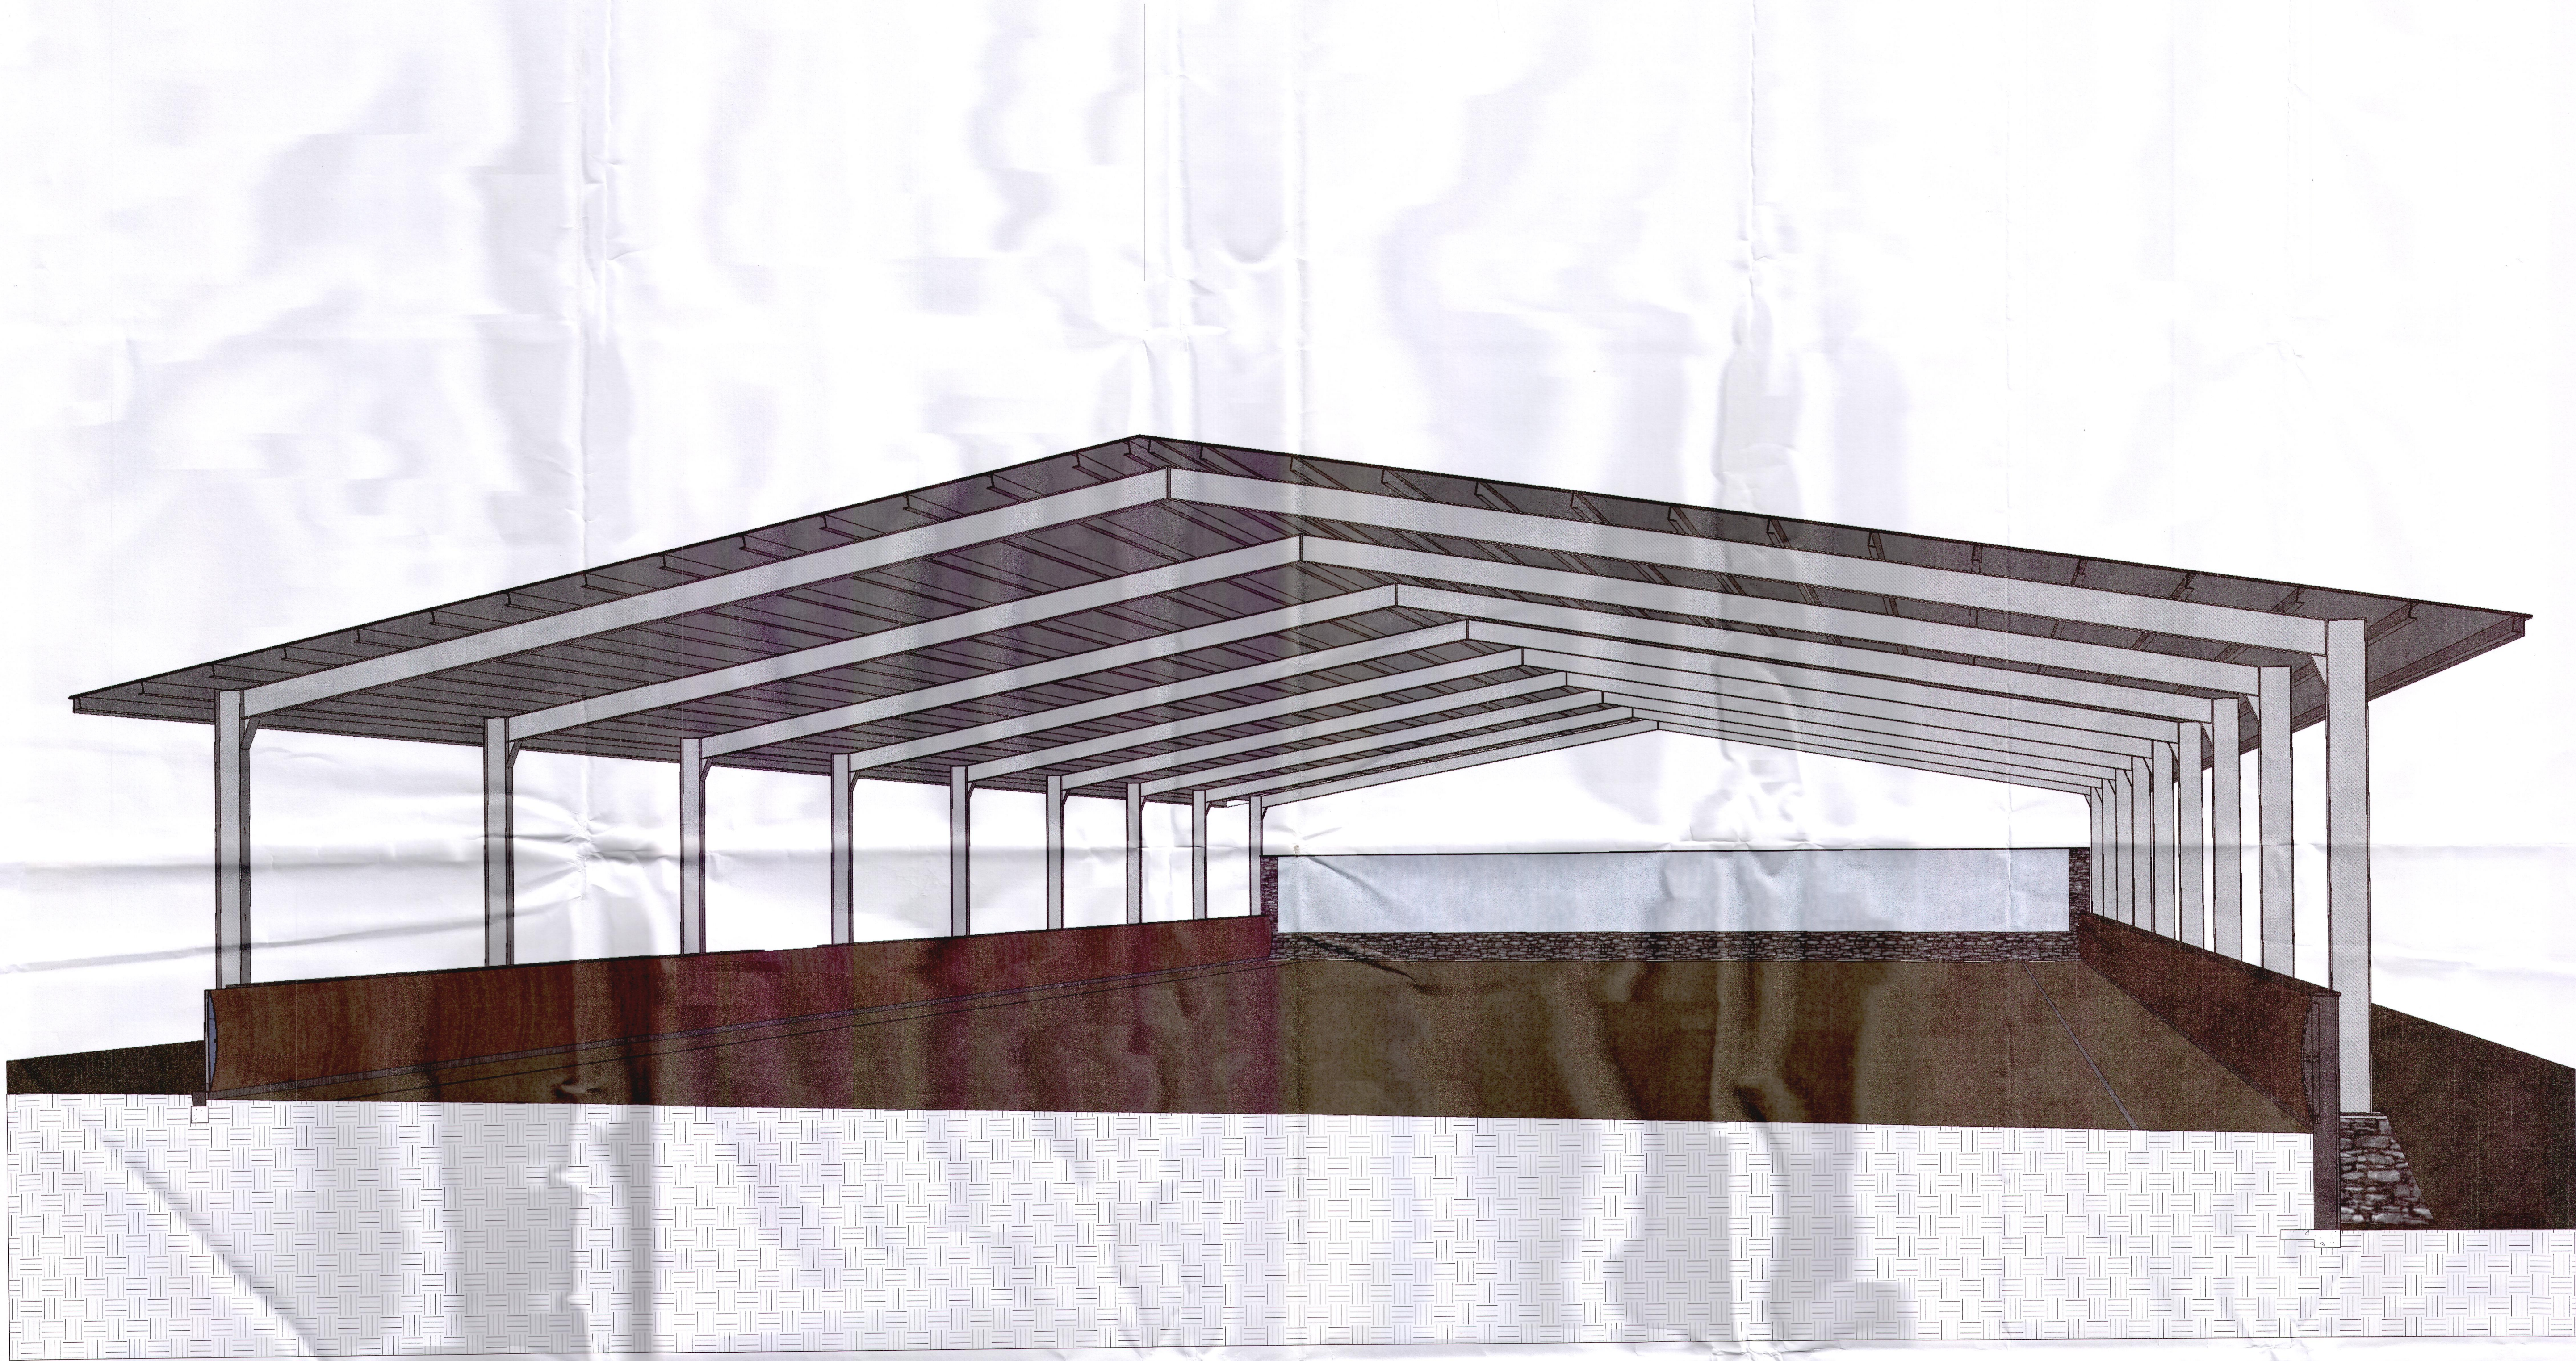





MJ Shepherd & Co Pty Ltd

Client	K & P Shaw	Scale	1:100	Section	REVISIONS		
Project	170 Morgan Rd Belrose lot 170 DP 752038	Job No.	2013/1109			MM/DD/YY	REMARKS
					1	12/07/13	Issued for DA
					2	11/12/13	Issued for Section 96
					3	--/--/--	---
					4	--/--/--	---
		Date	July 2013		5	--/--/--	---

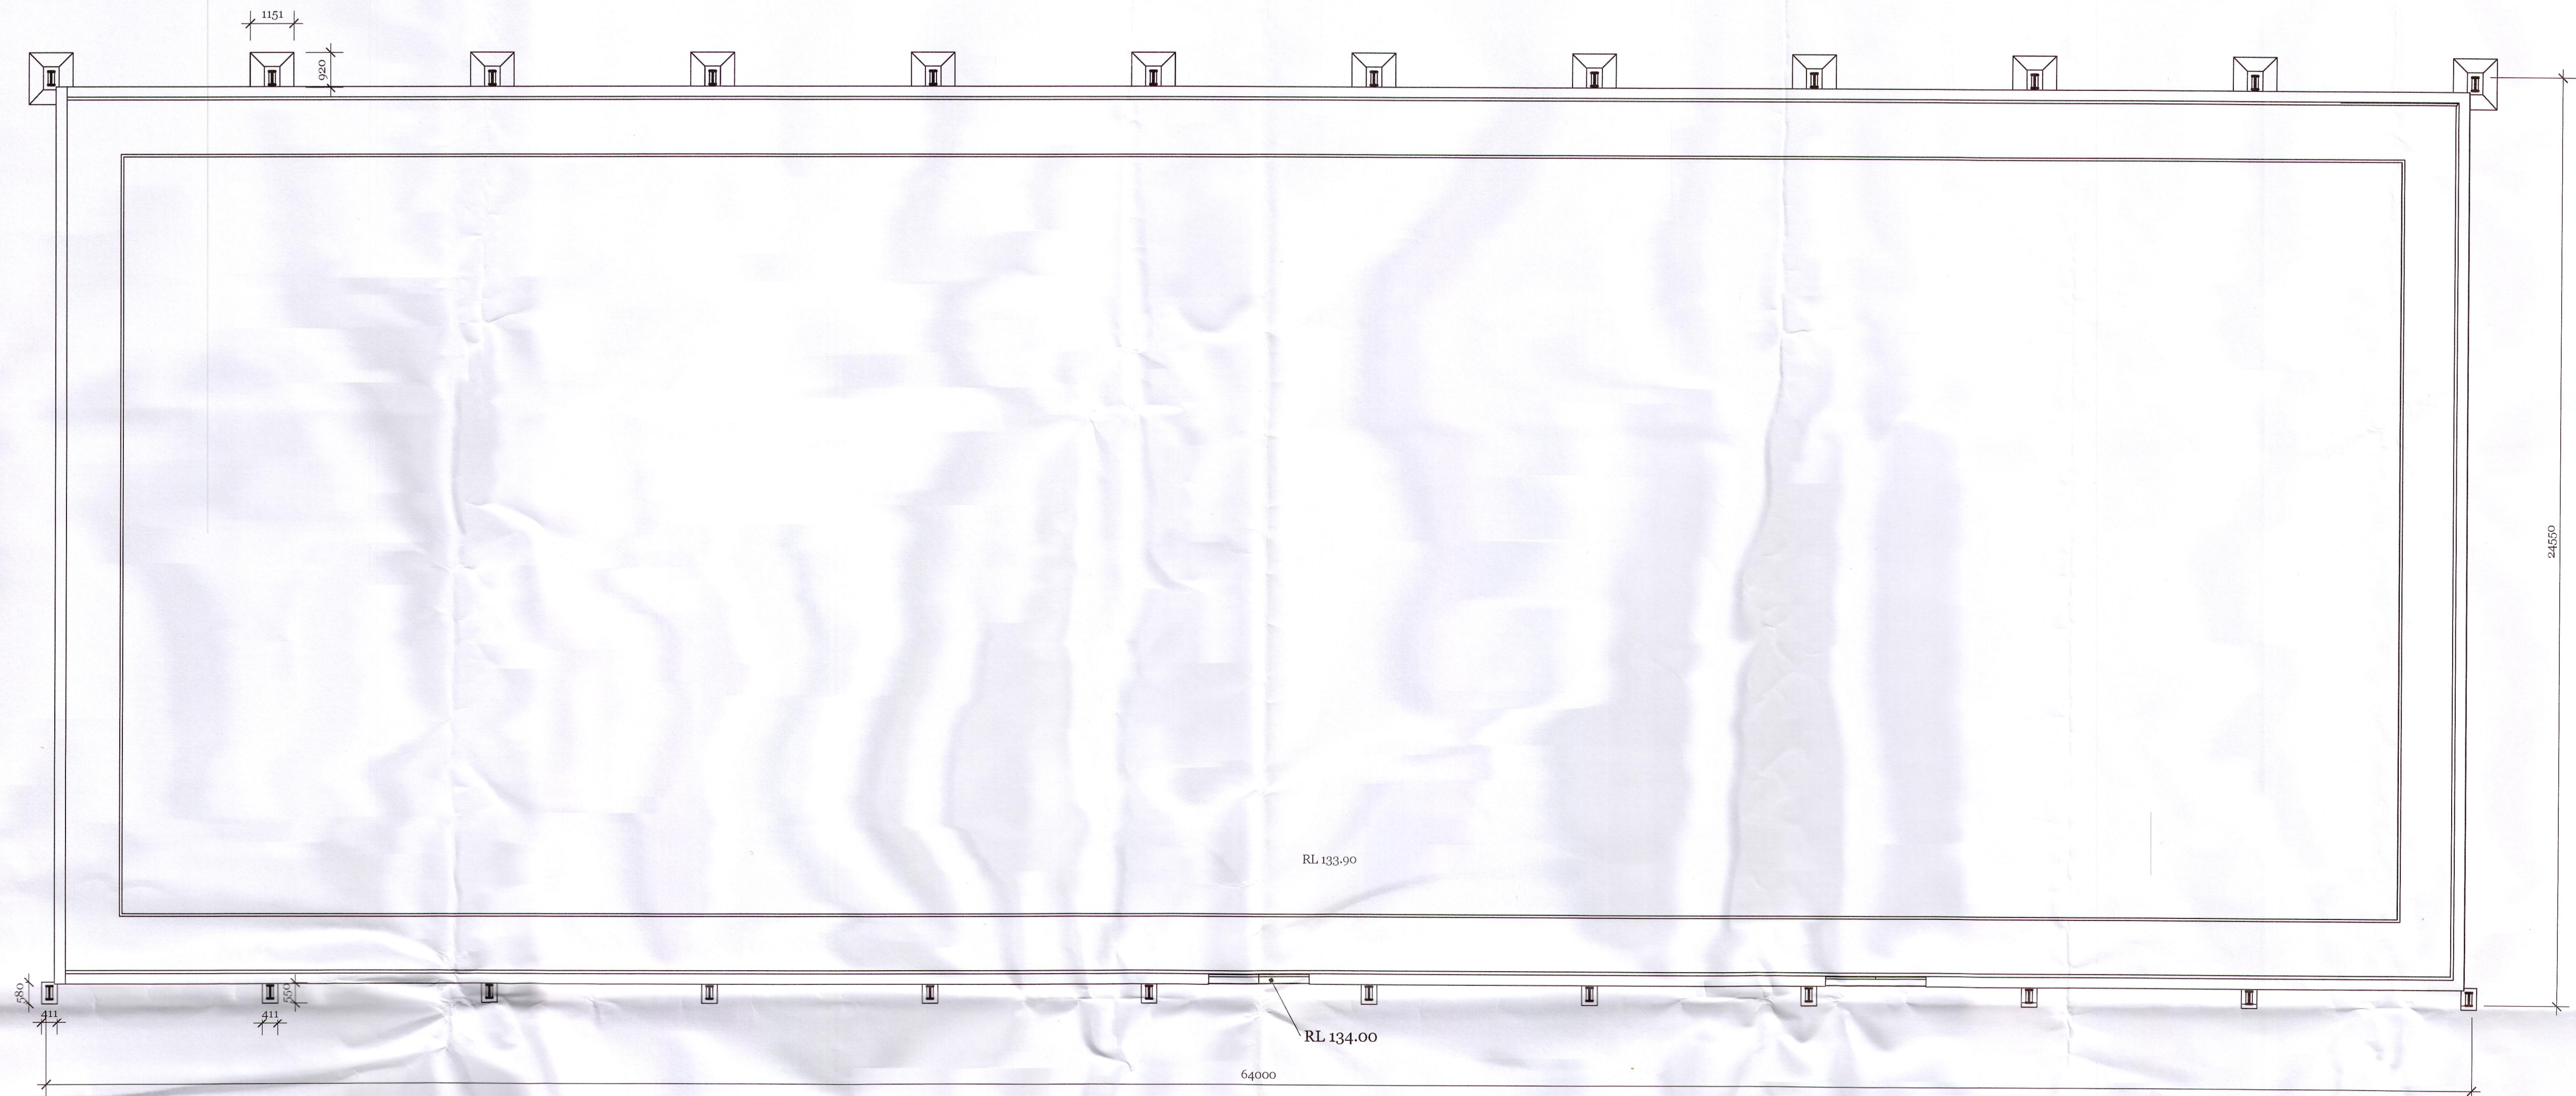

MJ Shepherd & Co Pty Ltd

Client	K & P Shaw	Scale	1:100	Floor Plan Elevations	REVISIONS		
Project	170 Morgan Rd Belrose lot 170 DP 752038	Job No.	2013/1109		MM/DD/YY	REMARKS	
					1	12/07/13	Issued for DA
		2	11/12/13		Issued for Section 96		
		3	--/--/--		...		
		4	--/--/--		...		
		Date	July 2013		5	--/--/--	...

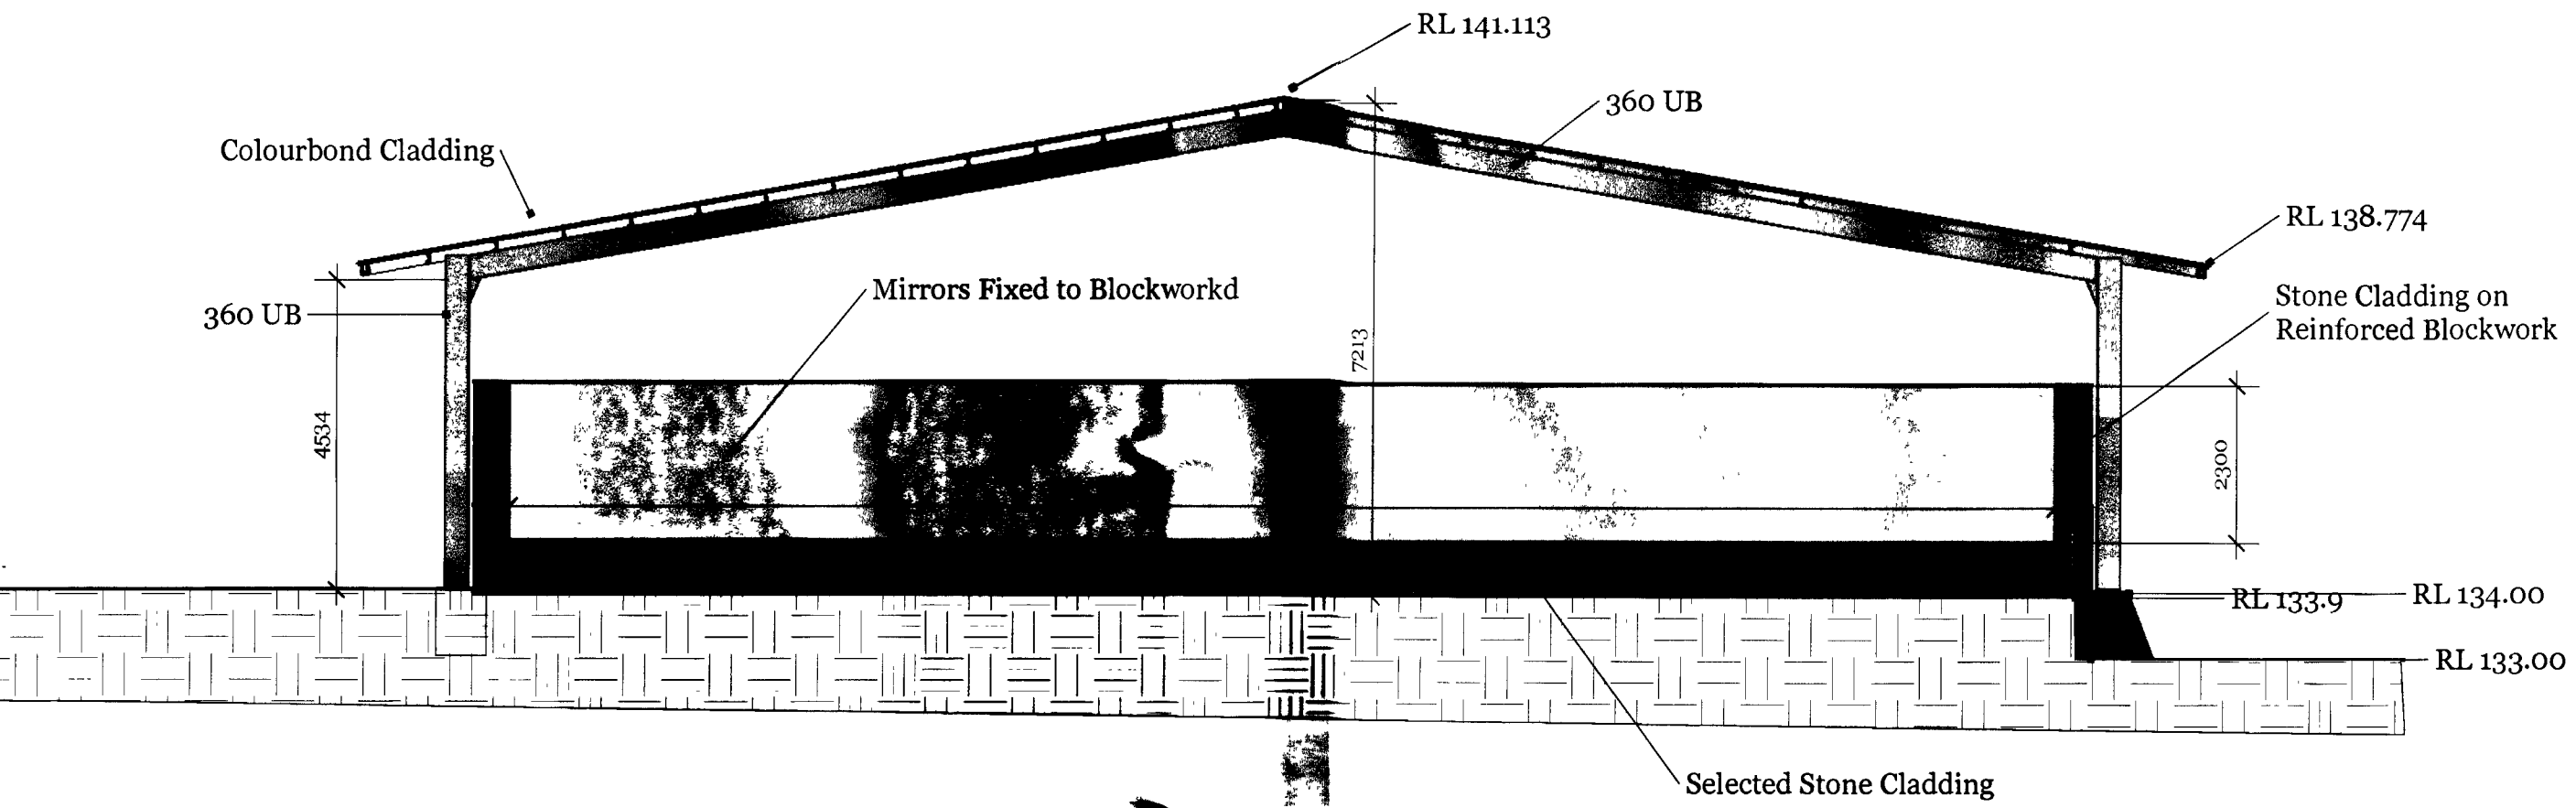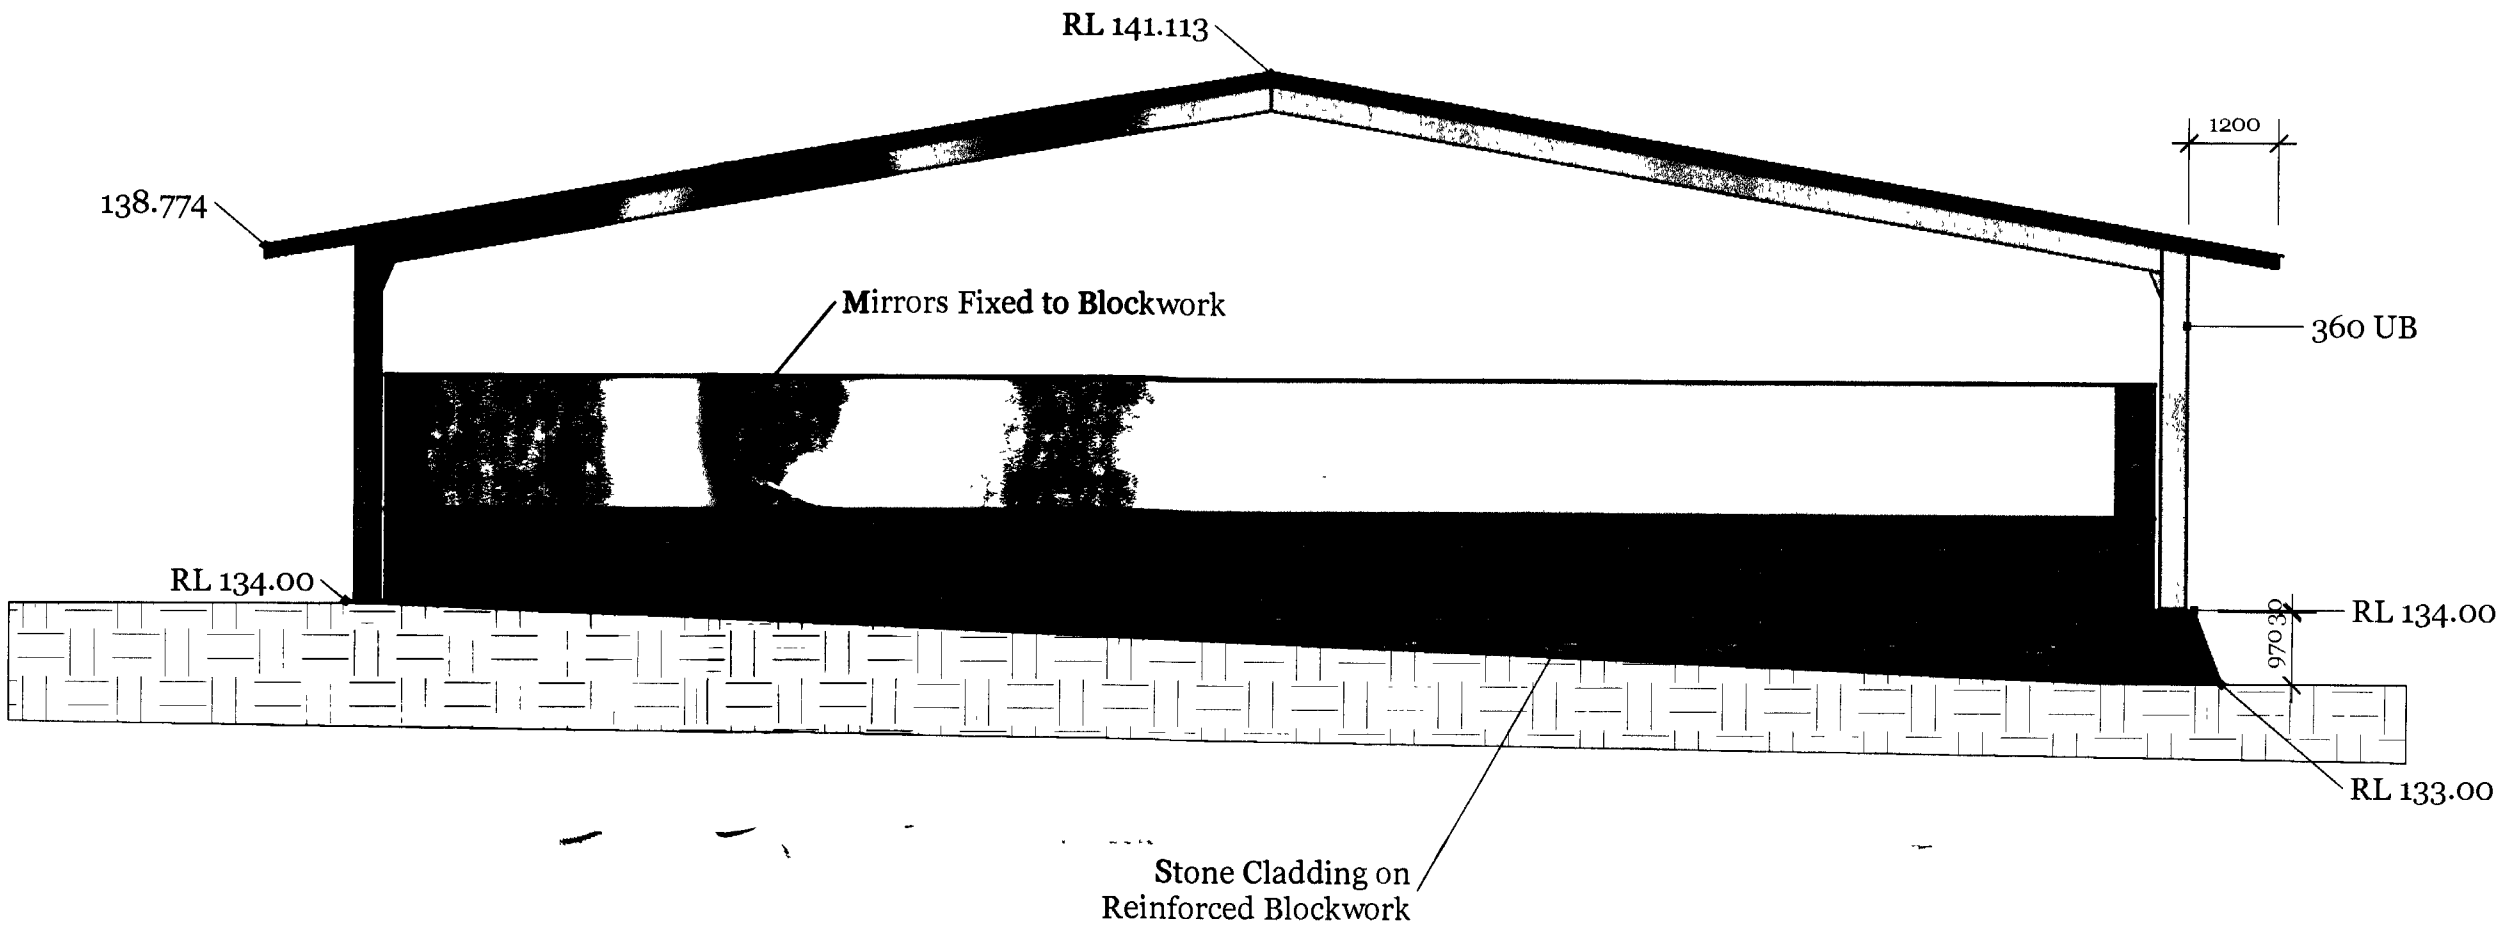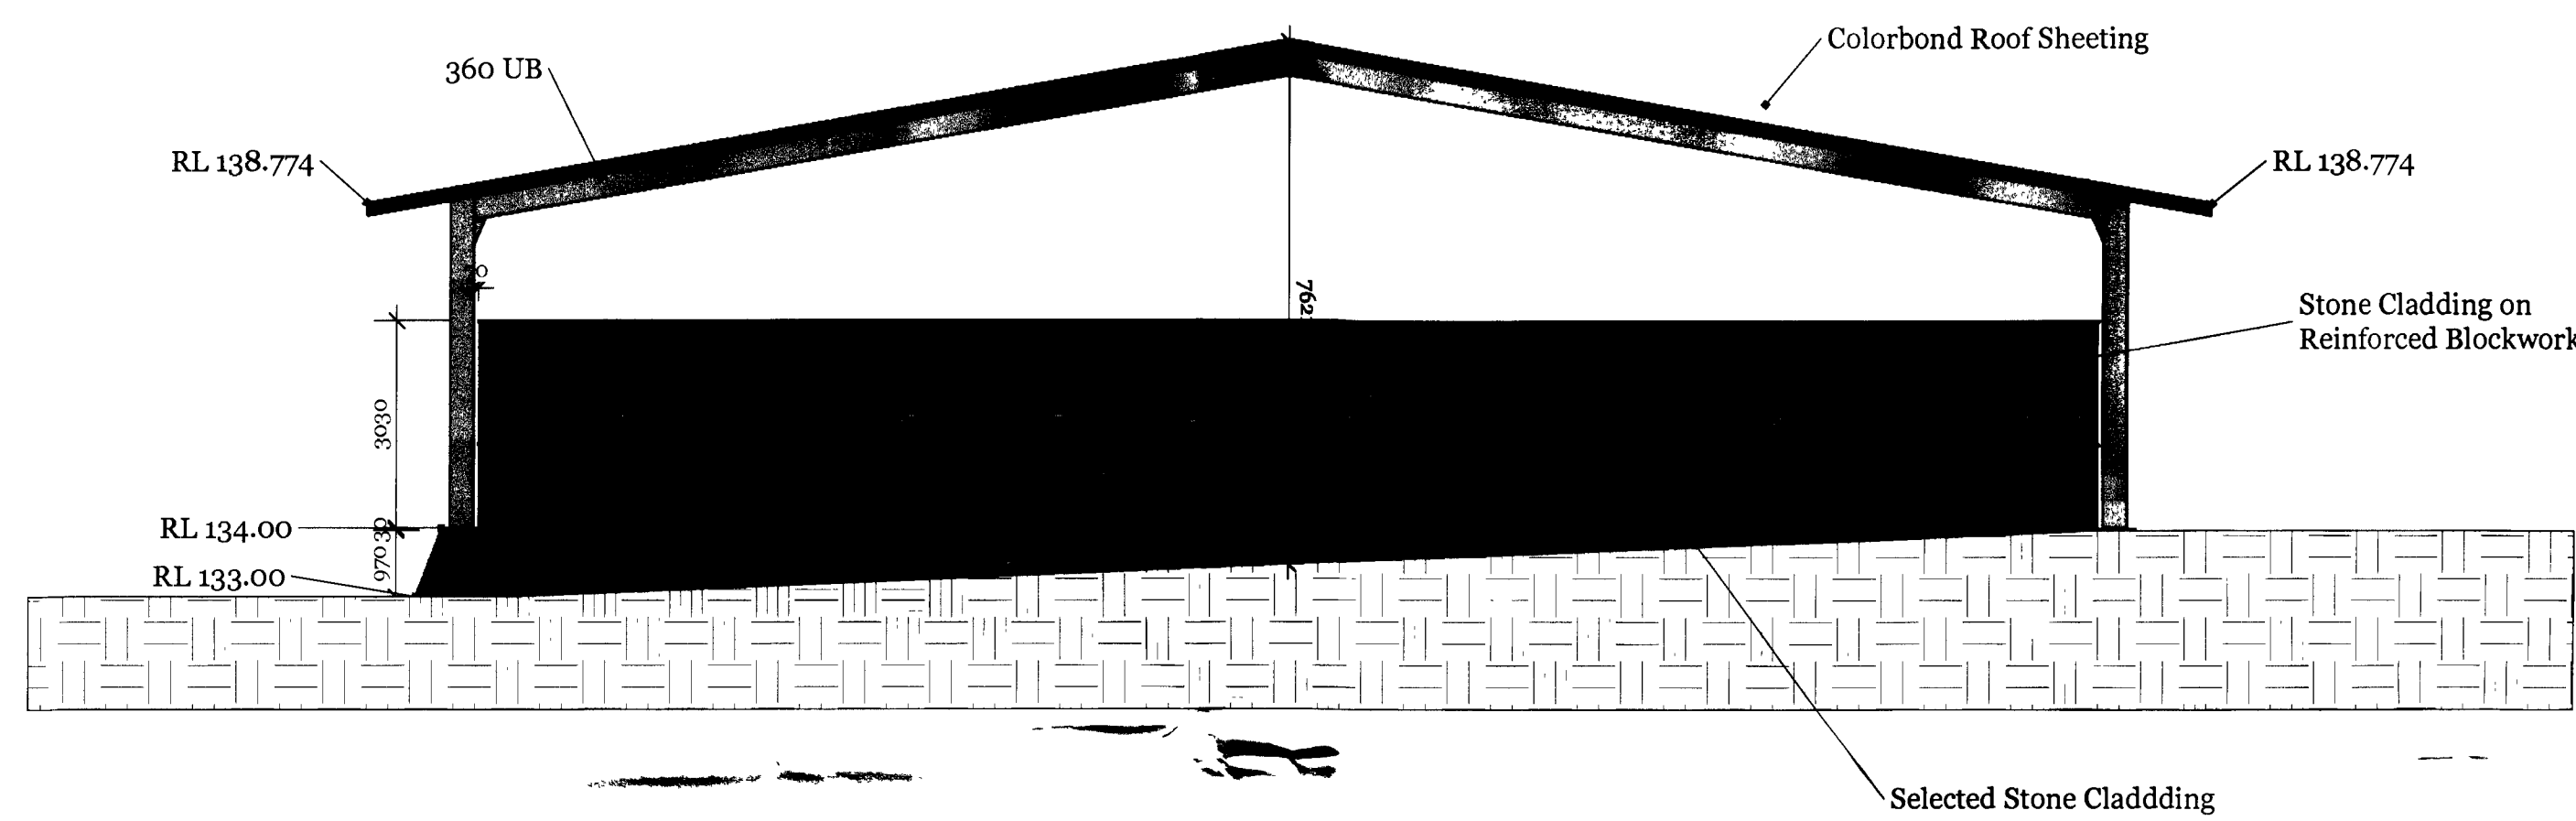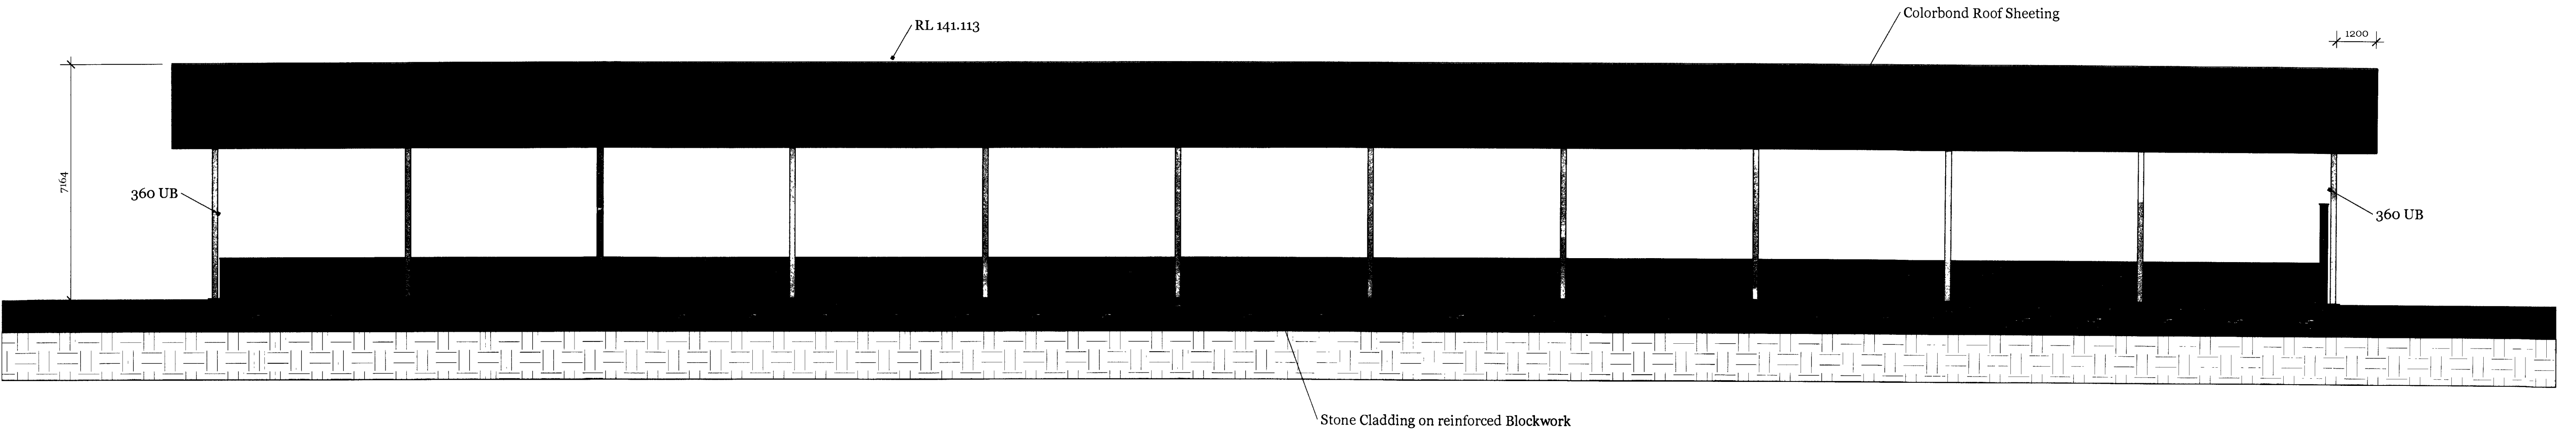


MJ Shepherd & Co Pty Ltd

Client	K & P Shaw
Project	170 Morgan Rd Belrose lot 170 DP 752038

Scale	1:100
Job No.	2013/1109
Date	July 2013

Elevations
Sections

REVISIONS		
	MM/DD/YY	REMARKS
1	12/07/13	Issued for DA
2	11/12/13	Issued for Section 96
3	--/--/--	...
4	--/--/--	...
5	--/--/--	...

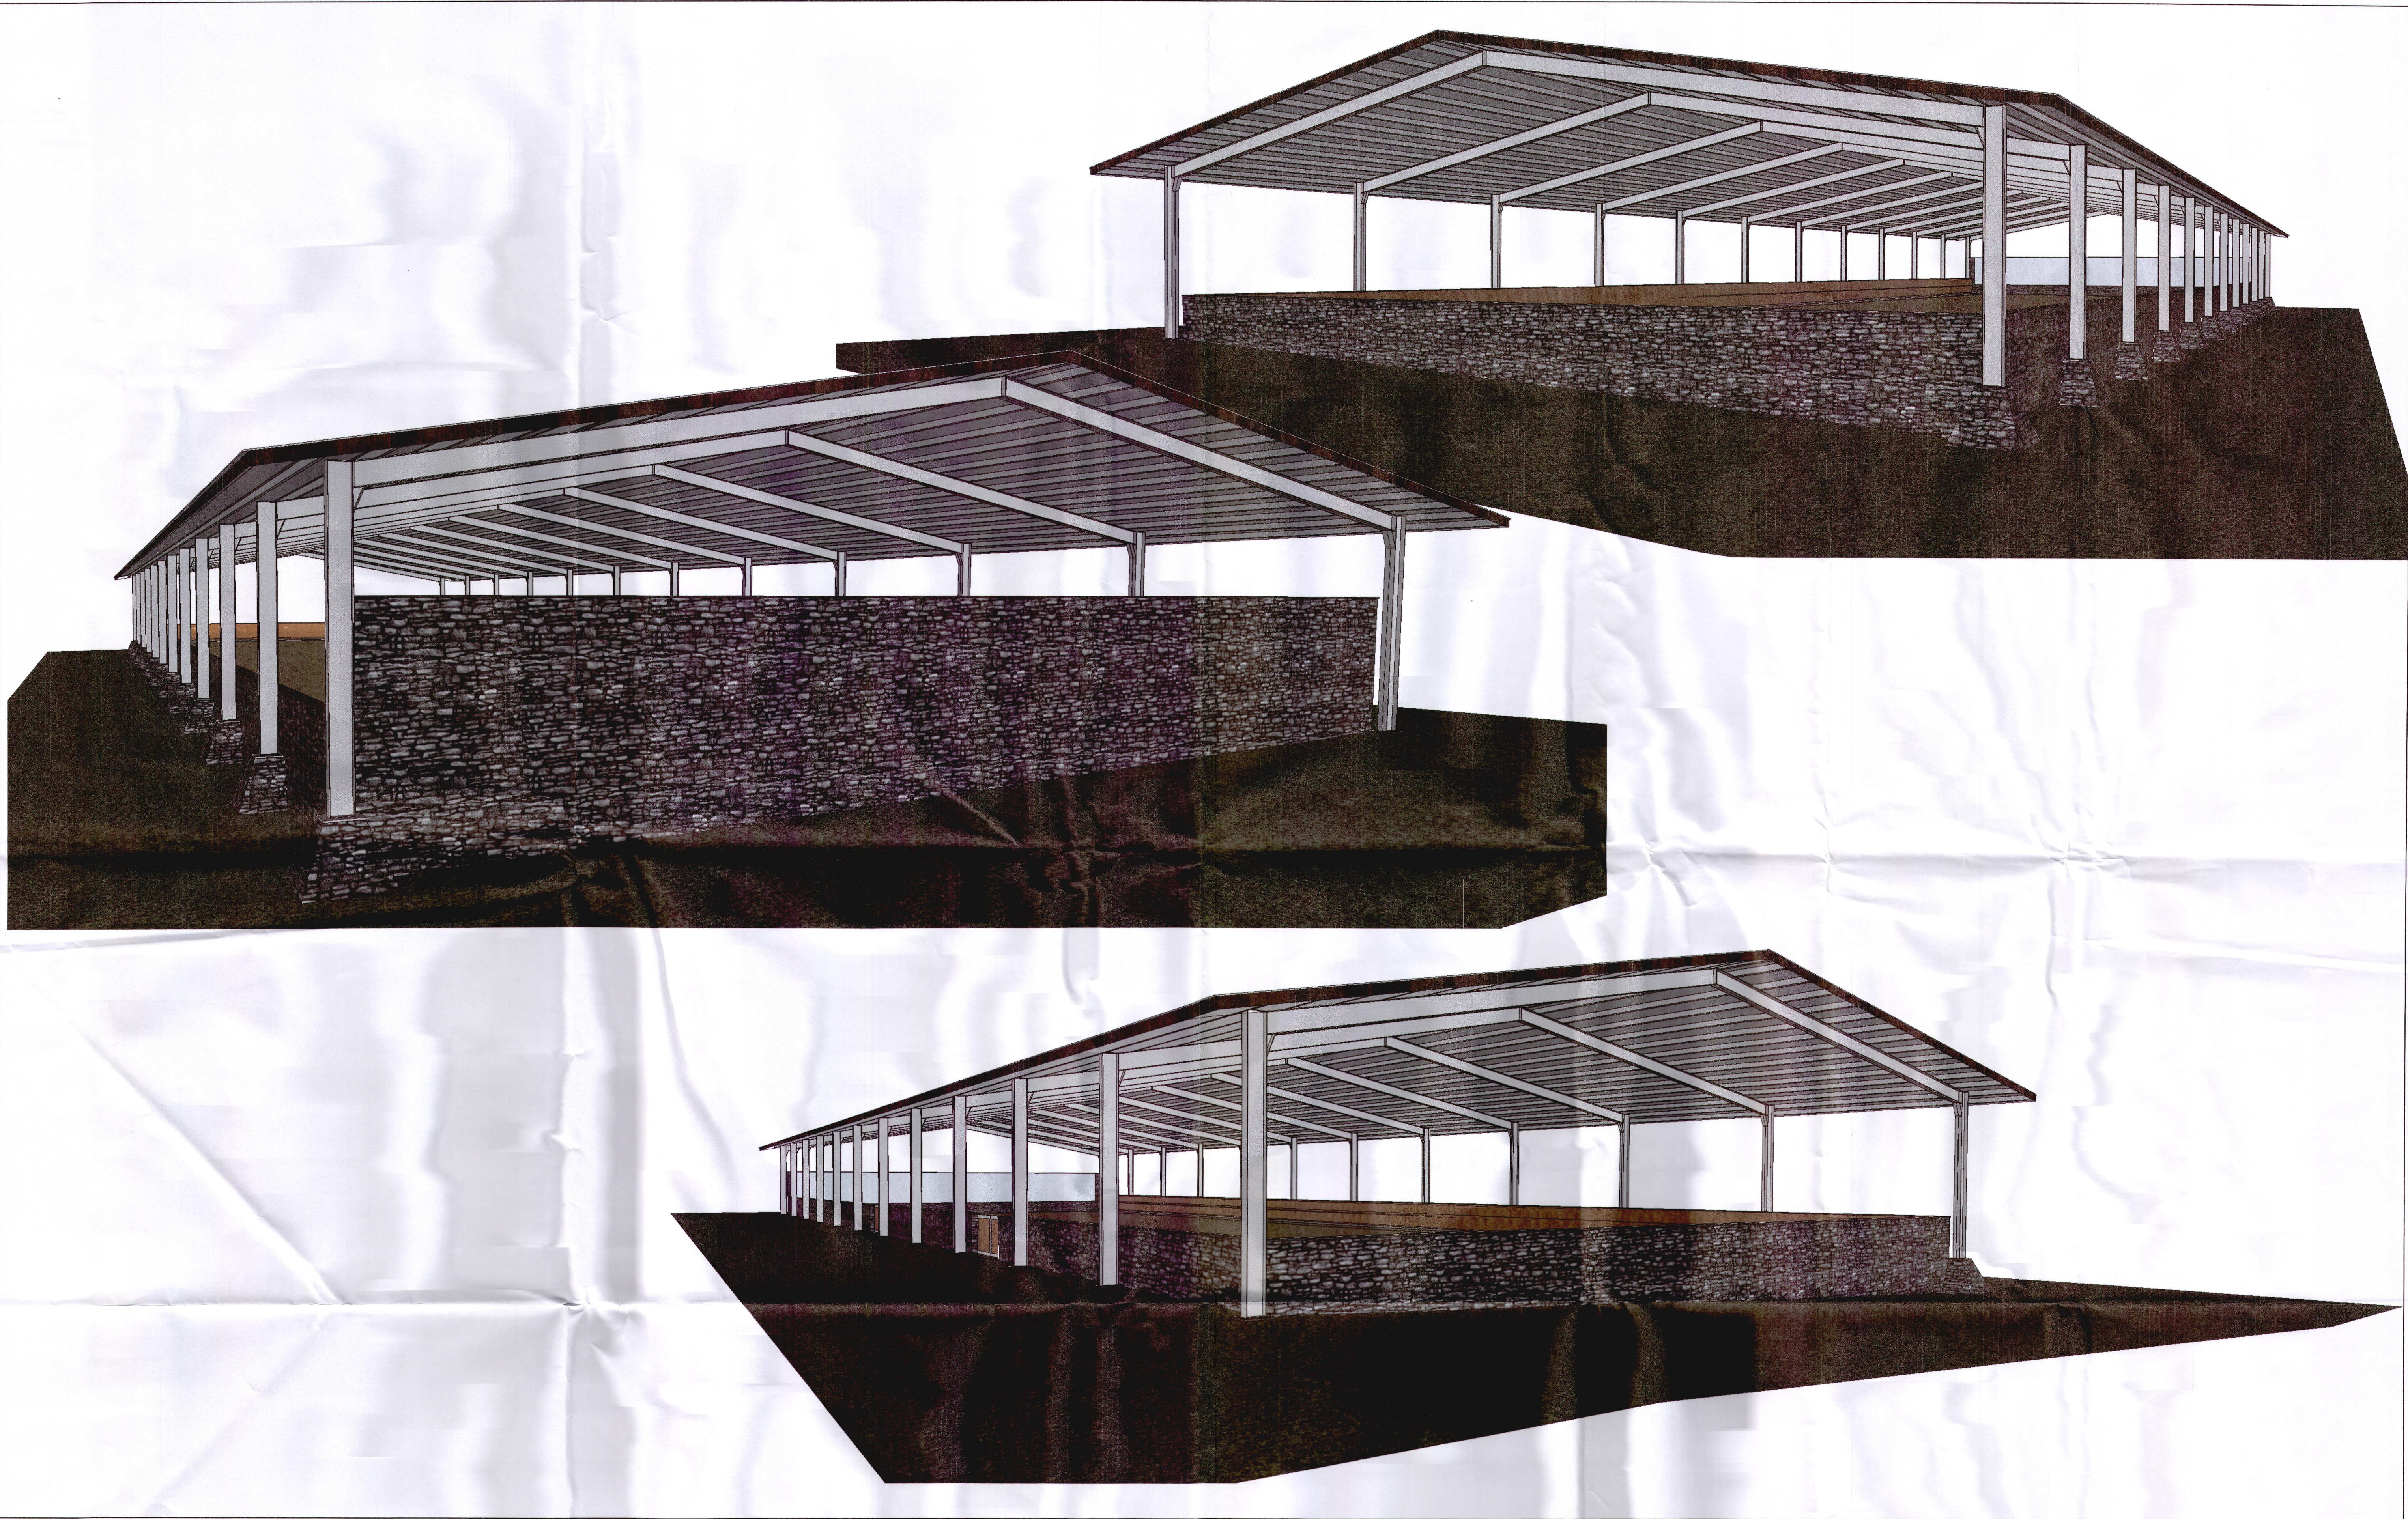

MJ Shepherd & Co Pty Ltd

Client	K & P Shaw
Project	170 Morgan Rd Belrose lot 170 DP 752038

Scale	1:100
Job No.	2013/1109
Date	July 2013



Perspective

REVISIONS		
MM/DD/YY	REMARKS	
1 12/07/13	Issued for DA	
2 11/12/13	Issued for Section 96	
3 --/--/--	...	
4 --/--/--	...	
5 --/--/--	...	



MJ Shepherd & Co Pty Ltd

Client	K & P Shaw	Scale	1:100	Floor Plan Perspective	REVISIONS	
	Project		170 Morgan Rd Belrose lot 170 DP 752038		MM/DD/YY	REMARKS
					1	12/07/13 Issued for DA
		Job No.	2013/1109		2	11/12/13 Issued for section 96
		Date	July 2013		3	--/--/--
					4	--/--/--
					5	--/--/--

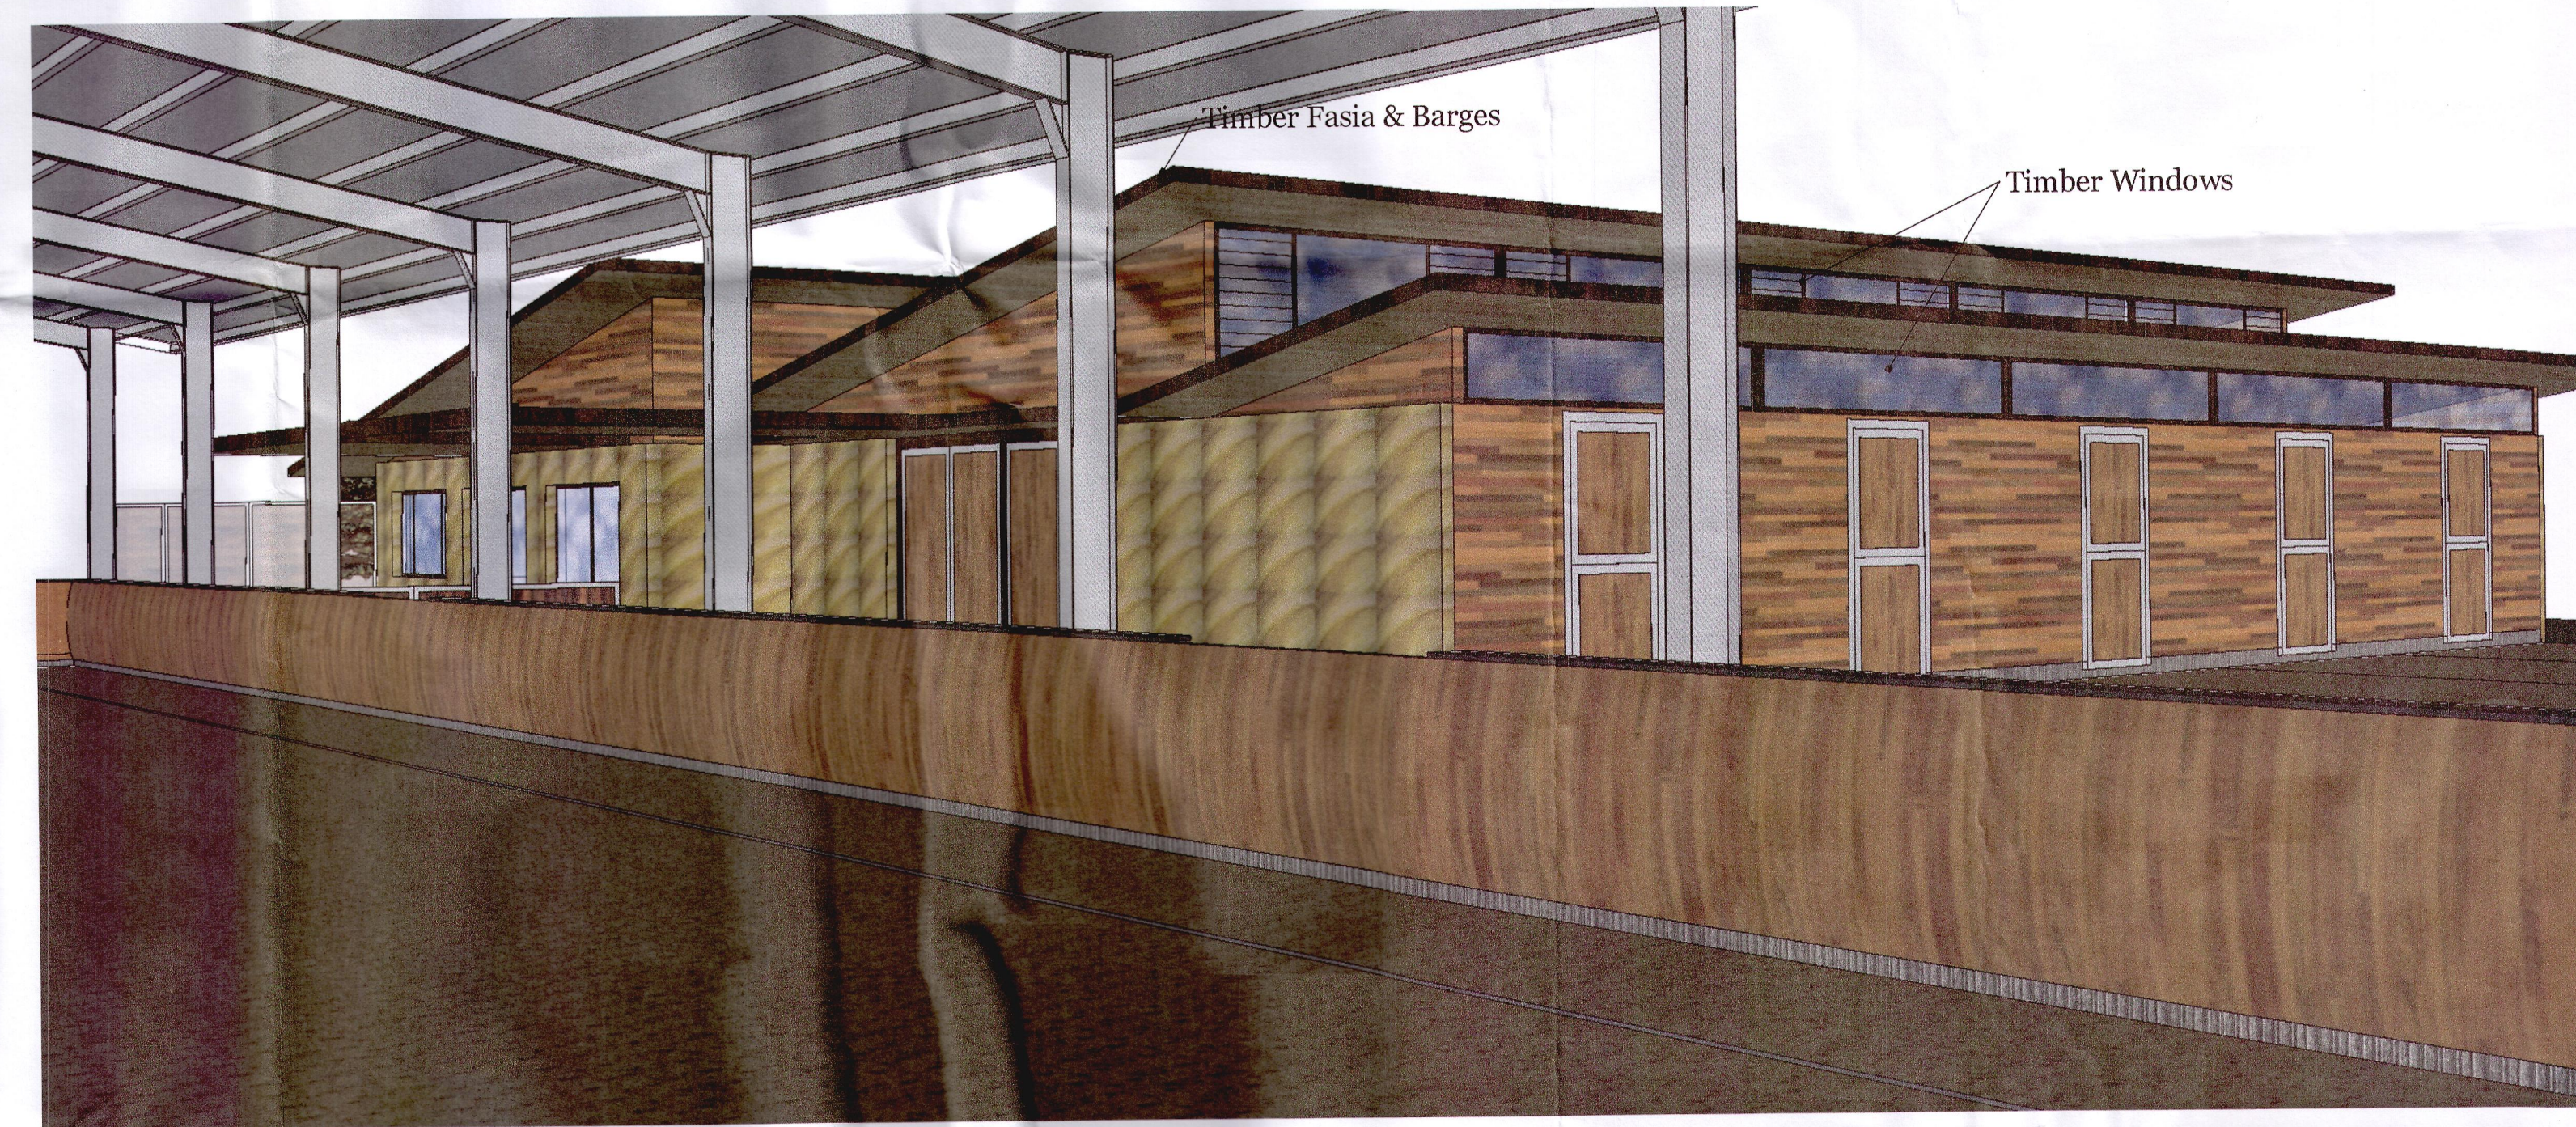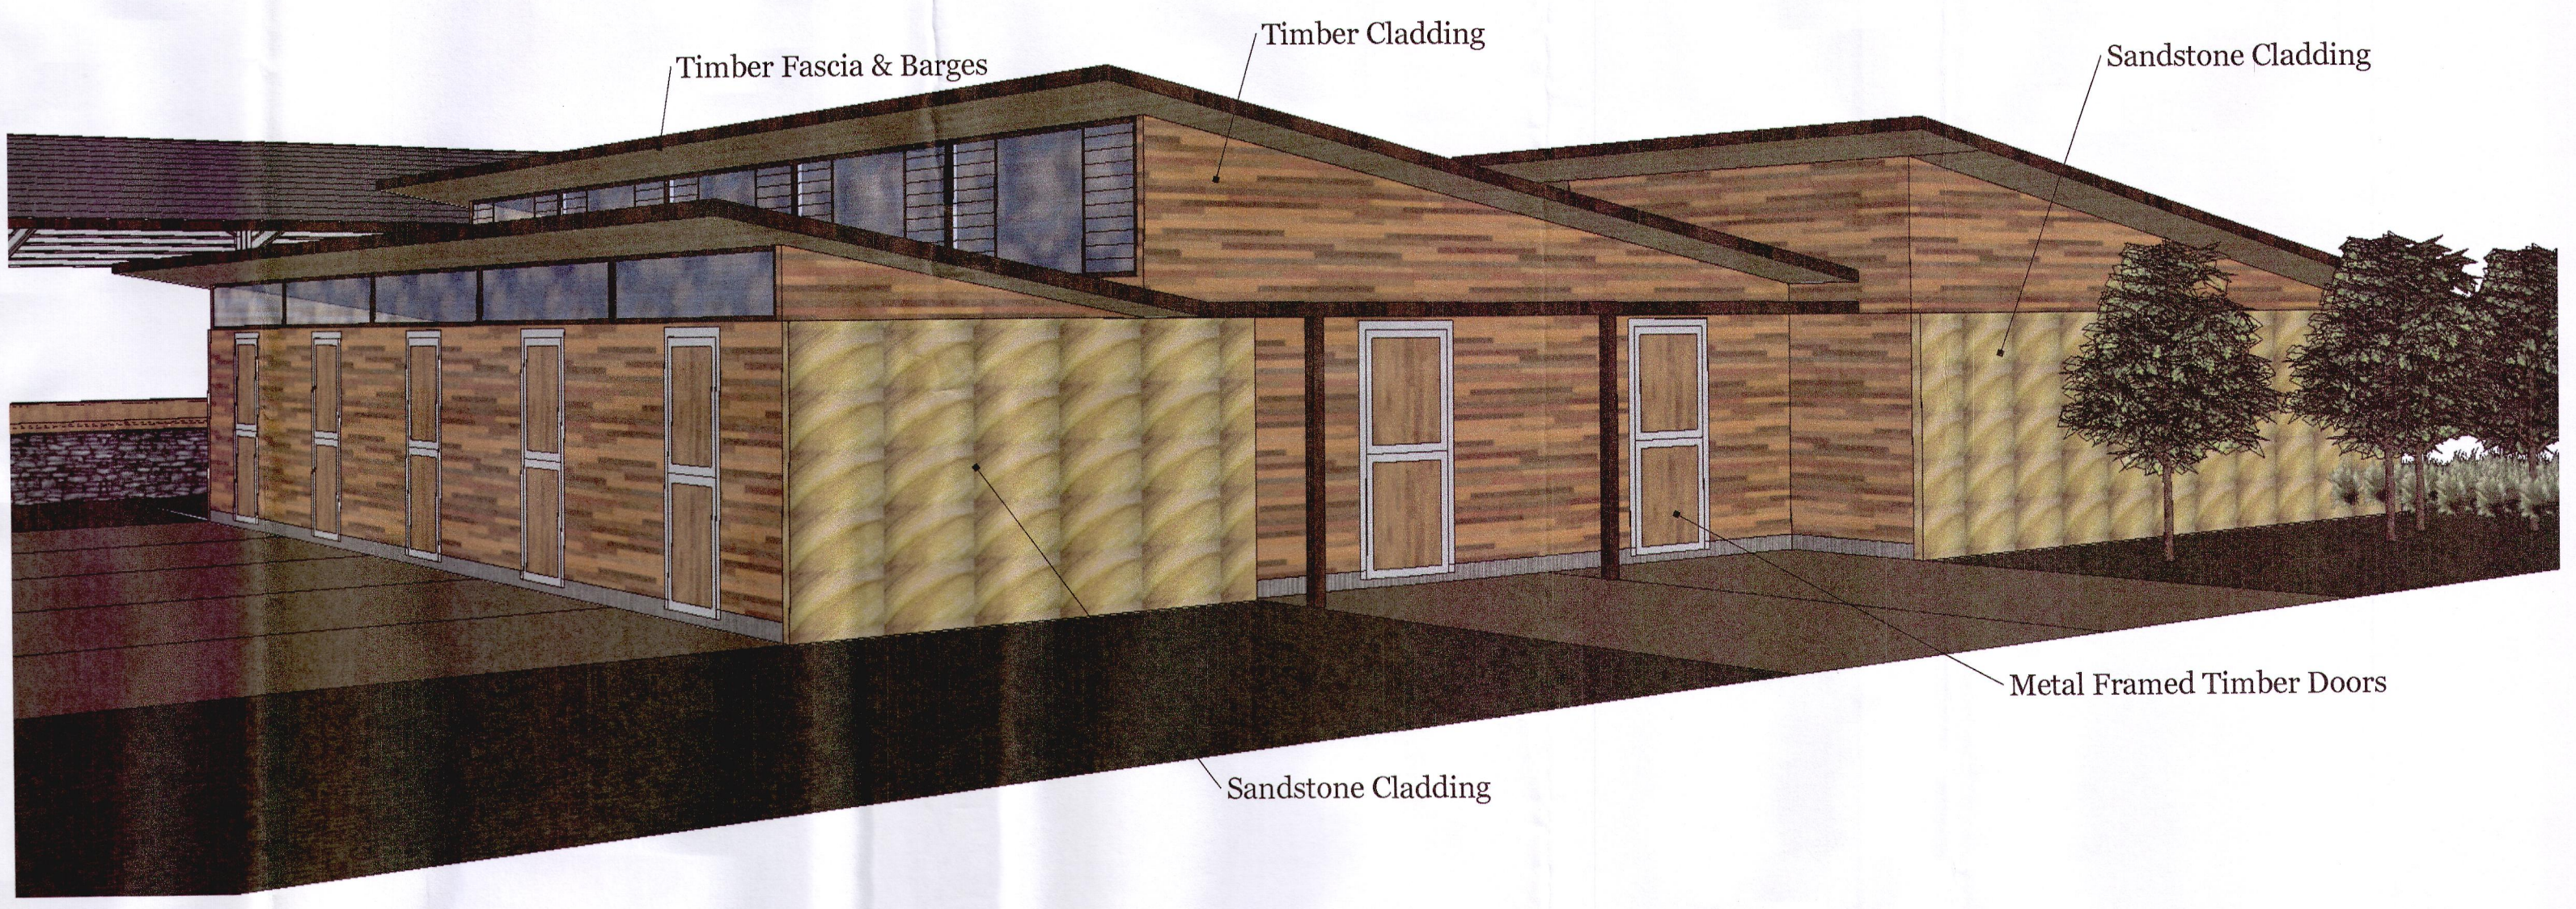

MJ Shepherd & Co Pty Ltd

Client	K & P Shaw	Scale	1:100
Project	170 Morgan Rd Belrose lot 170 DP 752038	Job No.	2013/1109
		Date	July 2013

Elevations & Perspective

REVISIONS		
MM/DD/YY	REMARKS	
1 12/07/13	Issued for DA	
2 11/12/13	Issued for section 96	
3 --/--/--	...	
4 --/--/--	...	
5 --/--/--	...	




MJ Shepherd & Co Pty Ltd

Client	K & P Shaw
Project	170 Morgan Rd Belrose lot 170 DP 752038


Scale	1:100
Job No.	2013/1109
Date	July 2013

Section &
Perspective


REVISIONS		
	MM/DD/YY	REMARKS
1	12/07/13	Issued for DA
2	11/12/13	Issued for section 96
3	--/--/--	...
4	--/--/--	...
5	--/--/--	...

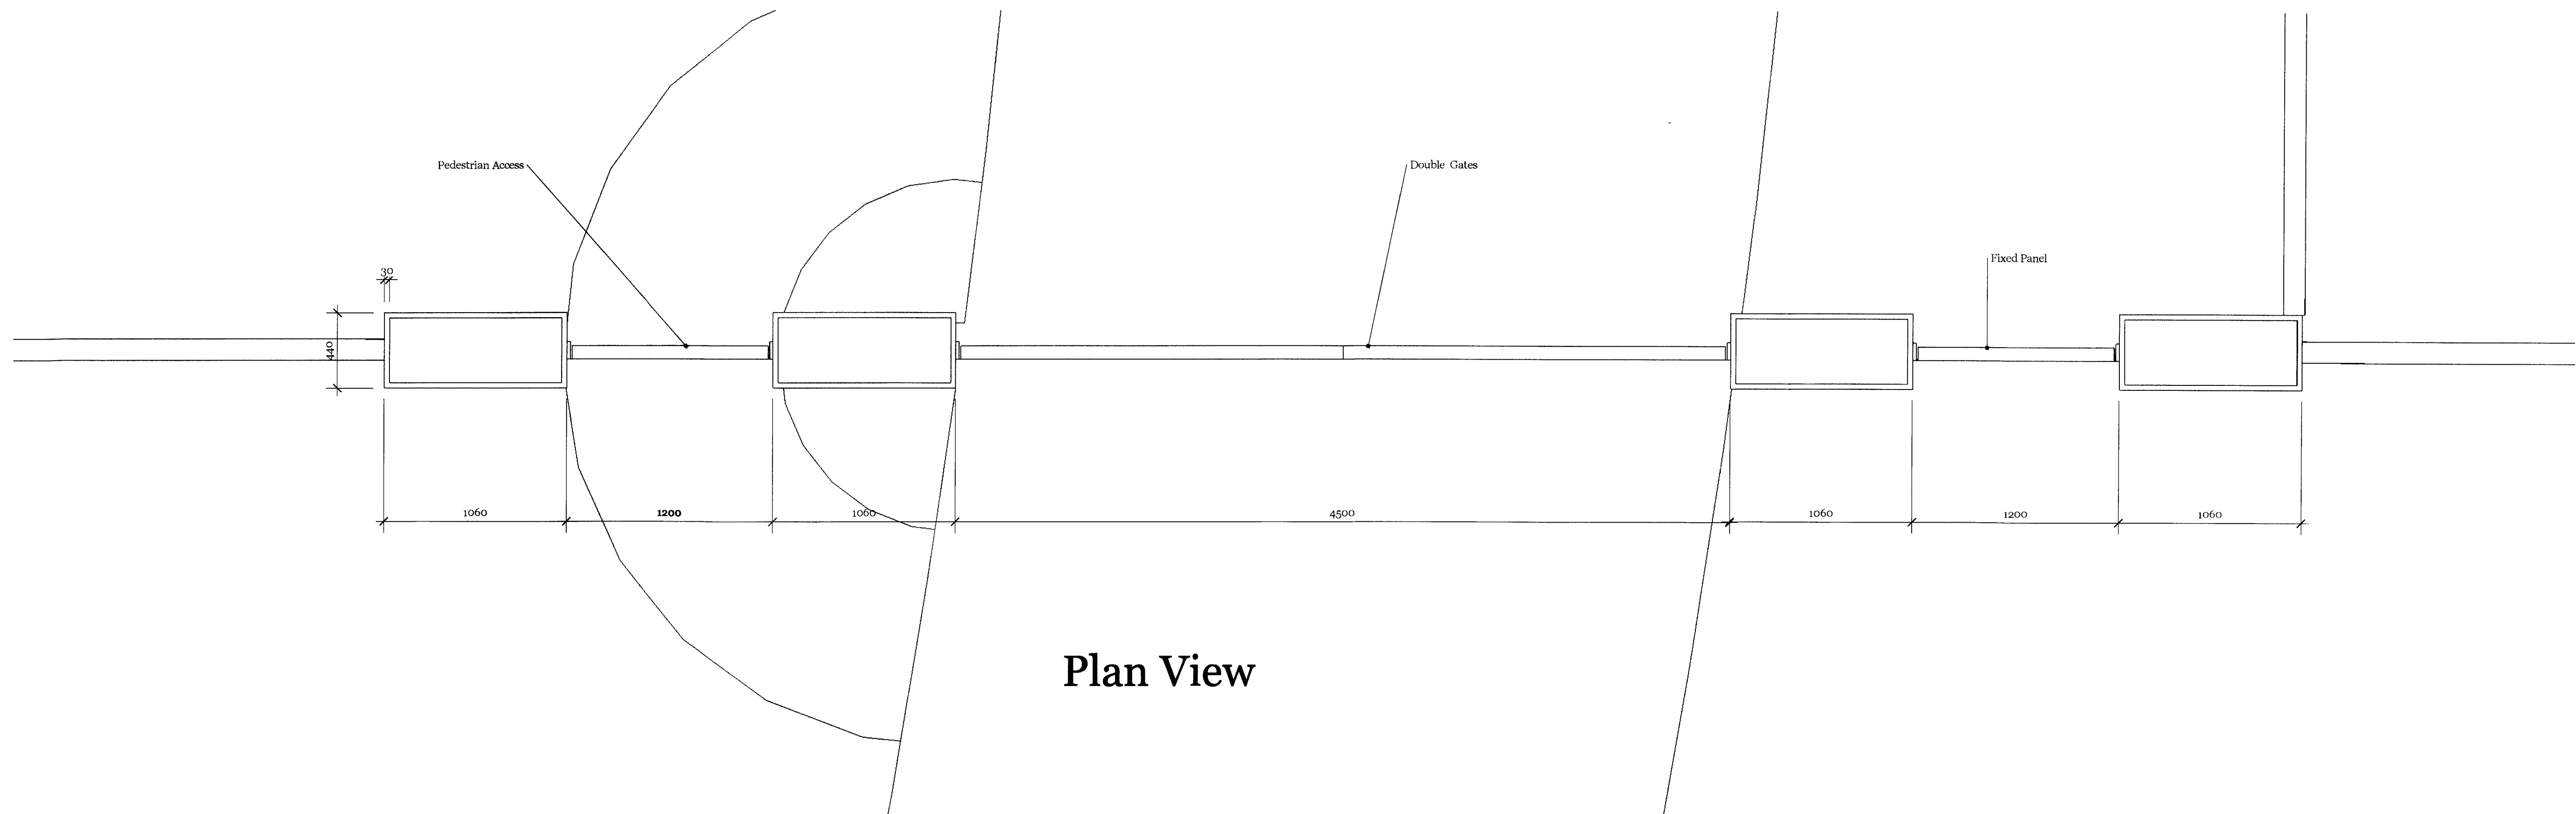


Plan View

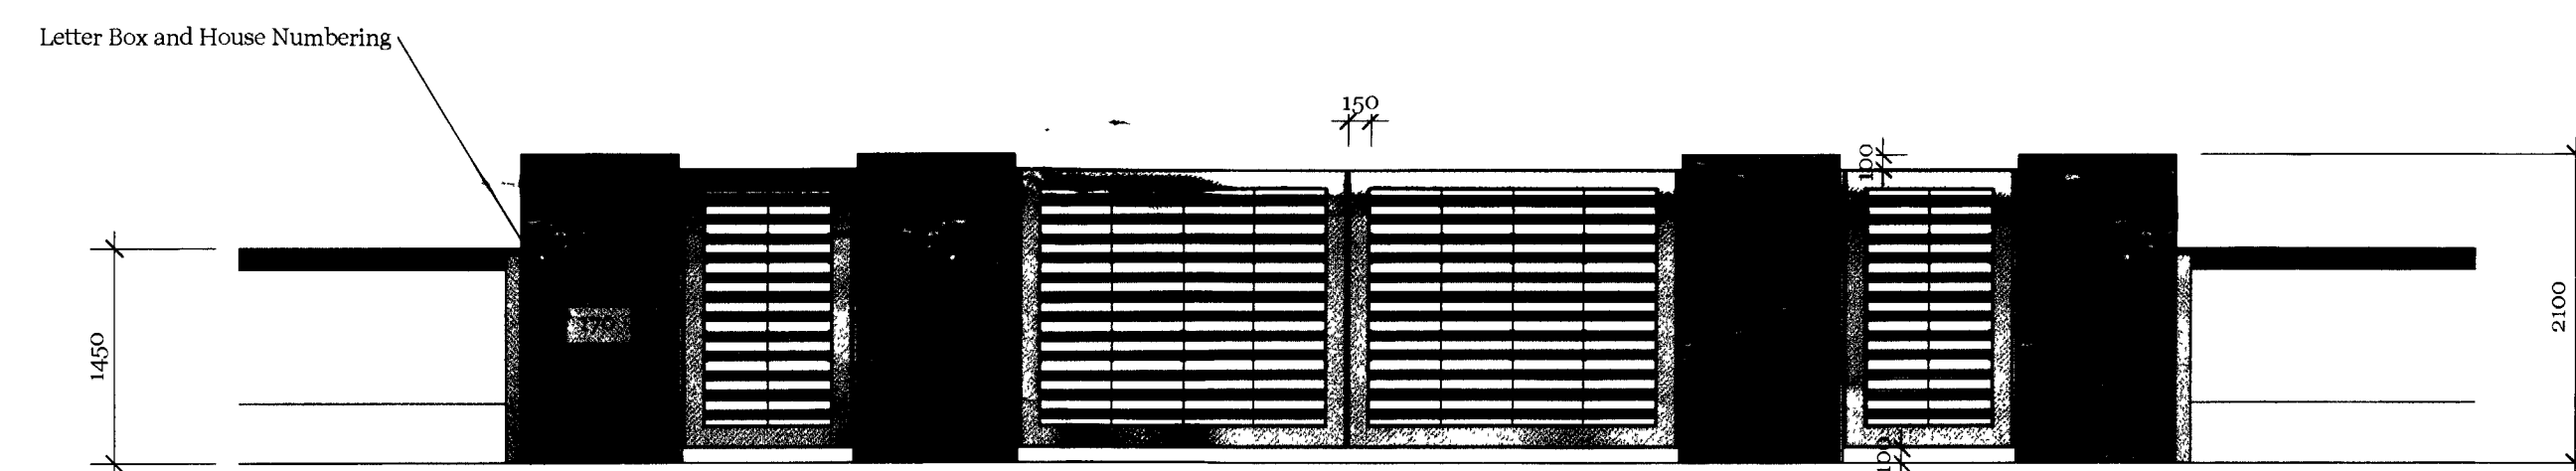

Entry Gate Elevation

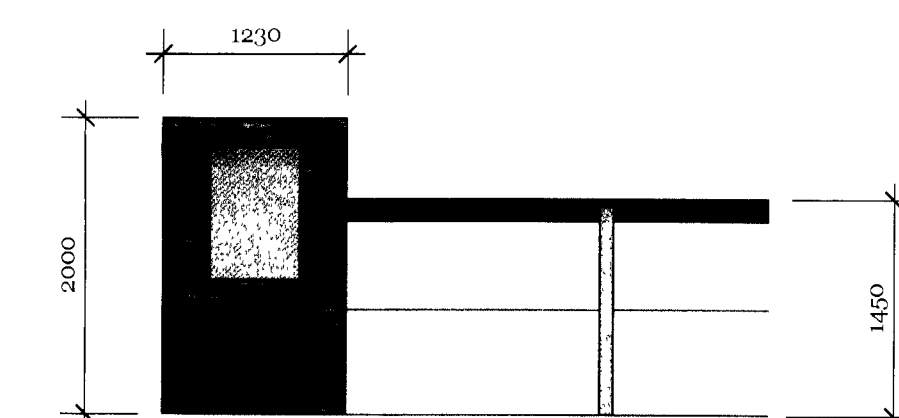

Meter Box elevation

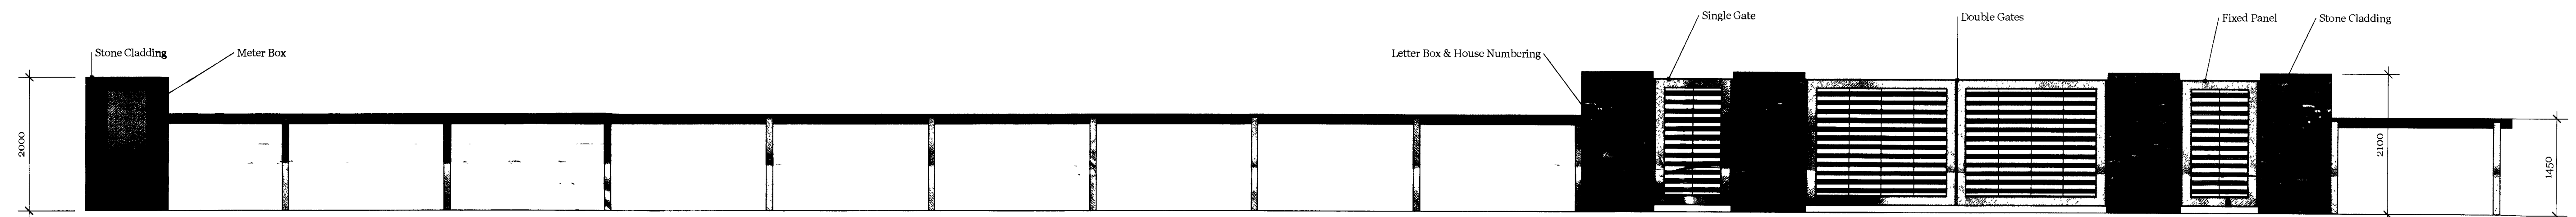

Front Elevation

MJ Shepherd & Co Pty Ltd

Client K & P Shaw
Project 170 Morgan Rd Belrose
lot 170
DP 752038

Scale 1:100 A1

Job No. 2013/1109




Date July 2013

Plan &
Elevations

REVISIONS		
MM/DD/YY	ISSUED FOR	REMARKS
1 11/12/13	Issued for Section 96	
2 --/--/--		
3 --/--/--		
4 --/--/--		
5 --/--/--		

001

F

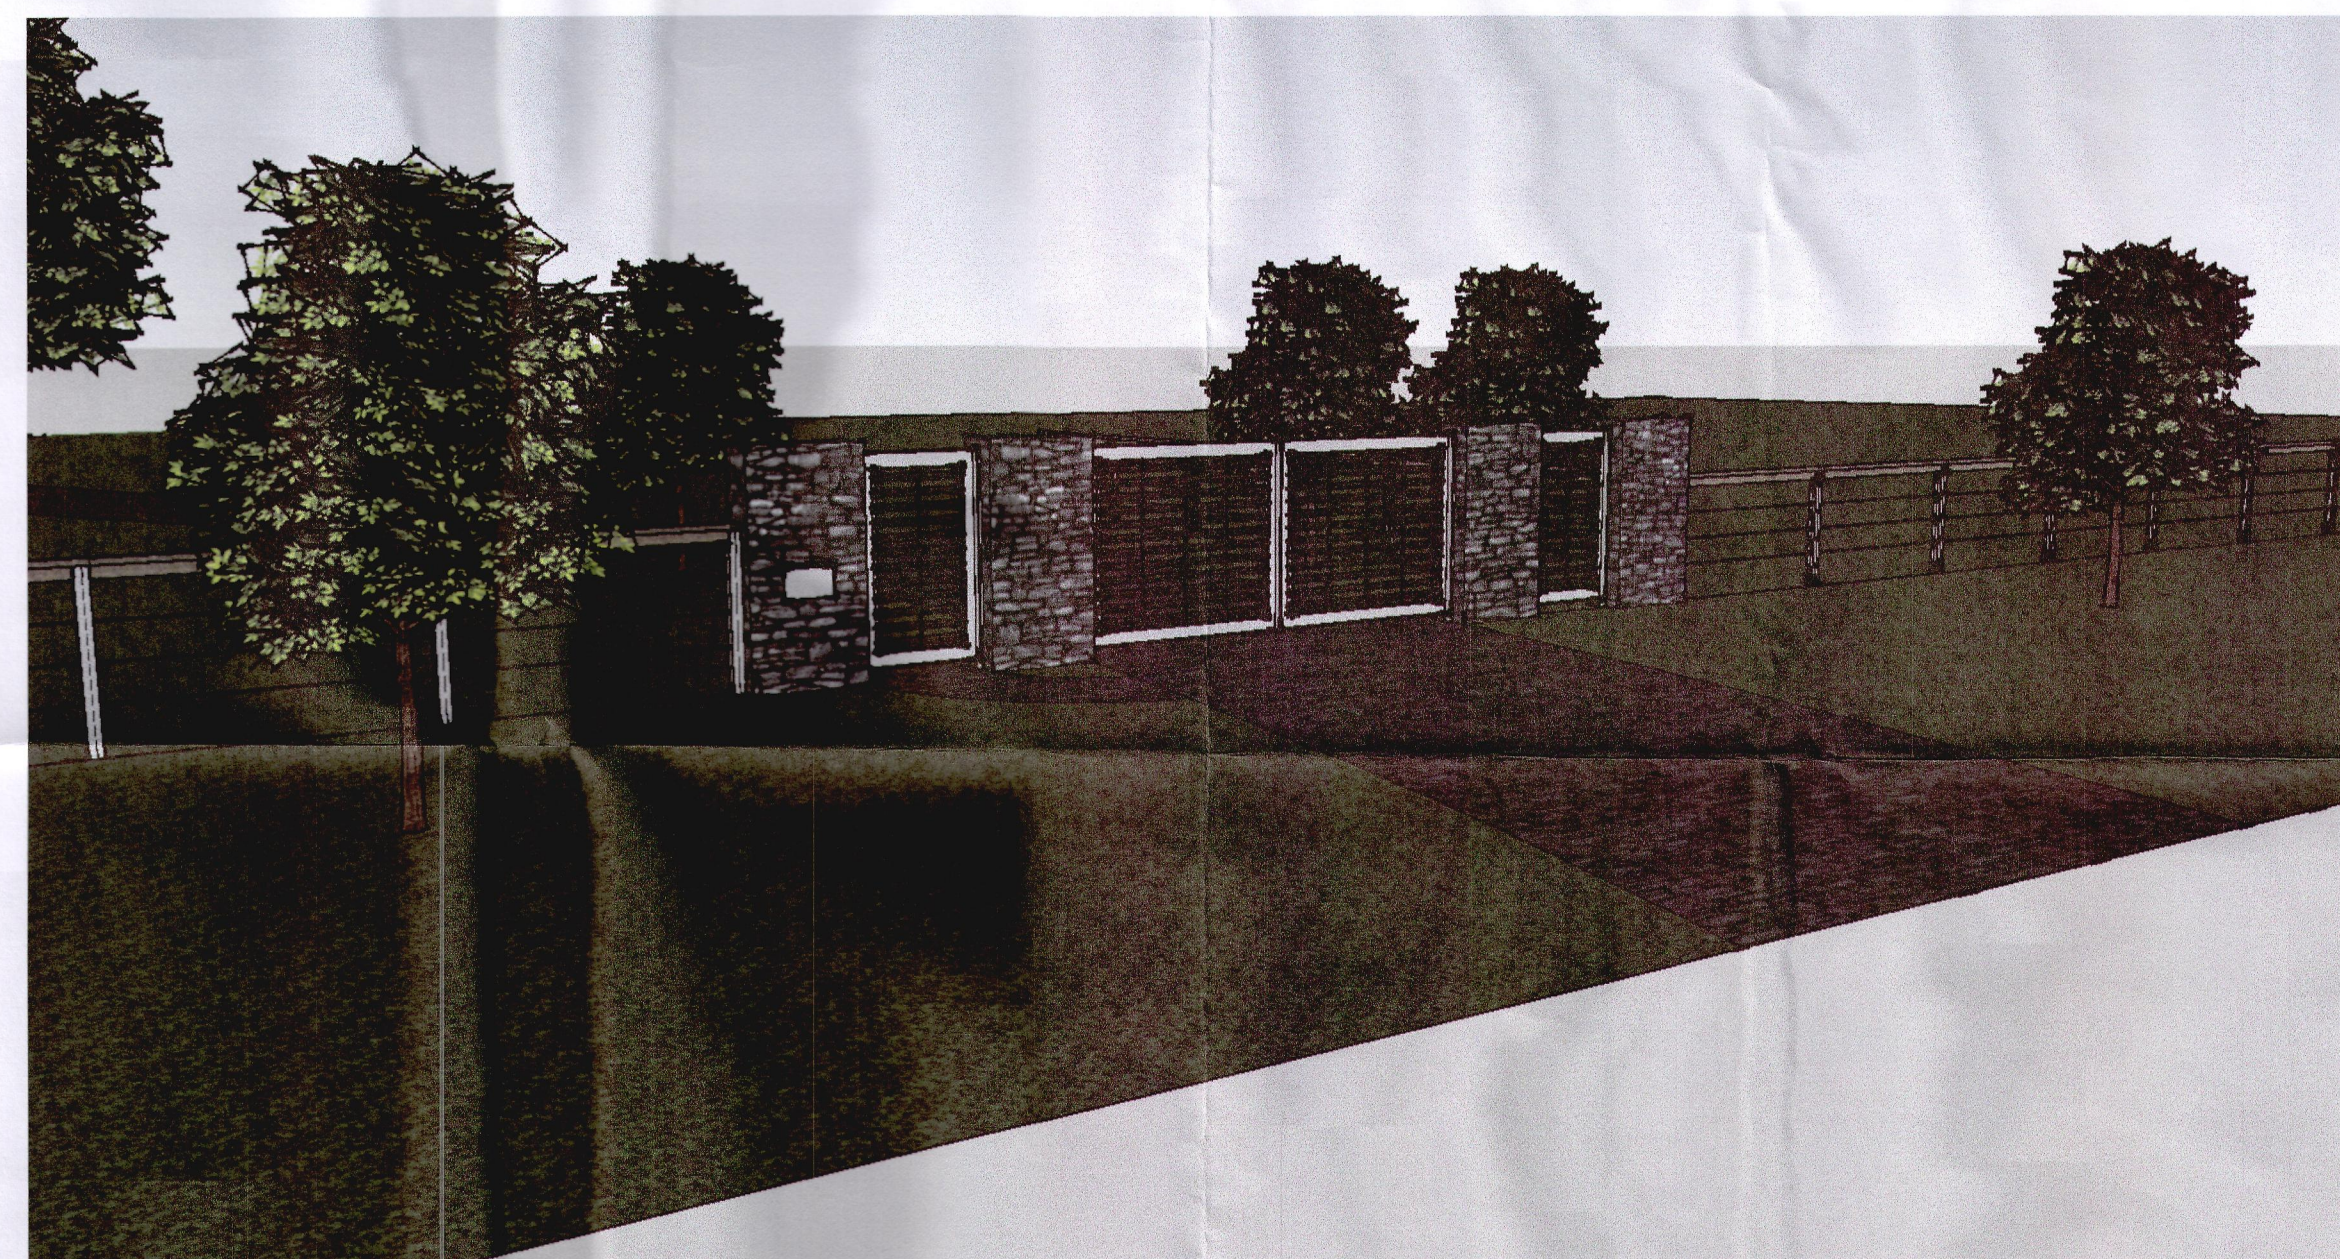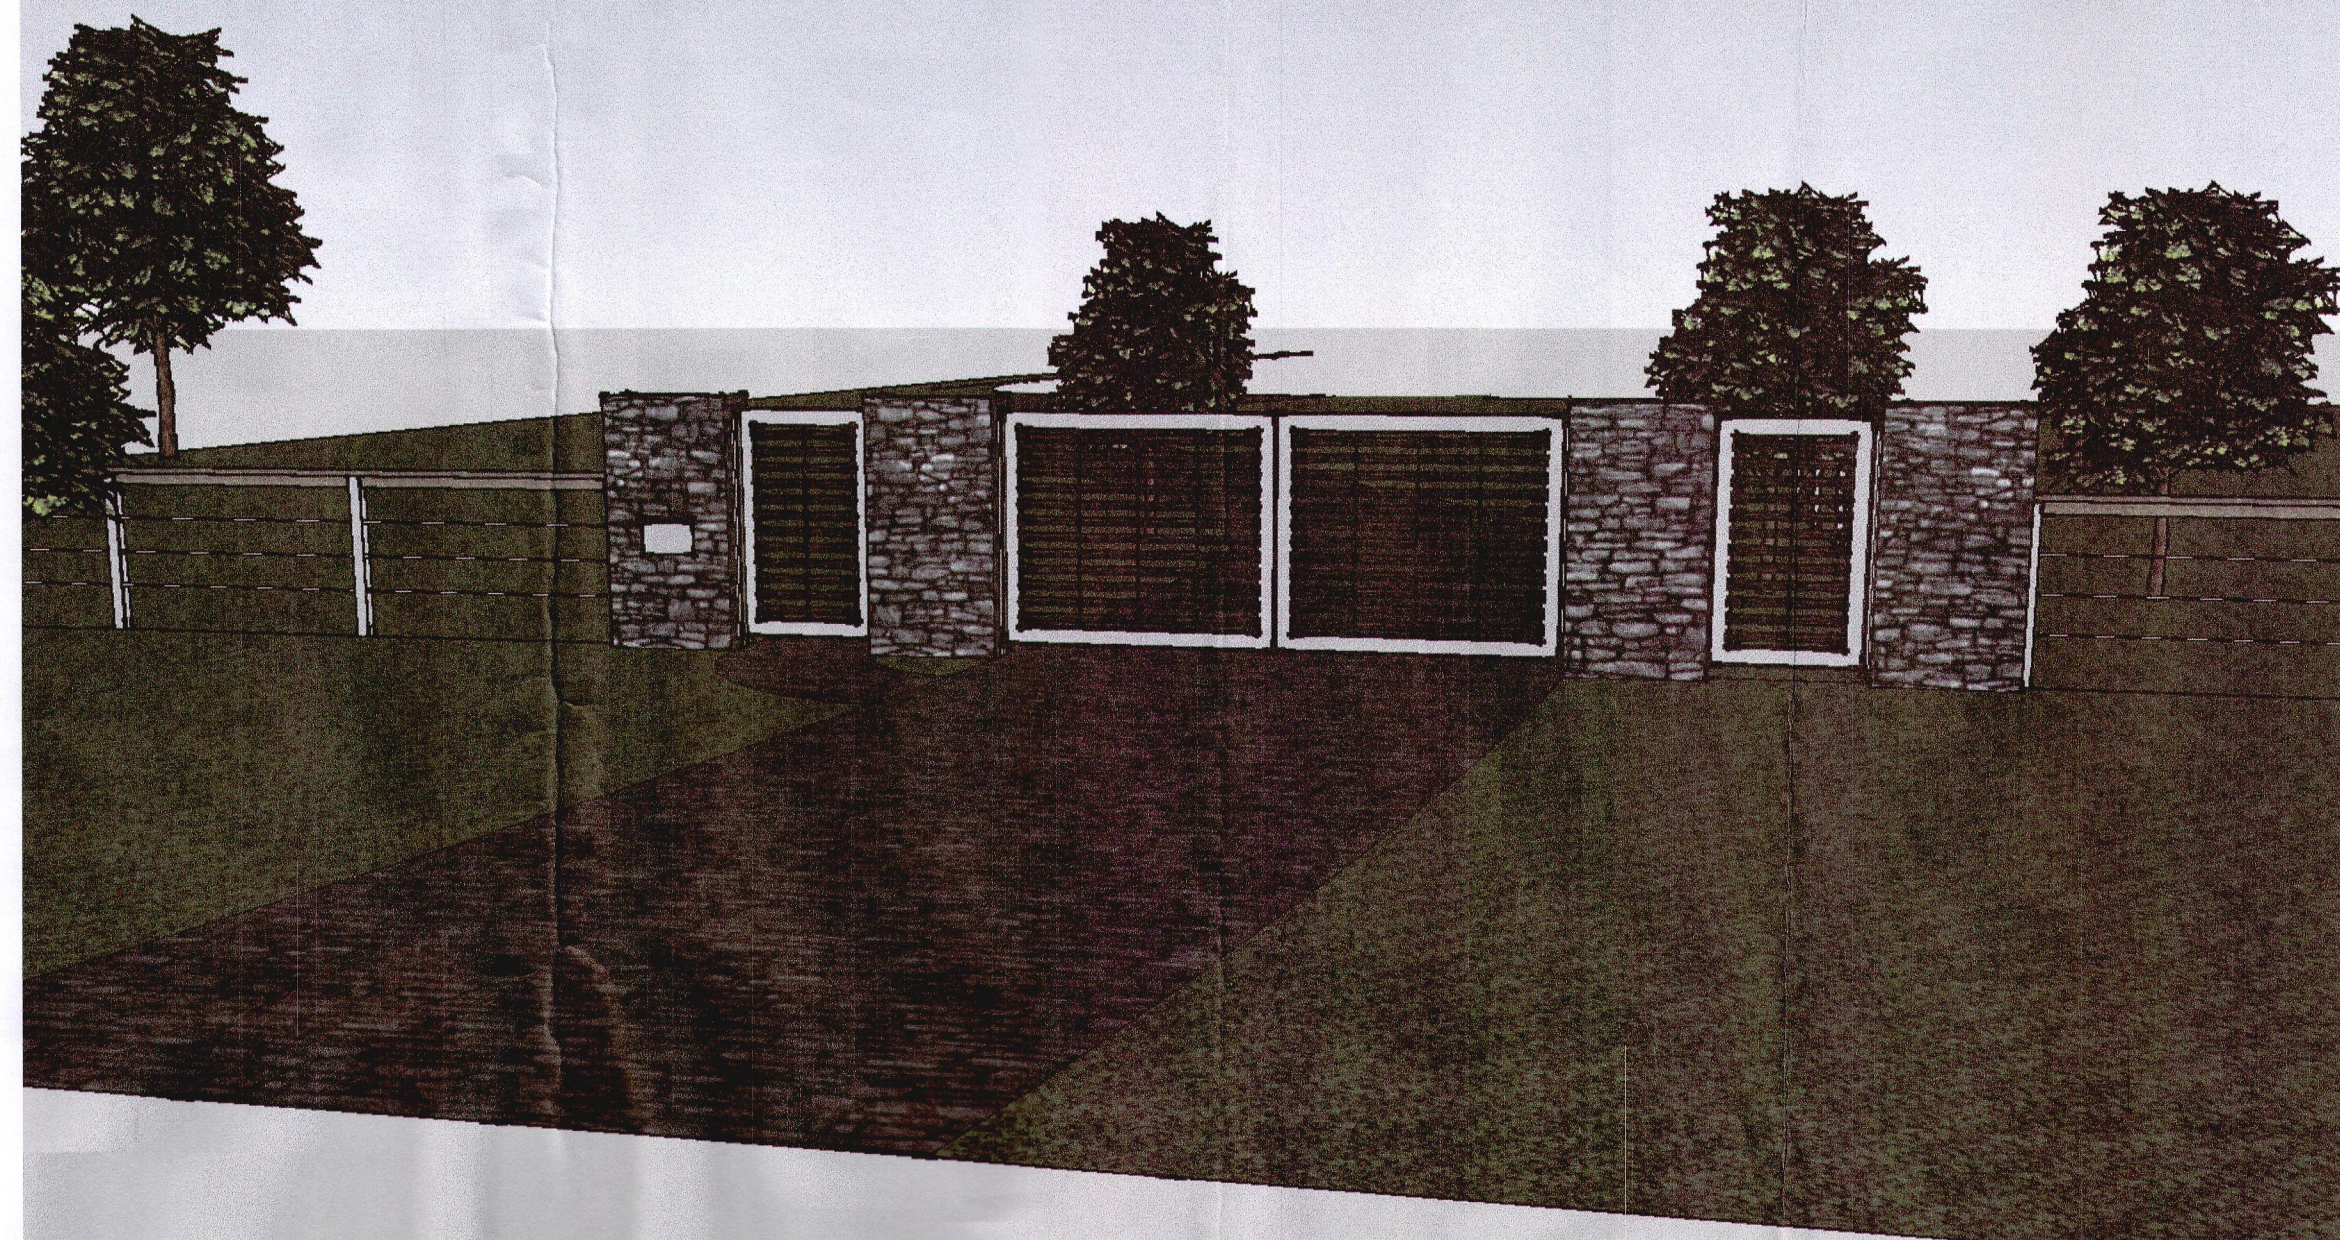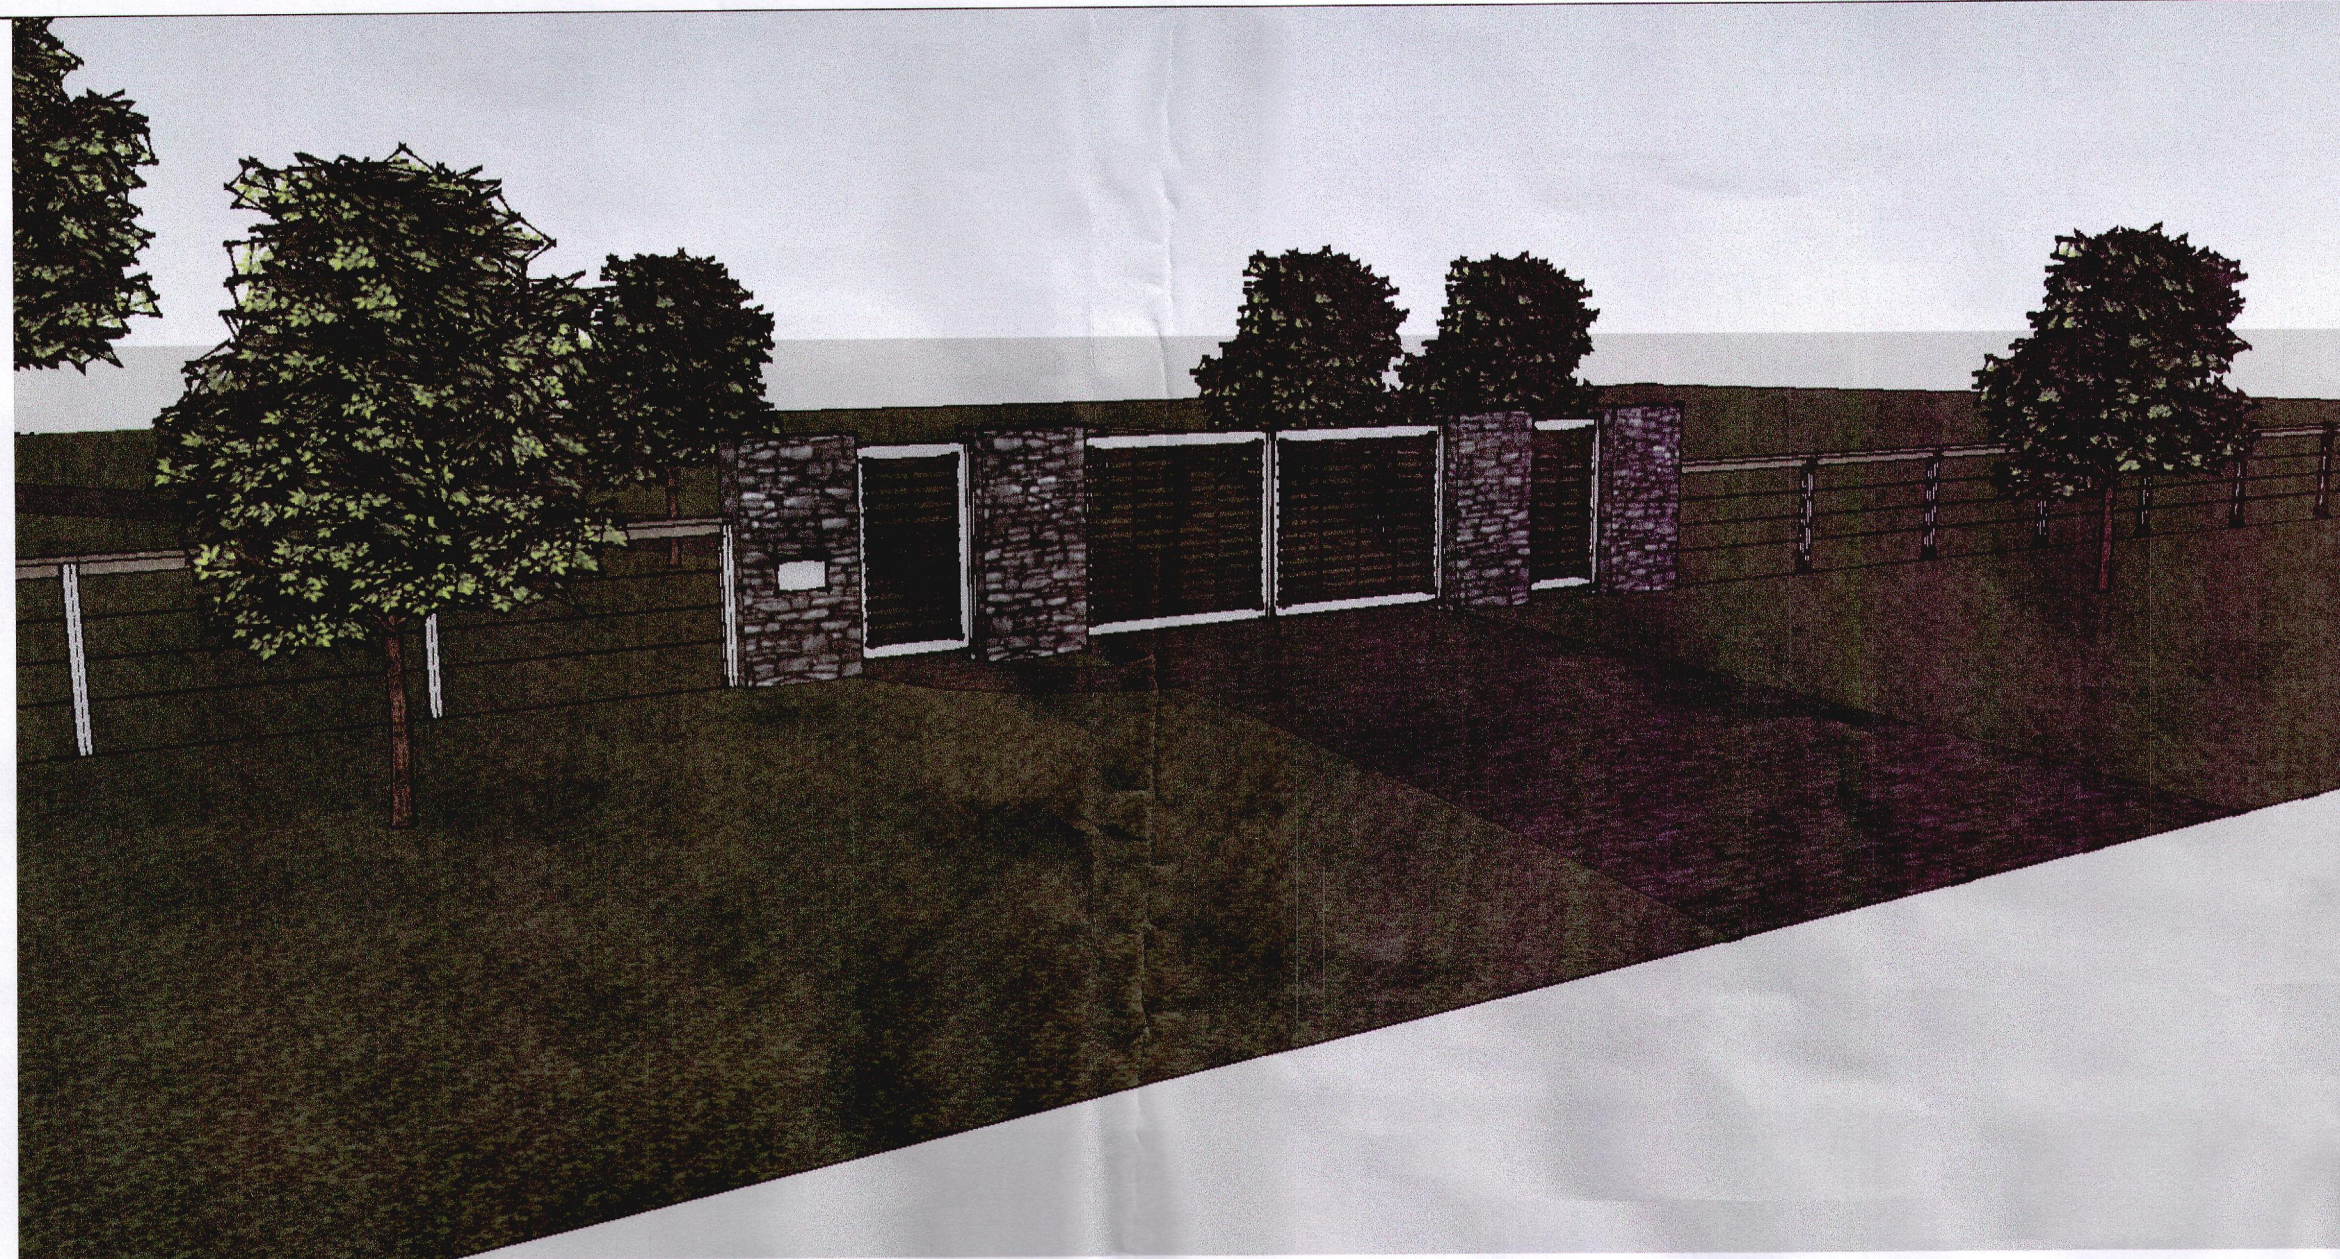

MJ Shepherd & Co Pty Ltd

Client K & P Shaw
Project 170 Morgan Rd Belrose
lot 170
DP 752038

Scale 1:100

A1

Job No. 2013/1109

Date July 2013

Perspective

REVISIONS		
MM/DD/YY		REMARKS
1 11/12/13	Issued for Section 96	
2 --/--/--	---	
3 --/--/--	---	
4 --/--/--	---	
5 --/--/--	---	