

Glenaeon Renewal Development

199 + 207 Forest Way Belrose NSW 2085

Development Application



DA SHEET LIST	
SHEET NUMBER	SHEET NAME
ADA_000	COVER SHEET
ADA_001	DEMOLITION PLAN
ADA_002	SITE PLAN
ADA_004	AREA SCHEDULES
ADA_005	SITE PLAN RL 154.000
ADA_006	SITE PLAN RL 157.050
ADA_007	SITE PLAN RL 160.100
ADA_008	SITE PLAN RL 163.150
ADA_009	SITE PLAN RL 164.350
ADA_010	SITE PLAN RL 167.400
ADA_011	SITE PLAN RL 170.600
ADA_012	SITE PLAN RL 173.650
ADA_013	SITE PLAN RL 176.700
ADA_014	SITE PLAN RL 179.750
ADA_015	SITE ROOF PLAN
ADA_016	MATERIALS BOARD
ADA_401	SITE ELEVATIONS
ADA_402	SITE ELEVATIONS
ADA_501	SITE SECTION
ADA_502	SITE SECTION
ADA_901	3D VIEW 1
ADA_902	3D VIEW 2
ADA_903	3D VIEW 3
ADA_904	3D VIEW 4
ADA_905	3D VIEW 5
ADA_906	3D VIEW 6
ADA_907	3D VIEW 7
ADA_A200	BUILDING A FLOOR PLAN - L00
ADA_A201	BUILDING A FLOOR PLAN - L01
ADA_A202	BUILDING A FLOOR PLAN - L02
ADA_A203	BUILDING A - ROOF PLAN
ADA_A400	BUILDING A ELEVATIONS - NORTH & SOUTH
ADA_A401	BUILDING A ELEVATIONS - EAST & WEST
ADA_B100	BUILDING B FLOOR PLAN - L00
ADA_B201	BUILDING B FLOOR PLAN - L01
ADA_B302	BUILDING B FLOOR PLAN - L02
ADA_B303	BUILDING B FLOOR PLAN - L03
ADA_B304	BUILDING B - ROOF PLAN
ADA_B400	BUILDING B ELEVATIONS NORTH & SOUTH
ADA_B401	BUILDING B ELEVATIONS EAST & WEST
ADA_BA1B1	BASEMENT LEVEL 1
ADA_C100	BUILDING C FLOOR PLAN - L00
ADA_C101	BUILDING C FLOOR PLAN - L01
ADA_C202	BUILDING C FLOOR PLAN - L02
ADA_C303	BUILDING C FLOOR PLAN - L03
ADA_C304	BUILDING C - ROOF PLAN
ADA_C400	BUILDING C ELEVATIONS - NORTH & SOUTH
ADA_C401	BUILDING C ELEVATIONS - EAST & WEST
ADA_D100	BUILDING D FLOOR PLAN - L00
ADA_D101	BUILDING D FLOOR PLAN - L01
ADA_D102	BUILDING D FLOOR PLAN - L02
ADA_D103	BUILDING D FLOOR PLAN - L03
ADA_D104	BUILDING D - ROOF PLAN
ADA_D400	BUILDING D ELEVATIONS - NORTH & SOUTH
ADA_D401	BUILDING D ELEVATIONS - EAST & WEST

 **northern beaches council**

THIS PLAN IS TO BE READ IN CONJUNCTION WITH THE CONDITIONS OF DEVELOPMENT CONSENT

DA2018/1332

Key Plan:

Drawing Disclaimer:

Do not scale from drawings.
Verify all dimensions on site before commencing work.
Copying or reproduction of this drawing is strictly prohibited without the consent of PTW Architects

04	DA ISSUE	PTW	180808	
03	DA ISSUE	PTW	180807	
02	DA ISSUE	PTW	180731	
01	DA ISSUE	PTW	180727	
Rv	Amendment	By	Ck	Date

Consultant

Client
Lend Lease Development Service Pty, Ltd
Level 14, Tower Three Exchange Place, 300
Barangaroo Avenue, Barangaroo NSW 2000


Architect
PTW Architects
Level 11, 88 Phillip Street
Sydney NSW 2000 Australia
T +61 2 9232 5877
ptw.com.au

Peddie Thorp & Walker P/L
ABN 23 000 454 424
trading as PTW Architects

NSW Nominated Architects
S Parsons Architect No.6598
D Jones Architect No.4778

PTW

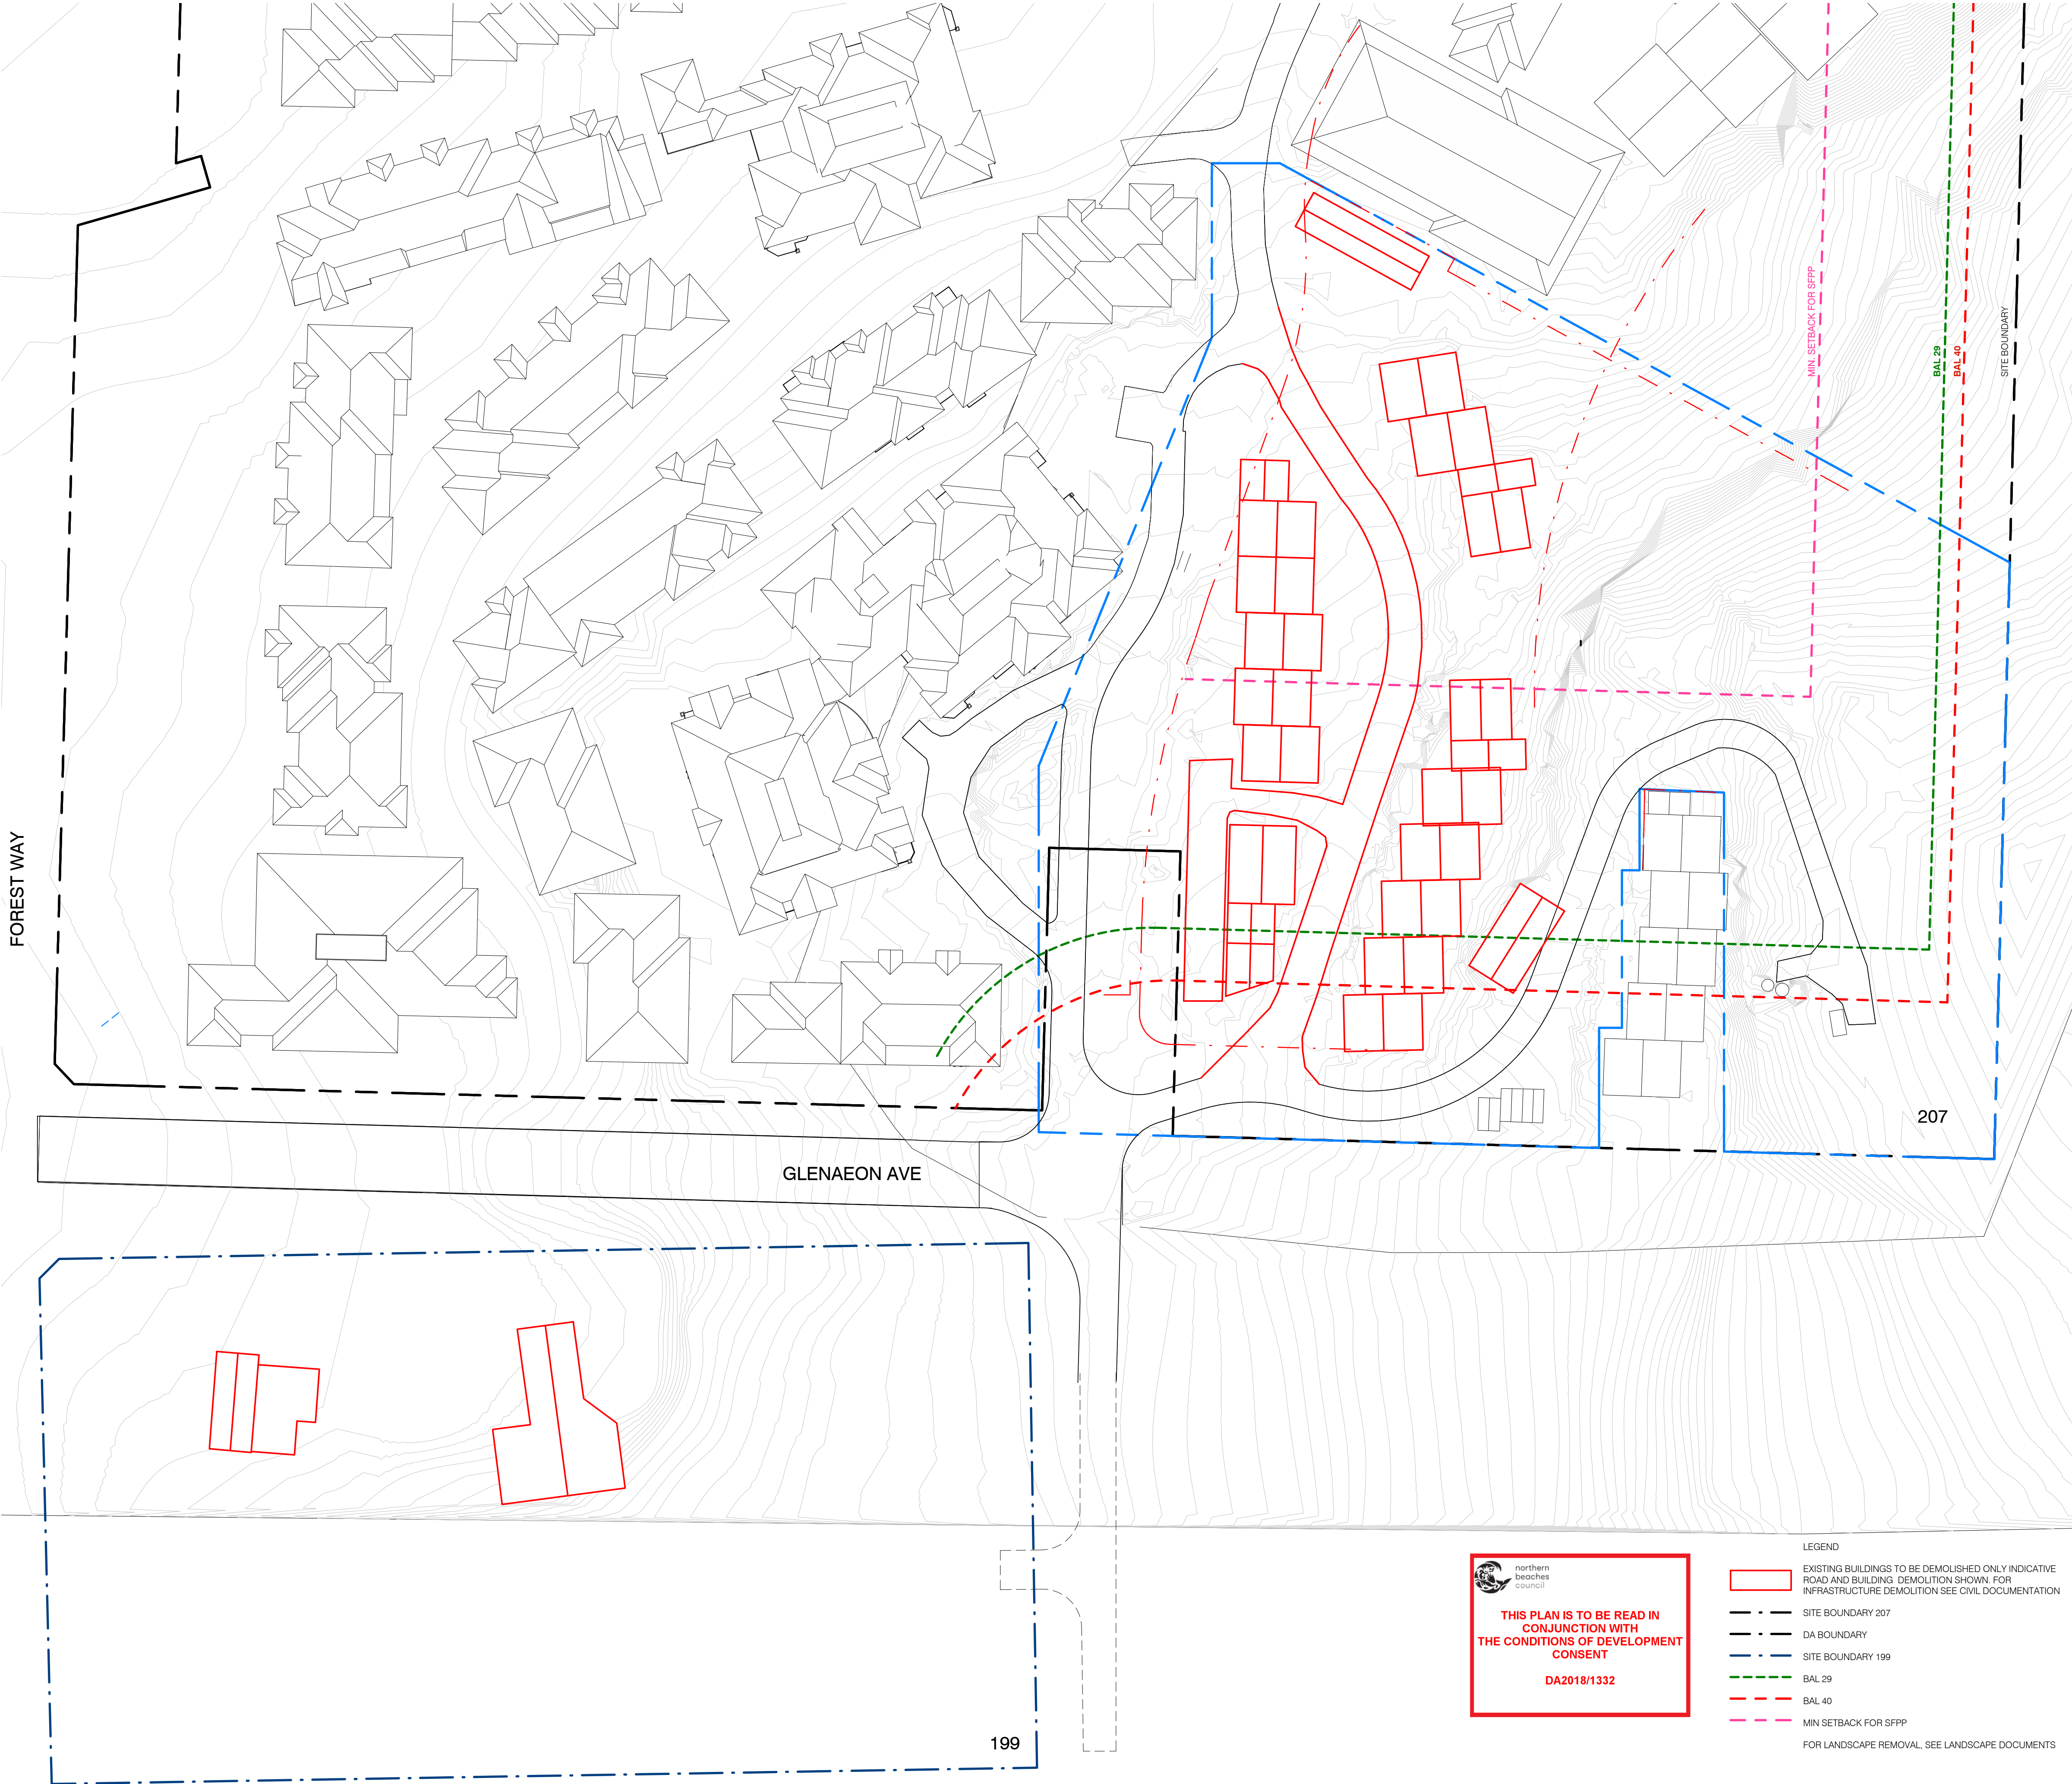
Project PA016904.01
Glenaeon Retirement Village

207 Forest Way Belrose NSW 2085

Title
COVER SHEET

Drawing Number	Revision
256773_ADA_000	04

Status
Development Application



Key Plan:

Drawing Disclaimer:

Do not scale from drawings.
Verify all dimensions on site before commencing work.
Copying or reproduction of this drawing is strictly prohibited without the consent of PTW Architects

04	DA ISSUE	PTW		180808
03	DA ISSUE	PTW		180807
02	DA ISSUE	PTW		180731
01	DA ISSUE	PTW		180727
Rv	Amendment	By	Ck	Date

Consultant

Client
Lend Lease Development Service Pty, Ltd
Level 14, Tower Three Exchange Place, 300
Barangaroo Avenue, Barangaroo NSW 2000
lendlease

Architect
PTW Architects
Level 11, 88 Phillip Street
Sydney NSW 2000 Australia
T +61 2 9232 5877
ptw.com.au
Peddie Thorp & Walker P/L ABN 23 000 454 424 trading as PTW Architects
NSW Nominated Architects S Parsons Architect No.6098 D Jones Architect No.4778

Project PA016904.01
Glenaeon Retirement Village

207 Forest Way Belrose NSW 2085

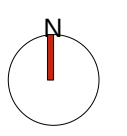
Title
DEMOLITION PLAN

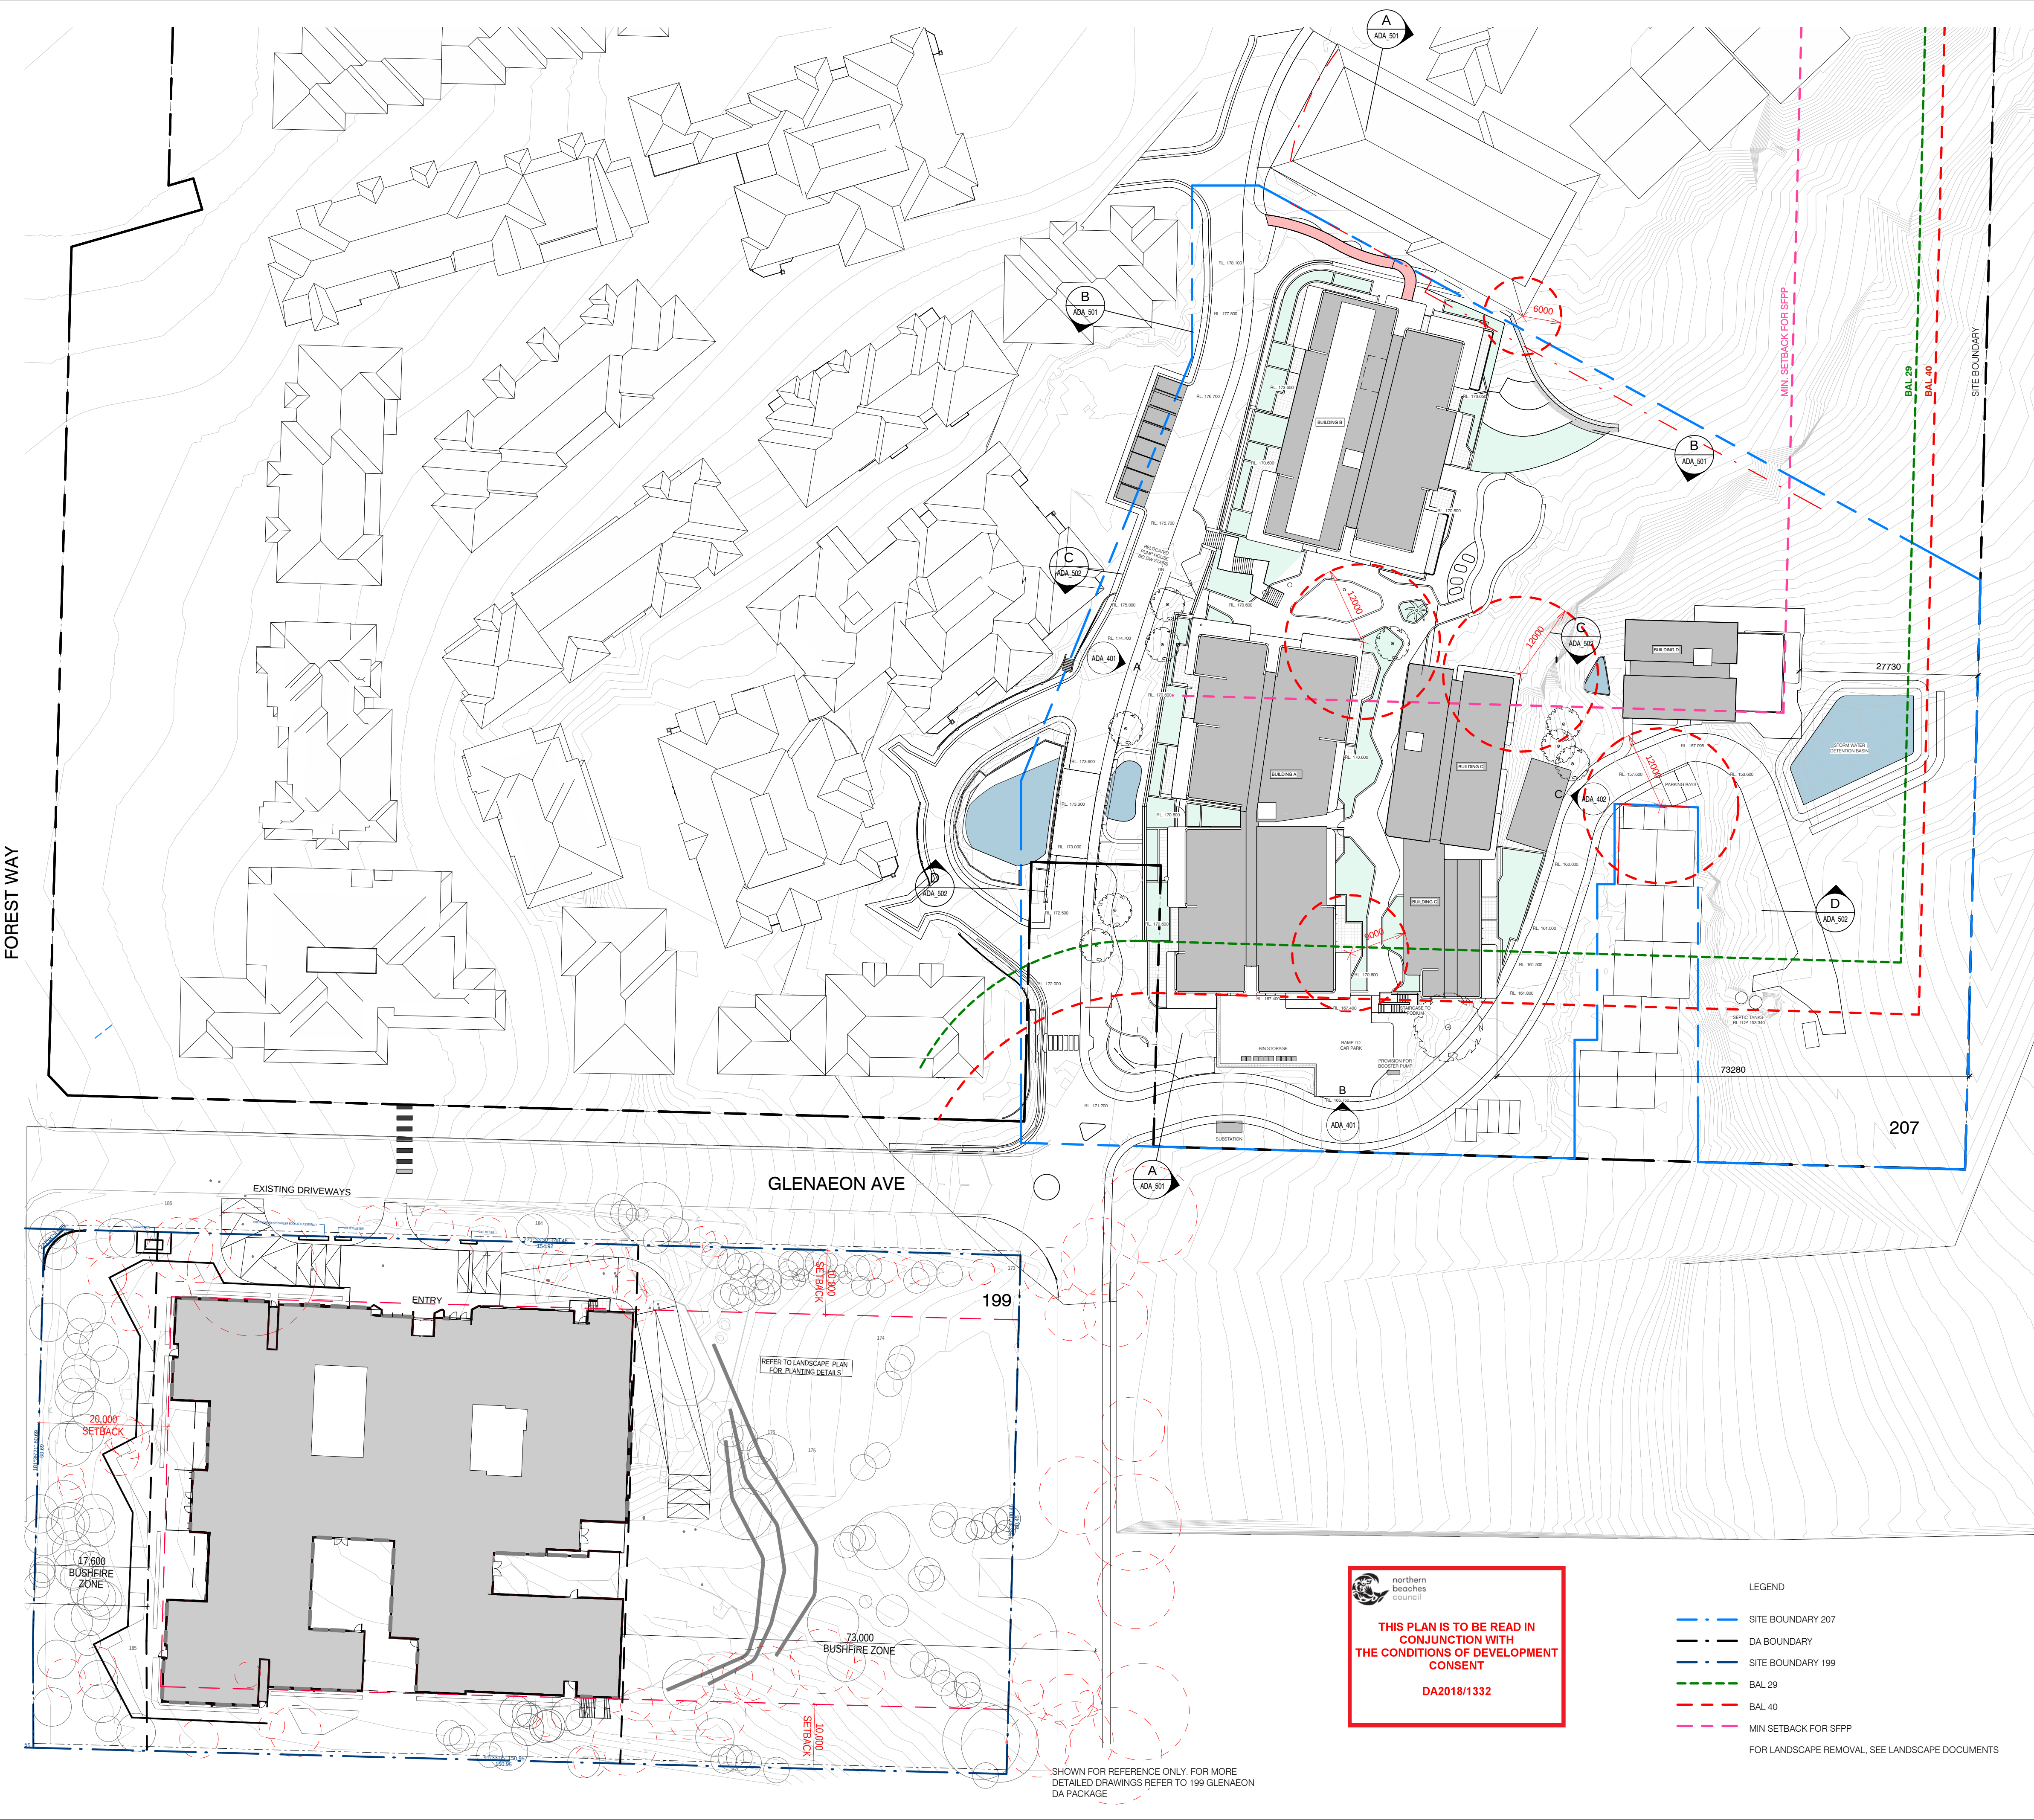
Drawing Number 256773_ADA_001 **Revision** 04

Status
Development Application

THIS PLAN IS TO BE READ IN CONJUNCTION WITH THE CONDITIONS OF DEVELOPMENT CONSENT DA2018/1332

- LEGEND**
- EXISTING BUILDINGS TO BE DEMOLISHED ONLY INDICATIVE ROAD AND BUILDING DEMOLITION SHOWN. FOR INFRASTRUCTURE DEMOLITION SEE CIVIL DOCUMENTATION
 - SITE BOUNDARY 207
 - DA BOUNDARY
 - SITE BOUNDARY 199
 - BAL 29
 - BAL 40
 - MIN SETBACK FOR SFPF
 - FOR LANDSCAPE REMOVAL, SEE LANDSCAPE DOCUMENTS





Key Plan:

Drawing Disclaimer:

Do not scale from drawings.
Verify all dimensions on site before commencing work.
Copying or reproduction of this drawing is strictly prohibited without the consent of PTW Architects

04	DA ISSUE	PTW	180808
03	DA ISSUE	PTW	180807
02	DA ISSUE	PTW	180731
01	DA ISSUE	PTW	180727
Rv	Amendment	By	Ck Date

CALDER FLOWER ARCHITECTS

Client
Lend Lease Development Service Pty, Ltd
Level 14, Tower Three Exchange Place, 300
Barangaroo Avenue, Barangaroo NSW 2000

lendlease

Architect
PTW Architects
Level 11, 88 Phillip Street
Sydney NSW 2000 Australia
T +61 2 9232 5877
ptw.com.au

Peddie Thorp & Walker P/L
ABN 23 000 454 624
trading as PTW Architects

NSW Nominated Architects
S Parsons Architect No.6098
D Jones Architect No.4778

Project PA016904.01
Glenaeon Retirement Village

207 Forest Way Belrose NSW 2085

Title
SITE PLAN

Drawing Number
256773_ADA_002

Revision
04

Status
Development Application

THIS PLAN IS TO BE READ IN CONJUNCTION WITH THE CONDITIONS OF DEVELOPMENT CONSENT DA2018/1332

- LEGEND
- SITE BOUNDARY 207
 - DA BOUNDARY
 - SITE BOUNDARY 199
 - BAL 29
 - BAL 40
 - MIN SETBACK FOR SPPP
 - FOR LANDSCAPE REMOVAL. SEE LANDSCAPE DOCUMENTS

GFA

GFA - BUILDING A	
LEVEL	AREA
L00	1065.46 m²
L01	1058.1 m²
L02	1058.1 m²
	3181.67 m²

GFA - BUILDING B	
LEVEL	AREA
L00	337.54 m²
L01	820.5 m²
L02	820.5 m²
L03	751.63 m²
	2730.2 m²

GFA - BUILDING C	
LEVEL	AREA
L00	283.1 m²
L01	517.97 m²
L02	562.04 m²
L03	301.64 m²
	1674.76 m²

GFA - BUILDING D	
LEVEL	AREA
L00	116.31 m²
L01	118.27 m²
L02	222.86 m²
L03	141.09 m²
	598.53 m²

GFA - TOTAL	
AREA	
8185.16 m²	
8185.16 m²	

Site Area - 207

Area
16400 m²

Building A - Apartment Areas

Apartment Number	Type	Zone	Area	Cross Ventilation	Solar
A.00.01	3Bed	APARTMENT	137.03 m²	YES	YES
A.00.01	3Bed	TERRACE	43.18 m²		
			180.21 m²		
A.00.02	2Bed	APARTMENT	102.92 m²		
A.00.02	2Bed	TERRACE	31.61 m²		
			134.43 m²		
A.00.03	2Bed	APARTMENT	101.75 m²		YES
A.00.03	2Bed	TERRACE	34.45 m²		
			136.2 m²		
A.00.04	3Bed	APARTMENT	137.26 m²	YES	YES
A.00.04	3Bed	TERRACE	62.67 m²		
			199.92 m²		
A.00.05	3Bed+S	APARTMENT	125.97 m²	YES	YES
A.00.05	3Bed+S	TERRACE	67.6 m²		
			193.57 m²		
A.00.06	2Bed	APARTMENT	101.75 m²	YES	YES
A.00.06	2Bed	TERRACE	41.67 m²		
			143.42 m²		
A.00.07	2Bed	APARTMENT	105.15 m²	YES	
A.00.07	2Bed	TERRACE	40.34 m²		
			145.49 m²		
A.00.08	3Bed+S	APARTMENT	126.88 m²	YES	
A.00.08	3Bed+S	TERRACE	58.4 m²		
			185.28 m²		
A.01.01	3Bed	APARTMENT	137.03 m²	YES	YES
A.01.01	3Bed	BALCONY	21.1 m²		
			158.14 m²		
A.01.02	2Bed	APARTMENT	102.88 m²		
A.01.02	2Bed	BALCONY	30.46 m²		
			133.34 m²		
A.01.03	2Bed	APARTMENT	101.75 m²		YES
A.01.03	2Bed	BALCONY	33.44 m²		
			135.18 m²		
A.01.04	3Bed	APARTMENT	137.26 m²	YES	YES
A.01.04	3Bed	BALCONY	40.18 m²		
			177.43 m²		
A.01.05	3Bed+S	APARTMENT	126.24 m²	YES	YES
A.01.05	3Bed+S	BALCONY	27.29 m²		
			153.53 m²		
A.01.06	2Bed	APARTMENT	101.75 m²	YES	YES
A.01.06	2Bed	BALCONY	30.41 m²		
			132.16 m²		
A.01.07	2Bed	APARTMENT	105.15 m²	YES	YES
A.01.07	2Bed	BALCONY	29.8 m²		
			134.95 m²		
A.01.08	3Bed+S	APARTMENT	126.88 m²	YES	YES
A.01.08	3Bed+S	BALCONY	30.21 m²		
			157.09 m²		
A.02.01	3Bed	APARTMENT	137.03 m²	YES	YES
A.02.01	3Bed	BALCONY	21.1 m²		
			158.14 m²		
A.02.02	2Bed	APARTMENT	102.88 m²		YES
A.02.02	2Bed	BALCONY	30.46 m²		
			133.34 m²		
A.02.03	2Bed	APARTMENT	101.75 m²		YES
A.02.03	2Bed	BALCONY	33.44 m²		
			135.18 m²		
A.02.04	3Bed	APARTMENT	137.26 m²	YES	
A.02.04	3Bed	BALCONY	40.18 m²		
			177.43 m²		
A.02.05	3Bed+S	APARTMENT	126.24 m²	YES	YES
A.02.05	3Bed+S	BALCONY	27.29 m²		
			153.53 m²		
A.02.06	2Bed	APARTMENT	101.75 m²	YES	YES
A.02.06	2Bed	BALCONY	30.29 m²		
			132.03 m²		
A.02.07	2Bed	APARTMENT	105.15 m²	YES	YES
A.02.07	2Bed	BALCONY	29.8 m²		
			134.95 m²		
A.02.08	3Bed+S	APARTMENT	126.88 m²	YES	YES
A.02.08	3Bed+S	BALCONY	30.21 m²		
			157.09 m²		
			3682.06 m²		

Building B - Apartment Areas

Apartment Number	Type	Zone	Area	Cross Ventilation	Solar
B.00.01	3Bed+S	APARTMENT	165.44 m²	YES	YES
B.00.01	3Bed+S	TERRACE	40.53 m²		
			205.97 m²		
B.00.02	3Bed	APARTMENT	137.57 m²	YES	
B.00.02	3Bed	TERRACE	53.56 m²		
			191.13 m²		
B.01.01	3Bed+S	APARTMENT	125.32 m²	YES	YES
B.01.01	3Bed+S	BALCONY	28.51 m²		
			153.83 m²		
B.01.02	3Bed	APARTMENT	137.28 m²	YES	
B.01.02	3Bed	BALCONY	35.67 m²		
			172.95 m²		
B.01.03	2Bed	APARTMENT	111.43 m²	YES	
B.01.03	2Bed	TERRACE	37.24 m²		
			148.67 m²		
B.01.04	3Bed	APARTMENT	137.55 m²	YES	
B.01.04	3Bed	TERRACE	53.11 m²		
			190.65 m²		
B.01.05	3Bed+S	APARTMENT	125.32 m²	YES	YES
B.01.05	3Bed+S	TERRACE	40.68 m²		
			166 m²		
B.01.06	2Bed	APARTMENT	102.85 m²		YES
B.01.06	2Bed	TERRACE	35.63 m²		
			138.48 m²		
B.02.01	3Bed+S	APARTMENT	125.32 m²	YES	YES
B.02.01	3Bed+S	BALCONY	28.51 m²		
			153.83 m²		
B.02.02	3Bed	APARTMENT	137.57 m²	YES	YES
B.02.02	3Bed	BALCONY	35.64 m²		
			173.22 m²		
B.02.03	2Bed	APARTMENT	111.55 m²	YES	YES
B.02.03	2Bed	BALCONY	19.37 m²		
			130.93 m²		
B.02.04	3Bed	APARTMENT	137.55 m²	YES	YES
B.02.04	3Bed	BALCONY	23.7 m²		
			161.24 m²		
B.02.05	3Bed+S	APARTMENT	125.32 m²	YES	YES
B.02.05	3Bed+S	BALCONY	27.91 m²		
			153.23 m²		
B.02.06	2Bed	APARTMENT	102.85 m²		YES
B.02.06	2Bed	BALCONY	20.45 m²		
			123.29 m²		
B.03.01	2Bed+S	APARTMENT	142.61 m²	YES	YES
B.03.01	2Bed+S	BALCONY	48.41 m²		
			191.03 m²		
B.03.02	3Bed	APARTMENT	137.81 m²	YES	YES
B.03.02	3Bed	BALCONY	35.67 m²		
			173.49 m²		
B.03.03	2Bed	APARTMENT	111.09 m²	YES	YES
B.03.03	2Bed	BALCONY	19.37 m²		
			130.46 m²		
B.03.04	3Bed	APARTMENT	138.12 m²	YES	YES
B.03.04	3Bed	BALCONY	23.69 m²		
			161.81 m²		
B.03.05	2Bed+S	APARTMENT	142.75 m²	YES	YES
B.03.05	2Bed+S	BALCONY	42.06 m²		
			184.81 m²		
			3105.03 m²		

Building C - Apartment Areas

Apartment Number	Type	Zone	Area	Cross Ventilation	Solar
C.00.03	2Bed	APARTMENT	108.12 m²		
C.00.03	2Bed	TERRACE	31.55 m²		
			139.67 m²		
C.00.04	2Bed	APARTMENT	124.54 m²	YES	YES
C.00.04	2Bed	TERRACE	30.9 m²		
			155.45 m²		
C.01.01	2Bed+S	APARTMENT	111.08 m²	YES	YES
C.01.01	2Bed+S	BALCONY	20.85 m²		
			131.93 m²		
C.01.02	2Bed+S	APARTMENT	103.46 m²		YES
C.01.02	2Bed+S	BALCONY	18.86 m²		
			122.32 m²		
C.01.03	2Bed	APARTMENT	108.55 m²		
C.01.03	2Bed	BALCONY	19.82 m²		
			128.36 m²		
C.01.04	2Bed	APARTMENT	124.54 m²	YES	YES
C.01.04	2Bed	BALCONY	20.3 m²		
			144.84 m²		
C.02.01	3Bed	APARTMENT	151.34 m²	YES	YES
C.02.01	3Bed	BALCONY	36.07 m²		
			187.41 m²		
C.02.02	2Bed+S	APARTMENT	103.46 m²		YES
C.02.02	2Bed+S	BALCONY	19.68 m²		
			123.14 m²		
C.02.03	2Bed	APARTMENT	108.51 m²	YES	
C.02.03	2Bed	BALCONY	19.82 m²		
			128.33 m²		
C.02.04	2Bed	APARTMENT	125.72 m²	YES	YES
C.02.04	2Bed	BALCONY	20.3 m²		
			146.02 m²		
C.03.01	3Bed	APARTMENT	151.34 m²	YES	YES
C.03.01	3Bed	BALCONY	36.07 m²		
			187.41 m²		
C.03.02	2Bed	APARTMENT	105.34 m²	YES	YES
C.03.02	2Bed	BALCONY	33.28 m²		
			138.62 m²		
			1733.49 m²		

Building D - Apartment Areas

Apartment Number	Type	Zone	Area	Cross Ventilation	Solar
D.00.01	2Bed	APARTMENT	102.92 m²	YES	YES
D.00.01	2Bed	TERRACE	18.18 m²		
			121.09 m²		
D.01.01	2Bed	APARTMENT	102.92 m²	YES	YES
D.01.01	2Bed	BALCONY	18.18 m²		
			121.09 m²		
D.02.01	2Bed	APARTMENT	103.04 m²	YES	YES
D.02.01	2Bed	BALCONY	18.2 m²		
			121.24 m²		
D.02.02	2Bed	APARTMENT	103.73 m²	YES	YES
D.02.02	2Bed	BALCONY	17.48 m²		
			121.21 m²		
D.03.02	2Bed	APARTMENT	140.99 m²	YES	YES
D.03.02	2Bed	ROOF TERRACE	109.15 m²		
			250.15 m²		
			734.78 m²		

Basement Parking

Description	Count
Disabled Carpark Bay (AS2890-2009)	12
Shared	8
Standard Carpark Bay	49
	69
Description	Count
Standard Scooter Parking	8
	8

Key Plan:

Drawing Disclaimer:

Do not scale from drawings.
Verify all dimensions on site before commencing work.
Copying or reproduction of this drawing is strictly prohibited without the consent of PTW Architects

04	DA ISSUE	PTW	180808	
03	DA ISSUE	PTW	180807	
02	DA ISSUE	PTW	180731	
01	DA ISSUE	PTW	180727	
Rv	Amendment	By	Ck	Date

Consultant

Client

Lend Lease Development Service Pty, Ltd
Level 14, Tower Three Exchange Place, 300
Barangaroo Avenue, Barangaroo NSW 2000


Architect

PTW Architects
Level 11, 88 Phillip Street
Sydney NSW 2000 Australia
T +61 2 9232 5877

ptw.com.au

Peddie Thorp & Walker P/L
ABN 23 000 454 424
trading as PTW Architects

NSW Nominated Architects
S Parsons Architect No.6598
D Jones Architect No.4778

Project PA016904.01

Glenaeon Retirement Village

207 Forest Way Belrose NSW 2085

Title

AREA SCHEDULES

Drawing Number

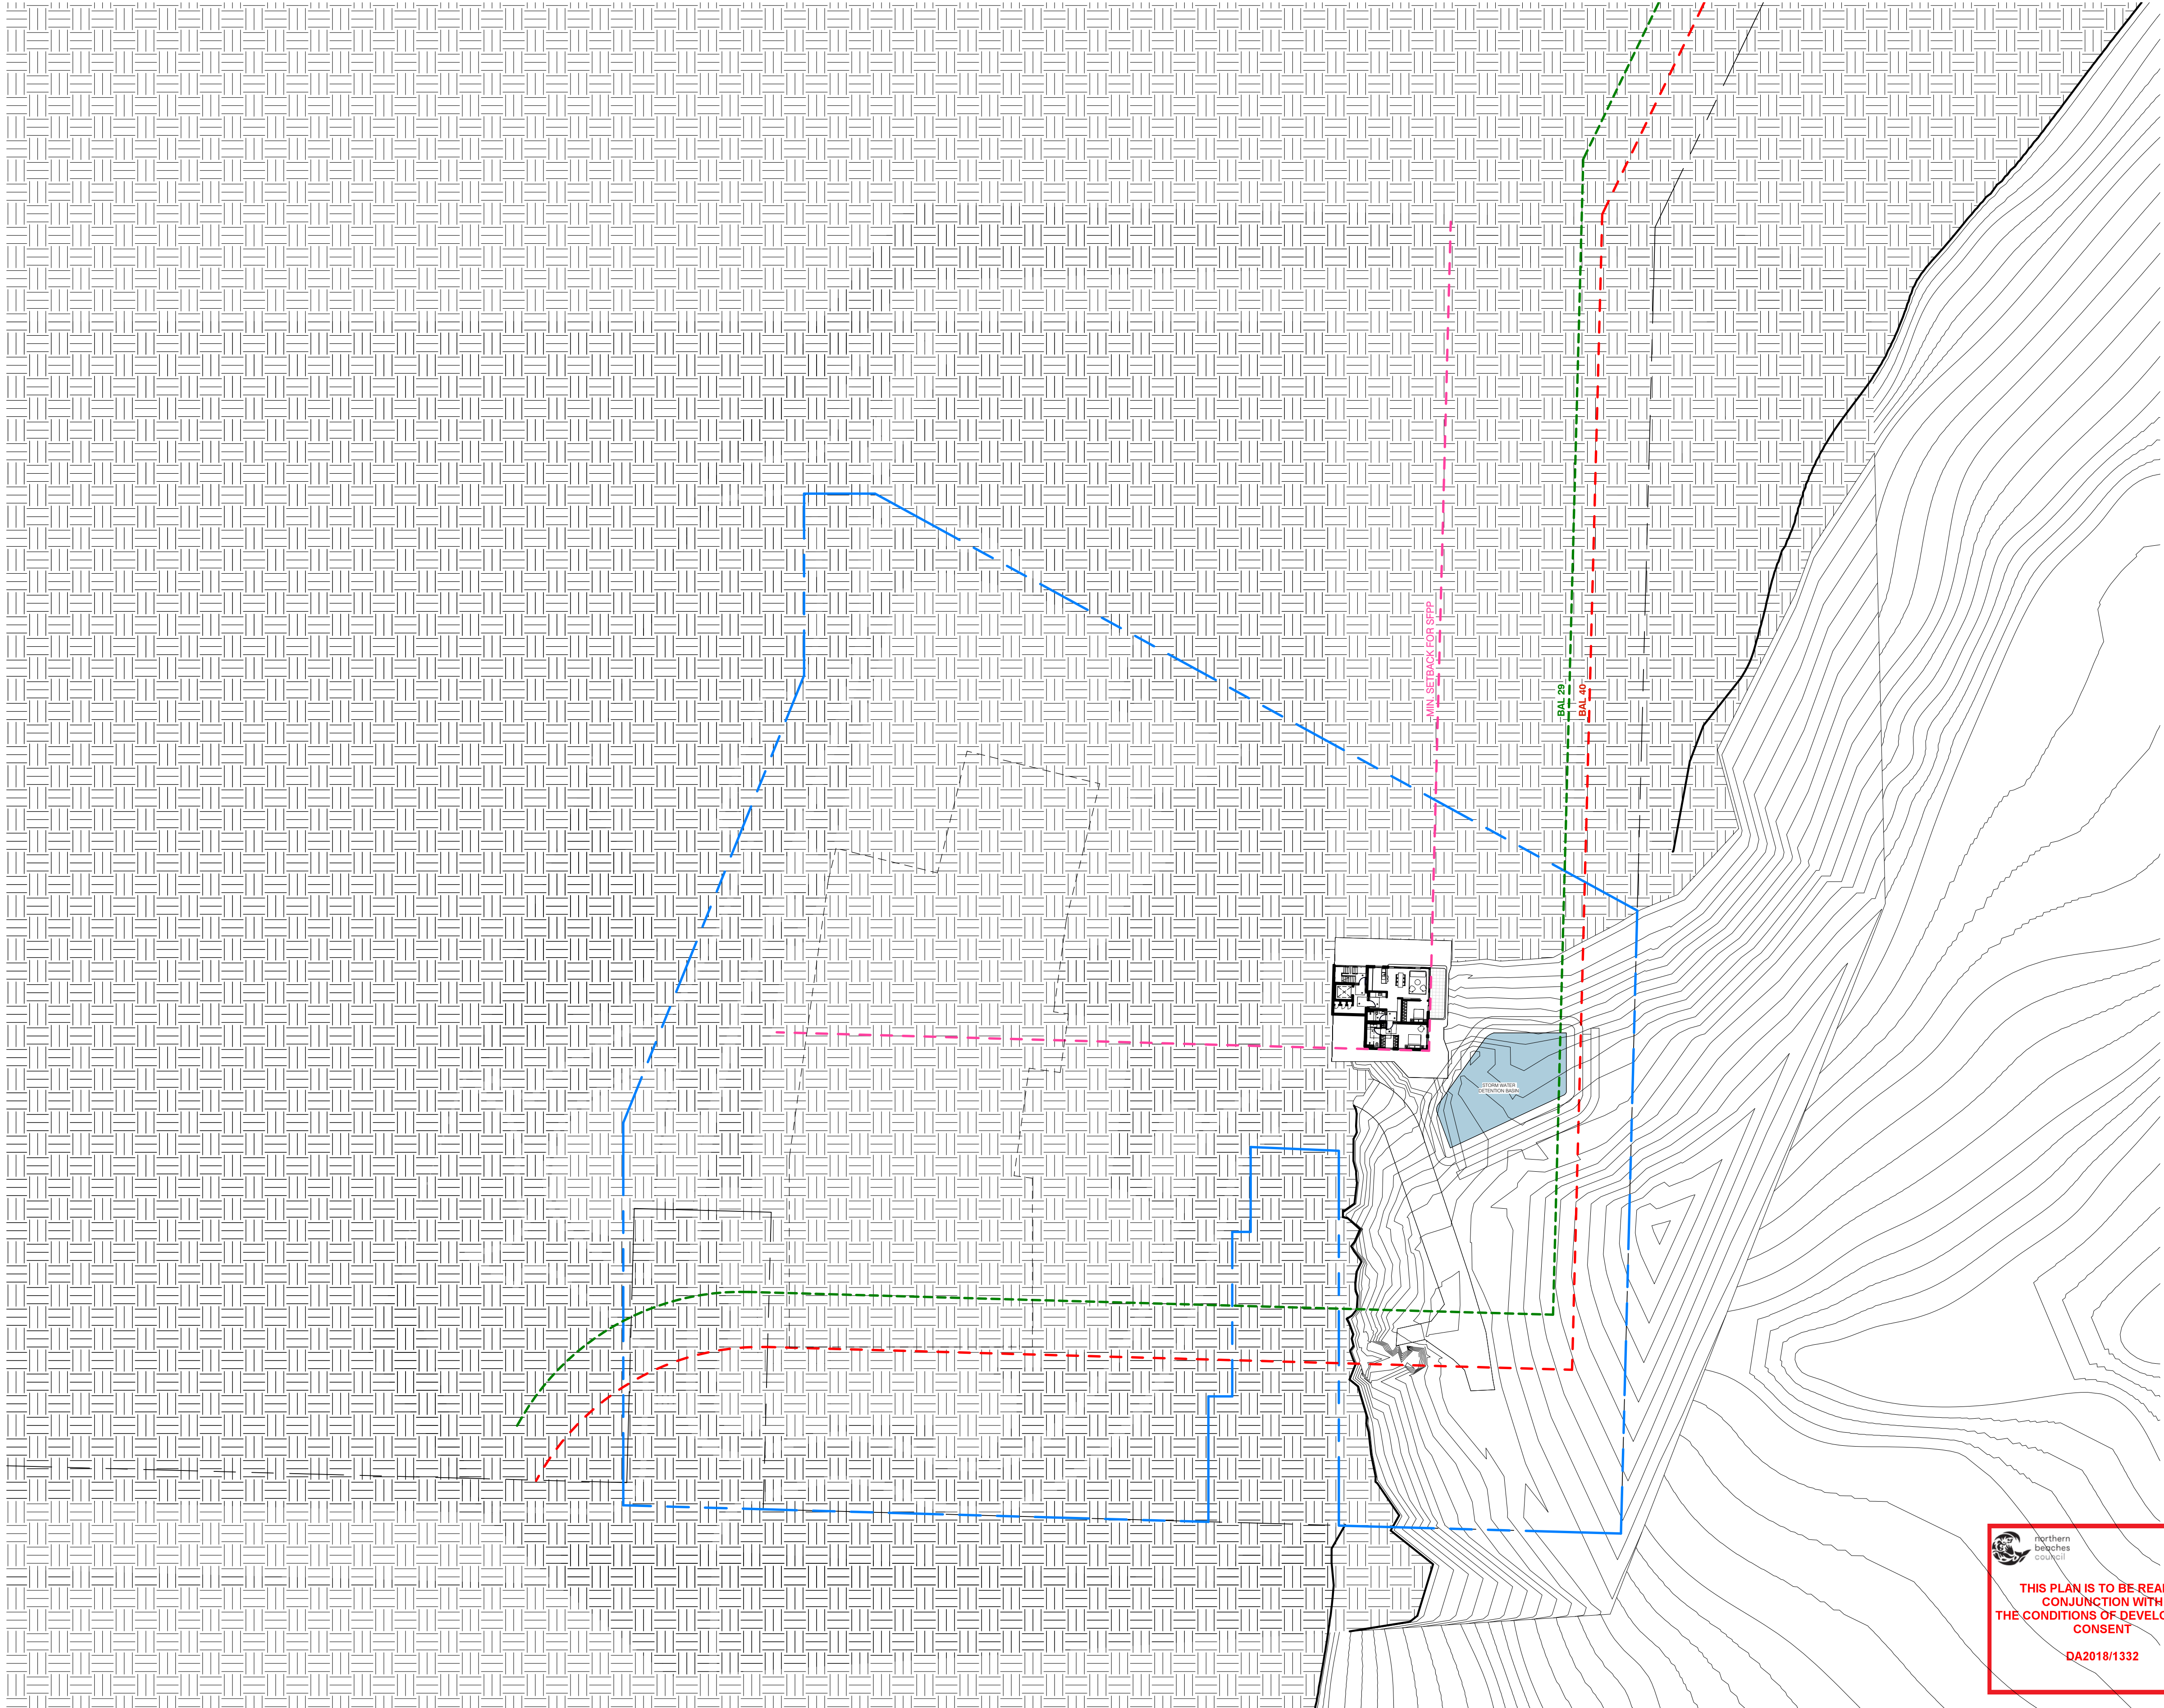
256773_ADA_004

Revision


04

Status

Development Application



Key Plan:

 

Drawing Disclaimer:

Do not scale from drawings.
Verify all dimensions on site before commencing work.
Copying or reproduction of this drawing is strictly prohibited without the consent of PTW Architects

Rv	Amendment	By	Ck	Date
04	DA ISSUE	PTW		180808
03	DA ISSUE	PTW		180807
02	DA ISSUE	PTW		180731
01	DA ISSUE	PTW		180727

Consultant

Client

Lend Lease Development Service Pty, Ltd
Level 14, Tower Three Exchange Place, 300
Barangaroo Avenue, Barangaroo NSW 2000



Architect

PTW Architects
Level 11, 88 Phillip Street
Sydney NSW 2000 Australia
T +61 2 9232 5877
ptw.com.au

Peddie Thorp & Walker P/L
ABN 23 000 454 424
trading as PTW Architects

NSW Nominated Architects
S Parsons Architect No.6098
D Jones Architect No.4778

Project PA016904.01

Glenaeon Retirement Village

207 Forest Way Belrose NSW 2085

Title

SITE PLAN RL 154.000

Drawing Number

256773_ADA_005

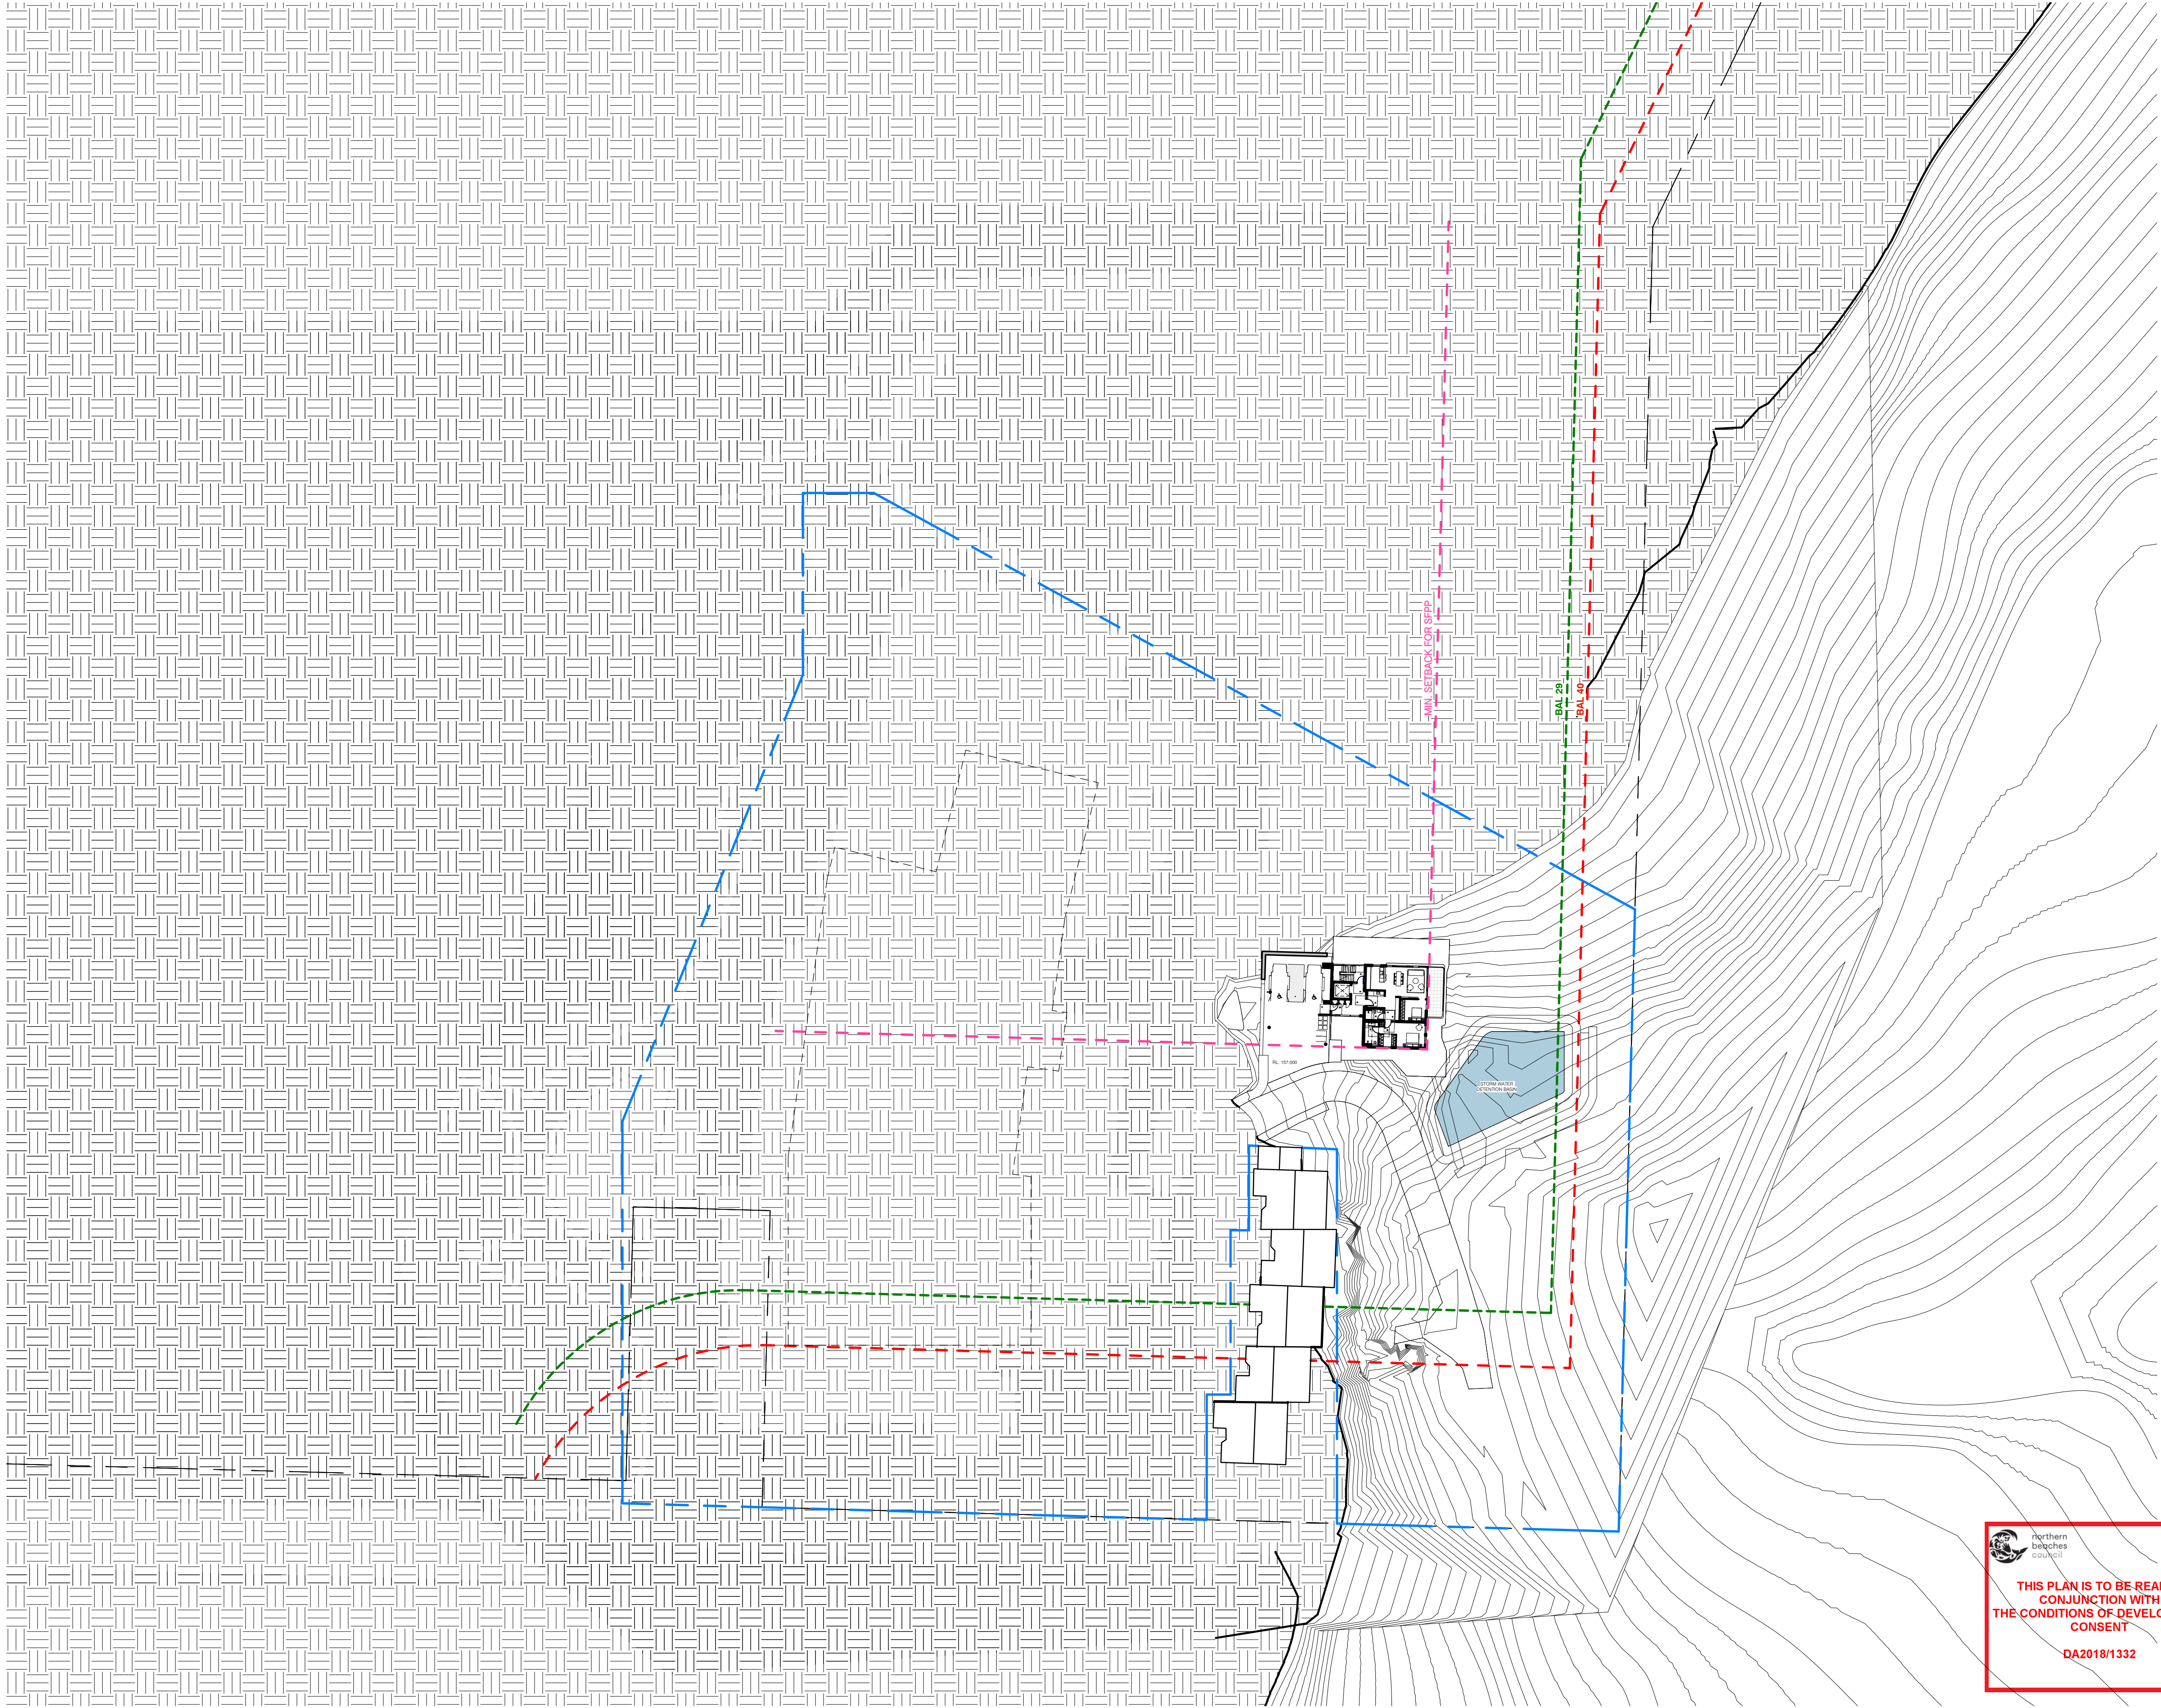
Revision

04

Status

Development Application

PTW




 **northern
belonges
council**

**THIS PLAN IS TO BE READ IN
CONJUNCTION WITH
THE CONDITIONS OF DEVELOPMENT
CONSENT**

DA2018/1332

1 ARCH_RL_157.050
1 : 500

 Key Plan:



Drawing Disclaimer:

Do not scale from drawings.
Verify all dimensions on site before commencing work.
Copying or reproduction of this drawing is strictly prohibited without the
consent of PTW Architects

Rv	Amendment	By	Ck	Date
04	DA ISSUE	PTW		180808
03	DA ISSUE	PTW		180807
02	DA ISSUE	PTW		180731
01	DA ISSUE	PTW		180727

Consultant

Client

Lend Lease Development Service Pty, Ltd
Level 14, Tower Three Exchange Place, 300
Barangaroo Avenue, Barangaroo NSW 2000


Architect

PTW Architects
Level 11, 88 Phillip Street
Sydney NSW 2000 Australia
T +61 2 9232 5877
ptw.com.au

Peddie Thorp & Walker P/L
ABN 23 000 454 424
trading as PTW Architects

NSW Nominated Architects
S Parsons Architect No.6098
D Jones Architect No.4778

Project PA016904.01

Glenaeon Retirement Village

207 Forest Way Belrose NSW 2085

Title

SITE PLAN RL 157.050

Drawing Number

256773_ADA_006

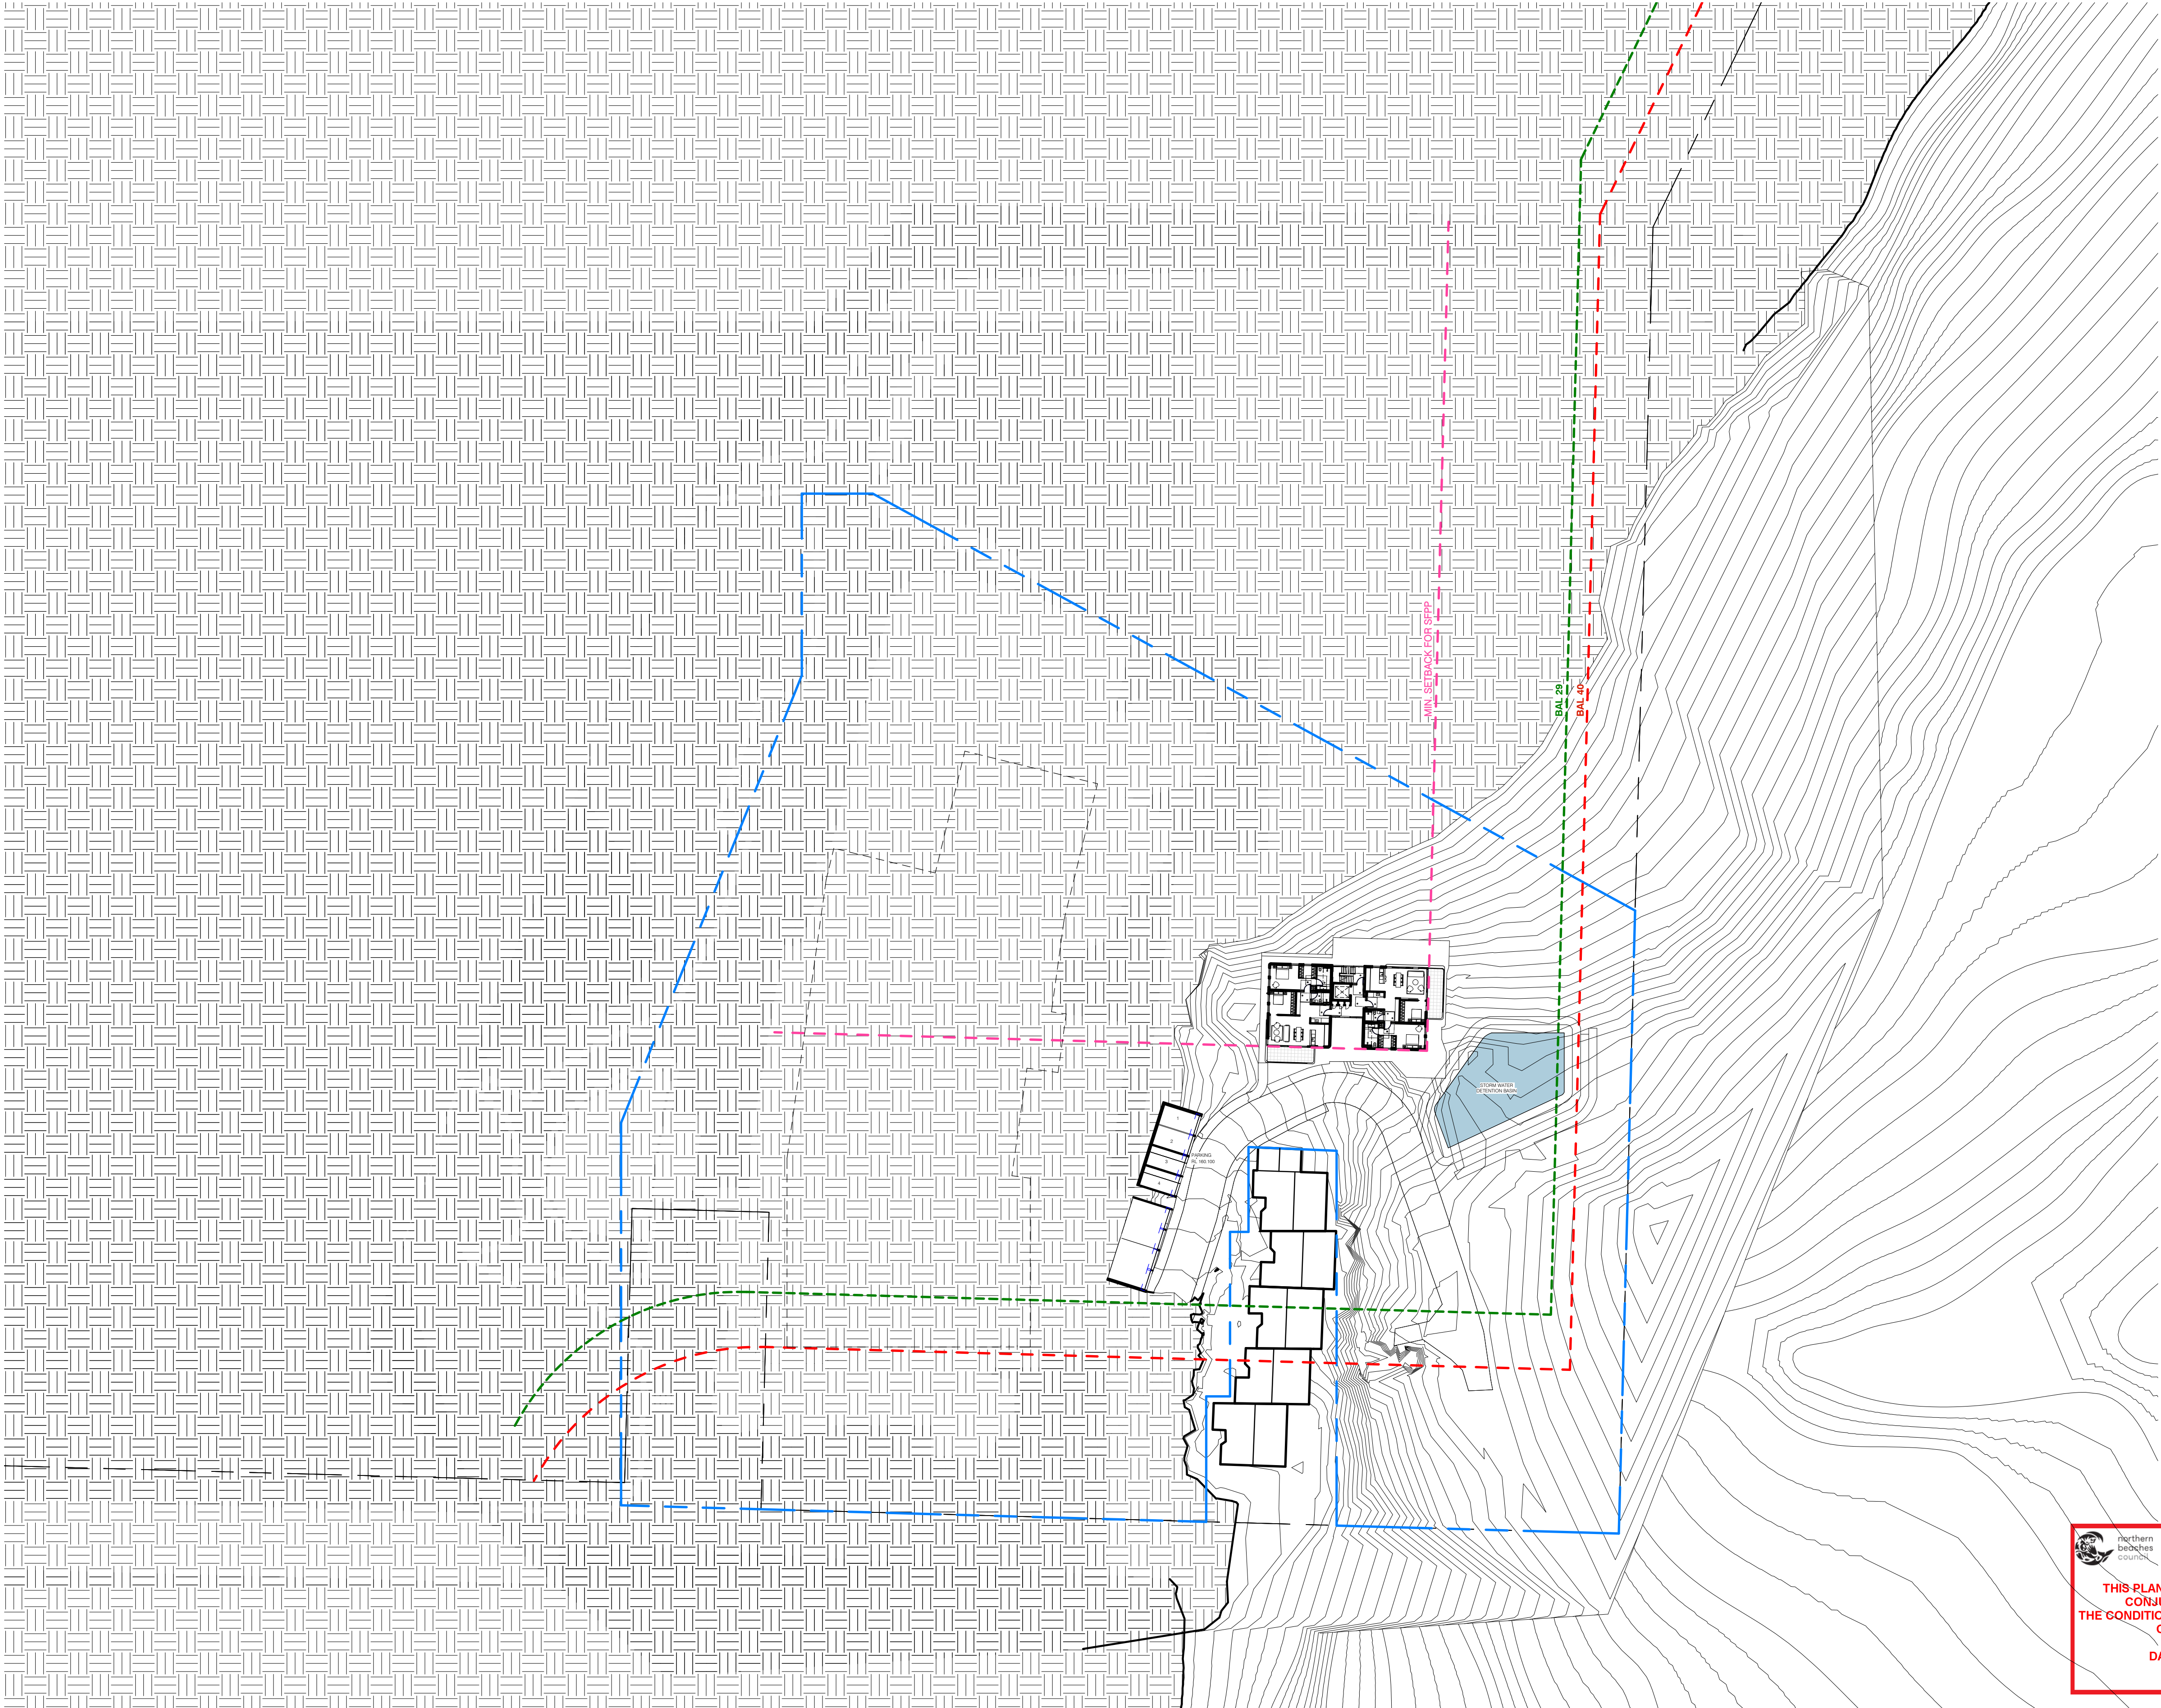
Revision

04

Status

Development Application

8/08/2018 7:08:43 PM
C:\Revit_Local\PA016904_Glenaeon_AA_SX_DA_dbrnman@ptw.com.au.rvt



1 SITE PLAN RL 160.100
1 : 500 BUILDING D L02


**THIS PLAN IS TO BE READ IN
CONJUNCTION WITH
THE CONDITIONS OF DEVELOPMENT
CONSENT**
DA2018/1332

Key Plan:

Drawing Disclaimer:

Do not scale from drawings.
Verify all dimensions on site before commencing work.
Copying or reproduction of this drawing is strictly prohibited without the
consent of PTW Architects

04	DA ISSUE	PTW	180808	
03	DA ISSUE	PTW	180807	
02	DA ISSUE	PTW	180731	
01	DA ISSUE	PTW	180727	
Rv	Amendment	By	Ck	Date

Consultant

Client
Lend Lease Development Service Pty, Ltd
Level 14, Tower Three Exchange Place, 300
Barangaroo Avenue, Barangaroo NSW 2000



Architect
PTW Architects
Level 11, 88 Phillip Street
Sydney NSW 2000 Australia
T +61 2 9232 5877
ptw.com.au
Peddie Thorp & Walker P/L
ABN 23 000 454 424
trading as PTW Architects
NSW Nominated Architects
S Parsons Architect No.6098
D Jones Architect No.4778


Project PA016904.01
Glenaeon Retirement Village
207 Forest Way Belrose NSW 2085

Title
SITE PLAN RL 160.100

0	5	10	20	30	40m
Drawing Number	Revision				
256773_ADA_007	04				

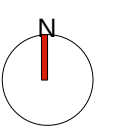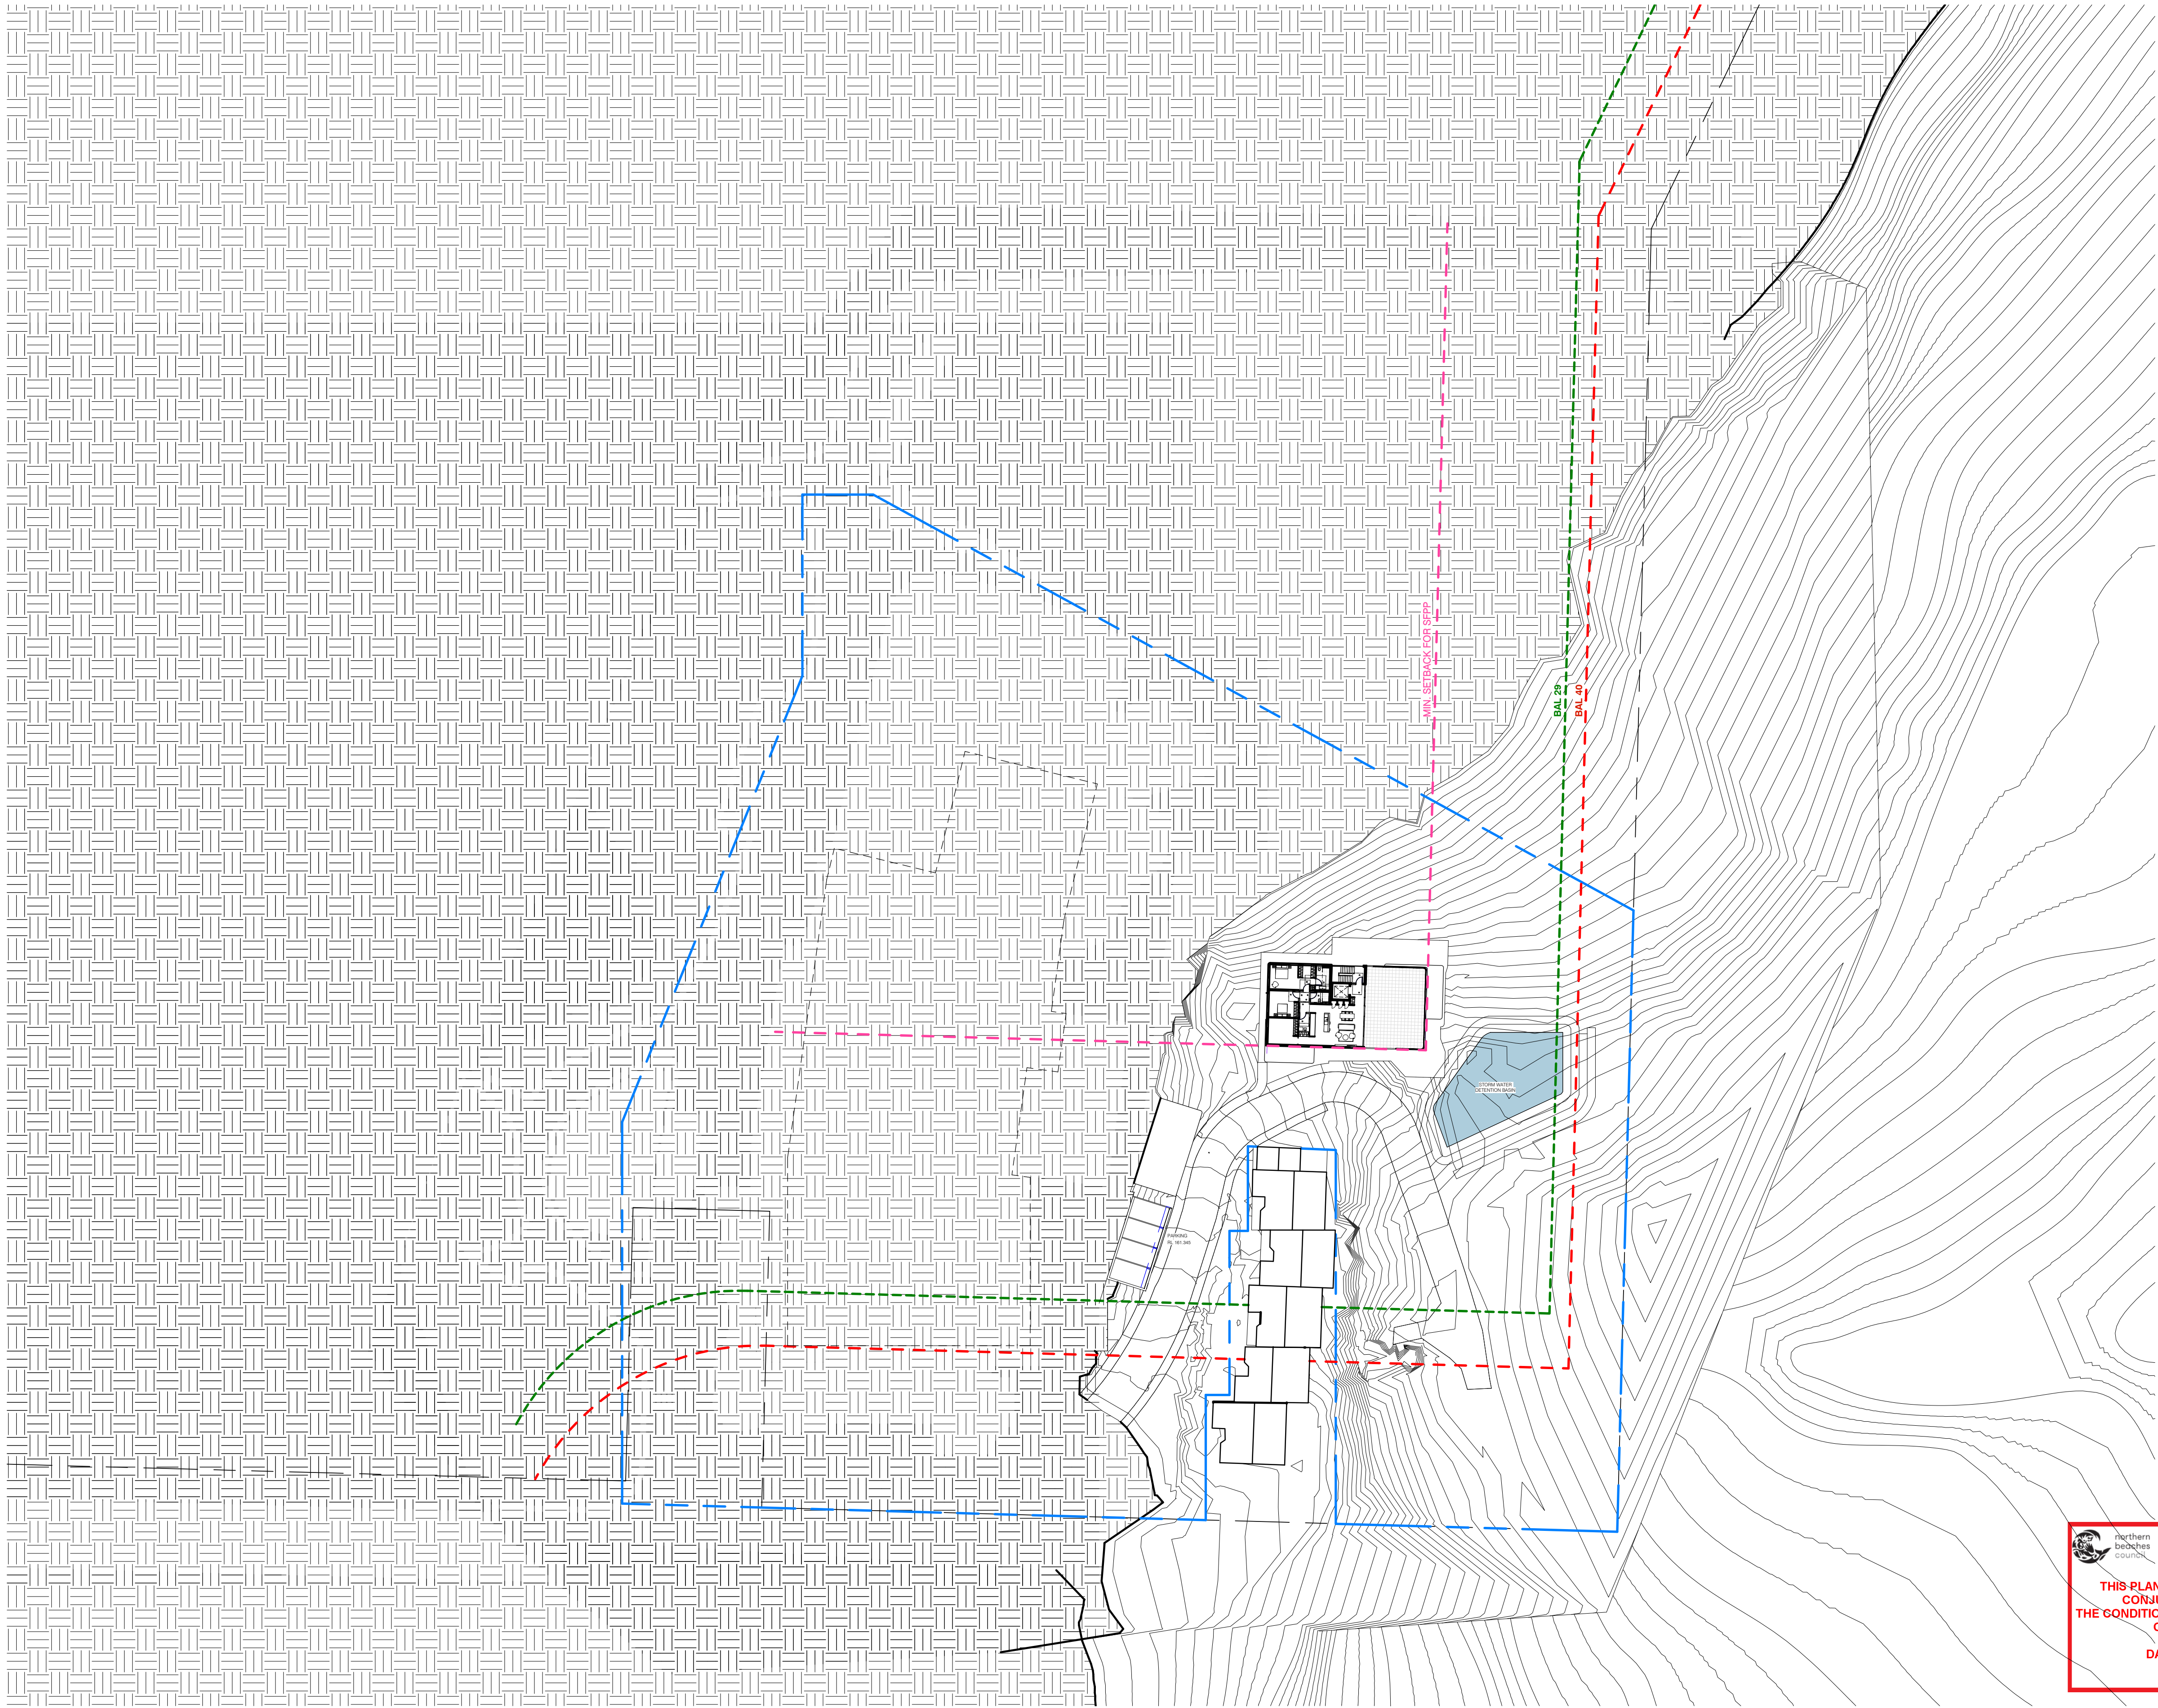Status
Development Application






1 SITE PLAN RL 163.150
1 : 500 BUILDING D L03


**THIS PLAN IS TO BE READ IN
CONJUNCTION WITH
THE CONDITIONS OF DEVELOPMENT
CONSENT**
DA2018/1332

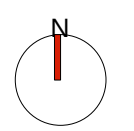Key Plan:



Drawing Disclaimer:

Do not scale from drawings.
Verify all dimensions on site before commencing work.
Copying or reproduction of this drawing is strictly prohibited without the
consent of PTW Architects

04	DA ISSUE	PTW	180808	
03	DA ISSUE	PTW	180807	
02	DA ISSUE	PTW	180731	
01	DA ISSUE	PTW	180727	
Rv	Amendment	By	Ck	Date

Consultant

Client
Lend Lease Development Service Pty, Ltd
Level 14, Tower Three Exchange Place, 300
Barangaroo Avenue, Barangaroo NSW 2000


Architect
PTW Architects
Level 11, 88 Phillip Street
Sydney NSW 2000 Australia
T +61 2 9232 5877
ptw.com.au
Peddie Thorp & Walker P/L
ABN 23 000 454 424
trading as PTW Architects
NSW Nominated Architects
S Parsons Architect No.6098
D Jones Architect No.4778


Project PA016904.01
Glenaeon Retirement Village
207 Forest Way Belrose NSW 2085

Title
SITE PLAN RL 163.150

0	5	10	20	30	40m
Drawing Number	Revision				
256773_ADA_008	04				

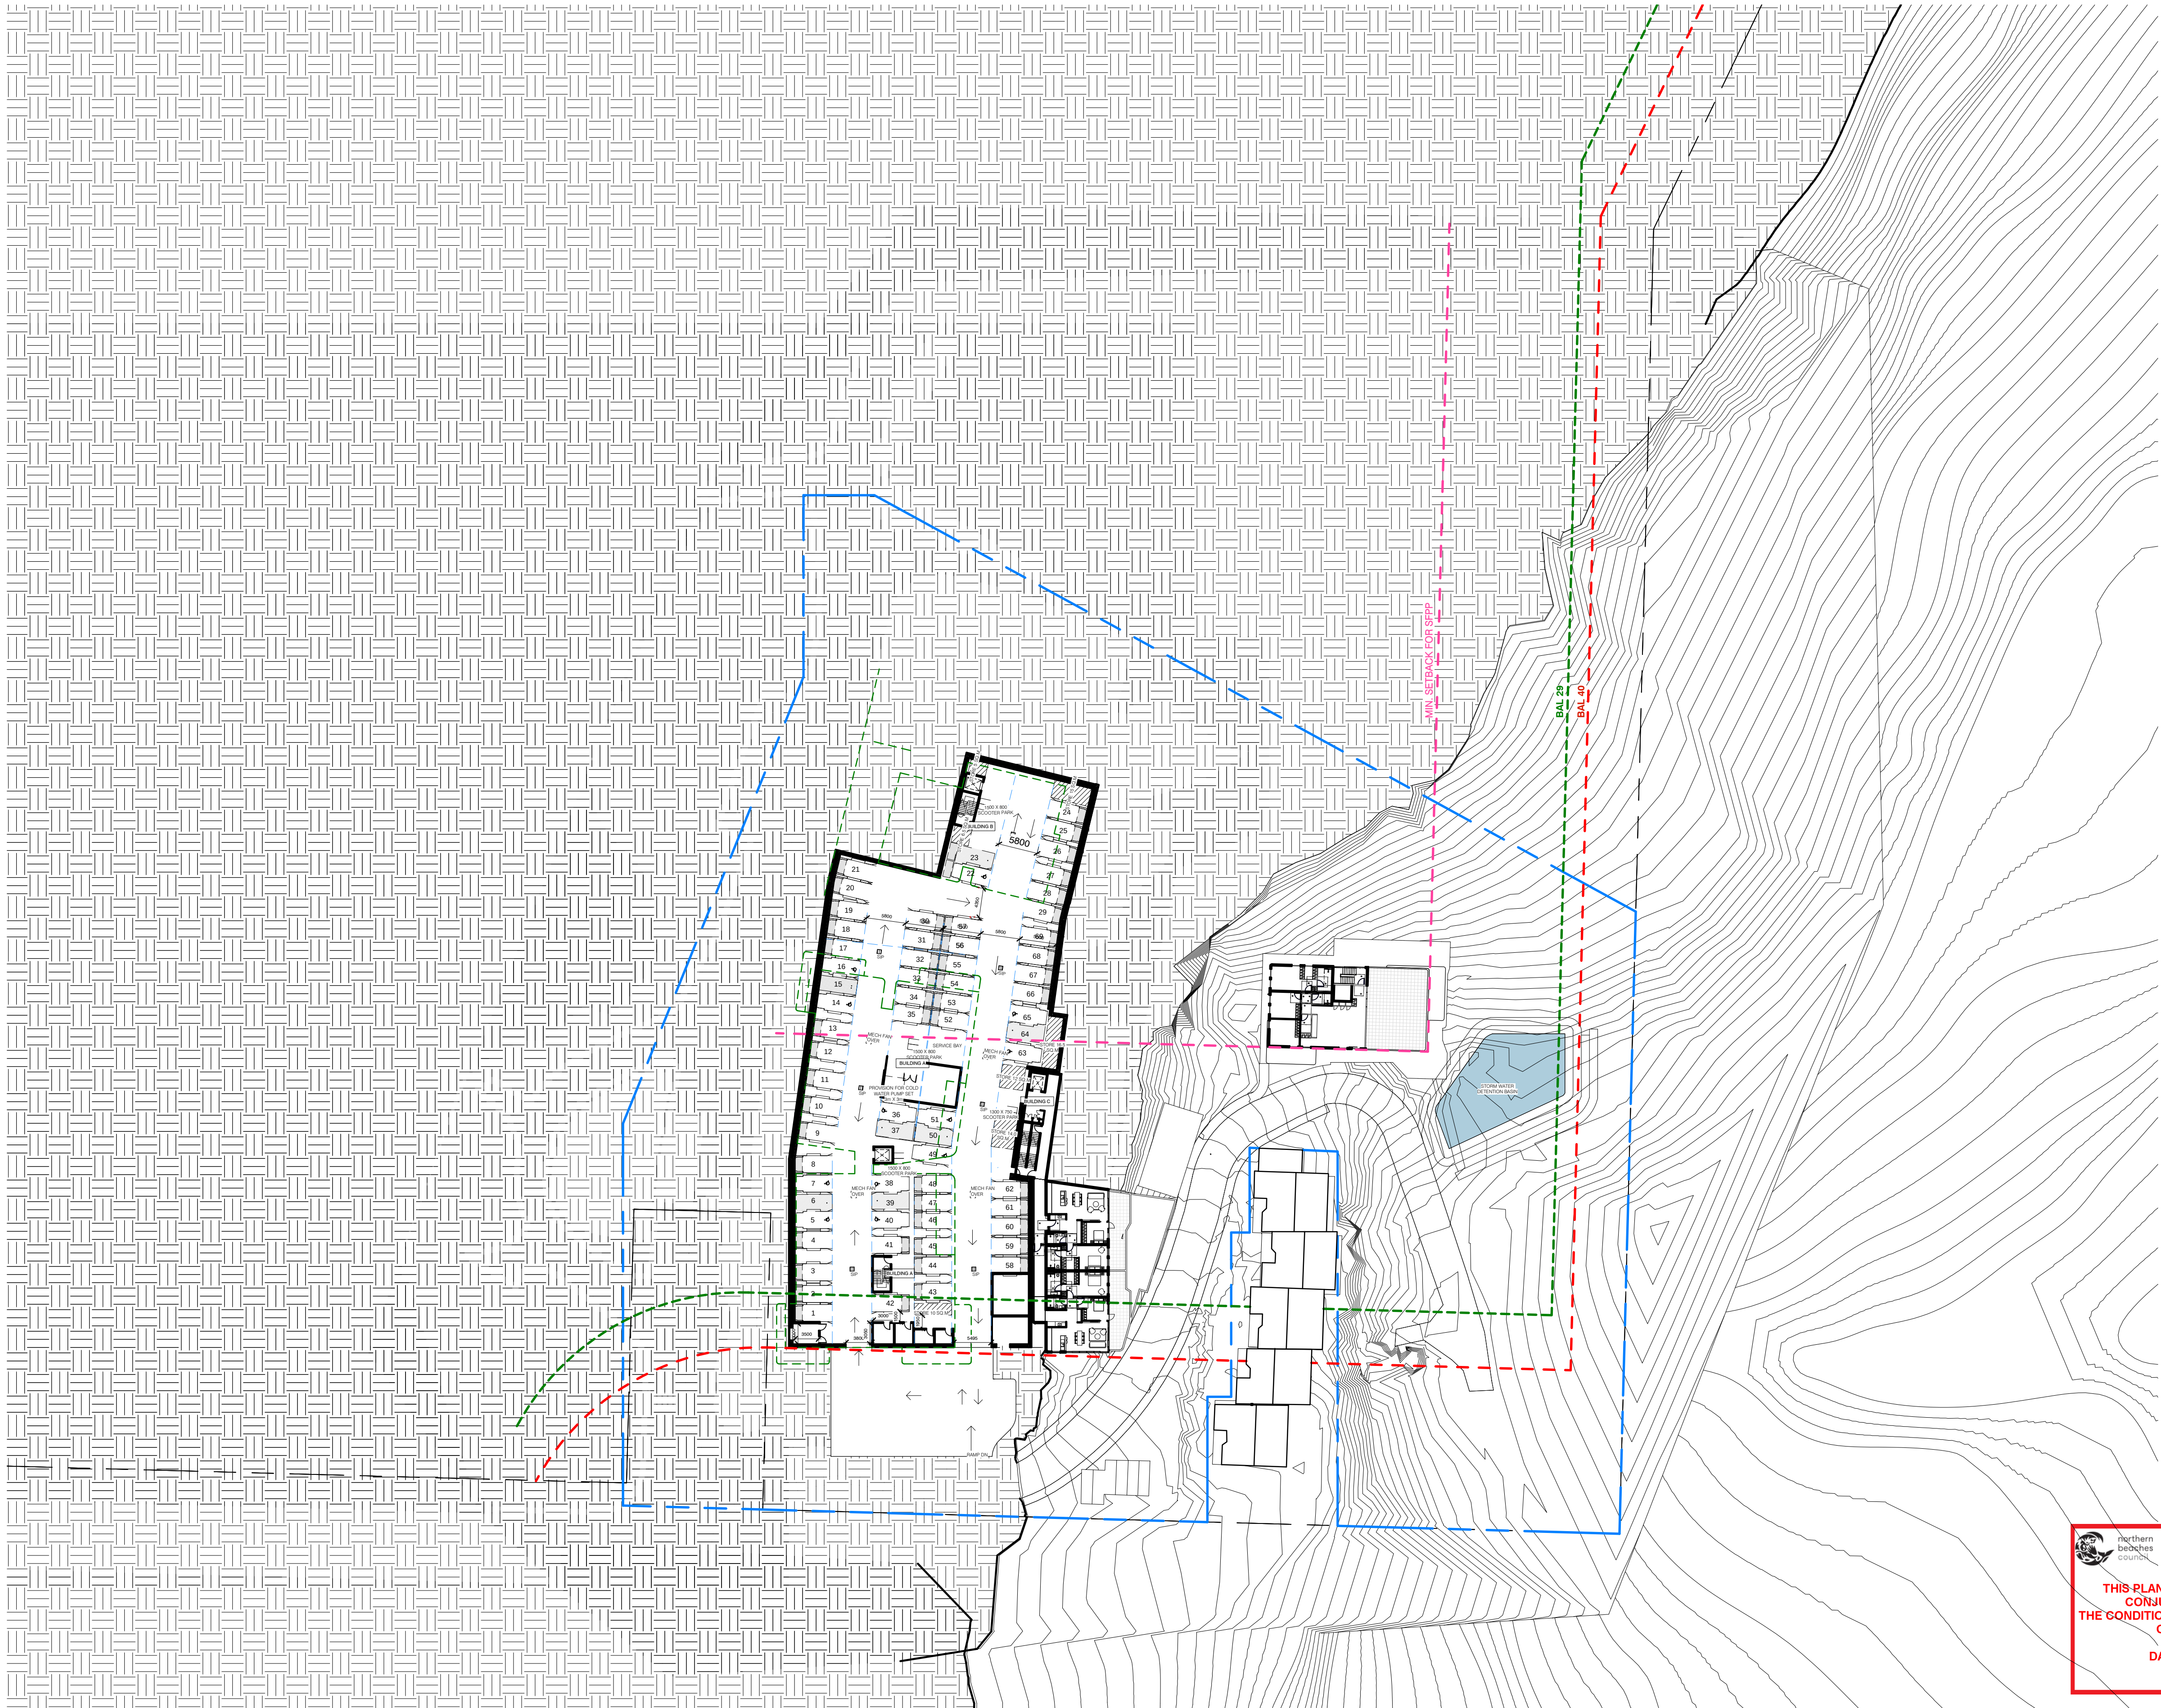
Status
Development Application





1 SITE PLAN RL 167.400
1 : 500 BUILDING C L01, BASEMENT

 Key Plan:



Drawing Disclaimer:

Do not scale from drawings.
Verify all dimensions on site before commencing work.
Copying or reproduction of this drawing is strictly prohibited without the
consent of PTW Architects

Rv	Amendment	By	Ck	Date
04	DA ISSUE	PTW		180808
03	DA ISSUE	PTW		180807
02	DA ISSUE	PTW		180731
01	DA ISSUE	PTW		180727

Consultant

Client

Lend Lease Development Service Pty, Ltd
Level 14, Tower Three Exchange Place, 300
Barangaroo Avenue, Barangaroo NSW 2000

Architect

PTW Architects
Level 11, 88 Phillip Street
Sydney NSW 2000 Australia
T +61 2 9232 5877
ptw.com.au

Peddie Thorp & Walker P/L
ABN 23 000 454 424
trading as PTW Architects

NSW Nominated Architects
S Parsons Architect No.6098
D Jones Architect No.4778

Project PA016904.01

Glenaeon Retirement Village

207 Forest Way Belrose NSW 2085

Title

SITE PLAN RL 167.400

0 5 10 20 30 40m


Drawing Number	Revision
256773_ADA_010	04

Status
Development Application



THIS PLAN IS TO BE READ IN
CONJUNCTION WITH
THE CONDITIONS OF DEVELOPMENT
CONSENT
DA2018/1332

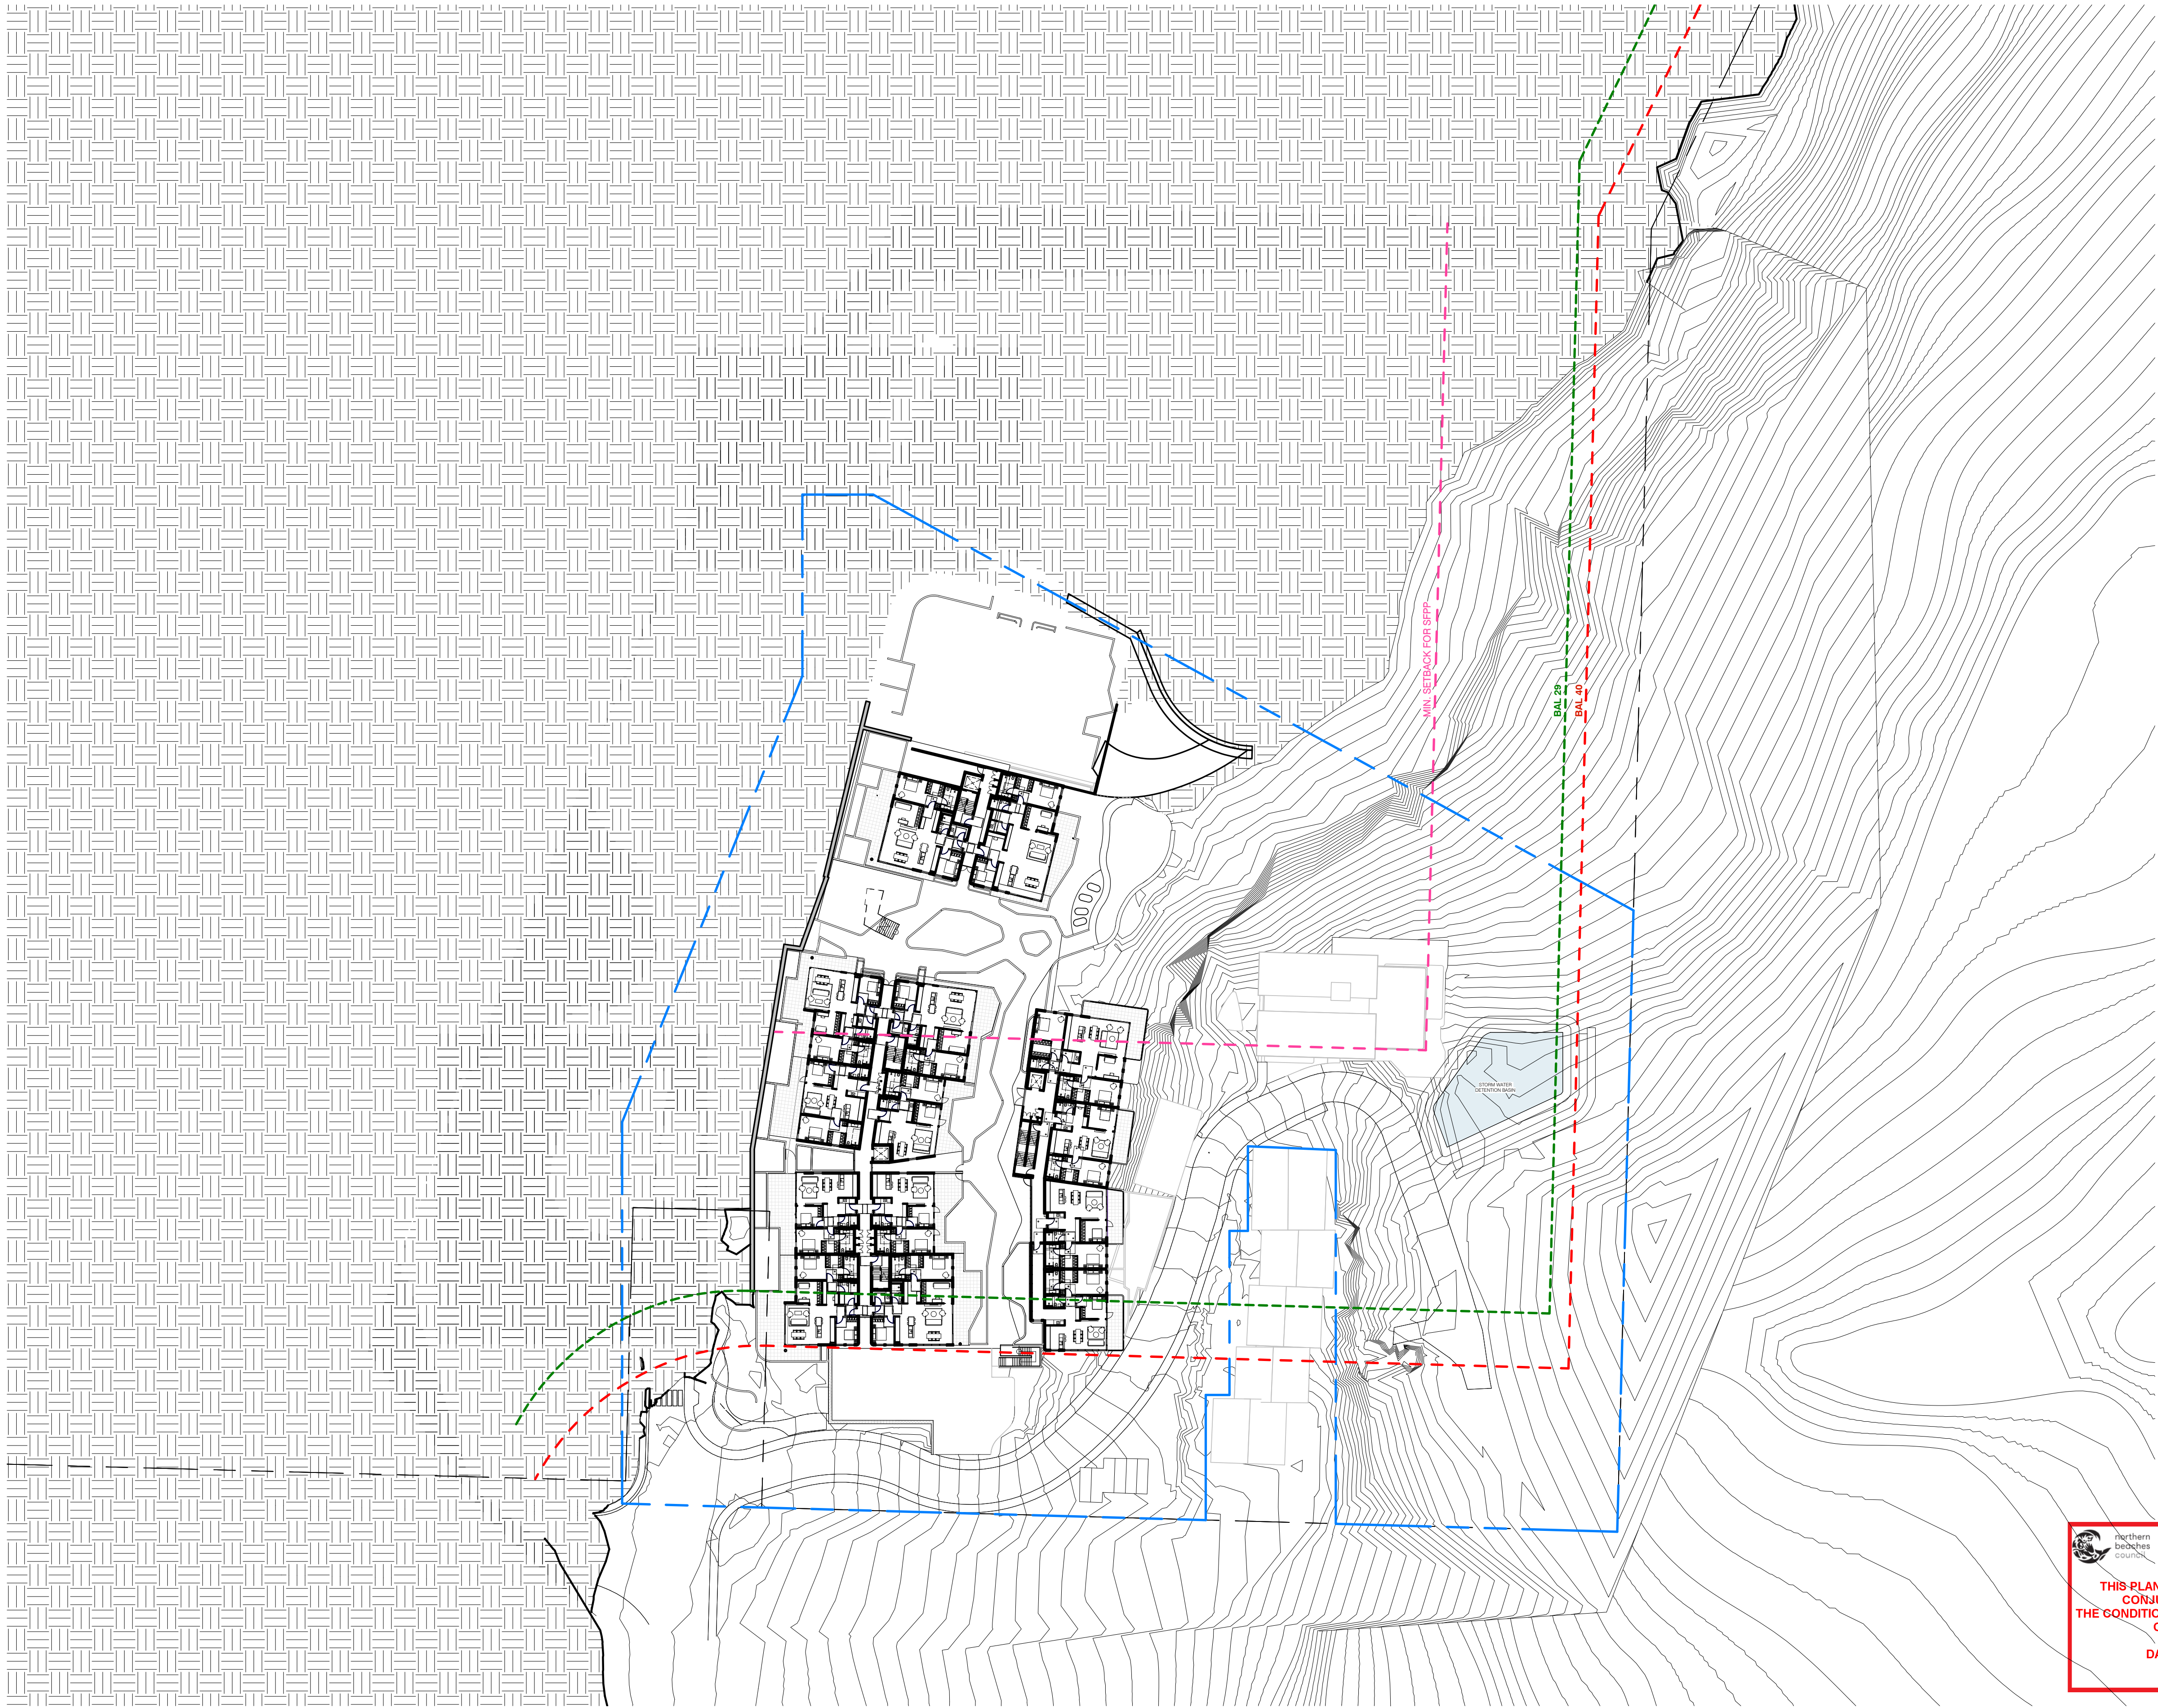PTW



1 SITE PLAN RL 170.600
1 : 500 BUILDING C L02, BUILDING A L00, BUILDING B LG

Key Plan:

Drawing Disclaimer:

Do not scale from drawings.
Verify all dimensions on site before commencing work.
Copying or reproduction of this drawing is strictly prohibited without the
consent of PTW Architects

Rv	Amendment	By	Ck	Date
04	DA ISSUE	PTW		180808
03	DA ISSUE	PTW		180807
02	DA ISSUE	PTW		180731
01	DA ISSUE	PTW		180727

Consultant

Client
Lend Lease Development Service Pty, Ltd
Level 14, Tower Three Exchange Place, 300
Barangaroo Avenue, Barangaroo NSW 2000

Architect
PTW Architects
Level 11, 88 Phillip Street
Sydney NSW 2000 Australia
T +61 2 9232 5877
ptw.com.au

Peddie Thorp & Walker P/L
ABN 23 000 454 424
trading as PTW Architects

NSW Nominated Architects
S Parsons Architect No.6098
D Jones Architect No.4778

Project PA016904.01
Glenaeon Retirement Village


207 Forest Way Belrose NSW 2085

Title
SITE PLAN RL 170.600

Drawing Number	Revision
256773_ADA_011	04

Status
Development Application

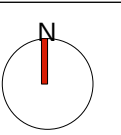THIS PLAN IS TO BE READ IN
CONJUNCTION WITH
THE CONDITIONS OF DEVELOPMENT
CONSENT
DA2018/1332





1 SITE PLAN RL 173.650
1 : 500 BUILDING C L03, BUILDING A L01, BUILDING B L00

Key Plan:

Drawing Disclaimer:

Do not scale from drawings.
Verify all dimensions on site before commencing work.
Copying or reproduction of this drawing is strictly prohibited without the
consent of PTW Architects

Rv	Amendment	By	Ck	Date
04	DA ISSUE	PTW		180808
03	DA ISSUE	PTW		180807
02	DA ISSUE	PTW		180731
01	DA ISSUE	PTW		180727

Consultant

Client
Lend Lease Development Service Pty, Ltd
Level 14, Tower Three Exchange Place, 300
Barangaroo Avenue, Barangaroo NSW 2000

Architect
PTW Architects
Level 11, 88 Phillip Street
Sydney NSW 2000 Australia
T +61 2 9232 5877
ptw.com.au

Peddie Thorp & Walker P/L
ABN 23 000 454 424
trading as PTW Architects

NSW Nominated Architects
S Parsons Architect No.6098
D Jones Architect No.4778


Project PA016904.01
Glenaeon Retirement Village

207 Forest Way Belrose NSW 2085

Title
SITE PLAN RL 173.650

Drawing Number	Revision
256773_ADA_012	04

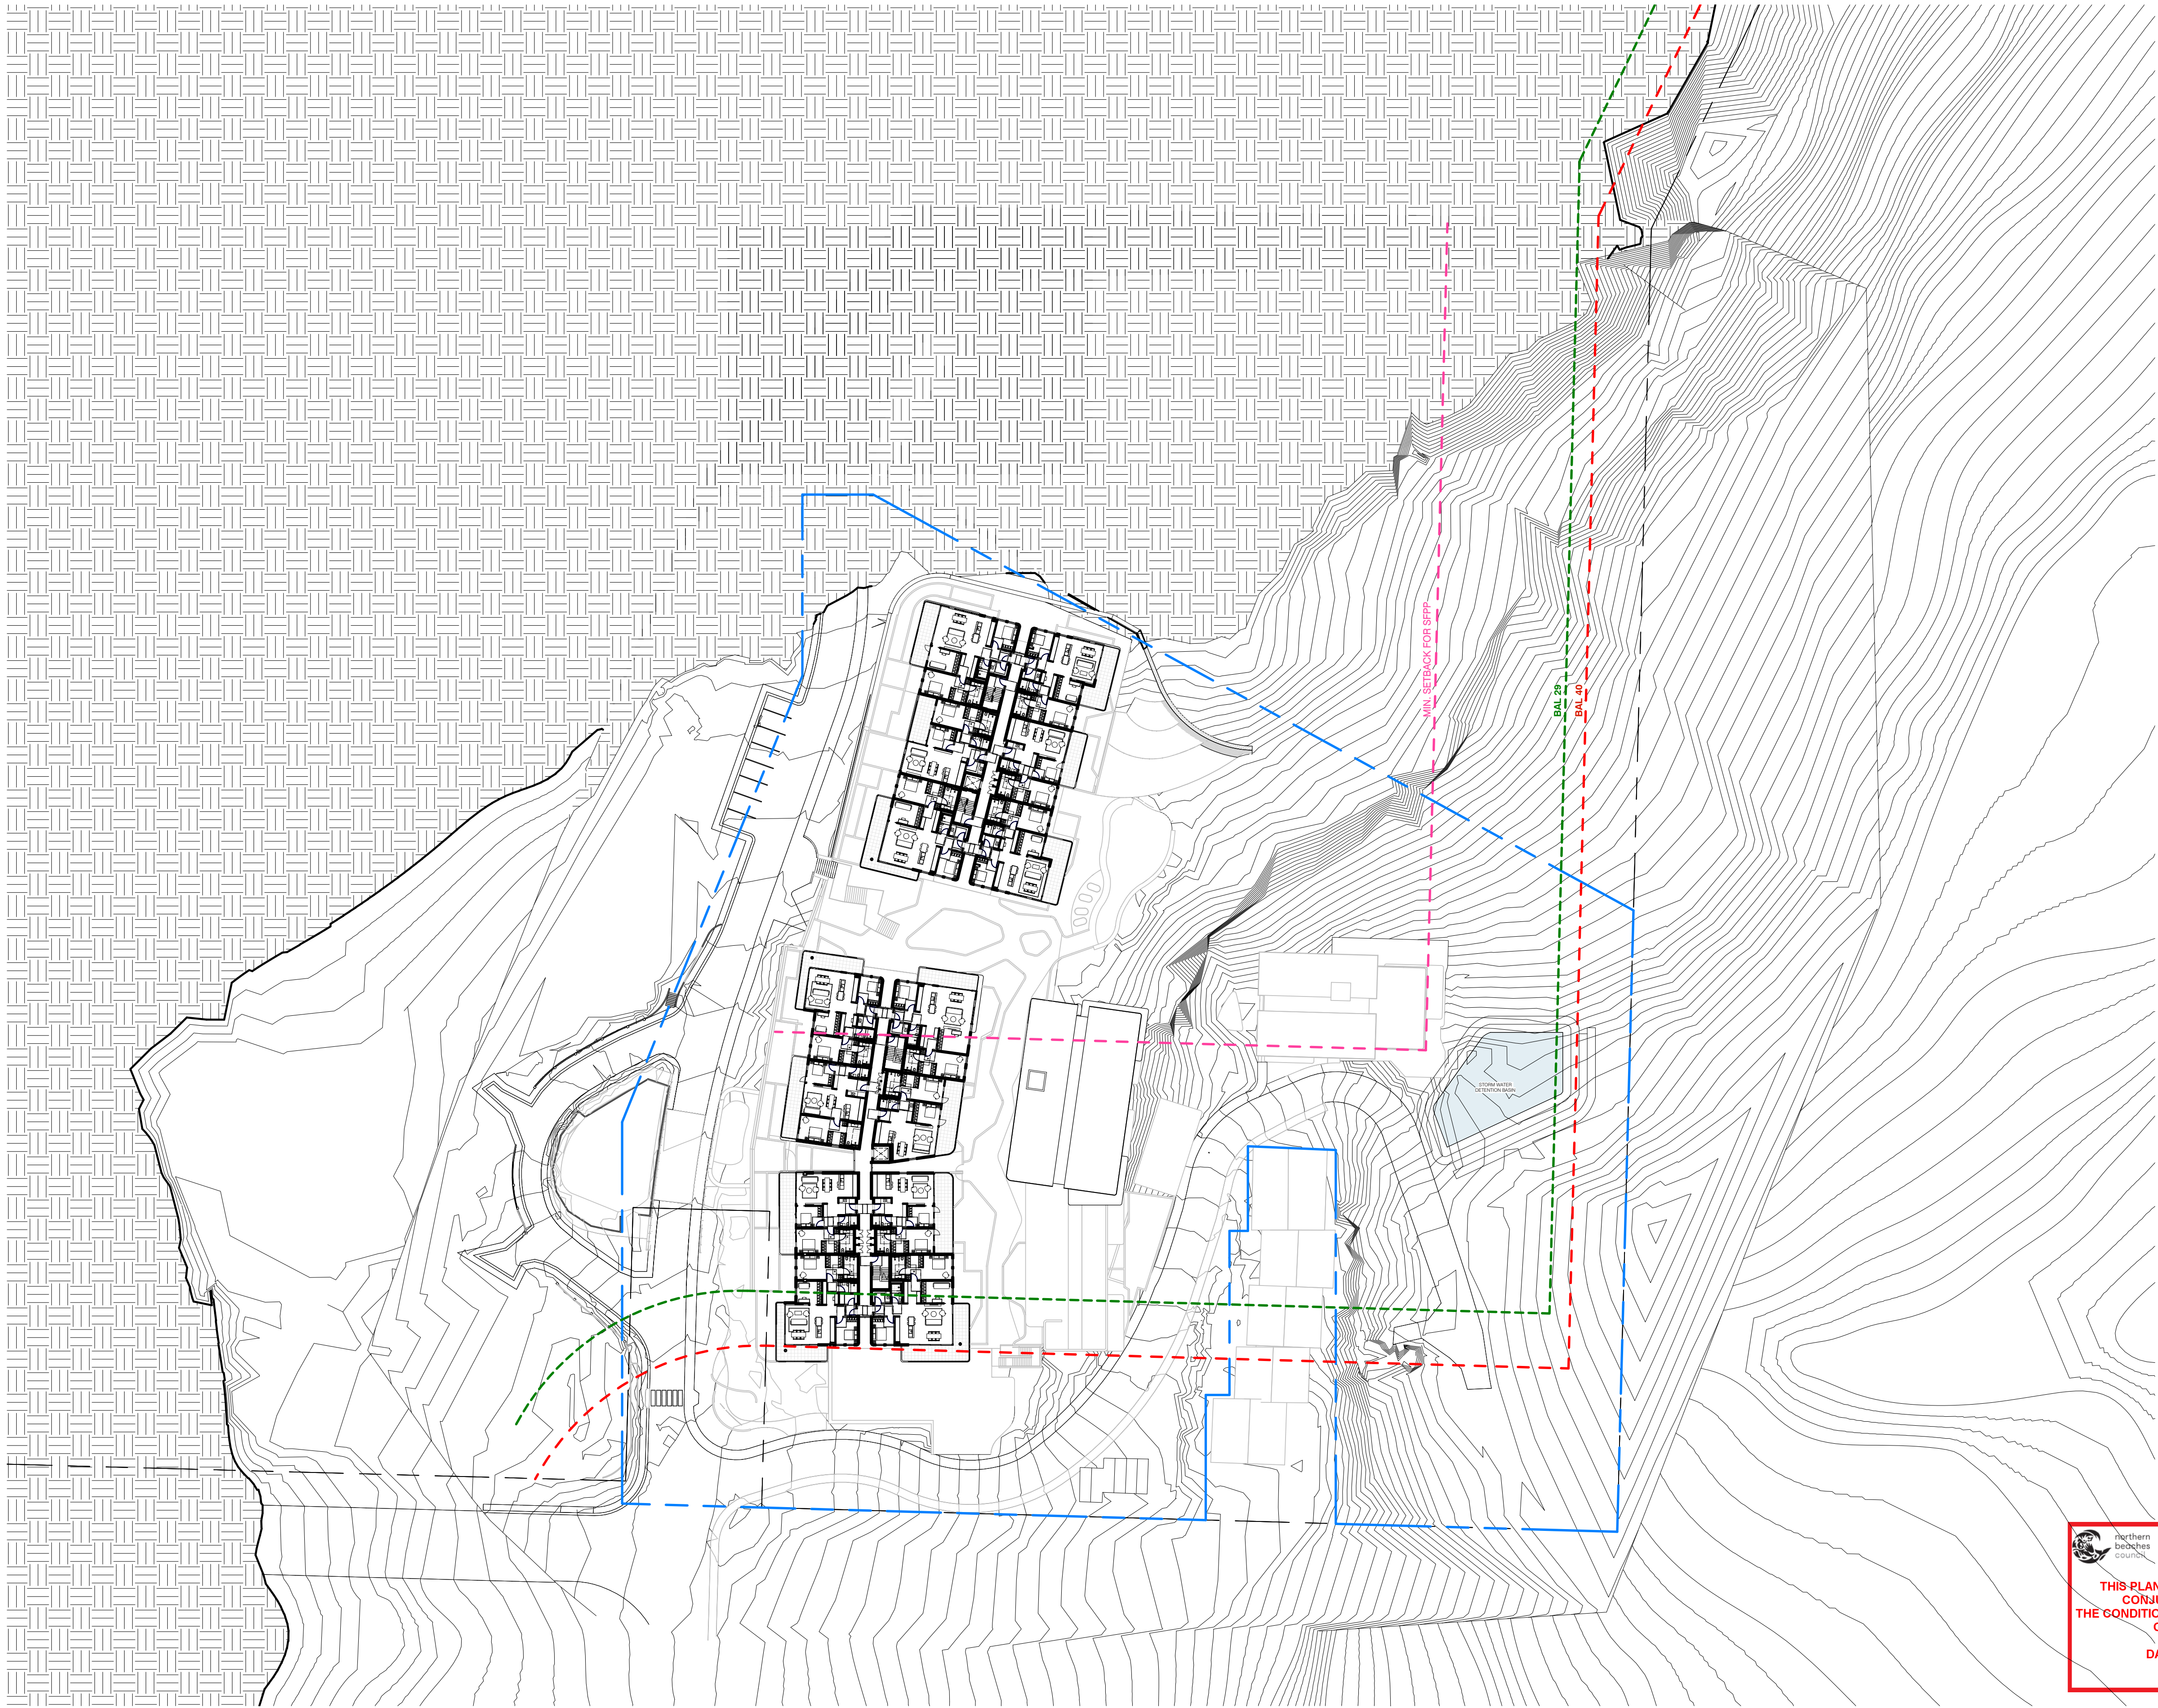Status
Development Application



1 SITE PLAN RL 176.700
1 : 500 BUILDING A L02, BUILDING B L01


**THIS PLAN IS TO BE READ IN
CONJUNCTION WITH
THE CONDITIONS OF DEVELOPMENT
CONSENT**
DA2018/1332

Key Plan:

Drawing Disclaimer:

Do not scale from drawings.
Verify all dimensions on site before commencing work.
Copying or reproduction of this drawing is strictly prohibited without the
consent of PTW Architects

Rv	Amendment	By	Ck	Date
04	DA ISSUE	PTW		180808
03	DA ISSUE	PTW		180807
02	DA ISSUE	PTW		180731
01	DA ISSUE	PTW		180727

Consultant

Client
Lend Lease Development Service Pty, Ltd
Level 14, Tower Three Exchange Place, 300
Barangaroo Avenue, Barangaroo NSW 2000


Architect
PTW Architects
Level 11, 88 Phillip Street
Sydney NSW 2000 Australia
T +61 2 9232 5877
ptw.com.au

Peddie Thorp & Walker P/L ABN 23 000 454 424 trading as PTW Architects
NSW Nominated Architects S Parsons Architect No.6098 D Jones Architect No.4778


Project PA016904.01
Glenaeon Retirement Village


207 Forest Way Belrose NSW 2085

Title
SITE PLAN RL 176.700

Drawing Number	Revision
256773_ADA_013	04

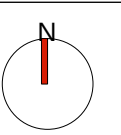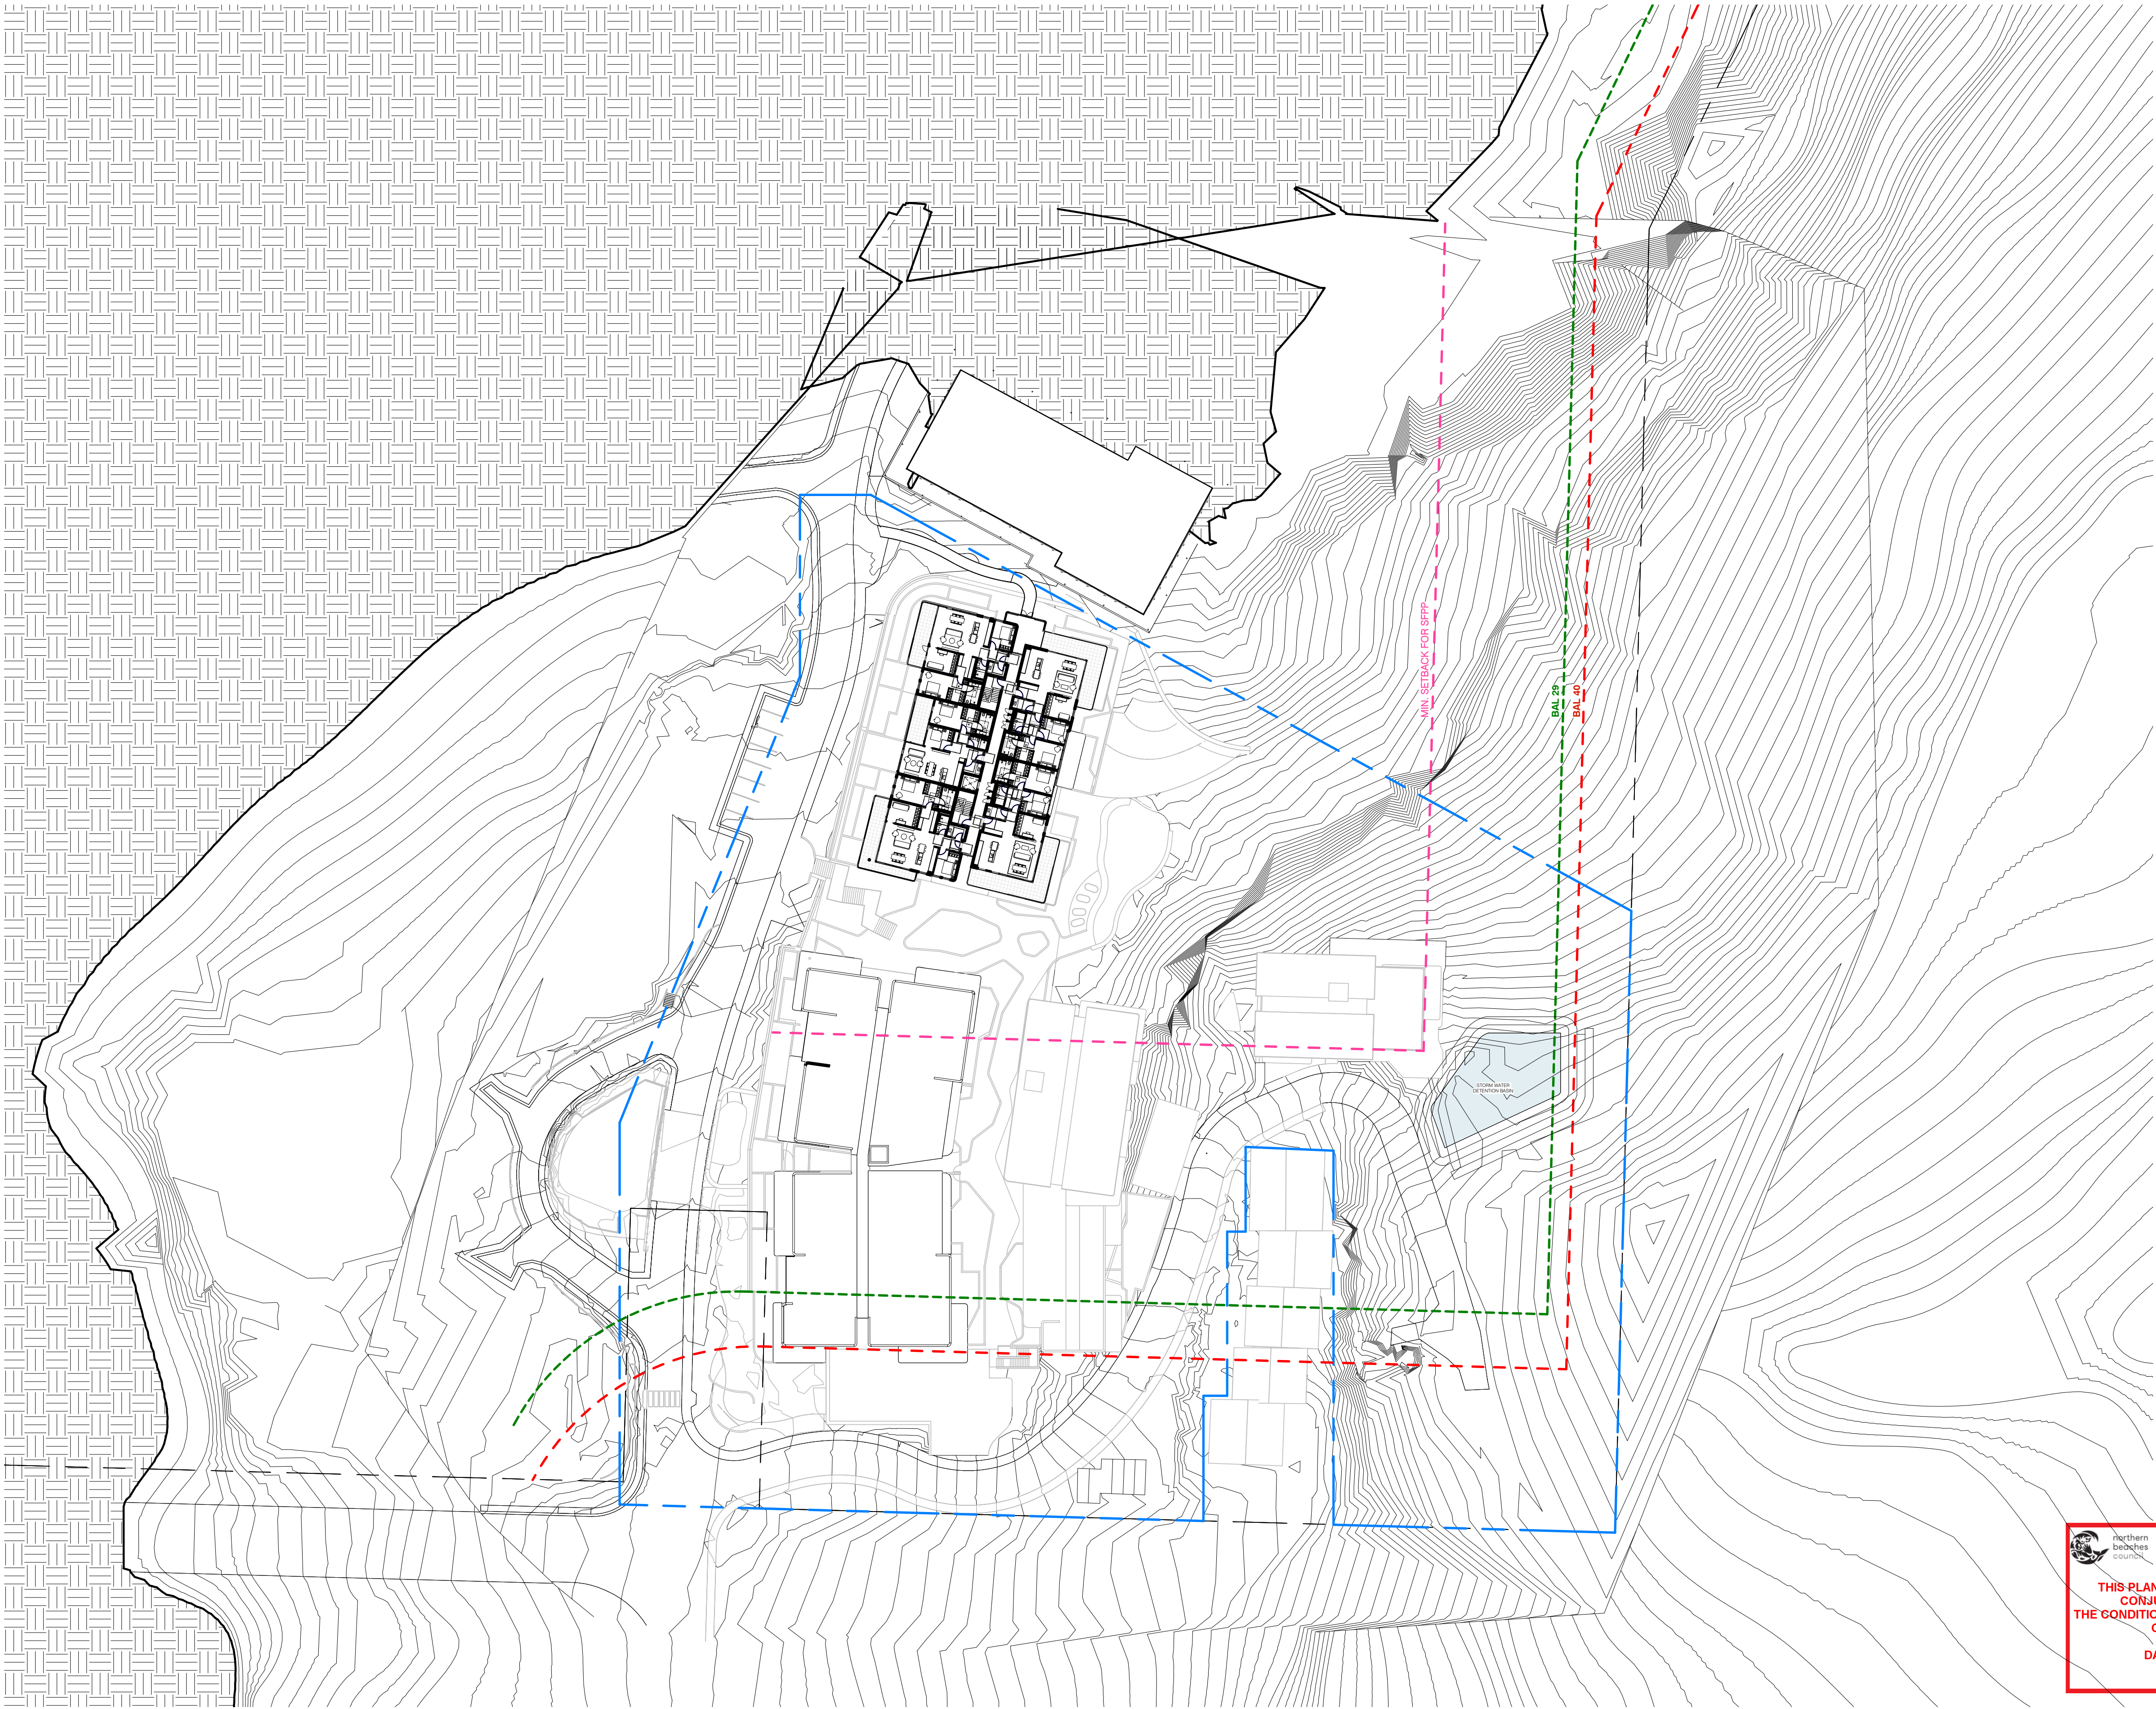Status
Development Application






1 SITE PLAN RL 179.750
1 : 500 BUILDING B L02


**THIS PLAN IS TO BE READ IN
CONJUNCTION WITH
THE CONDITIONS OF DEVELOPMENT
CONSENT**
DA2018/1332

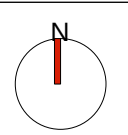Key Plan:



Drawing Disclaimer:

Do not scale from drawings.
Verify all dimensions on site before commencing work.
Copying or reproduction of this drawing is strictly prohibited without the
consent of PTW Architects

Rv	Amendment	By	Ck	Date
04	DA ISSUE	PTW		180808
03	DA ISSUE	PTW		180807
02	DA ISSUE	PTW		180731
01	DA ISSUE	PTW		180727

Consultant

Client
Lend Lease Development Service Pty, Ltd
Level 14, Tower Three Exchange Place, 300
Barangaroo Avenue, Barangaroo NSW 2000


Architect
PTW Architects
Level 11, 88 Phillip Street
Sydney NSW 2000 Australia
T +61 2 9232 5877
ptw.com.au

Peddie Thorp & Walker P/L
ABN 23 000 454 424
trading as PTW Architects
NSW Nominated Architects
S Parsons Architect No.6098
D Jones Architect No.4778

Project PA016904.01


Glenaeon Retirement Village

207 Forest Way Belrose NSW 2085

Title
SITE PLAN RL 179.750

Drawing Number	Revision
256773_ADA_014	04

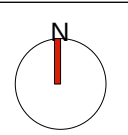Status
Development Application



PTW



 
northern
beaches
council

**THIS PLAN IS TO BE READ IN
CONJUNCTION WITH
THE CONDITIONS OF DEVELOPMENT
CONSENT**

DA2018/1332

1 SITE PLAN
1 : 500

Key Plan:



Drawing Disclaimer:

Do not scale from drawings.
Verify all dimensions on site before commencing work.
Copying or reproduction of this drawing is strictly prohibited without the
consent of PTW Architects

04	DA ISSUE	PTW		180808
03	DA ISSUE	PTW		180807
02	DA ISSUE	PTW		180731
01	DA ISSUE	PTW		180727
Rv	Amendment	By	Ck	Date

Consultant

Client

Lend Lease Development Service Pty, Ltd
Level 14, Tower Three Exchange Place, 300
Barangaroo Avenue, Barangaroo NSW 2000



Architect

PTW Architects
Level 11, 88 Phillip Street
Sydney NSW 2000 Australia
T +61 2 9232 5877

ptw.com.au

Peddle Thorp & Walker P/L
ABN 23 000 454 624
trading as PTW Architects

Project PA016904.01

Glenaeon Retirement Village

207 Forest Way Belrose NSW 2085


Title

SITE ROOF PLAN


Drawing Number	Revision
256773_ADA_015	04

Status
Development Application

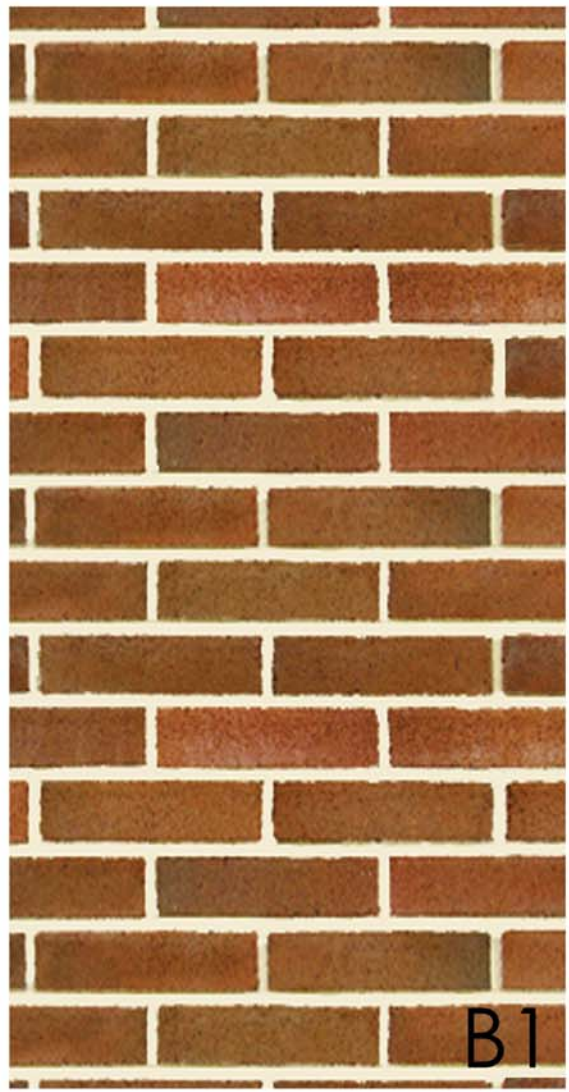external materials palette



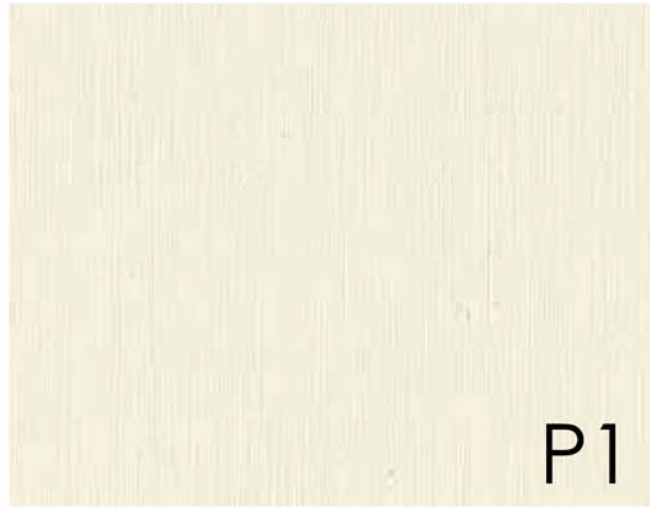B1. Building Facade and parapets - Austral Bricks, Bowral 50, Bowral Brown
B2. Building Facade and entry - Austral Bricks, Burlesque, Indulgent White
P1. Building Facade - Equitone, (TECTIVA) TE90
P2. Building Facade - Equitone, (TECTIVA) TE00



P3. Building Facade and eaves - Equitone, (NATURA N073)
T1. Timber screening and selected balcony soffits - Decowood, Timber look aluminium products, Natural Weathered Timber
T2. Timber Screening and selected balcony soffits - Covet, Ever Art Wood, Kurashikku



T3. Timber Screening - Covet, Ever Art Wood, Burakku Eboni
PC1. Aluminium window frames - Dulux, Duratec Powder Coat Range Eternity, Eternity Nickel Pearl Matt 90088395
R1. Roof finish and downpipes- Colorbond steel, Monument Matt



GLENAEON RETIREMENT VILLAGE

 **THIS PLAN IS TO BE READ IN CONJUNCTION WITH THE CONDITIONS OF DEVELOPMENT CONSENT**
DA2018/1332

Key Plan:

Drawing Disclaimer:
Do not scale from drawings.
Verify all dimensions on site before commencing work.
Copying or reproduction of this drawing is strictly prohibited without the consent of PTW Architects

04	DA ISSUE	PTW		180808
03	DA ISSUE	PTW		180807
02	DA ISSUE	PTW		180731
01	DA ISSUE	PTW		180727
Rv	Amendment	By	Ck	Date

Consultant

Client
Lend Lease Development Service Pty, Ltd
Level 14, Tower Three Exchange Place, 300
Barangaroo Avenue, Barangaroo NSW 2000



Architect
PTW Architects
Level 11, 88 Phillip Street
Sydney NSW 2000 Australia
T +61 2 9232 5877
ptw.com.au
Peddie Thorp & Walker P/L ABN 23 000 454 424 trading as PTW Architects NSW Nominated Architects S Parsons Architect No.6098 D Jones Architect No.4778

Project PA016904.01
Glenaeon Retirement Village
207 Forest Way Belrose NSW 2085

Title
MATERIALS BOARD

Drawing Number	Revision
256773_ADA_016	04

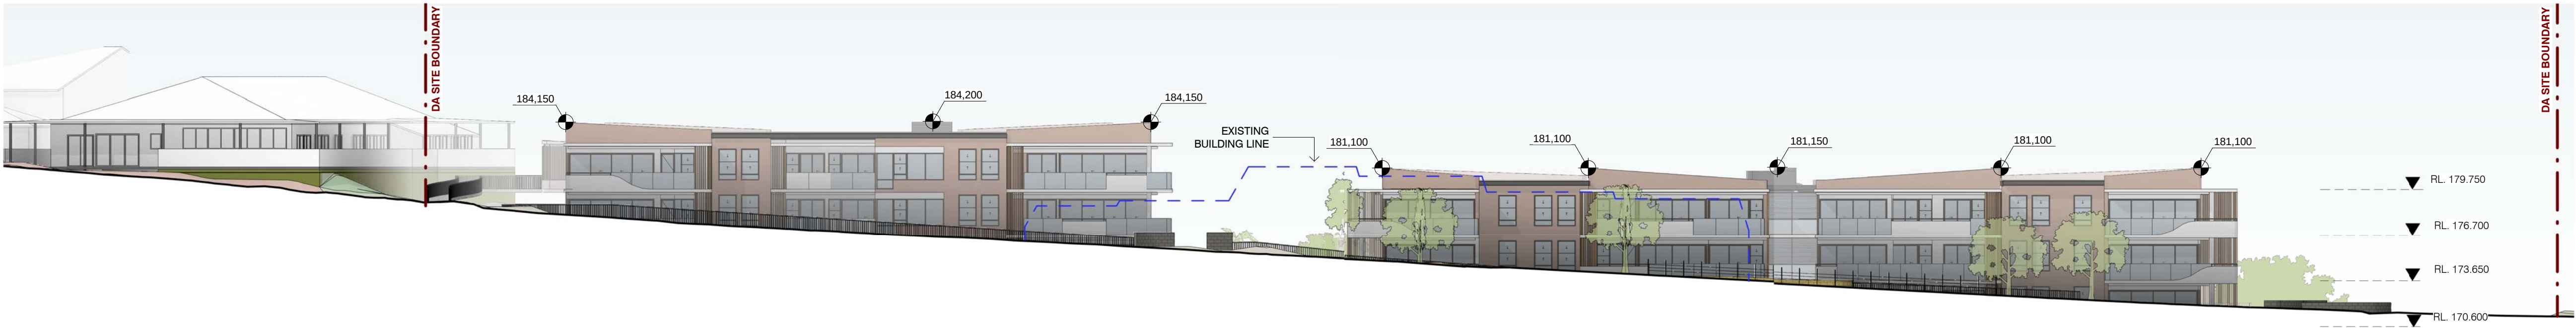Status
Development Application



A SITE ELEVATION - WEST
1 : 250



B SITE ELEVATION - SOUTH
1 : 250

 northern
beaches
council

THIS PLAN IS TO BE READ IN
CONJUNCTION WITH
THE CONDITIONS OF DEVELOPMENT
CONSENT

DA2018/1332

Key Plan:

Drawing Disclaimer:

Do not scale from drawings.
Verify all dimensions on site before commencing work.
Copying or reproduction of this drawing is strictly prohibited without the
consent of PTW Architects

NOTE: REFER TO SURVEY DRAWING (11828701004) FOR RIDGE
HEIGHTS OF EXISTING BUILDINGS

04	DA ISSUE	PTW	180808	
03	DA ISSUE	PTW	180807	
02	DA ISSUE	PTW	180731	
01	DA ISSUE	PTW	180727	
Rv	Amendment	By	Ck	Date

Consultant

Client
Lend Lease Development Service Pty, Ltd
Level 14, Tower Three Exchange Place, 300
Barangaroo Avenue, Barangaroo NSW 2000


Architect
PTW Architects
Level 11, 88 Phillip Street
Sydney NSW 2000 Australia
T +61 2 9232 5877
ptw.com.au

Peddie Thorp & Walker P/L
ABN 23 000 454 424
trading as PTW Architects

NSW Nominated Architects
S Parsons Architect No.6098
D Jones Architect No.4778

Project PA016904.01

Glenaeon Retirement Village


207 Forest Way Belrose NSW 2085

Title
SITE ELEVATIONS



Drawing Number	Revision
256773_ADA_401	04

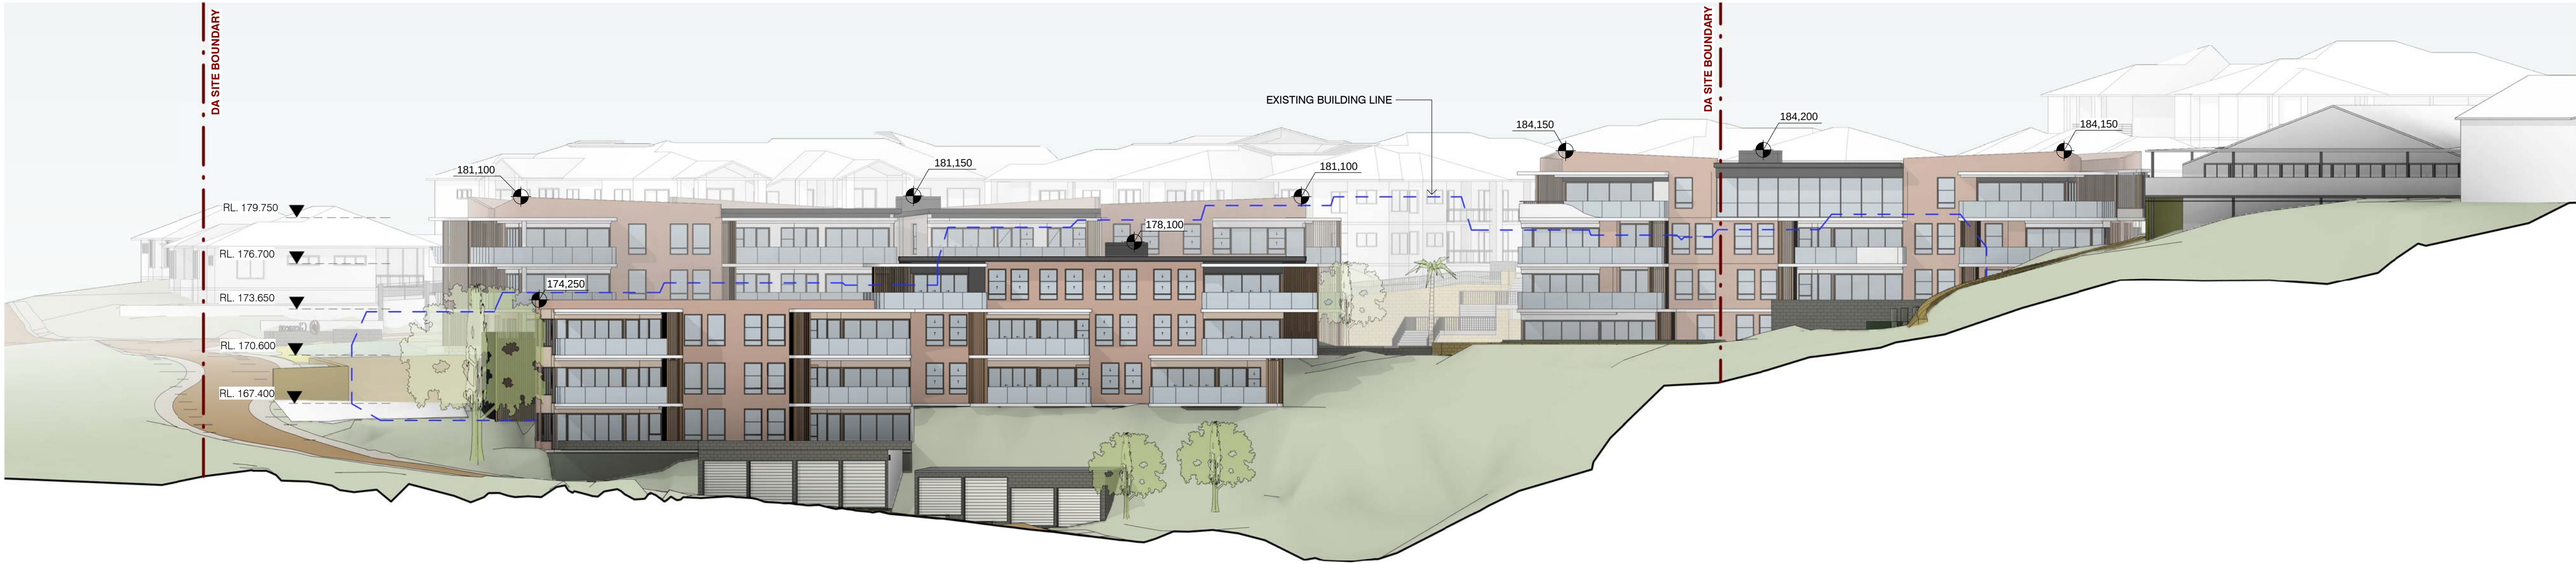Status
Development Application



C SITE ELEVATION - EAST
1 : 250

 **THIS PLAN IS TO BE READ IN CONJUNCTION WITH THE CONDITIONS OF DEVELOPMENT CONSENT**
DA2018/1332

Key Plan:

Drawing Disclaimer:
Do not scale from drawings.
Verify all dimensions on site before commencing work.
Copying or reproduction of this drawing is strictly prohibited without the consent of PTW Architects

NOTE: REFER TO SURVEY DRAWING (11828701004) FOR RIDGE HEIGHTS OF EXISTING BUILDINGS

04	DA ISSUE	PTW	180808	
03	DA ISSUE	PTW	180807	
02	DA ISSUE	PTW	180731	
01	DA ISSUE	PTW	180727	
Rv	Amendment	By	Ck	Date

Consultant

Client
Lend Lease Development Service Pty, Ltd
Level 14, Tower Three Exchange Place, 300
Barangaroo Avenue, Barangaroo NSW 2000

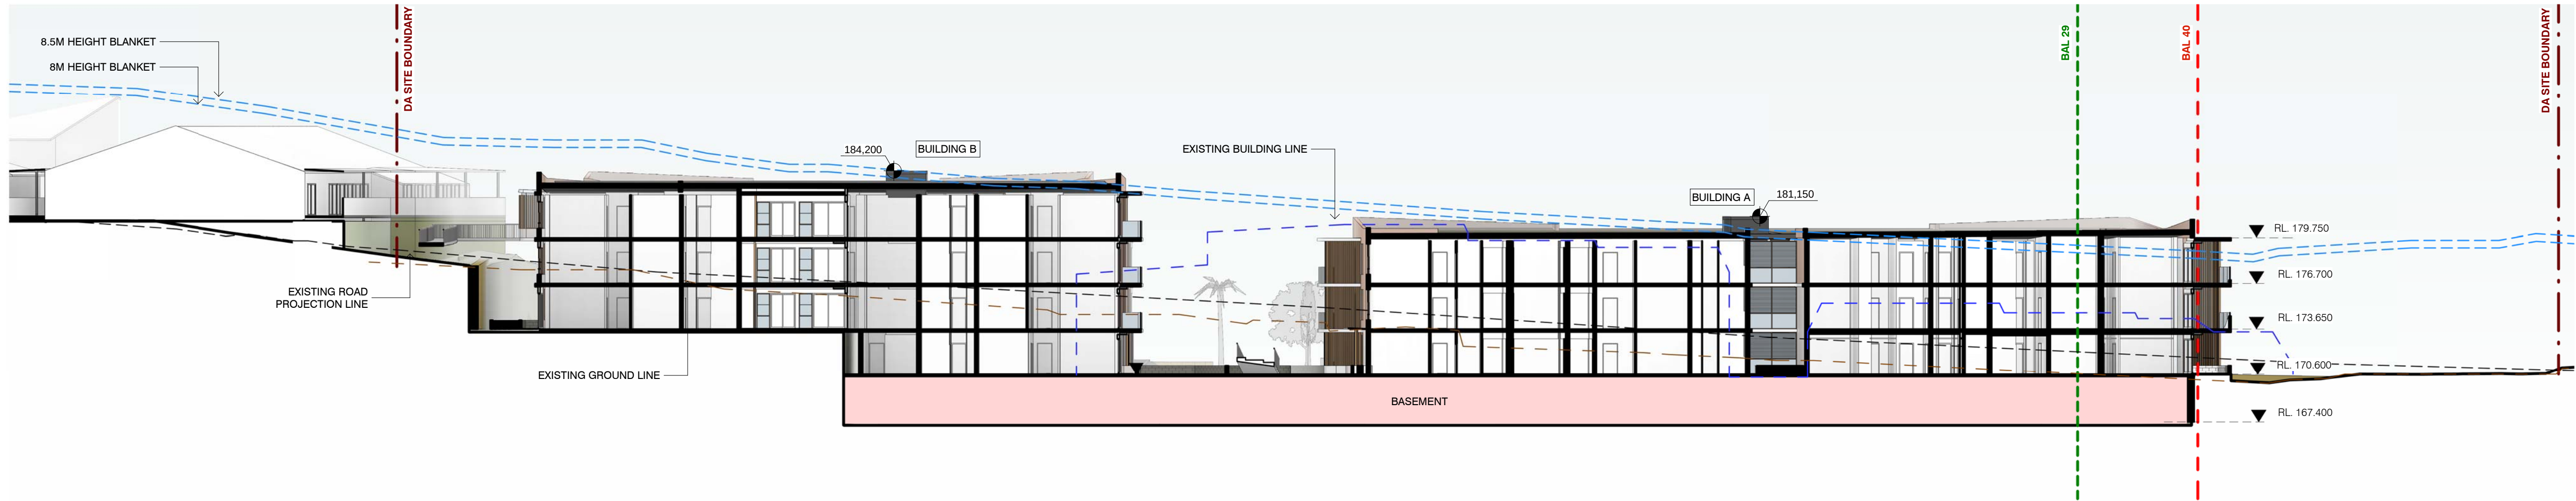

Architect
PTW Architects
Level 11, 88 Phillip Street
Sydney NSW 2000 Australia
T +61 2 9232 5877
ptw.com.au
Peddie Thorp & Walker P/L NSW Nominated Architects
ABN 23 000 454 424 trading as PTW Architects S Parsons Architect No.6098
D Jones Architect No.4778

Project PA016904.01
Glenaeon Retirement Village
207 Forest Way Belrose NSW 2085


Title
SITE ELEVATIONS

Drawing Number 256773_ADA_402
Revision 04

Status
Development Application



A SECTION A
1 : 250

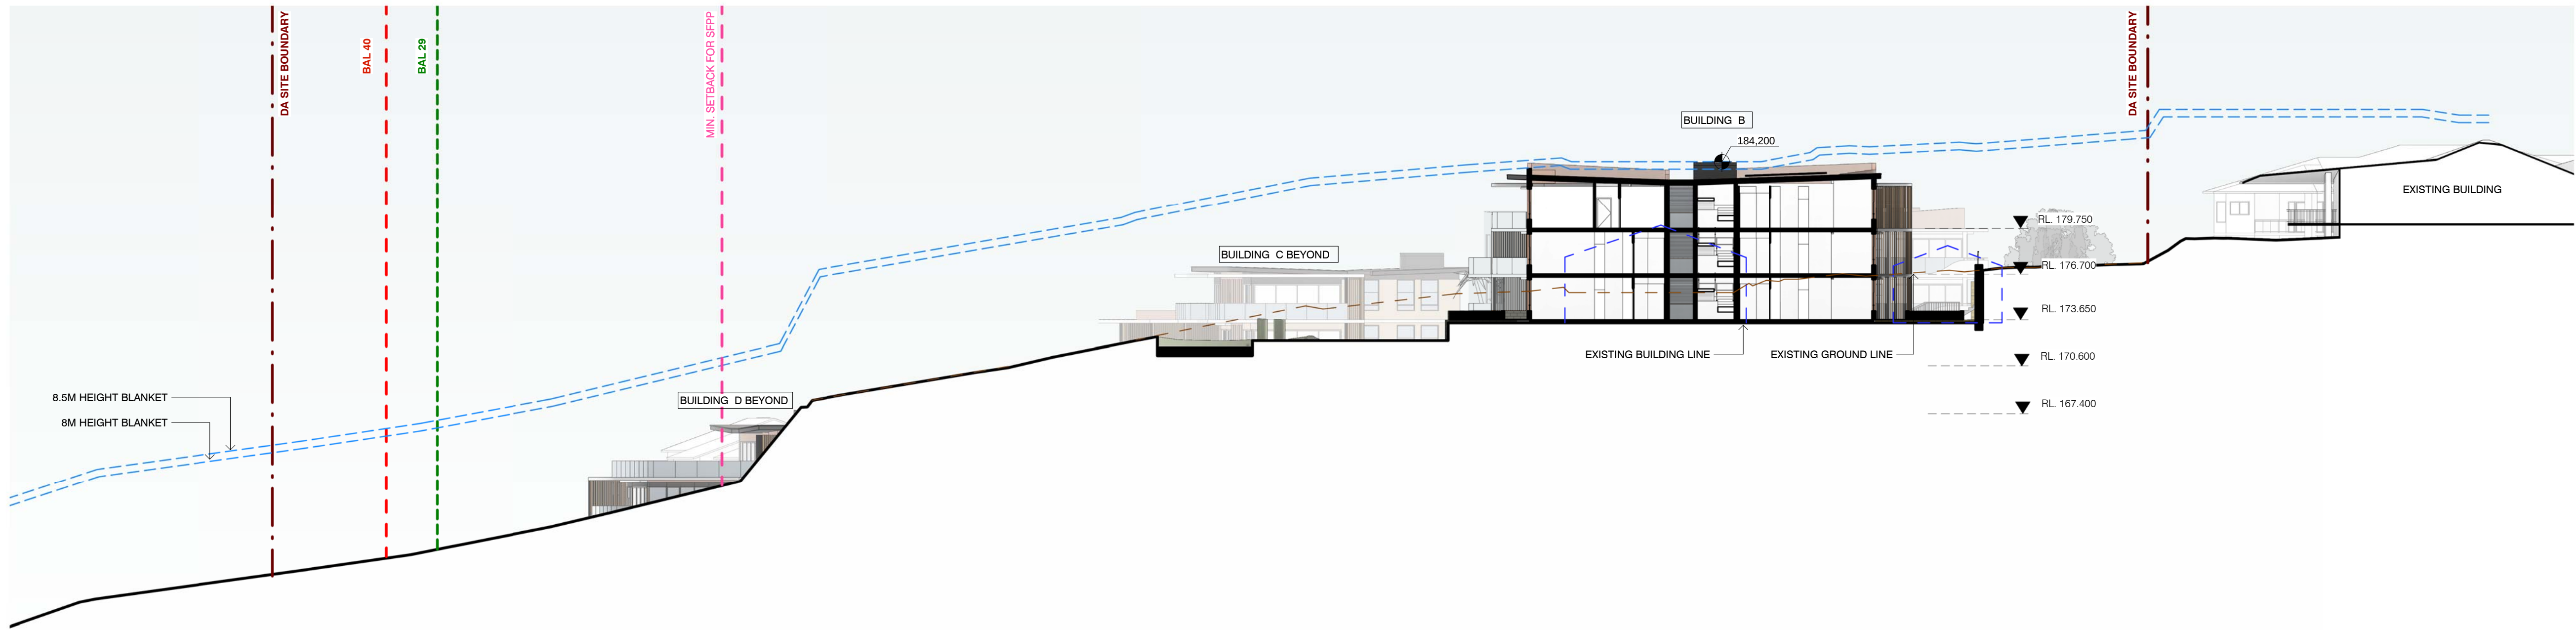

B SECTION B
1 : 250

 **northern
beaches
council**

**THIS PLAN IS TO BE READ IN
CONJUNCTION WITH
THE CONDITIONS OF DEVELOPMENT
CONSENT**

DA2018/1332

Key Plan:

Drawing Disclaimer:
Do not scale from drawings.
Verify all dimensions on site before commencing work.
Copying or reproduction of this drawing is strictly prohibited without the
consent of PTW Architects

NOTE: REFER TO SURVEY DRAWING (11828701004) FOR RIDGE
HEIGHTS OF EXISTING BUILDINGS

04	DA ISSUE	PTW	180808	
03	DA ISSUE	PTW	180807	
02	DA ISSUE	PTW	180731	
01	DA ISSUE	PTW	180727	
Rv	Amendment	By	Ck	Date

Consultant

Client
Lend Lease Development Service Pty, Ltd
Level 14, Tower Three Exchange Place, 300
Barangaroo Avenue, Barangaroo NSW 2000


Architect
PTW Architects
Level 11, 88 Phillip Street
Sydney NSW 2000 Australia
T +61 2 9232 5877
ptw.com.au

Peddie Thorp & Walker P/L
ABN 23 000 454 424
trading as PTW Architects

NSW Nominated Architects
S Parsons Architect No.6098
D Jones Architect No.4778

PTW

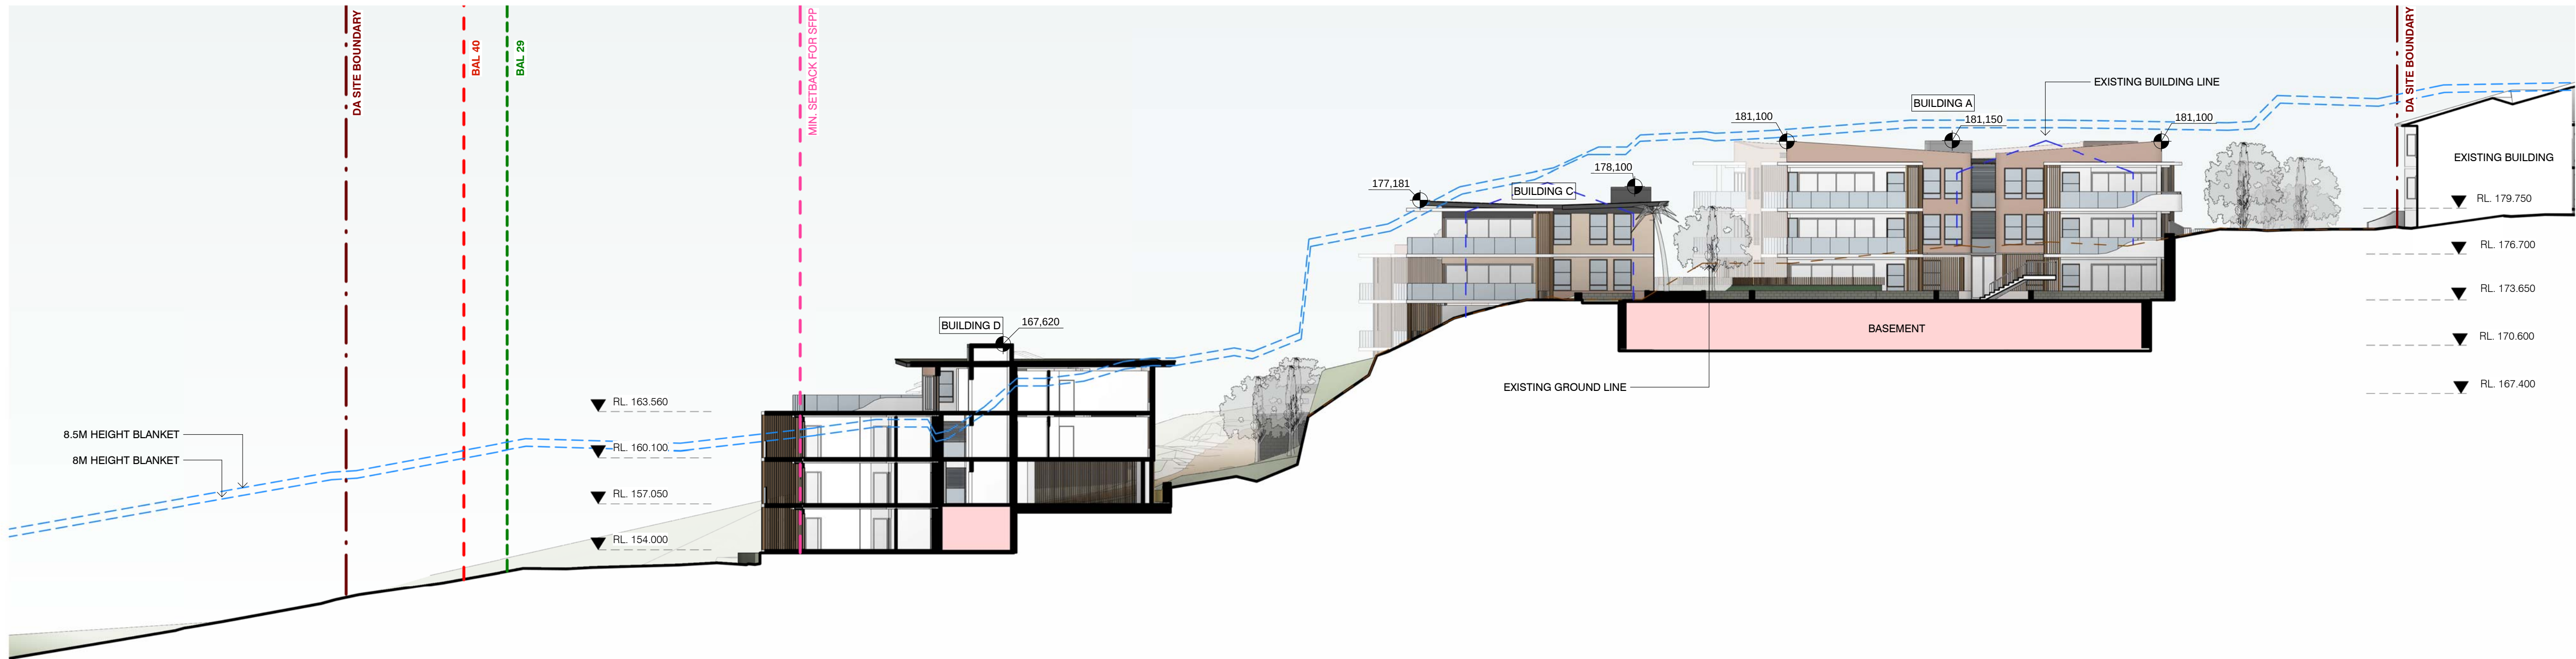
Project PA016904.01
Glenaeon Retirement Village

207 Forest Way Belrose NSW 2085


Title
SITE SECTION

Drawing Number 256773_ADA_501
Revision 04

Status
Development Application



C SECTION C
1 : 250

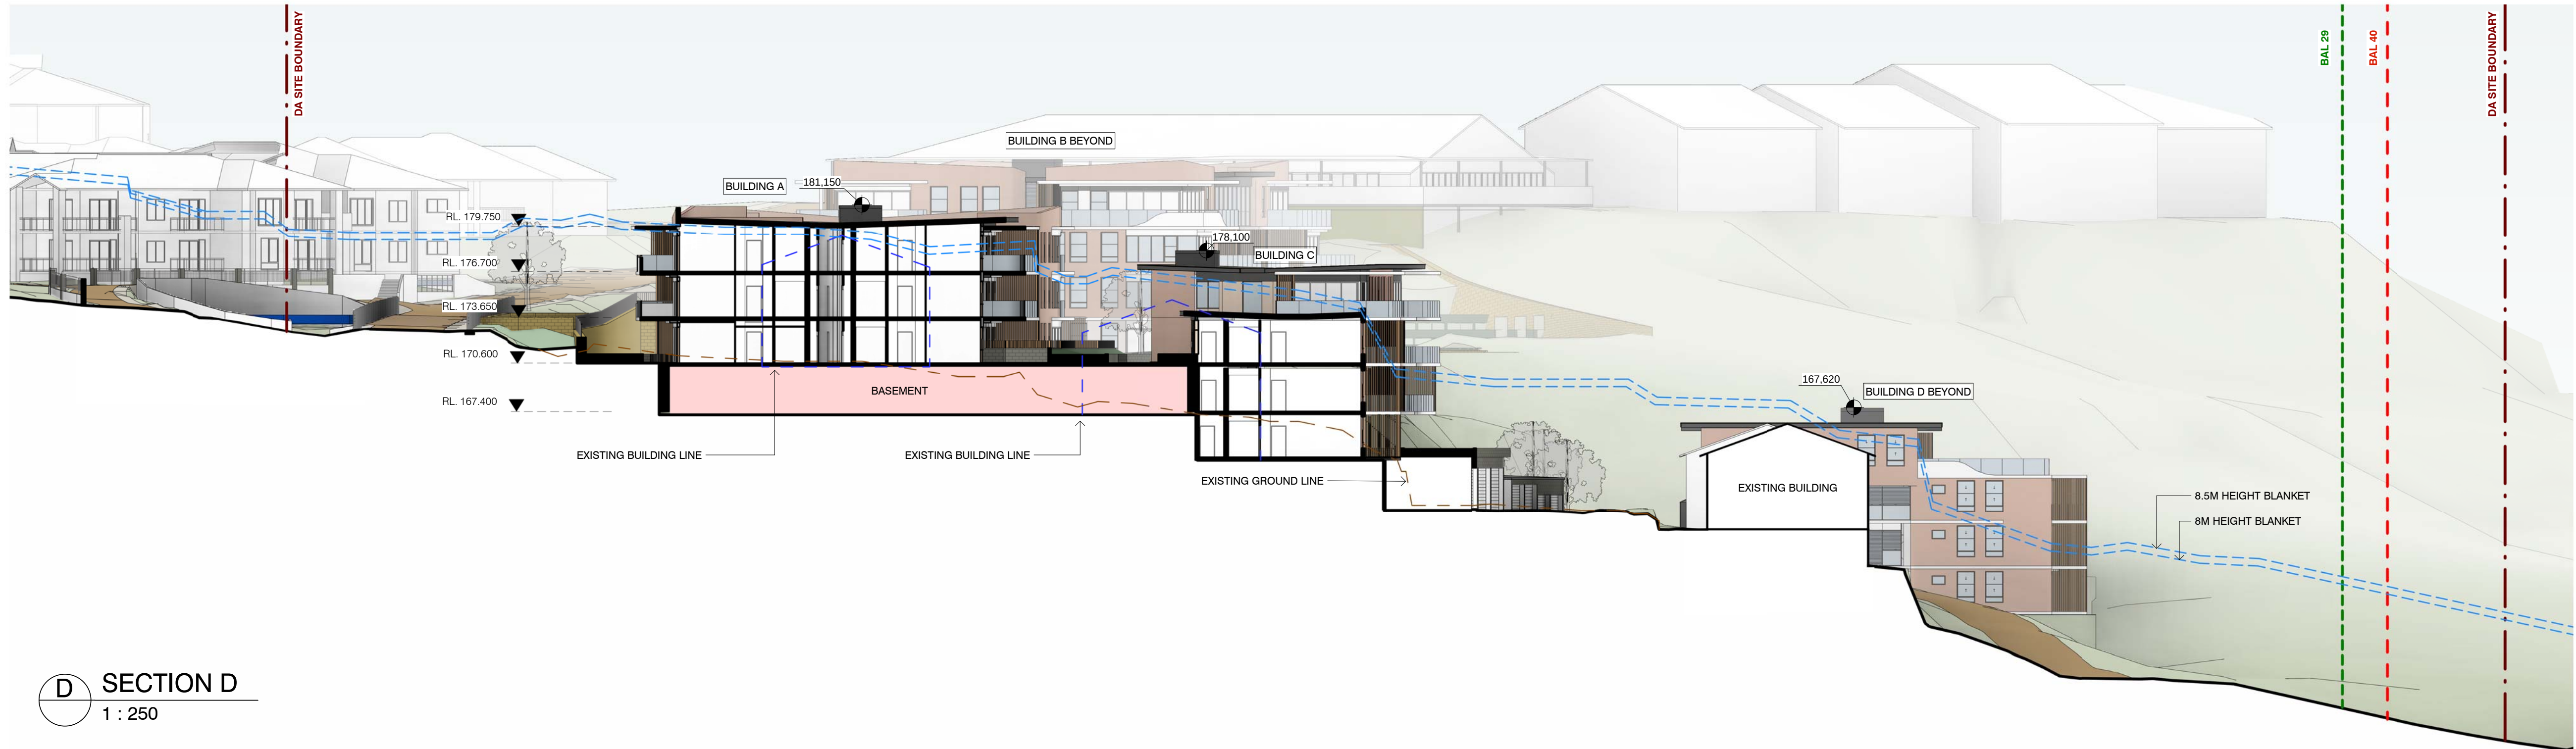

D SECTION D
1 : 250

 **northern beaches council**

THIS PLAN IS TO BE READ IN
CONJUNCTION WITH
THE CONDITIONS OF DEVELOPMENT
CONSENT

DA2018/1332

Key Plan:

Drawing Disclaimer:
Do not scale from drawings.
Verify all dimensions on site before commencing work.
Copying or reproduction of this drawing is strictly prohibited without the
consent of PTW Architects

NOTE: REFER TO SURVEY DRAWING (11828701004) FOR RIDGE
HEIGHTS OF EXISTING BUILDINGS

04	DA ISSUE	PTW	180808	
03	DA ISSUE	PTW	180807	
02	DA ISSUE	PTW	180731	
01	DA ISSUE	PTW	180727	
Rv	Amendment	By	Ck	Date

Consultant

Client
Lend Lease Development Service Pty, Ltd
Level 14, Tower Three Exchange Place, 300
Barangaroo Avenue, Barangaroo NSW 2000


Architect
PTW Architects
Level 11, 88 Phillip Street
Sydney NSW 2000 Australia
T +61 2 9232 5877
ptw.com.au
Peddie Thorp & Walker P/L ABN 23 000 454 424 trading as PTW Architects NSW Nominated Architects S Parsons Architect No.6098 D Jones Architect No.4778

Project PA016904.01
Glenaeon Retirement Village

207 Forest Way Belrose NSW 2085

Title
SITE SECTION

Drawing Number
256773_ADA_502

Revision
04

Status
Development Application



 northern
beaches
council

**THIS PLAN IS TO BE READ IN
CONJUNCTION WITH
THE CONDITIONS OF DEVELOPMENT
CONSENT**

DA2018/1332

Key Plan:

Drawing Disclaimer:

Do not scale from drawings.
Verify all dimensions on site before commencing work.
Copying or reproduction of this drawing is strictly prohibited without the
consent of PTW Architects

04	DA ISSUE	PTW		180808
03	DA ISSUE	PTW		180807
02	DA ISSUE	PTW		180731
01	DA ISSUE	PTW		180727
Rv	Amendment	By	Ck	Date

Consultant

Client
Lend Lease Development Service Pty, Ltd
Level 14, Tower Three Exchange Place, 300
Barangaroo Avenue, Barangaroo NSW 2000


Architect
PTW Architects
Level 11, 88 Phillip Street
Sydney NSW 2000 Australia
T +61 2 9232 5877
ptw.com.au

Peddie Thorp & Walker P/L
ABN 23 000 454 424
trading as PTW Architects

NSW Nominated Architects
S Parsons Architect No.6598
D Jones Architect No.4778

Project PA016904.01

Glenaeon Retirement Village

207 Forest Way Belrose NSW 2085

Title
3D VIEW 1

Drawing Number	Revision
256773_ADA_901	04

Status
Development Application



 northern
beaches
council

THIS PLAN IS TO BE READ IN
CONJUNCTION WITH
THE CONDITIONS OF DEVELOPMENT
CONSENT

DA2018/1332

Key Plan:

Drawing Disclaimer:

Do not scale from drawings.
Verify all dimensions on site before commencing work.
Copying or reproduction of this drawing is strictly prohibited without the
consent of PTW Architects

04	DA ISSUE	PTW		180808
03	DA ISSUE	PTW		180807
02	DA ISSUE	PTW		180731
01	DA ISSUE	PTW		180727
Rv	Amendment	By	Ck	Date

Consultant

Client

Lend Lease Development Service Pty, Ltd
Level 14, Tower Three Exchange Place, 300
Barangaroo Avenue, Barangaroo NSW 2000



Architect
PTW Architects
Level 11, 88 Phillip Street
Sydney NSW 2000 Australia
T +61 2 9232 5877
ptw.com.au

Peddie Thorp & Walker P/L
ABN 23 000 454 424
trading as PTW Architects

NSW Nominated Architects
S Parsons Architect No.6598
D Jones Architect No.4778

Project PA016904.01
Glenaeon Retirement Village

207 Forest Way Belrose NSW 2085

Title
3D VIEW 2

Drawing Number	Revision
256773_ADA_902	04

Status
Development Application



 northern
beaches
council

THIS PLAN IS TO BE READ IN
CONJUNCTION WITH
THE CONDITIONS OF DEVELOPMENT
CONSENT

DA2018/1332

Key Plan:

Drawing Disclaimer:

Do not scale from drawings.
Verify all dimensions on site before commencing work.
Copying or reproduction of this drawing is strictly prohibited without the
consent of PTW Architects

04	DA ISSUE	PTW		180808
03	DA ISSUE	PTW		180807
02	DA ISSUE	PTW		180731
01	DA ISSUE	PTW		180727
Rv	Amendment	By	Ck	Date

Consultant

Client

Lend Lease Development Service Pty, Ltd
Level 14, Tower Three Exchange Place, 300
Barangaroo Avenue, Barangaroo NSW 2000



Architect

PTW Architects
Level 11, 88 Phillip Street
Sydney NSW 2000 Australia
T +61 2 9232 5877
ptw.com.au



Peddie Thorp & Walker P/L
ABN 23 000 454 424
trading as PTW Architects

NSW Nominated Architects
S Parsons Architect No.6598
D Jones Architect No.4778

Project PA016904.01

Glenaeon Retirement Village

207 Forest Way Belrose NSW 2085

Title

3D VIEW 3

Drawing Number	Revision
256773_ADA_903	04

Status

Development Application



 northern
beaches
council

THIS PLAN IS TO BE READ IN
CONJUNCTION WITH
THE CONDITIONS OF DEVELOPMENT
CONSENT

DA2018/1332

Key Plan:

Drawing Disclaimer:

Do not scale from drawings.
Verify all dimensions on site before commencing work.
Copying or reproduction of this drawing is strictly prohibited without the
consent of PTW Architects

04	DA ISSUE	PTW	180808	
03	DA ISSUE	PTW	180807	
02	DA ISSUE	PTW	180731	
01	DA ISSUE	PTW	180727	
Rv	Amendment	By	Ck	Date

Consultant

Client
Lend Lease Development Service Pty, Ltd
Level 14, Tower Three Exchange Place, 300
Barangaroo Avenue, Barangaroo NSW 2000


Architect
PTW Architects
Level 11, 88 Phillip Street
Sydney NSW 2000 Australia
T +61 2 9232 5877
ptw.com.au

Peddie Thorp & Walker P/L
ABN 23 000 454 424
trading as PTW Architects

NSW Nominated Architects
S Parsons Architect No.6098
D Jones Architect No.4778

Project PA016904.01

Glenaeon Retirement Village

 
207 Forest Way Belrose NSW 2085

Title
3D VIEW 4

Drawing Number	Revision
256773_ADA_904	04

Status
Development Application



 **THIS PLAN IS TO BE READ IN CONJUNCTION WITH THE CONDITIONS OF DEVELOPMENT CONSENT**
DA2018/1332

Key Plan:

Drawing Disclaimer:
Do not scale from drawings.
Verify all dimensions on site before commencing work.
Copying or reproduction of this drawing is strictly prohibited without the consent of PTW Architects

04	DA ISSUE	PTW	180808	
03	DA ISSUE	PTW	180807	
02	DA ISSUE	PTW	180731	
01	DA ISSUE	PTW	180727	
Rv	Amendment	By	Ck	Date

Consultant

Client
Lend Lease Development Service Pty, Ltd
Level 14, Tower Three Exchange Place, 300
Barangaroo Avenue, Barangaroo NSW 2000


Architect
PTW Architects
Level 11, 88 Phillip Street
Sydney NSW 2000 Australia
T +61 2 9232 5877
ptw.com.au
Peddie Thorp & Walker P/L ABN 23 000 454 624 trading as PTW Architects NSW Nominated Architects S Parsons Architect No.6598 D Jones Architect No.4778

Project PA016904.01

Glenaeon Retirement Village

207 Forest Way Belrose NSW 2085

Title
3D VIEW 5

Drawing Number	Revision
256773_ADA_905	04

Status
Development Application



 **THIS PLAN IS TO BE READ IN CONJUNCTION WITH THE CONDITIONS OF DEVELOPMENT CONSENT**
DA2018/1332

Key Plan:

Drawing Disclaimer:
Do not scale from drawings.
Verify all dimensions on site before commencing work.
Copying or reproduction of this drawing is strictly prohibited without the consent of PTW Architects

04	DA ISSUE	PTW	180808	
03	DA ISSUE	PTW	180807	
02	DA ISSUE	PTW	180731	
01	DA ISSUE	PTW	180727	
Rv	Amendment	By	Ck	Date

Consultant

Client
Lend Lease Development Service Pty, Ltd
Level 14, Tower Three Exchange Place, 300
Barangaroo Avenue, Barangaroo NSW 2000


Architect
PTW Architects
Level 11, 88 Phillip Street
Sydney NSW 2000 Australia
T +61 2 9232 5877
ptw.com.au
Peddie Thorp & Walker P/L
ABN 23 000 454 424
trading as PTW Architects
NSW Nominated Architects
S Parsons Architect No.6598
D Jones Architect No.4778

Project PA016904.01
Glenaeon Retirement Village

207 Forest Way Belrose NSW 2085

Title
3D VIEW 6

Drawing Number	Revision
256773_ADA_906	04

Status
Development Application



Key Plan:

Drawing Disclaimer:

Do not scale from drawings.
Verify all dimensions on site before commencing work.
Copying or reproduction of this drawing is strictly prohibited without the consent of PTW Architects

04	DA ISSUE	PTW	180808	
03	DA ISSUE	PTW	180807	
02	DA ISSUE	PTW	180731	
01	DA ISSUE	PTW	180727	
Rv	Amendment	By	Ck	Date

Consultant

Client

Lend Lease Development Service Pty, Ltd
Level 14, Tower Three Exchange Place, 300
Barangaroo Avenue, Barangaroo NSW 2000

Architect

PTW Architects
Level 11, 88 Phillip Street
Sydney NSW 2000 Australia
T +61 2 9232 5877
ptw.com.au

Project PA016904.01
Glenaeon Retirement Village
207 Forest Way Belrose NSW 2085

Title

3D VIEW 7

Drawing Number

256773_ADA_907

Revision

04

Status

Development Application

 **THIS PLAN IS TO BE READ IN CONJUNCTION WITH THE CONDITIONS OF DEVELOPMENT CONSENT**
DA2018/1332

PTW



LEGEND		
PROGRAMME		
Proposed		
1	Entry Feature Wall	
2	Pedestrian Entry	
3	Vehicle Entry	
4	Seating Area	
5	Bin Store	
6	Bushland Garden	
7	External Lift Access	
8	Electrical Kiosk	
9	Roof Garden (Not accessible/ Garage Below)	
10	Meeting Place	
11	Garage & Emergency Vehicle Parking	
12	Gully Garen	
13	Area Regraded and Restored	
14	Veggie Garden	
15	Substation	
16	Level 1 Bridge	
Existing		
1	Existing Path	
2	Existing Rock Pool & Bridge	
3	Existing Crossing	
4	Existing Car Park	
5	Existing Pond (Modified)	
6	Existing Cliff	
7	Existing Rock	
8	Existing Carpark to be Demolished	
9	Existing Signage to be Removed	
10	Existing Waterfall to be Retained	
GENERAL		
---	Site Boundary	Privacy Screens
---	Stage Boundary	Balustrade
---	Proposed Contour Line	Handrails
+ EL 962.00	Existing Level	Sawtooth/threshold structure
+ FL 962.00	Finished Floor Level	Wayfinding Signage
+ FL 962.00	Proposed Finished Level	Signage Panel
- - -	Architecture Above	Building Entry
- - -	Architecture Below	Proposed Bus Stop
Water Element - Natural Grade		Lighting
Existing Building		
Exposed Natural Rock		
Proposed Ramp		
Proposed Stairs		
PAVEMENTS		
Existing Road		
Proposed Road		
Existing Path		
Type 1: Podium - COS - Concrete		
Type 2: Podium - POS - Stone Tile Medium (400x400)		
Type 3: COS - Stone Tile Large (600x400)		
Type 4: COS - Stone Tile Small (100x100)		
Type 5: Concrete Path - COS - Integral oxide, Salt rock		
Type 6: Concrete Path - Boulevard - Integral oxide and broom finish to match existing		
Type 7: Concrete Path - Council Street - Plain concrete and broom finish to match existing		
Type 8: Gravel - Recycled aggregate		
Type 9: Stone Sets - Vehicle		
WALLS & EDGES		
Existing Wall		
Type 1: Feature Stone Wall		
Type 2: Rock Cutting - Natural Finish		
Type 3: Retaining Wall - Texture Block		
Type 4: Podium - COS - Building Entries - White Glazed Brick		
Type 5: Podium - POS - Texture Block		
PLANTING		
Turf		
PM1-Gully Mix		
PM2-Heath Mix		
PM3-Exotic / herloom / scented		
PM4-Feature Plants		
PM5-Roof Mix		
PM6-Climbers		
Existing Planting to be Retained		
TREES		
Existing Tree to be Removed Refer ARBORISTS REPORT		
Existing Tree to be Retained Refer ARBORISTS REPORT		
Proposed Tree		

THIS PLAN IS TO BE READ IN CONJUNCTION WITH THE CONDITIONS OF DEVELOPMENT CONSENT



LEGEND

ZONES

- Glenaeon 'Boulevard'
- Water Threshold
- Entry Threshold
- Communal Open Space
- Bushland Gardens
- Private Open Space
- Private Road
- Building Entry Zone
- Key Vehicle Movement
- Key Pedestrian Movement



 northern beaches council
THIS PLAN IS TO BE READ IN CONJUNCTION WITH THE CONDITIONS OF DEVELOPMENT CONSENT
DA2018/1332

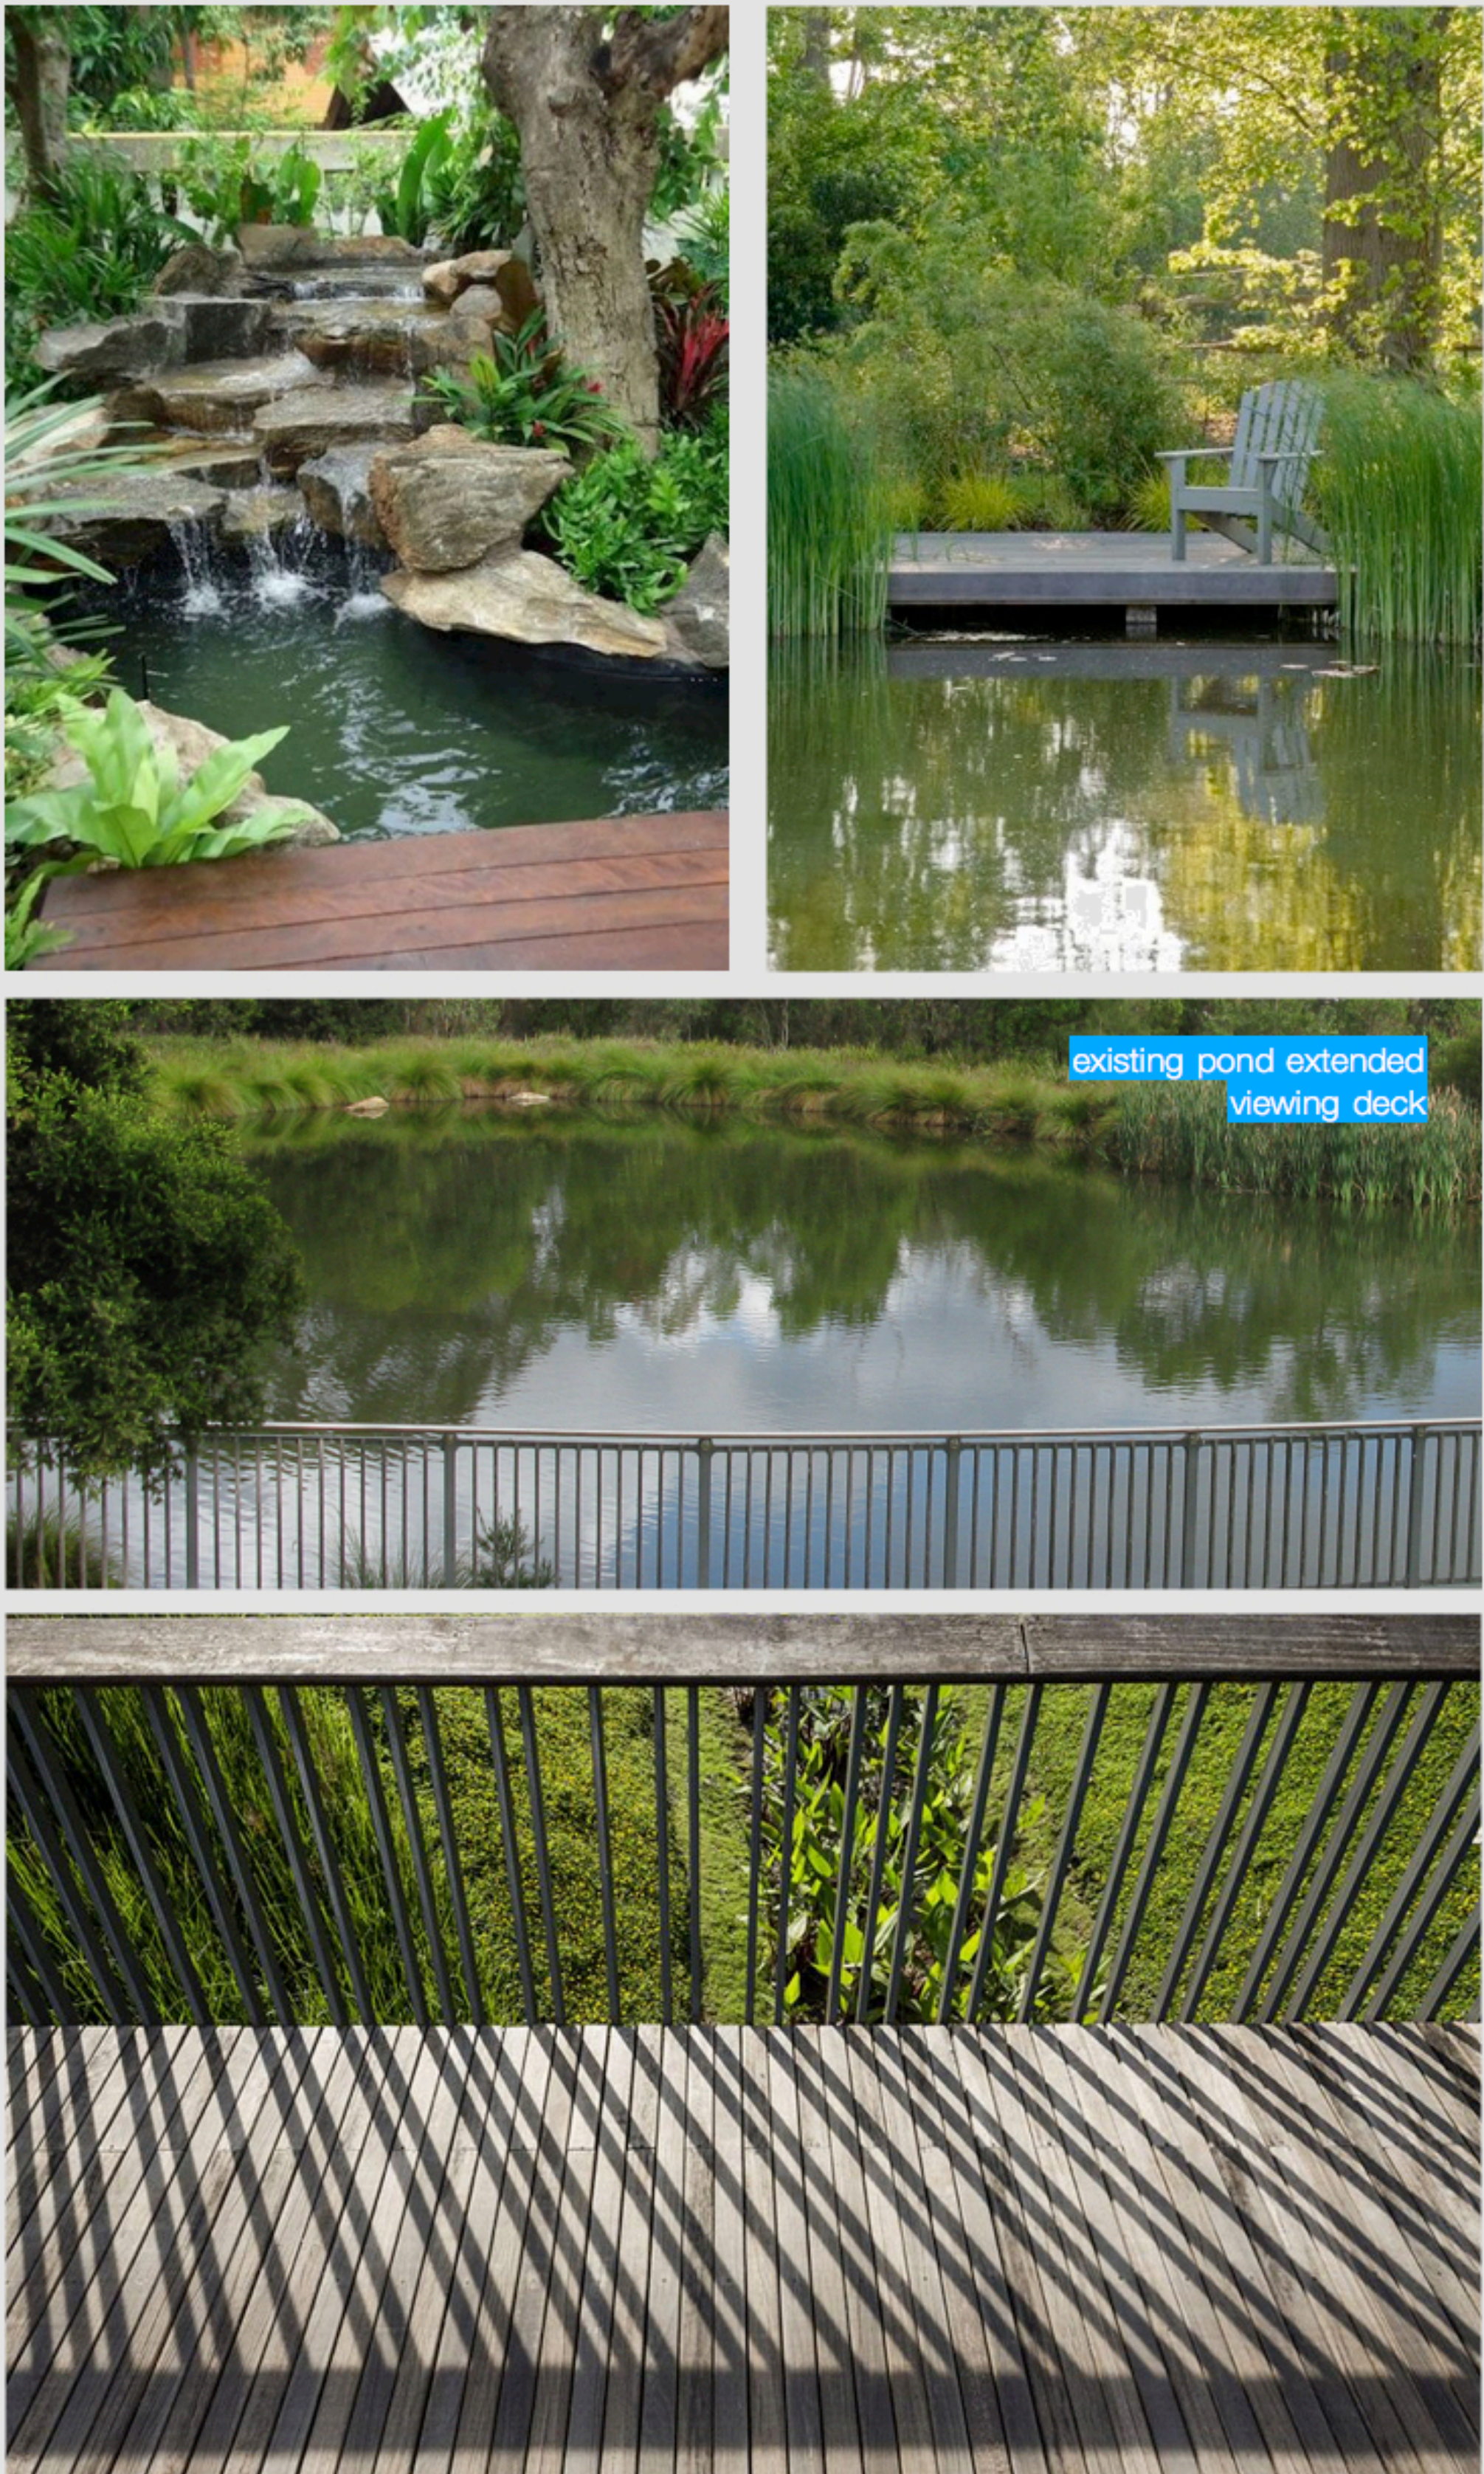
1

ARRIVAL THRESHOLD



2

WATER THRESHOLD




3

GLENAEON BOULEVARD



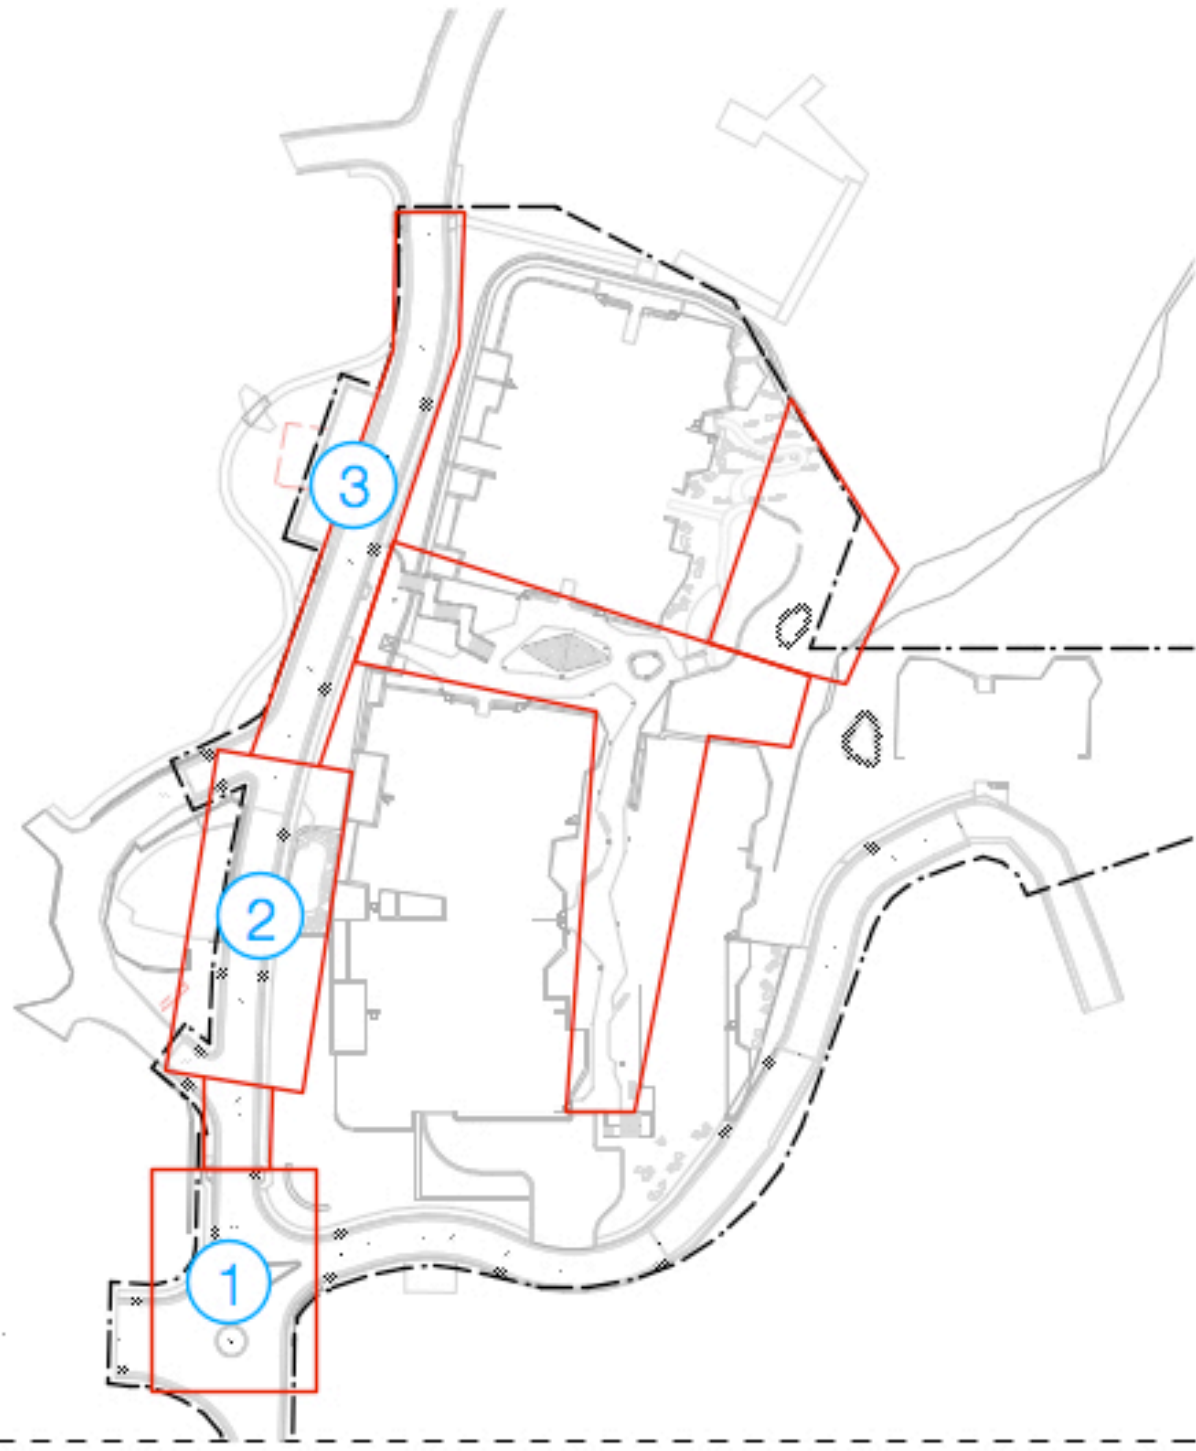northern beaches council
THIS PLAN IS TO BE READ IN CONJUNCTION WITH THE CONDITIONS OF DEVELOPMENT CONSENT
DA2018/1332




4

COMMUNAL GARDENS



5

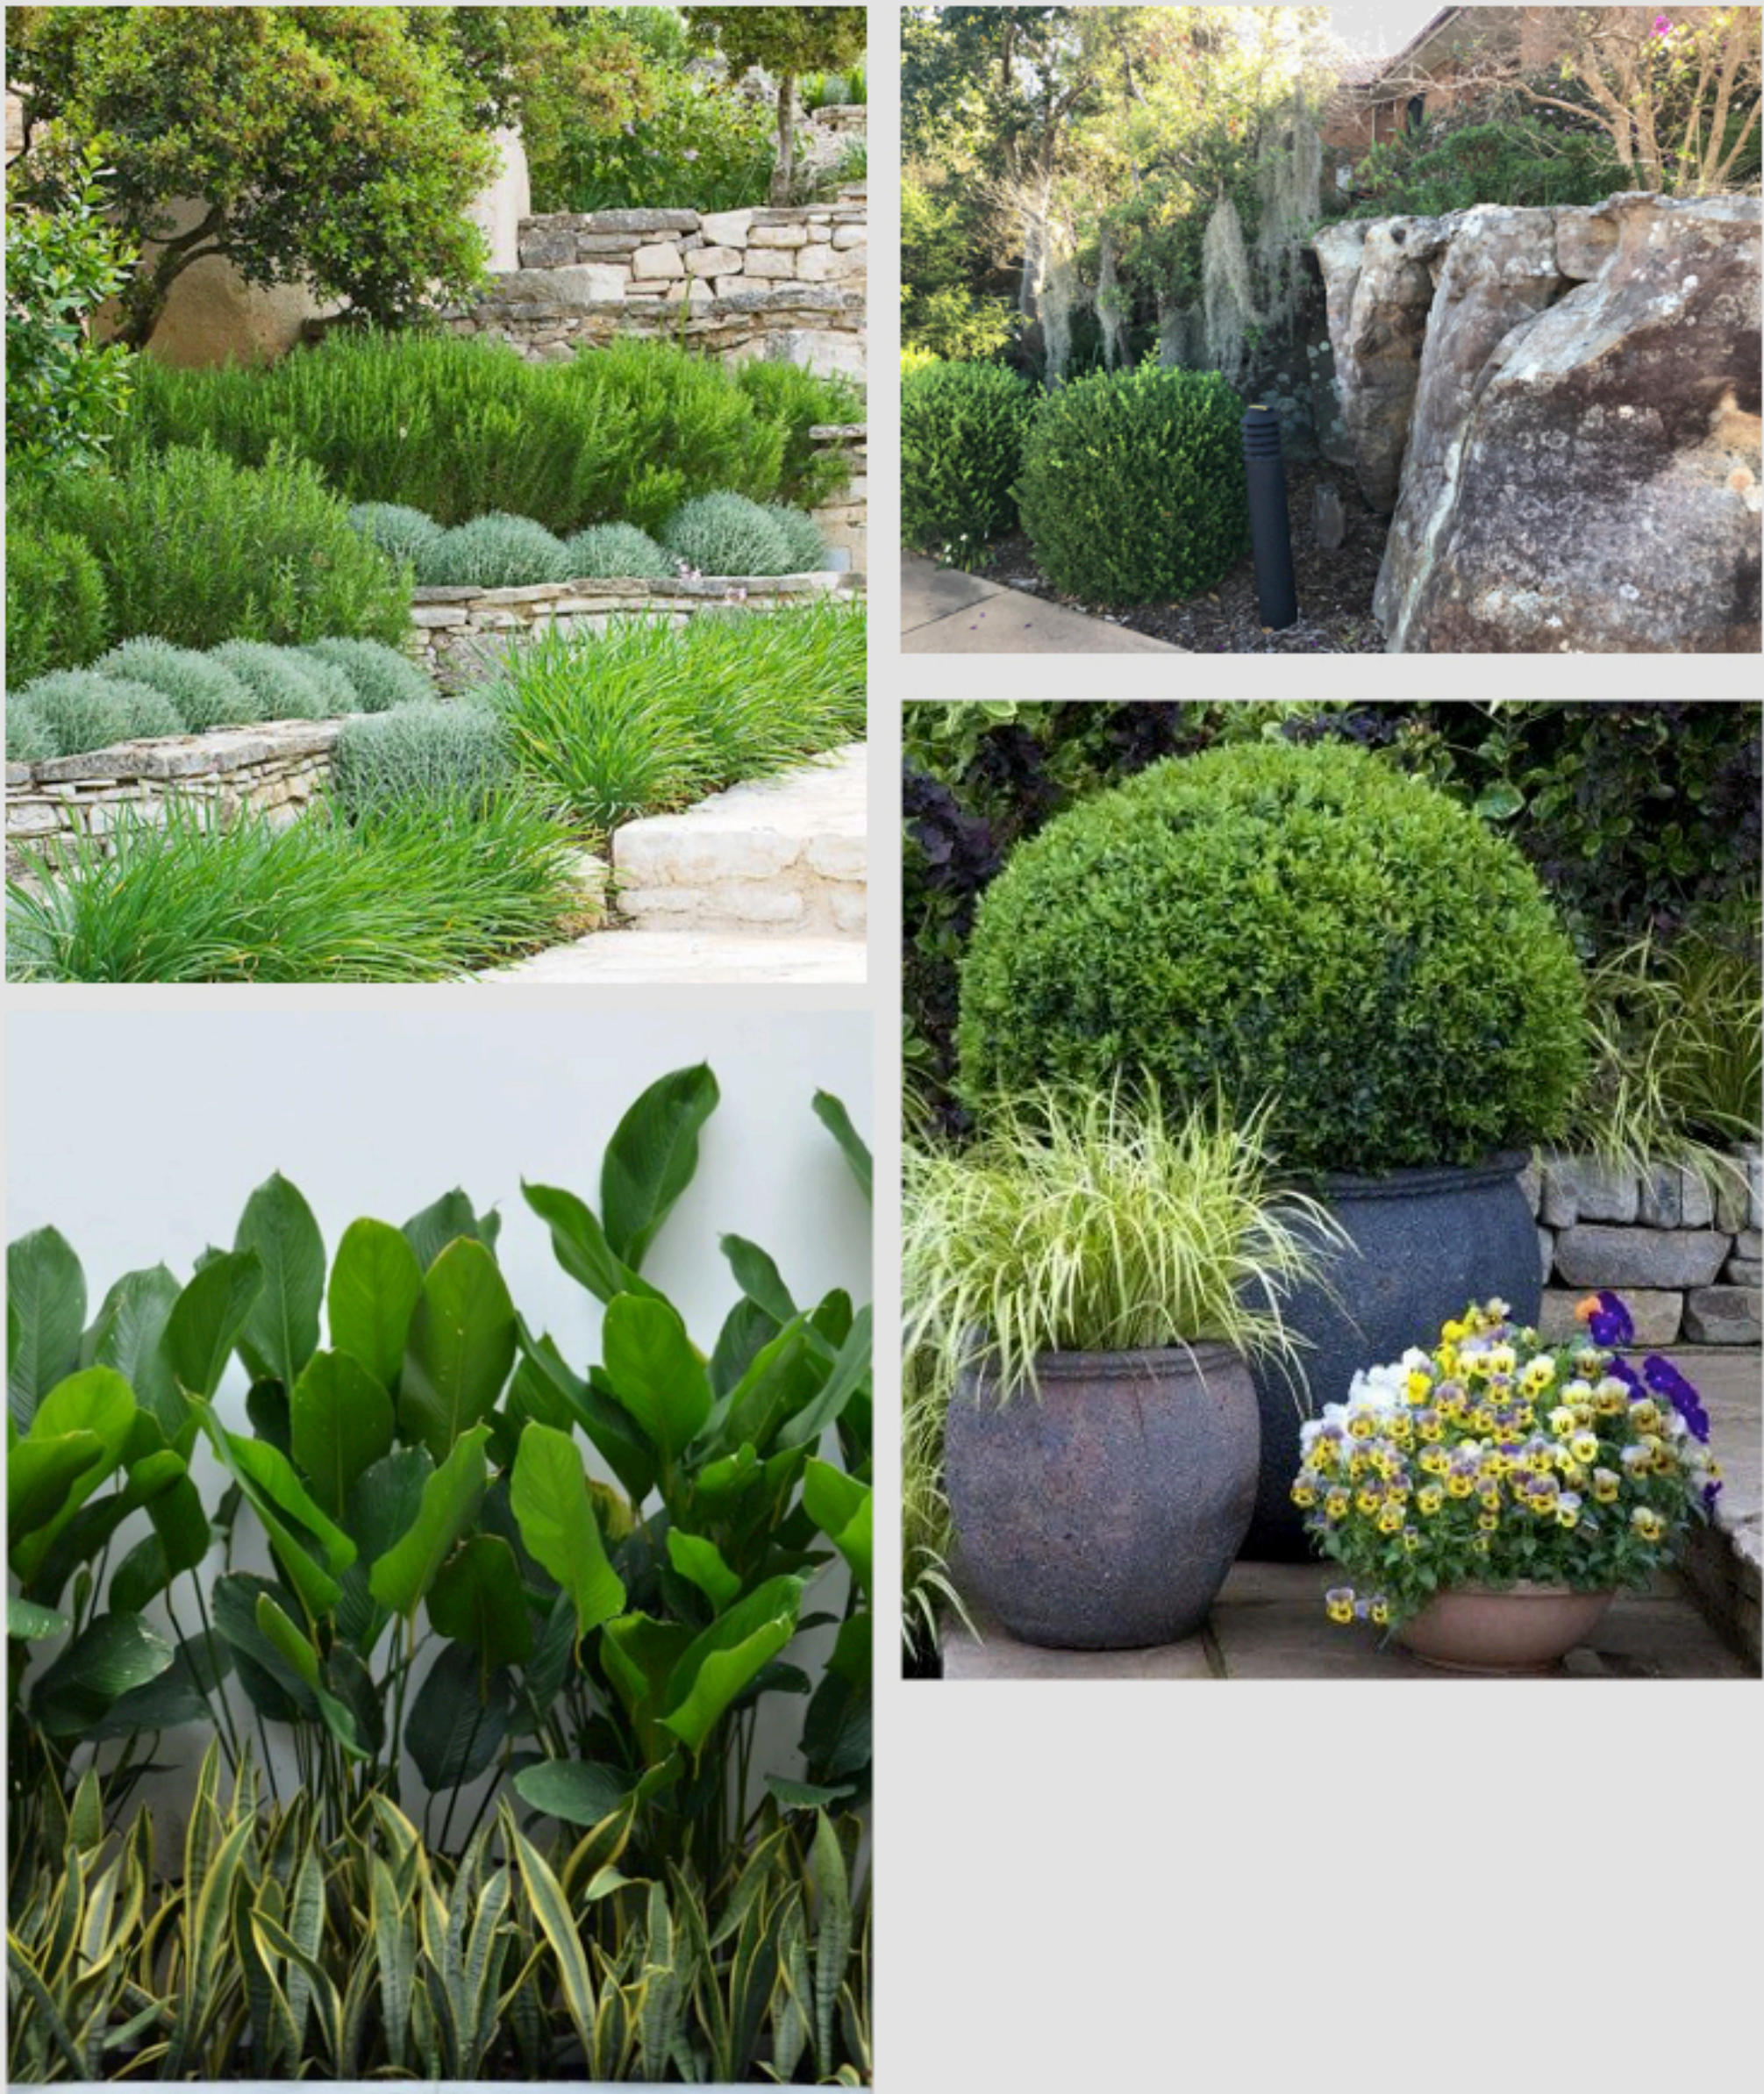PRIVATE GARDENS




6

BUSHLAND GARDENS



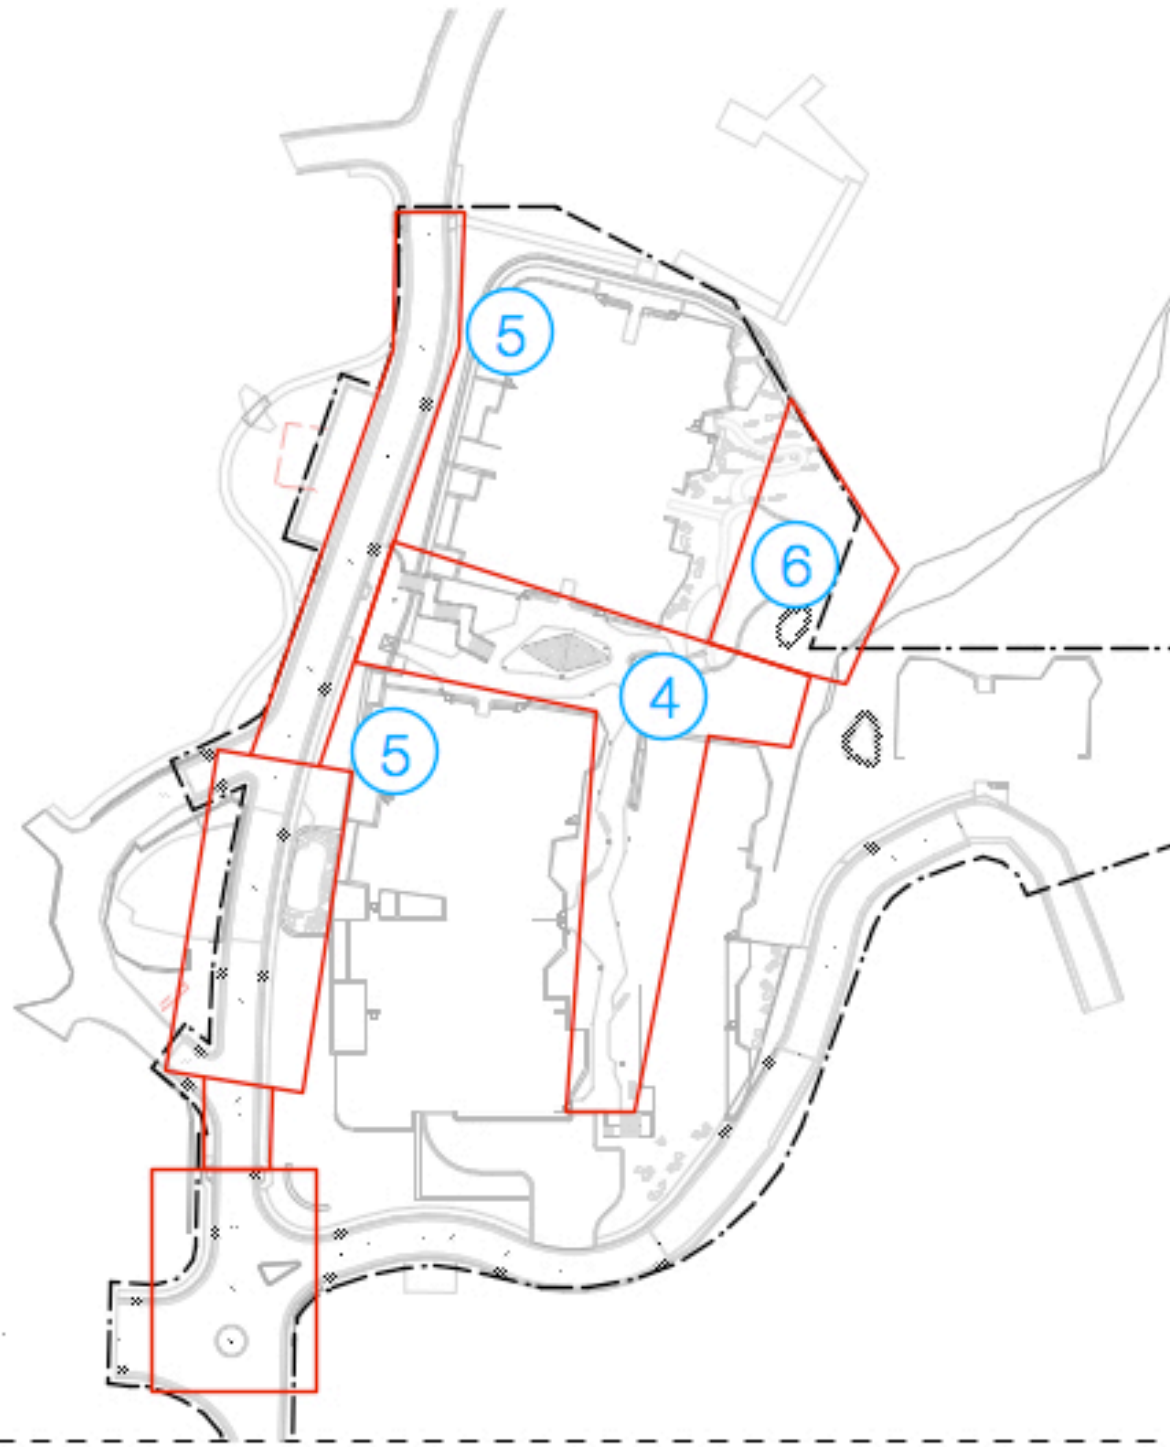northern beaches council
THIS PLAN IS TO BE READ IN CONJUNCTION WITH THE CONDITIONS OF DEVELOPMENT CONSENT
DA2018/1332



GLENAEON VILLAGE RENEWAL ST1

GLENAEON C/- LENDLEASE

207 Forest Way, Belrose NSW 2085

LANDSCAPE CHARACTER 2

scape design

Revision 103 Date 27.07.18

Scale:

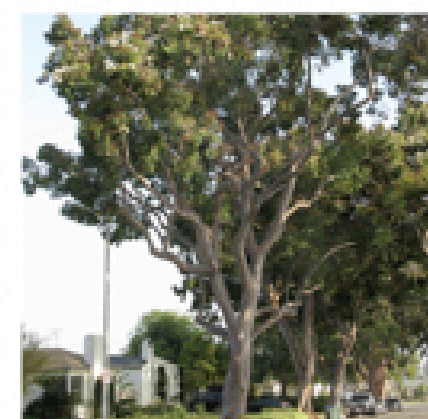
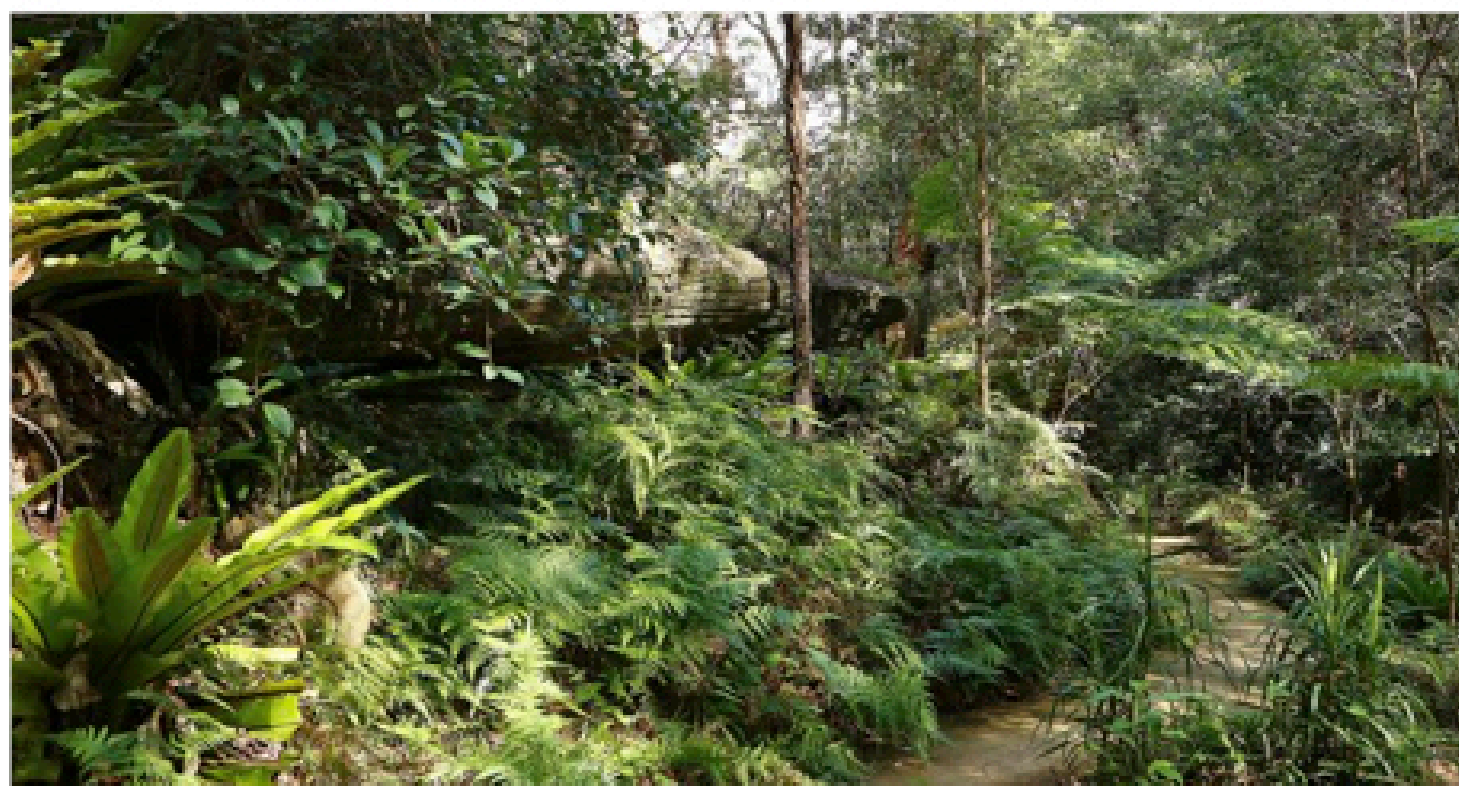
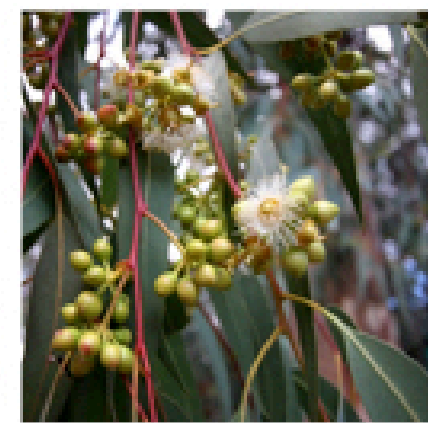
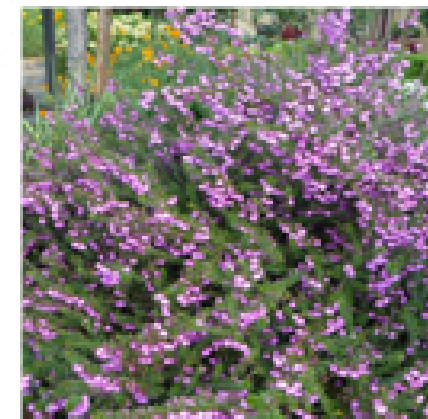
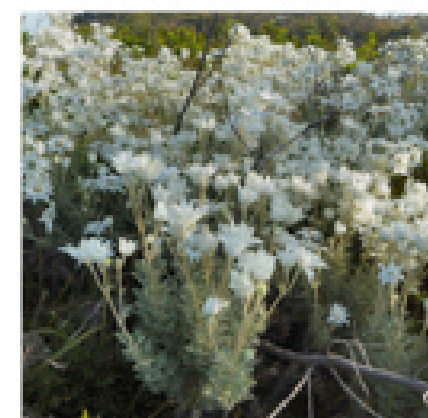
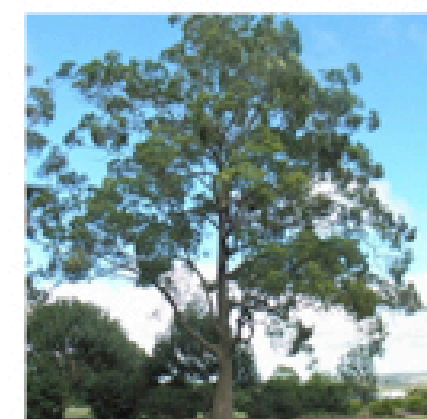
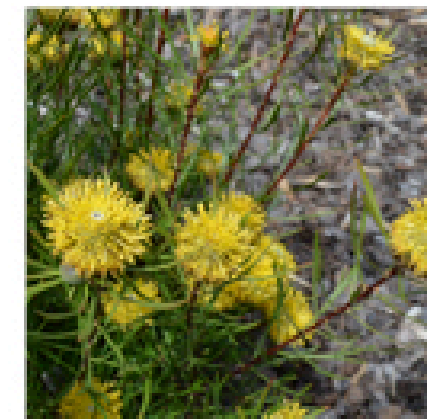
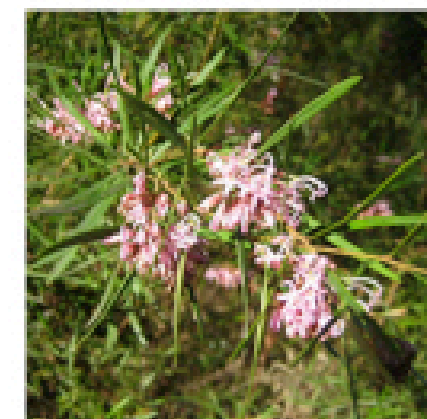
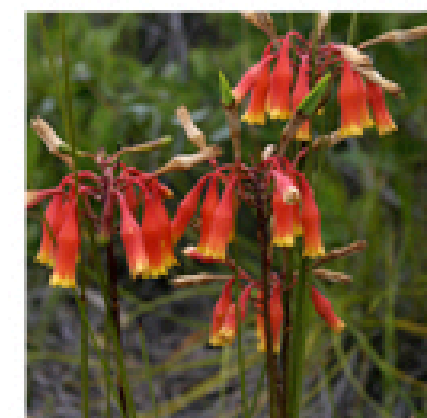
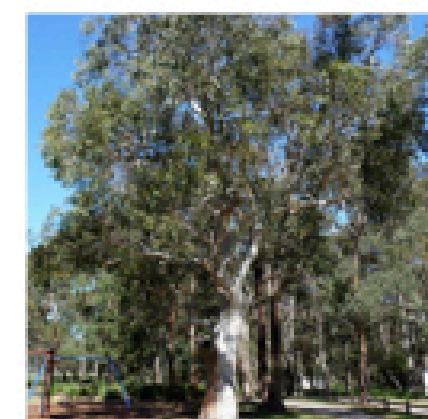
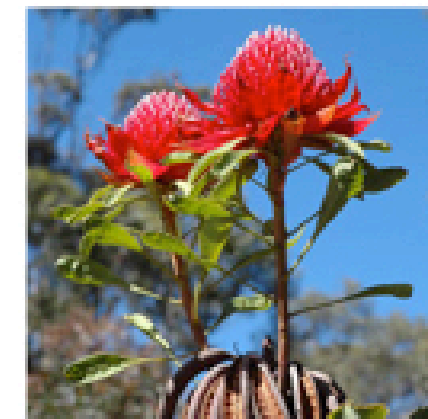
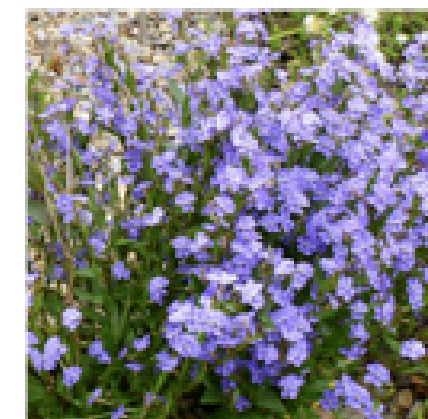
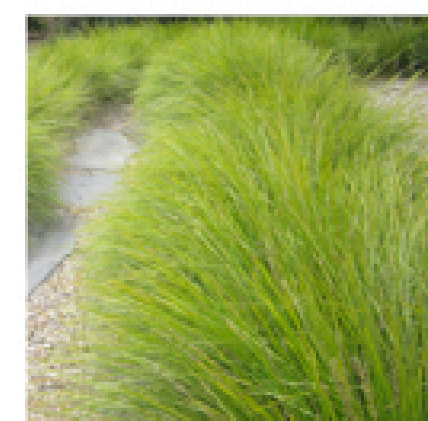
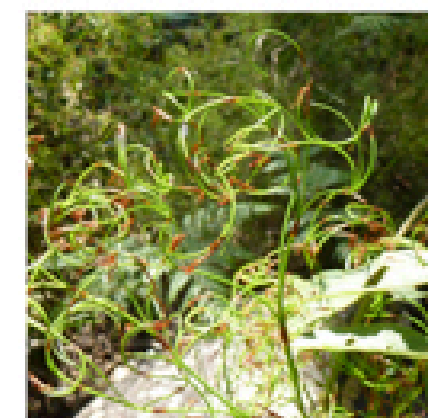
Notes

DRAFT




















LANDSCAPE ARCHITECTURE
Suite 8, 37-38 East Esplanade
Manly NSW 2095
www.sapedesign.com.au

L.DA.000.04

GULLY

*Angophora costata**Banksia marginata**Eucalyptus piperita**Bauera rubioides**Dillwynia floribunda**Hibbertia scandens**Actinotus helianthi**Corymbia gummifera**Ceratopetalum gummiferum**Doryanthes excelsa**Isopogon anemonifolius**Grevillea sericea**Dianella caerulea**Blandfordia nobilis**Eucalyptus haemastoma**Xanthorrhoea arborea**Ricinocarpos pinifolius**Telopea speciosissima**Dampiera stricta**Lomandra longifolia 'Tanika'**Caustis flexuosa*

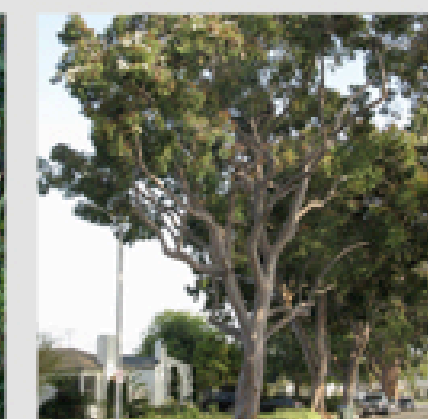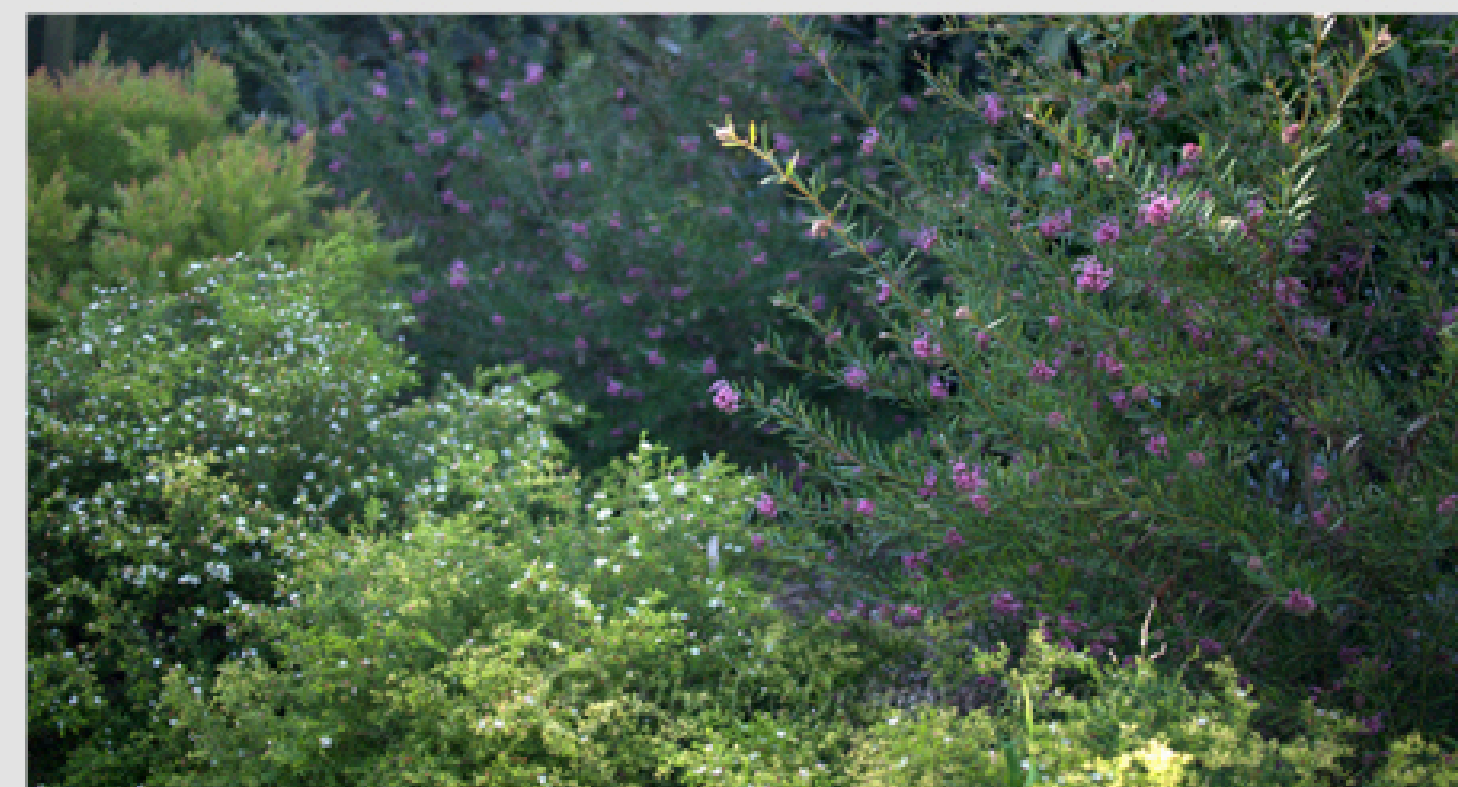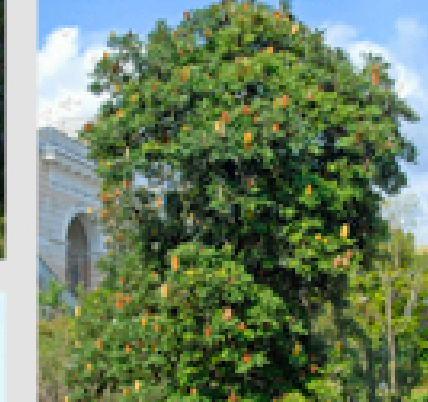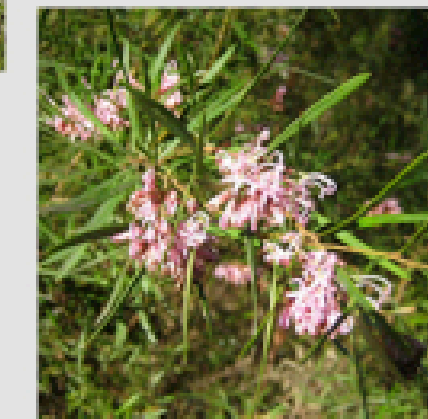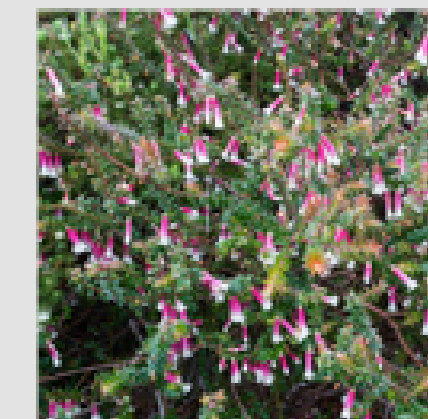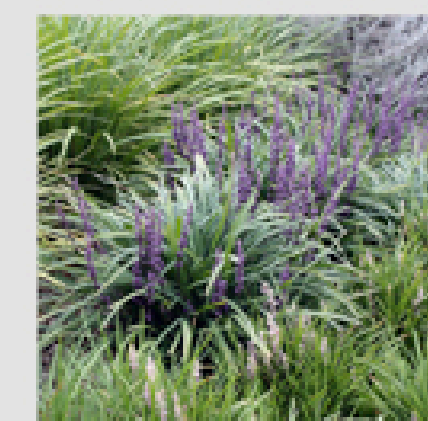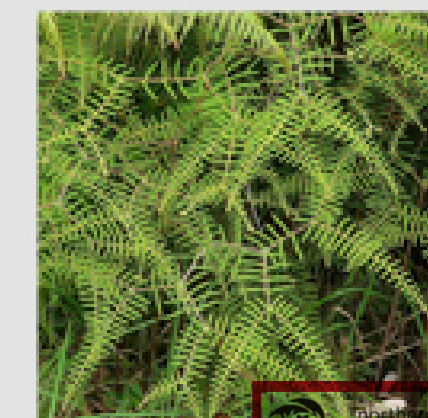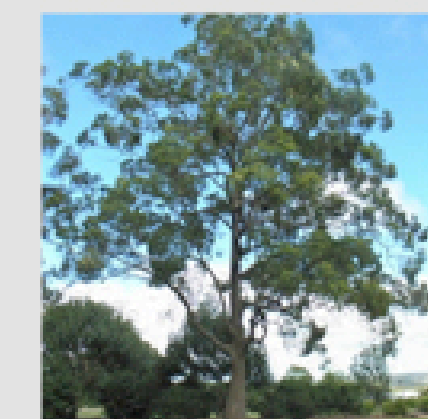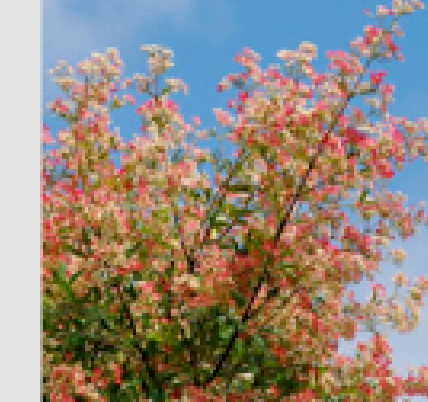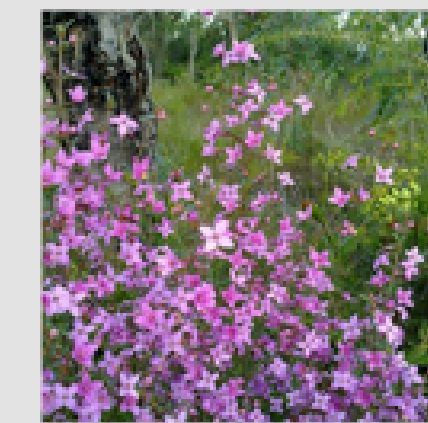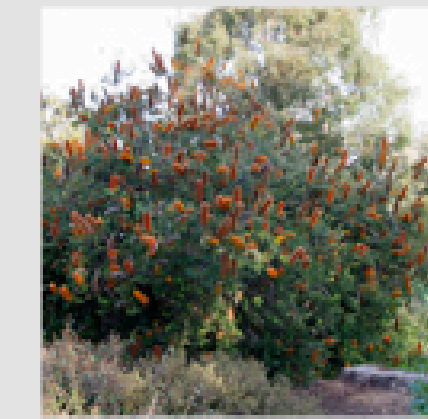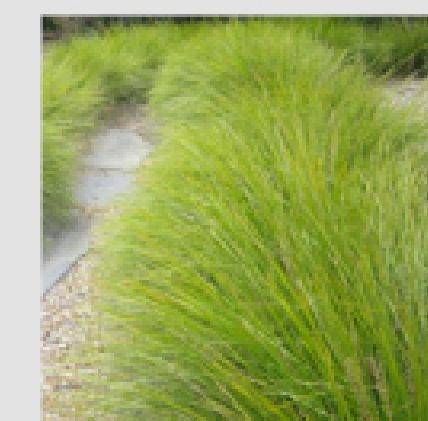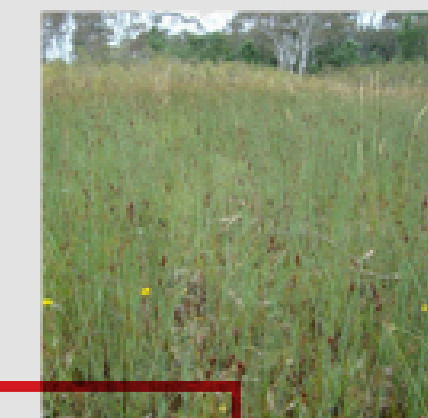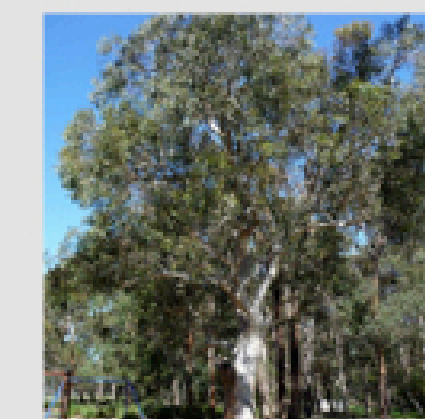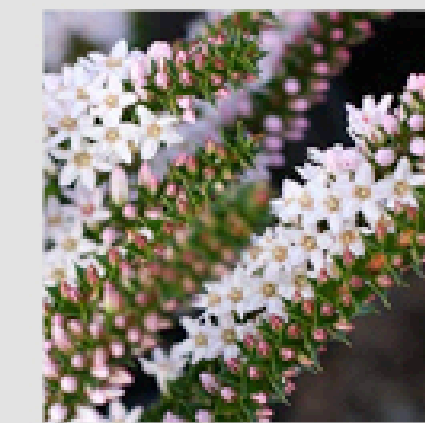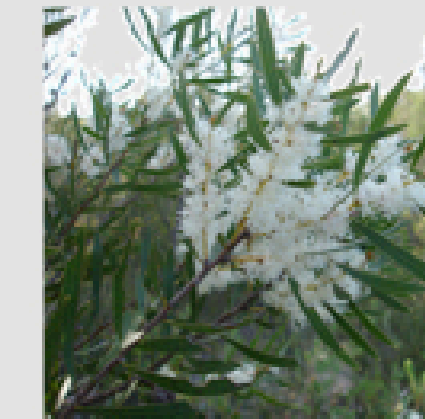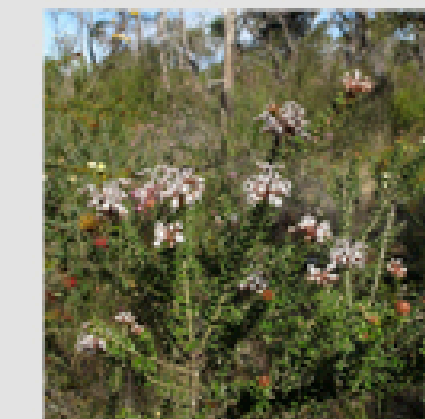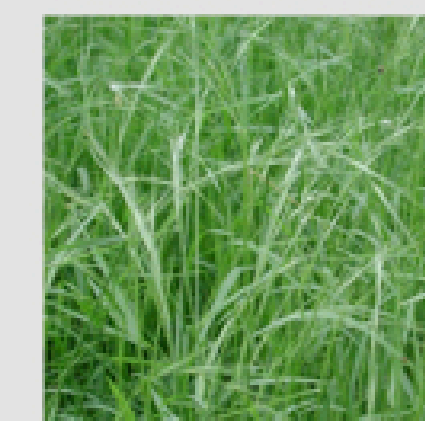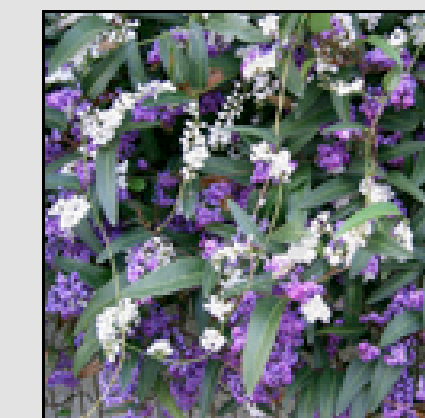HEATH

*Angophora costata**Banksia serrata**Baeckia imbricata**Grevillea sericea**Epacris longiflora**Dianella caerulea**Gleichenia dicarpa**Corymbia gummifera**Ceratopetalum gummiferum**Boronia ledifolia**Banksia ericifolia**Lambertia formosa**Lomandra longifolia 'Tanika'**Baumea juncea**Eucalyptus haemastoma**Xanthorrhoea arborea**Epacris pulchella**Hakea dactyloides**Grevillea buxifolia**Microlaena stipoides**Hardenbergia violacea*

PLANT SPECIES - HEATH

Botanical Name	Common Name	Height (m)	Spread (m)
Proposed Trees			
<i>Angophora costata</i>	Smooth-barked Apple	15000	10000
<i>Banksia integrifolia</i>	Coastal Banksia	5000	2000
<i>Banksia serrata</i>	Old Man Banksia	10000	5000
<i>Ceratopetalum gummiferum</i>	Christmas Bush	6000	4000
<i>Corymbia gummifera</i>	Red Bloodwood	30000	16000
<i>Eucalyptus haemastoma</i>	Scribbly Gum	10000	6000
<i>Eucalyptus piperita</i>	Sydney Peppermint	20000	10000
<i>Leptospermum laevigatum</i>	Coastal tea tree	4000	3000
<i>Xanthorrhoea media</i>	Grass Tree	2000	1000
Shrubs			
<i>Acacia suaveolens</i>	Sweet Scented Wattle	2000	2000
<i>Acacia ulicifolia</i>	Prickly Moses	2000	2000
<i>Banksia ericifolia</i>	Heath-leaved Banksia	610	2000
<i>Boronia ledifolia</i>	Sydney Boronia	1500	800
<i>Boronia polygalifolia</i>	Milkwort Boronia	500	500
<i>Epacris longiflora</i>	Native Fuschia	1500	1000
<i>Epacris pulchella</i>	NSW Coral Heath	1500	1000
<i>Grevillea buxifolia</i>	Grey Spider Flower	1500	1500
<i>Grevillea sericea</i> 'Pink'	Pink Spider Flower	1000	1000
<i>Hakea dactyloides</i>	Broad-leaved Hakea	3000	1000
<i>Lambertia formosa</i>	Mountain Devil	2000	1000
<i>Persoonia leopoldia</i>	North Rothbury persoonia	1000	1000
<i>Pimelea linifolia</i>	Slender Rice Flower	1500	1500
<i>Pultenaea daphnoides</i>	Large-leaf Bush Pea	1000	1000
Groundcover			
<i>Actinotus minor</i>	Lesser Flannel Flower	500	500
<i>Dampiera stricta</i>	Blue Dampiera	300	300
<i>Dianella caerulea</i>	Flax-lily	500	500
<i>Dianella revoluta</i>	Spreading Flax Lily	1000	1500
<i>Hibbertia scandens</i>	Climbing Guinea-Flower	2000	2000
<i>Patersonia glabrata</i>	Leafy Purple-flag	5000	5000
Grasses			
<i>Lomandra longifolia</i> 'Tanika'	Lomandra Tanika	500	500
<i>Lomandra multiflora</i>	Many-flowered Mat-rush	900	300
<i>Microlaena stipoides</i>	Weeping Rice Grass	700	500
Fern			
Water Plant			
<i>Baumea juncea</i>	Bare Twigrush	1000	500
Climbers			
<i>Hardenbergia violacea</i>	False Sarsparilla	2000	200
Turf			

THIS PLAN IS TO BE READ IN
CONJUNCTION WITH
THE CONDITIONS OF DEVELOPMENT
CONSENT

DA2018/1332

GLENAEON VILLAGE RENEWAL ST1

GLENAEON C/- LENDLEASE

207 Forest Way, Belrose NSW 2085

PLANTING CHARACTER 1

scape design

Revision I04 Date 26.07.18

Scale: @ A1

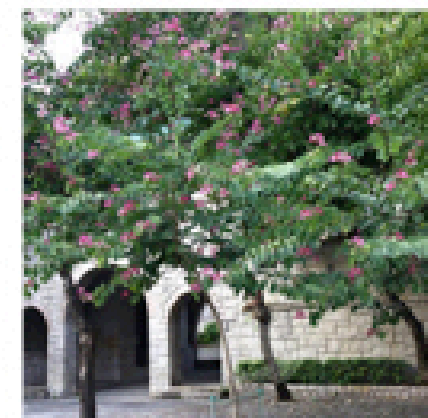
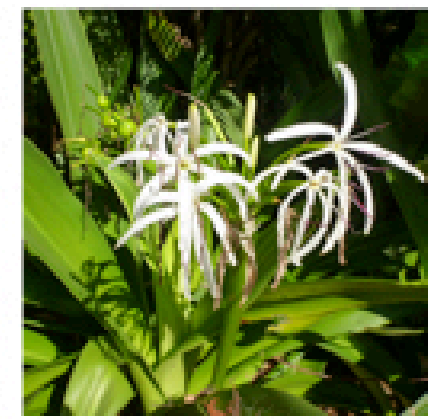
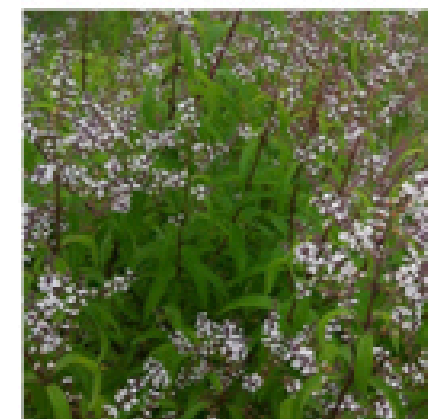
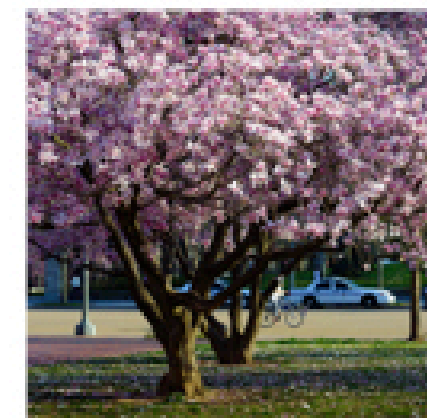
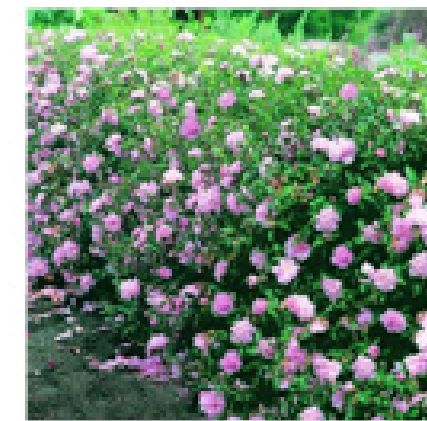
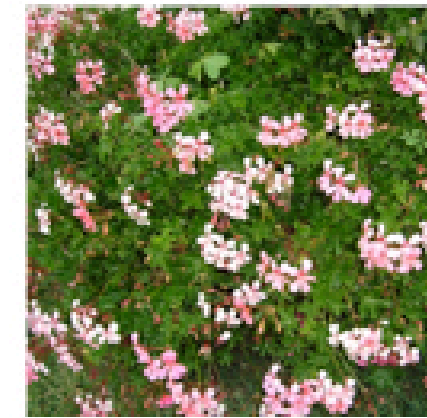
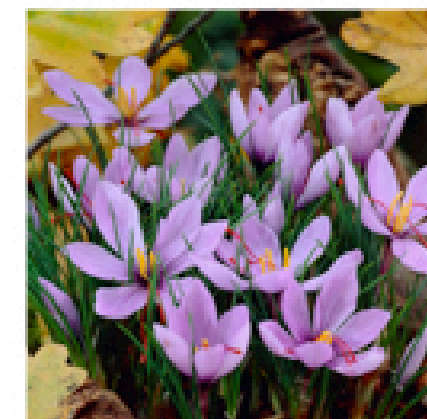
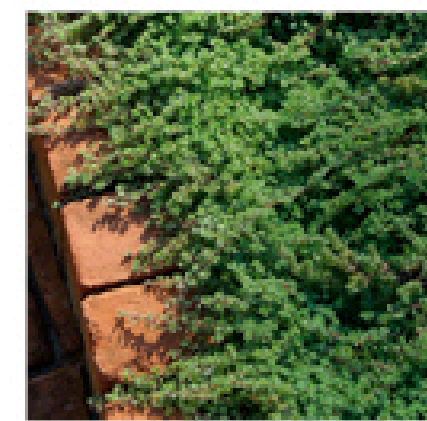
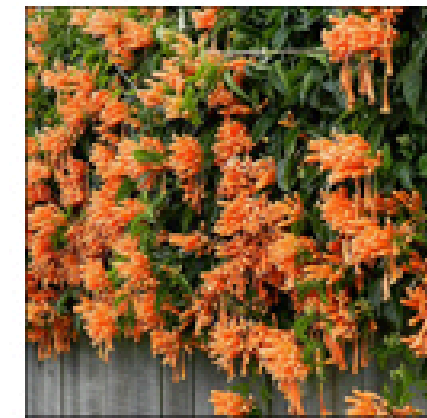
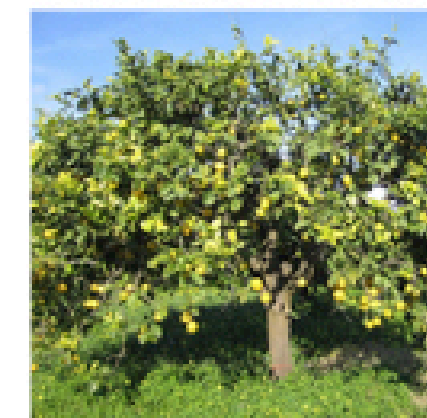
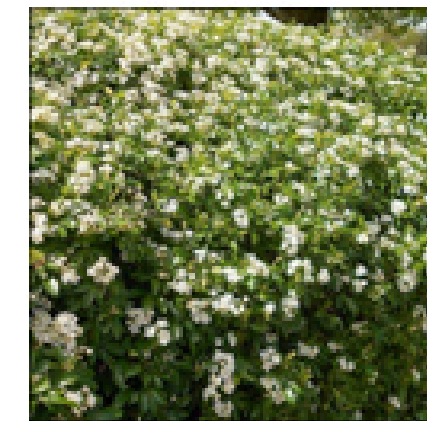
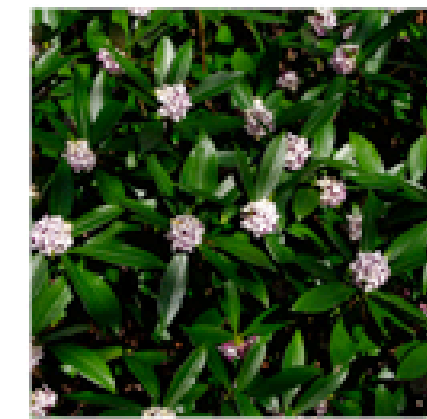
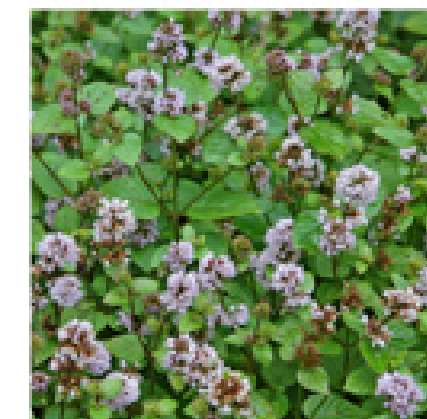
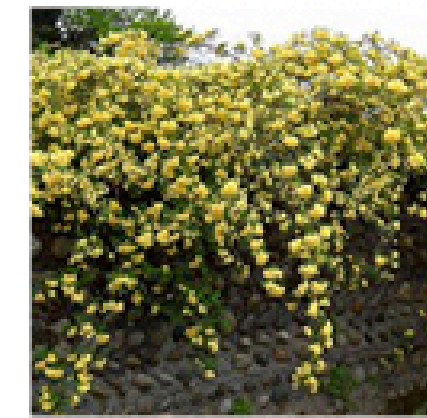
DRAFT

LANDSCAPE ARCHITECTURE


















Suite 8, 37-38 East Esplanade
Manly NSW 2095
www.sapedesign.com.au

L.DA.000.05

HEIRLOOM

*Bauhinia x blakeana**Agapanthus**Crinum pedunculatum**Lavandula stoechas**Aloysia citriodora**Origanum vulgare**Passiflora herbertiana**Magnolia x soulangeana 'Sunsation'**Camellia sasanqua**Gardenia augusta 'Magnifica'**Pelargonium peltatum**Crocus sativus**Thymus pseudolanuginosum 'Woolly Thyme'**Pyrostegia venusta**Citrus limon 'Eureka'**Choisya ternata**Daphne odora**Viburnum 'Emerald Lustre'**Mentha x piperita var. piperita**Wisteria sinensis 'Prolific'**Rosa banksiae*

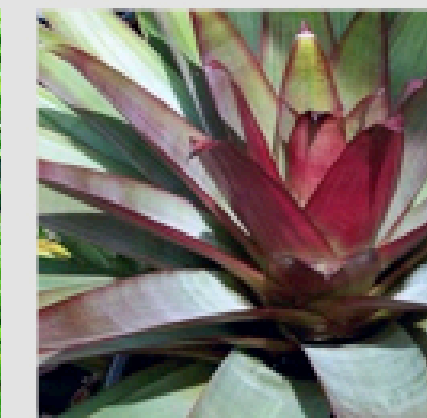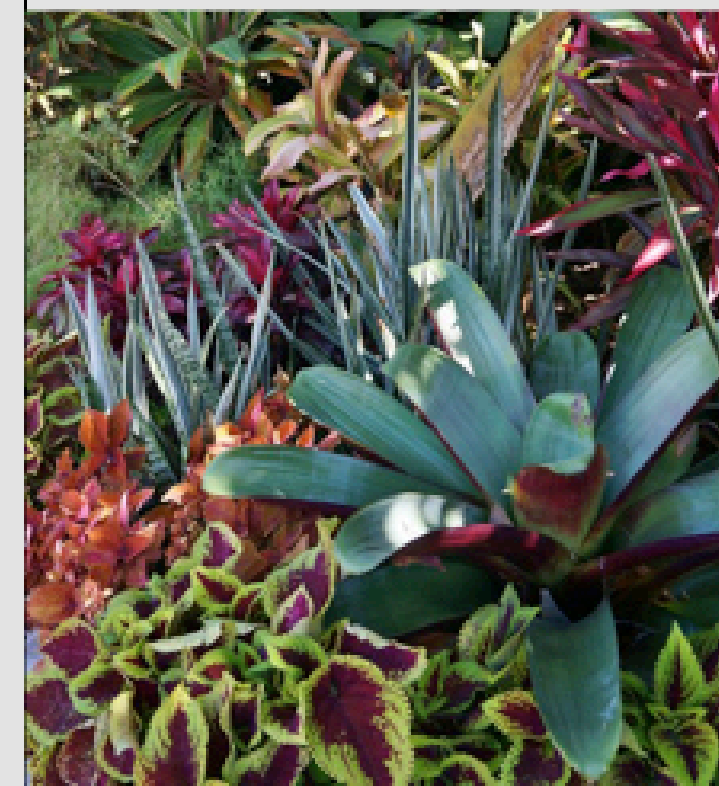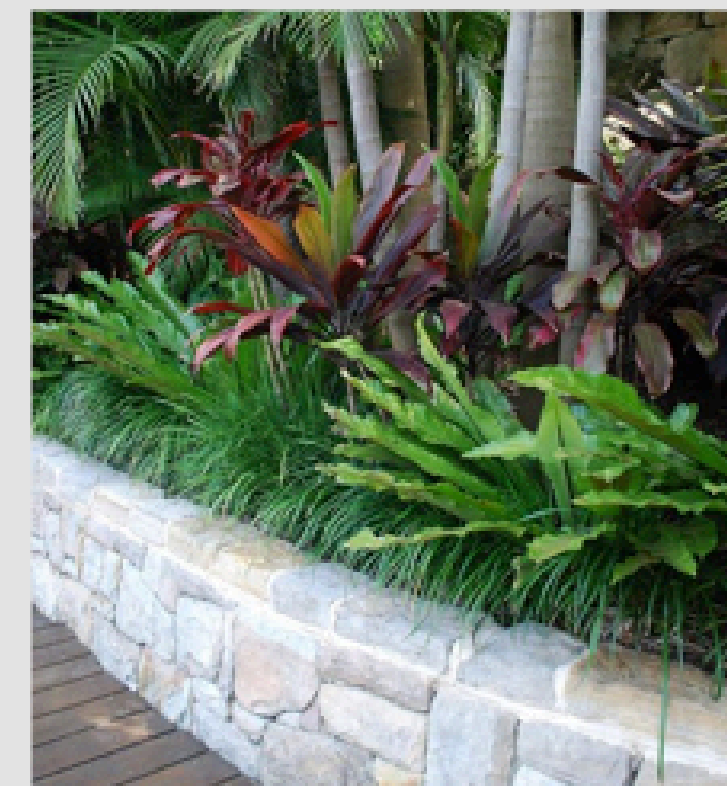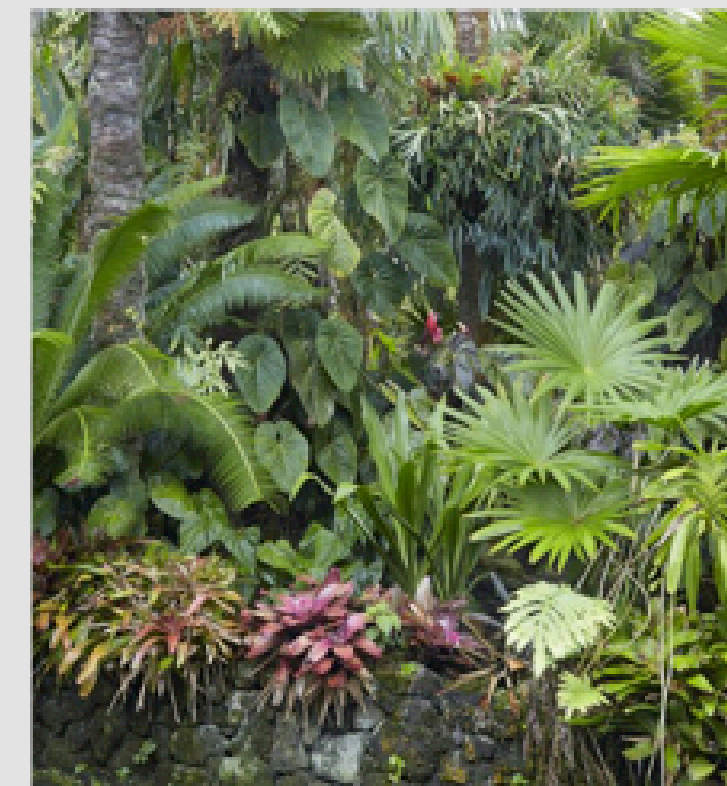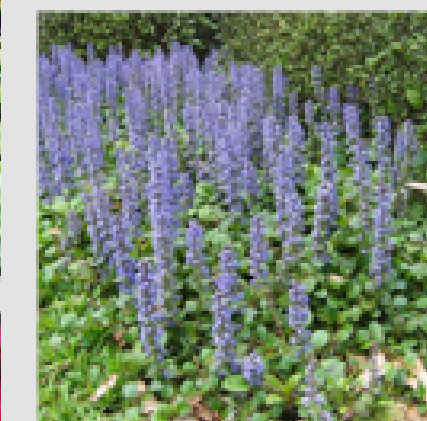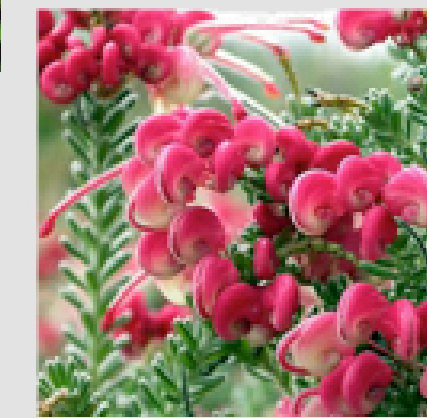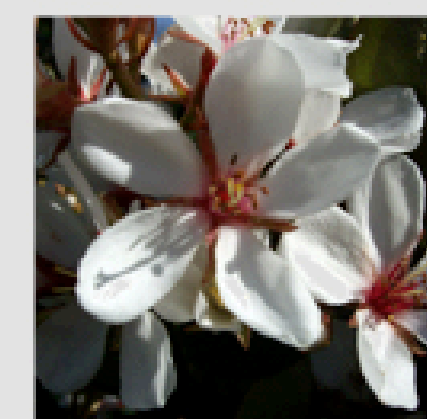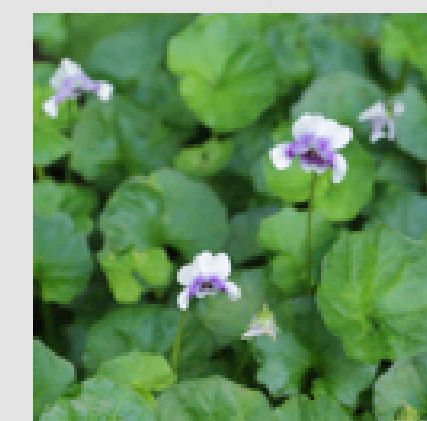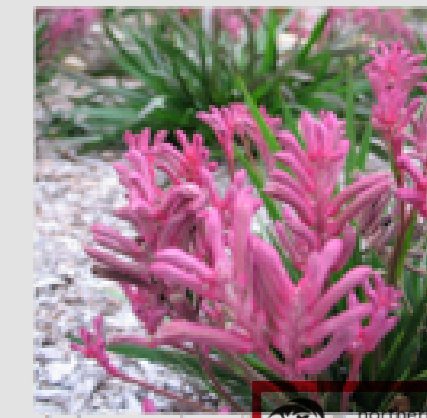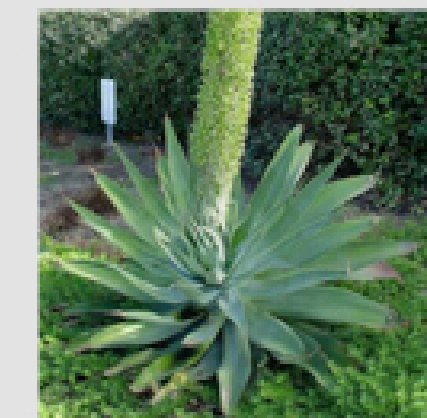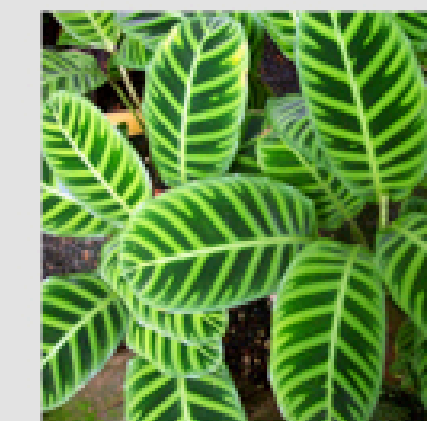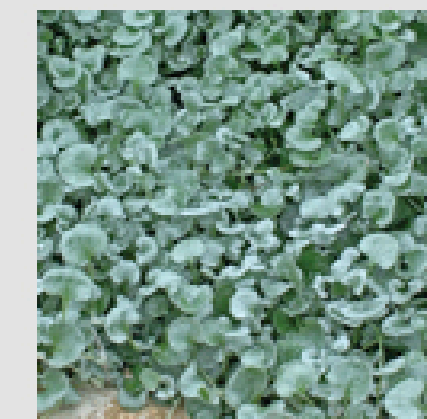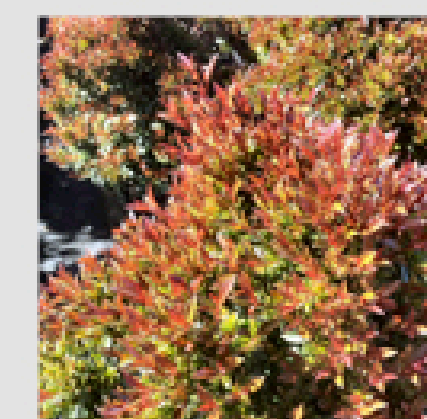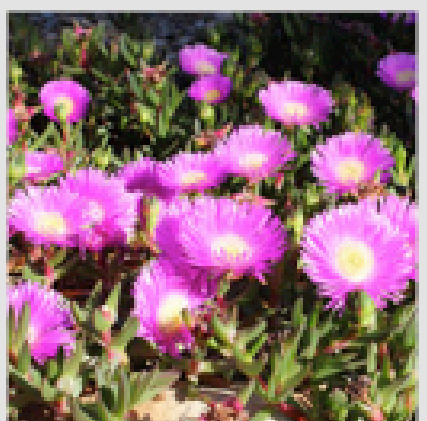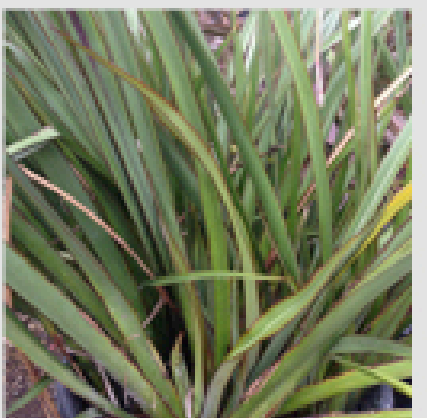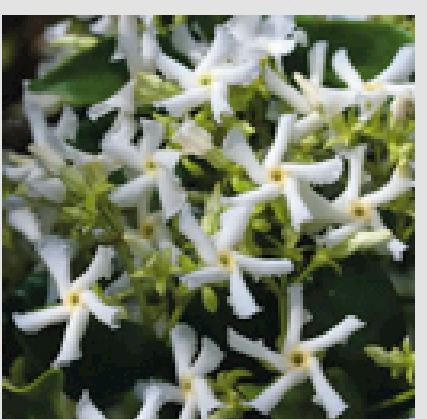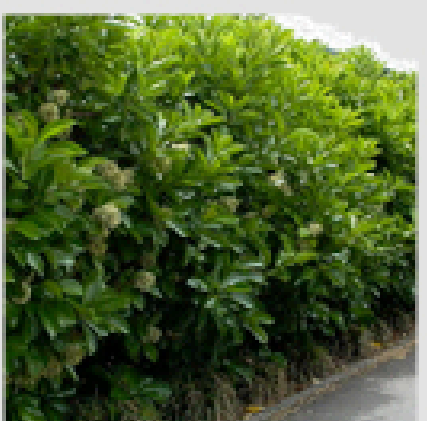FEATURE

*Alcantaria imperialis**Ajuga reptans**Casuarina 'Cousin It'**Grevillea 'Mt Tamboritha'**Raphiolepis 'Cosmic White'**Viola hederacea**Anigozanthos 'Bush Peaches'**Agave attenuata**Calanthe zebrina**Dichondra repens 'Silver Falls'**Lomandra 'Savannah Blue'**Syzygium 'Garden Lights'**Bamabus textilis 'Gracilis'**Acacia 'Limelight'**Carpobrotus glaucescens**Dracena draco**Phormium 'Surfer Boy'**Trachelospermum jasminoides**Viburnum 'Emerald Lustre'*

PLANT SPECIES - FEATURE

Botanical Name	Common Name	Height (m)	Spread (m)
Proposed Trees			
<i>Acer negundo</i>	Ash-leaf maple	6000	6000
<i>Callistemon viminalis</i> 'Captain Cook'	Bottlebrush	1200	1000
<i>Cyathea cooperi</i>	Australian Tree Fern	5000	4000
<i>Dracaena draco</i>	Dragon Tree	6000	4000
<i>Jacaranda mimosifolia</i>	Jacaranda	10000	6000
<i>Livistona australis</i>	Palmetto Palm	15000	6000
<i>Michelia figo</i>	Port-wine Magnolia	3000	3000
<i>Sapindus sibiricum</i>	Chinese Tallow Tree	5000	4000
<i>Ulmus parvifolia</i> 'Frosty'	Frosty Chinese Elm	6000	3500
Shrubs			
<i>Acacia coenata</i> 'Limelight'	Bower Wattle	800	1000
<i>Agave attenuata</i>	Agave	1500	1200
<i>Alcantaria imperialis</i>	Imperial Bromeliad	600	600
<i>Anigozanthos</i> 'Bush Pearl'	Kangaroo Paw	700	600
<i>Bambusa textilis</i> 'Gracilis'	Slender Weavers' Bamboo	6000	1200
<i>Calanthe zebrina</i>	Zebra Plant	900	800
<i>Casuarina glauca</i> 'Cousin It'	Sheoak	150	3000
<i>Grevillea lanigera</i> 'Mt Tamboritha'	Mt Tamboritha Grevillea	300	1000
<i>Phormium</i> 'Surfer Boy'	New Zealand Flax	800	800
<i>Syzygium australe</i> 'Garden Light'	Garden Lights	2000	3000
<i>Viburnum</i> 'Emerald Lustre'	Emerald lustre viburnum	2500	2500
Groundcover			
<i>Ajuga reptans</i>	Wild Mint	300	750
<i>Carpobrotus glaucescens</i>	Pig Face	100	600
<i>Dichondra repens</i>	Kidney Weed	300	1000
<i>Raphiolepis indica</i> 'Cosmic White'	Cosmic White	1500	1500
<i>Viola hederacea</i>	Native Viola	100	200
Grasses			
<i>Lomandra filiformis</i> 'Savannah Blue'	Savannah Blue Matt Rush	0.5	0.5

THIS PLAN IS TO BE READ IN CONJUNCTION WITH THE CONDITIONS OF DEVELOPMENT CONSENT

DA2018/1802

GLENAEON VILLAGE RENEWAL ST1

L.DA.000.06

GLENAEON C/- LENDLEASE

207 Forest Way, Belrose NSW 2085

PLANTING CHARACTER 2

scape design

Revision I04 Date 26.07.18

Scale: @ A1

DRAFT


LANDSCAPE ARCHITECTURE

Suite 8, 37-38 East Esplanade
Manly NSW 2095
www.sapedesign.com.au

PAVING


TYPE 1: PODIUM - COMMUNAL AREAS

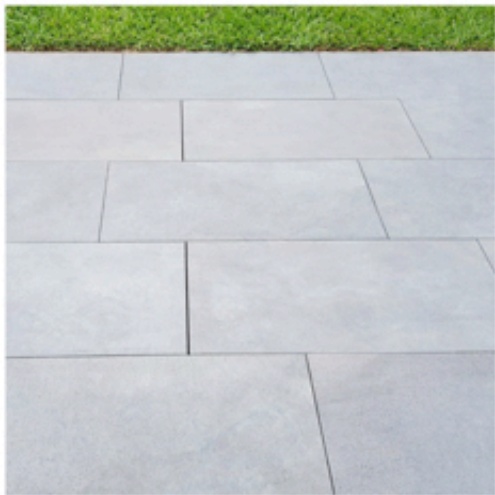- Stone tiles - mid to light grey tones
- 600X300x20mm / 800x400x20mm
- Paving on pedestal



TYPE 2: PODIUM - COMMUNAL AREAS - FEATURE TILES

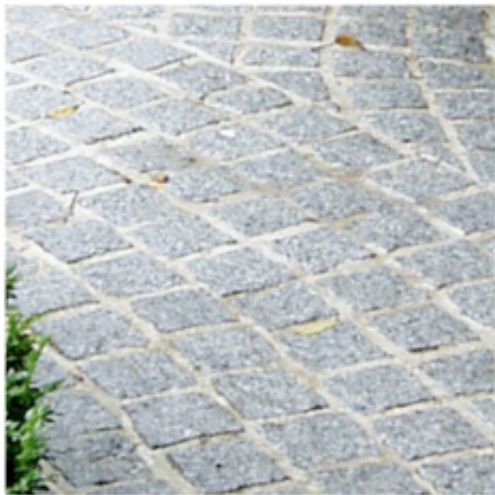- Cobblestones - mid to dark grey tones
- 90x90x30mm
- Paving on mortar and slab



TYPE 3: PODIUM - PRIVATE COURTYARDS

- Stone tiles - mid to light grey tones
- 400x400x20mm
- Paving on pedestal



TYPE 4: FOOTPATH - BOULEVARD

- Concrete - Integral oxide, broom finish to match existing



TYPE 5: FOOTPATH - COUNCIL STREET

- Concrete - Plain, broom finish to match existing




TYPE 6: PATH - GROUND COMMUNAL AREA

- Concrete - Integral oxide, salt rock finish



TYPE 7: GRAVEL - GROUND COMMUNAL AREA

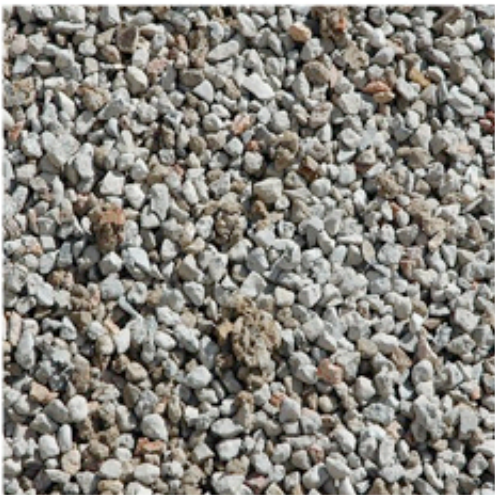- Recycled aggregates




TYPE 8: WATER THRESHOLD

- Stone - dark grey tones
- Cobbles 100x100x80
- Paving on mortar and slab



TYPE 9: TIMBER DECKING - POND

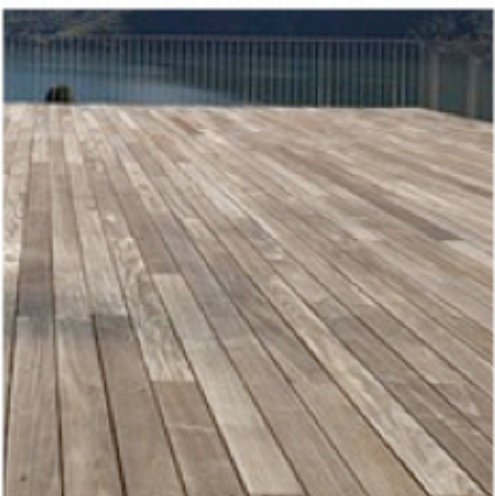- Ironbark 120x34
- Naturally weathered



WALLS


TYPE 1 - FEATURE STONE WALL

- Stone - Grey and brown tones



TYPE 2 - ROCK CUTTING - NATURAL FINISH

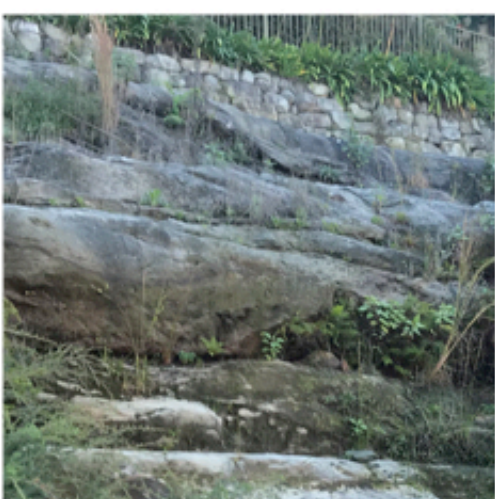- Natural weather rock



TYPE 3 - STRUCTURAL RETAINING WALL

- Texture block - sand stone tones
- Standard unit: 390x245x198 mm



TYPE 4 - COMMUNAL RETAINING WALL

- White glazed brick



TYPE 5 - PRIVATE RETAINING WALL

- Texture block - sand stone tones
- Standard Unit: 390x 245x 200 mm



FURNITURE

BENCH - COMMUNA AREA AND STREET

- Powder coated steel frame, timber composite slats



TABLE SETTING - COMMUNAL AREA

- Powder coated steel frame, timber composite slats



FENCING - PRIVACY

- Aluminium panel system
- Horizontal slats
- 900H panels (on 600mmH wall) around POS courtyards



BALUSTRADE - STAIRS

- Stainless steel posts and tails
- Continuous folded steel stair treads, perforated



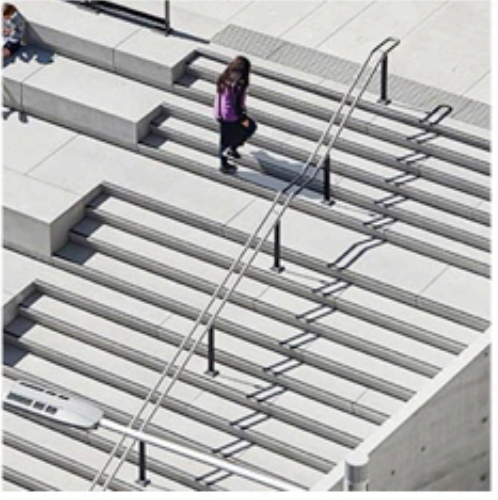
BALUSTRADE - POND AND HIGH WALLS

- Stainless steel balustrade with cable infill
- 50mm tube leaning rail



HANDRAIL

- Marine grade stainless steel 316



OTHER

SHADE STRUCTURE - PODIUM

- Bespoke shade structure, powdercoated steel frame with aluminium battens/louvres



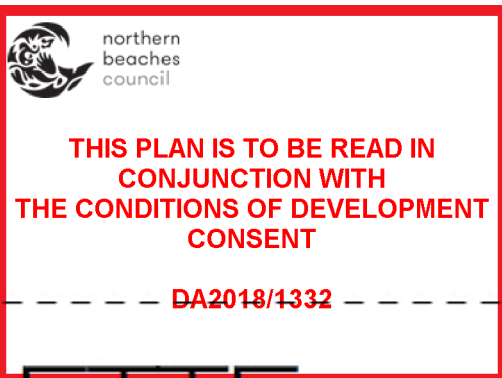
SIGNAGE ON FEATURE WALL

- Curved, laser cut weathering steel mounted to feature stone wall



VEGGIE GARDEN

- Proprietary veggie garden system - timber or corrugated metal



GLENAEON VILLAGE RENEWAL ST1

GLENAEON C/- LENDLEASE

207 Forest Way, Belrose NSW 2085

MATERIALS PALETTE

DRAFT


Revision | 01 Date 30.07.18

Scale:

Notes

LANDSCAPE ARCHITECTURE

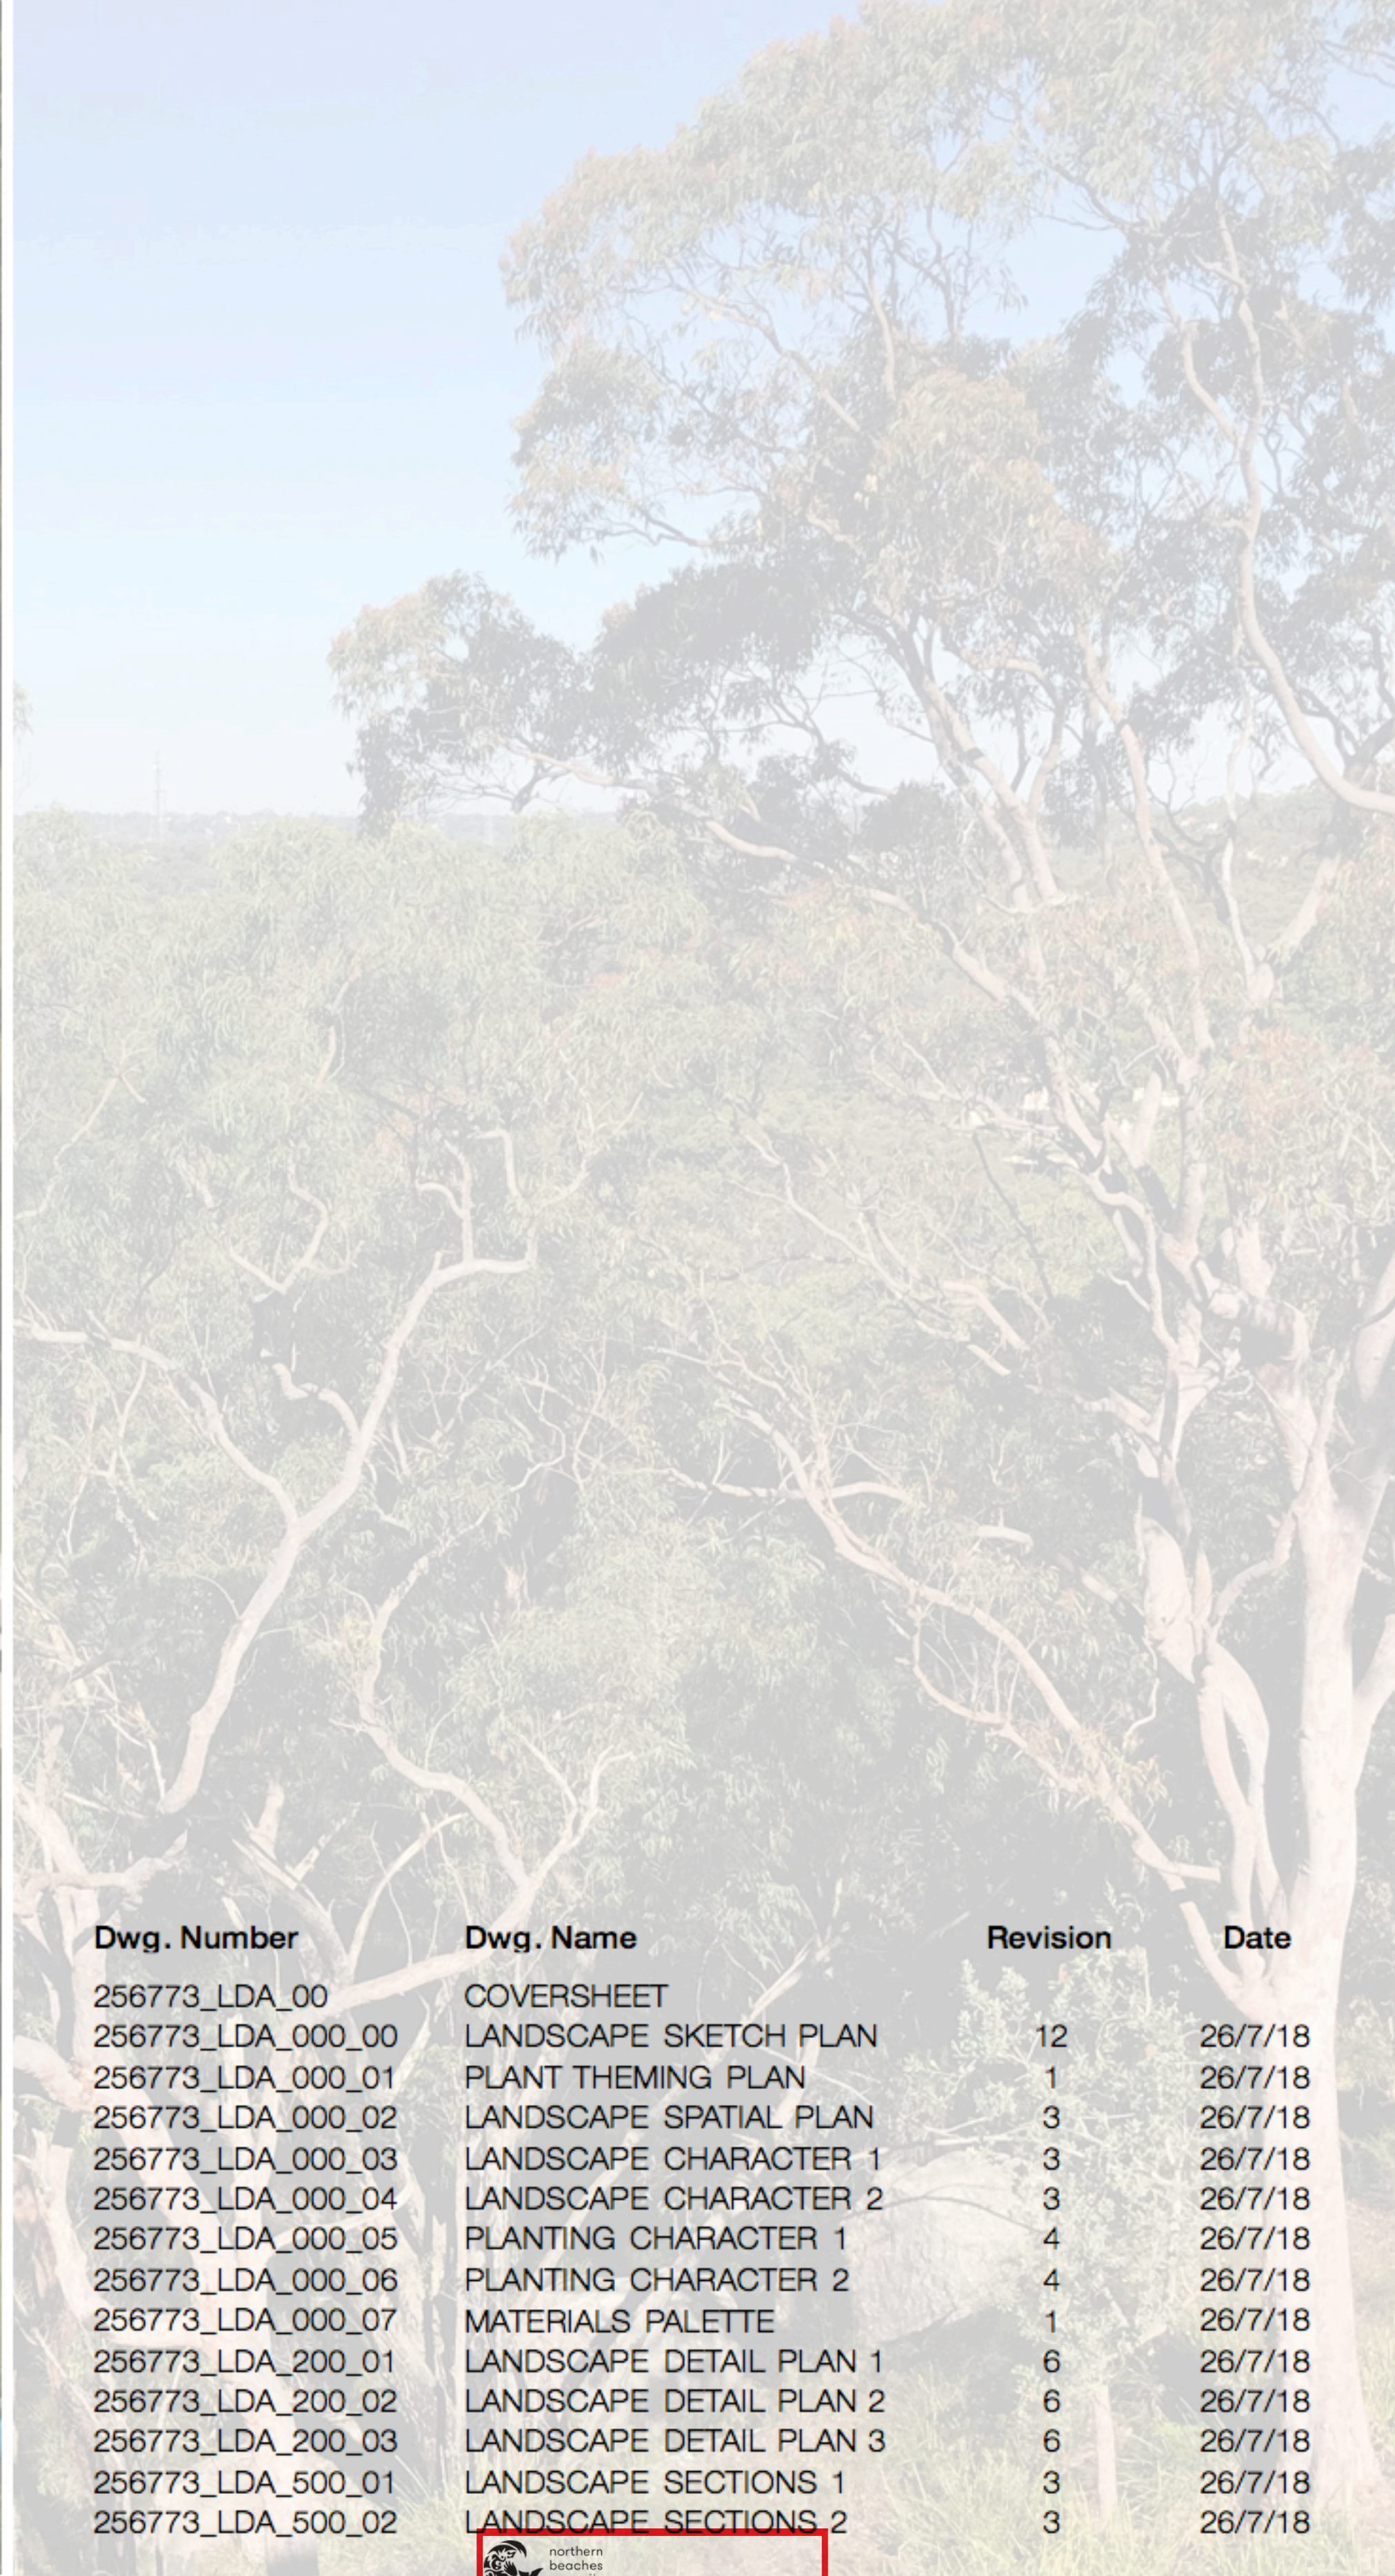Suite 8, 37-38 East Esplanade
Manly NSW 2095
www.sapedesign.com.au



Dwg. Number	Dwg. Name	Revision	Date
256773_LDA_00	COVERSHEET		
256773_LDA_000_00	LANDSCAPE SKETCH PLAN	12	26/7/18
256773_LDA_000_01	PLANT THEMING PLAN	1	26/7/18
256773_LDA_000_02	LANDSCAPE SPATIAL PLAN	3	26/7/18
256773_LDA_000_03	LANDSCAPE CHARACTER 1	3	26/7/18
256773_LDA_000_04	LANDSCAPE CHARACTER 2	3	26/7/18
256773_LDA_000_05	PLANTING CHARACTER 1	4	26/7/18
256773_LDA_000_06	PLANTING CHARACTER 2	4	26/7/18
256773_LDA_000_07	MATERIALS PALETTE	1	26/7/18
256773_LDA_200_01	LANDSCAPE DETAIL PLAN 1	6	26/7/18
256773_LDA_200_02	LANDSCAPE DETAIL PLAN 2	6	26/7/18
256773_LDA_200_03	LANDSCAPE DETAIL PLAN 3	6	26/7/18
256773_LDA_500_01	LANDSCAPE SECTIONS 1	3	26/7/18
256773_LDA_500_02	LANDSCAPE SECTIONS 2	3	26/7/18

THIS PLAN IS TO BE READ IN
CONJUNCTION WITH
THE CONDITIONS OF DEVELOPMENT
CONSENT

DA2018/1322

01 Key plan
1:700 @A1

GLENAEON VILLAGE RENEWAL ST1

GLENAEON C/- LENDLEASE

207 Forest Way, Belrose NSW 2085

Revision I04 Date 26.07.18

Scale: 700@A1

COVERSHEET **scape** design

Notes



DRAFT

LANDSCAPE ARCHITECTURE

Suite 8, 37-38 East Esplanade
Manly NSW 2095
www.sapedesign.com.au



- LEGEND**
- GENERAL**
- Site Boundary
 - Stage Boundary
 - Proposed Contour Line
 - Existing Level
 - Finished Floor Level
 - Proposed Finished Level
 - Architecture Above
 - Architecture Below
 - Water Element - Natural Grade
 - Existing Building
 - Exposed Natural Rock
 - Proposed Ramp
 - Proposed Stairs
 - Privacy Screens
 - Balustrade
 - Handrails
 - Gateway/threshold structure
 - Wayfinding Signage
 - Signage Panel
 - Building Entry
 - Proposed Bus Stop
 - Lighting
- PAVEMENTS**
- Existing Road
 - Proposed Road
 - Existing Path
 - Type 1: Podium - COS - Concrete
 - Type 2: Podium - POS - Stone Tile Medium (400x400)
 - Type 3: COS - Stone Tile Large (600x400)
 - Type 4: COS - Stone Tile Small (100x100)
 - Type 5: Concrete Path - COS - Integral oxide, Salt rock
 - Type 6: Concrete Path - Boulevard - Integral oxide and broom finish to match existing
 - Type 7: Concrete Path - Council Street - Plain concrete and broom finish to match existing
 - Type 8: Gravel - Recycled aggregate
 - Type 9: Stone Sets - Vehicle
- WALLS & EDGES**
- Existing Wall
 - Type 1: Feature Stone Wall
 - Type 2: Rock Cutting - Natural Finish
 - Type 3: Retaining Wall - Texture Block
 - Type 4: Podium - COS - Building Entries - White Glazed Brick
 - Type 5: Podium - POS - Texture Block
- PLANTING**
- Turf
 - PM1-Gully Mix
 - PM2-Heath Mix
 - PM3-Exotic / herloom / scented
 - PM4-Feature Plants
 - PM5-Roof Mix
 - PM6-Climbers
 - Existing Planting to be Retained
- TREES**
- Existing Tree to be Removed
Refer ARBORISTS REPORT
 - Existing Tree to be Retained
Refer ARBORISTS REPORT
 - Proposed Tree

THIS PLAN IS TO BE READ IN
CONJUNCTION WITH
THE CONDITIONS OF DEVELOPMENT
CONSENT
DA2018/1332

L.DA.200.01

GLENAEON VILLAGE RENEWAL ST1

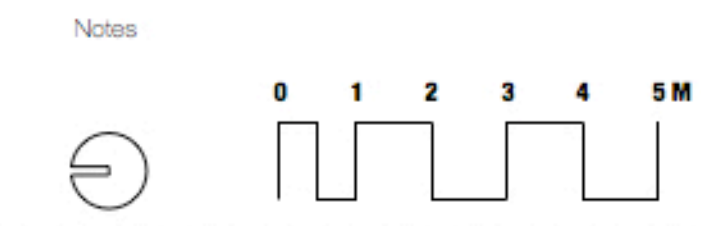
GLENAEON C/- LENDLEASE

207 Forest Way, Belrose NSW 2085

LANDSCAPE DETAIL PLAN 1

Revision I06 Date 27.07.18

Scale: 1:100 @ A1



scape design

DRAFT

LANDSCAPE ARCHITECTURE
Suite 8, 37-38 East Esplanade
Manly NSW 2095
www.sapedesign.com.au

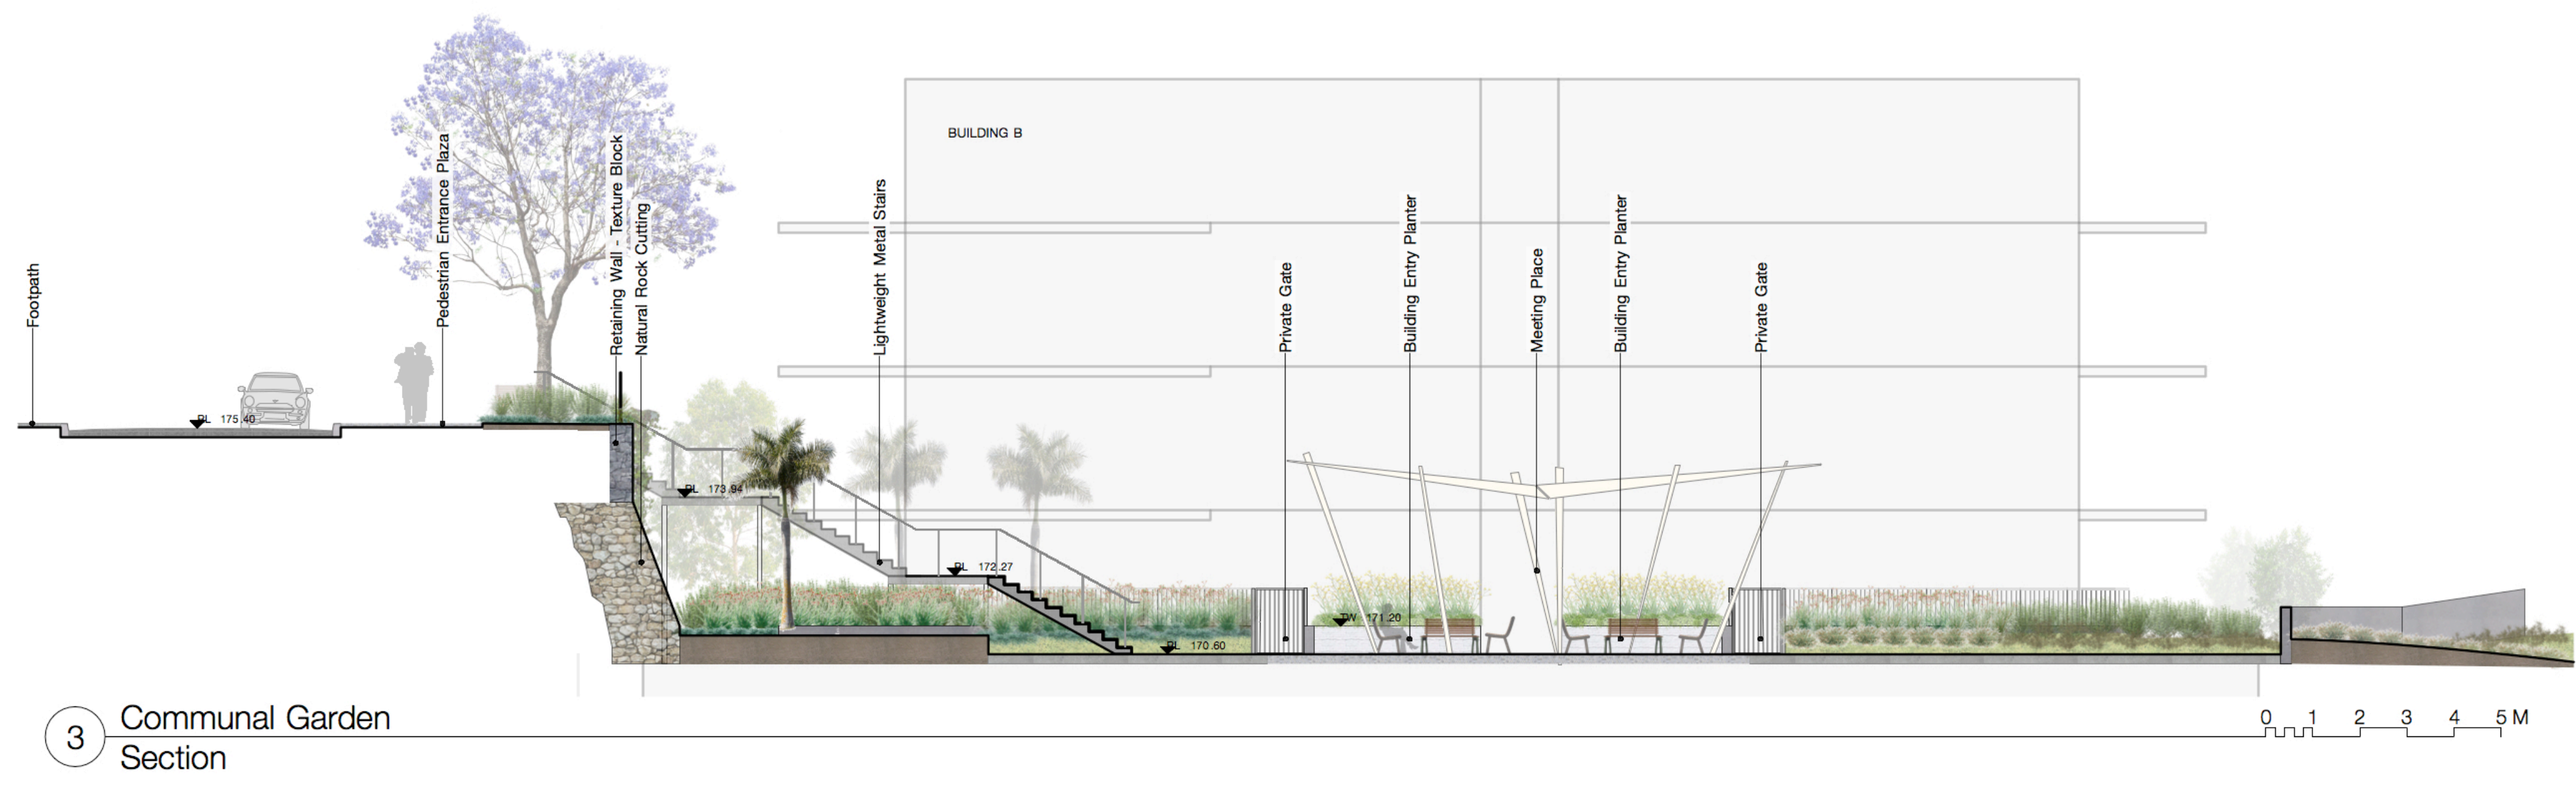
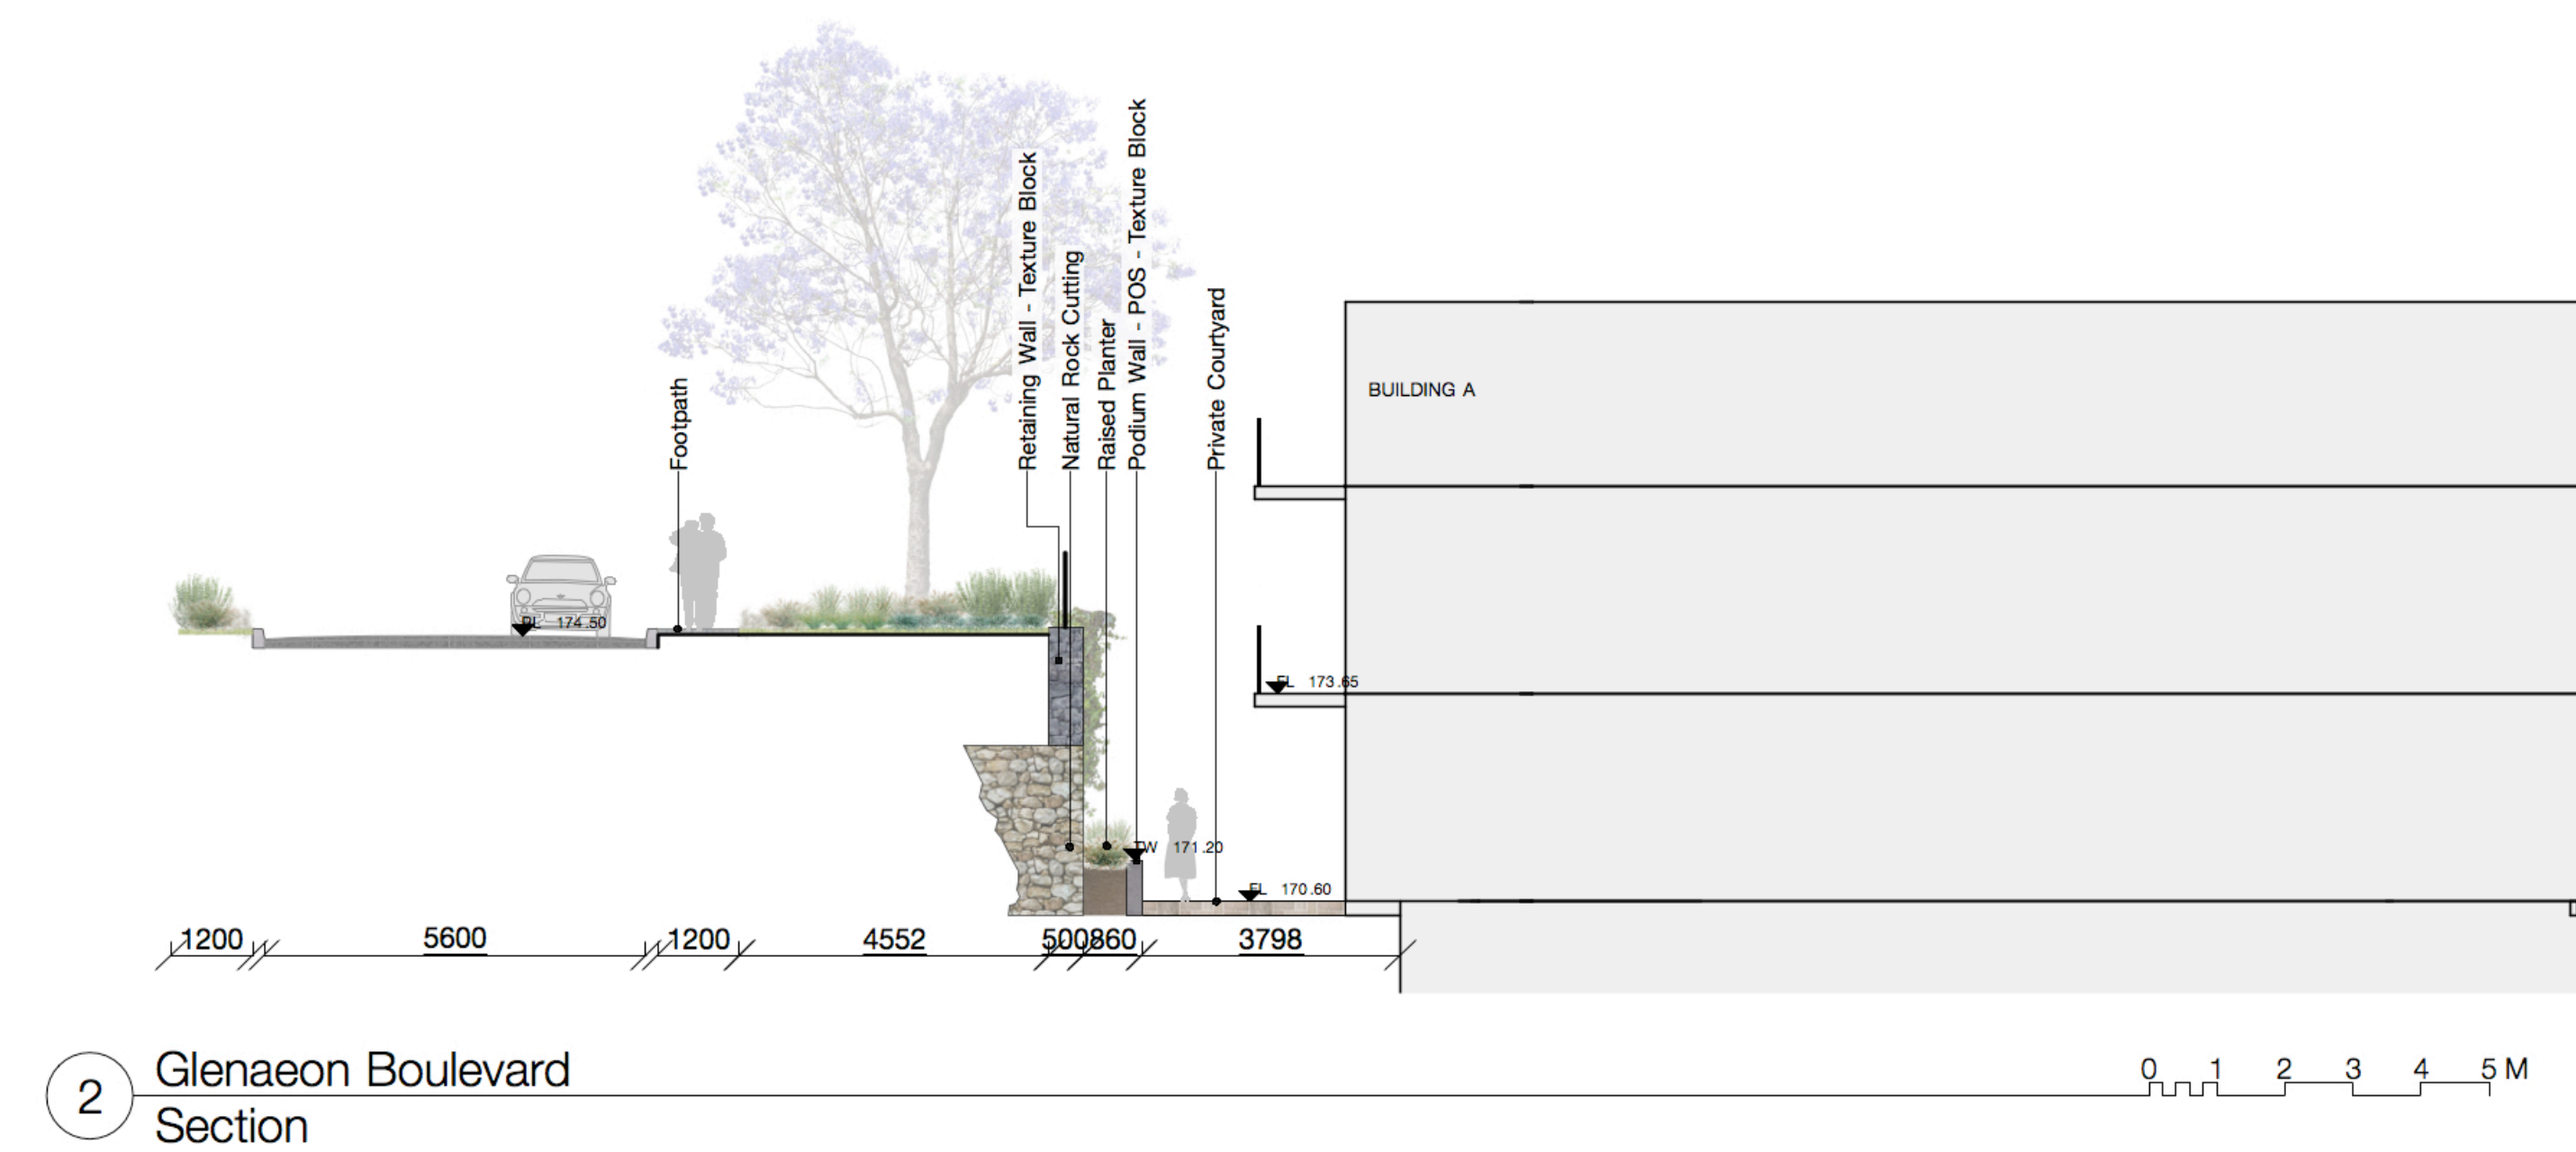
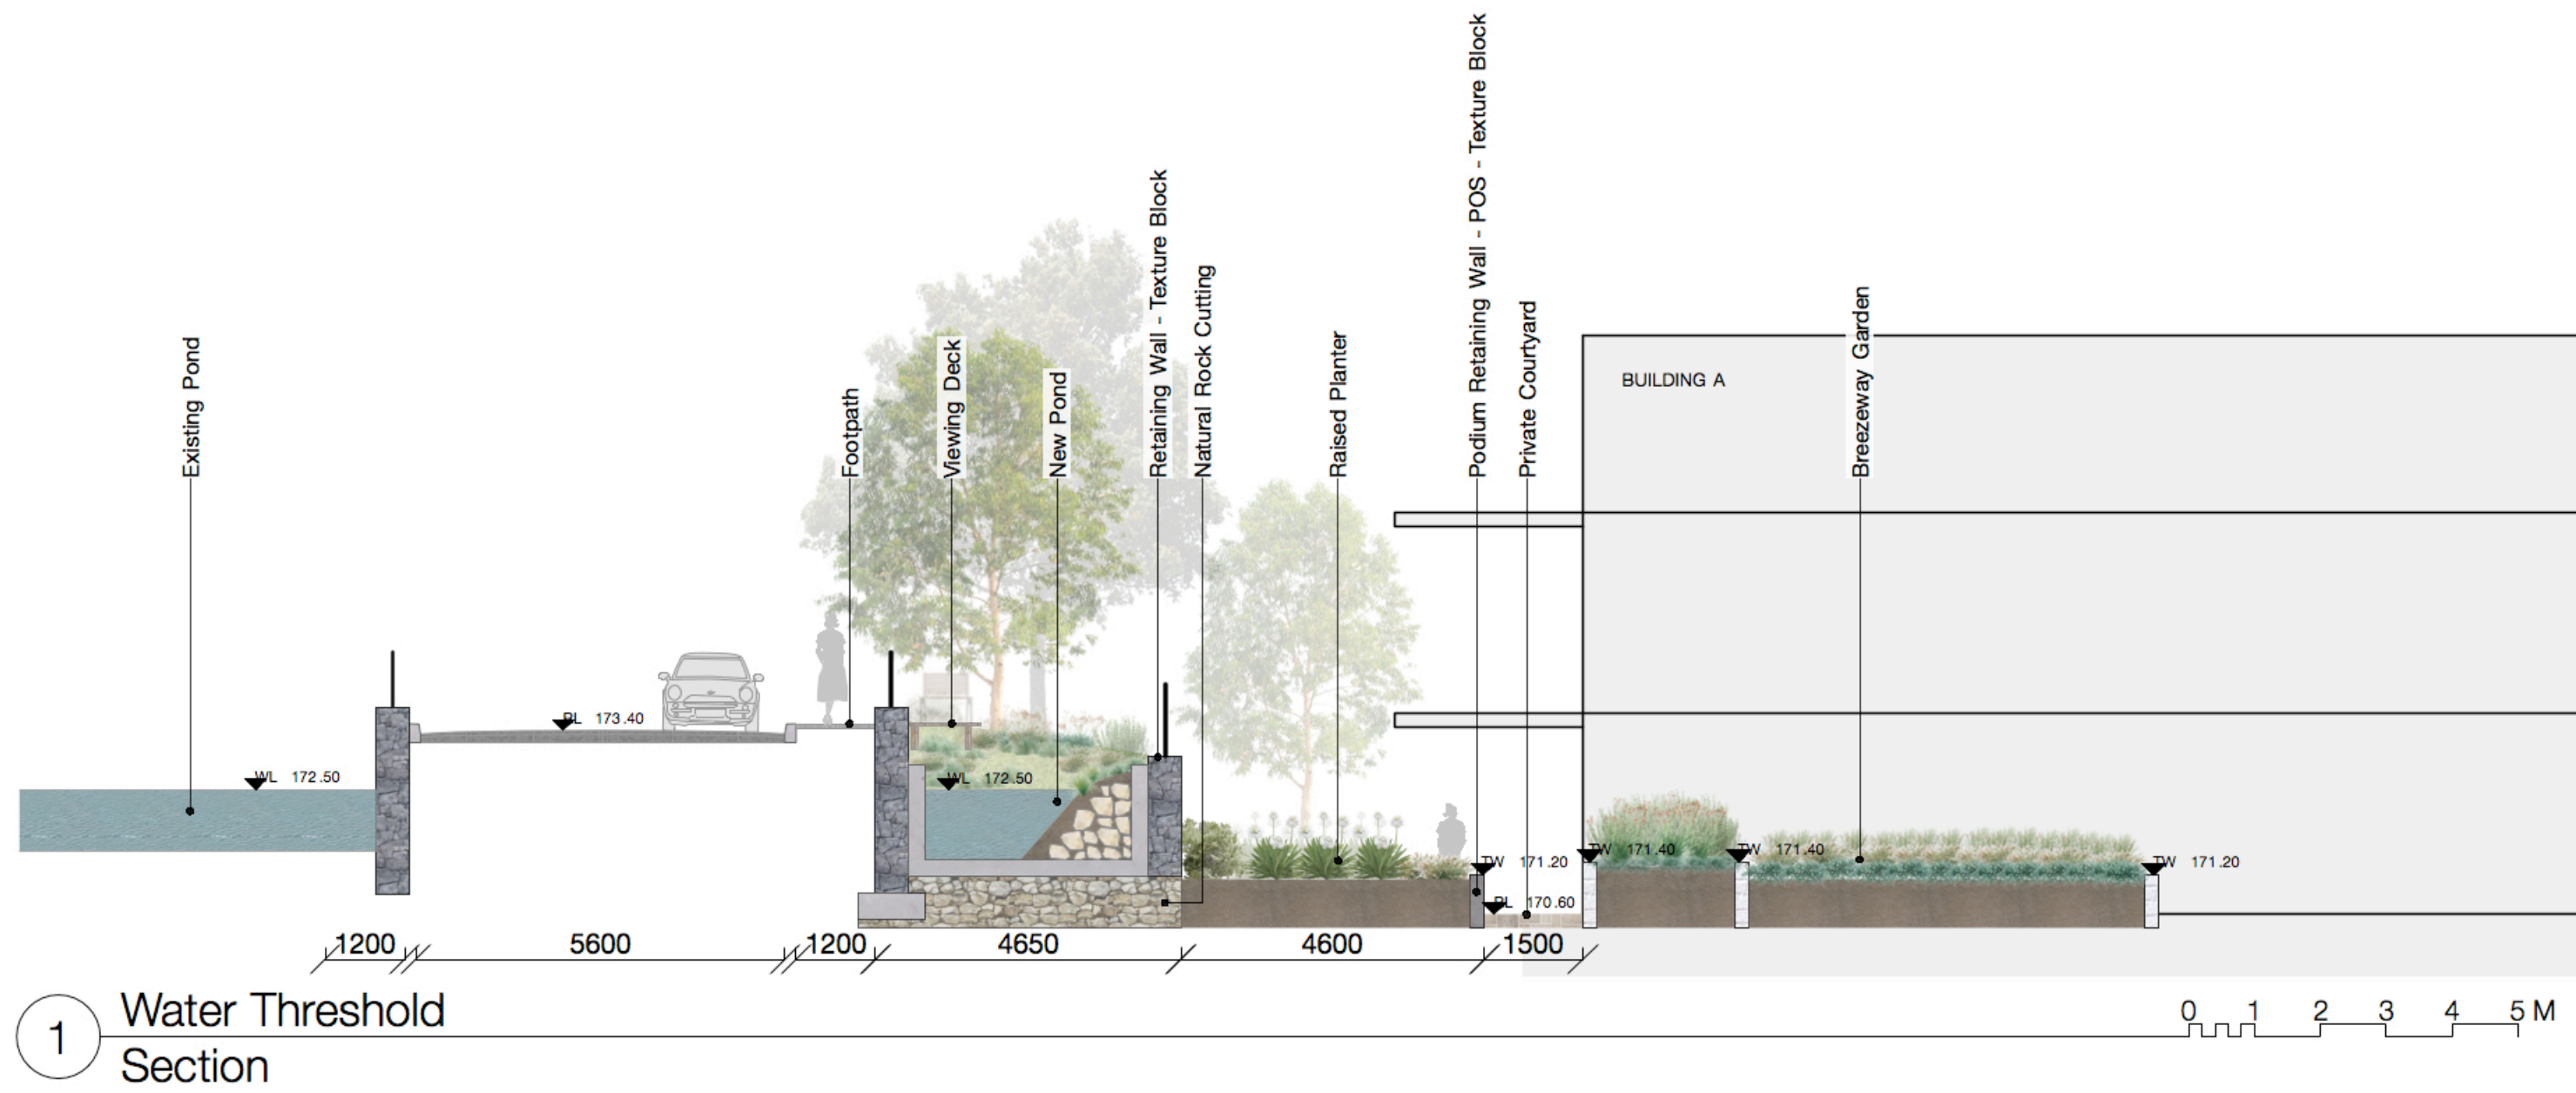


- LEGEND**
- GENERAL**
- Site Boundary
 - Stage Boundary
 - Proposed Contour Line
 - + EL 962.00 Existing Level
 - + FL 962.00 Finished Floor Level
 - + FL 962.00 Proposed Finished Level
 - Architecture Above
 - Architecture Below
 - Water Element - Natural Grade
 - Existing Building
 - Exposed Natural Rock
 - Proposed Ramp
 - Proposed Stairs
 - Privacy Screens
 - Balustrade
 - Handrails
 - Gateway/threshold structure
 - Wayfinding Signage
 - Signage Panel
 - Building Entry
 - Proposed Bus Stop
 - Lighting
- PAVEMENTS**
- Existing Road
 - Proposed Road
 - Existing Path
 - Type 1: Podium - COS - Concrete
 - Type 2: Podium - POS - Stone Tile Medium (400x400)
 - Type 3: COS - Stone Tile Large (600x400)
 - Type 4: COS - Stone Tile Small (100x100)
 - Type 5: Concrete Path - COS - Integral oxide, Salt rock
 - Type 6: Concrete Path - Boulevard - Integral oxide and broom finish to match existing
 - Type 7: Concrete Path - Council Street - Plain concrete and broom finish to match existing
 - Type 8: Gravel - Recycled aggregate
 - Type 9: Stone Sets - Vehicle
- WALLS & EDGES**
- Existing Wall
 - Type 1: Feature Stone Wall
 - Type 2: Rock Cutting - Natural Finish
 - Type 3: Retaining Wall - Texture Block
 - Type 4: Podium - COS - Building Entries - White Glazed Brick
 - Type 5: Podium - POS - Texture Block
- PLANTING**
- Turf
 - PM1-Gully Mix
 - PM2-Heath Mix
 - PM3-Exotic / herlium / scented
 - PM4-Feature Plants
 - PM5-Roof Mix
 - PM6-Climbers
 - Existing Planting to be Retained
- TREES**
- Existing Tree to be Removed Refer ARBORISTS REPORT
 - Existing Tree to be Retained Refer ARBORISTS REPORT
 - Proposed Tree



- LEGEND**
- GENERAL**
- Site Boundary
 - Stage Boundary
 - Proposed Contour Line
 - EL 962.00 Existing Level
 - FL 962.00 Finished Floor Level
 - RL 962.00 Proposed Finished Level
 - Architecture Above
 - Architecture Below
 - Water Element - Natural Grade
 - Existing Building
 - Exposed Natural Rock
 - Proposed Ramp
 - Proposed Stairs
 - Privacy Screens
 - Balustrade
 - Handrails
 - Gateway/threshold structure
 - Wayfinding Signage
 - Signage Panel
 - Building Entry
 - Proposed Bus Stop
 - Lighting
- PAVEMENTS**
- Existing Road
 - Proposed Road
 - Existing Path
 - Type 1: Podium - COS - Concrete
 - Type 2: Podium - POS - Stone Tile Medium (400x400)
 - Type 3: COS - Stone Tile Large (600x400)
 - Type 4: COS - Stone Tile Small (100x100)
 - Type 5: Concrete Path - COS - Integral oxide, Salt rock
 - Type 6: Concrete Path - Boulevard - Integral oxide and broom finish to match existing
 - Type 7: Concrete Path - Council Street - Plain concrete and broom finish to match existing
 - Type 8: Gravel - Recycled aggregate
 - Type 9: Stone Sets - Vehicle
- WALLS & EDGES**
- Existing Wall
 - Type 1: Feature Stone Wall
 - Type 2: Rock Cutting - Natural Finish
 - Type 3: Retaining Wall - Texture Block
 - Type 4: Podium - COS - Building Entries - White Glazed Brick
 - Type 5: Podium - POS - Texture Block
- PLANTING**
- Turf
 - PM1 - Gully Mix
 - PM2 - Heath Mix
 - PM3 - Exotic / herloom / scented
 - PM4 - Feature Plants
 - PM5 - Roof Mix
 - PM6 - Climbers
 - Existing Planting to be Retained
- TREES**
- Existing Tree to be Removed Refer ARBORISTS REPORT
 - Existing Tree to be Retained Refer ARBORISTS REPORT
 - Proposed Tree

northern beaches council
THIS PLAN IS TO BE READ IN CONJUNCTION WITH THE CONDITIONS OF DEVELOPMENT CONSENT
DA20484332





northern beaches council

THIS PLAN IS TO BE READ IN CONJUNCTION WITH THE CONDITIONS OF DEVELOPMENT CONSENT

DA2018/1332



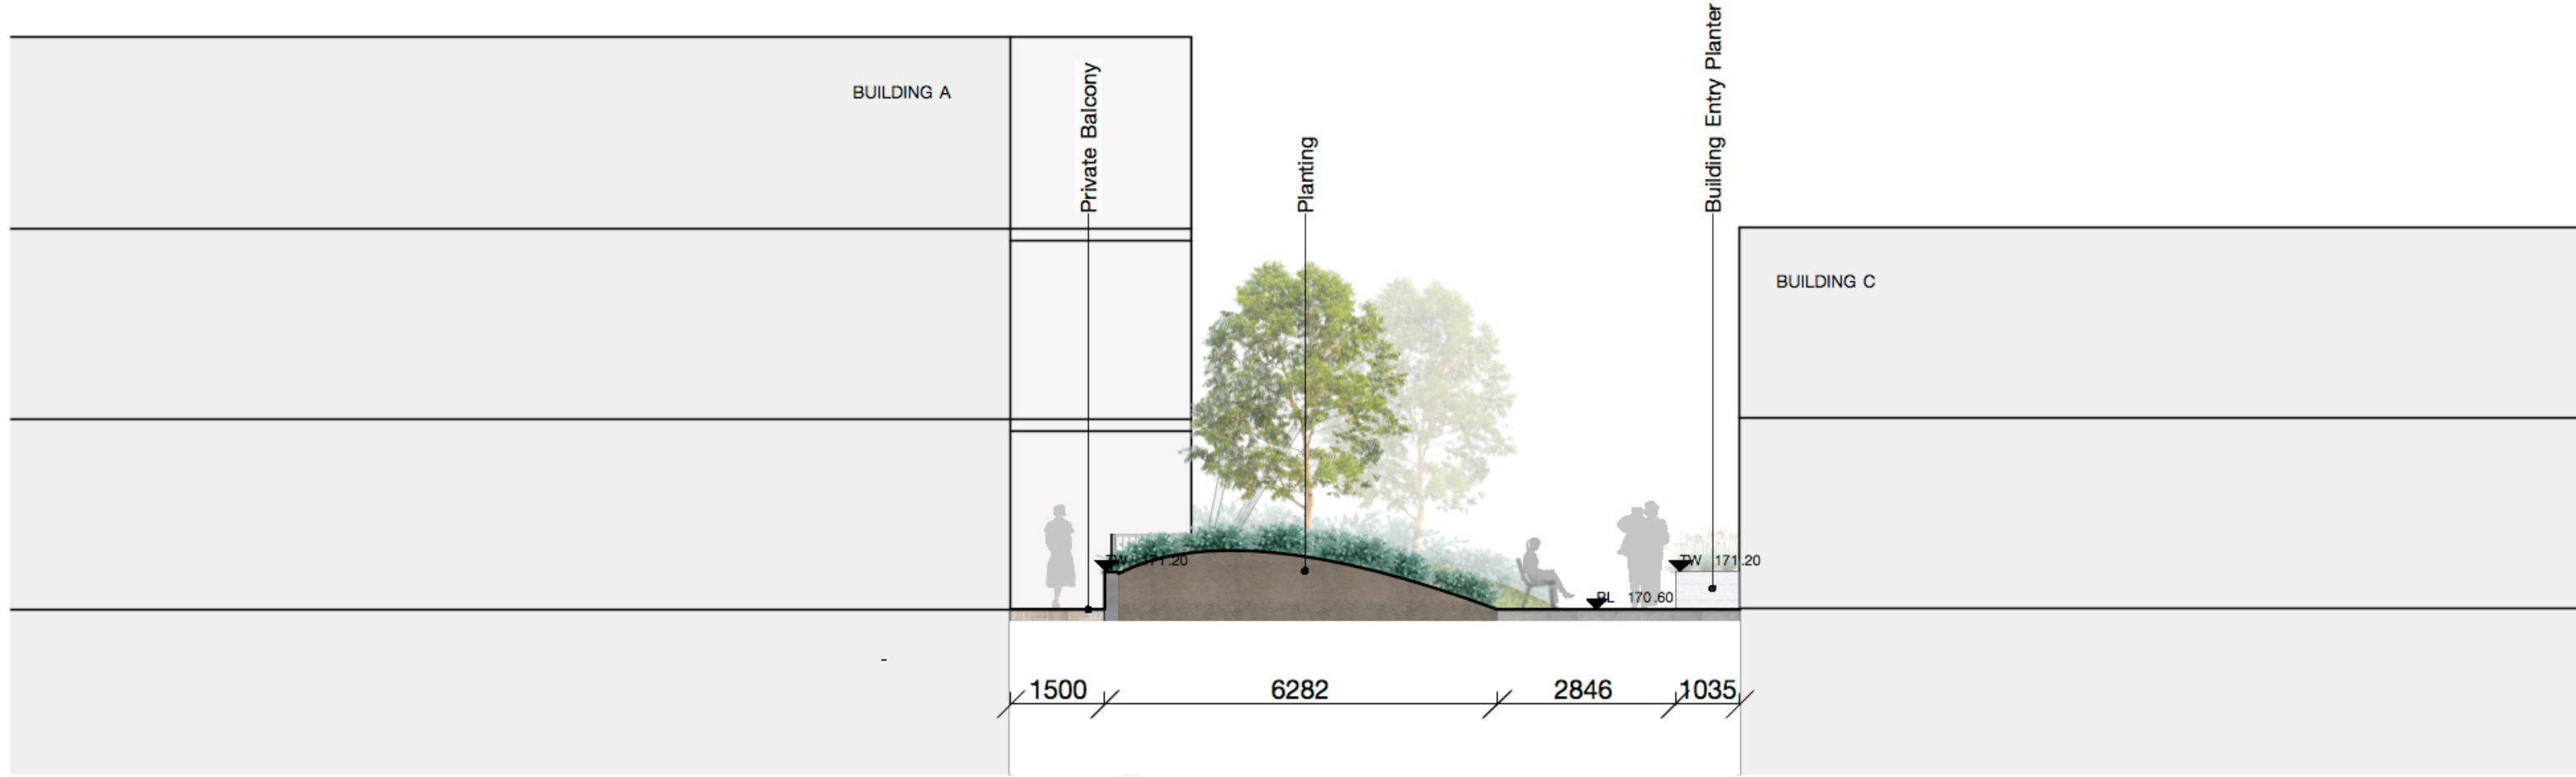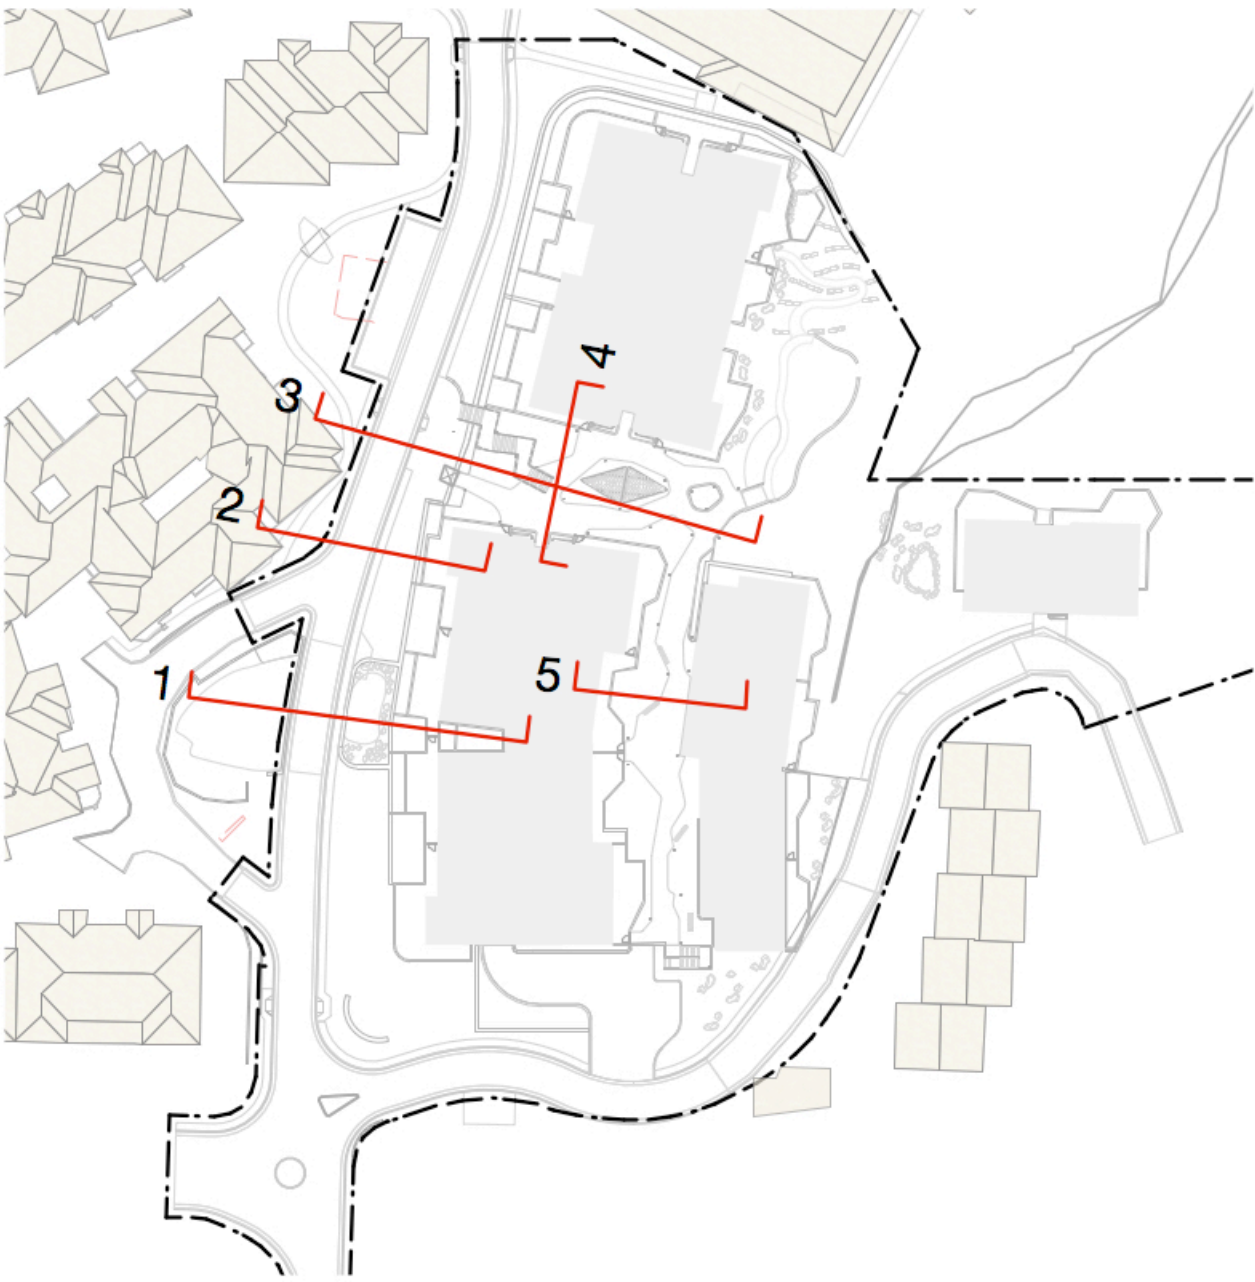4 Podium Landscape Section



5 Podium Landscape Section

northern
beaches
council

THIS PLAN IS TO BE READ IN
CONJUNCTION WITH
THE CONDITIONS OF DEVELOPMENT
CONSENT

DA2018/1332

L.DA.500.02 GLENAEON VILLAGE RENEWAL ST1

GLENAEON C/- LENDLEASE

207 Forest Way, Belrose NSW 2085

LANDSCAPE SECTIONS 2 scape design

Revision I03 Date 26.07.18

Scale: 1:100 @ A1

DRAFT

LANDSCAPE ARCHITECTURE
Suite 8, 37-38 East Esplanade
Manly NSW 2095
www.sapedesign.com.au