

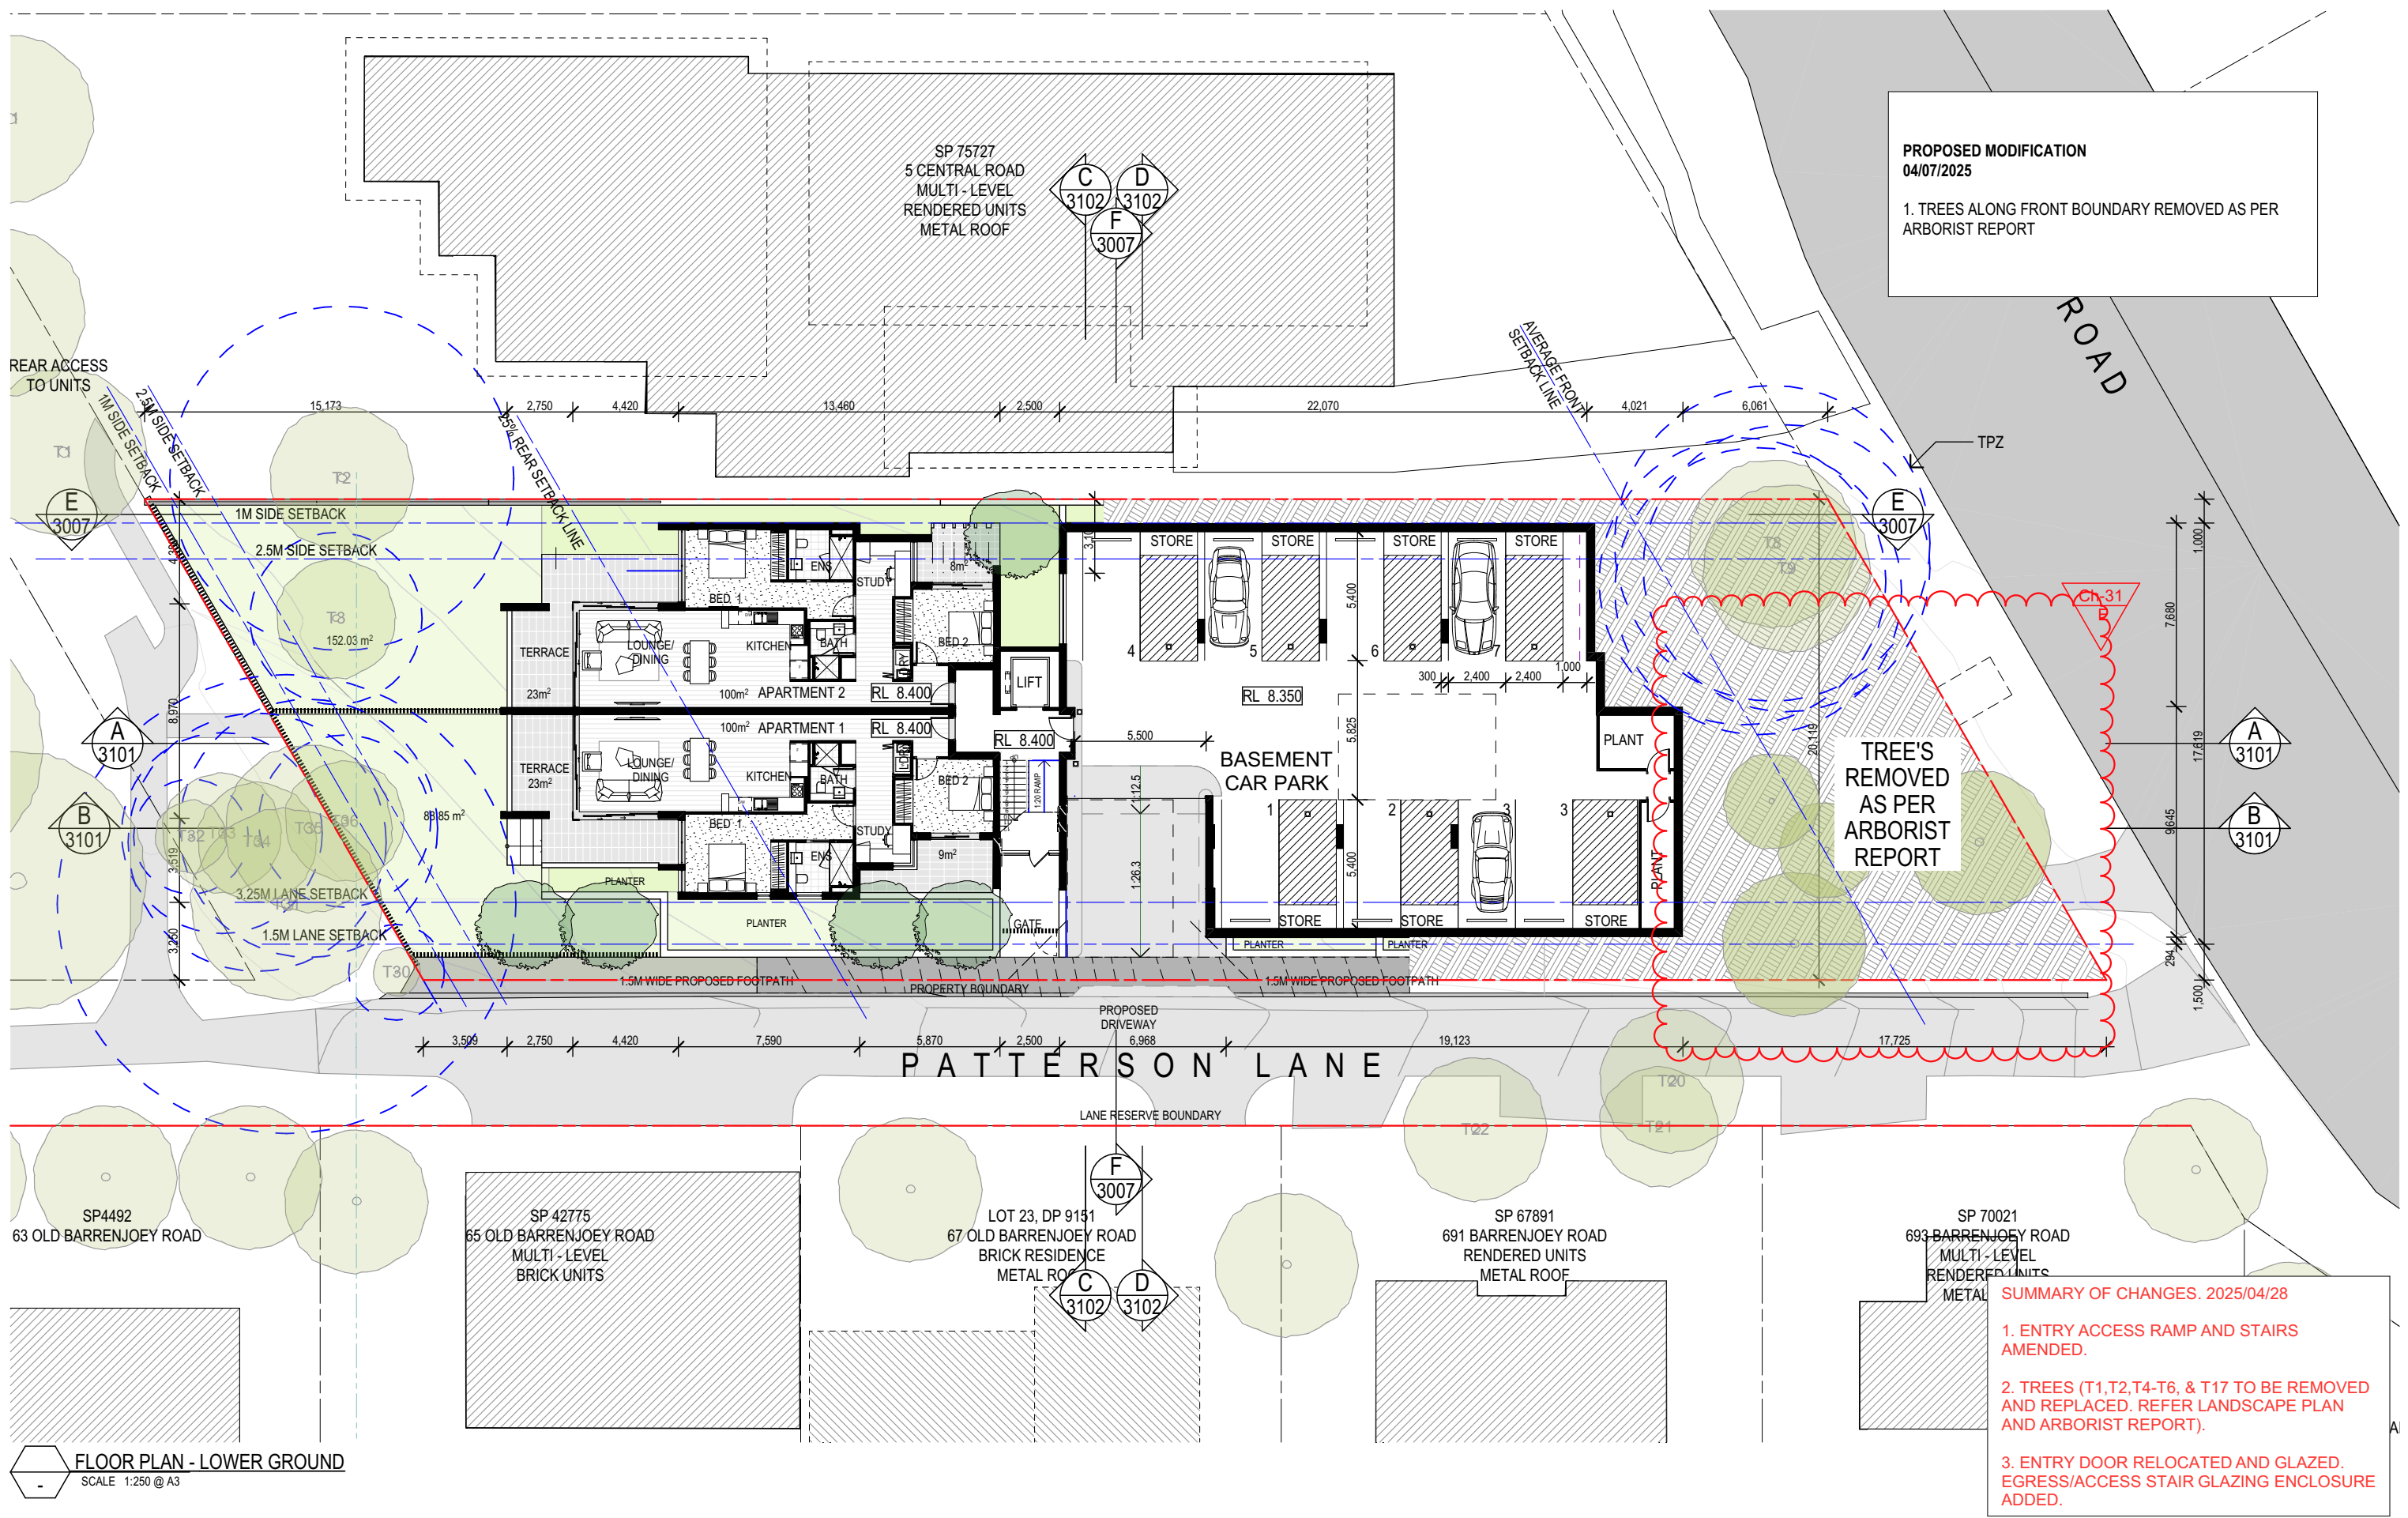


E	ISSUE FOR SECTION 4.55	ISSUE FOR COORDINATION, SECTION 4.55 RESUBMISSION UPDATES, DA RESUBMISSION UPDATES	19/05/2025	CPA	RM	RM
ISSUE PURPOSE		Change Name	DATE	D.	C.	A.
SD						

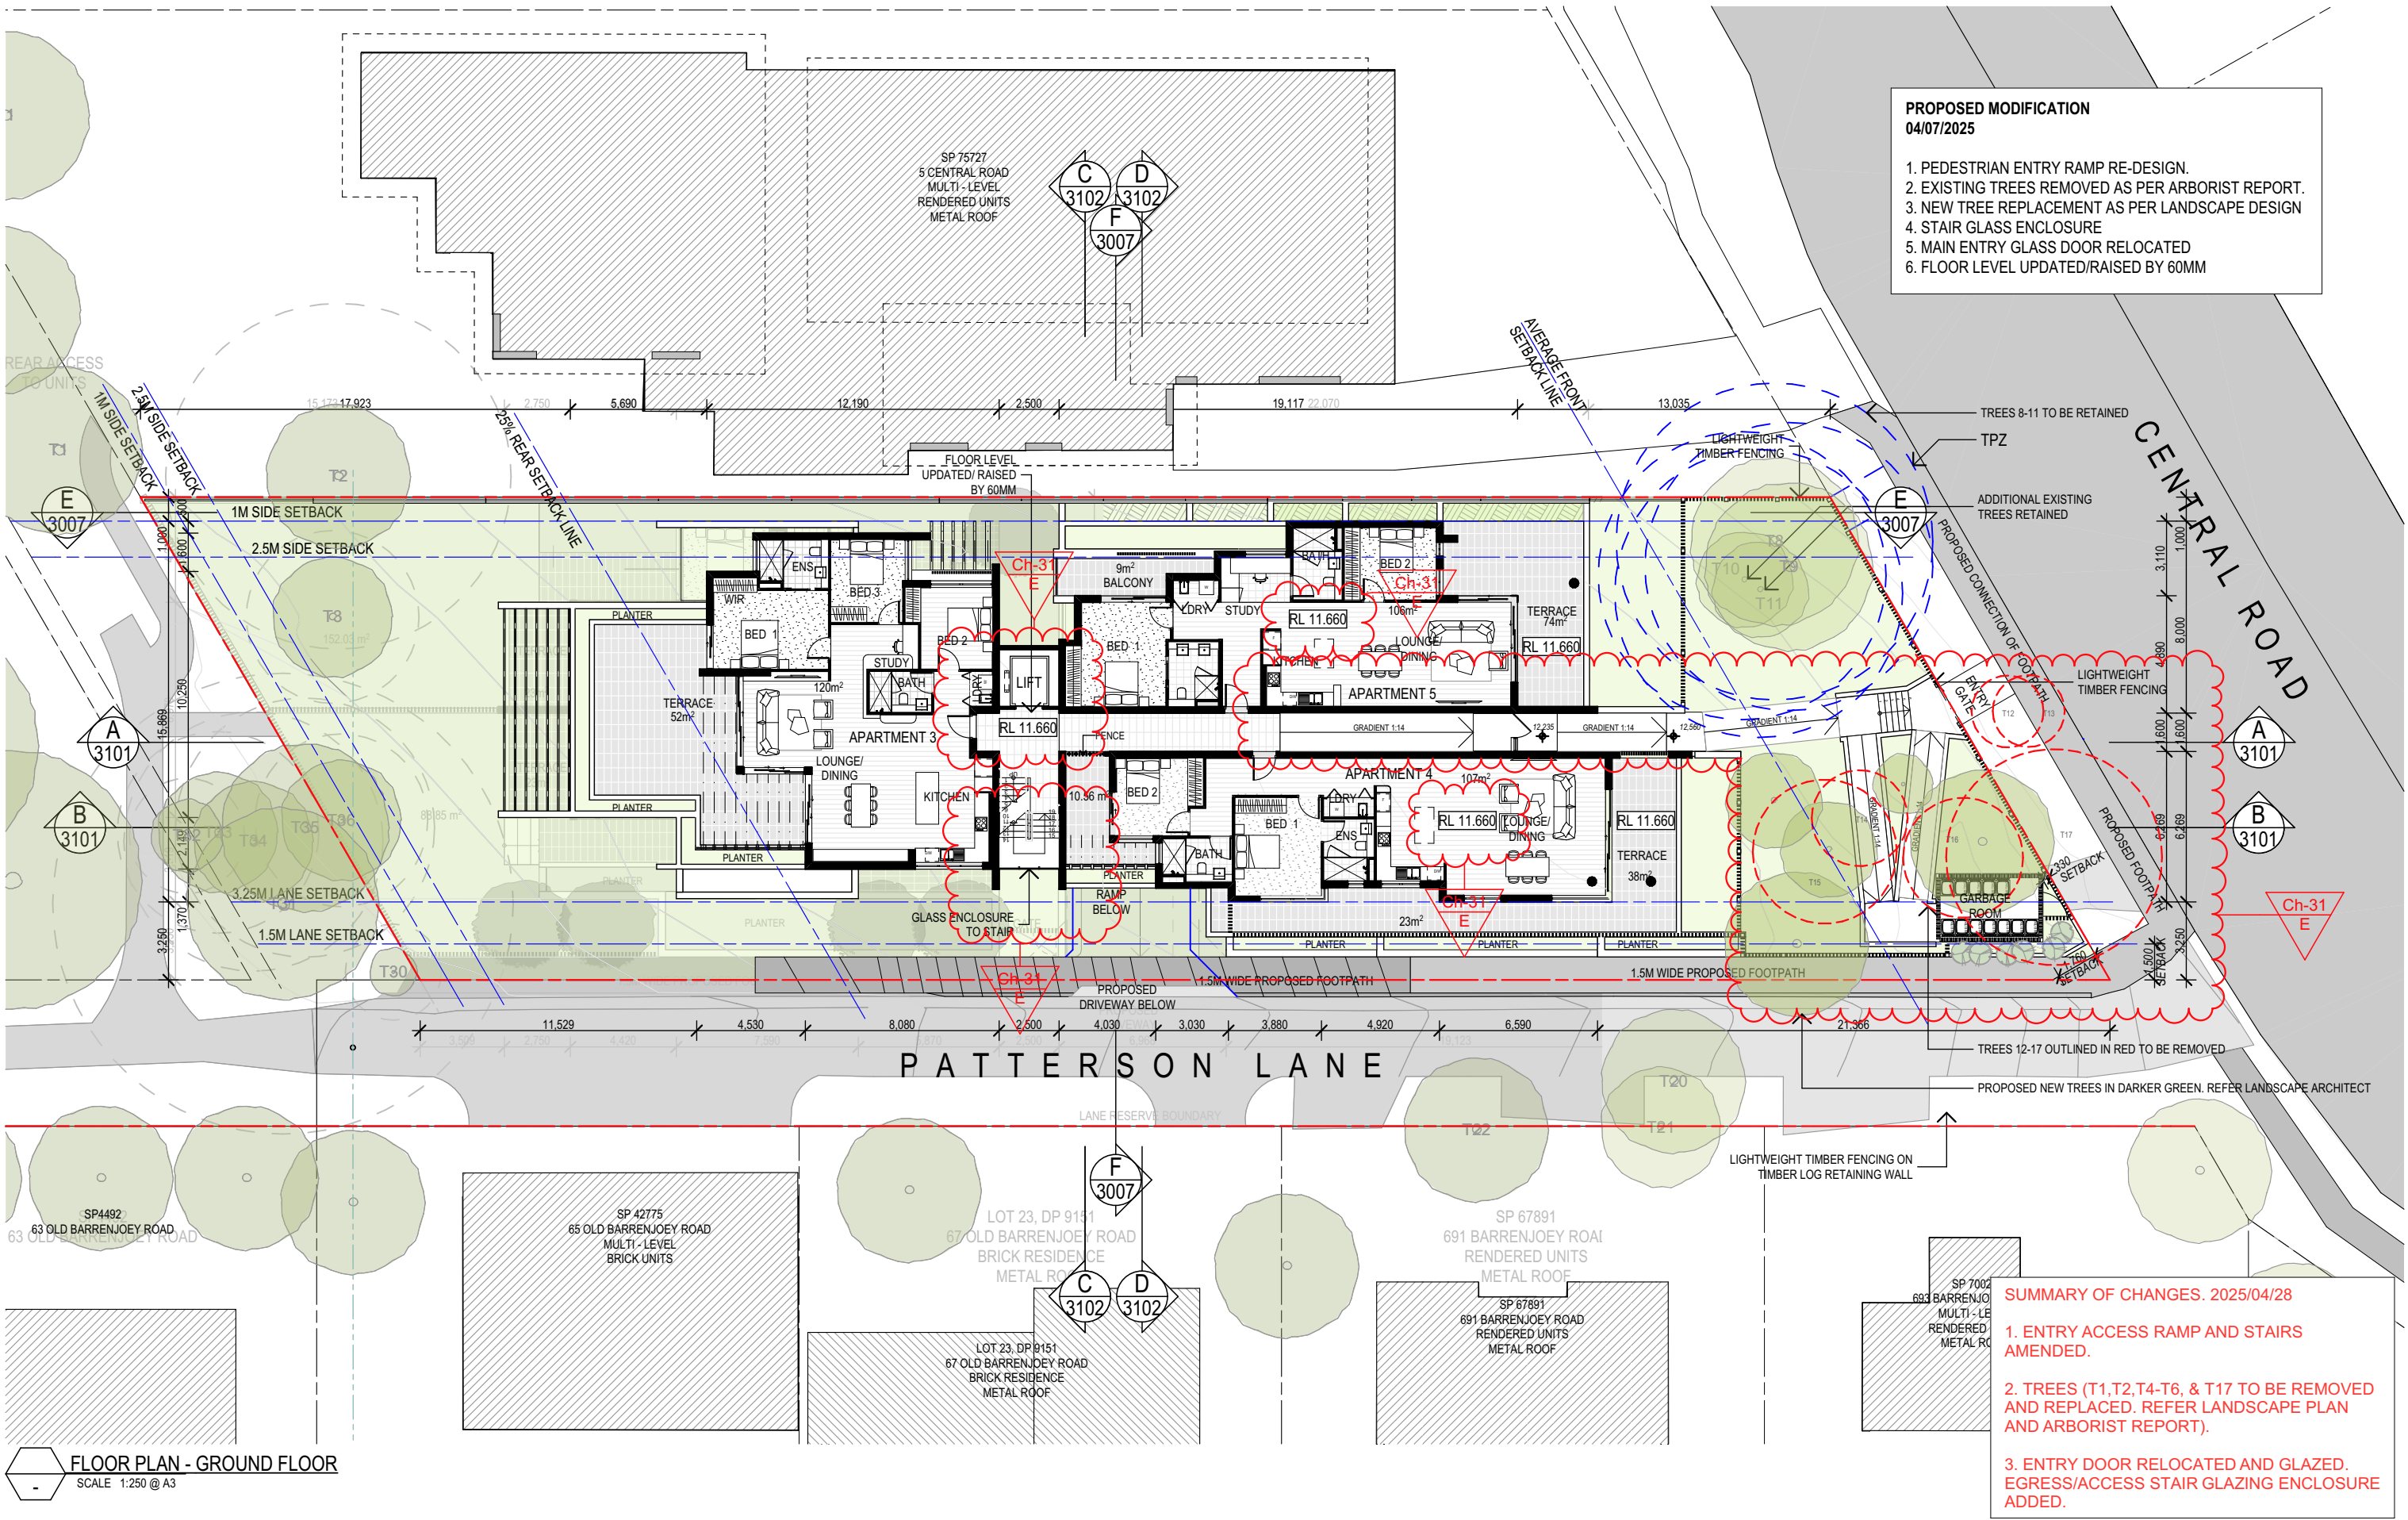


FLOOR PLAN - GROUND FLOOR
SCALE 1:250 @ A3

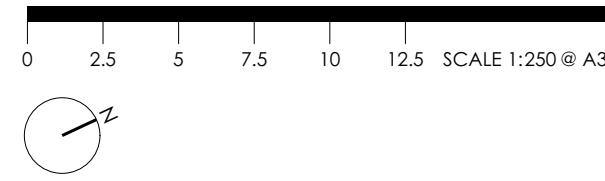

E	ISSUE FOR SECTION 4.55	DA RESUBMISSION UPDATES, GROUND FLOOR UPDATES, SECTION 4.55 RESUBMISSION UPDATES	19/05/2025	CPA	RM	RM
ISSUE PURPOSE		Change Name	DATE	D.	C.	A.
SD						

SUMMARY OF CHANGES. 2025/04/28


- ENTRY ACCESS RAMP AND STAIRS AMENDED.
- TREES (T1,T2,T4-T6, & T17 TO BE REMOVED AND REPLACED. REFER LANDSCAPE PLAN AND ARBORIST REPORT).
- ENTRY DOOR RELOCATED AND GLAZED. EGRESS/ACCESS STAIR GLAZING ENCLOSURE ADDED.

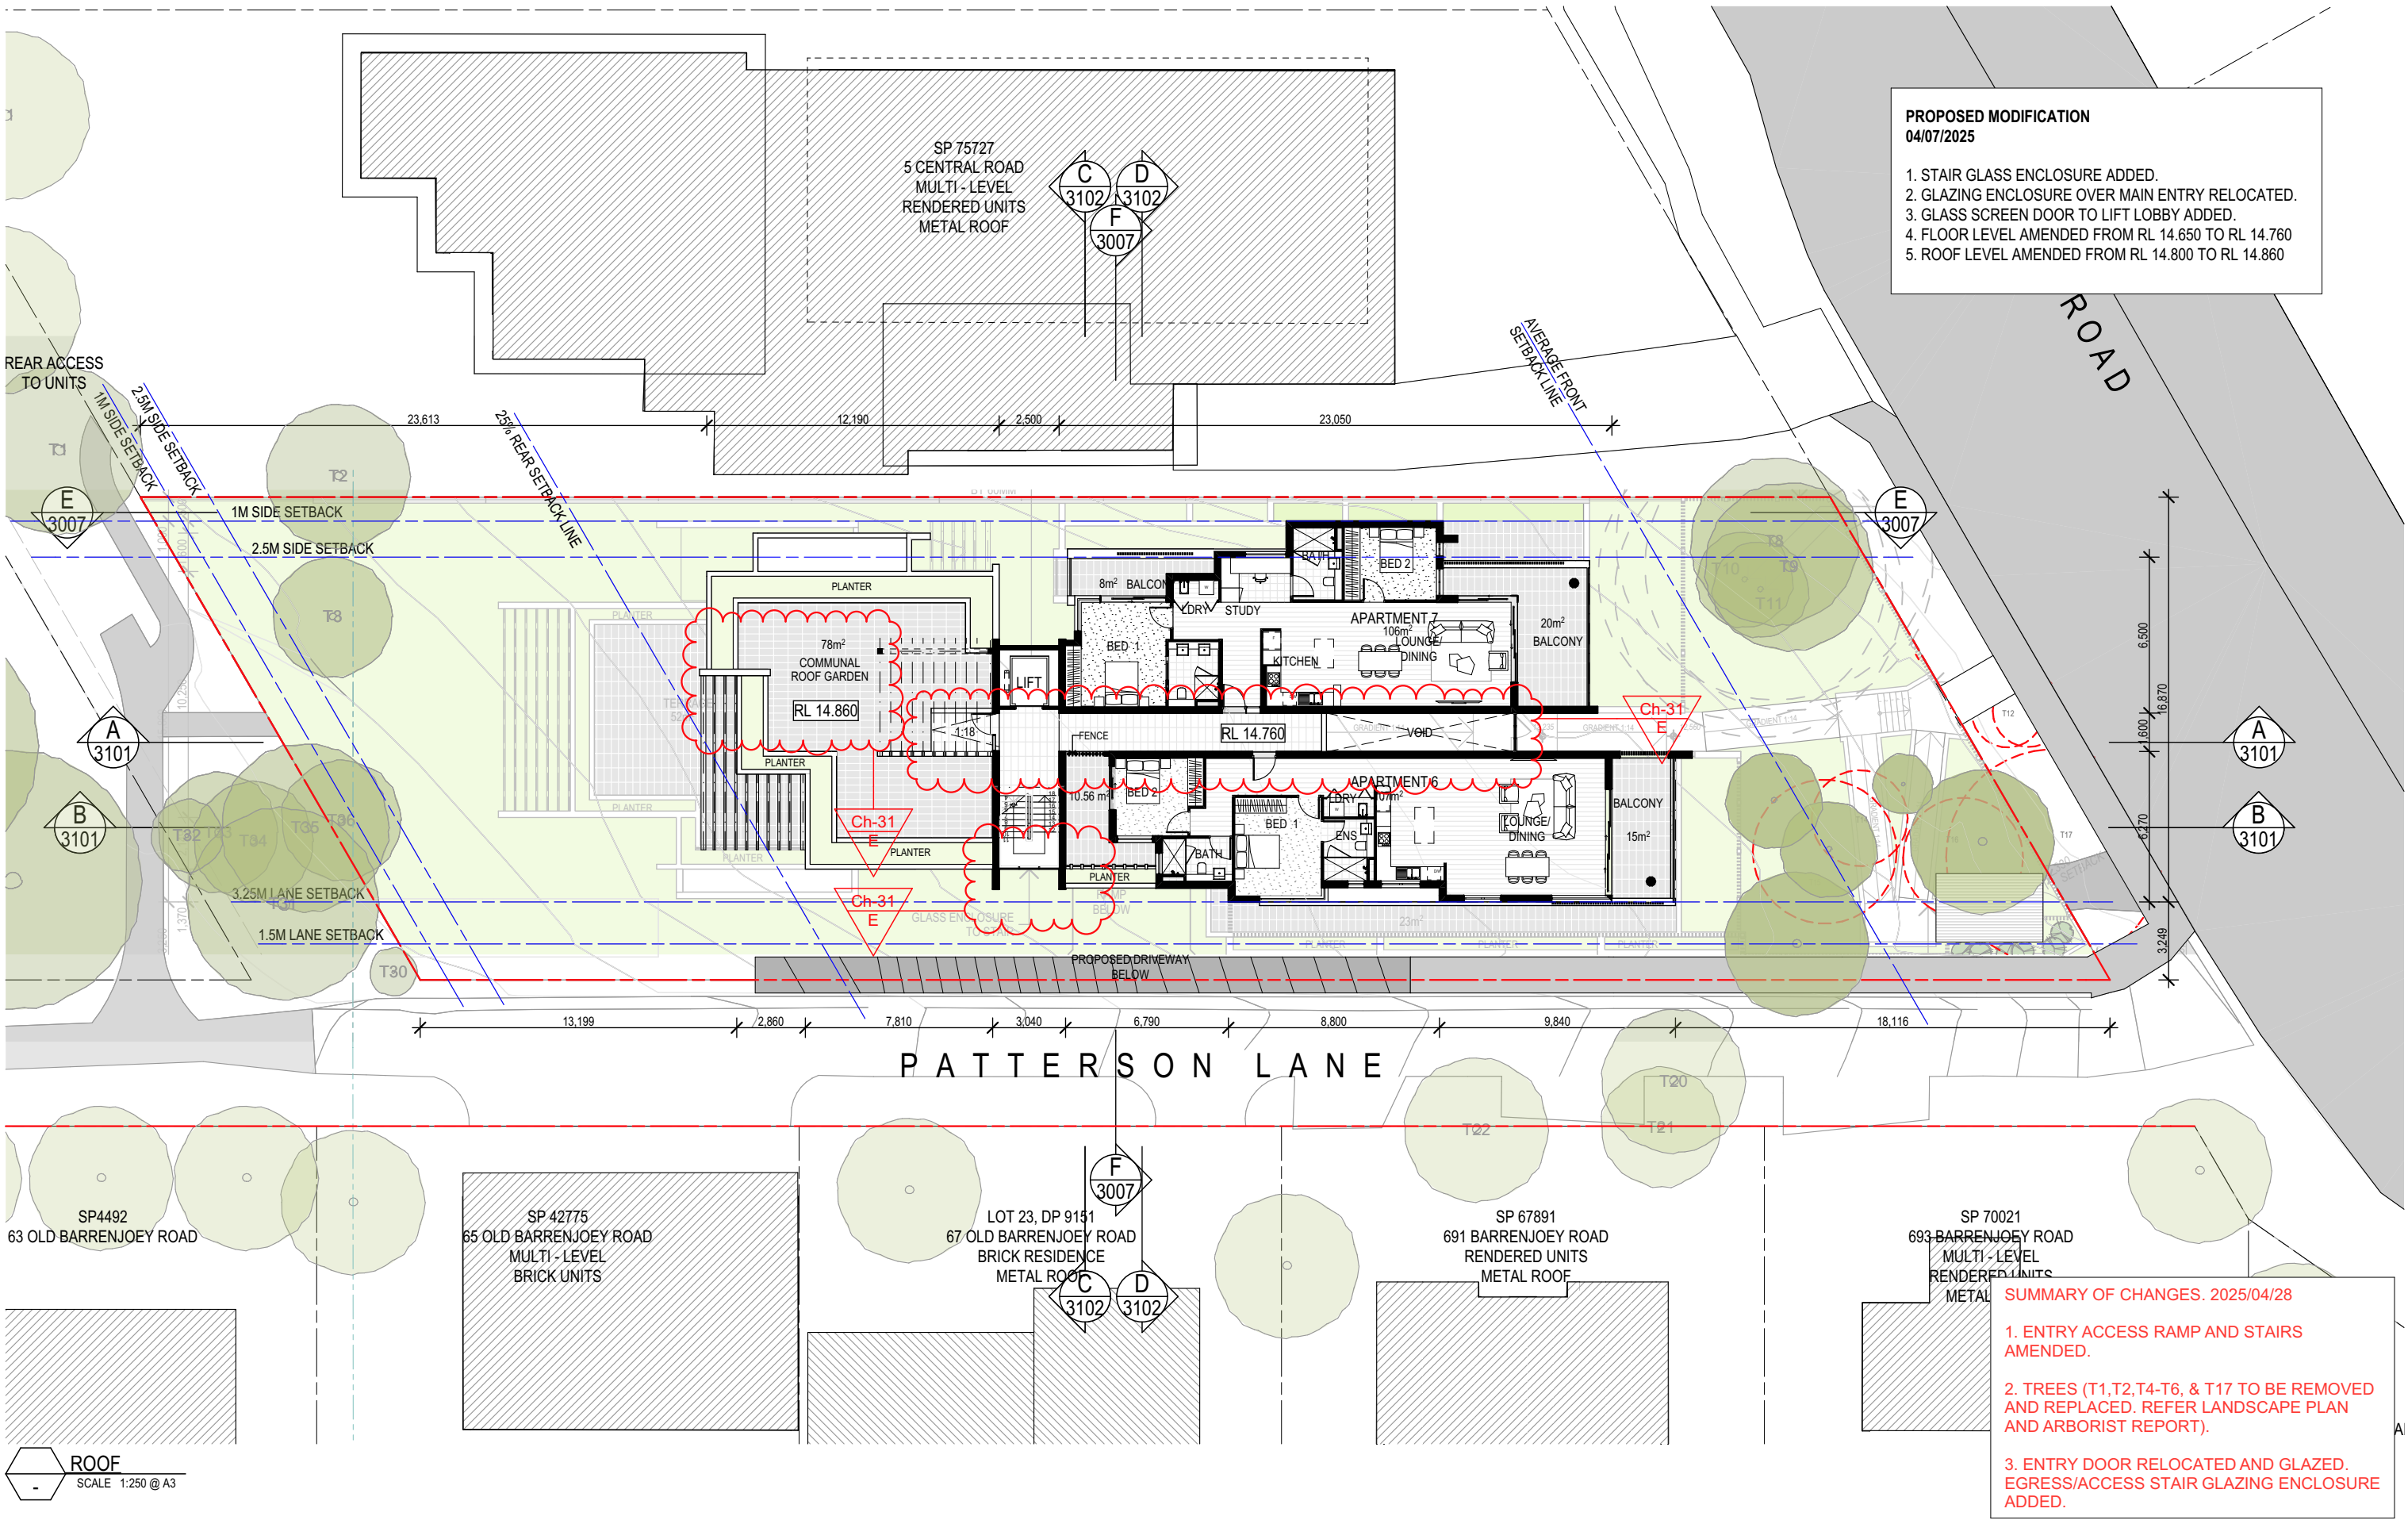

E	ISSUE FOR SECTION 4.55	DA RESUBMISSION UPDATES, SECTION 4.55 RESUBMISSION UPDATES	19/05/2025	CPA	RM	RM
	D	ISSUE FOR SECTION 4.55	FFL LOWERED, APT 4&6 ALTERED, APT 5&7 ALTERED, ROOF GARDEN ALTERED	30/09/2021	MZ	RM
ISSUE PURPOSE		Change Name	DATE	D.	C.	A.
SD						

SUMMARY OF CHANGES. 2025/04/28

- ENTRY ACCESS RAMP AND STAIRS AMENDED.
- TREES (T1,T2,T4-T6, & T17 TO BE REMOVED AND REPLACED. REFER LANDSCAPE PLAN AND ARBORIST REPORT).
- ENTRY DOOR RELOCATED AND GLAZED. EGRESS/ACCESS STAIR GLAZING ENCLOSURE ADDED.

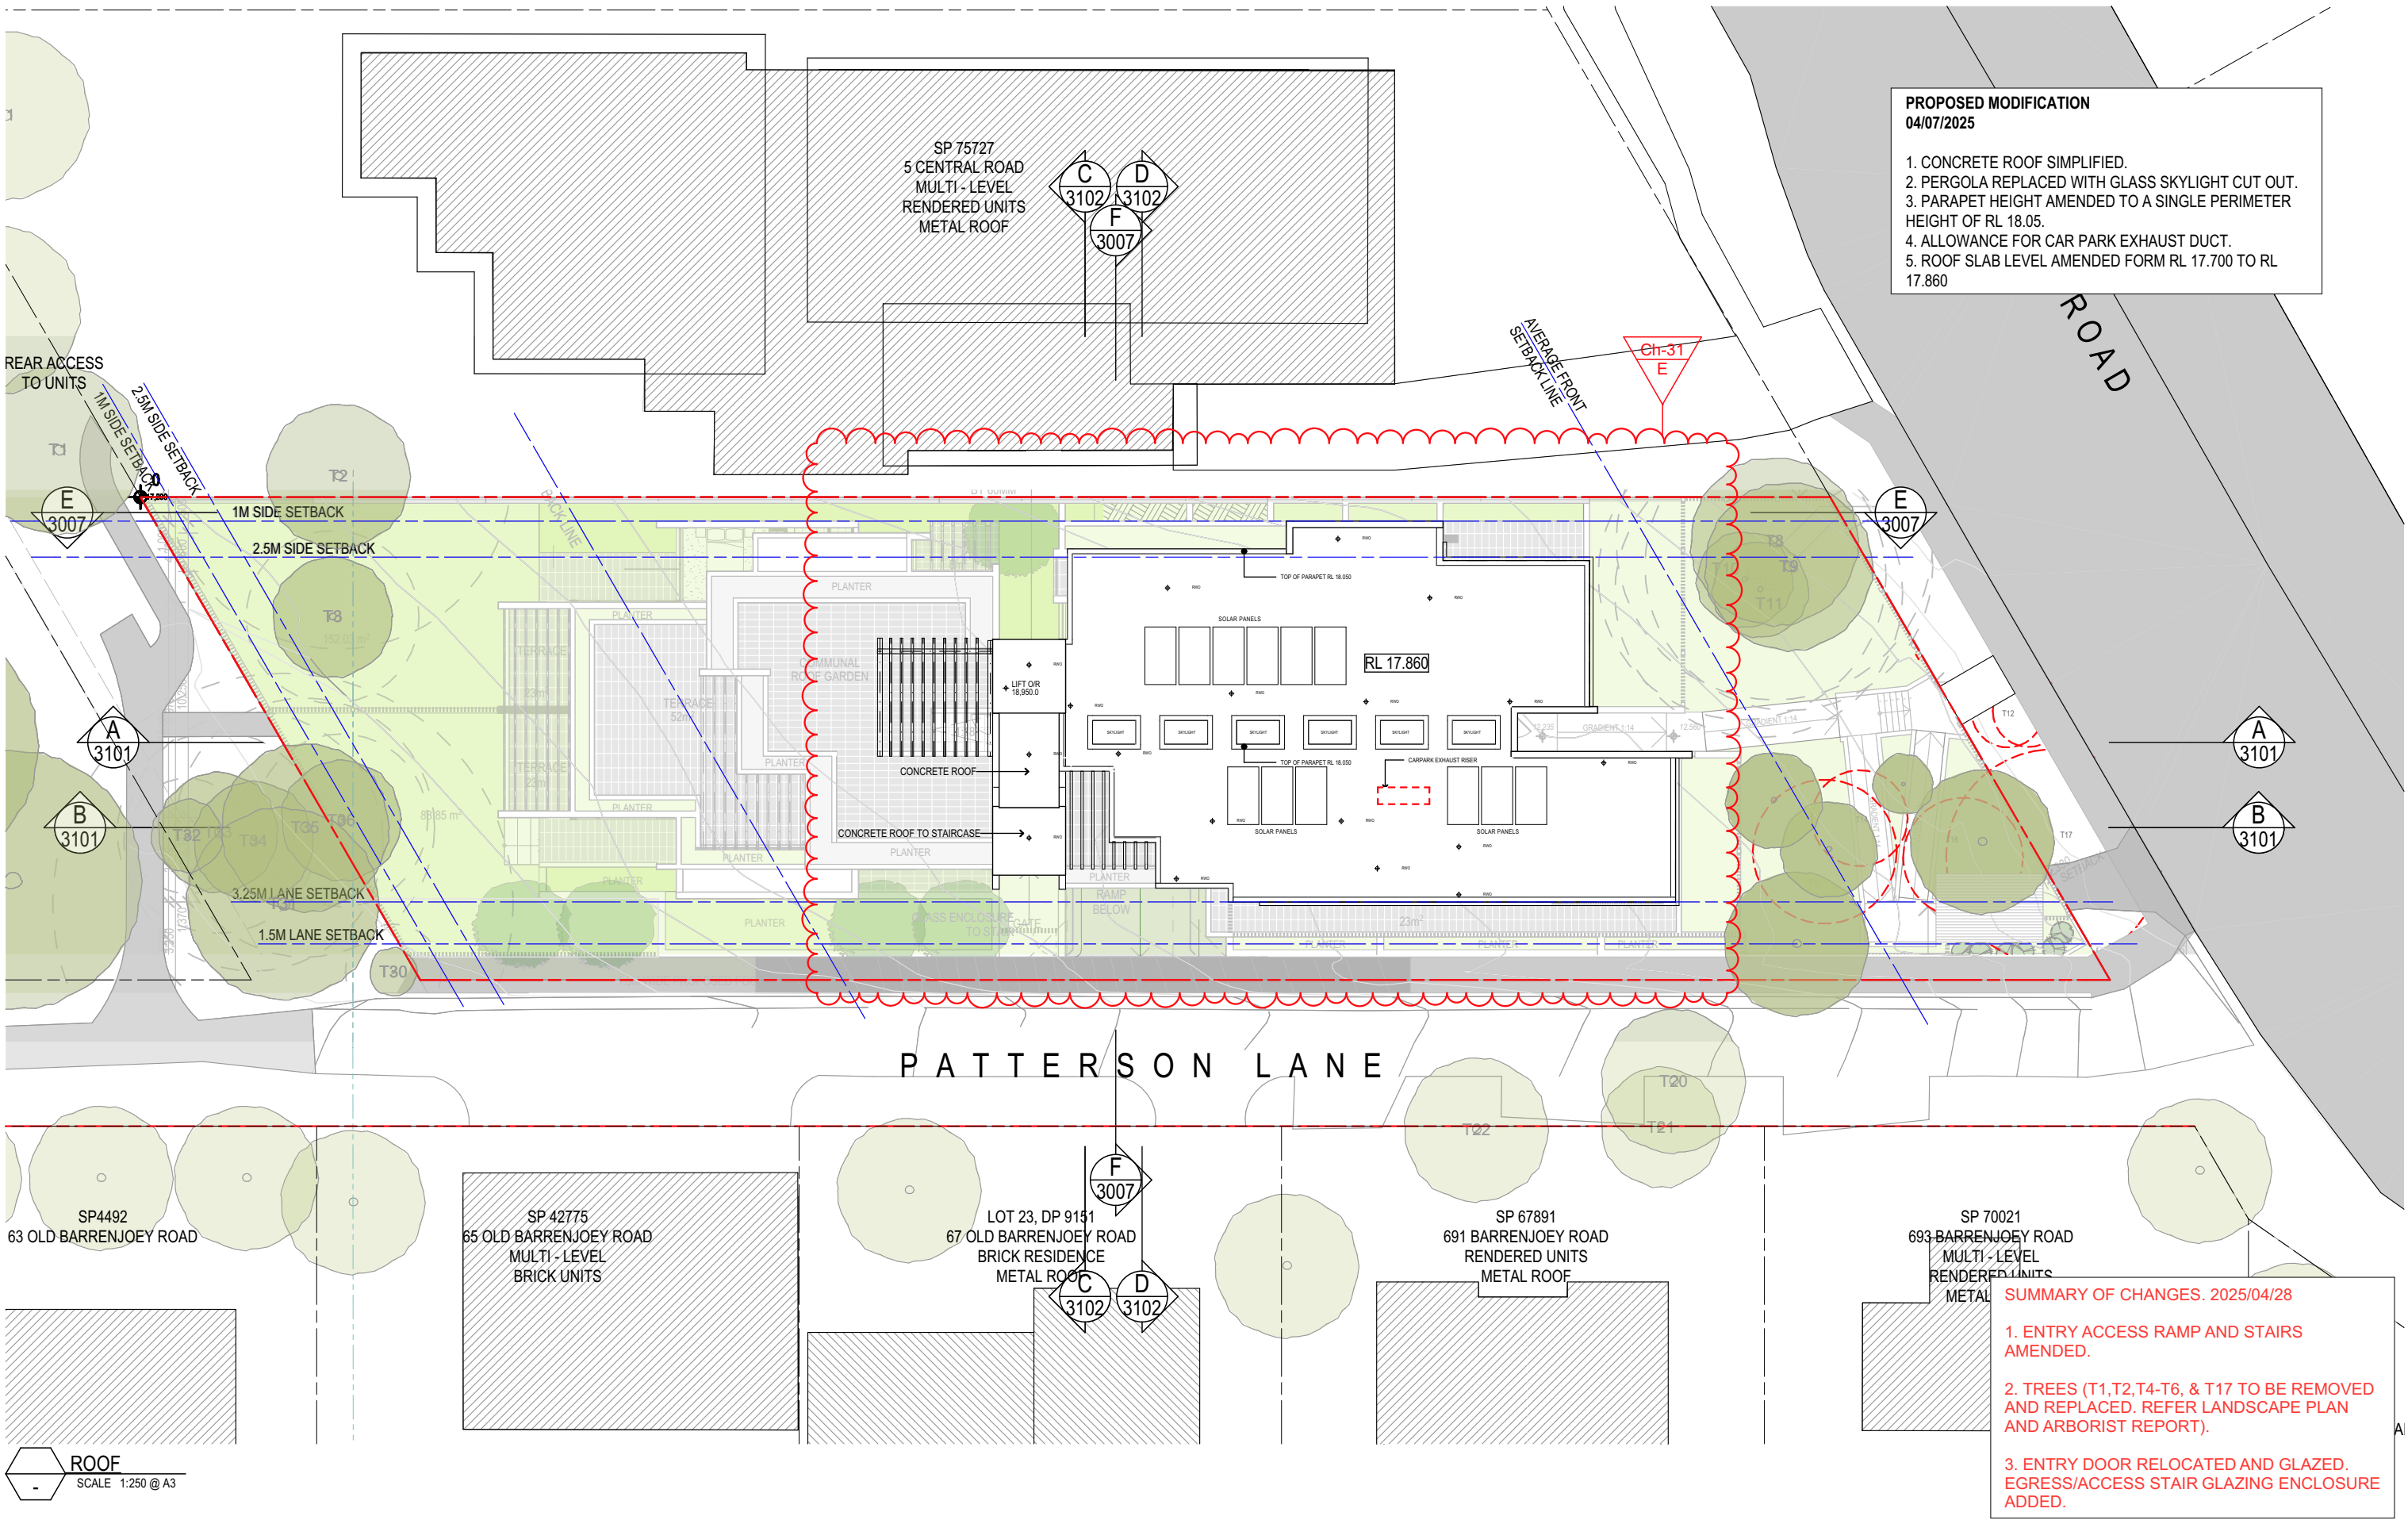

PROPOSED MODIFICATION
04/07/2025


1. CONCRETE ROOF SIMPLIFIED.
2. PERGOLA REPLACED WITH GLASS SKYLIGHT CUT OUT.
3. PARAPET HEIGHT AMENDED TO A SINGLE PERIMETER HEIGHT OF RL 18.05.
4. ALLOWANCE FOR CAR PARK EXHAUST DUCT.
5. ROOF SLAB LEVEL AMENDED FORM RL 17.700 TO RL 17.860


SUMMARY OF CHANGES. 2025/04/28

1. ENTRY ACCESS RAMP AND STAIRS AMENDED.
2. TREES (T1,T2,T4-T6, & T17 TO BE REMOVED AND REPLACED. REFER LANDSCAPE PLAN AND ARBORIST REPORT).
3. ENTRY DOOR RELOCATED AND GLAZED. EGRESS/ACCESS STAIR GLAZING ENCLOSURE ADDED.

ROOF
SCALE 1:250 @ A3

COTTEEPARKER 
SYDNEY
T 61 2 9366 1133
COTTEE PARKER ARCHITECTS PTY LTD
ABN 77 010 924 106
COTTEEPARKER.COM.AU

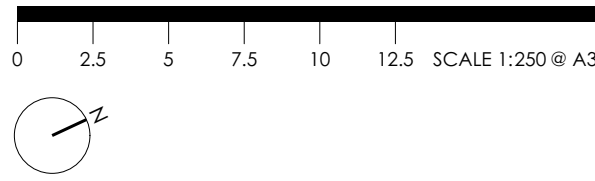


 


E	ISSUE FOR SECTION 4.55	DA RESUBMISSION UPDATES, SECTION 4.55 RESUBMISSION UPDATES	19/05/2025	CPA	RM	RM
	D	ISSUE FOR SECTION 4.55	30/09/2021	MZ	RM	RM
ISSUE PURPOSE		Change Name	DATE	D.	C.	A.
SD						

3 CENTRAL ROAD
3 CENTRAL ROAD, AVALON BEACH
CLIENT - AVALON CENTRAL PTY LTD
TITLE
FLOOR PLAN - ROOF
JOB No **5914**
DWG No **SD2010**
ISSUE **E**


COPYRIGHT COTTEE PARKER ARCHITECTS PTY LTD
Notified Architect Cotteeparker JPA
Martin Timms NSW Reg No. 10093
BIMcloud: CPACLBIMM01 - BIMcloud/1900/5914 Central Road Avalon Master DA Section 4.55: 8/07/2025: 12:28:04

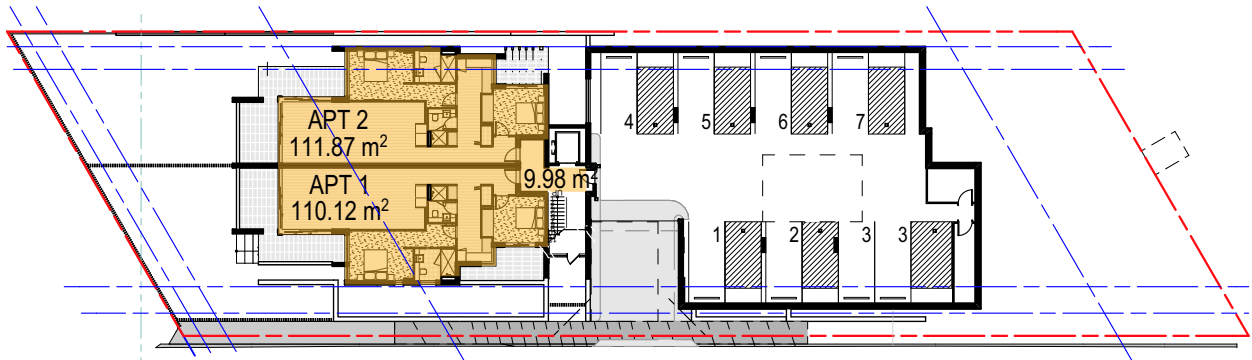

1 GFA PLAN - LOWER GROUND

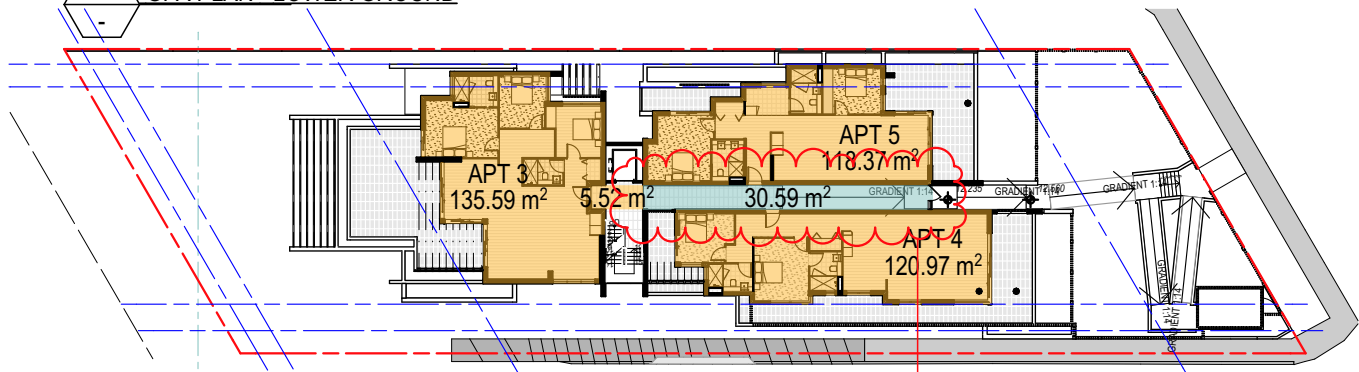

2 GFA PLAN - GROUND FLOOR

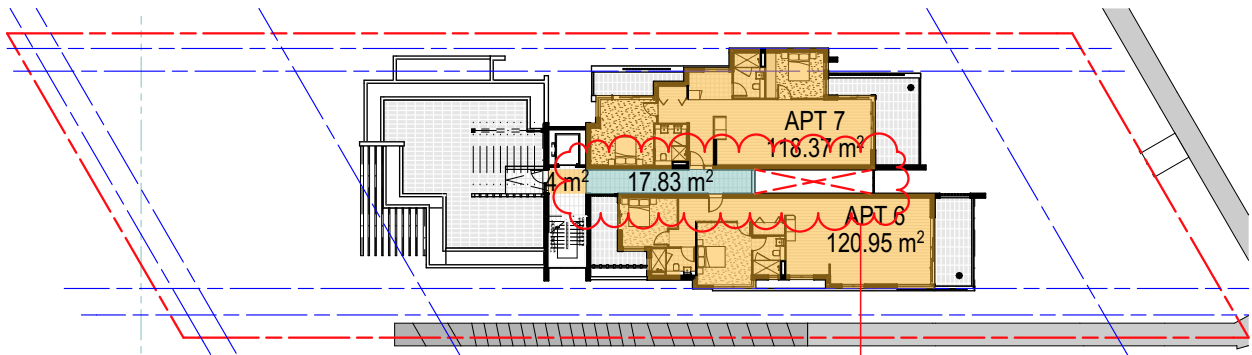

3 GFA PLAN - LEVEL 01

PROPOSED MODIFICATION
04/07/2025

1. ENCLOSED CORRIDOR ADDED TO GFA.

APPROVED DEVELOPMENT

GFA SCHEDULE	AREA
STORY	
LOWER GROUND	232
GROUND FLOOR	380
LEVEL 01	243
PROPOSED GFA	855m²

FSR SCHEDULE	
SITE AREA	1416 m²
PROPOSED GFA	855.00 m²
PROPOSED FSR	0.60:1


PROPOSED DEVELOPMENT

GFA SCHEDULE	AREA
STORY	
LOWER GROUND	232
GROUND FLOOR	412
LEVEL 01	261
PROPOSED GFA	905 m²

FSR SCHEDULE	
SITE AREA	1416 m²
PROPOSED GFA	905.00 m²
PROPOSED FSR	0.64:1

COTTEEPARKER

SYDNEY
T 61 2 9366 1133
COTTEE PARKER ARCHITECTS PTY LTD
ABN 77 010 924 106
COTTEEPARKER.COM.AU

 


C ISSUE FOR SECTION 4.55 FOR S4.55 SUBMISSION, GFA UPDATED, DA RESUBMISSION UPDATES, SECTION 4.55 RESUBMISSION UPDATES 19/05/2025 CPA RM RM


ISSUE PURPOSE	Change Name	DATE	D.	C.	A.	JOB No	DWG No	ISSUE
SD						5914	SD2801	C

3 CENTRAL ROAD
3 CENTRAL ROAD, AVALON BEACH
CLIENT - AVALON CENTRAL PTY LTD
TITLE


GFA & FSR SCHEDULE

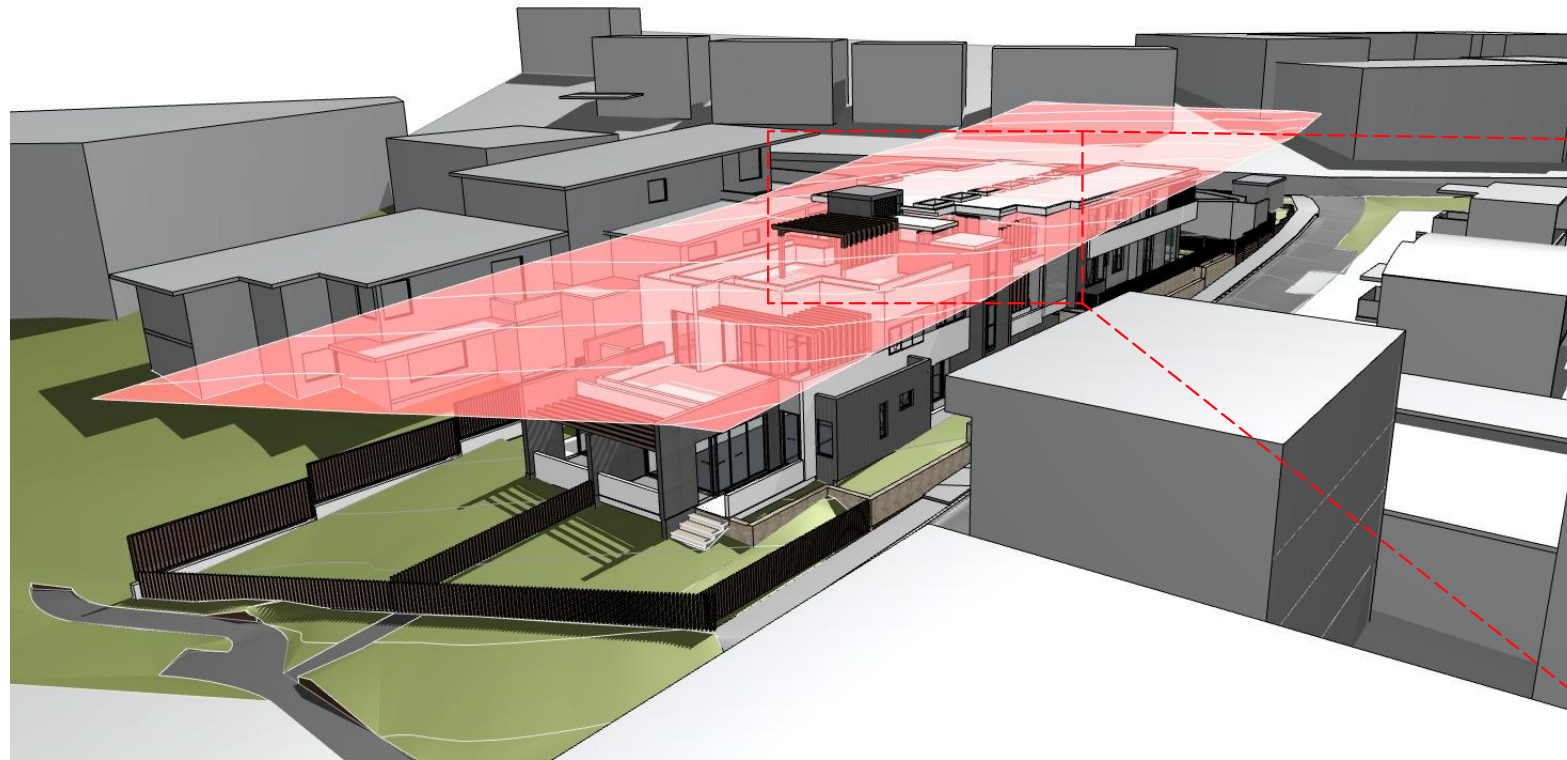


1 HEIGHT PLANE DIAGRAM - 8M (SEPP)

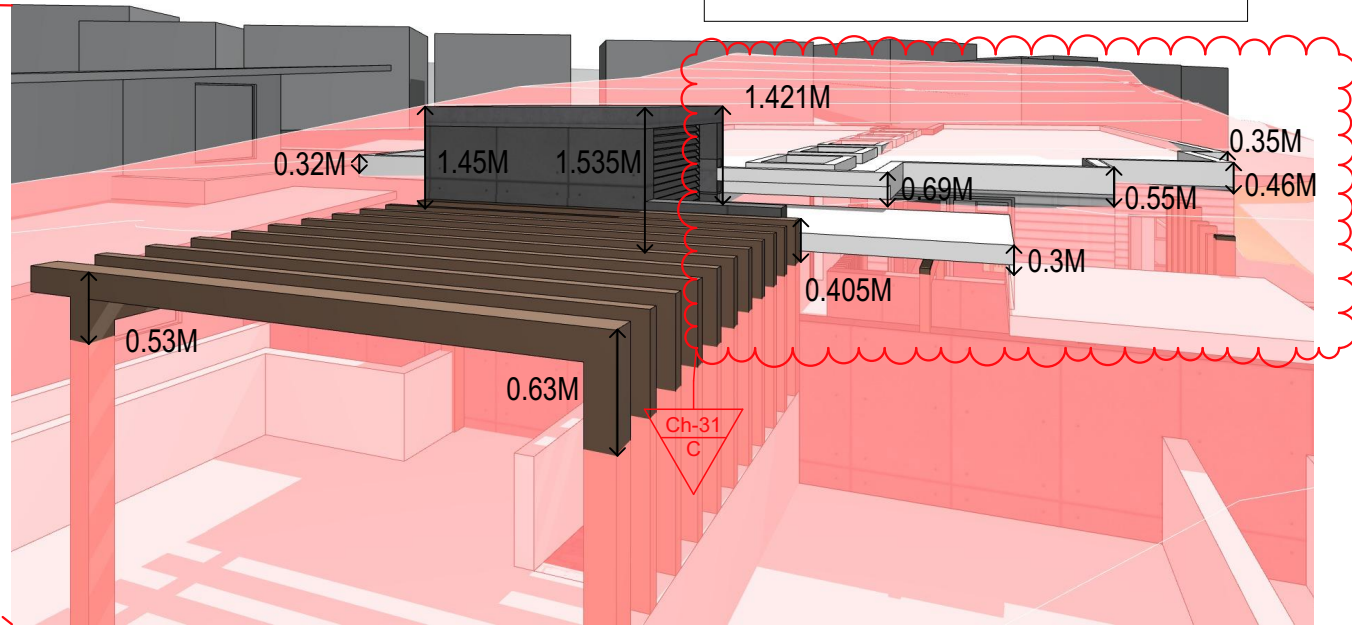

2 HEIGHT PLANE DIAGRAM - 8M (SEPP) DIMENSIONS
SCALE 1:386 @ A3

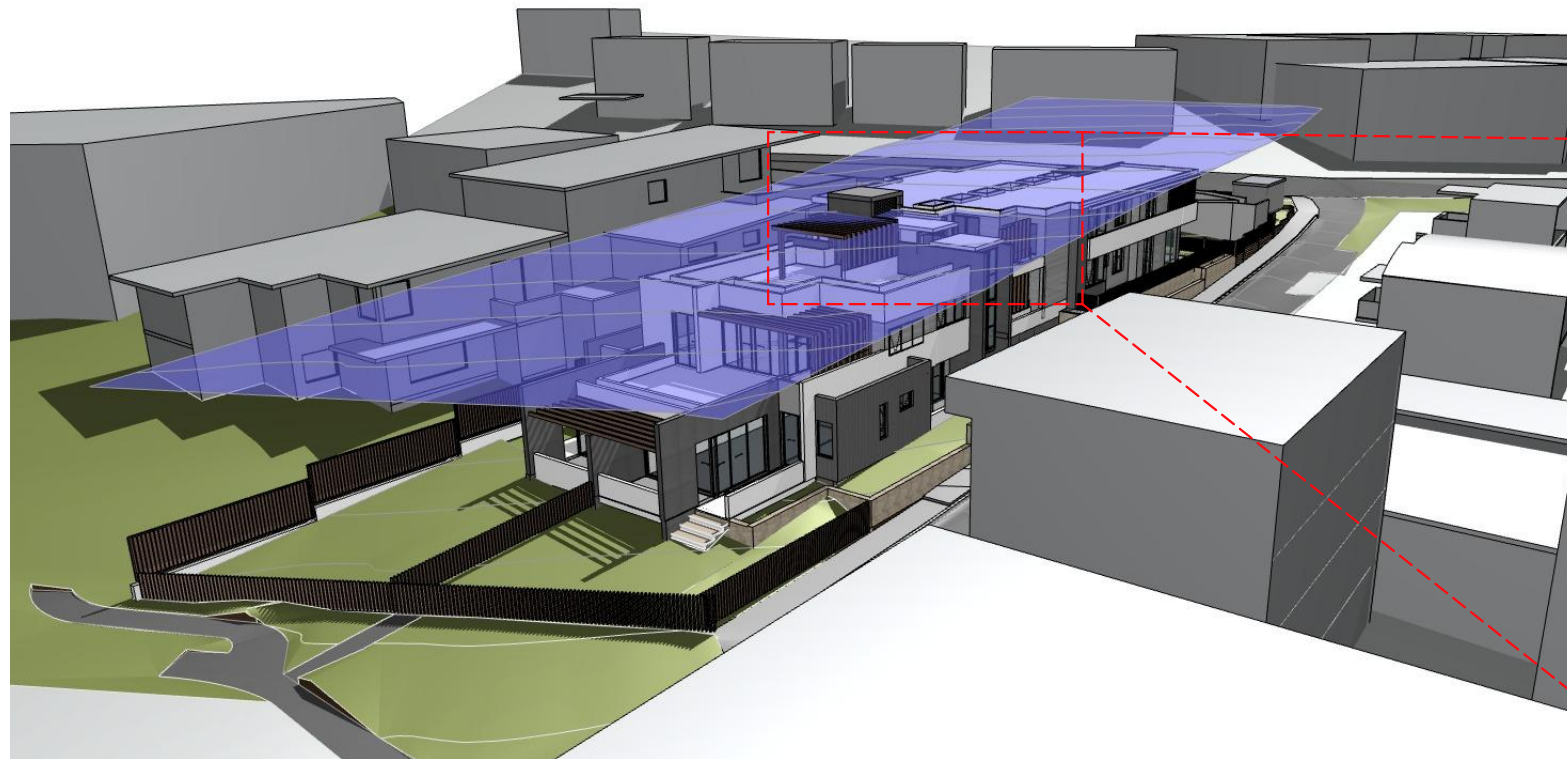

3 HEIGHT PLANE DIAGRAM - 8.5M (LEP)

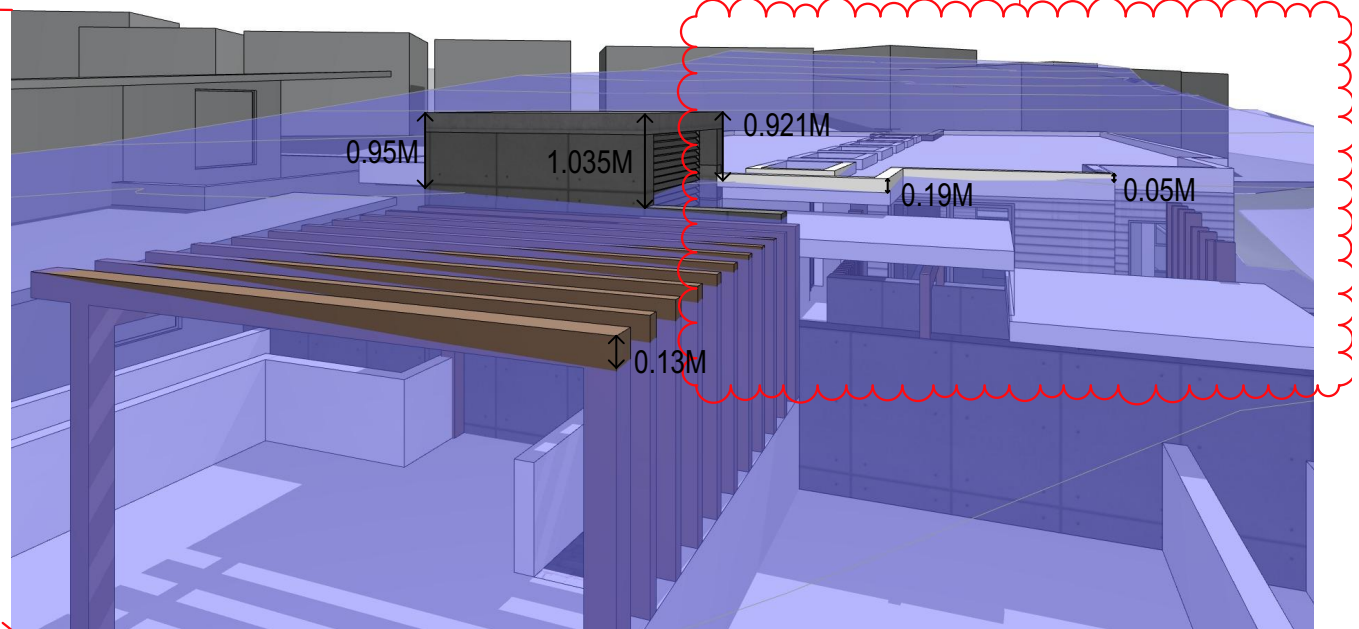


4 HEIGHT PLANE DIAGRAM - 8.5M (LEP) DIMENSIONS
SCALE 1:386 @ A3

COTTEEPARKER

SYDNEY
T 61 2 9366 1133
COTTEE PARKER ARCHITECTS PTY LTD
ABN 77 010 924 106
COTTEEPARKER.COM.AU

BIMcloud: CPACLBIM001 - BIMcloud/1900/5914 Central Road Avalon Master DA Section 4.55: 8/07/2025: 12:28:04
Copyright Cottee Parker Architects Pty Ltd
Notified Architect Cottee Parker JPRA
Martin Timms NSW Reg No. 10093

 


C	ISSUE FOR SECTION 4.55	SECTION 4.55 RESUBMISSION UPDATES	19/05/2025	CPA	RM	RM
B	DA AMENDMENT SUBMISSION	DRAWING UPDATED AS PER GENERAL ARRANGEMENTS	29/05/2020	KT	RM	RM
A	DA SUBMISSION PURPOSE ONLY		17/12/2019	KT	RM	RM

ISSUE PURPOSE	Change Name	DATE	D.	C.	A.	JOB No	DWG No	ISSUE
SD						5914	SD2803	C


DRAFT

3 CENTRAL ROAD
3 CENTRAL ROAD, AVALON BEACH
CLIENT - AVALON CENTRAL PTY LTD
TITLE


HEIGHT PLANE ANALYSIS

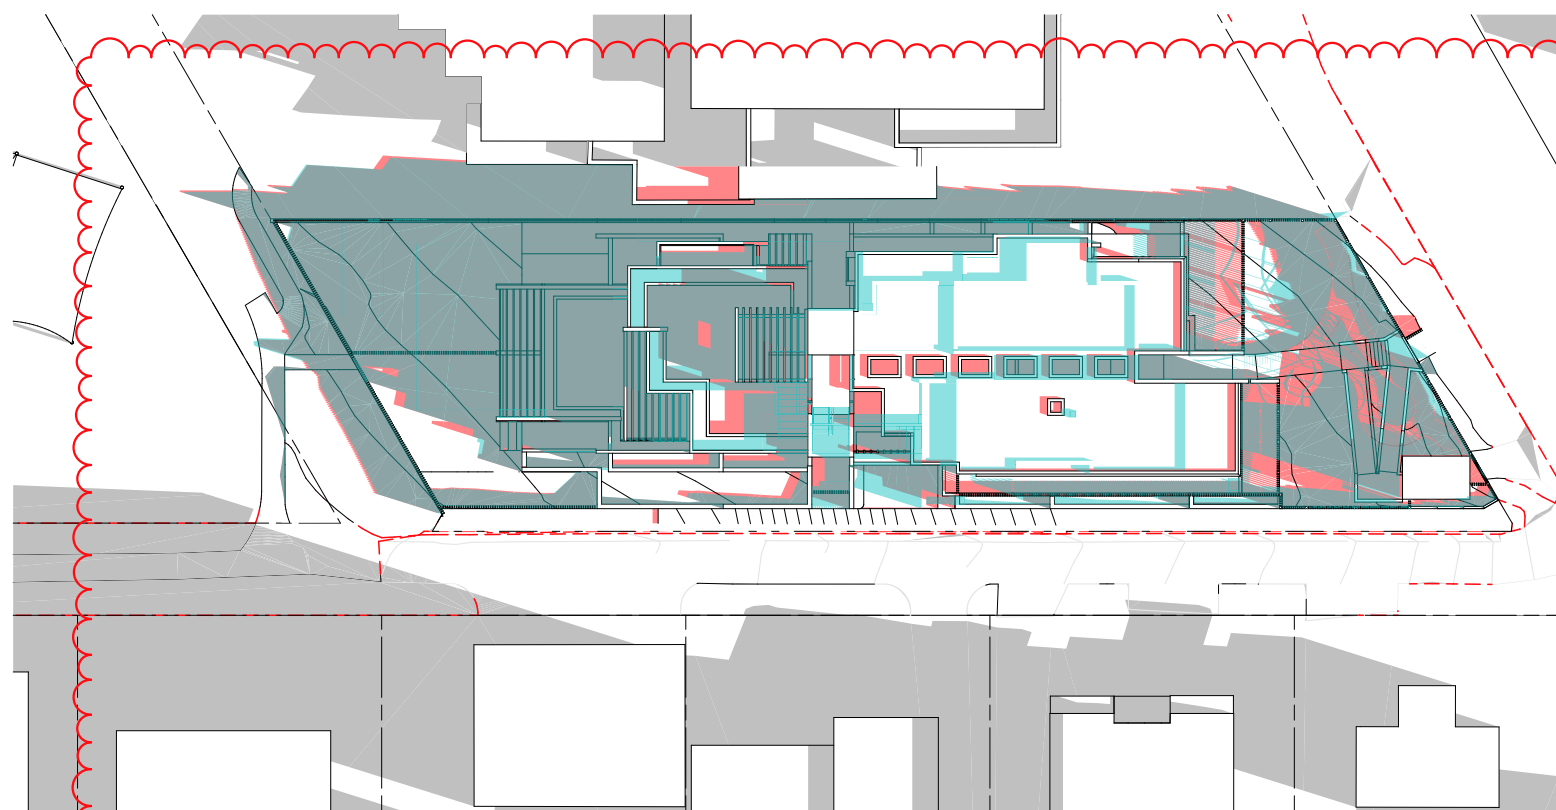


1 SHADOW DIAGRAMS JUNE 21 09:00 AM

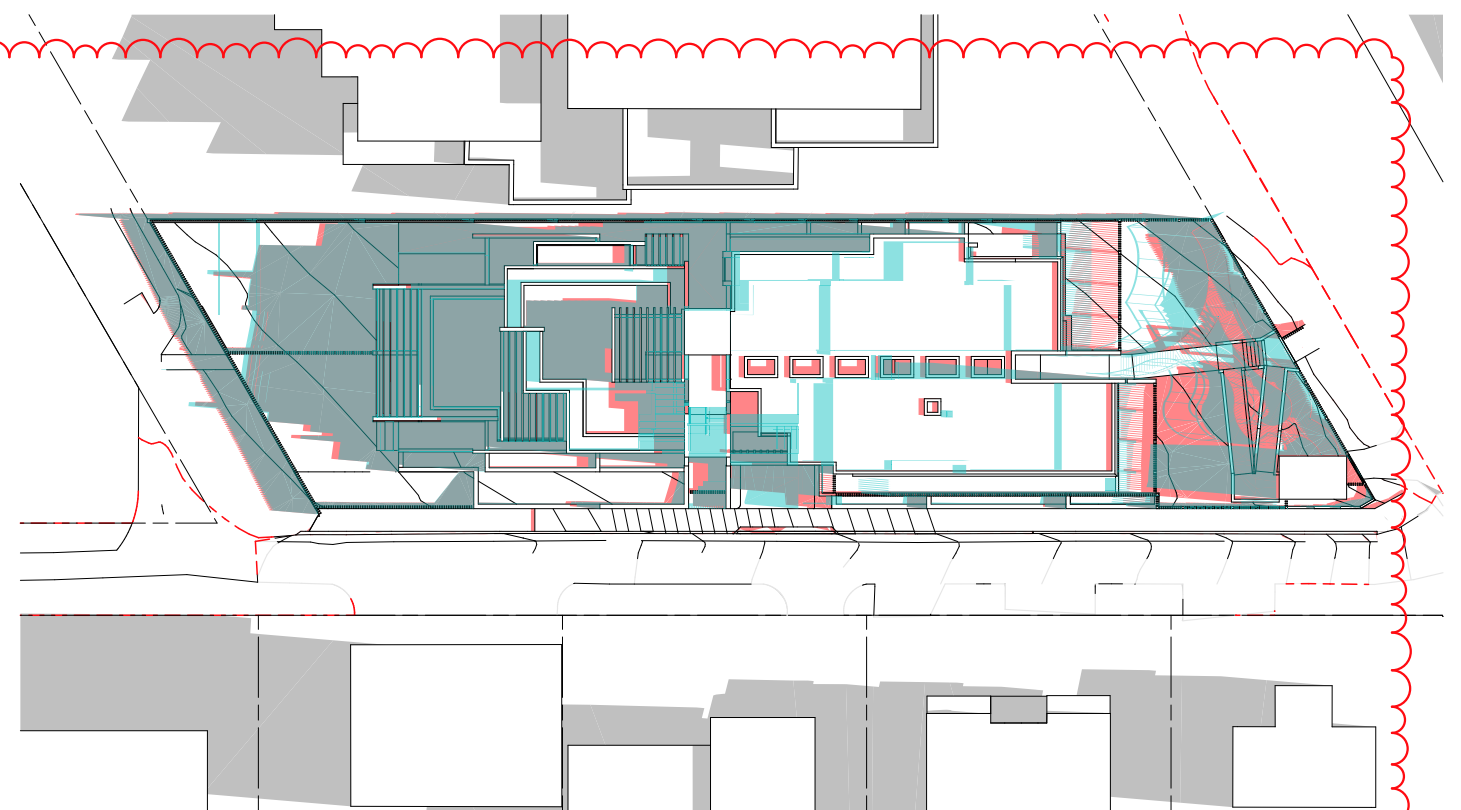

2 SHADOW DIAGRAMS JUNE 21 10:00 AM

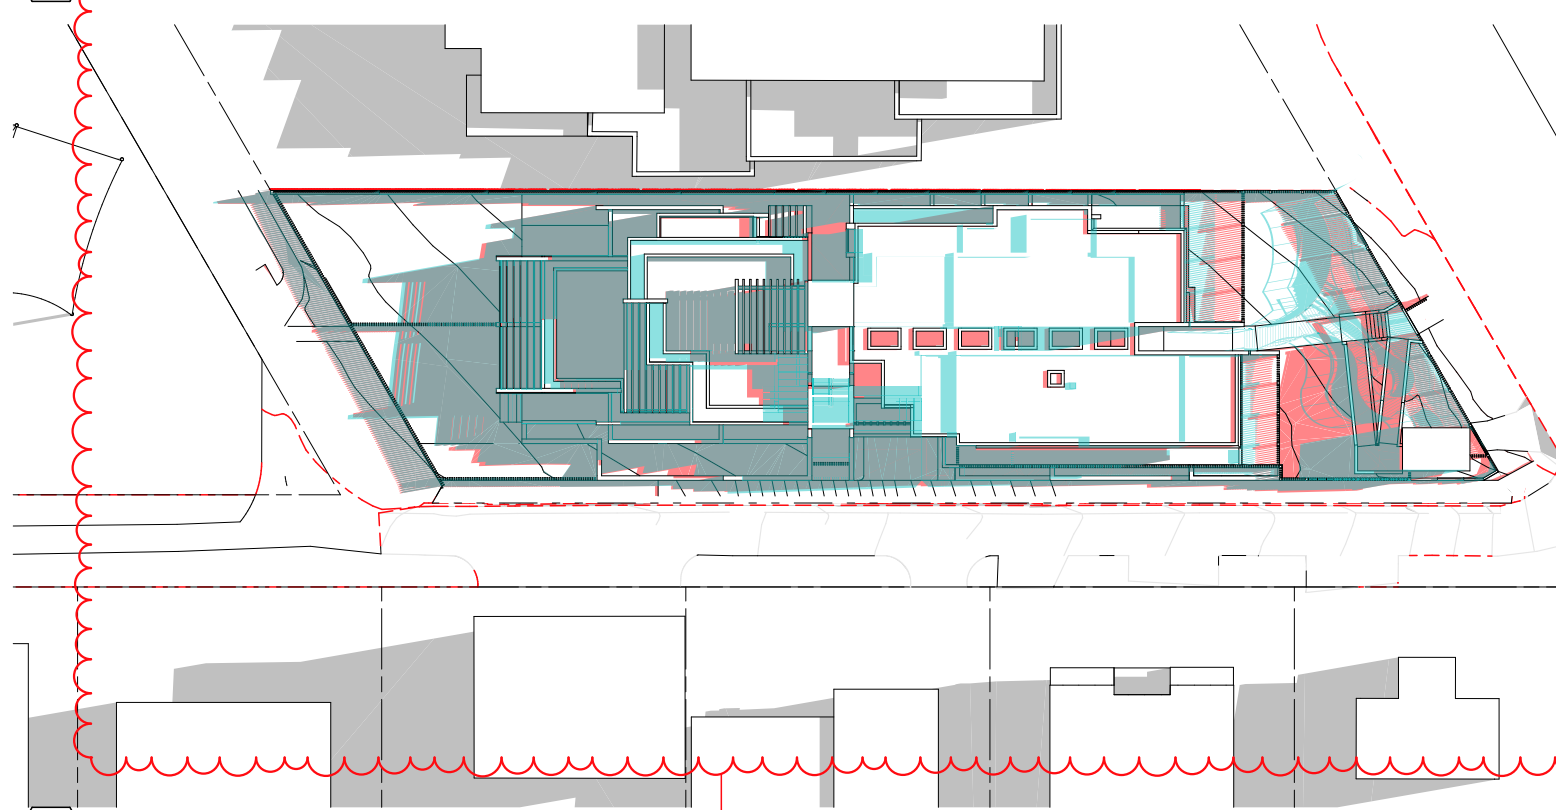


3 SHADOW DIAGRAMS JUNE 21 11:00 AM

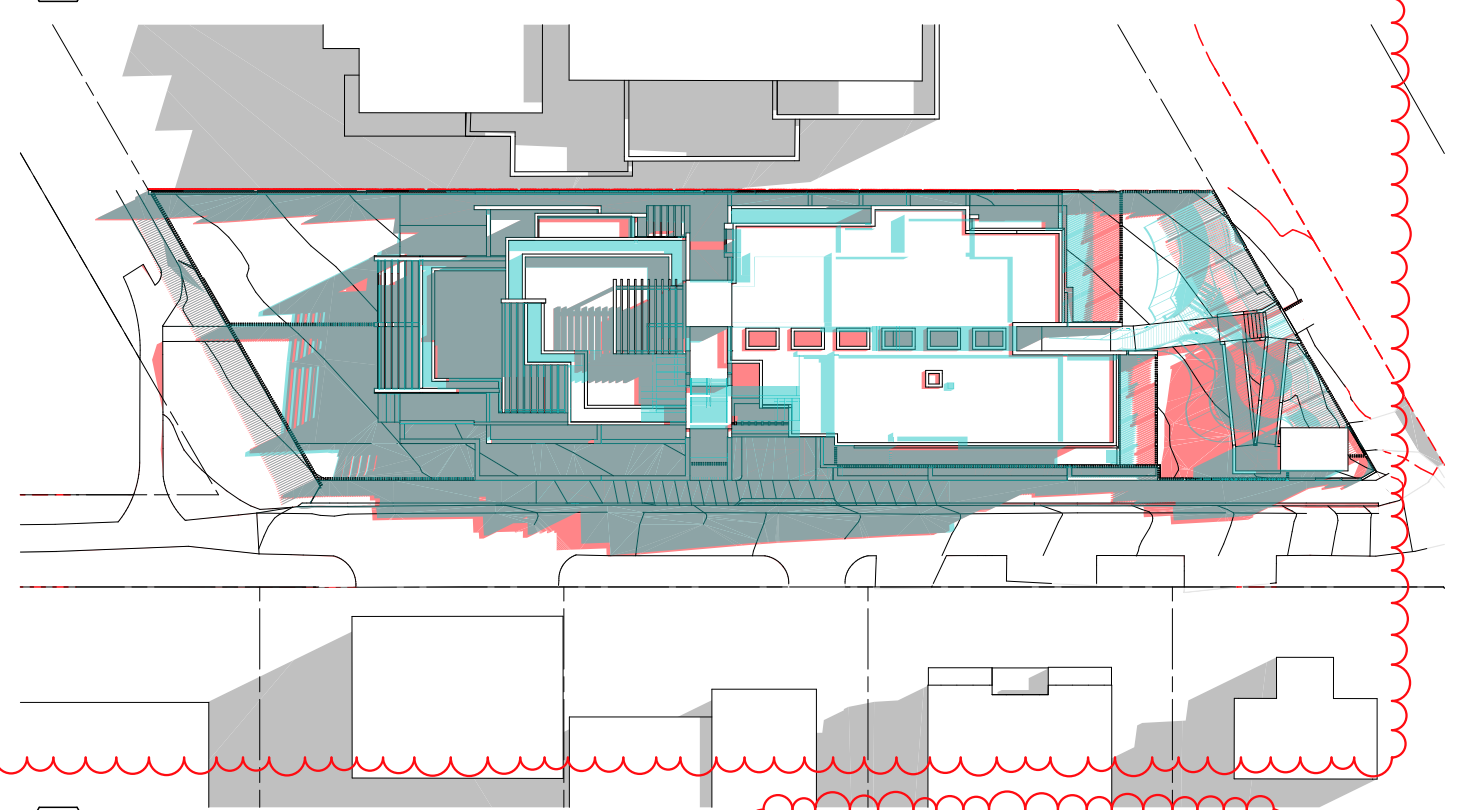


4 SHADOW DIAGRAMS JUNE 21 12:00 PM

LEGEND


- NEIGHBOURING PROPERTY SHADOW
- CURRENTLY APPROVED SECTION 4.55 SHADOW
- PROPOSED DA SHADOW

 


C	ISSUE FOR SECTION 4.55	DA RESUBMISSION UPDATES, SECTION 4.55 RESUBMISSION UPDATES	19/05/2025	CPA	RM	RM	3 CENTRAL ROAD 3 CENTRAL ROAD, AVALON BEACH CLIENT - AVALON CENTRAL PTY LTD TITLE SHADOW DIAGRAMS 1	DWG No SD2805	ISSUE C
	B	DA AMENDMENT SUBMISSION	29/05/2020	KT	RM	RM			
ISSUE PURPOSE SD		Change Name	DATE	D.	C.	A.	JOB No 5914		

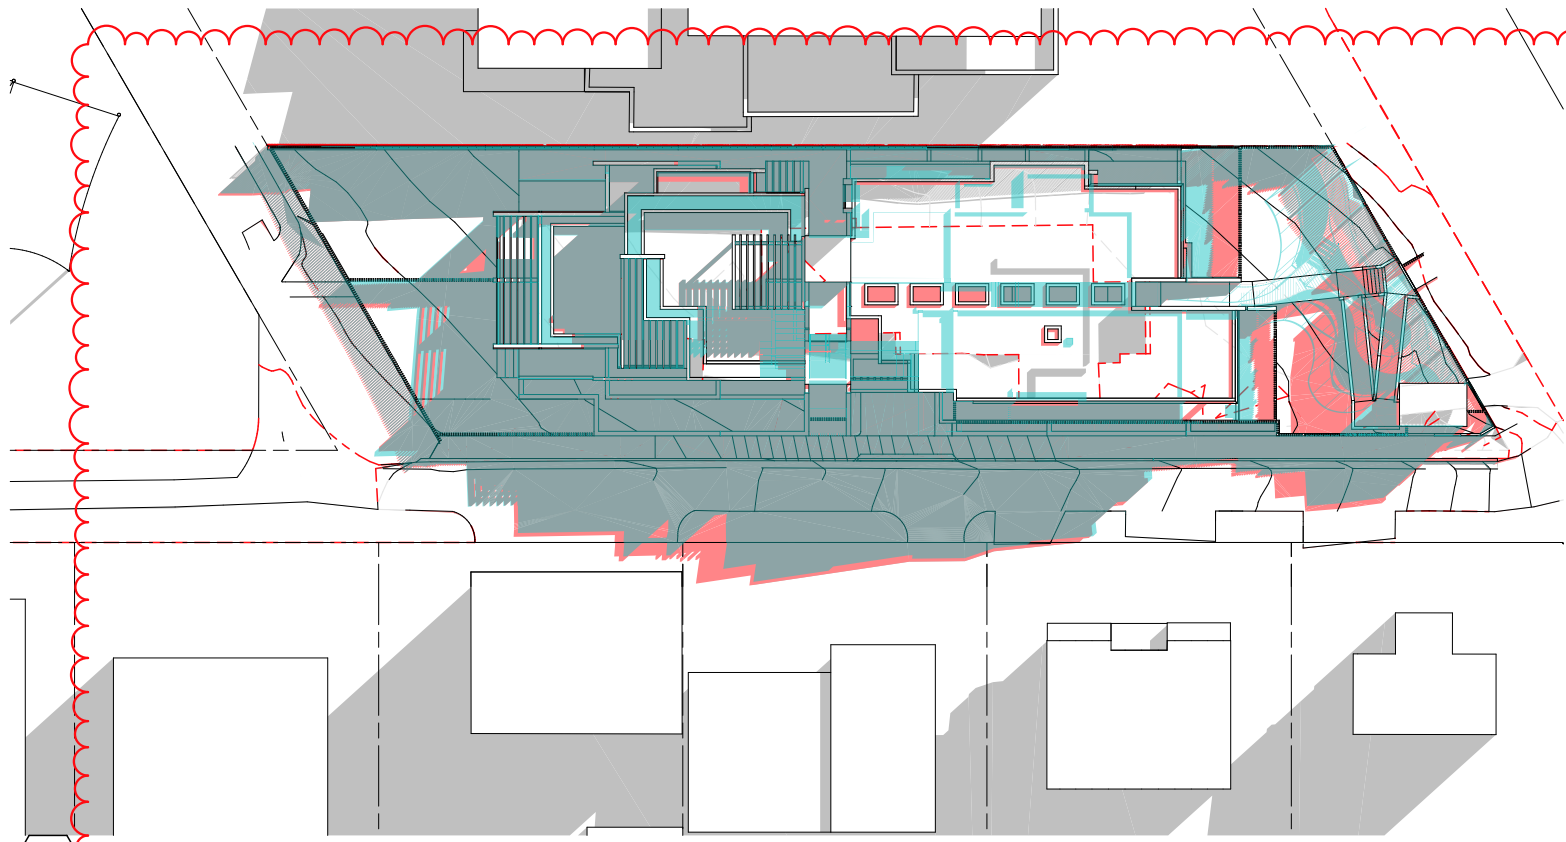

1 SHADOW DIAGRAMS JUNE 21 13:00 PM

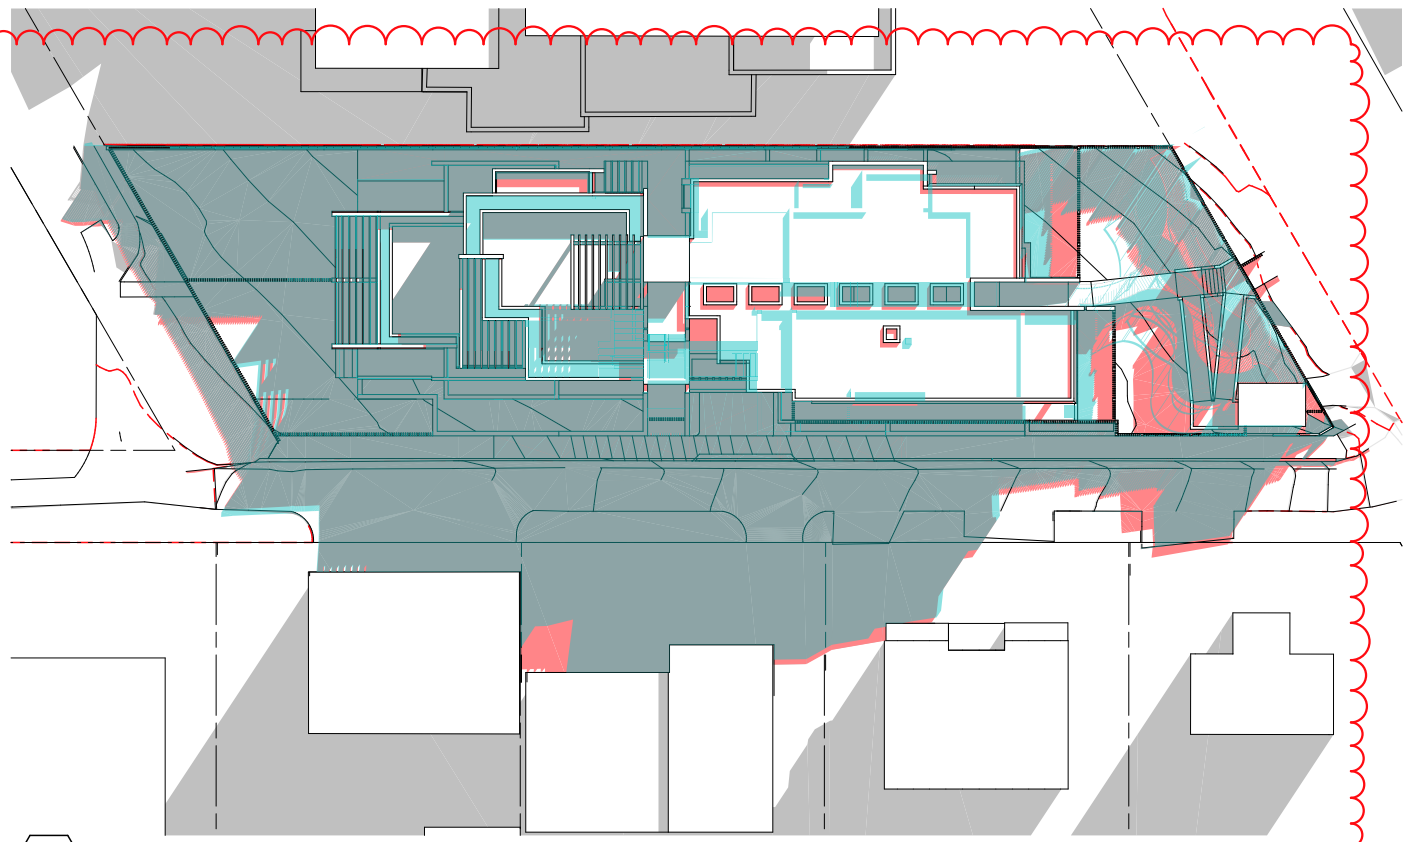

2 SHADOW DIAGRAMS JUNE 21 14:00 PM

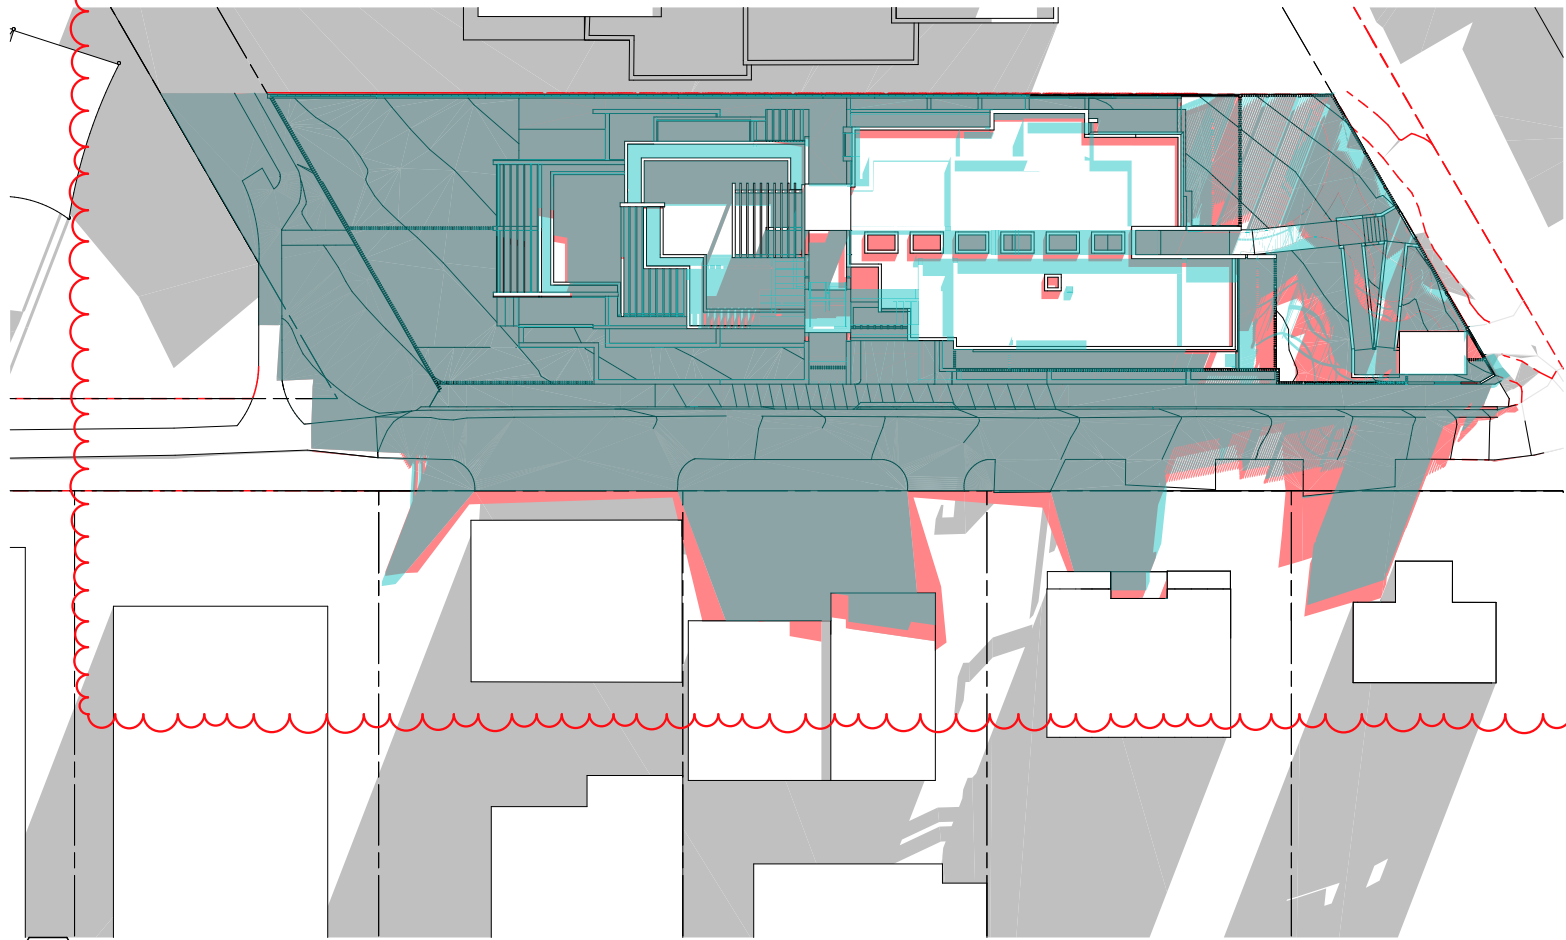

3 SHADOW DIAGRAMS JUNE 21 15:00 PM


Ch-31
C

Ch-31
C

LEGEND
- NEIGHBOURING PROPERTY SHADOW
- CURRENTLY APPROVED SECTION 4.55 SHADOW
- PROPOSED DA SHADOW

COTTEEPARKER 

SYDNEY
T 61 2 9366 1133
COTTEE PARKER ARCHITECTS PTY LTD
ABN 77 010 924 106
COTTEEPARKER.COM.AU

 


COPYRIGHT COTTEE PARKER ARCHITECTS PTY LTD
Nominated Architect Cotte Parker JPRA
Marr Timms NSW Reg No. 10093

BIMcloud: CPACLBIMM01 - BIMcloud/1900/5914 Central Road Avalon Master DA Section 4.55: 19/05/2025: 1:15:44

C	ISSUE FOR SECTION 4.55	DA RESUBMISSION UPDATES, SECTION 4.55 RESUBMISSION UPDATES	19/05/2025	CPA	RM	RM
B	DA AMENDMENT SUBMISSION	FFL LOWERED, APT 4&6 ALTERED, SHADOW DIAGRAM UPDATED AS PER GENERAL ARRANGEMENTS	29/05/2020	KT	RM	RM
ISSUE	PURPOSE	Change Name	DATE	D.	C.	A.
	SD					

3 CENTRAL ROAD
3 CENTRAL ROAD, AVALON BEACH
CLIENT - AVALON CENTRAL PTY LTD
TITLE
SHADOW DIAGRAMS 2
JOB No
5914
DWG No
SD2806
ISSUE
C

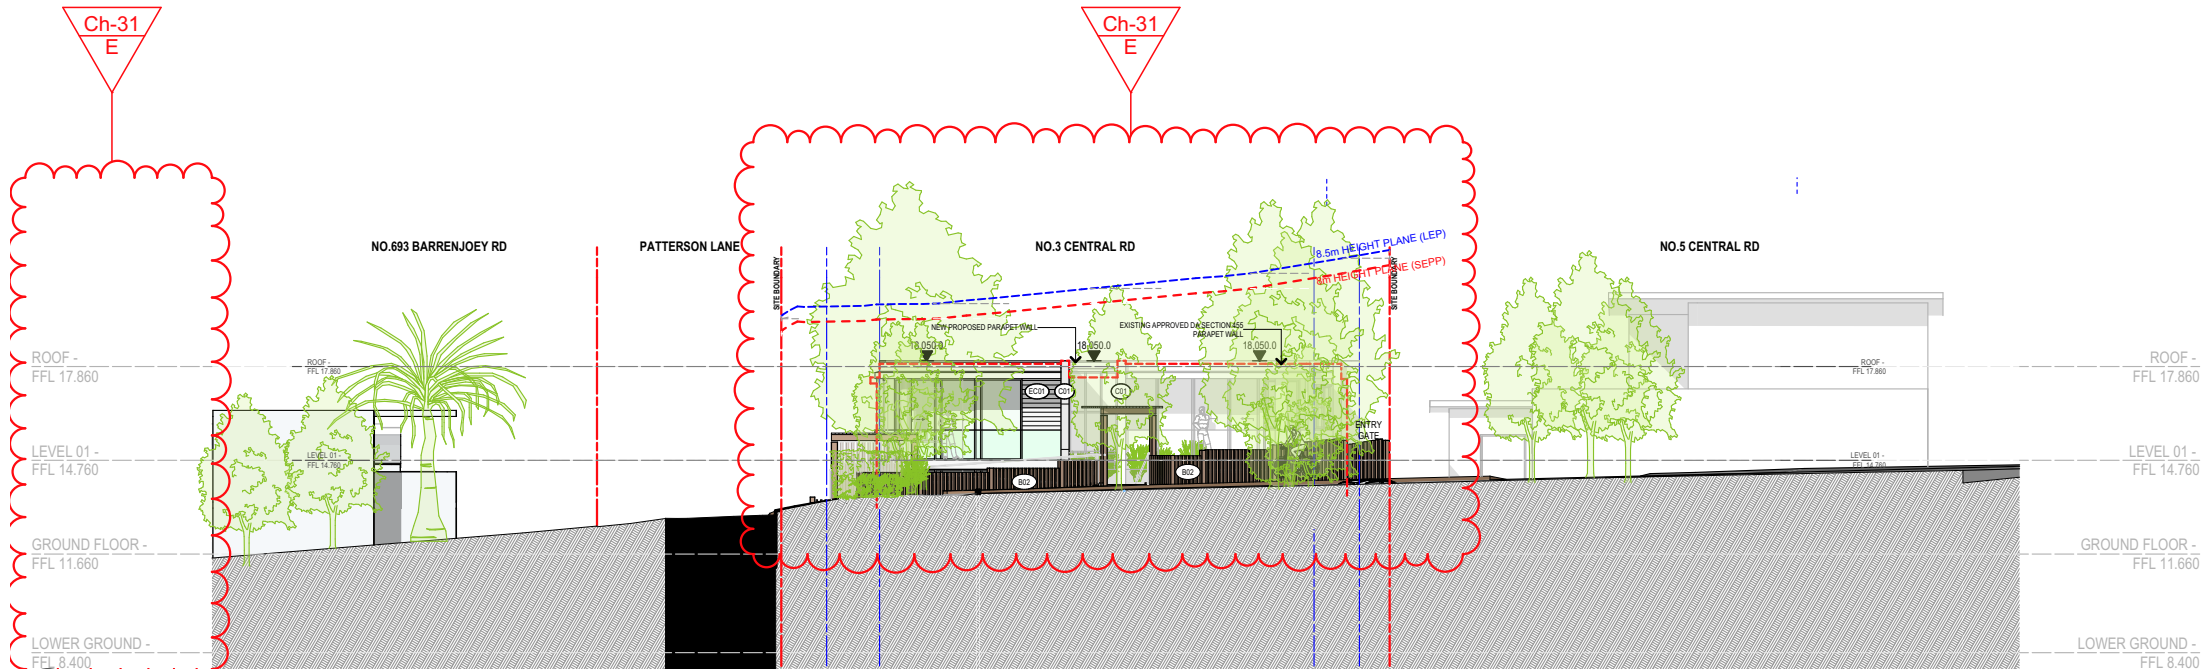


1 STREET ELEVATION - CENTRAL ROAD
SCALE 1:250 @ A3



2 STREET ELEVATION - CENTRAL RD (APPROVED SECTION 4.55)
SCALE NTS @ A3




GLASS LOUVRES

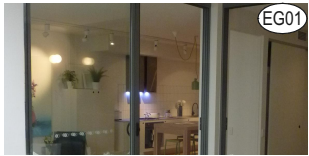

CLEAR GLAZING



HORIZONTAL GROOVE CLADDING

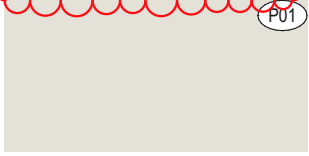

PAINT COLOUR



OFF FORM CONCRETE



TIMBER PRIVACY SCREEN




DRY PACK STONE WALL



GLASS BALUSTRADE



TIMBER FENCING

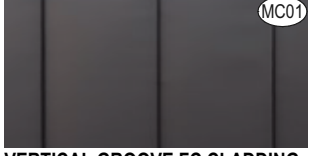

VERTICAL GROOVE FC CLADDING

COTTEEPARKER



SYDNEY
T 61 2 9366 1133
COTTEE PARKER ARCHITECTS PTY LTD
ABN 77 010 924 106
COTTEEPARKER.COM.AU

BIMcloud: CPACLD/BIM01 - BIMcloud/1900/5914 Central Road Avalon Master DA Section 4.55: 19/05/2025: 1:10:44 PM
Copyright Cottee Parker Architects Pty Ltd
Nominated Architect Cottee Parker JPRA
Martin Timms NSW Reg No. 10093




E	ISSUE FOR SECTION 4.55	DA RESUBMISSION UPDATES, SECTION 4.55 RESUBMISSION UPDATES	19/05/2025	CPA	RM	RM
D	ISSUE FOR SECTION 4.55	FFL LOWERED, EXTERNAL FINISHES ALTERED	30/09/2021	MZ	RM	RM
ISSUE PURPOSE	Change Name	DATE	D.	C.	A.	
SD						

3 CENTRAL ROAD
3 CENTRAL ROAD, AVALON BEACH
CLIENT - AVALON CENTRAL PTY LTD
TITLE
STREET ELEVATIONS
JOB No 5914
DWG No SD3001
ISSUE E

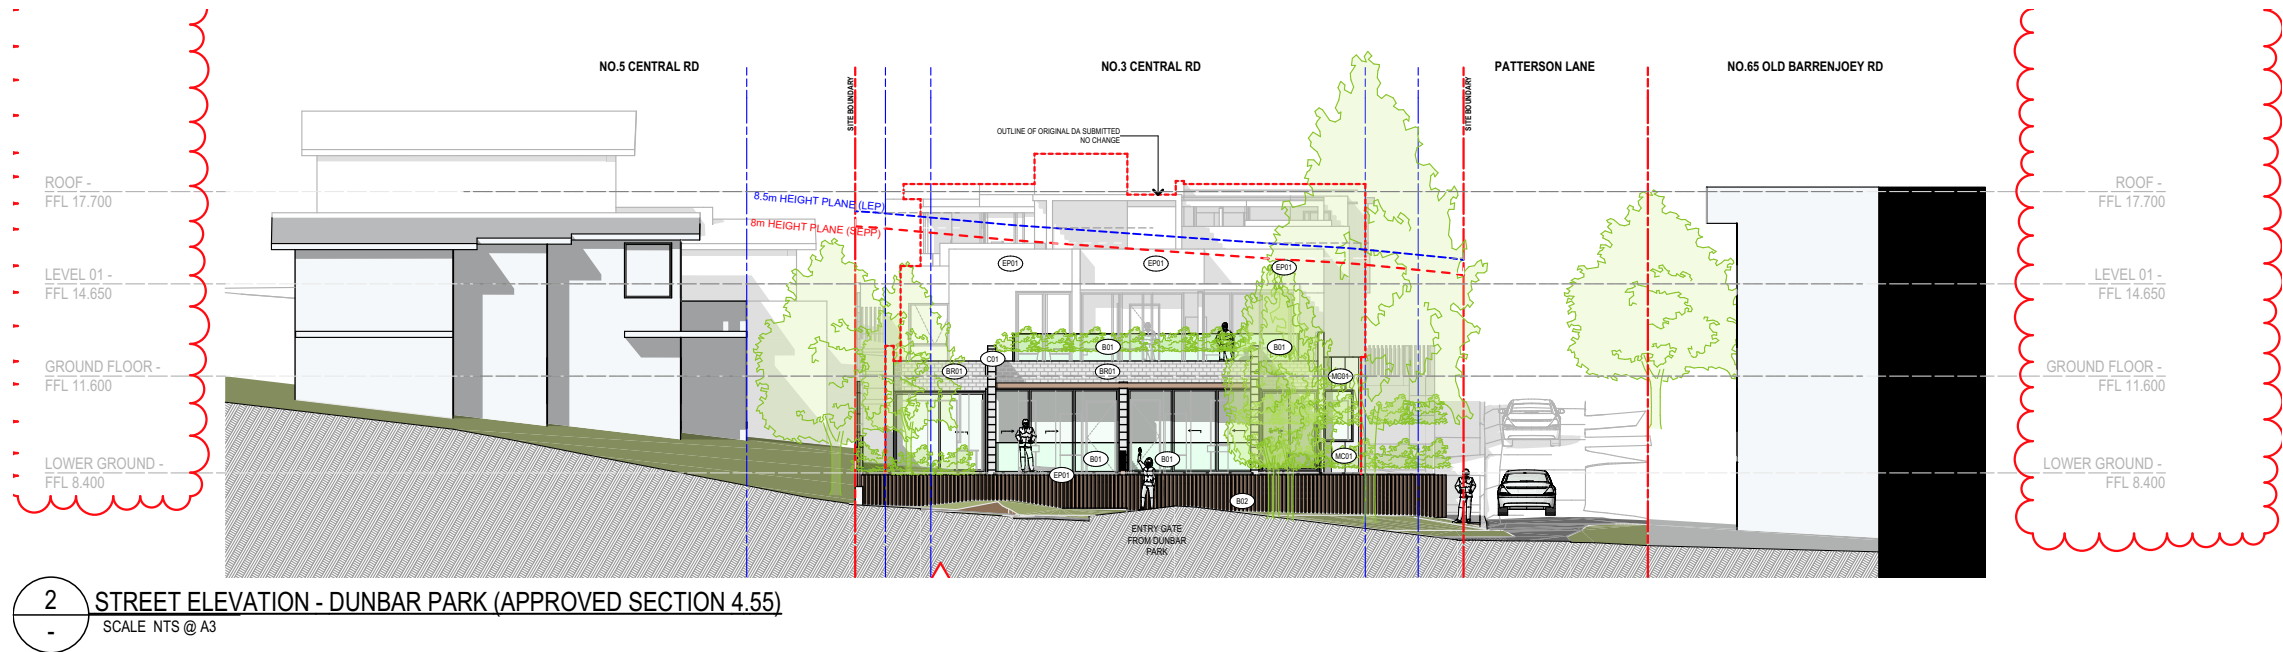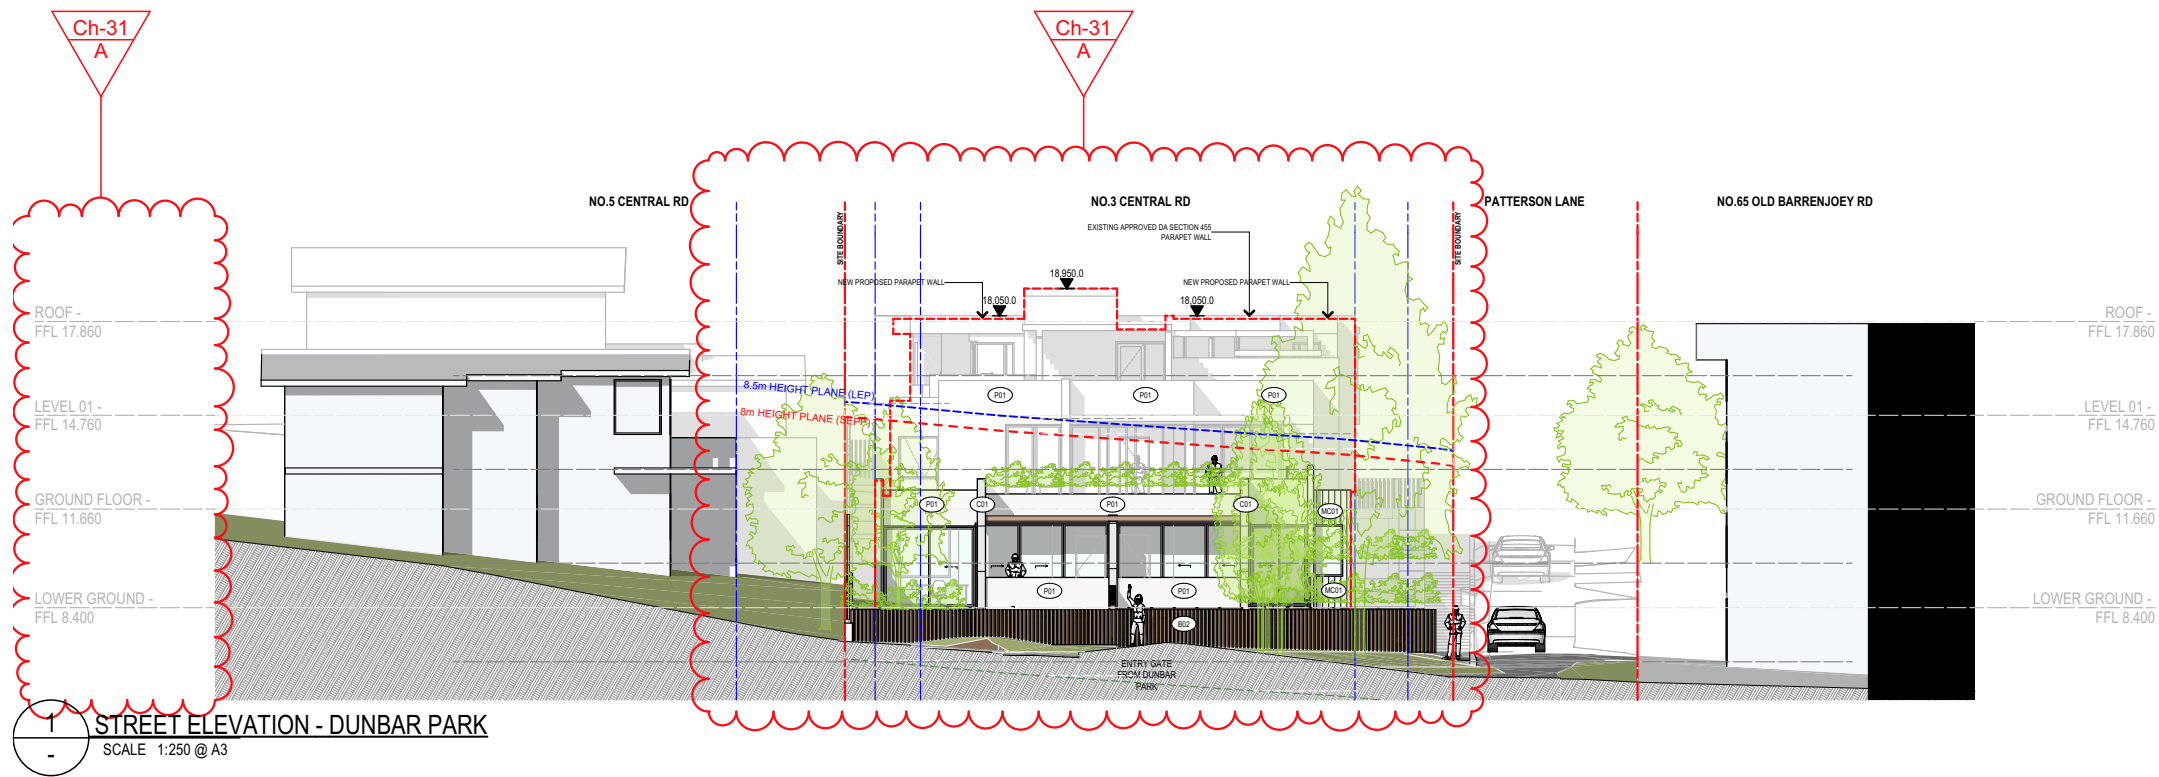


GLASS LOUVRES

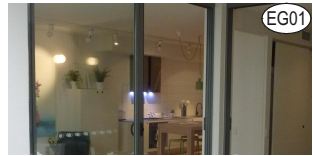

CLEAR GLAZING



HORIZONTAL GROOVE CLADDING

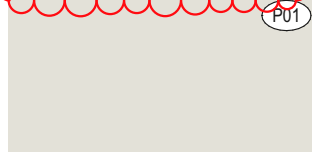

PAINT COLOUR



OFF FORM CONCRETE



TIMBER PRIVACY SCREEN




DRY PACK STONE WALL



GLASS BALUSTRADE



TIMBER FENCING

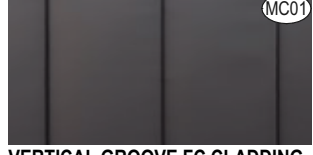


VERTICAL GROOVE FC CLADDING

COTTEEPARKER


SYDNEY
T 61 2 9366 1133
COTTEE PARKER ARCHITECTS PTY LTD
ABN 77 010 924 106
COTTEEPARKER.COM.AU

BIMcloud: CPACLBIMM01 - BIMcloud/1900/5914 Central Road Avalon Master DA Section 4.55: 19/05/2025: 1:250 A3
COPYRIGHT COTTEE PARKER ARCHITECTS PTY LTD
Nominated Architect Cottee Parker JPRA
Matti Timms NSW Reg No. 10093

 


ISSUE	PURPOSE	Change Name	DATE	D.	C.	A.	JOB No	DWG No	ISSUE
A	ISSUE FOR SECTION 4.55	SECTION 4.55 RESUBMISSION UPDATES	19/05/2025	CPA	RM	RM	5914	SD3002	A

3 CENTRAL ROAD
3 CENTRAL ROAD, AVALON BEACH
CLIENT - AVALON CENTRAL PTY LTD
TITLE
STREET ELEVATIONS
DWG No
ISSUE

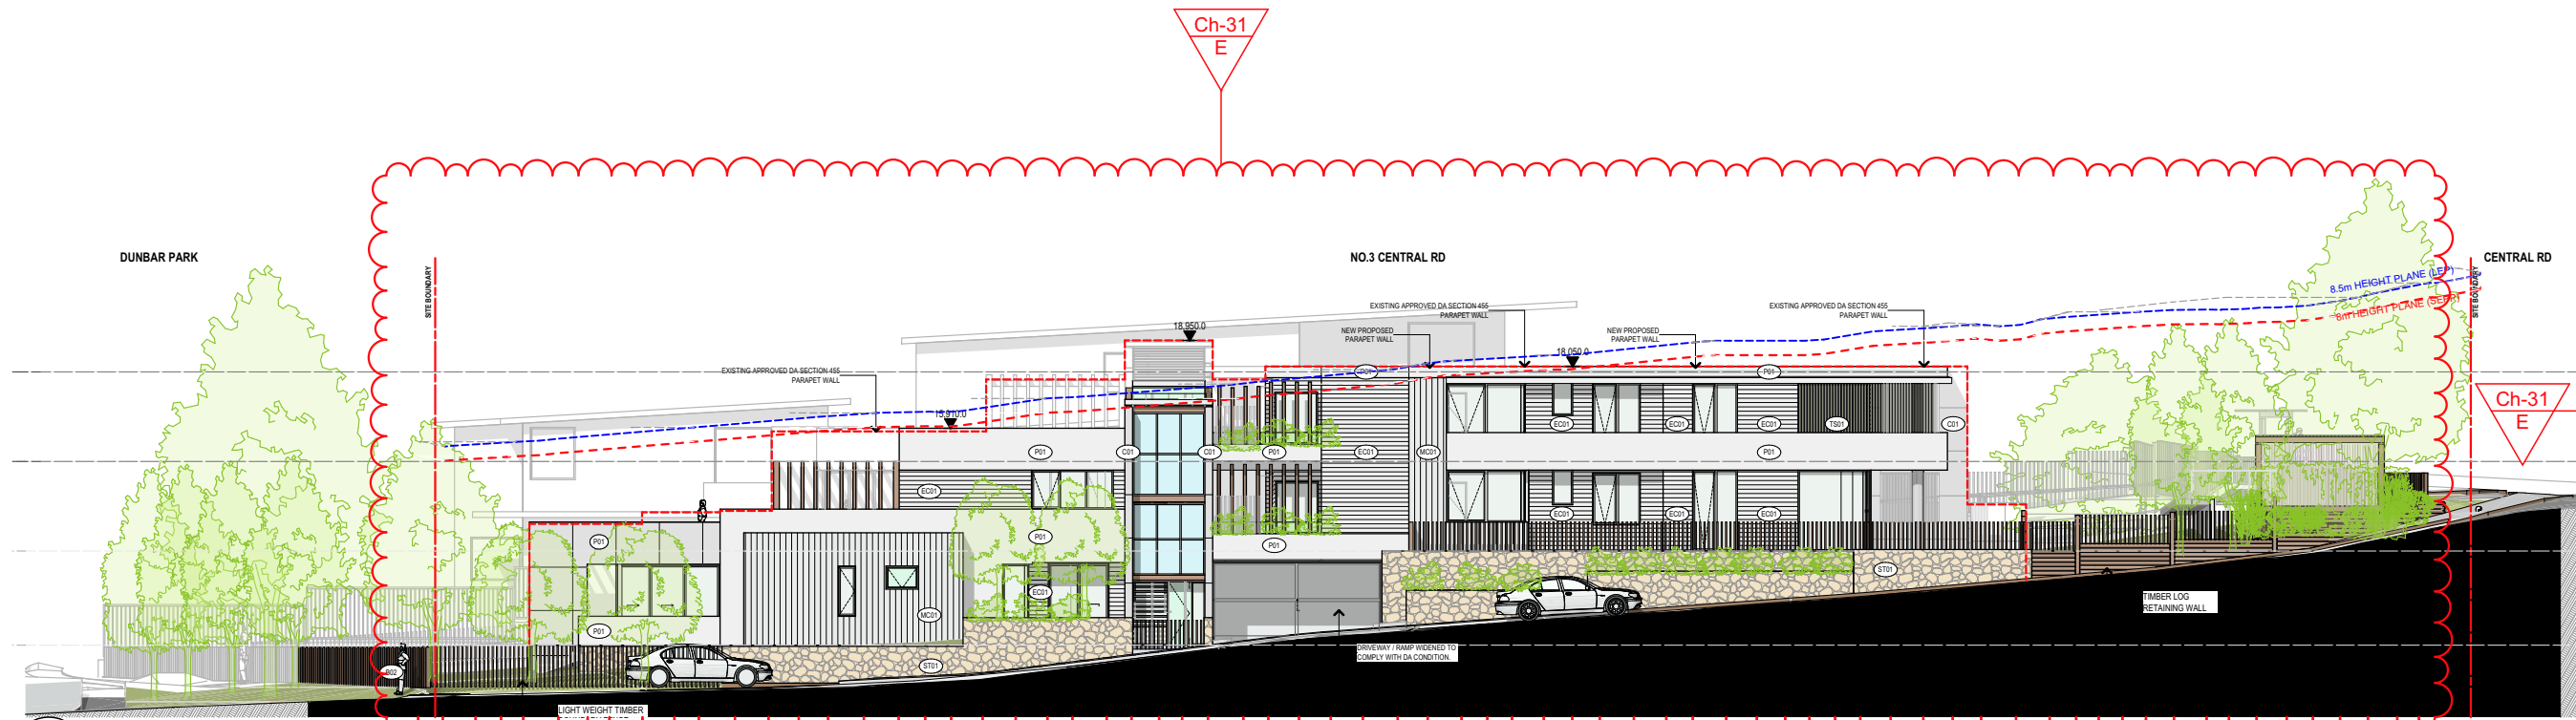


A STREET ELEVATION - PATTERSON LANE
SCALE 1:250 @ A3

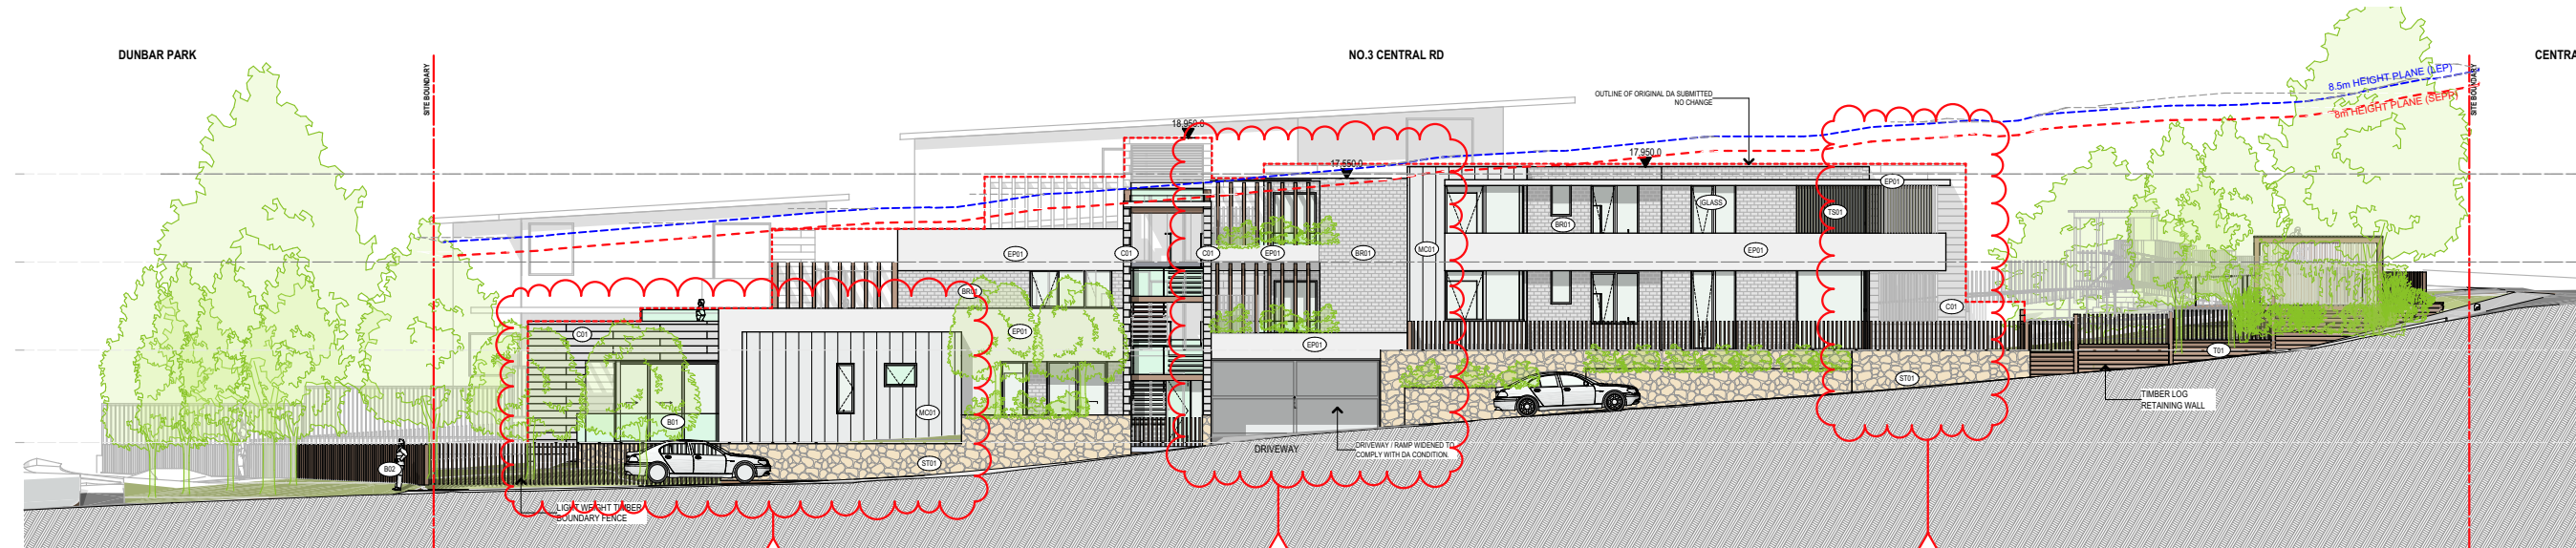

B STREET ELEVATION - PATTERSON LANE (APPROVED SECTION 4.55)
SCALE NTS @ A3



GLASS LOUVRES

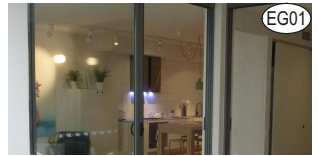

CLEAR GLAZING



HORIZONTAL GROOVE CLADDING



PAINT COLOUR



OFF FORM CONCRETE



TIMBER PRIVACY SCREEN




DRY PACK STONE WALL



GLASS BALUSTRADE



TIMBER FENCING

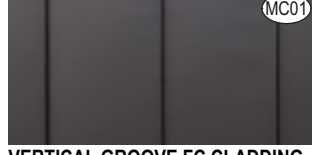

VERTICAL GROOVE FC CLADDING

COTTEEPARKER

SYDNEY
T 61 2 9366 1133
COTTEE PARKER ARCHITECTS PTY LTD
ABN 77 010 924 106
COTTEEPARKER.COM.AU

BIMcloud: CPACLBIMM01 - BIMcloud/1900/5914 Central Road Avalon Master DA Section 455: 19/05/2025: 1:250 @ A3
COPYRIGHT COTTEE PARKER ARCHITECTS PTY LTD
Nominated Architect Cottee Parker JPRA
Matti Timms NSW Reg No. 10093


E ISSUE FOR SECTION 4.55 SECTION 4.55 RESUBMISSION UPDATES 19/05/2025 CPA RM RM

D ISSUE FOR SECTION 4.55 FFL LOWERED, CARPARK DRIVEWAY WIDENED, NEW DOOR TO GARBAGE ROOM, EXTERNAL FINISHES ALTERED 30/09/2021 MZ RM RM


ISSUE PURPOSE SD Change Name DATE D. C. A.

3 CENTRAL ROAD
3 CENTRAL ROAD, AVALON BEACH
CLIENT - AVALON CENTRAL PTY LTD
TITLE
STREET ELEVATIONS
DWG No SD3003
ISSUE E

JOB No 5914

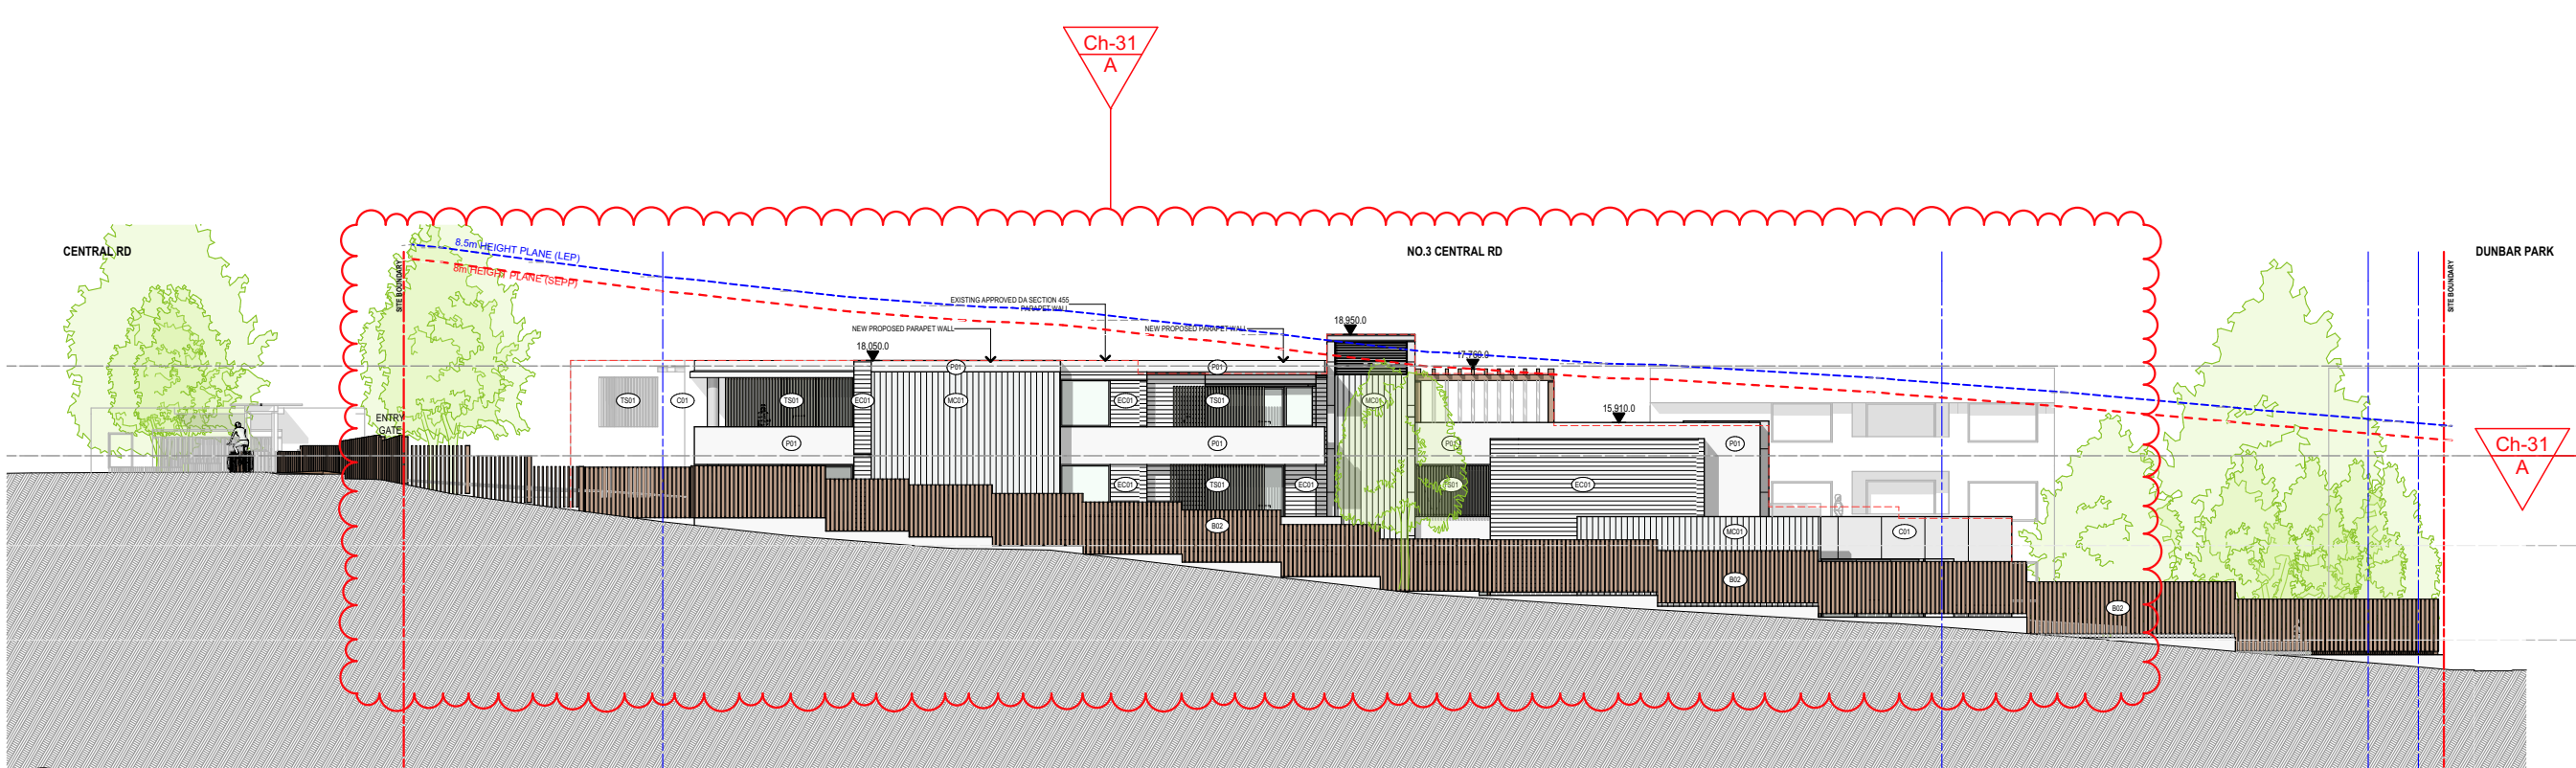


A STREET ELEVATION - NO.5 CENTRAL ROAD
SCALE 1:250 @ A3

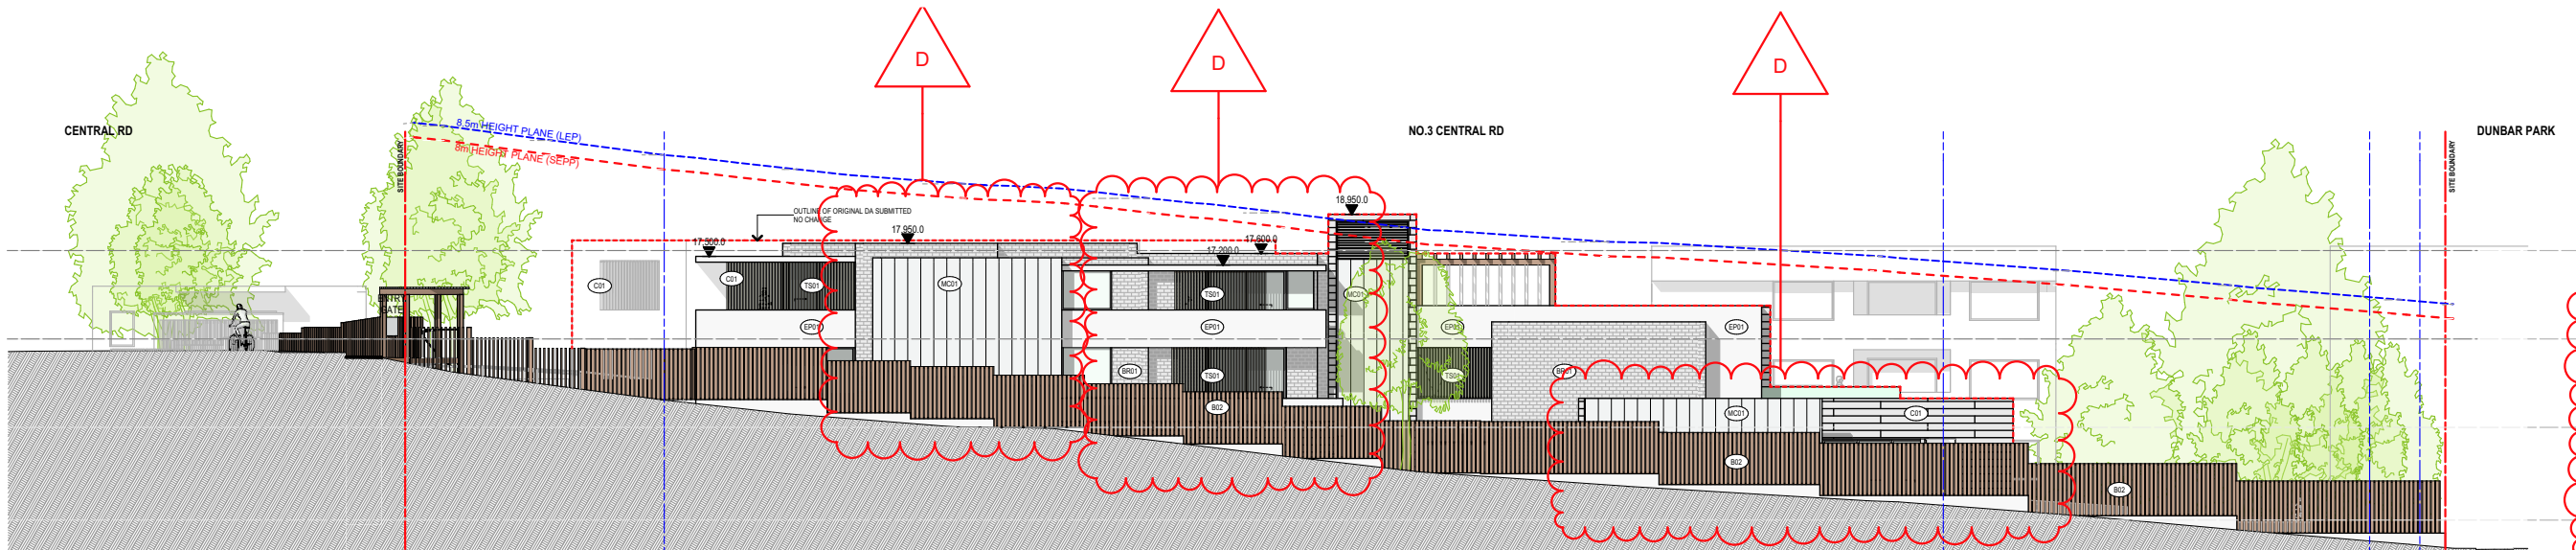

B STREET ELEVATION - CENTRAL ROAD (APPROVED SECTION 4.55)
SCALE NTS @ A3



GLASS LOUVRES

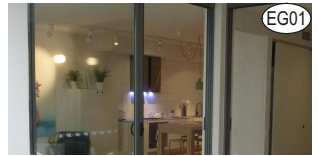

CLEAR GLAZING



HORIZONTAL GROOVE CLADDING



PAINT COLOUR



OFF FORM CONCRETE



TIMBER PRIVACY SCREEN




DRY PACK STONE WALL



GLASS BALUSTRADE



TIMBER FENCING

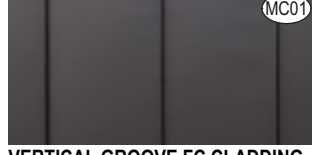


VERTICAL GROOVE FC CLADDING

COTTEEPARKER


SYDNEY
T 61 2 9366 1133
COTTEE PARKER ARCHITECTS PTY LTD
ABN 77 010 924 106
COTTEEPARKER.COM.AU

COPYRIGHT COTTEE PARKER ARCHITECTS PTY LTD
Nominated Architect Cottee Parker JPRA
Makin Timms NSW Reg No. 10093

 


ISSUE PURPOSE		Change Name	DATE	D.	C.	A.	JOB No	DWG No	ISSUE
SD							5914	SD3004	A

3 CENTRAL ROAD
3 CENTRAL ROAD, AVALON BEACH
CLIENT - AVALON CENTRAL PTY LTD
TITLE
STREET ELEVATIONS
DWG No
ISSUE

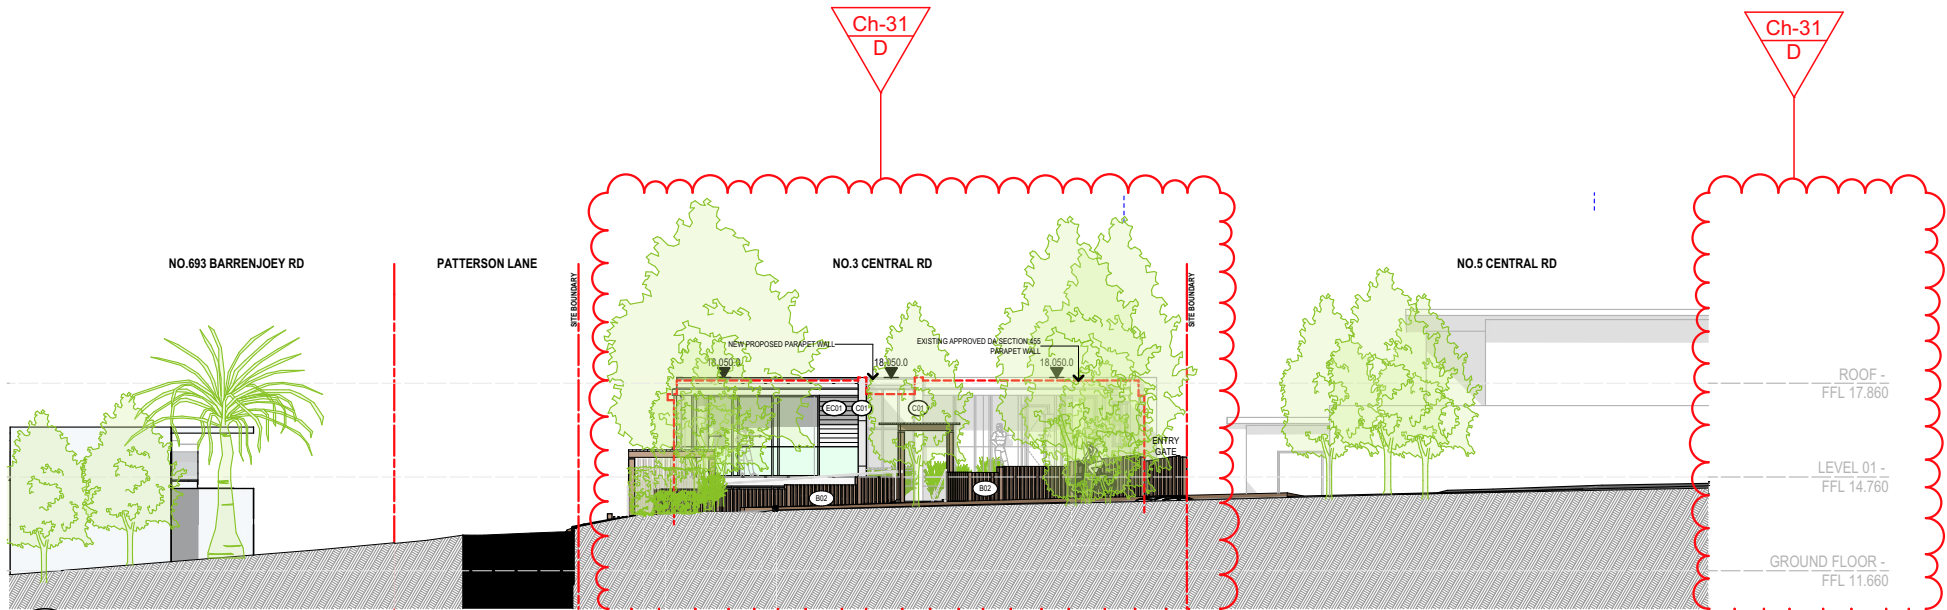


A STREET ELEVATION - CENTRAL ROAD
SCALE 1:250 @ A3

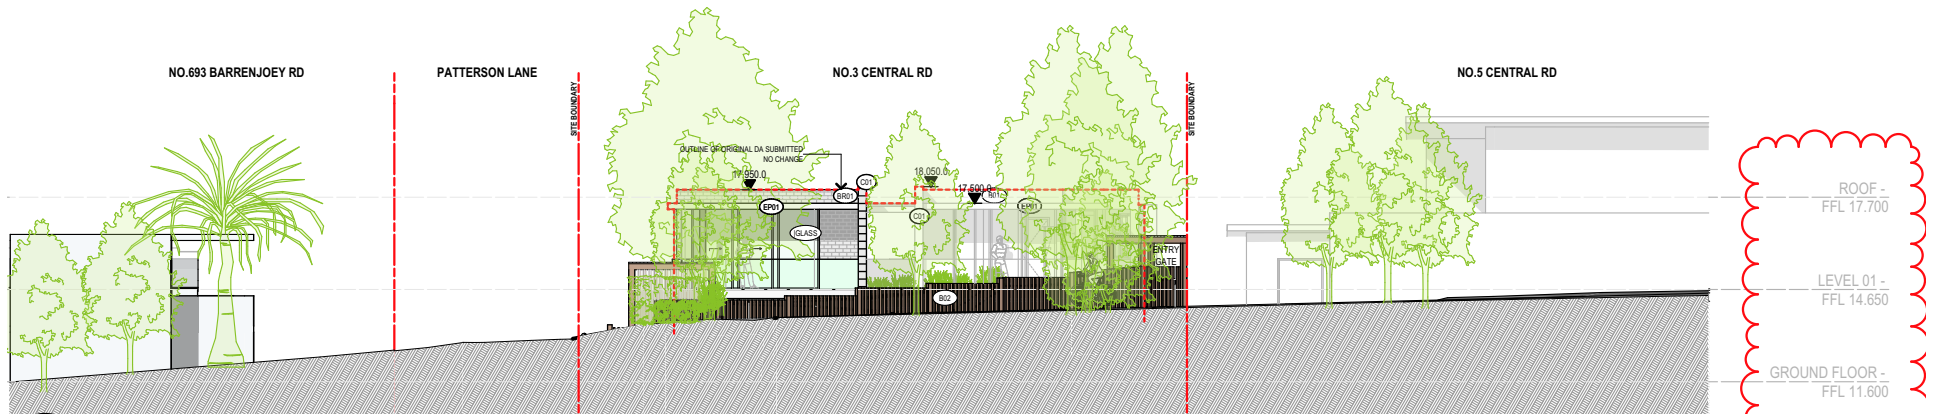

B STREET ELEVATION - CENTRAL ROAD (APPROVED SECTION 4.55)
SCALE 1:NTS @ A3



GLASS LOUVRES

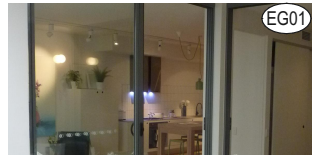

CLEAR GLAZING



HORIZONTAL GROOVE CLADDING



PAINT COLOUR



OFF FORM CONCRETE



TIMBER PRIVACY SCREEN




DRY PACK STONE WALL



GLASS BALUSTRADE



TIMBER FENCING

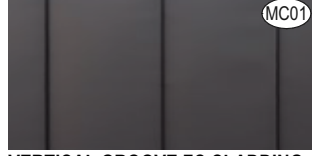


VERTICAL GROOVE FC CLADDING

COTTEEPARKER 

SYDNEY
T 61 2 9366 1133
COTTEE PARKER ARCHITECTS PTY LTD
ABN 77 010 924 106
COTTEEPARKER.COM.AU

BIMcloud: CPACLBIMM01 - BIMcloud/1900/5914 Central Road Avalon Master DA Section 4.55: 19/05/2025: 1:10:44
COPYRIGHT COTTEE PARKER ARCHITECTS PTY LTD
Nominated Architect Cottee Parker JPRA
Martin Timms NSW Reg No. 10093

 


D	ISSUE FOR SECTION 4.55	SECTION 4.55 RESUBMISSION UPDATES	19/05/2025	CPA	RM	RM
C	ISSUE FOR SECTION 4.55	FFL LOWERED	30/09/2021	MZ	RM	RM
A	DA SUBMISSION PURPOSE ONLY		17/12/2019	KT	RM	RM


ISSUE	PURPOSE	Change Name	DATE	D.	C.	A.	JOB No	DWG No	ISSUE
SD							5914	SD3005	D

3 CENTRAL ROAD
3 CENTRAL ROAD, AVALON BEACH
CLIENT - AVALON CENTRAL PTY LTD
TITLE

ELEVATIONS

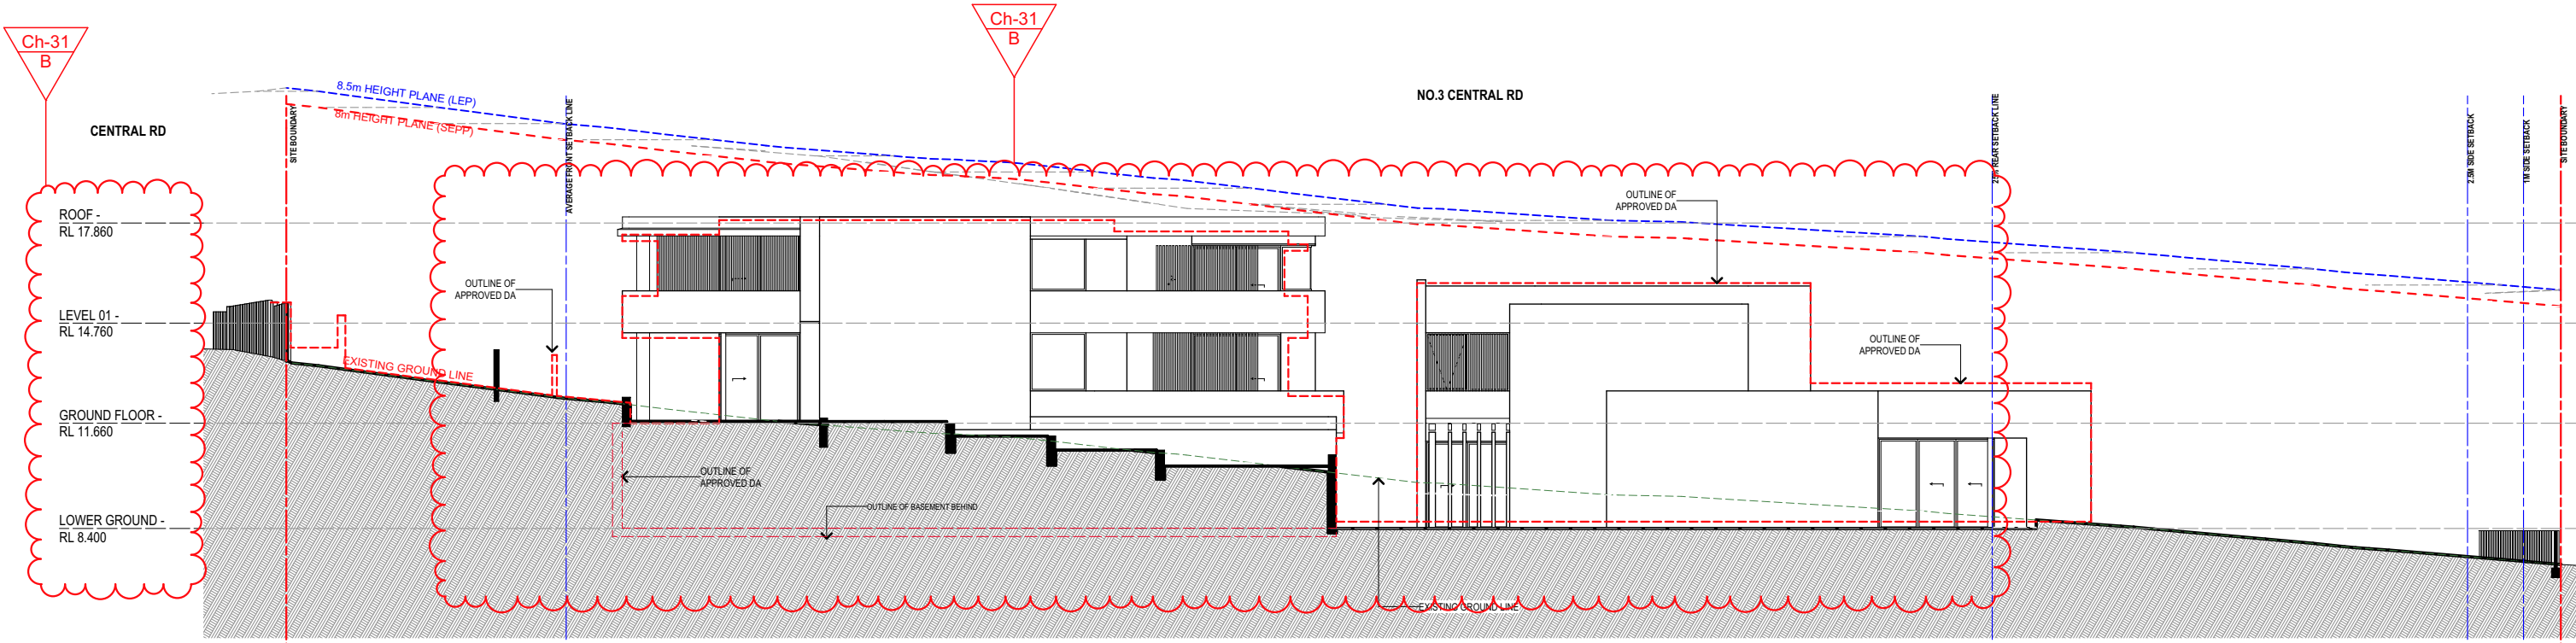

A SECTION ELEVATION - EAST
SCALE 1:200 @ A3

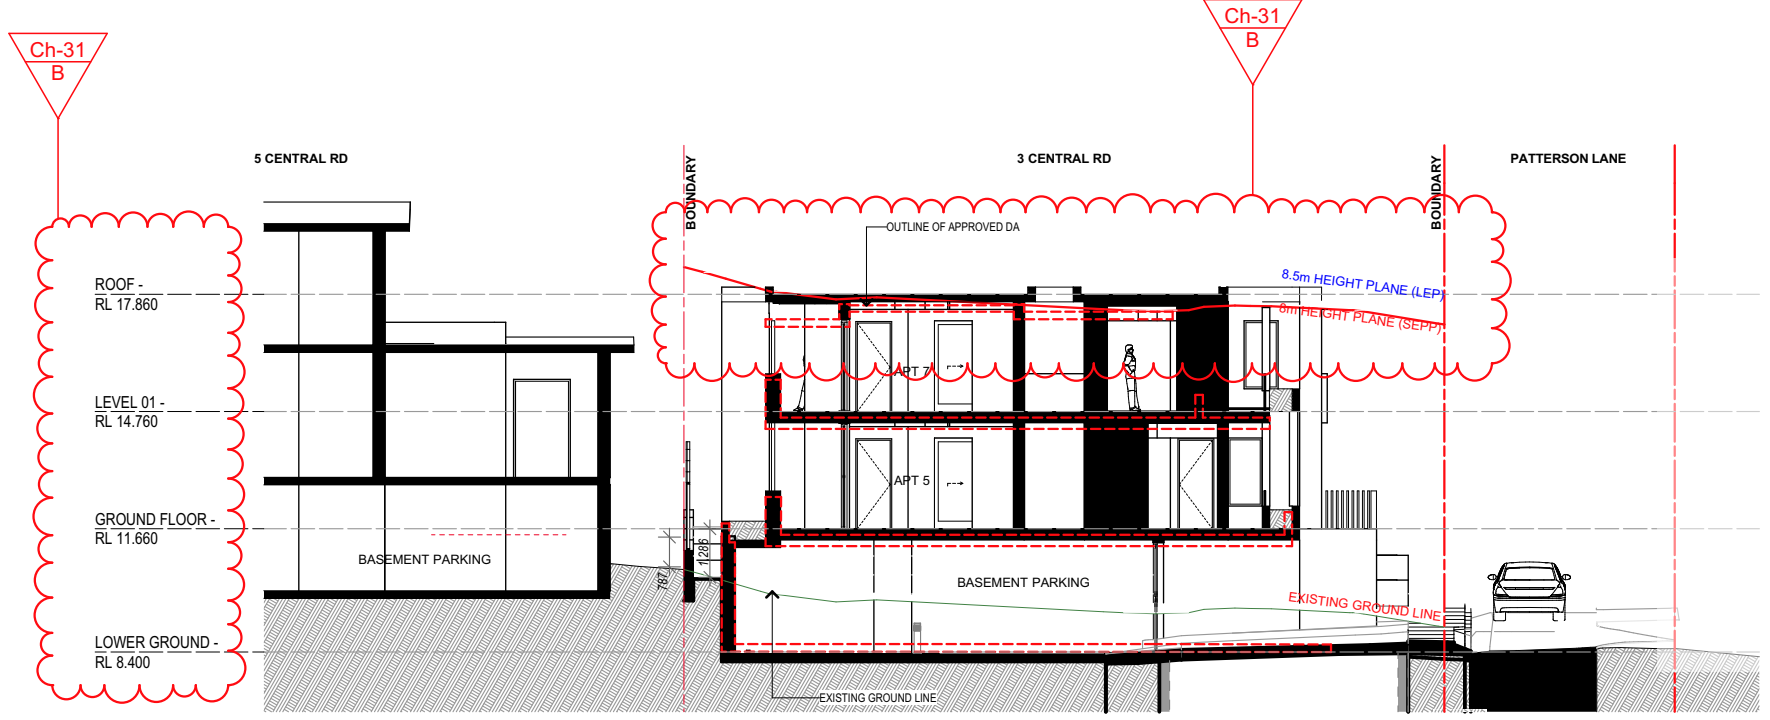

B SECTION ELEVATION - THROUGH BEDROOM
SCALE 1:200 @ A3

COTTEEPARKER


SYDNEY
T 61 2 9366 1133
COTTEE PARKER ARCHITECTS PTY LTD
ABN 77 010 924 106
COTTEEPARKER.COM.AU

BIMcloud: CPACLD/BIMM01 - BIMcloud/1900/5914 Central Road Avalon Master DA Section 4.55: 19/05/2025: 1:200 @ A3
Copyright Cottee Parker Architects Pty Ltd
Nominated Architect Cottee Parker JPRA
Marsh Timms NSW Reg No. 10093

Handwritten signature

ISSUE PURPOSE		Change Name	DATE	D.	C.	A.	JOB No	DWG No	ISSUE
B	ISSUE FOR SECTION 4.55	ISSUE FOR COORDINATION, SECTION 4.55 RESUBMISSION UPDATES	19/05/2025	CPA	RM	RM	5914	SD3007	B
A	DA AMENDMENT SUBMISSION	NEW DRAWING	29/05/2020	KT	RM	RM			

3 CENTRAL ROAD
3 CENTRAL ROAD, AVALON BEACH
CLIENT - AVALON CENTRAL PTY LTD
TITLE
BUILDING HEIGHT AT BOUNDARY ANALYSIS

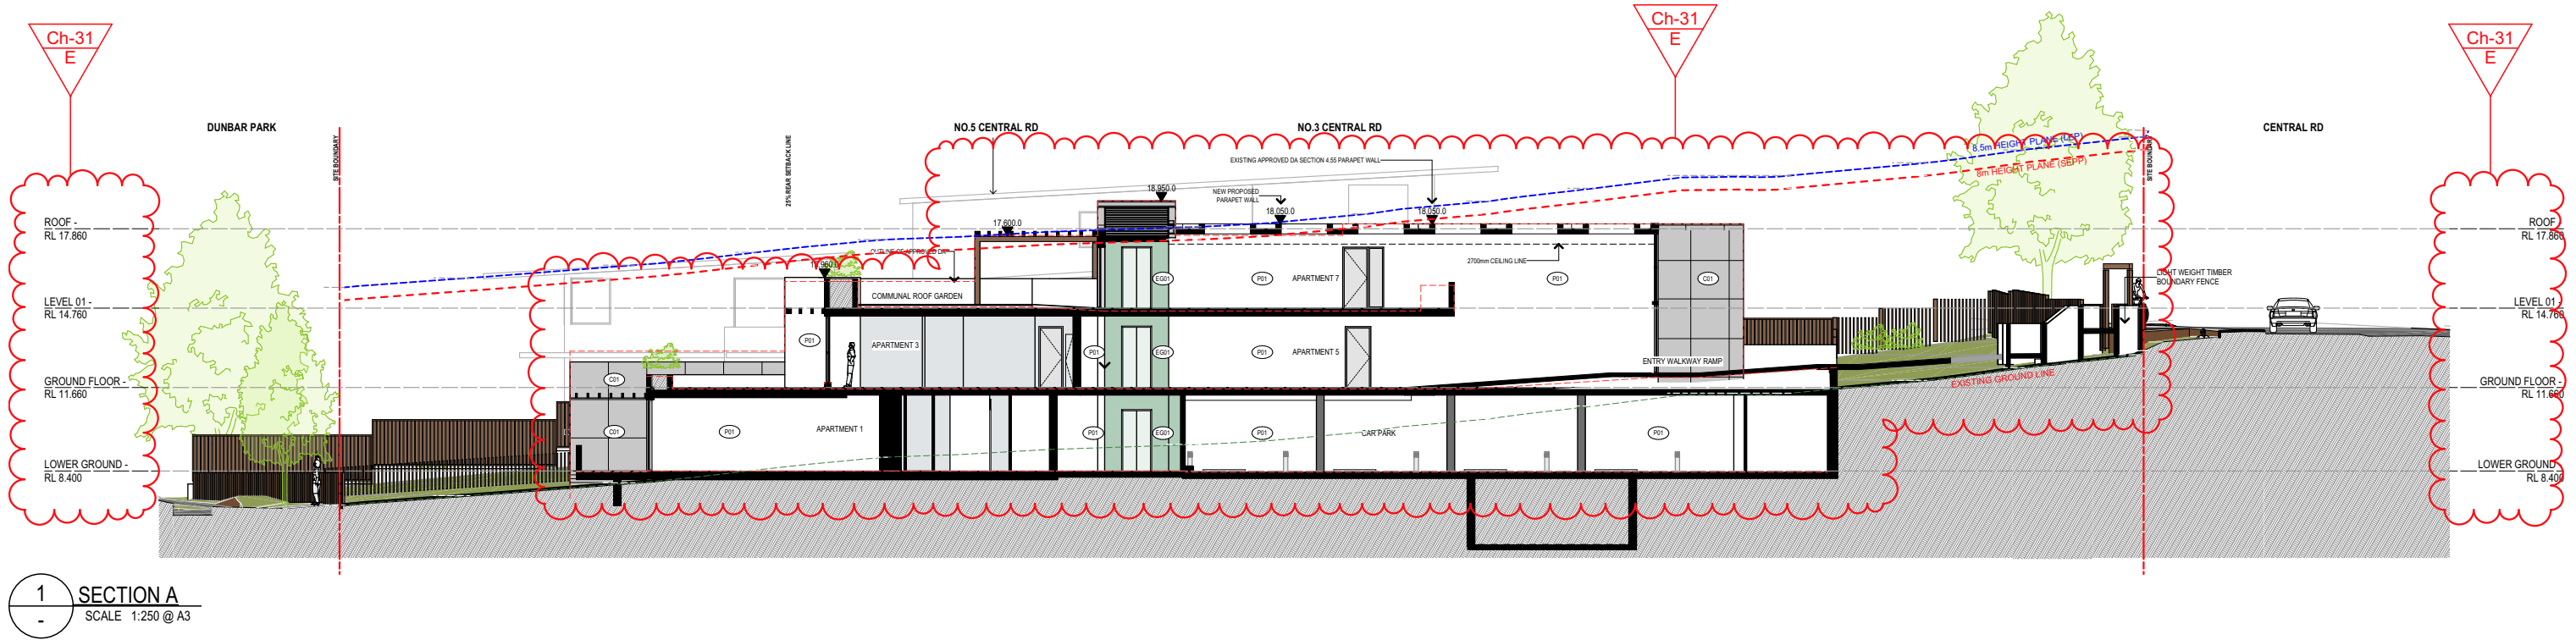

COTTEEPARKER



SYDNEY
T 61 2 9366 1133
COTTEE PARKER ARCHITECTS PTY LTD
ABN 77 010 924 106
COTTEEPARKER.COM.AU

COPYRIGHT COTTEE PARKER ARCHITECTS PTY LTD
Nominated Architect Cottee Parker JPRA
Makin Timms NSW Reg No. 10093

[Handwritten signature]

E	ISSUE FOR SECTION 4.55	DA RESUBMISSION UPDATES, SECTION 4.55 RESUBMISSION UPDATES	19/05/2025	CPA	RM	RM
D	ISSUE FOR SECTION 4.55	FFL LOWERED, EXTERNAL FINISHES ALTERED	30/09/2021	MZ	RM	RM
ISSUE PURPOSE	Change Name	DATE	D.	C.	A.	
SD						

3 CENTRAL ROAD
3 CENTRAL ROAD, AVALON BEACH
CLIENT - AVALON CENTRAL PTY LTD
TITLE
SECTIONS 1
ISSUE
5914
SD3101
E

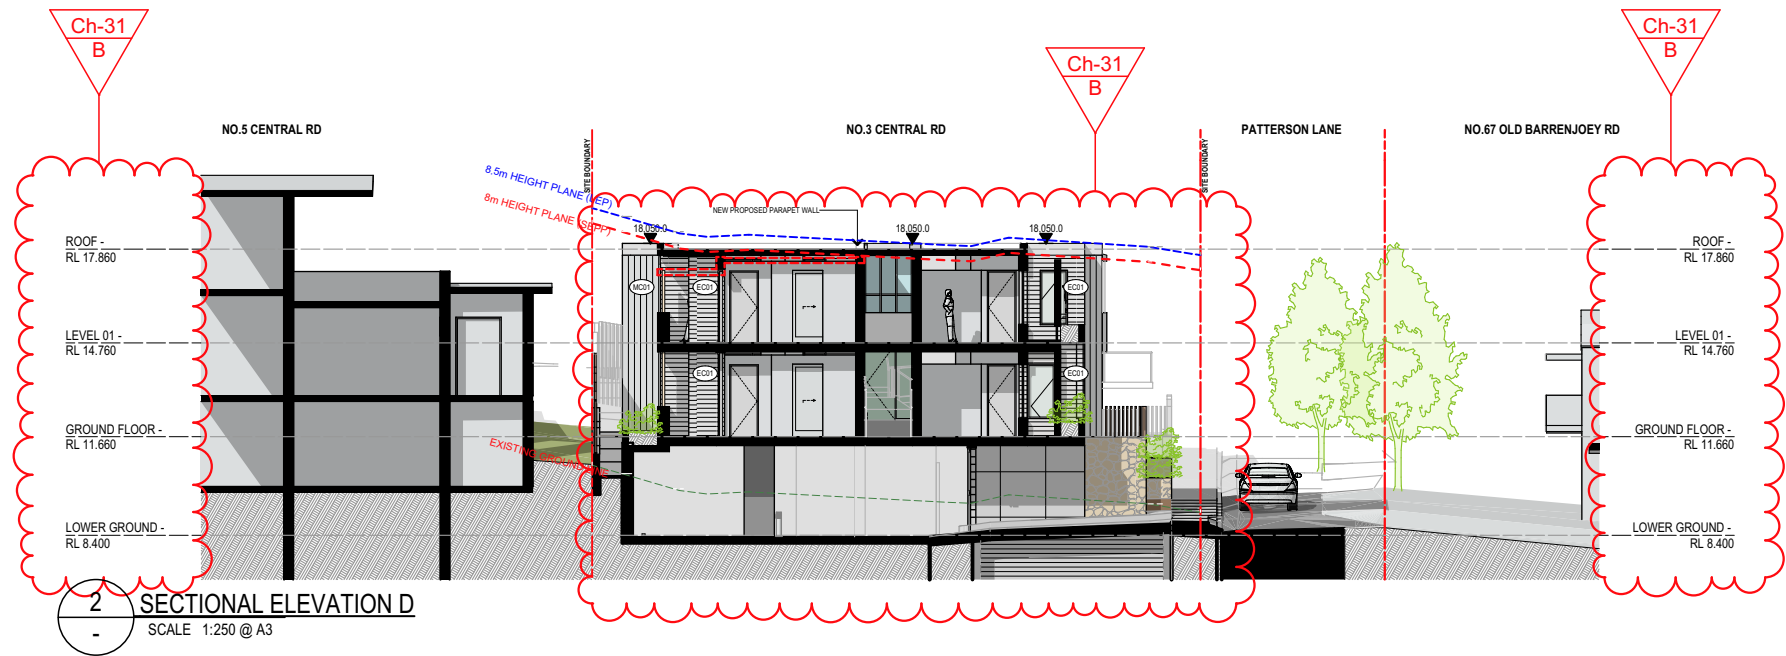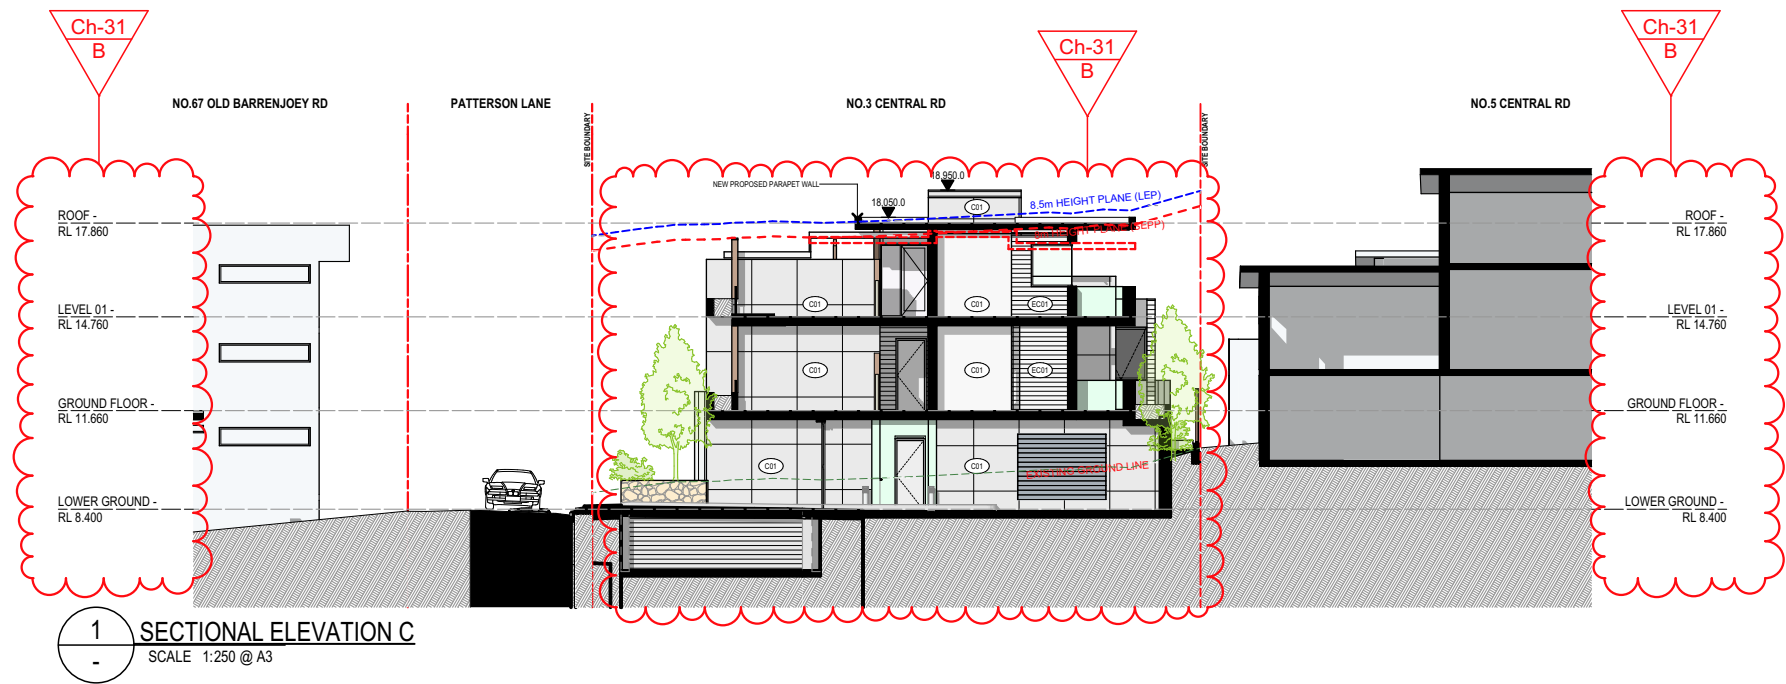

COTTEEPARKER

SYDNEY
T 61 2 9366 1133
COTTEE PARKER ARCHITECTS PTY LTD
ABN 77 010 924 106
COTTEEPARKER.COM.AU

0 2.5 5 7.5 10 12.5 SCALE 1:250 @ A3

B	ISSUE FOR SECTION 4.55	SECTION 4.55 RESUBMISSION UPDATES	19/05/2025	CPA	RM	RM
A	DA SUBMISSION PURPOSE ONLY		17/12/2019	KT	RM	RM
ISSUE	PURPOSE	Change Name	DATE	D.	C.	A.
SD						

JOB No **5914**
DWG No **SD3102**
ISSUE **B**

DRAFT

3 CENTRAL ROAD
3 CENTRAL ROAD, AVALON BEACH
CLIENT - AVALON CENTRAL PTY LTD
TITLE

SECTIONS 2