



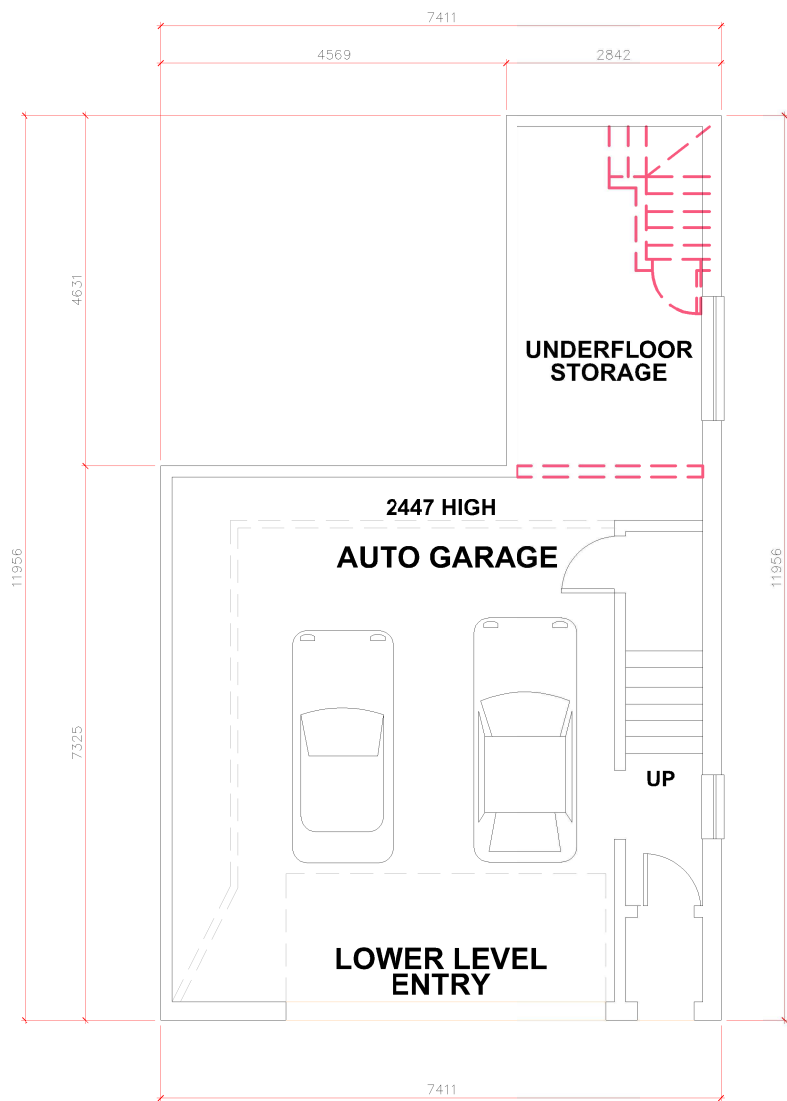

DEMOLITION LOWER GROUND LEVEL

1
1 : 100

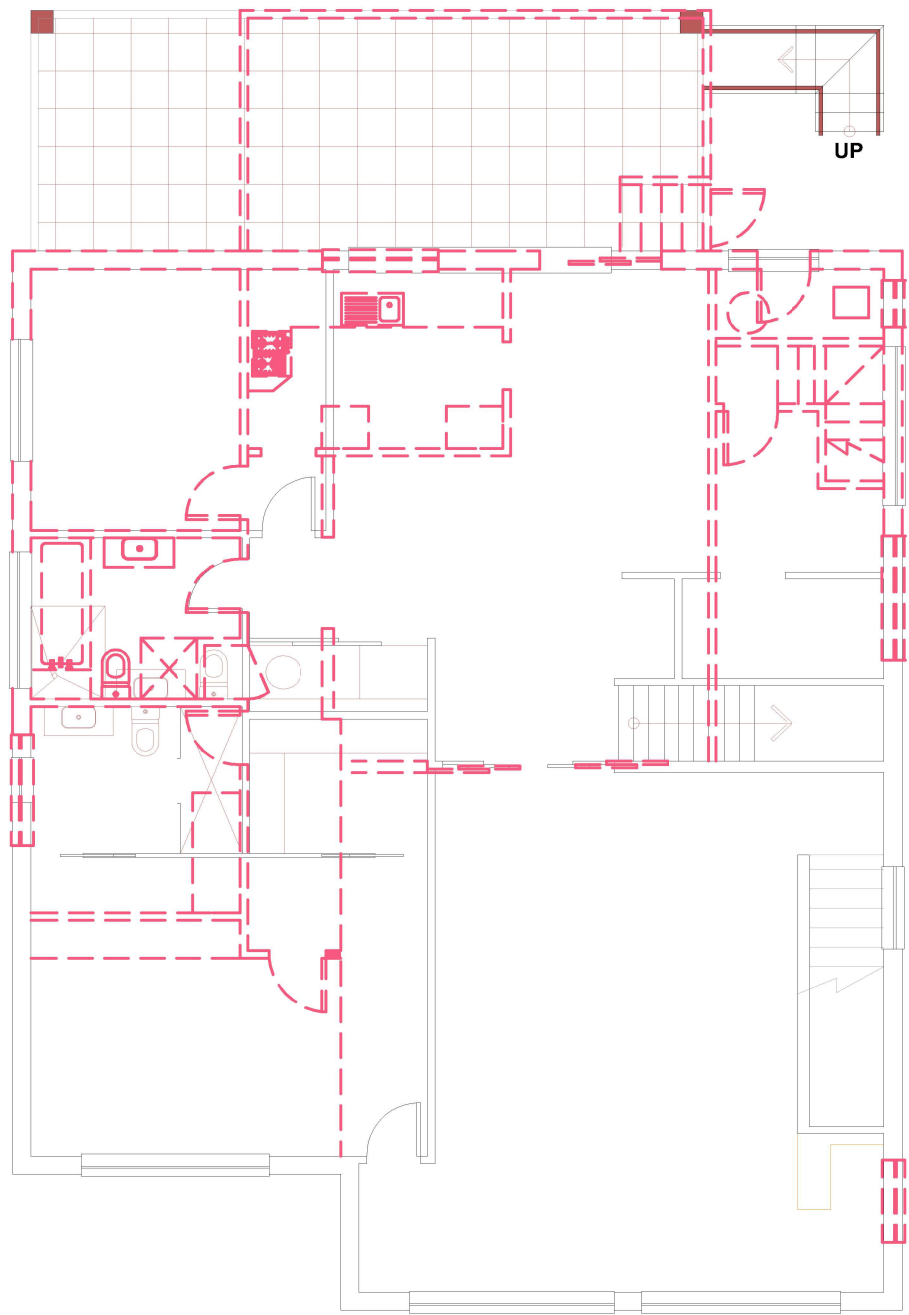


DEMOLITION GROUND LEVEL

2
1 : 100

ISSUE	DATE	AMENDMENT
A	11-04-22	DA
B	11-15-22	DA
C	12-06-22	DA
D	---	---
E	---	---
F	---	---


PROJECT Alterations/Additions - Single Storey House			
ADDRESS Wheeler Heights. 13 Coniston Street			
CLIENT Mark Grove		DRAWING Proposed Demolition Plan	
PROJECT NO ---	DATE 12.06.22	SHEET NO A01.01	SCALE @ A3

 

STREET

CONISTON

BM, NAIL IN
LINTEL
RL: 34.77 (A-D)

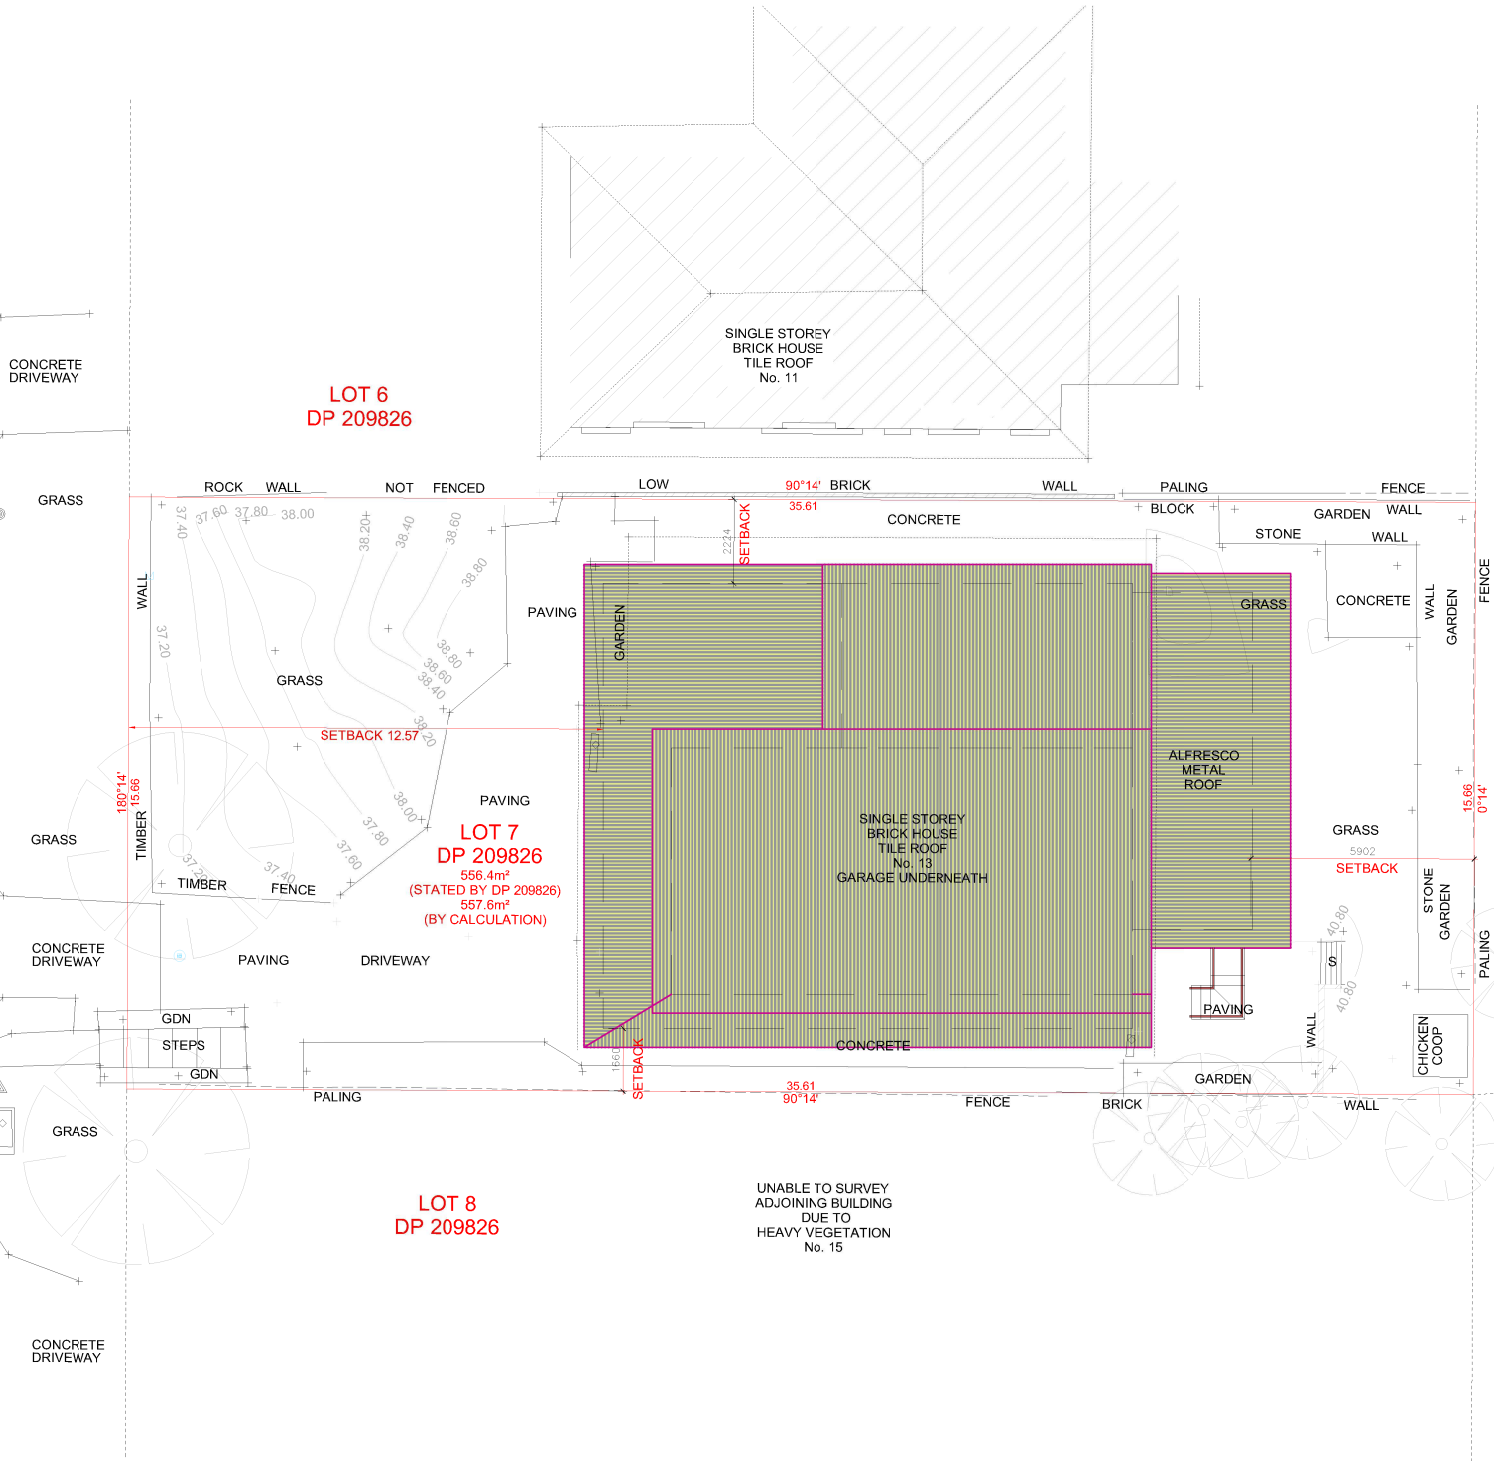

LOT 6
DP 209826

LOT 7
DP 209826
556.4m²
(STATED BY DP 209826)
557.6m²
(BY CALCULATION)

LOT 8
DP 209826

LOT 15
DP 203100

LOT 16
DP 203100

MISSING

UNABLE TO SURVEY
ADJOINING BUILDING
DUE TO
HEAVY VEGETATION
No. 15

SITE PLAN

1

1 : 200

COPYRIGHT **TEKTON BUILDING GROUP**
REPRODUCTION OF THE WHOLE OR PART OF THE DOCUMENT CONSTITUTES AND INFRINGES COPYRIGHT. THE INFORMATION, IDEAS AND CONCEPTS CONTAINED IN THIS DOCUMENT IS / ARE CONFIDENTIAL. THE RECIPIENT(S) OF THIS DOCUMENT IS / ARE PROHIBITED FROM DISCLOSING SUCH INFORMATION IDEAS AND CONCEPTS TO ANY PERSON WITHOUT PRIOR WRITTEN CONSENT OF THE COPYRIGHT HOLDER. CONTRACTOR TO CHECK AND VERIFY ALL LEVELS, DATUMS & DIMENSIONS ON SITE AND SHALL REPORT ANY DISCREPANCIES OR OMISSIONS TO THIS OFFICE PRIOR TO START OF WORK & DURING THE CONSTRUCTION PHASE. THIS DRAWING IS TO BE READ AND UNDERSTOOD IN CONJUNCTION WITH STRUCTURAL, MECHANICAL, ELECTRICAL AND OR ANY OTHER CONSULTANT/S DOCUMENTATION AS MAY BE APPLICABLE TO THE PROJECT PRIOR TO START OF WORK & IT'S DURATION. MEASUREMENT SCALING OF THIS DRAWING SHALL ONLY BE PERMITTED IN ITS DIGITAL FORM.

IMPORTANT NOTE
THESE DRAWINGS HAVE BEEN ISSUED FOR DEVELOPMENT APPLICATION PURPOSES ONLY
THEY ARE NOT ISSUED FOR CONSTRUCTION OR CONSTRUCTION CERTIFICATE OR FOR THE PURPOSES OF
PRICING BY ANY CONTRACTOR



ISSUE	DATE	AMENDMENT
A	11-04-22	DA
B	11-15-22	DA
C	12-06-22	DA
D	---	---
E	---	---
F	---	---

PROJECT
Alterations/Additions - Single Storey House

ADDRESS
Wheeler Heights, 13 Coniston Street


CLIENT
Mark Grove

DRAWING
Site Plan & Roof Plan, Site Analysis Plan

PROJECT NO ---	DATE 12.06.22	SHEET NO A01.02	SCALE @ A3	ISSUE -	DRAWN ---
-------------------	------------------	--------------------	------------	------------	--------------

Tekton Building Group
P: 1300 997 775
M: info@tektonbuilding.com.au
A: South Penrith, New South Wales
W: www.tektonbuildinggroup.com.au

TEKTON
BUILDING GROUP


 


- NOTE: DURING EXCAVATION, DEMOLITION AND CONSTRUCTION, ADEQUATE MEASURES SHALL BE TAKEN TO PREVENT DUST FROM AFFECTING THE AMENITY OF THE NEIGHBORHOOD.

1. PHYSICAL BARRIERS SHALL BE ERECTED AT RIGHT ANGLES TO PREVENT WIND DIRECTION OR SHALL BE PLACED AROUND OR OVER DUST SOURCES TO PREVENT WIND OR ACTIVITY FROM GENERATING DUST.
2. EARTHWORKS AND SCHEDULING ACTIVITIES SHALL BE MANAGED TO COINCIDE WITH THE NEXT STAGE OF DEVELOPMENT TO MINIMISE THE AMOUNT OF TIME. THE SITE IS LEFT TO CUT OR EXPOSED.
3. ALL MATERIALS SHALL BE STORED OR STOCKPILED AT THE BEST LOCATIONS.
4. THE GROUND SURFACE SHOULD BE DAMPENED SLIGHTLY TO PREVENT DUST FROM BECOMING AIRBORNE BUT SHOULD NOT BE WET TO THE EXTENT THAT RUN-OFF OCCURS.
5. ALL VEHICLES CARRYING SOIL OR RUBBLE TO OR FROM THE SITE SHALL AT ALL TIMES BE COVERED TO PREVENT THE ESCAPE OF DUST.
6. ALL EQUIPMENT WHEELS SHALL BE WASHED BEFORE EXISTING THE SITE USING MANUAL OR AUTOMATED SPRAYERS AND DRIVE - THROUGH WASHING BAYS.
7. GATES SHALL BE CLOSED BETWEEN VEHICLE MOVEMENTS SHALL BE FITTED WITH SHADE CLOTH.
8. CLEANING OF FOOTPATHS AND ROADWAYS SHALL CARRIED OUT DAILY.
9. ALL BUILDERS REFUSE, SPOIL AND/OR MATERIAL UNSUITABLE FOR USE IN LANDSCAPE AREAS SHALL BE REMOVED FROM SITE ON COMPLETION OF THE BUILDING WORKS.

1. ALL EROSION AND SEDIMENT CONTROL MEASURES TO BE INSPECTED AND MAINTAINED DAILY BY SITE MANAGER IN ACCORDANCE WITH COUNCIL REQUIREMENTS.
2. ALL STOCKPILES TO BE CLEAR FROM DRAINS, GUTTERS AND FOOTPATHS.
3. DRAINAGE OS TO BE CONNECTED TO STORMWATER SYSTEM AS SOON AS POSSIBLE.
4. ROADS AND FOOTPATH TO BE SWEEPED DAILY AS REQUIRED BY COUNCIL.
5. IF YOU DO NOT COMPLY WITH COUNCIL REQUIREMENTS & DOCUMENTATION, YOU MAY BE LIABLE TO PROSECUTION FROM GOVERNMENT AUTHORITIES.

STORMWATER PIT WITH SEDIMENT BARRIER

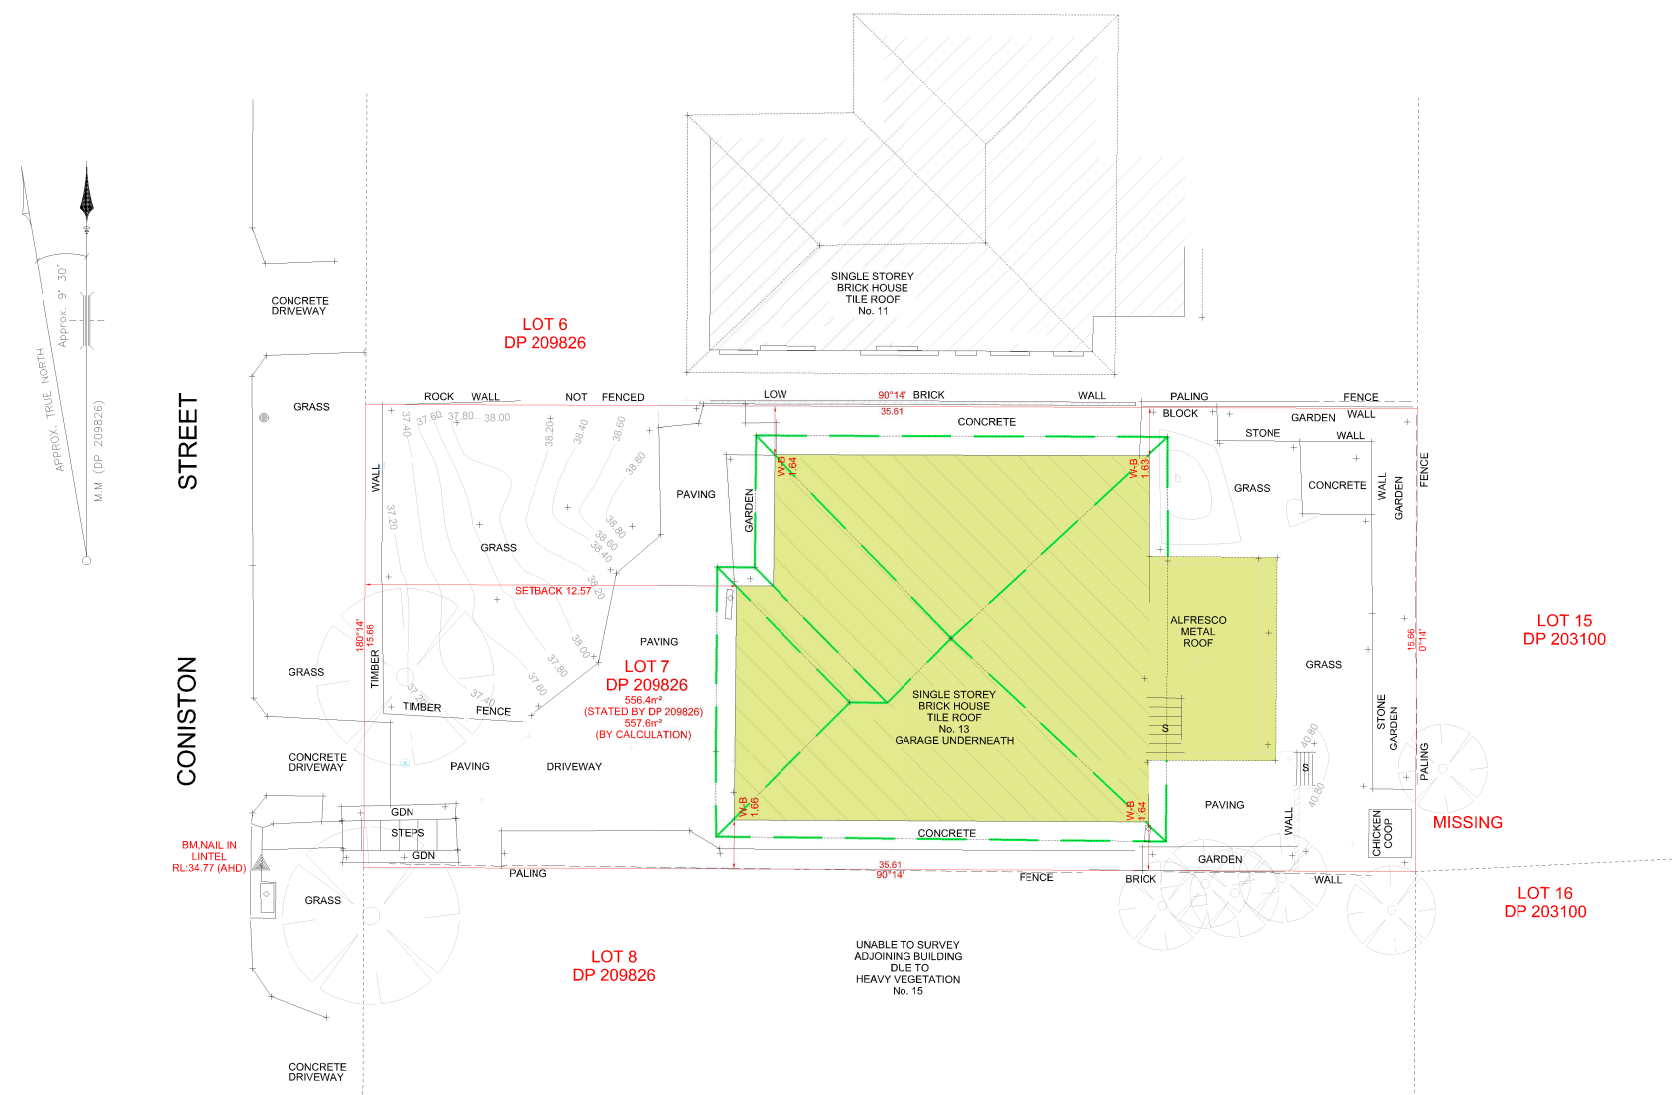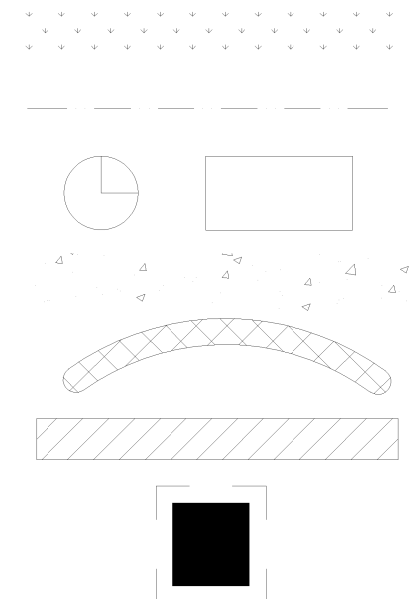


IMPORTANT NOTE
THESE DRAWINGS HAVE BEEN ISSUED FOR DEVELOPMENT APPLICATION PURPOSES ONLY
THEY ARE NOT ISSUED FOR CONSTRUCTION OR CONSTRUCTION CERTIFICATE OR FOR THE PURPOSES OF
PRICING BY ANY CONTRACTOR



PROJECT
Alterations/Additions - Single Storey House

ADDRESS
Wheeler Heights, 13 Coniston Street

CLIENT Mark Grove	DRAWING Waste Management Plan and Sediment & Erosion Control Plan					
	PROJECT NO 12-06-22	DATE 12-06-22	SHEET NO A-01-03	SCALE @ A3	ISSUE 1	

 

Tekton Building Group


P: 1300 997 775
M: info@tektonbuilding.com.au
A: South Penrith, New South Wales
W: www.tektonbuildinggroup.com.au

TEKTON
BUILDING GROUP

Notes and Specifications


- 1. There drawings are to be read in conjunction with the architectural drawings, structural drawings and the specification.
- 2. Prior to commencement of works the contractor shall satisfy himself of the correct location of existing services whether indicated or not on the plans. Any damage to existing services shall be rectified at the contractor's expense.
- 3. Traffic management measures have to be implemented and maintained during construction, all in accordance with Council's requirements. The contractor shall maintain safe pedestrian access along the footpath.
- 4 The contractor shall effect temporary drainage measures to avoid localized ponding of surface run-off.
- 5. Refer to architect's drawing for all details (levels, grading, etc.) of driveways, concrete and paved areas, and retaining.
- 6. Refer to landscape architect's drawings for details and extent of all landscaped areas.
- 7. All SWD pipes are PVC at 1.0% minimum grade.
- 8. SWD pits can be pre-cast sized as follows: 450mm sq. up to 600mm deep 600mm sq. up to 1000mm deep.
- 9. All pits located in trafficable areas. (ie, driveways) to have medium-duty grated covers suitable for withstanding loads. associated with small trucks.
- 10. Provide step irons to all pits greater than 1.2m deep.
- 11. The contractor shall implement all soil erosion and sediment control measures prior to commencement of works.
- 12. Topsoil shall be stripped dn stockpile outside hazard areas such as drainage lines. This topsoil is to be respread later on are as to be revegetated.
- 13. The contractor shall regularly maintain all sediment and erosion control devices. All silt removed shall be disposed of as directed by the superintendent. The period for maintaining there devices shall be at least until all disturbed areas are revegetated and further as may be directed by the superintendent or council.
- 14 The contractor shall maintain dust control until final completion of works.

Development approval compliance			
	Condition	Existing	Proposed
Site Area	n/a	557.63 m²	n/a
Lower Ground Area	n/a	67.45 m²	67.45 m²
Ground Floor Area	n/a	176.70 m²	193.22 m²
Upper Level		n/a	123.98 m²
Roof Area		n/a	n/a
Gross Floor Area	Ground Floor Area with Upper level	244.15 m²	384.65 m²
Site coverage	Ground Floor Area with Garage	n/a	33%
Street Setback		looking drawing	looking drawing
Rear Setback		looking drawing	looking drawing
Side Setback		looking drawing	looking drawing
Side Setback	Setback from Existing Structure	looking drawing	looking drawing
Total Condition floor area		n/a	384.65 m²
Front Yard Landscaping	Area forward building line	196.70 m²	n/a
Rear Yard Landscaping	Area landscaping behind the building line	141.87 m²	n/a
Side Yard Landscaping	Area landscaping beside the building line	151.61 m²	n/a
Total landscaping	Front yard landscaping + Rear yard landscaping	490.18 m²	n/a

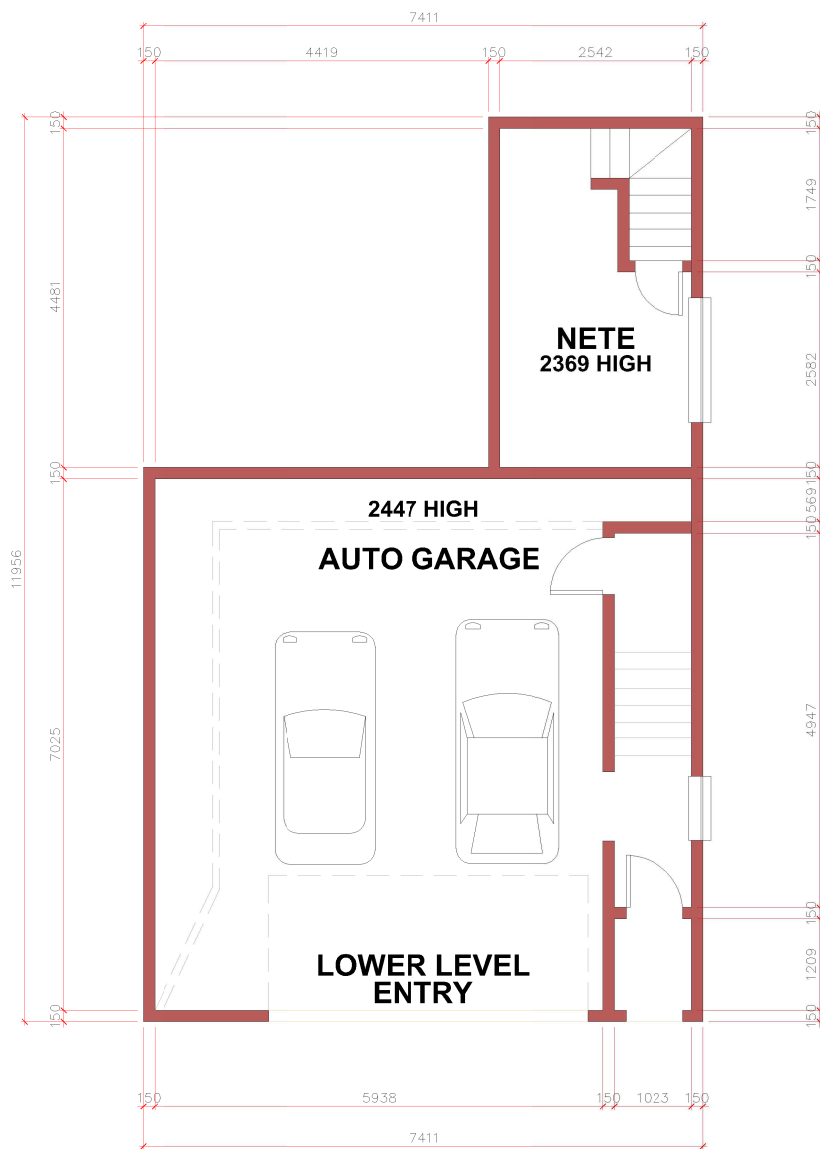

EXISTING LOWER GROUND LEVEL

1
1 : 100

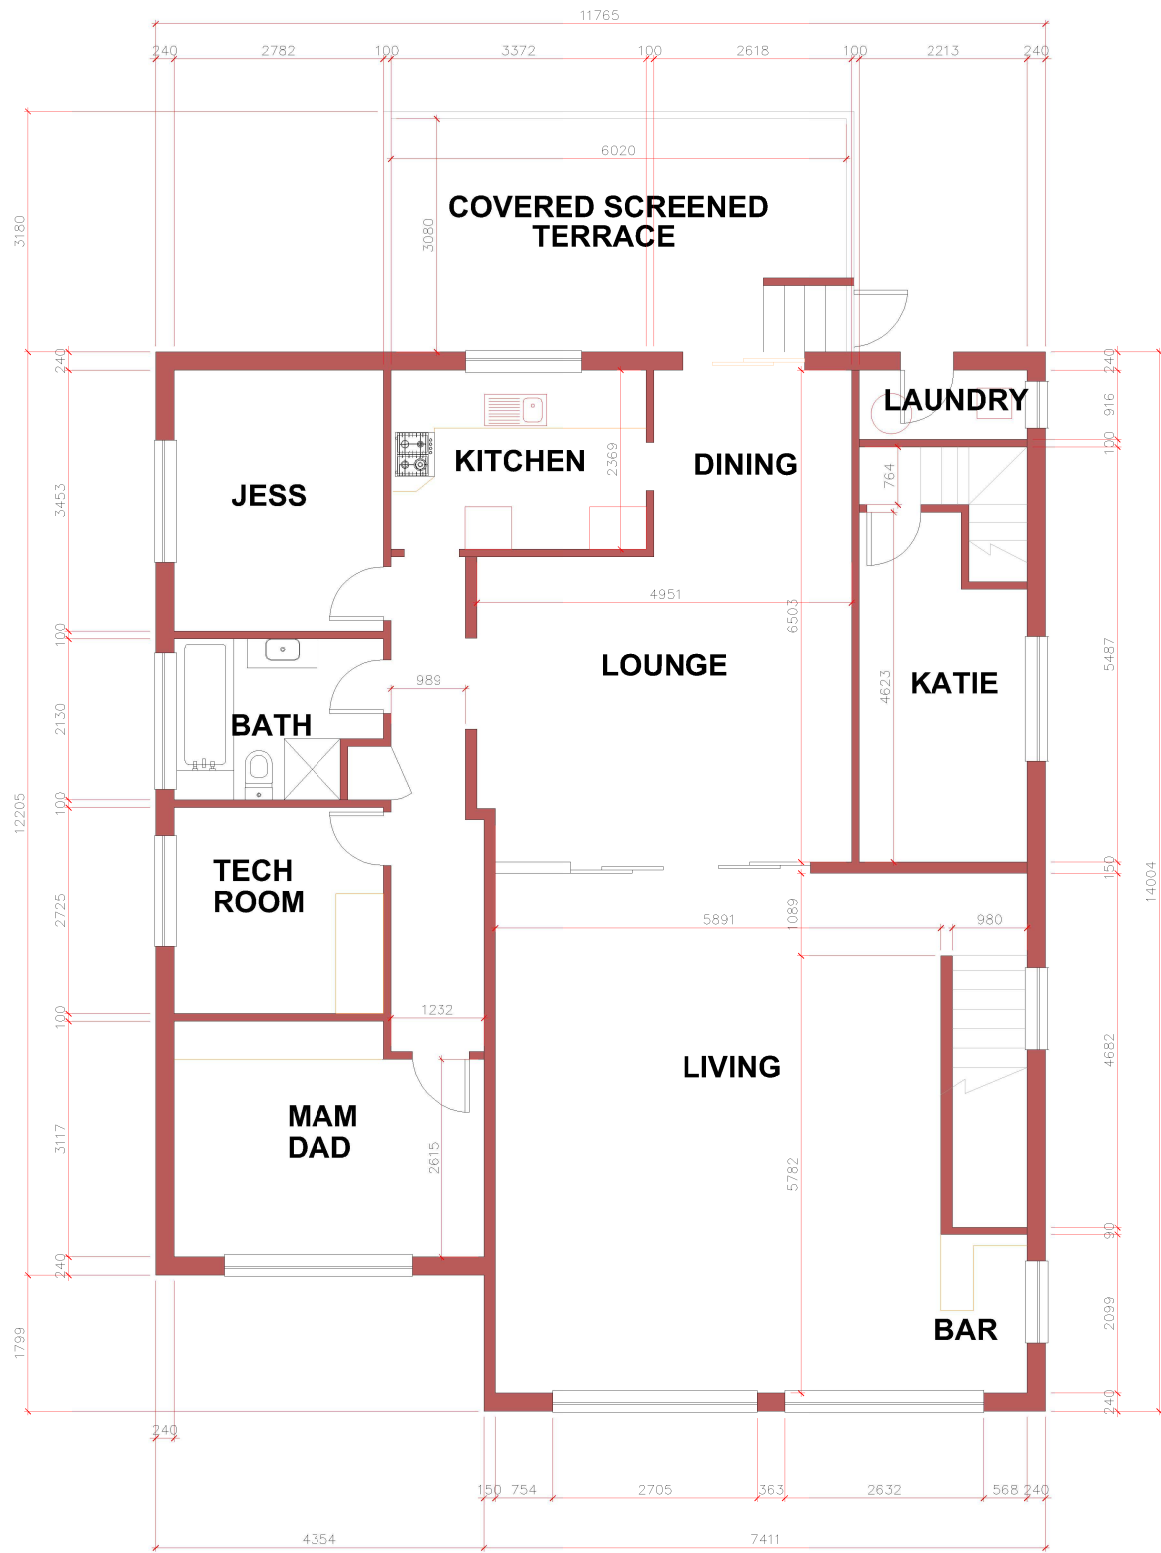

EXISTING GROUND LEVEL

2
1 : 100

COPYRIGHT **TEKTON BUILDING GROUP**
REPRODUCTION OF THE WHOLE OR PART OF THE DOCUMENT CONSTITUTES AND INFRINGES COPYRIGHT. THE INFORMATION, IDEAS AND CONCEPTS CONTAINED IN THIS DOCUMENT IS / ARE CONFIDENTIAL. THE RECIPIENT(S) OF THIS DOCUMENT IS / ARE PROHIBITED FROM DISCLOSING SUCH INFORMATION IDEAS AND CONCEPTS TO ANY PERSON WITHOUT PRIOR WRITTEN CONSENT OF THE COPYRIGHT HOLDER. CONTRACTOR TO CHECK AND VERIFY ALL LEVELS, DATUMS & DIMENSIONS ON SITE AND SHALL REPORT ANY DISCREPANCIES OR OMISSIONS TO THIS OFFICE PRIOR TO START OF WORK & DURING THE CONSTRUCTION PHASE. THIS DRAWING IS TO BE READ AND UNDERSTOOD IN CONJUNCTION WITH STRUCTURAL, MECHANICAL, ELECTRICAL AND OR ANY OTHER CONSULTANT/S DOCUMENTATION AS MAY BE APPLICABLE TO THE PROJECT PRIOR TO START OF WORK & IT'S DURATION. MEASUREMENT SCALING OF THIS DRAWING SHALL ONLY BE PERMITTED IN ITS DIGITAL FORM.

IMPORTANT NOTE
THESE DRAWINGS HAVE BEEN ISSUED FOR DEVELOPMENT APPLICATION PURPOSES ONLY
THEY ARE NOT ISSUED FOR CONSTRUCTION OR CONSTRUCTION CERTIFICATE OR FOR THE PURPOSES OF PRICING BY ANY CONTRACTOR



ISSUE	DATE	AMENDMENT
A	11-04-22	DA
B	11-15-22	DA
C	12-06-22	DA
D	---	---
E	---	---
F	---	---

PROJECT
Alterations/Additions - Single Storey House

ADDRESS
Wheeler Heights. 13 Coniston Street

CLIENT
Mark Grove

DRAWING
Existing Floor Plan

PROJECT NO


DATE
12.06.22

SHEET NO
A02

SCALE @ A3

ISSUE
-


DRAWN

 

Tekton Building Group

P: 1300 997 775
M: info@tektonbuilding.com.au
A: South Penrith, New South Wales
W: www.tektonbuildinggroup.com.au

TEKTON
BUILDING GROUP

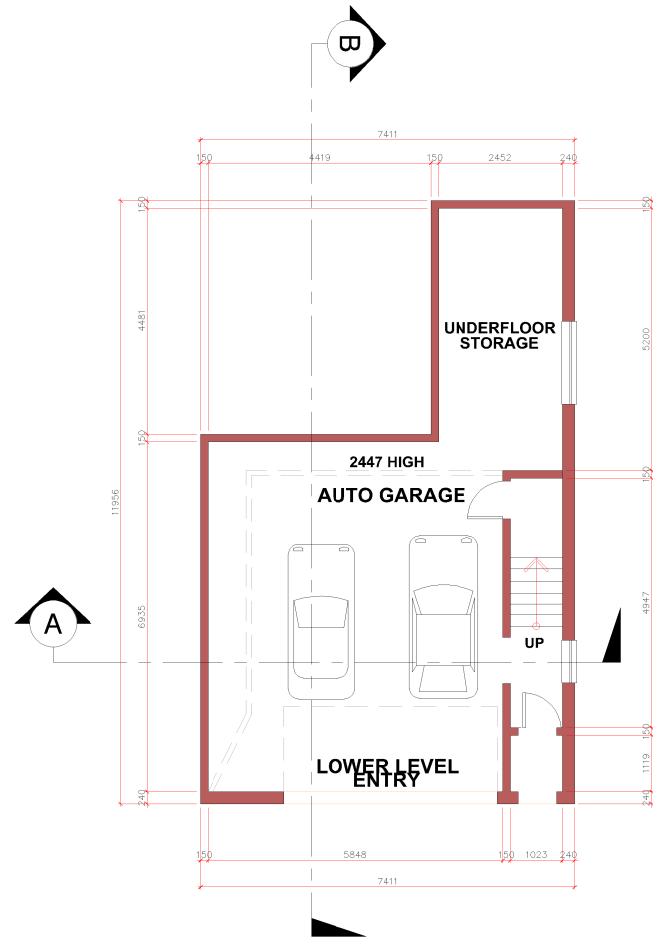

1 PROPOSED LOWER GROUND LEVEL
1 : 150



2 PROPOSED GROUND LEVEL
1 : 150



3 PROPOSED UPPER LEVEL
1 : 150

COPYRIGHT TEKTON BUILDING GROUP
REPRODUCTION OF THE WHOLE OR PART OF THE DOCUMENT CONSTITUTES AND INFRINGES COPYRIGHT. THE INFORMATION, IDEAS AND CONCEPTS CONTAINED IN THIS DOCUMENT IS / ARE CONFIDENTIAL. THE RECIPIENT(S) OF THIS DOCUMENT IS / ARE PROHIBITED FROM DISCLOSING SUCH INFORMATION IDEAS AND CONCEPTS TO ANY PERSON WITHOUT PRIOR WRITTEN CONSENT OF THE COPYRIGHT HOLDER. CONTRACTOR TO CHECK AND VERIFY ALL LEVELS, DATUMS & DIMENSIONS ON SITE AND SHALL REPORT ANY DISCREPANCIES OR OMISSIONS TO THIS OFFICE PRIOR TO START OF WORK & DURING THE CONSTRUCTION PHASE. THIS DRAWING IS TO BE READ AND UNDERSTOOD IN CONJUNCTION WITH STRUCTURAL, MECHANICAL, ELECTRICAL AND OR ANY OTHER CONSULTANT/S DOCUMENTATION AS MAY BE APPLICABLE TO THE PROJECT PRIOR TO START OF WORK & IT'S DURATION. MEASUREMENT SCALING OF THIS DRAWING SHALL ONLY BE PERMITTED IN ITS DIGITAL FORM.

IMPORTANT NOTE
THESE DRAWINGS HAVE BEEN ISSUED FOR DEVELOPMENT APPLICATION PURPOSES ONLY
THEY ARE NOT ISSUED FOR CONSTRUCTION OR CONSTRUCTION CERTIFICATE OR FOR THE PURPOSES OF
PRICING BY ANY CONTRACTOR



ISSUE	DATE	AMENDMENT
A	11-04-22	DA
B	11-15-22	DA
C	12-06-22	DA
D	---	---
E	---	---
F	---	---

PROJECT
Alterations/Additions - Single Storey House

ADDRESS
Wheeler Heights. 13 Coniston Street

CLIENT
Mark Grove

DRAWING
Proposed Floor Plan

PROJECT NO

DATE
12.06.22

SHEET NO
A03


SCALE @ A3


ISSUE
-

DRAWN

Tekton Building Group
P: 1300 997 775
M: info@tektonbuilding.com.au
A: South Penrith, New South Wales
W: www.tektonbuildinggroup.com.au

TEKTON
BUILDING GROUP

 


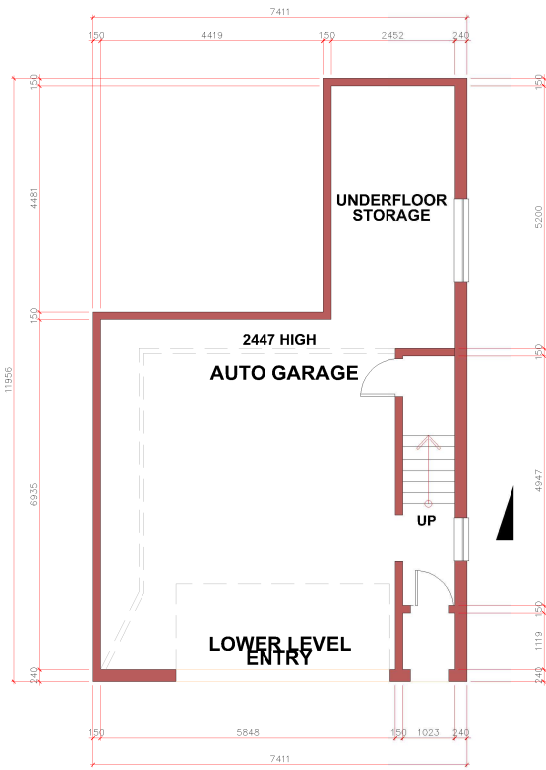

PROPOSED LOWER GROUND LEVEL
DIMENSIONAL PLAN

1

1 : 150

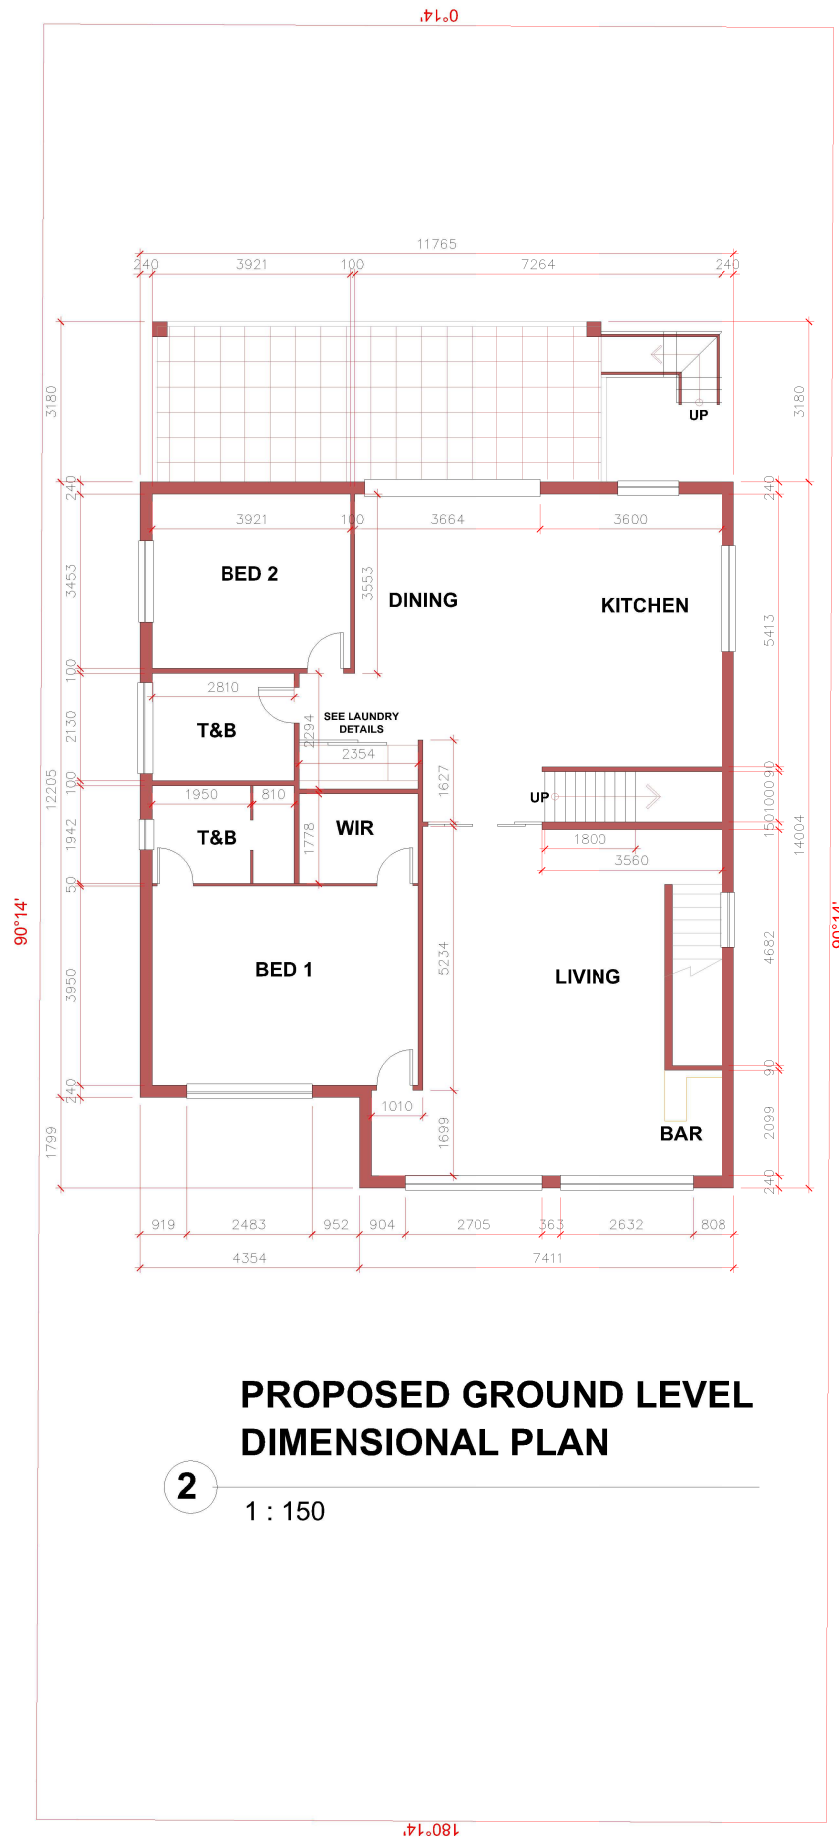

PROPOSED GROUND LEVEL
DIMENSIONAL PLAN

2

1 : 150



PROPOSED UPPER LEVEL
DIMENSIONAL PLAN

3

1 : 150

COPYRIGHT **TEKTON BUILDING GROUP**
REPRODUCTION OF THE WHOLE OR PART OF THE DOCUMENT CONSTITUTES AND INFRINGES COPYRIGHT. THE INFORMATION, IDEAS AND CONCEPTS CONTAINED IN THIS DOCUMENT IS / ARE CONFIDENTIAL. THE RECIPIENT(S) OF THIS DOCUMENT IS / ARE PROHIBITED FROM DISCLOSING SUCH INFORMATION IDEAS AND CONCEPTS TO ANY PERSON WITHOUT PRIOR WRITTEN CONSENT OF THE COPYRIGHT HOLDER. CONTRACTOR TO CHECK AND VERIFY ALL LEVELS, DATUMS & DIMENSIONS ON SITE AND SHALL REPORT ANY DISCREPANCIES OR OMISSIONS TO THIS OFFICE PRIOR TO START OF WORK & DURING THE CONSTRUCTION PHASE. THIS DRAWING IS TO BE READ AND UNDERSTOOD IN CONJUNCTION WITH STRUCTURAL, MECHANICAL, ELECTRICAL AND OR ANY OTHER CONSULTANT/S DOCUMENTATION AS MAY BE APPLICABLE TO THE PROJECT PRIOR TO START OF WORK & IT'S DURATION. MEASUREMENT SCALING OF THIS DRAWING SHALL ONLY BE PERMITTED IN ITS DIGITAL FORM.

IMPORTANT NOTE
THESE DRAWINGS HAVE BEEN ISSUED FOR DEVELOPMENT APPLICATION PURPOSES ONLY
THEY ARE NOT ISSUED FOR CONSTRUCTION OR CONSTRUCTION CERTIFICATE OR FOR THE PURPOSES OF
PRICING BY ANY CONTRACTOR



ISSUE	DATE	AMENDMENT
A	11-04-22	DA
B	11-15-22	DA
C	12-06-22	DA
D	---	---
E	---	---
F	---	---

PROJECT
Alterations/Additions - Single Storey House

ADDRESS
Wheeler Heights. 13 Coniston Street

CLIENT
Mark Grove


DRAWING
Proposed Dimensional Plan

PROJECT NO ---	DATE 12.06.22	SHEET NO A03	SCALE @ A3	ISSUE -	DRAWN ---
-------------------	------------------	-----------------	------------	------------	--------------

Tekton Building Group
P: 1300 997 775
M: info@tektonbuilding.com.au
A: South Penrith, New South Wales
W: www.tektonbuildinggroup.com.au

TEKTON
BUILDING GROUP



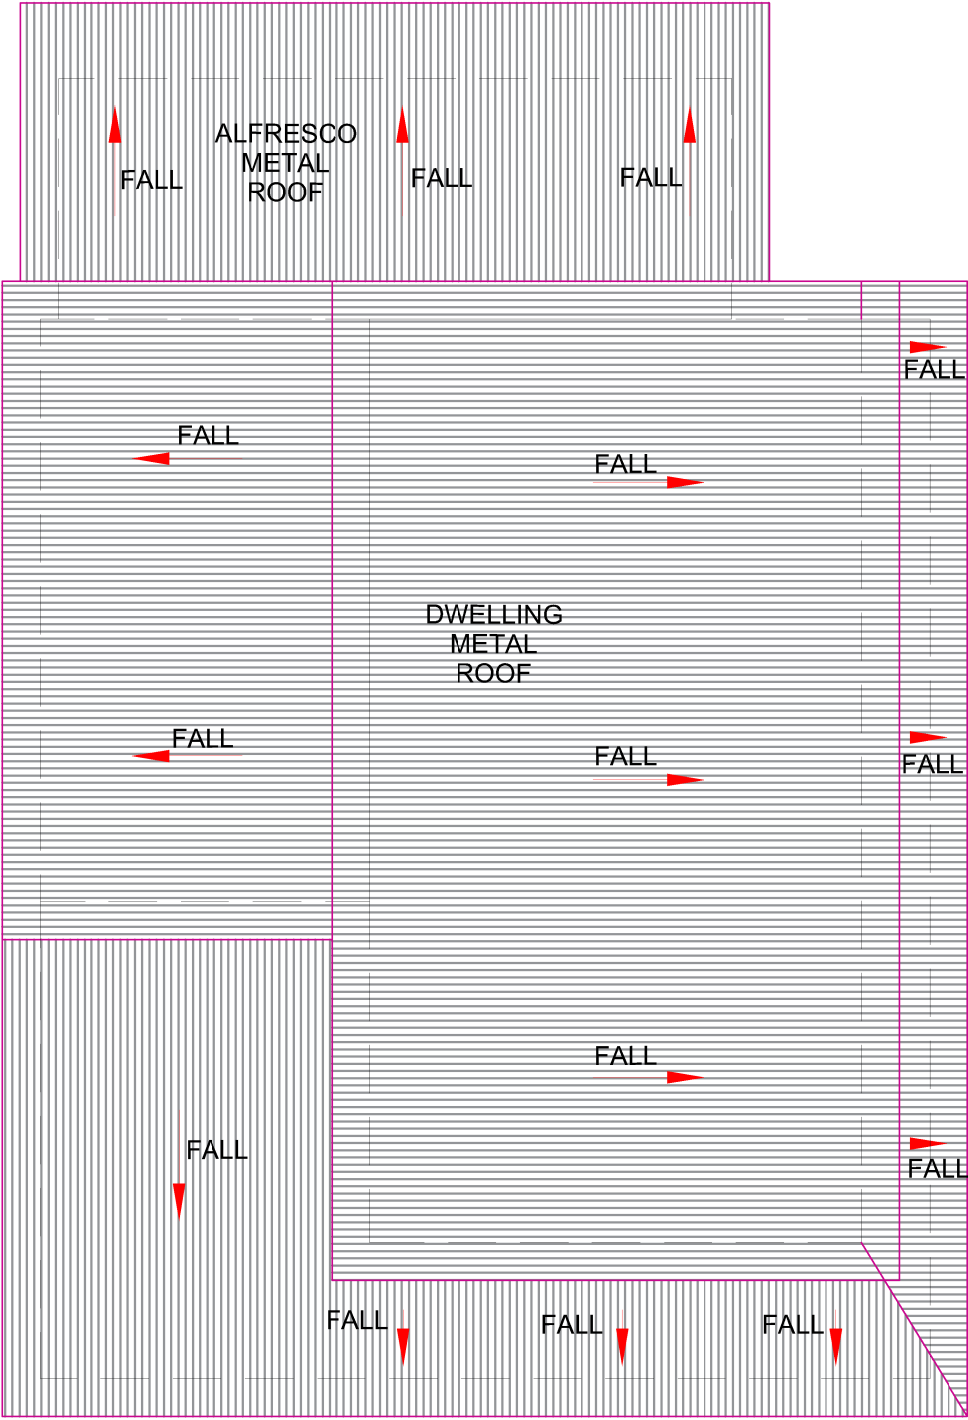

PROPOSED ROOF PLAN

1

1 : 100

COPYRIGHT **TEKTON BUILDING GROUP**
REPRODUCTION OF THE WHOLE OR PART OF THE DOCUMENT CONSTITUTES AND INFRINGES COPYRIGHT. THE INFORMATION, IDEAS AND CONCEPTS CONTAINED IN THIS DOCUMENT IS / ARE CONFIDENTIAL. THE RECIPIENT(S) OF THIS DOCUMENT IS / ARE PROHIBITED FROM DISCLOSING SUCH INFORMATION IDEAS AND CONCEPTS TO ANY PERSON WITHOUT PRIOR WRITTEN CONSENT OF THE COPYRIGHT HOLDER. CONTRACTOR TO CHECK AND VERIFY ALL LEVELS, DATUMS & DIMENSIONS ON SITE AND SHALL REPORT ANY DISCREPANCIES OR OMISSIONS TO THIS OFFICE PRIOR TO START OF WORK & DURING THE CONSTRUCTION PHASE. THIS DRAWING IS TO BE READ AND UNDERSTOOD IN CONJUNCTION WITH STRUCTURAL, MECHANICAL, ELECTRICAL AND OR ANY OTHER CONSULTANT/S DOCUMENTATION AS MAY BE APPLICABLE TO THE PROJECT PRIOR TO START OF WORK & IT'S DURATION. MEASUREMENT SCALING OF THIS DRAWING SHALL ONLY BE PERMITTED IN ITS DIGITAL FORM.

IMPORTANT NOTE
THESE DRAWINGS HAVE BEEN ISSUED FOR DEVELOPMENT APPLICATION PURPOSES ONLY
THEY ARE NOT ISSUED FOR CONSTRUCTION OR CONSTRUCTION CERTIFICATE OR FOR THE PURPOSES OF
PRICING BY ANY CONTRACTOR



ISSUE	DATE	AMENDMENT
A	11-04-22	DA
B	11-15-22	DA
C	12-06-22	DA
D	---	---
E	---	---
F	---	---

PROJECT
Alterations/Additions - Single Storey House


ADDRESS
Wheeler Heights. 13 Coniston Street


CLIENT
Mark Grove

DRAWING
Proposed Roof Plan

PROJECT NO ---	DATE 12.06.22	SHEET NO A03.02	SCALE @ A3	ISSUE -	DRAWN ---
-------------------	------------------	--------------------	------------	------------	--------------


Tekton Building Group
P: 1300 997 775
M: info@tektonbuilding.com.au
A: South Penrith, New South Wales
W: www.tektonbuildinggroup.com.au

 

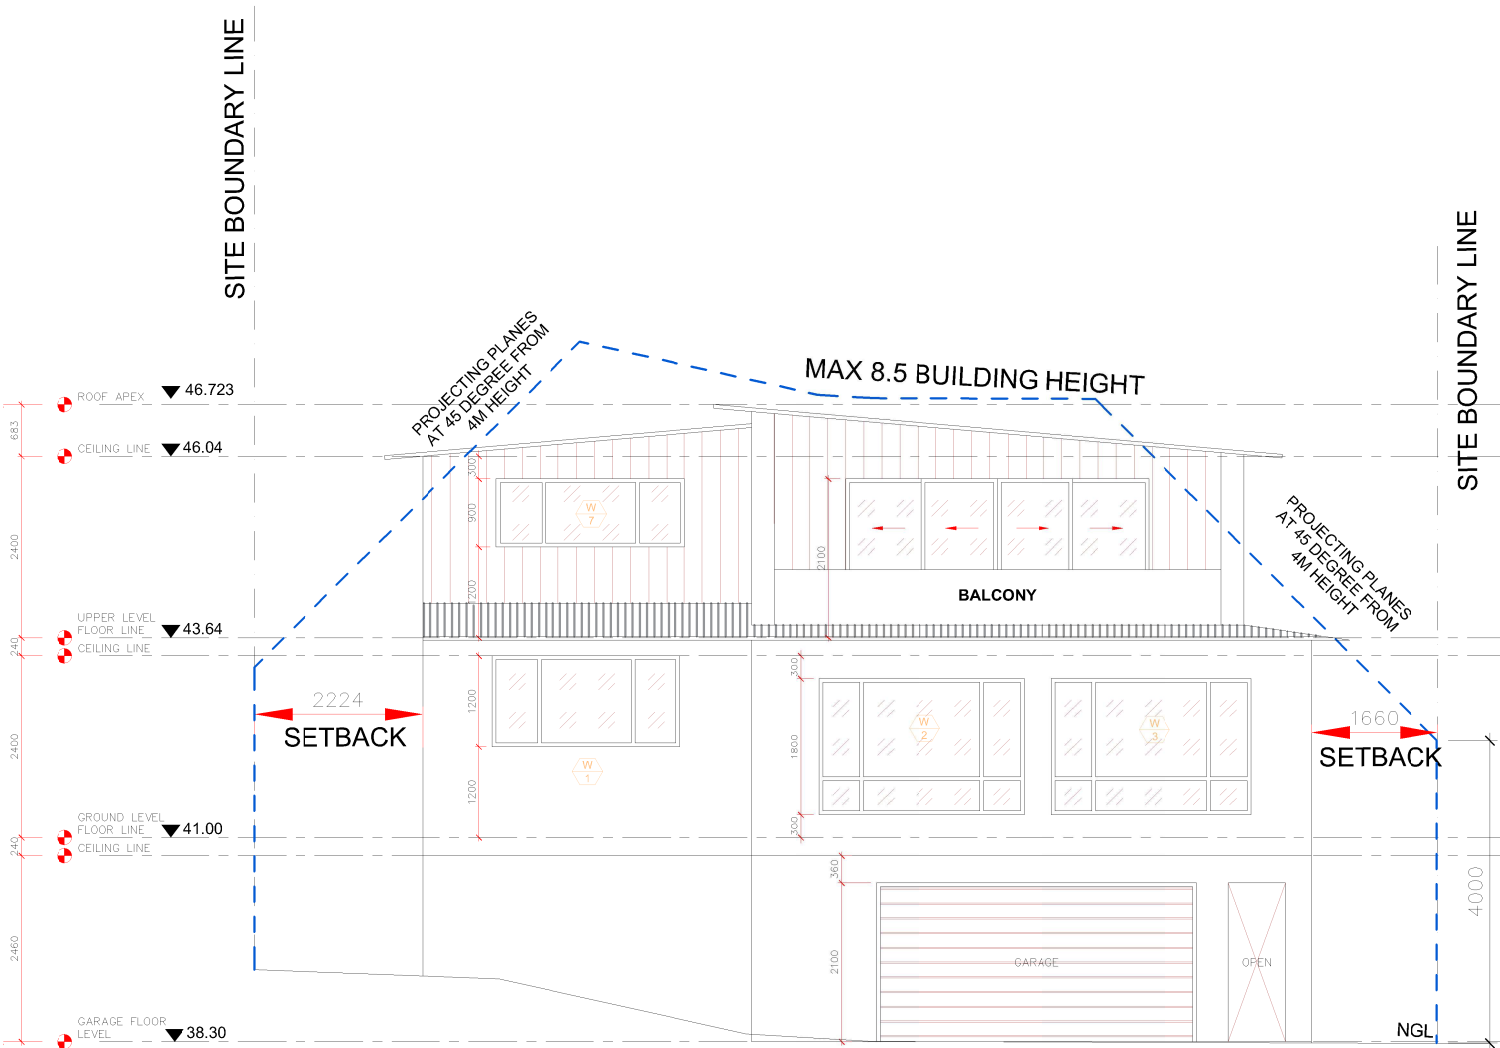

FRONT ELEVATION

1
1 : 100

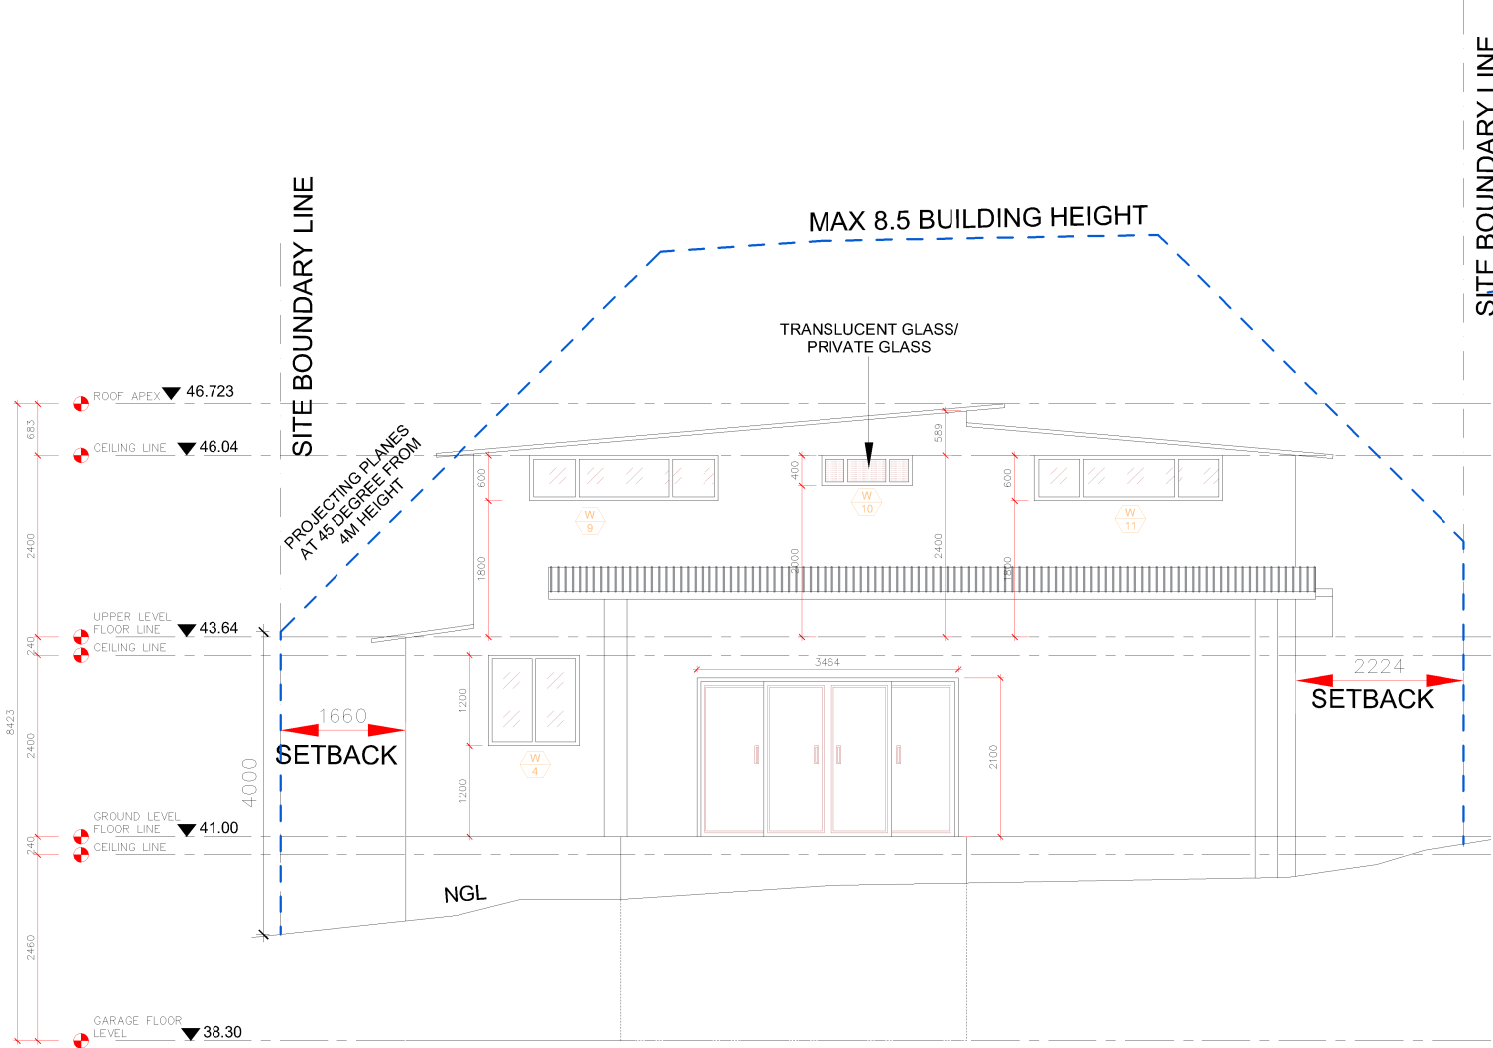

REAR ELEVATION

2
1 : 100

COPYRIGHT **TEKTON BUILDING GROUP**
REPRODUCTION OF THE WHOLE OR PART OF THE DOCUMENT CONSTITUTES AND INFRINGES COPYRIGHT. THE INFORMATION, IDEAS AND CONCEPTS CONTAINED IN THIS DOCUMENT IS / ARE CONFIDENTIAL. THE RECIPIENT(S) OF THIS DOCUMENT IS / ARE PROHIBITED FROM DISCLOSING SUCH INFORMATION IDEAS AND CONCEPTS TO ANY PERSON WITHOUT PRIOR WRITTEN CONSENT OF THE COPYRIGHT HOLDER. CONTRACTOR TO CHECK AND VERIFY ALL LEVELS, DATUMS & DIMENSIONS ON SITE AND SHALL REPORT ANY DISCREPANCIES OR OMISSIONS TO THIS OFFICE PRIOR TO START OF WORK & DURING THE CONSTRUCTION PHASE. THIS DRAWING IS TO BE READ AND UNDERSTOOD IN CONJUNCTION WITH STRUCTURAL, MECHANICAL, ELECTRICAL AND OR ANY OTHER CONSULTANT/S DOCUMENTATION AS MAY BE APPLICABLE TO THE PROJECT PRIOR TO START OF WORK & IT'S DURATION. MEASUREMENT SCALING OF THIS DRAWING SHALL ONLY BE PERMITTED IN ITS DIGITAL FORM.

IMPORTANT NOTE
THESE DRAWINGS HAVE BEEN ISSUED FOR DEVELOPMENT APPLICATION PURPOSES ONLY
THEY ARE NOT ISSUED FOR CONSTRUCTION OR CONSTRUCTION CERTIFICATE OR FOR THE PURPOSES OF PRICING BY ANY CONTRACTOR



ISSUE	DATE	AMENDMENT
A	11-04-22	DA
B	11-15-22	DA
C	12-06-22	DA
D	---	---
E	---	---
F	---	---

PROJECT
Alterations/Additions - Single Storey House


ADDRESS
Wheeler Heights. 13 Coniston Street



CLIENT
Mark Grove

DRAWING
Front and Rear Elevation

PROJECT NO ---	DATE 12.06.22	SHEET NO A04	SCALE @ A3	ISSUE -	DRAWN ---
-------------------	------------------	-----------------	------------	------------	--------------

Tekton Building Group
P: 1300 997 775
M: info@tektonbuilding.com.au
A: South Penrith, New South Wales
W: www.tektonbuildinggroup.com.au

 

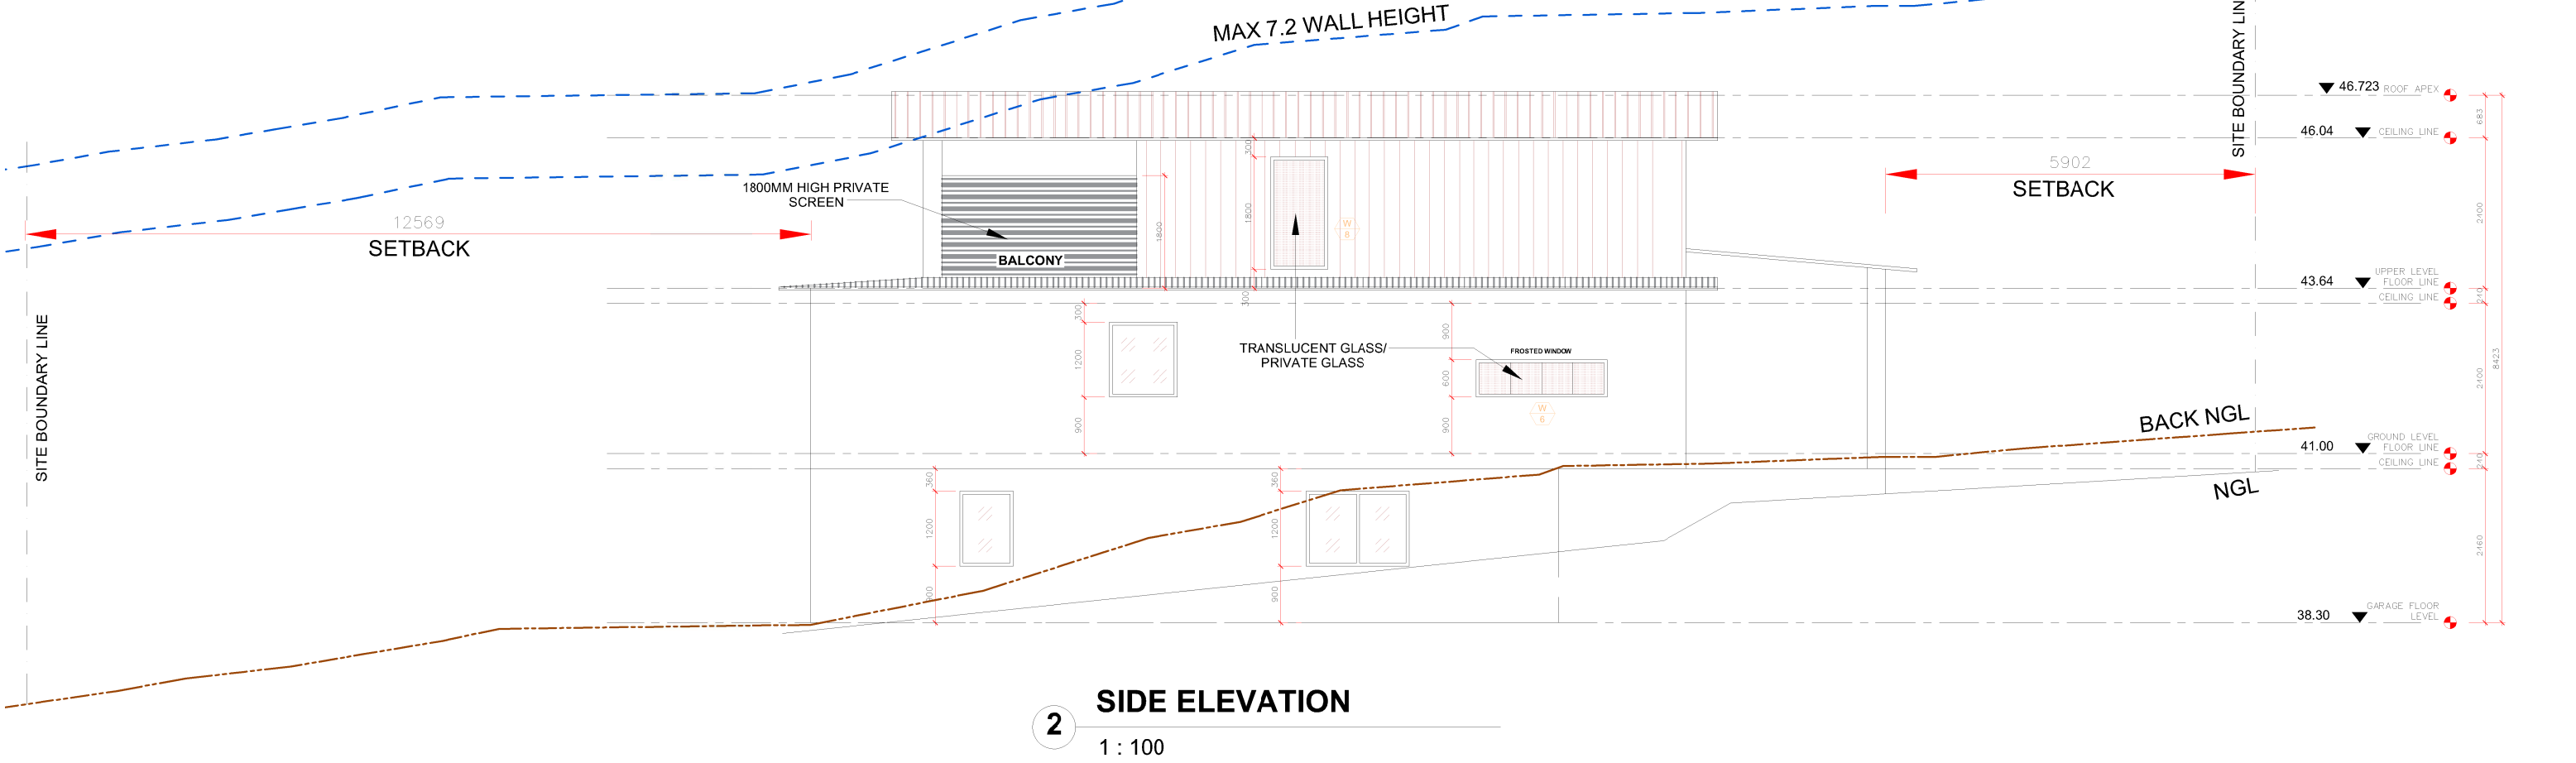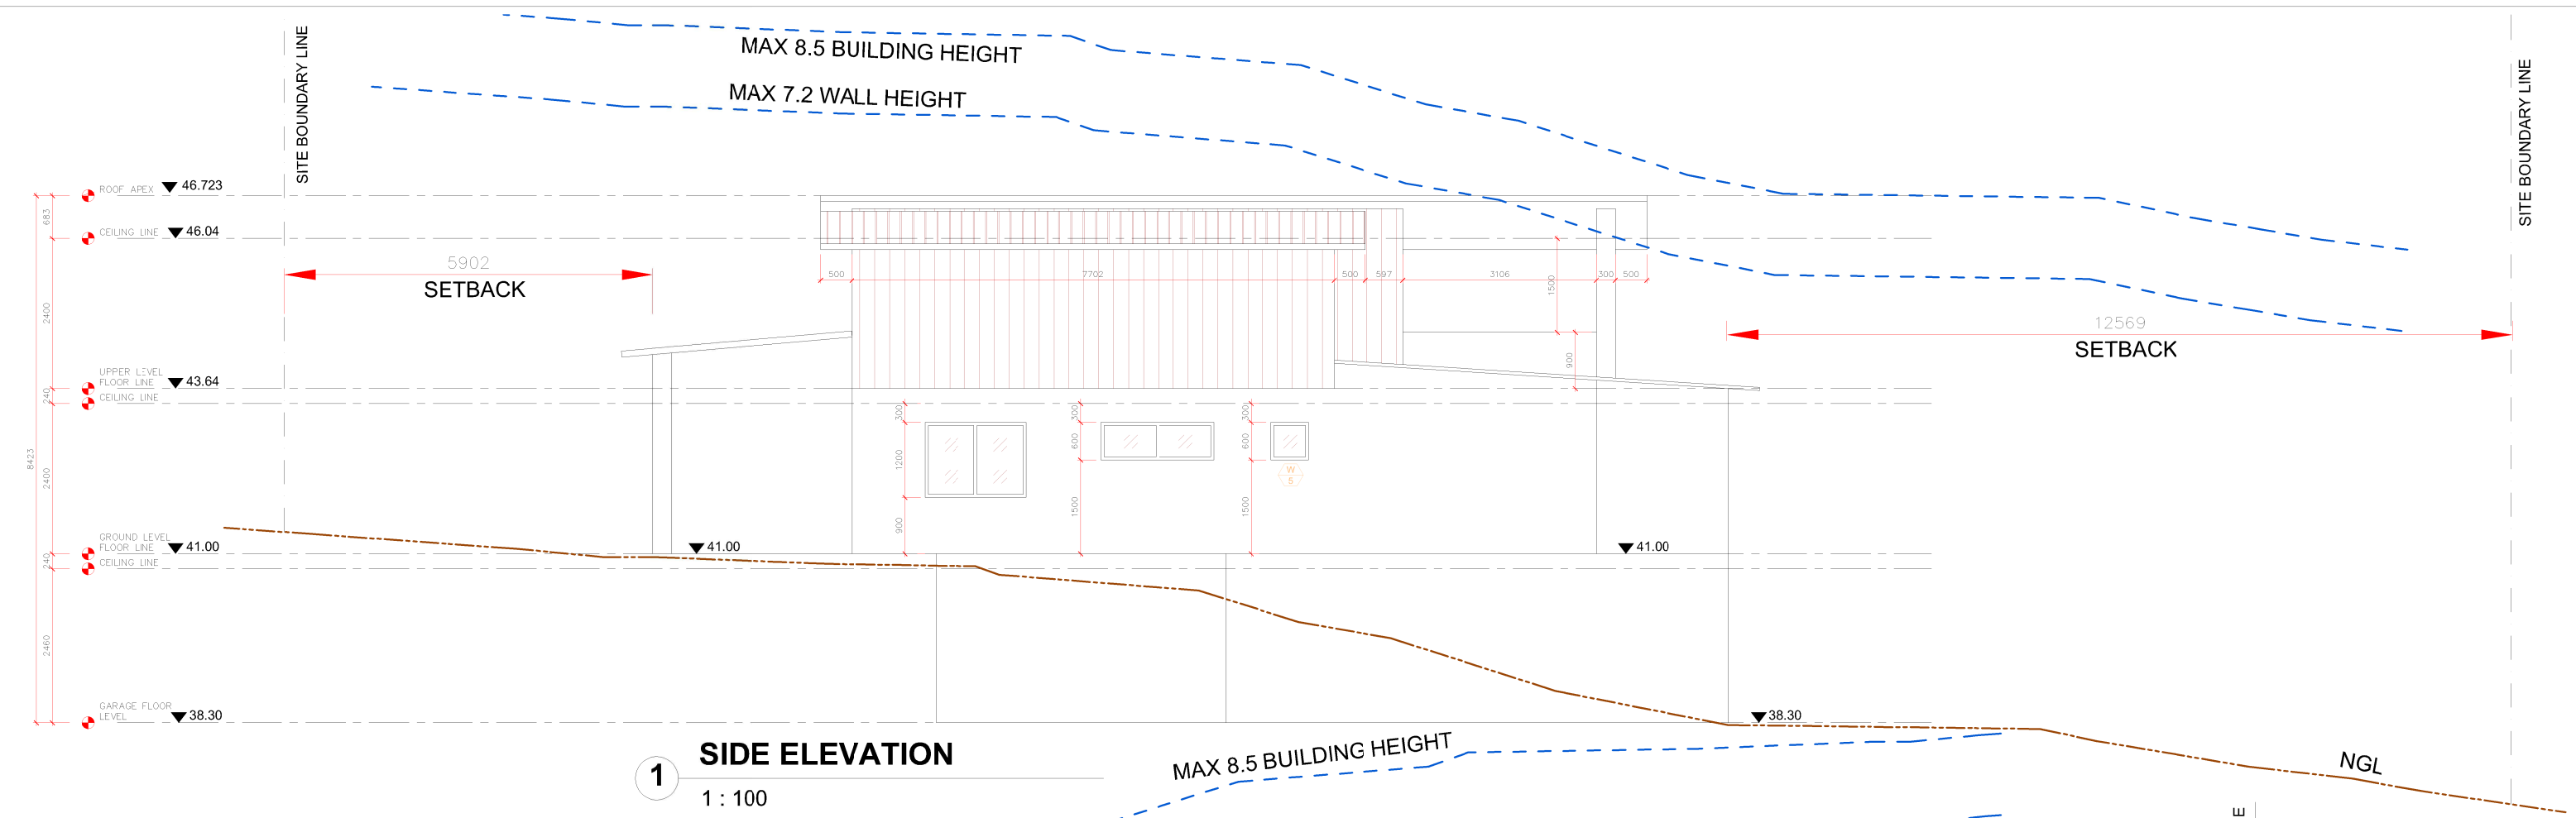

COPYRIGHT **TEKTON BUILDING GROUP**

REPRODUCTION OF THE WHOLE OR PART OF THE DOCUMENT CONSTITUTES AND INFRINGES COPYRIGHT. THE INFORMATION, IDEAS AND CONCEPTS CONTAINED IN THIS DOCUMENT IS / ARE CONFIDENTIAL. THE RECIPIENT(S) OF THIS DOCUMENT IS / ARE PROHIBITED FROM DISCLOSING SUCH INFORMATION IDEAS AND CONCEPTS TO ANY PERSON WITHOUT PRIOR WRITTEN CONSENT OF THE COPYRIGHT HOLDER. CONTRACTOR TO CHECK AND VERIFY ALL LEVELS, DATUMS & DIMENSIONS ON SITE AND SHALL REPORT ANY DISCREPANCIES OR OMISSIONS TO THIS OFFICE PRIOR TO START OF WORK & DURING THE CONSTRUCTION PHASE. THIS DRAWING IS TO BE READ AND UNDERSTOOD IN CONJUNCTION WITH STRUCTURAL, MECHANICAL, ELECTRICAL AND OR ANY OTHER CONSULTANT/S DOCUMENTATION AS MAY BE APPLICABLE TO THE PROJECT PRIOR TO START OF WORK & IT'S DURATION. MEASUREMENT SCALING OF THIS DRAWING SHALL ONLY BE PERMITTED IN ITS DIGITAL FORM.

IMPORTANT NOTE
THESE DRAWINGS HAVE BEEN ISSUED FOR DEVELOPMENT APPLICATION PURPOSES ONLY
THEY ARE NOT ISSUED FOR CONSTRUCTION OR CONSTRUCTION CERTIFICATE OR FOR THE PURPOSES OF PRICING BY ANY CONTRACTOR



ISSUE	DATE	AMENDMENT
A	11-04-22	DA
B	11-15-22	DA
C	12-06-22	DA
D	---	---
E	---	---
F	---	---

PROJECT
Alterations/Additions - Single Storey House

ADDRESS
Wheeler Heights. 13 Coniston Street

CLIENT
Mark Grove


DRAWING
Side Elevations


PROJECT NO	DATE	SHEET NO	SCALE @ A3	ISSUE	DRAWN
---	12.06.22	A05		-	---

Tekton Building Group

P: 1300 997 775
M: info@tektonbuilding.com.au
A: South Penrith, New South Wales
W: www.tektonbuildinggroup.com.au




 

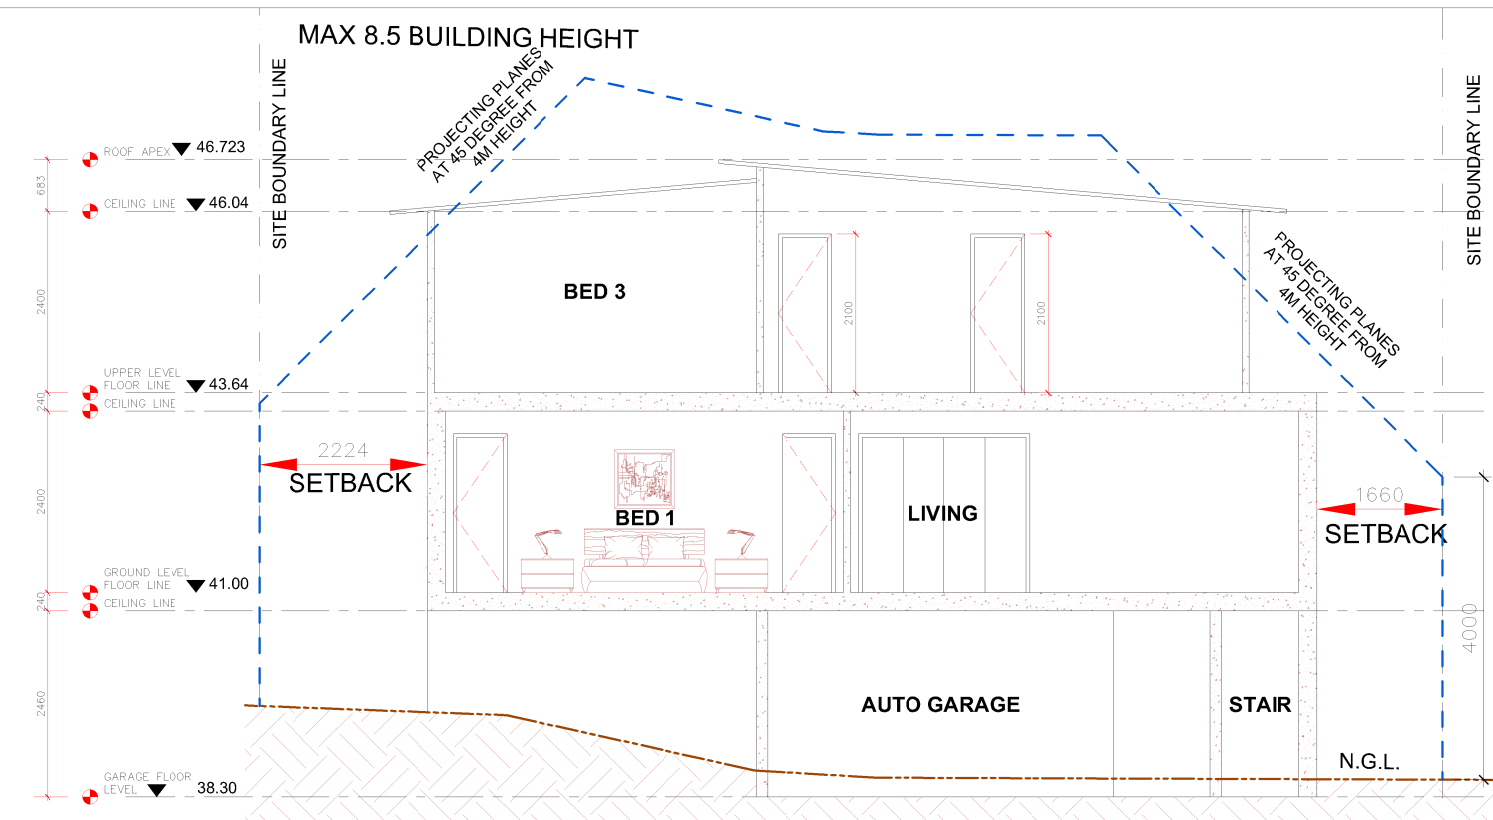

SECTION THRU A

1
1 : 100

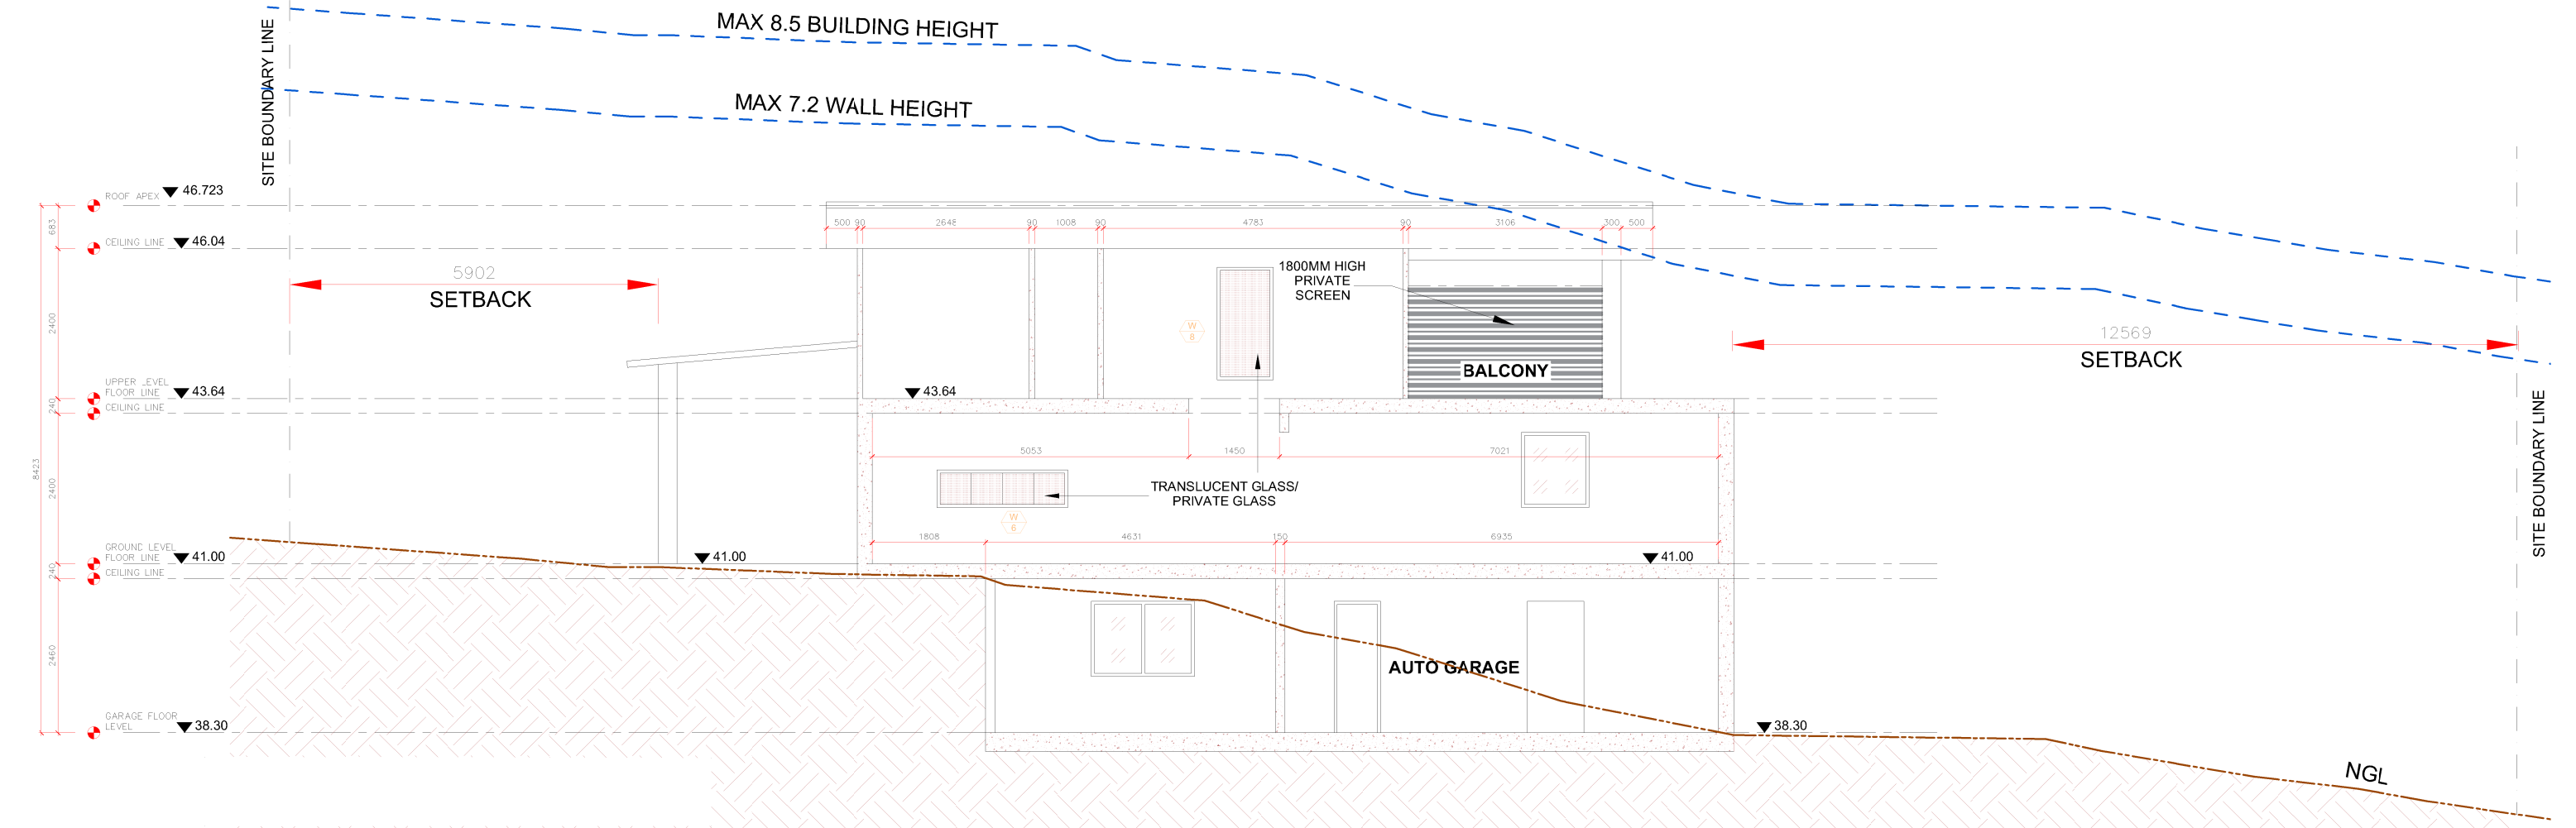

Doors and Windows Schedule

Mark	FUNCTION	Height	Width	Level	Types	Panel	Note
Door Schedule							
01	Interior	2100	700	Ground Floor	Hinge Door	Wood	
02	Interior	2100	2967	Ground Floor	Sliding Door	Aluminium, Glass Clear	
03	Interior	2100	700	Ground Floor	Hinge Door	Wood	
04	Interior	2100	700	Ground Level	Hinge Door	Wood	
05	Interior	2100	700	Ground Level	Hinge Door	Wood	
06	Exterior	2100	2000	Upper Level	Sliding Door	Aluminium, Glass Clear	
07	Interior	2100	700	Upper Level	Hinge Door	Wood	
08	Interior	2100	700	Upper Level	Hinge Door	Wood	
09	Interior	2100	700	Upper Level	Hinge Door	Wood	
10	Interior	2100	700	Upper Level	Hinge Door	Wood	
11	Interior	2100	700	Upper Level	Hinge Door	Wood	
WINDOW SCHEDULE							
01	Bed 1	1200	2483	Ground Floor	Window	Aluminium, Glass Clear	
02	Living Area	1800	2705	Ground Floor	Window	Aluminium, Glass Clear	
03	Living Area	1800	2632	Ground Floor	Window	Aluminium, Glass Clear	
04	Kitchen	1200	1200	Ground Floor	Window	Aluminium, Frosted Glass	
05	T&B	600	600	Ground Level	Window	Aluminium, Glass Clear	
06	Kitchen	900	2233	Ground Level	Window	Aluminium, Glass Clear	Translucent Glass/ Private Glass
07	Bed 3	900	2483	Upper Level	Window	Aluminium, Glass Clear	
08	Stairs	1200	1087	Upper Level	Window	Aluminium, Frosted Glass	Translucent Glass/ Private Glass
09	Bed 5	1200	2493	Upper Level	Window	Aluminium, Glass Clear	
10	Bath	400	1200	Upper Level	Window	Aluminium, Glass Clear	Translucent Glass/ Private Glass
11	Bed 4	1200	2483	Upper Level	Window	Aluminium, Glass Clear	

- The contractor must allow for all labour and materials;
- Necessary for the supply and installation of all windows and doors indicated throughout the proposed building;
- He must also allow for the preparation of a detailed window and door schedule that provides detail information as to the type, number and configuration of each and every door and window for the approval of the owners before ordering and of the doors and windows
- This detail schedule is not part of the construction certificate documentation and must be allowed for by the contractor in the tender price;
- All window and door dimensions are to be verified on site prior to ordering these items;

COPYRIGHT **TEKTON BUILDING GROUP**
REPRODUCTION OF THE WHOLE OR PART OF THE DOCUMENT CONSTITUTES AND INFRINGES COPYRIGHT. THE INFORMATION, IDEAS AND CONCEPTS CONTAINED IN THIS DOCUMENT IS / ARE CONFIDENTIAL. THE RECIPIENT(S) OF THIS DOCUMENT IS / ARE PROHIBITED FROM DISCLOSING SUCH INFORMATION IDEAS AND CONCEPTS TO ANY PERSON WITHOUT PRIOR WRITTEN CONSENT OF THE COPYRIGHT HOLDER. CONTRACTOR TO CHECK AND VERIFY ALL LEVELS, DATUMS & DIMENSIONS ON SITE AND SHALL REPORT ANY DISCREPANCIES OR OMISSIONS TO THIS OFFICE PRIOR TO START OF WORK & DURING THE CONSTRUCTION PHASE. THIS DRAWING IS TO BE READ AND UNDERSTOOD IN CONJUNCTION WITH STRUCTURAL, MECHANICAL, ELECTRICAL AND OR ANY OTHER CONSULTANT/S DOCUMENTATION AS MAY BE APPLICABLE TO THE PROJECT PRIOR TO START OF WORK & IT'S DURATION. MEASUREMENT SCALING OF THIS DRAWING SHALL ONLY BE PERMITTED IN ITS DIGITAL FORM.

IMPORTANT NOTE
THESE DRAWINGS HAVE BEEN ISSUED FOR DEVELOPMENT APPLICATION PURPOSES ONLY
THEY ARE NOT ISSUED FOR CONSTRUCTION OR CONSTRUCTION CERTIFICATE OR FOR THE PURPOSES OF PRICING BY ANY CONTRACTOR



ISSUE	DATE	AMENDMENT
A	11-04-22	DA
B	11-15-22	DA
C	12-06-22	DA
D	---	---
E	---	---
F	---	---

PROJECT
Alterations/Additions - Single Storey House

ADDRESS
Wheeler Heights. 13 Coniston Street

CLIENT
Mark Grove

DRAWING
Section and Windows & Doors Schedule

PROJECT NO

DATE
12.06.22

SHEET NO
A06

SCALE @ A3


ISSUE
-

DRAWN

Tekton Building Group

P: 1300 997 775
M: info@tektonbuilding.com.au
A: South Penrith, New South Wales
W: www.tektonbuildinggroup.com.au

TEKTON
BUILDING GROUP

 Materials and Finishes Schedule			
MARK	MATERIAL IMAGE	DESCRIPTION	COLOR
01		- Roof and Gutter	Woodland Grey
02		- Windows	Pearl White or Standard White with Aluminum Frame
03		- Top Level Interlocking Vertical Panels - Garage Door Horizontal Panels - Facias	Colorbond Surfmist
04		- Existing House - Downpipes	Colorbond Dune

COPYRIGHT **TEKTON BUILDING GROUP**
REPRODUCTION OF THE WHOLE OR PART OF THE DOCUMENT CONSTITUTES AND IIFRINGES COPYRIGHT. THE INFORMATION, IDEAS AND CONCEPTS CONTAINED IN THIS DOCUMENT IS / ARE CONFIDENTIAL. THE RECIPIENT(S) OF THIS DOCUMENT IS / ARE PROHIBITED FROM DISCLOSING SUCH INFORMATION IDEAS AND CONCEPTS TO ANY PERSON WITHOUT PRIOR WRITTEN CONSENT OF THE COPYRIGHT HOLDER. CONTRACTOR TO CHECK AND VERIFY ALL LEVELS, DATUMS & DIMENSIONS ON SITE AND SHALL REPORT ANY DISCREPANCIES OR OMISSIONS TO THIS OFFICE PRIOR TO START OF WORK & DURING THE CONSTRUCTION PHASE. THIS DRAWING IS TO BE READ AND UNDERSTOOD IN CONJUNCTION WITH STRUCTURAL, MECHANICAL, ELECTRICAL AND OR ANY OTHER CONSULTANT/S DOCUMENTATION AS MAY BE APPLICABLE TO THE PROJECT PRIOR TO START OF WORK & IT'S DURATION. MEASUREMENT SCALING OF THIS DRAWING SHALL ONLY BE PERMITTED IN ITS DIGITAL FORM.

IMPORTANT NOTE
THESE DRAWINGS HAVE BEEN ISSUED FOR DEVELOPMENT APPLICATION PURPOSES ONLY
THEY ARE NOT ISSUED FOR CONSTRUCTION OR CONSTRUCTION CERTIFICATE OR FOR THE PURPOSES OF PRICING BY ANY CONTRACTOR




ISSUE	DATE	AMENDMENT
A	11-04-22	DA
B	11-15-22	DA
C	12-06-22	DA
D	---	---
E	---	---
F	---	---

PROJECT Alterations/Additions - Single Storey House	
ADDRESS Wheeler Heights. 13 Coniston Street	
CLIENT Mark Grove	DRAWING Color Chart
PROJECT NO ---	DATE 12.06.22
SHEET NO A07	SCALE @ A3
ISSUE -	DRAWN ---

Tekton Building Group
P: 1300 997 775
M: info@tektonbuilding.com.au
A: South Penrith, New South Wales
W: www.tektonbuildinggroup.com.au



 



Perspective

1
N.T.S.



Perspective

2
N.T.S.

COPYRIGHT **TEKTON BUILDING GROUP**
REPRODUCTION OF THE WHOLE OR PART OF THE DOCUMENT CONSTITUTES AND INFRINGES COPYRIGHT. THE INFORMATION, IDEAS AND CONCEPTS CONTAINED IN THIS DOCUMENT IS / ARE CONFIDENTIAL. THE RECIPIENT(S) OF THIS DOCUMENT IS / ARE PROHIBITED FROM DISCLOSING SUCH INFORMATION IDEAS AND CONCEPTS TO ANY PERSON WITHOUT PRIOR WRITTEN CONSENT OF THE COPYRIGHT HOLDER. CONTRACTOR TO CHECK AND VERIFY ALL LEVELS, DATUMS & DIMENSIONS ON SITE AND SHALL REPORT ANY DISCREPANCIES OR OMISSIONS TO THIS OFFICE PRIOR TO START OF WORK & DURING THE CONSTRUCTION PHASE. THIS DRAWING IS TO BE READ AND UNDERSTOOD IN CONJUNCTION WITH STRUCTURAL, MECHANICAL, ELECTRICAL AND OR ANY OTHER CONSULTANT/S DOCUMENTATION AS MAY BE APPLICABLE TO THE PROJECT PRIOR TO START OF WORK & IT'S DURATION. MEASUREMENT SCALING OF THIS DRAWING SHALL ONLY BE PERMITTED IN ITS DIGITAL FORM.

IMPORTANT NOTE
THESE DRAWINGS HAVE BEEN ISSUED FOR DEVELOPMENT APPLICATION PURPOSES ONLY
THEY ARE NOT ISSUED FOR CONSTRUCTION OR CONSTRUCTION CERTIFICATE OR FOR THE PURPOSES OF PRICING BY ANY CONTRACTOR



ISSUE	DATE	AMENDMENT
A	11-04-22	DA
B	11-15-22	DA
C	12-06-22	DA
D	---	---
E	---	---
F	---	---


PROJECT Alterations/Additions - Single Storey House			
ADDRESS Wheeler Heights. 13 Coniston Street			
CLIENT Mark Grove		DRAWING 3D Model	
PROJECT NO ---	DATE 12.06.22	SHEET NO A08	SCALE @ A3

Tekton Building Group
P: 1300 997 775
M: info@tektonbuilding.com.au
A: South Penrith, New South Wales
W: www.tektonbuildinggroup.com.au

TEKTON
BUILDING GROUP

ISSUE
-

DRAWN

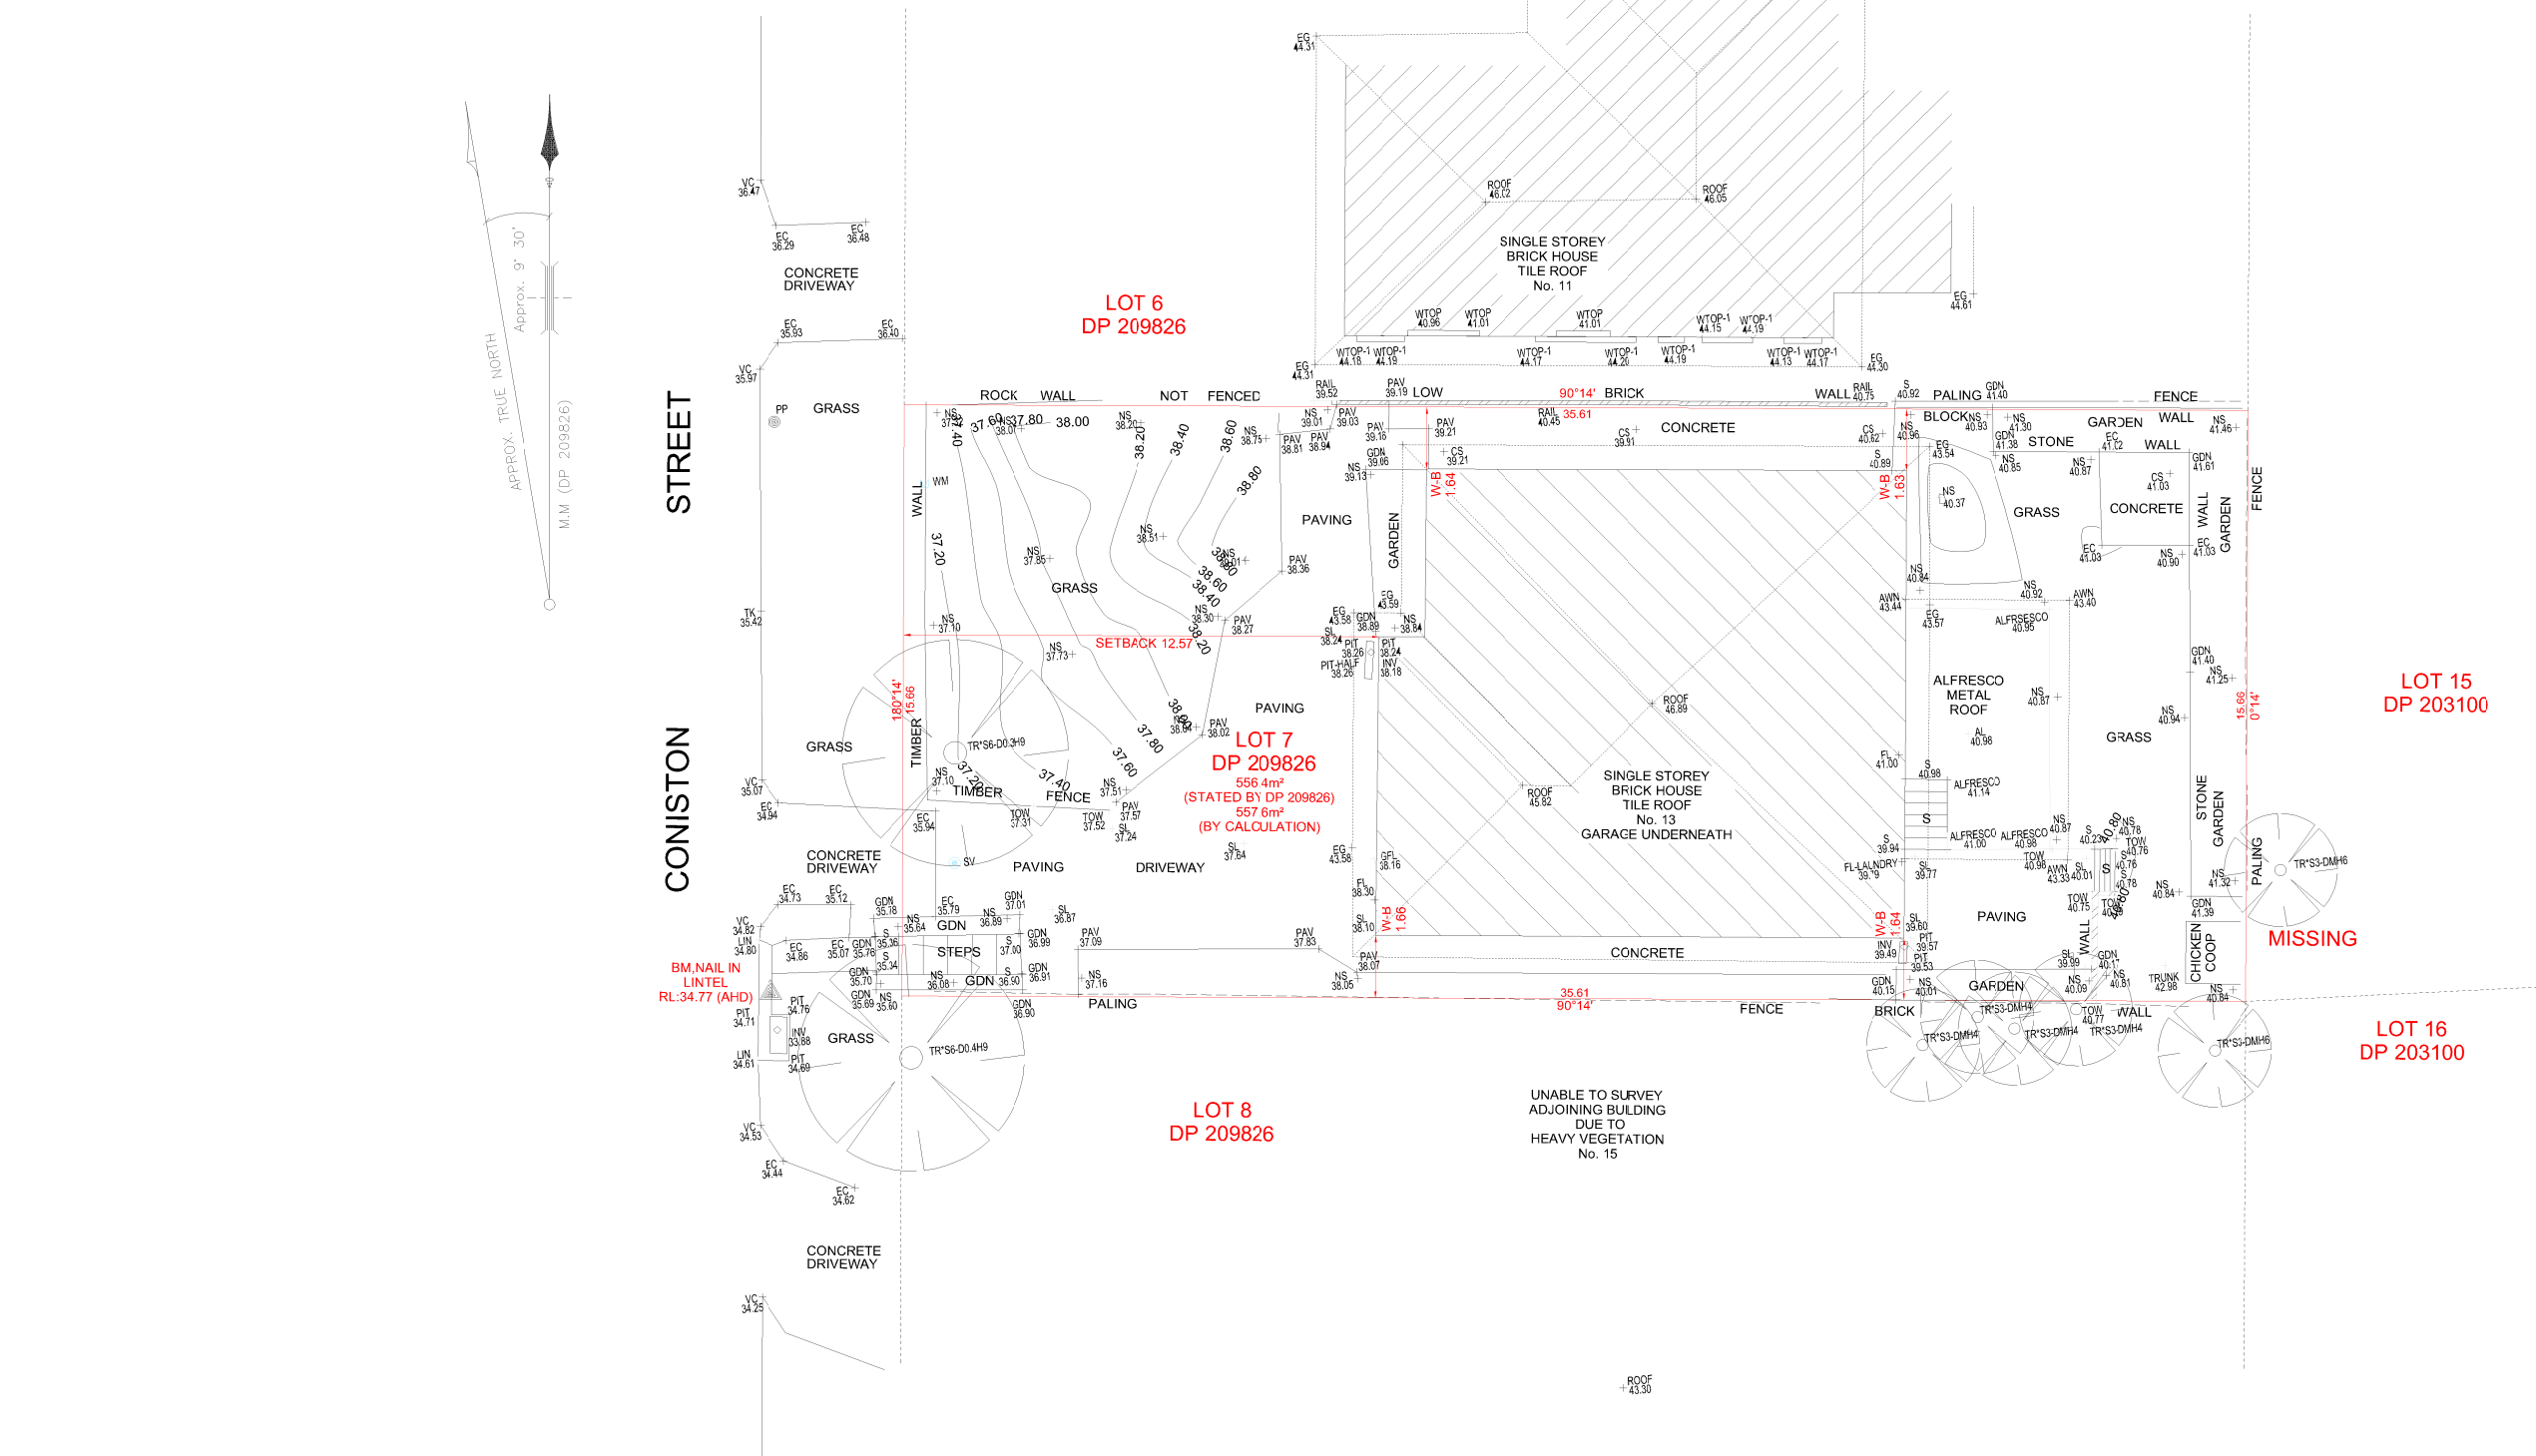

LANDSCAPING PLAN

1

1 : 200

COPYRIGHT **TEKTON BUILDING GROUP**
REPRODUCTION OF THE WHOLE OR PART OF THE DOCUMENT CONSTITUTES AND INFRINGES COPYRIGHT. THE INFORMATION, IDEAS AND CONCEPTS CONTAINED IN THIS DOCUMENT IS / ARE CONFIDENTIAL. THE RECIPIENT(S) OF THIS DOCUMENT IS / ARE PROHIBITED FROM DISCLOSING SUCH INFORMATION IDEAS AND CONCEPTS TO ANY PERSON WITHOUT PRIOR WRITTEN CONSENT OF THE COPYRIGHT HOLDER. CONTRACTOR TO CHECK AND VERIFY ALL LEVELS, DATUMS & DIMENSIONS ON SITE AND SHALL REPORT ANY DISCREPANCIES OR OMISSIONS TO THIS OFFICE PRIOR TO START OF WORK & DURING THE CONSTRUCTION PHASE. THIS DRAWING IS TO BE READ AND UNDERSTOOD IN CONJUNCTION WITH STRUCTURAL, MECHANICAL, ELECTRICAL AND OR ANY OTHER CONSULTANT/S DOCUMENTATION AS MAY BE APPLICABLE TO THE PROJECT PRIOR TO START OF WORK & IT'S DURATION. MEASUREMENT SCALING OF THIS DRAWING SHALL ONLY BE PERMITTED IN ITS DIGITAL FORM.

IMPORTANT NOTE
THESE DRAWINGS HAVE BEEN ISSUED FOR DEVELOPMENT APPLICATION PURPOSES ONLY
THEY ARE NOT ISSUED FOR CONSTRUCTION OR CONSTRUCTION CERTIFICATE OR FOR THE PURPOSES OF PRICING BY ANY CONTRACTOR



ISSUE	DATE	AMENDMENT
A	11-04-22	DA
B	11-15-22	DA
C	12-06-22	DA
D	---	---
E	---	---
F	---	---

PROJECT
Alterations/Additions - Single Storey House


ADDRESS
Wheeler Heights. 13 Coniston Street


CLIENT
Mark Grove

DRAWING
Landscaping Plan


PROJECT NO ---	DATE 12.06.22	SHEET NO A09	SCALE @ A3	ISSUE -	DRAWN ---
-------------------	------------------	-----------------	------------	------------	--------------

Tekton Building Group
P: 1300 997 775
M: info@tektonbuilding.com.au
A: South Penrith, New South Wales
W: www.tektonbuildinggroup.com.au

 


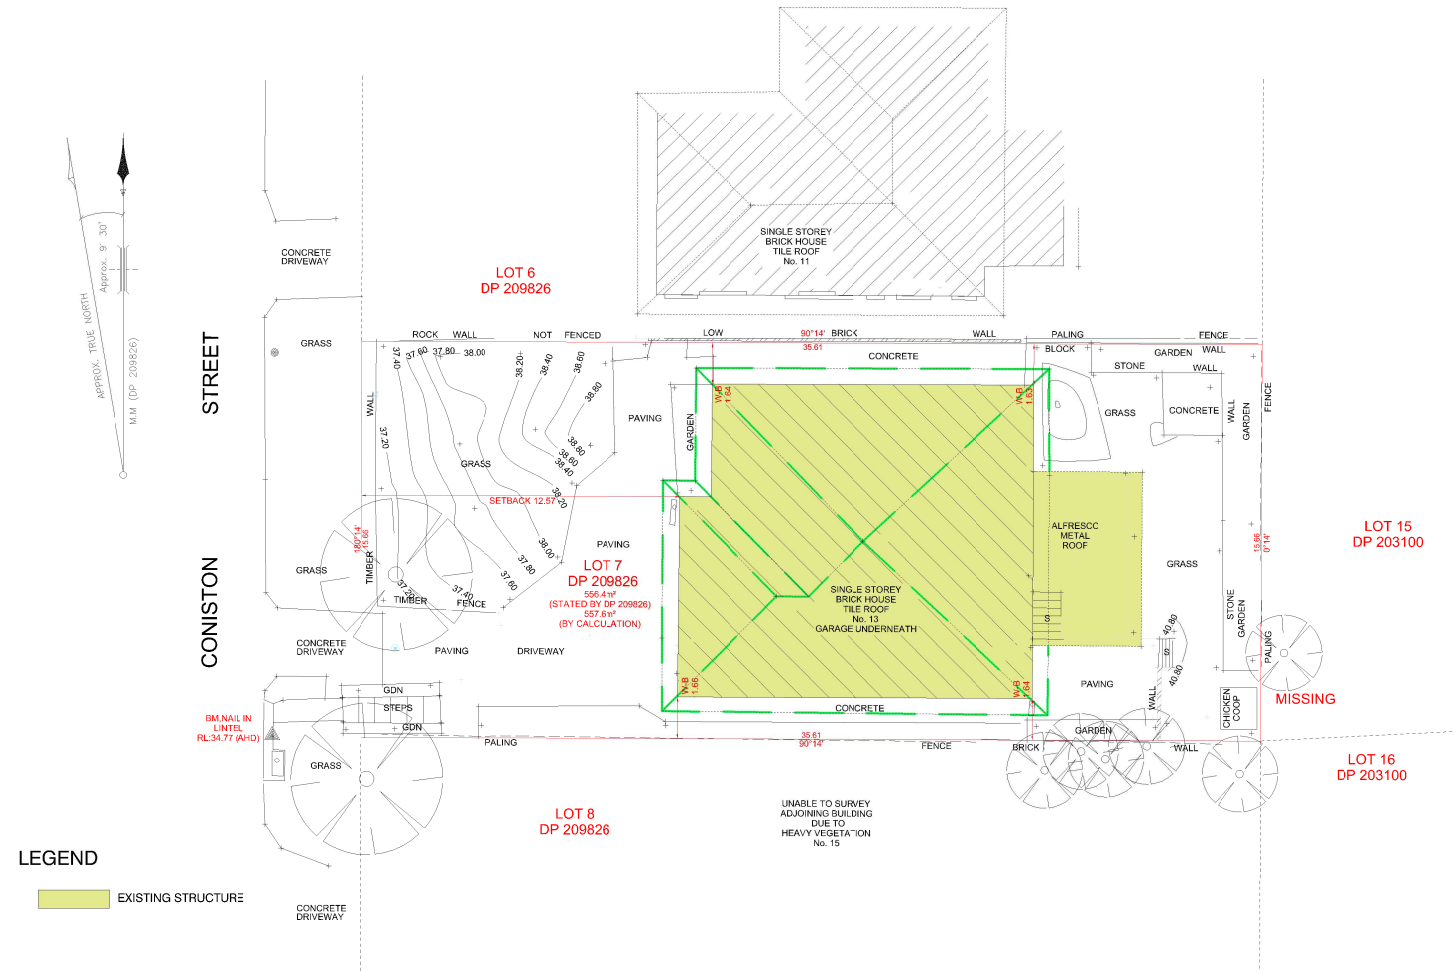

NOTIFICATION PLAN

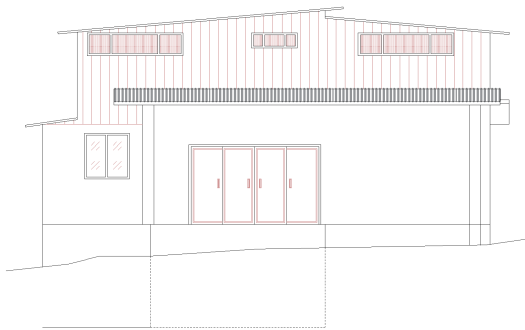


NORTH ELEVATION

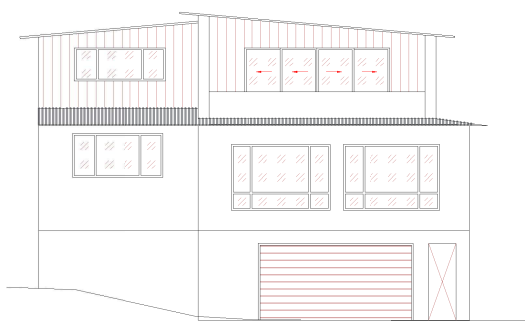

SOUTH ELEVATION



WEST ELEVATION

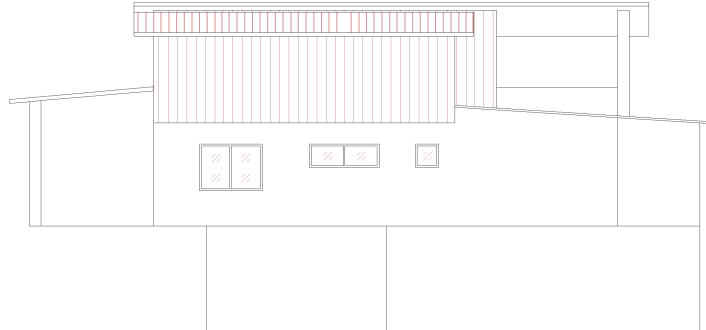

EAST ELEVATION

COPYRIGHT **TEKTON BUILDING GROUP**
REPRODUCTION OF THE WHOLE OR PART OF THE DOCUMENT CONSTITUTES AND INFRINGES COPYRIGHT. THE INFORMATION, IDEAS AND CONCEPTS CONTAINED IN THIS DOCUMENT IS / ARE CONFIDENTIAL. THE RECIPIENT(S) OF THIS DOCUMENT IS / ARE PROHIBITED FROM DISCLOSING SUCH INFORMATION IDEAS AND CONCEPTS TO ANY PERSON WITHOUT PRIOR WRITTEN CONSENT OF THE COPYRIGHT HOLDER. CONTRACTOR TO CHECK AND VERIFY ALL LEVELS, DATUMS & DIMENSIONS ON SITE AND SHALL REPORT ANY DISCREPANCIES OR OMISSIONS TO THIS OFFICE PRIOR TO START OF WORK & DURING THE CONSTRUCTION PHASE. THIS DRAWING IS TO BE READ AND UNDERSTOOD IN CONJUNCTION WITH STRUCTURAL, MECHANICAL, ELECTRICAL AND OR ANY OTHER CONSULTANT/S DOCUMENTATION AS MAY BE APPLICABLE TO THE PROJECT PRIOR TO START OF WORK & IT'S DURATION. MEASUREMENT SCALING OF THIS DRAWING SHALL ONLY BE PERMITTED IN ITS DIGITAL FORM.

IMPORTANT NOTE
THESE DRAWINGS HAVE BEEN ISSUED FOR DEVELOPMENT APPLICATION PURPOSES ONLY
THEY ARE NOT ISSUED FOR CONSTRUCTION OR CONSTRUCTION CERTIFICATE OR FOR THE PURPOSES OF PRICING BY ANY CONTRACTOR



ISSUE	DATE	AMENDMENT
A	11-04-22	DA
B	11-15-22	DA
C	12-06-22	DA
D	---	---
E	---	---
F	---	---

PROJECT
Alterations/Additions - Single Storey House


ADDRESS
Wheeler Heights, 13 Coniston Street


CLIENT
Mark Grove

DRAWING
Notification Plan


PROJECT NO ---	DATE 12.06.22	SHEET NO A10	SCALE @ A3	ISSUE -	DRAWN ---
-------------------	------------------	-----------------	------------	------------	--------------

Tekton Building Group
P: 1300 997 775
M: info@tektonbuilding.com.au
A: South Penrith, New South Wales
W: www.tektonbuildinggroup.com.au

 


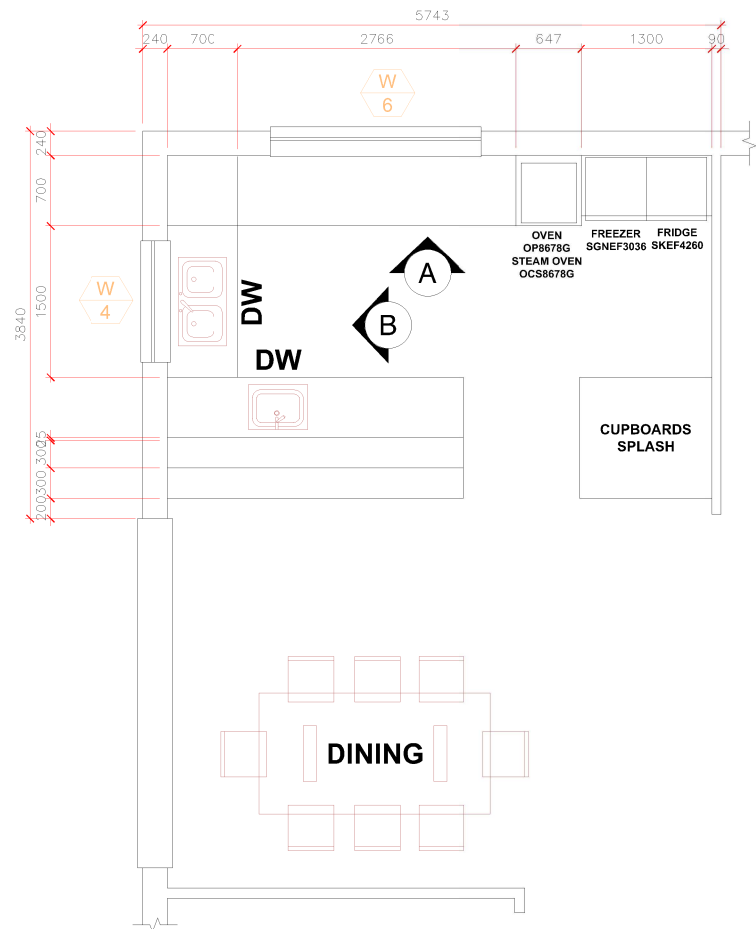


1 KITCHEN PLAN
1 : 75

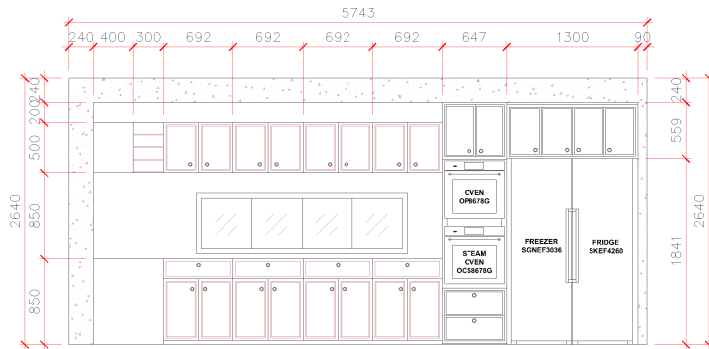

2 ELEVATION A
1 : 75

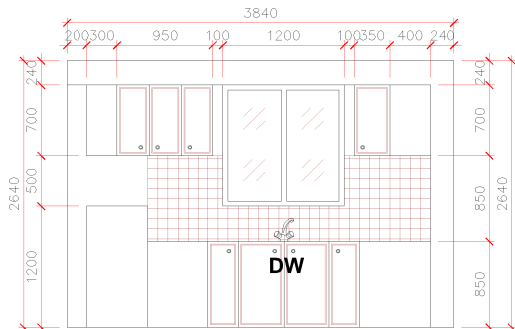

3 ELEVATION B
1 : 75

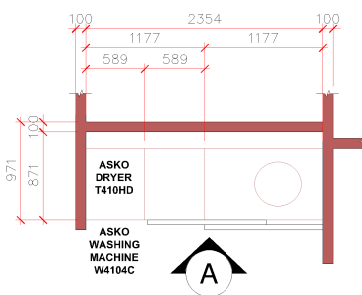


4 LAUNDRY PLAN
1 : 75




5 ELEVATION A
1 : 75

ISSUE	DATE	AMENDMENT
A	11-04-22	DA
B	11-15-22	DA
C	12-06-22	DA
D	---	---
E	---	---
F	---	---

PROJECT Alterations/Additions - Single Storey House			Tekton Building Group P: 1300 997 775 M: info@tektonbuilding.com.au A: South Penrith, New South Wales W: www.tektonbuildinggroup.com.au		
ADDRESS Wheeler Heights. 13 Coniston Street					
CLIENT Mark Grove			DRAWING Kitchen and Laundry Details		
PROJECT NO ---		DATE 12.06.22	SHEET NO A11	SCALE @ A3	ISSUE -
				DRAWN ---	

 

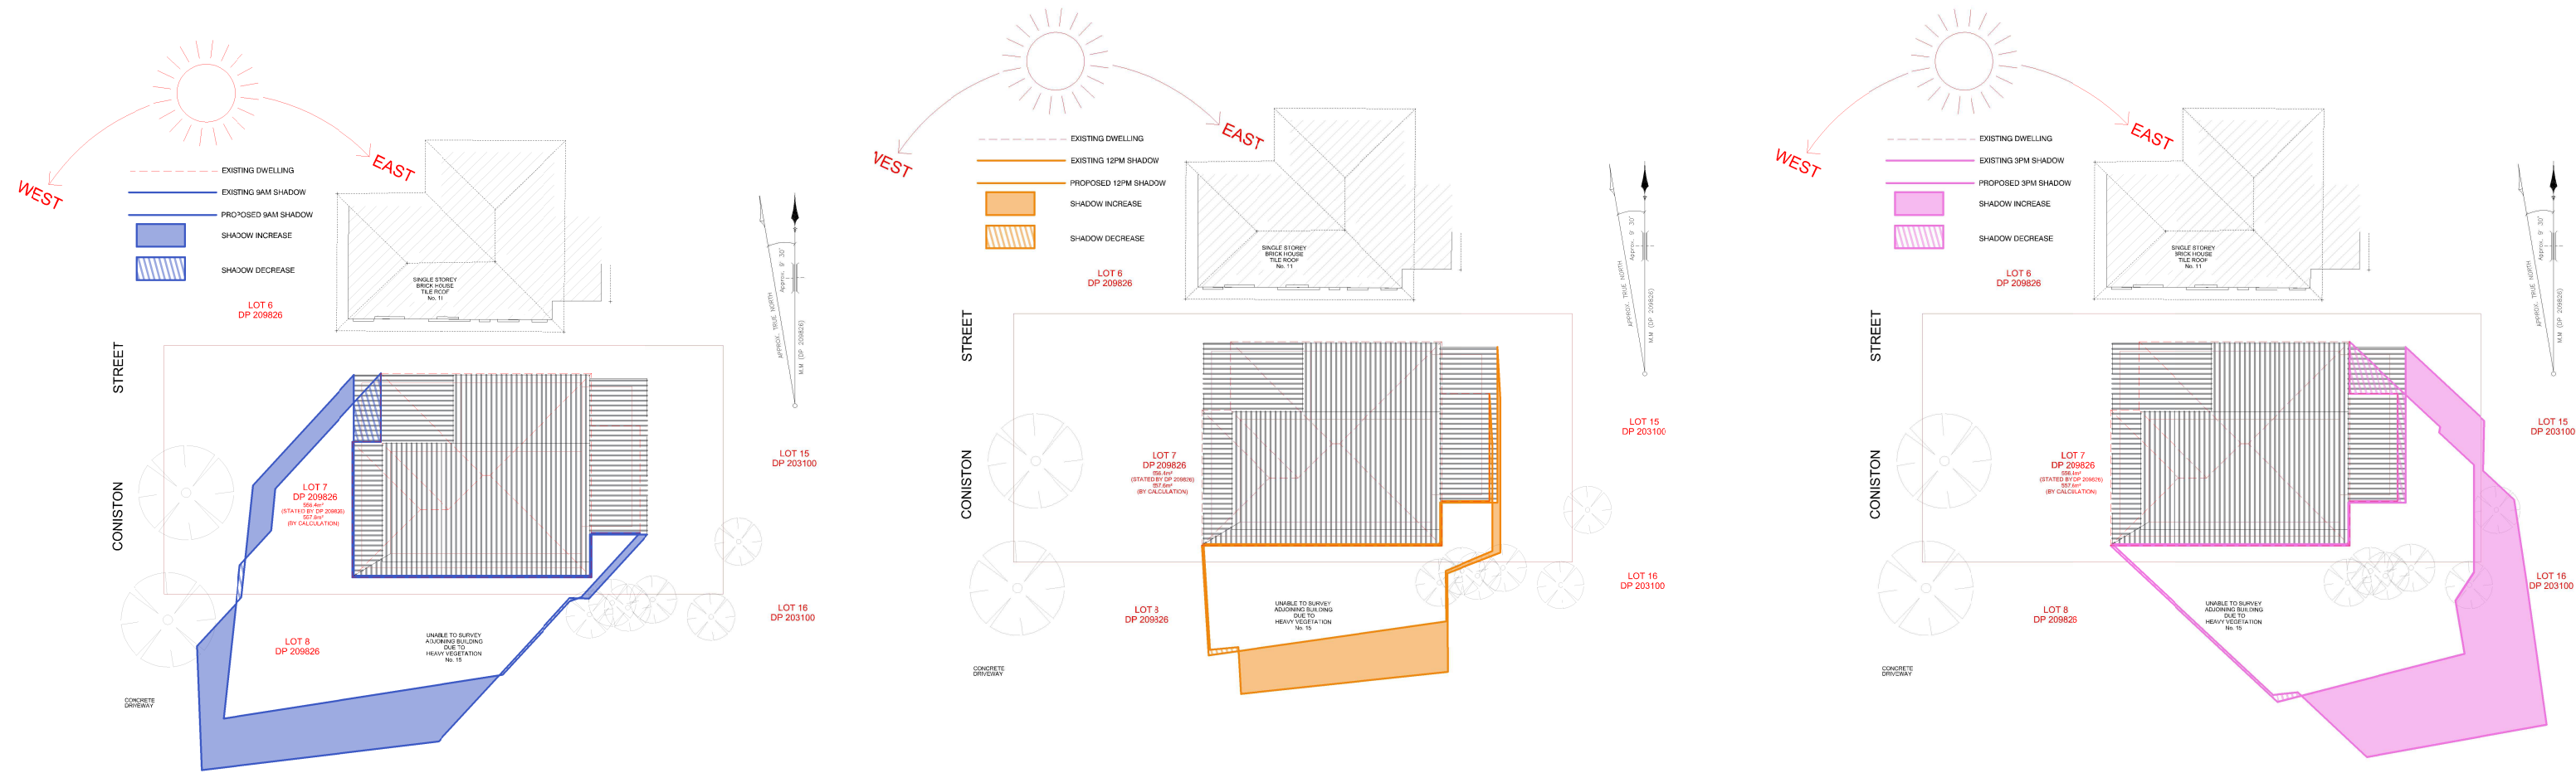

COPYRIGHT **TEKTON BUILDING GROUP**
REPRODUCTION OF THE WHOLE OR PART OF THE DOCUMENT CONSTITUTES AND INFRINGES COPYRIGHT. THE INFORMATION, IDEAS AND CONCEPTS CONTAINED IN THIS DOCUMENT IS / ARE CONFIDENTIAL. THE RECIPIENT(S) OF THIS DOCUMENT IS / ARE PROHIBITED FROM DISCLOSING SUCH INFORMATION IDEAS AND CONCEPTS TO ANY PERSON WITHOUT PRIOR WRITTEN CONSENT OF THE COPYRIGHT HOLDER. CONTRACTOR TO CHECK AND VERIFY ALL LEVELS, DATUMS & DIMENSIONS ON SITE AND SHALL REPORT ANY DISCREPANCIES OR OMISSIONS TO THIS OFFICE PRIOR TO START OF WORK & DURING THE CONSTRUCTION PHASE. THIS DRAWING IS TO BE READ AND UNDERSTOOD IN CONJUNCTION WITH STRUCTURAL, MECHANICAL, ELECTRICAL AND OR ANY OTHER CONSULTANT/S DOCUMENTATION AS MAY BE APPLICABLE TO THE PROJECT PRIOR TO START OF WORK & IT'S DURATION. MEASUREMENT SCALING OF THIS DRAWING SHALL ONLY BE PERMITTED IN ITS DIGITAL FORM.

IMPORTANT NOTE
THESE DRAWINGS HAVE BEEN ISSUED FOR DEVELOPMENT APPLICATION PURPOSES ONLY
THEY ARE NOT ISSUED FOR CONSTRUCTION OR CONSTRUCTION CERTIFICATE OR FOR THE PURPOSES OF PRICING BY ANY CONTRACTOR



ISSUE	DATE	AMENDMENT
A	11-04-22	DA
B	11-15-22	DA
C	12-06-22	DA
D	---	---
E	---	---
F	---	---

PROJECT
Alterations/Additions - Single Storey House

ADDRESS
Wheeler Heights. 13 Coniston Street

CLIENT
Mark Grove

DRAWING
Shadow Diagrams

PROJECT NO ---	DATE 12.06.22	SHEET NO A12	SCALE @ A3	ISSUE -	DRAWN ---
-------------------	------------------	-----------------	------------	------------	--------------

Tekton Building Group
P: 1300 997 775
M: info@tektonbuilding.com.au
A: South Penrith, New South Wales
W: www.tektonbuildinggroup.com.au

TEKTON
BUILDING GROUP

