


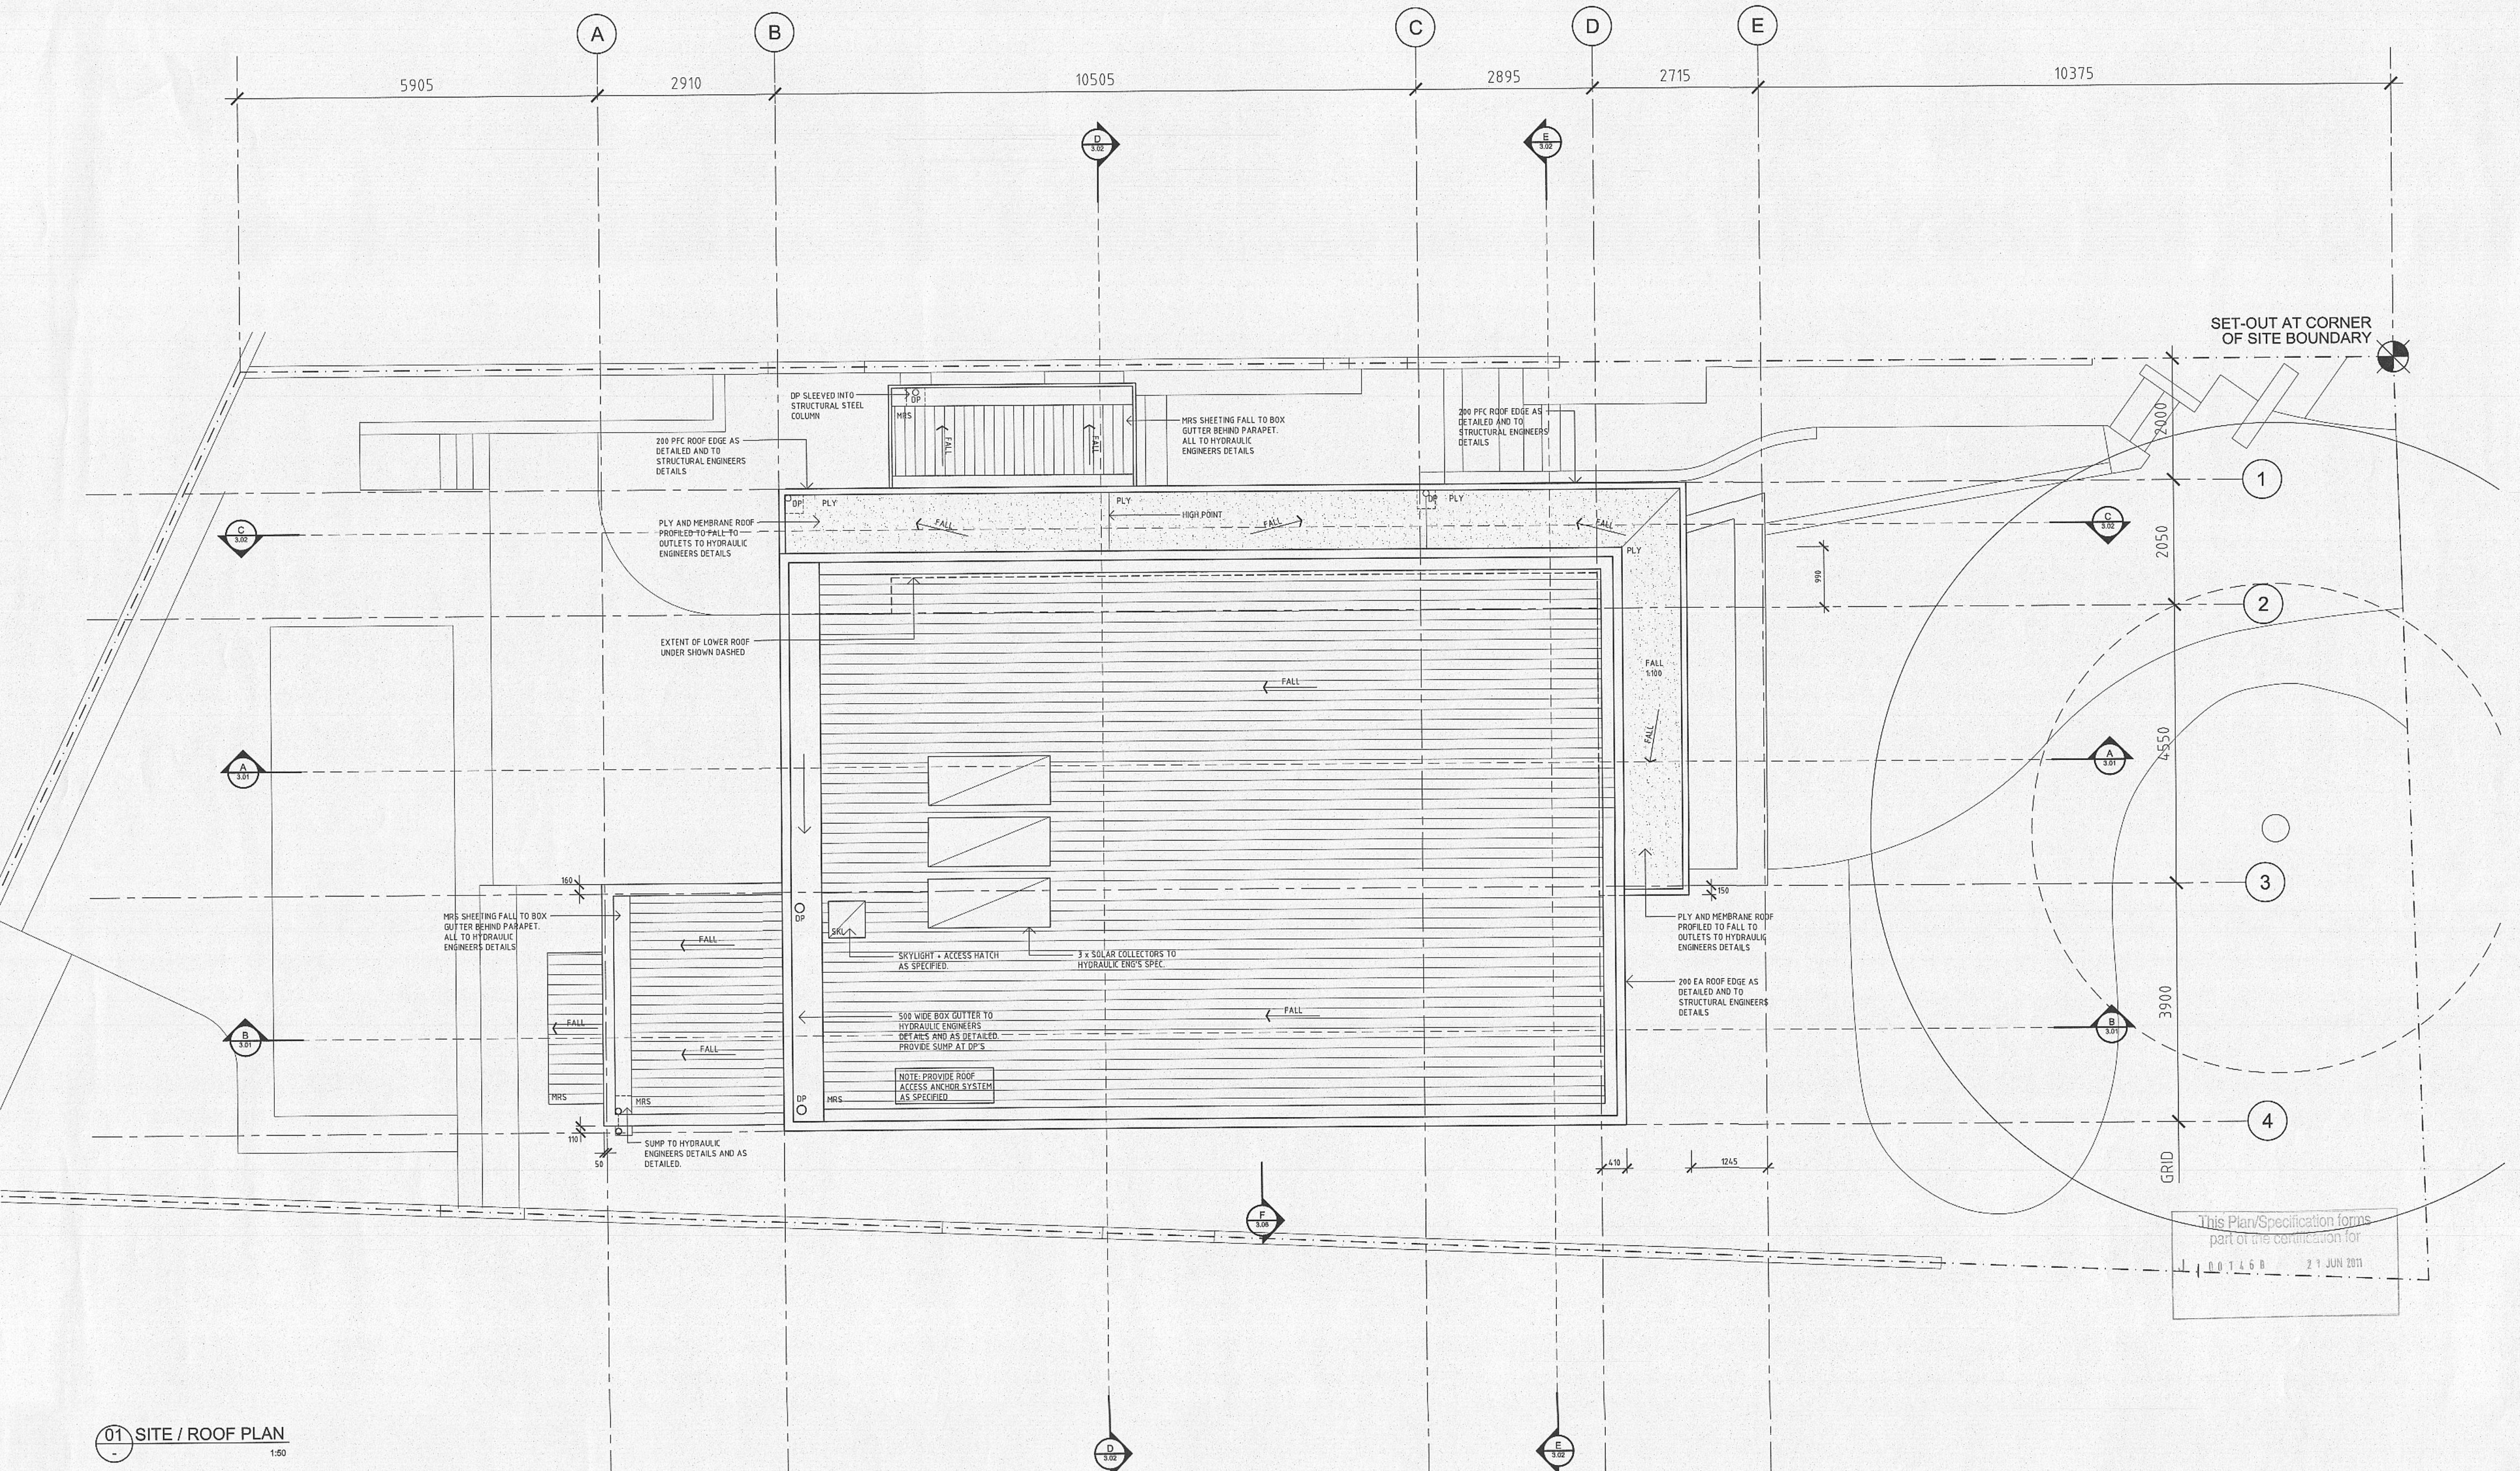


01 SITE / ROOF PLAN
1:50

This Plan/Specification forms
part of the communication for
001 1 4 5 B 21 JUN 2011

H23


REV:	DATE:	DOCUMENT STATUS/ AMENDMENTS	ABBREVIATIONS:	CONSULTANTS	PROJECT	Drawn JS	Date MARCH 2011
P1	17.03.10	ISSUE FOR INFORMATION	AL ALUMINIUM	CIVIL/ STRUCTURAL/ HYDRAULIC ENGINEER	St. Patricks Estate Manly	Architect Authorised DS	Scale 1:50
P2	03.05.10	ISSUE FOR INFORMATION	AW ALUMINIUM WINDOW	BUSHFIRE CONSULTANT	PRECINCT 1 STAGE 4	Client LEND LEASE	Status CONSTRUCTION
A	10.05.10	ISSUE FOR TENDER	BAL BALUSTRADE	HERITAGE CONSULTANT	for LEND LEASE	File	File
B	23.03.11	ISSUE FOR CONSTRUCTION	BHD BULKHEAD	LANDSCAPE ARCHITECTS		JOB NUMBER 07 0581	DRAWING NO. / ISSUE AMP23-1.01/B
			BK BRICK	MARYS DESIGN		HOUSE NO. HOUSE 23	
			BL BLOCK	MECHANICAL ENGINEER			
			CL CENTRE LINE	EFFICIENT LIVING			
			CO CLEAR OUT	ATP ELECTRICAL			
			CR CEMENT RENDER				
			CTF FLOOR TILE				
			CTW WALL TILE				
			DET DETAIL				
			DP DOWN PIPE				
			EA EQUAL ANGLE				
			FC FIBRE CEMENT				
			FG FIXED GLASS				
			FW FLOOR WASTE				
			GD GLAZED DOOR				
			GL GLASS LOUVRES				
			HW HARDWOOD				
			HYD HYDRAULIC				
			INS INSULATION				
			JN JOINERY NUMBER				
			MDF MEDIUM DENSITY FIBREBOARD				
			MRS METAL ROOF SHEETING				
			OF OVERFLOW				
			IP PAINT				
			PBD PLASTERBOARD				
			PFC PARALLEL FLANGE CHANNEL				
			RC REINFORCED CONCRETE				
			RHS RECTANGULAR HOLLOW SECTION				
			RST RECESSED SHADOW TRIM				
			RWO RAINWATER OUTLET				
			SC STEEL COLUMN				
			SGD SLIDING GLASS DOOR				
			SHS SQUARE HOLLOW SECTION				
			SK SKIRTING				
			SSJ STRUCTURAL SILICONE JOINT				
			SST SANDSTONE				
			SWP STORMWATER PIT				
			TT TIMBER				
			TD TIMBER DECKING				
			TB TIMBER BATTENS				
			UA UNEQUAL ANGLE				
			UC UNIVERSAL CHANNEL				
			VOS VERIFY ON SITE				
			WPM WATERPROOF MEMBRANE				

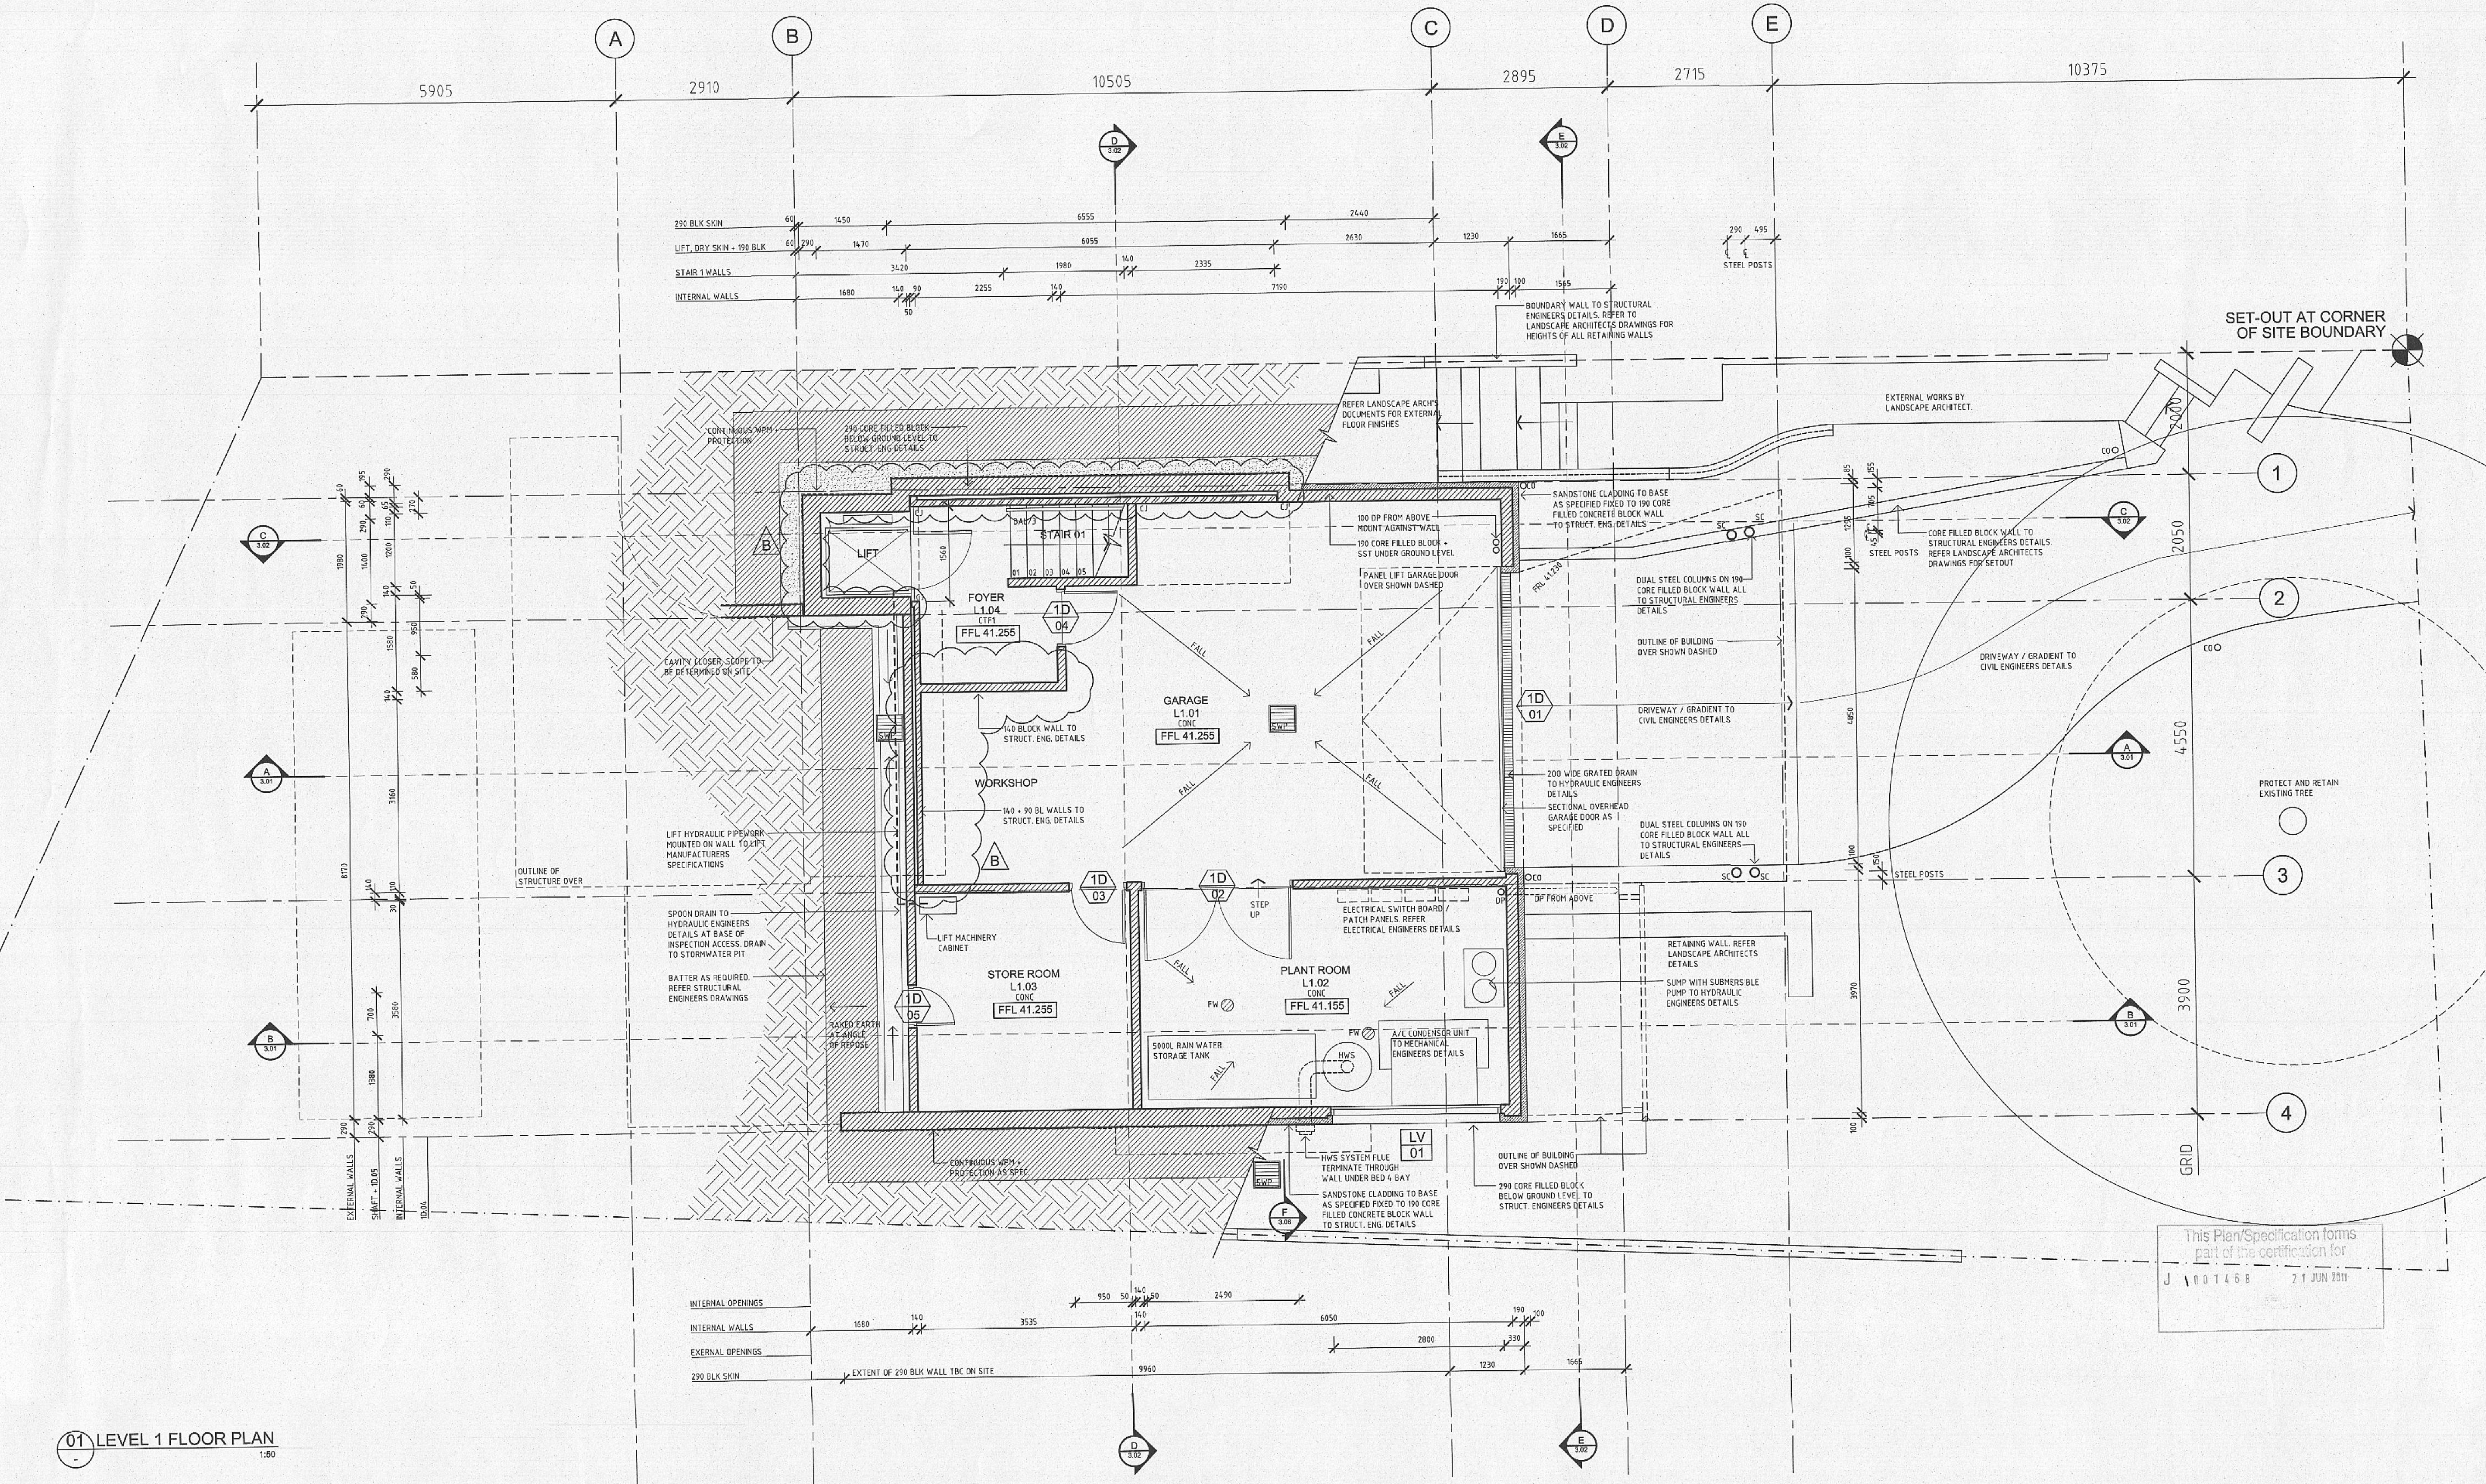

01 LEVEL 1 FLOOR PLAN
1:50

REV.	DATE	DOCUMENT STATUS/ AMENDMENTS	ABBREVIATIONS:	CONSULTANTS	PROJECT	Drawn	Date
P1	17.03.10	ISSUE FOR INFORMATION	AL ALUMINIUM	CIVIL/ STRUCTURAL/ HYDRAULIC ENGINEER	St. Patricks Estate Manly	DS / JS	MARCH 2011
P2	31.03.10	ISSUE FOR INFORMATION	BAL BALUSTRADE	BUSHFIRE CONSULTANT	PRECINCT 1 STAGE 4	Architect Authorised	Scale 1:50
P3	22.04.10	ISSUE FOR INFORMATION	BHD BULKHEAD	LANDSCAPE ARCHITECTS	LEND LEASE	Client	Status CONSTRUCTION
P4	30.04.10	ISSUE FOR INFORMATION	BL BRICK	MECHANICAL ENGINEER		File	8 (Project) 45 (Plan) 40 (1:15) 40 (1:50)
A	10.05.10	ISSUE FOR TENDER	CL BLOCK CENTRE LINE	ELECTRICAL ENGINEER		JOB NUMBER	DRAWING NO. / ISSUE
B	23.03.11	ISSUE FOR CONSTRUCTION	CO CLEAR OUT			07 0581	AMP23-1.02/B
			CR CEMENT RENDER				HOUSE NO.
			CTF FLOOR TILE				HOUSE 23
			CTW WALL TILE				


H23

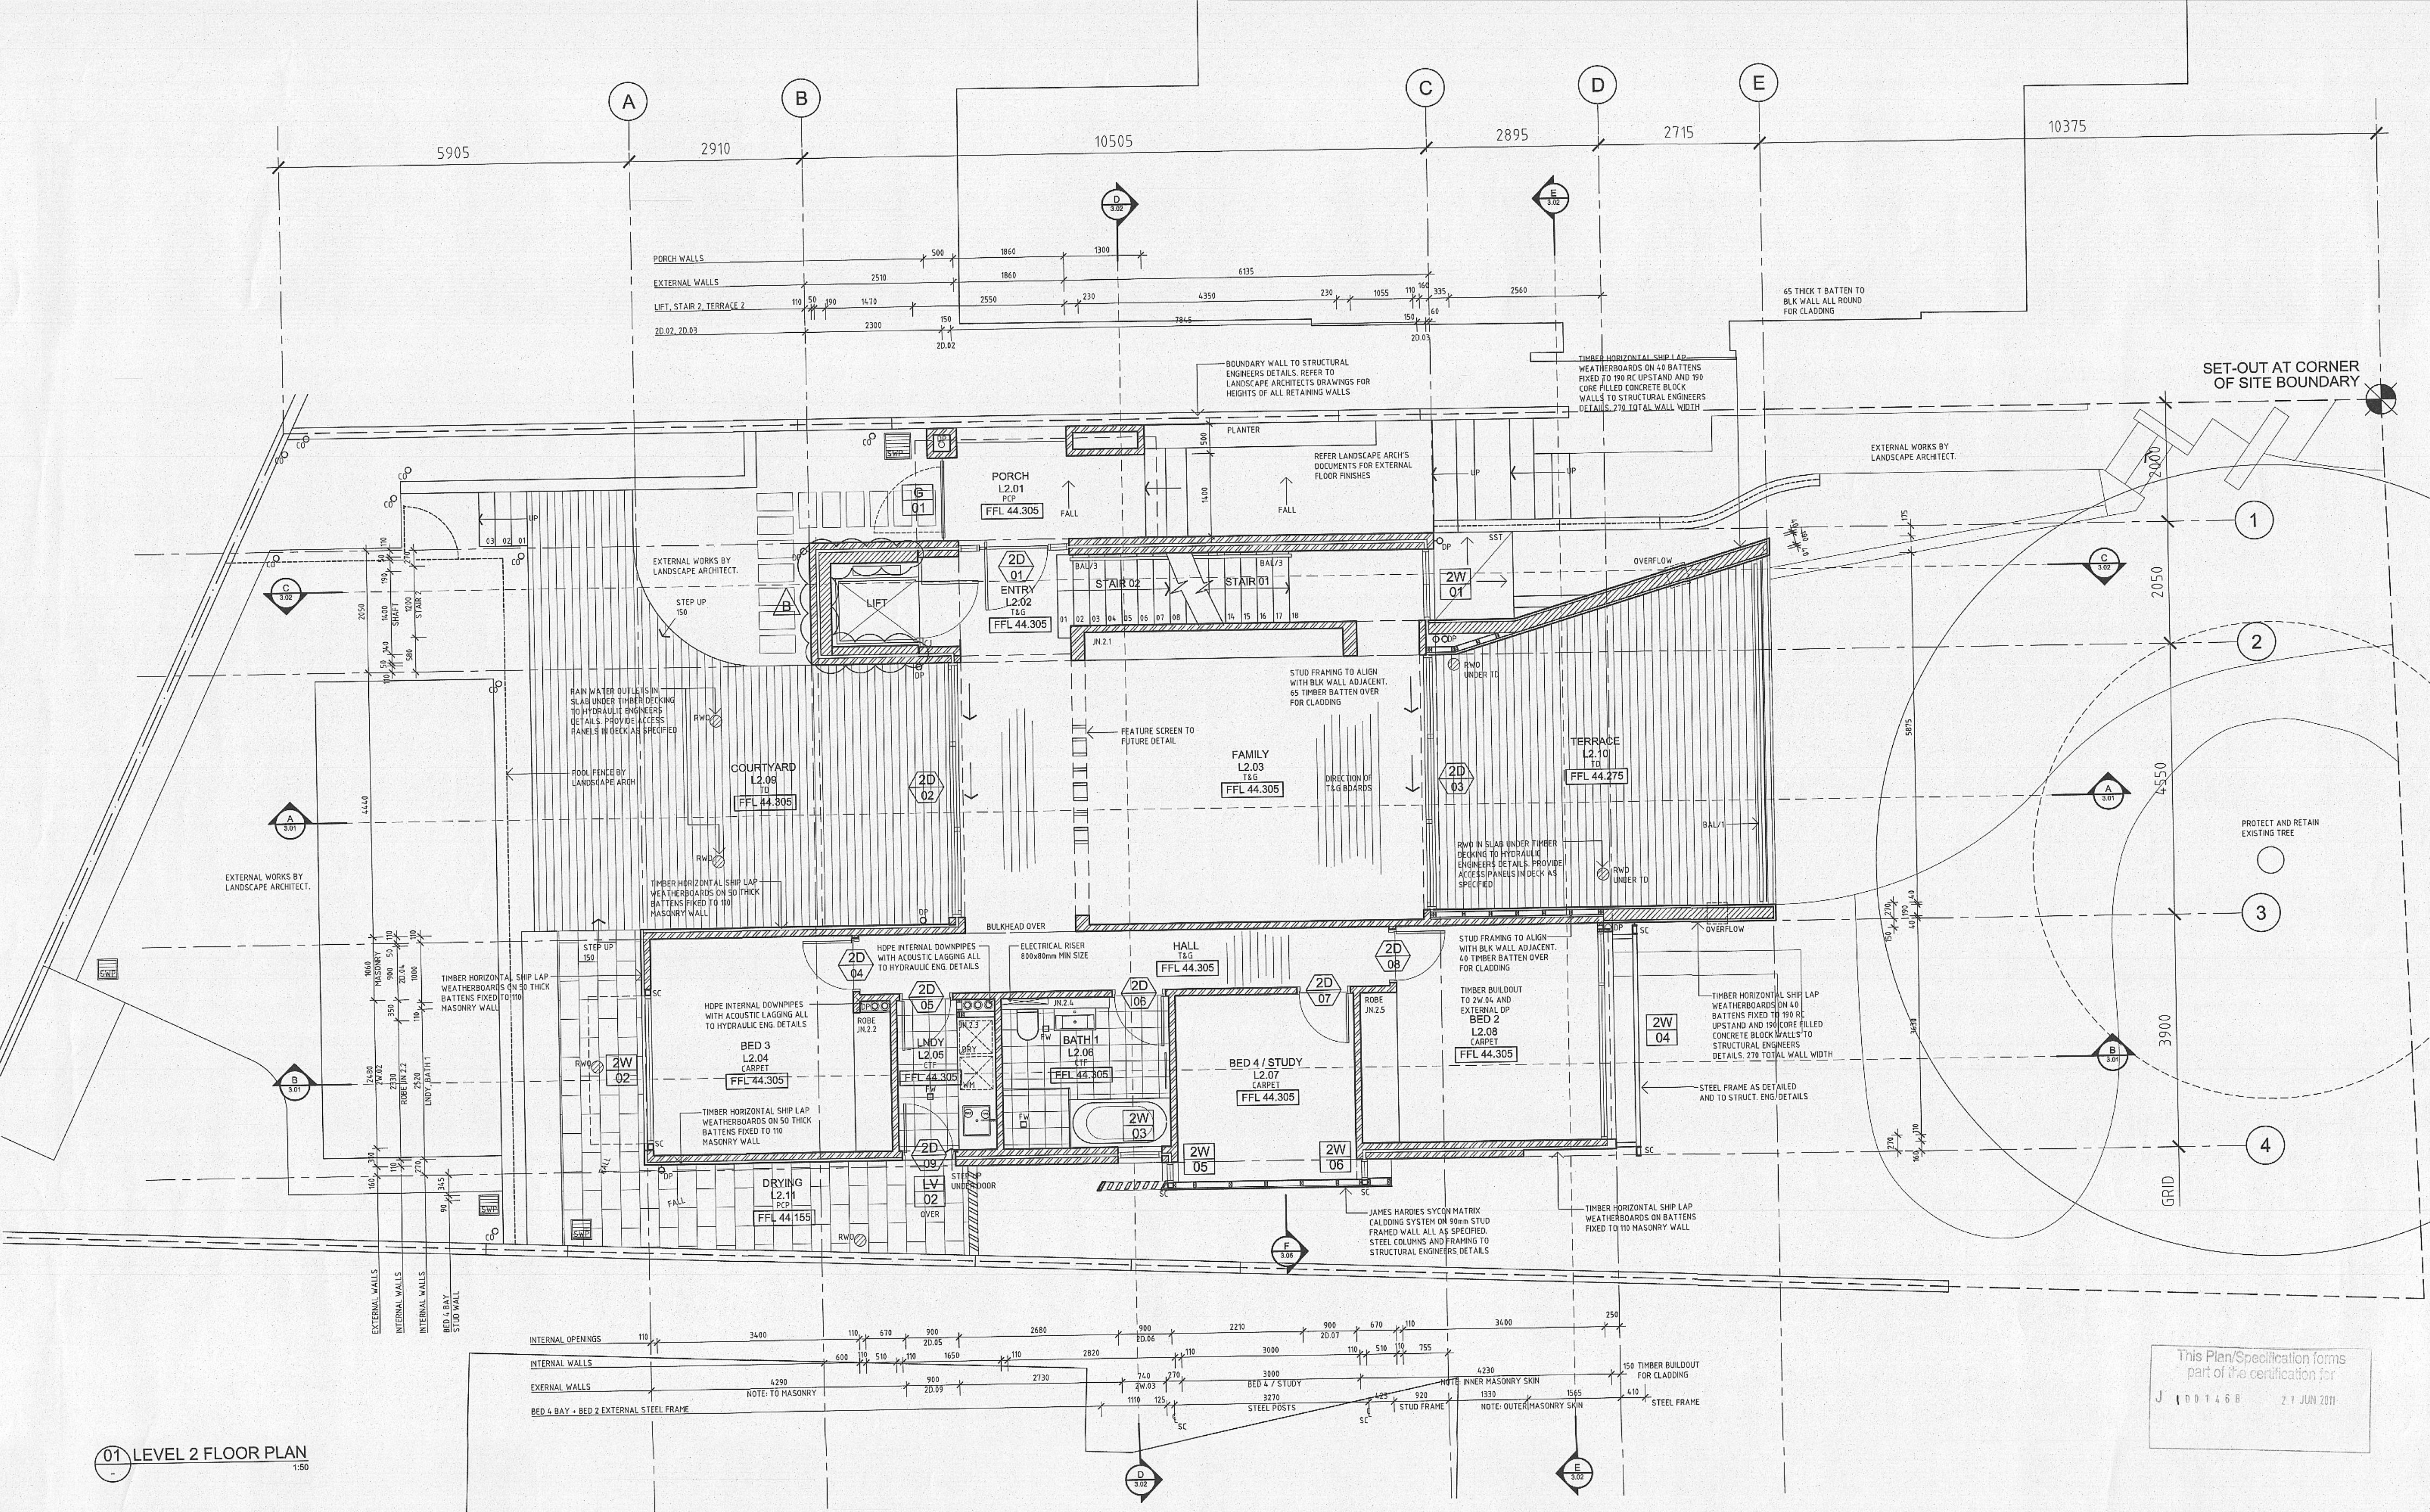

This Plan/Specification forms part of the certification for
J 1001468 21 JUN 2011

H23


REV:	DATE:	DOCUMENT STATUS/ AMENDMENTS	ABBREVIATIONS:	CONSULTANTS	PROJECT	Drawn DS / JS	Date MARCH 2011
P1	17.03.10	ISSUE FOR INFORMATION	AL ALUMINIUM	CIVIL/ STRUCTURAL/ HYDRAULIC ENGINEER	St. Patricks Estate Manly	DS	Scale 1:50
P2	22.04.10	ISSUE FOR INFORMATION	AW ALUMINIUM WINDOW	LANDSCAPE ARCHITECTS	PRECINCT 1 STAGE 4	Client LEND LEASE	Status CONSTRUCTION
P3	30.04.10	ISSUE FOR INFORMATION	BAL BALUSTRADE	HERITAGE CONSULTANT	LEND LEASE	File	20/04/2011 Plan No P1113 (Stage 1) 10/05/11 Change No 01 Construction Drawings 23
A	10.05.10	ISSUE FOR TENDER	BHD BULKHEAD	MECHANICAL ENGINEER	LEND LEASE	JOB NUMBER 07 0581	DRAWING NO. / ISSUE AMP23-1.03/B
B	23.03.11	ISSUE FOR CONSTRUCTION	BK BRICK	ELECTRICAL ENGINEER	LEND LEASE	HOUSE NO. HOUSE 23	
			BL BLOCK				
			CL CENTRE LINE				
			CO CLEAR OUT				
			CR CEMENT RENDER				
			CTF CEMENT TILE				
			CTW WALL TILE				
			DET DETAIL				
			DP DOWN PIPE				
			EA EQUAL ANGLE				
			FC FIBRE CEMENT				
			FG FIXED GLASS				
			FW FLOOR WASTE				
			GD GLAZED DOOR				
			GL GLASS LOUVRES				
			HW HARDWOOD				
			HYD HYDRAULIC				
			INS INSULATION				
			JN JOINERY NUMBER				
			MDF MEDIUM DENSITY FIBREBOARD				
			MRS METAL ROOF SHEETING				
			OF OVERFLOW				
			PBD PLASTERBOARD				
			PC PARALLEL FLANGE CHANNEL				
			RC REINFORCED CONCRETE				
			RHS RECTANGULAR HOLLOW SECTION				
			RST RECESSED SHADOW TRIM				
			RWO RAINWATER OUTLET				
			SC STEEL COLUMN				
			SGD SLIDING GLASS DOOR				
			SHS SQUARE HOLLOW SECTION				
			SK SKIRTING				
			SSJ STRUCTURAL SILICONE JOINT				
			SST SANDSTONE				
			SWP STORMWATER PIT				
			TD TIMBER				
			TO TIMBER DECKING				
			TB TIMBER BATTENS				
			UA UNEQUAL ANGLE				
			UC UNIVERSAL CHANNEL				
			VOS VERIFY ON SITE				
			WPM WATERPROOF MEMBRANE				

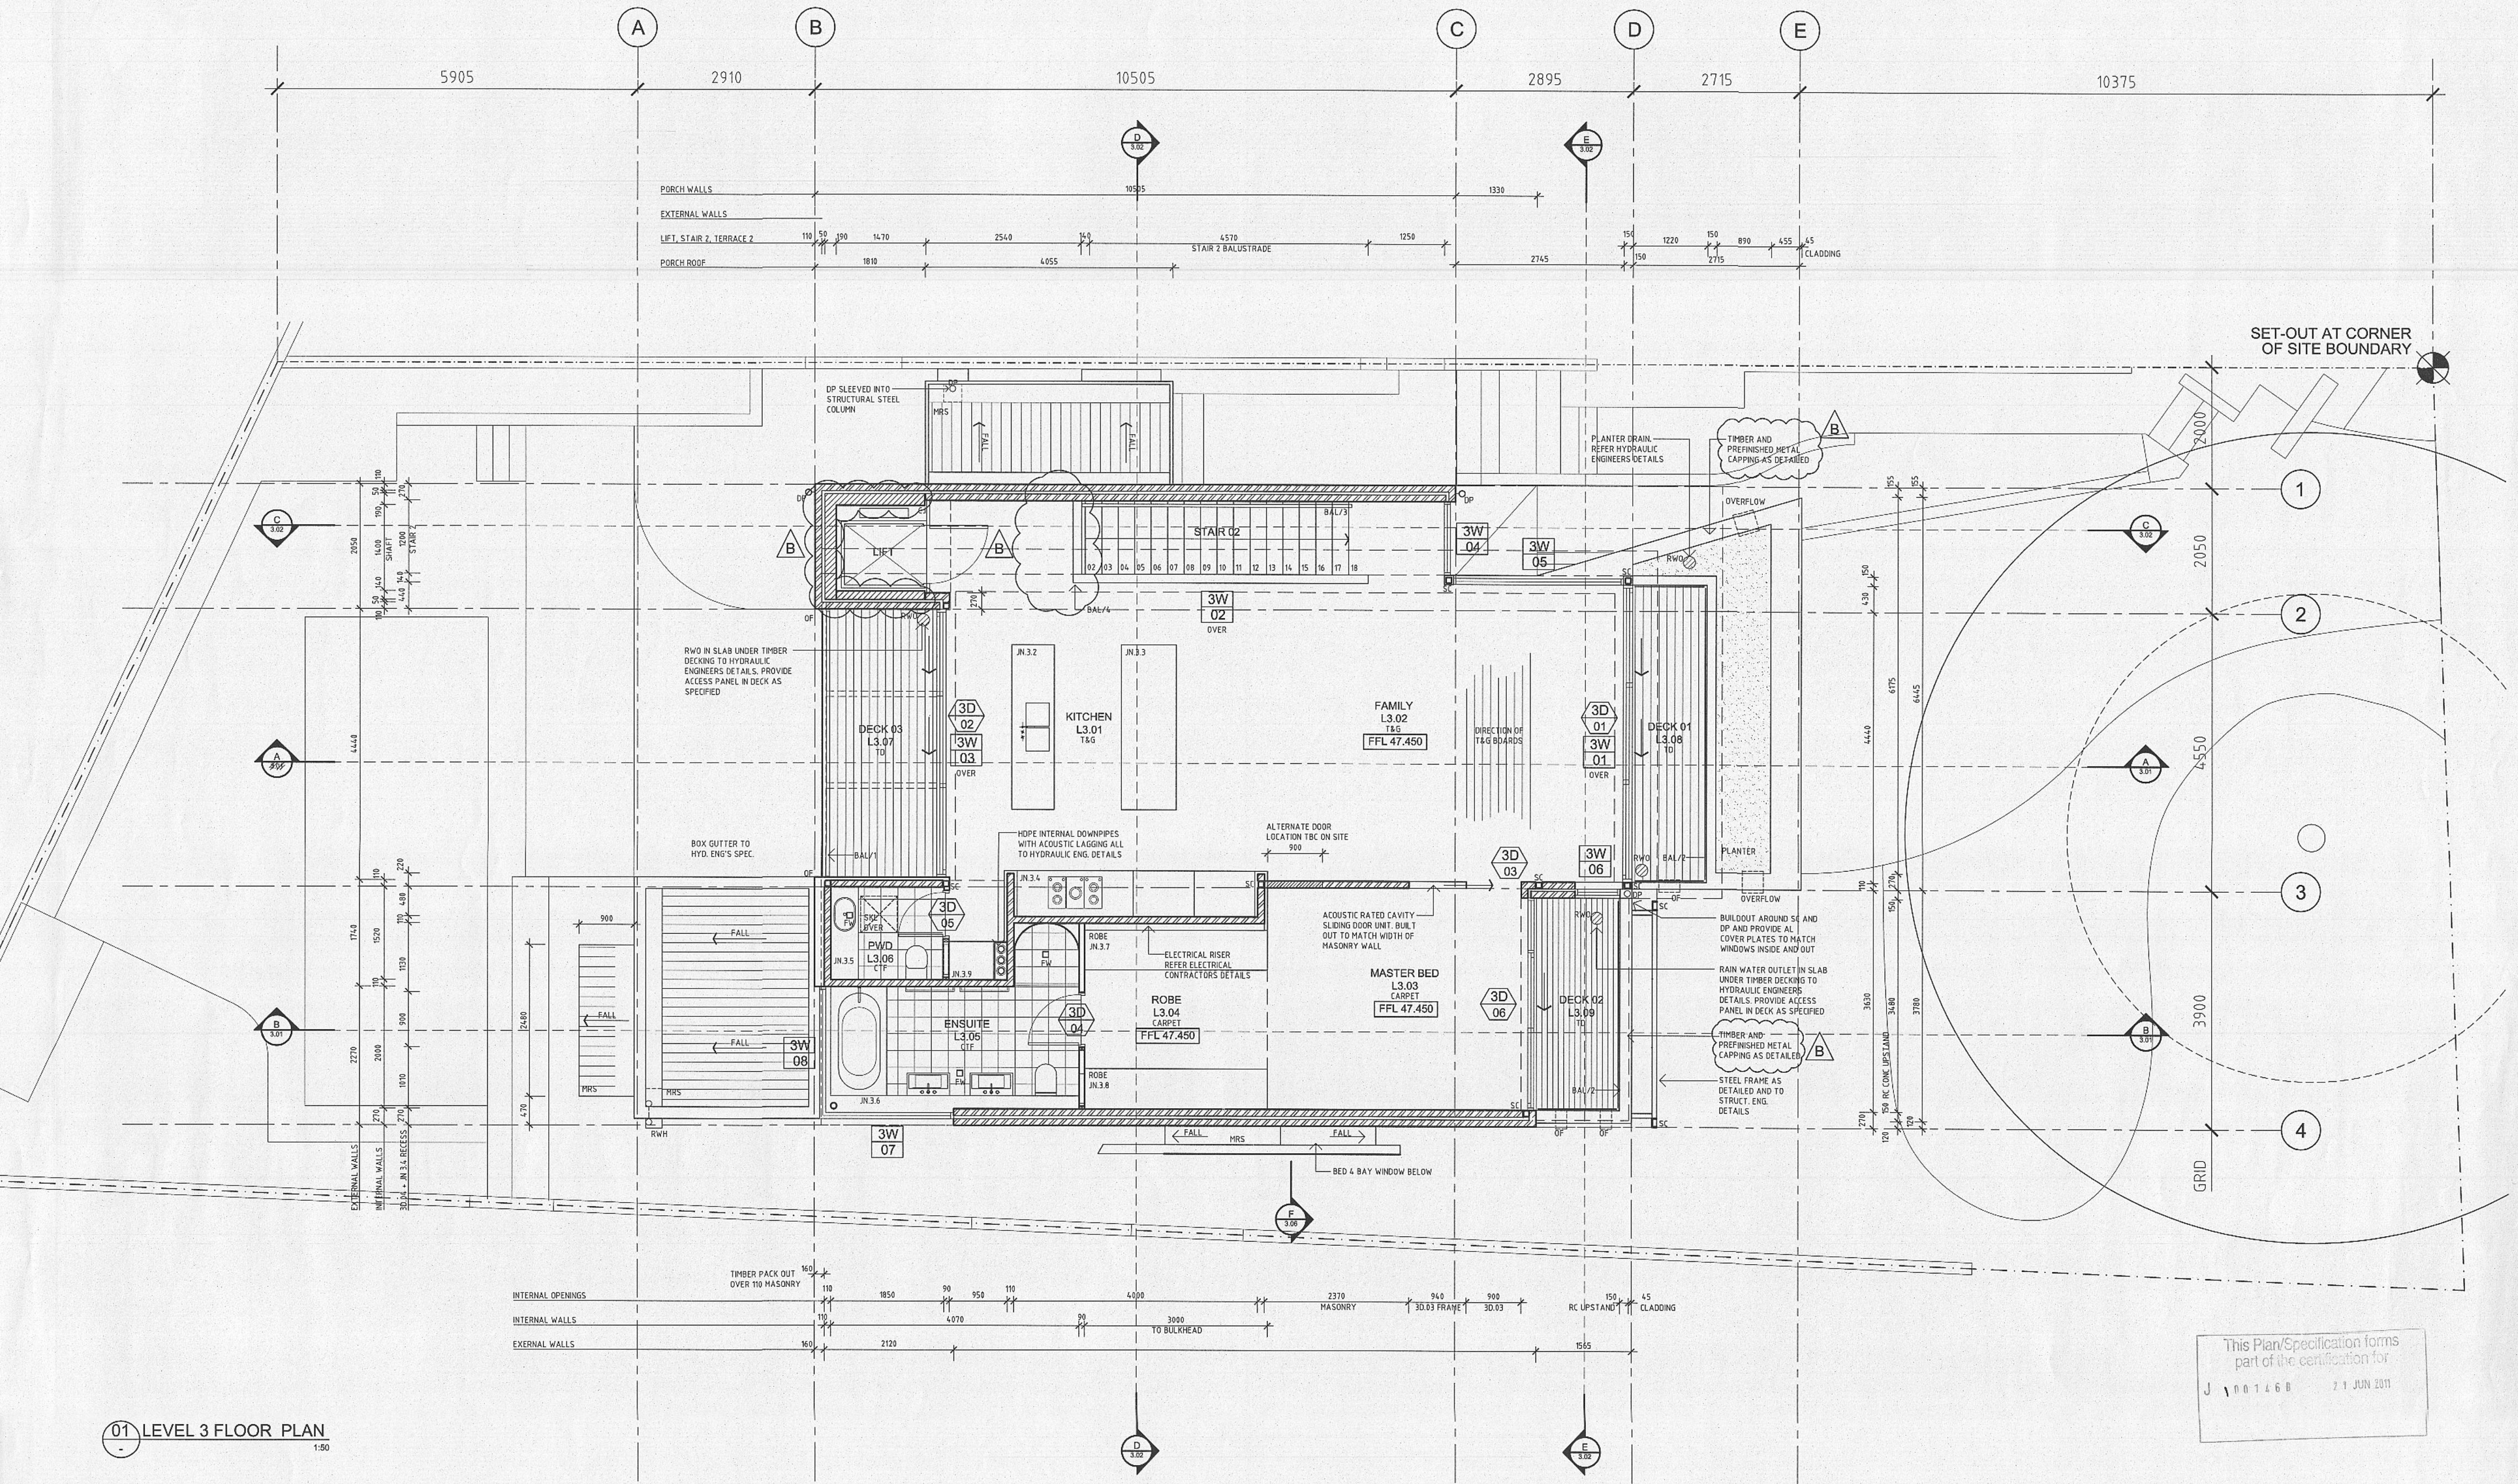

This Plan/Specification forms part of the certification for
J 100146B 21 JUN 2011

H23

REV:	DATE:	DOCUMENT STATUS/ AMENDMENTS	ABBREVIATIONS:	CONSULTANTS:	PROJECT:	Drawn:	Date:
P1	17.03.10	ISSUE FOR INFORMATION	AL ALUMINIUM	CIVIL/ STRUCTURAL/	St. Patricks Estate Manly	DS/JS	MARCH 2011
P2	22.04.10	ISSUE FOR INFORMATION	AW ALUMINIUM WINDOW	HYDRAULIC ENGINEER	PRECINCT 1 STAGE 4	Architect Authorised	Scale: 1:50
P3	03.05.10	ISSUE FOR INFORMATION	BAL BALUSTRADE	LANDSCAPE ARCHITECTS	LEND LEASE	Client	Status CONSTRUCTION
A	10.05.10	ISSUE FOR TENDER	BHD BULKHEAD	MECHANICAL ENGINEER		LEND LEASE	File
B	23.03.11	ISSUE FOR CONSTRUCTION	BK BRICK	ELECTRICAL ENGINEER			
			BL BLOCK				
			CL CENTRE LINE				
			CO CLEAR OUT				
			CR CEMENT RENDER				
			CTF FLOOR TILE				
			CTW WALL TILE				
			DET DETAIL				
			DP DOWN PIPE				
			EA EQUAL ANGLE				
			FC FIBRE CEMENT				
			FG FIXED GLASS				
			FW FLOOR WASTE				
			GD GLAZED DOOR				
			GL GLASS LOUVRES				
			HW HARDWOOD				
			HYD HYDRAULIC				
			INS INSULATION				
			JN JOINERY NUMBER				
			MDF MEDIUM DENSITY FIBREBOARD				
			MRS METAL ROOF SHEETING				
			OF OVERFLOW				
			PAINT				
			PBD PLASTERBOARD				
			PFC PARALLEL FLANGE CHANNEL				
			RC REINFORCED CONCRETE				
			RHS RECTANGULAR HOLLOW SECTION				
			RST RECESSED SHADOW TRIM				
			RWO RAINWATER OUTLET				
			SC STEEL COLUMN				
			SGD SLIDING GLASS DOOR				
			SHS SQUARE HOLLOW SECTION				
			SK SKIRTING				
			SSJ STRUCTURAL SILICONE JOINT				
			SST SANDSTONE				
			SWP STORMWATER PIT				
			T/T TIMBER				
			TD TIMBER DECKING				
			TB TIMBER BATTENS				
			UA UNEQUAL ANGLE				
			UC UNIVERSAL CHANNEL				
			VOS VERIFY ON SITE				
			WPM WATERPROOF MEMBRANE				


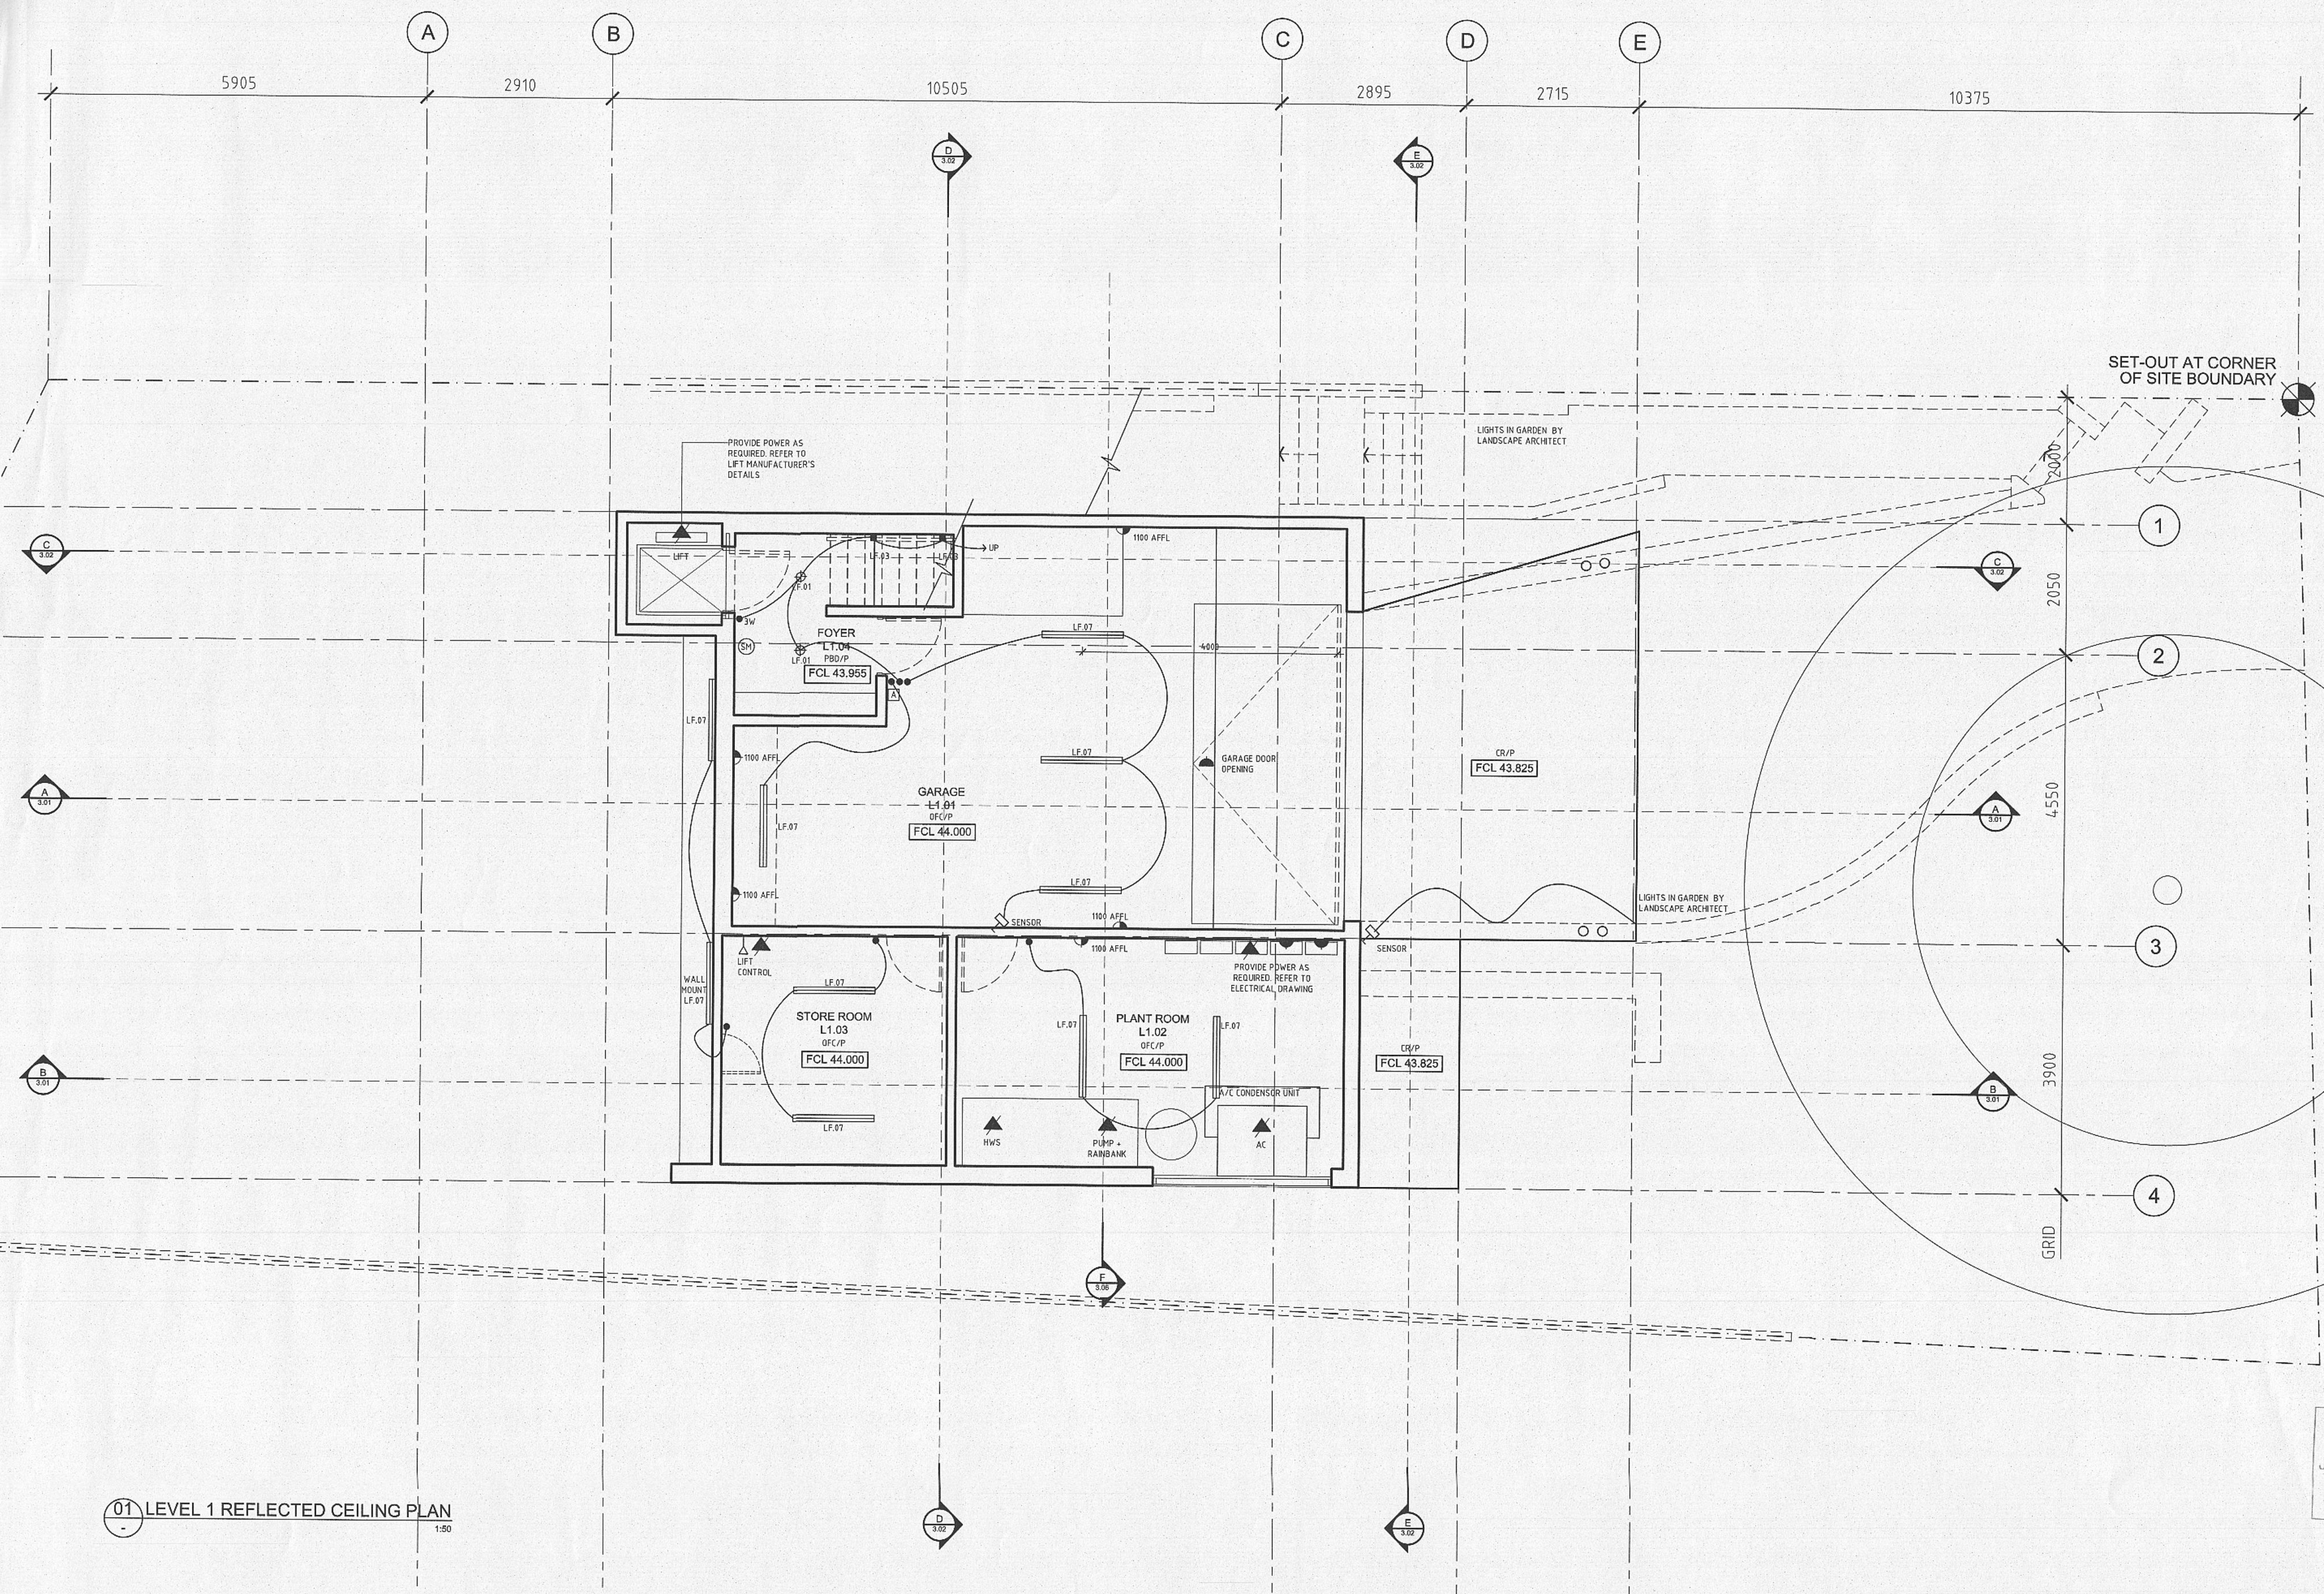



- LEGEND
- TV OUTLET. PROVIDE 2 OUTLETS AT EACH POINT FOR FREE TO AIR - PAY TV - CAT6
 - DUAL PHONE - DATA OUTLET. INDICATED TO PATCH PANEL
 - CEILING MOUNTED EXHAUST FAN
 - UNDERFLOOR HEATING ZONE
 - UNDERFLOOR HEATING THERMOSTAT /
 - SPEAKER MOUNTED IN CEILING
 - SENSOR (MOVEMENT)
 - INTERCOM
 - METER BOX
 - ELECTRONIC DOOR OPENER
 - ALARM PAD
 - WATERPROOF DOUBLE GPO. MOUNTED AT 200 AFFL
 - DOUBLE GENERAL PURPOSE OUTLET. MOUNT AT 300 AFFL UNLESS OTHERWISE INDICATED
 - SINGLE GENERAL PURPOSE OUTLET. MOUNT AT 300 AFFL UNLESS OTHERWISE INDICATED
 - MICRO SWITCH IN ROBE
 - HARDWIRED POINT. REFER TO APPLIANCE MANUFACTURERS TECHNICAL DETAILS
 - SWITCHING POINT. MOUNT ON WALL ONLY (NOT ARCHITRAVE). GROUP SWITCHING AS INDICATED. SEEK ARCHITECT'S APPROVAL FOR SWITCH GROUPING AND MOUNTING
 - INDICATED 2 OR 3 WAY SWITCHING
 - DIMMABLE CIRCUIT. REFER TO LIGHTING MANUFACTURERS TECHNICAL INFORMATION
 - A/C CONTROL
 - BULKHEAD
 - CEILING MOUNTED LIGHT FITTING. REFER TO LF NUMBER
 - IN GROUND UP-LIGHT FITTING. REFER TO LF NUMBER
 - CONTINUOUS STRIP LIGHTING. REFER TO LF NUMBER
 - PENDANT LIGHT. REFER TO LF NUMBER
 - RECESSED WALL LIGHT. REFER TO LF NUMBER
 - WALL LIGHT. REFER TO LF NUMBER
 - GARDEN LIGHT. REFER TO LF NUMBER
 - FLUORESCENT SURFACE MOUNTED LIGHT
 - LINEAR PENDANT REFER TO LF NUMBER
 - CEILING MOUNTED LINEAR DIFFUSER
 - GENERALLY, REFER TO MECHANICAL ENGINEER'S DRAWINGS FOR SIZES OF DIFFUSERS AND RETURN AIR GRILLES
 - RETURN AIR GRILLE. REFER TO MECHANICAL ENGINEER'S DRAWINGS FOR SIZING
 - ACCESS PANEL. REFER TO MECHANICAL ENGINEER'S DRAWINGS FOR SIZING
 - SMOKE ALARM

01 LEVEL 1 REFLECTED CEILING PLAN
1:50

This Plan/Specification forms part of the certification for
J 1 001 4 6 B 21 JUN 2011


REV:	DATE:	DOCUMENT STATUS/ AMENDMENTS	ABBREVIATIONS:										CONSULTANTS										PROJECT										Drawn										Date	
P1	06.05.10	ISSUE FOR INFORMATION	AL	ALUMINIUM	DET	DETAIL	JN	JOINERY NUMBER	SC	STEEL COLUMN	10	20	30	40	50	CIVIL/ STRUCTURAL/ HYDRAULIC ENGINEER										BUSHFIRE CONSULTANT										PO Box 690										52 Albion Street										T +61 2 9281 4399	
A	10.05.10	ISSUE FOR TENDER	AW	ALUMINIUM WINDOW	DP	DOWN PIPE	MDF	MEDIUM DENSITY FIBREBOARD	SGD	SLIDING GLASS DOOR											Building Code & Bushfire										Building Code & Bushfire										Darlinghurst										Burry Hills										F +61 2 9281 4337	
B	23.03.11	ISSUE FOR CONSTRUCTION	BAL	BALUSTRADE	EA	EQUAL ANGLE	MRS	METAL ROOF SHEETING	SHS	SQUARE HOLLOW SECTION											Highest Tonnage										Highest Tonnage										NSW 1500										NSW 2010										www.tannerarchitects.com.au	
			BHD	BULKHEAD	FC	FIBRE CEMENT	FG	FIXED GLASS	SK	SKIRTING											LANDSCAPE ARCHITECTS										HERITAGE CONSULTANT										Lend Lease										St. Patricks Estate Manly										Client										Status	
			BK	BRICK	FW	FLOOR WASTE	P	PAINT	SSJ	STRUCTURAL SILICONE JOINT											Murray Design										Tanner Architects										SPATRICK'S MARLE										PRECINCT 1 STAGE 4										LEND LEASE										LEND LEASE										CONSTRUCTION	
			BL	BLOCK	GD	GLAZED DOOR	PBD	PLASTERBOARD	SST	SANDSTONE											Tel: 0400 112 632										Tel: 9281 4399										BASIX CONSULTANT										Terry Thompson PM										Efficient Living										Tel: 9971 0003										SURVEYOR										PLANNER	
			CL	CENTRE LINE	GL	GLASS LOUVRES	PFC	PARALLEL FLANGE CHANNEL	SWP	STORMWATER PIT											Tel: 9281 4399										Tel: 9281 4399										

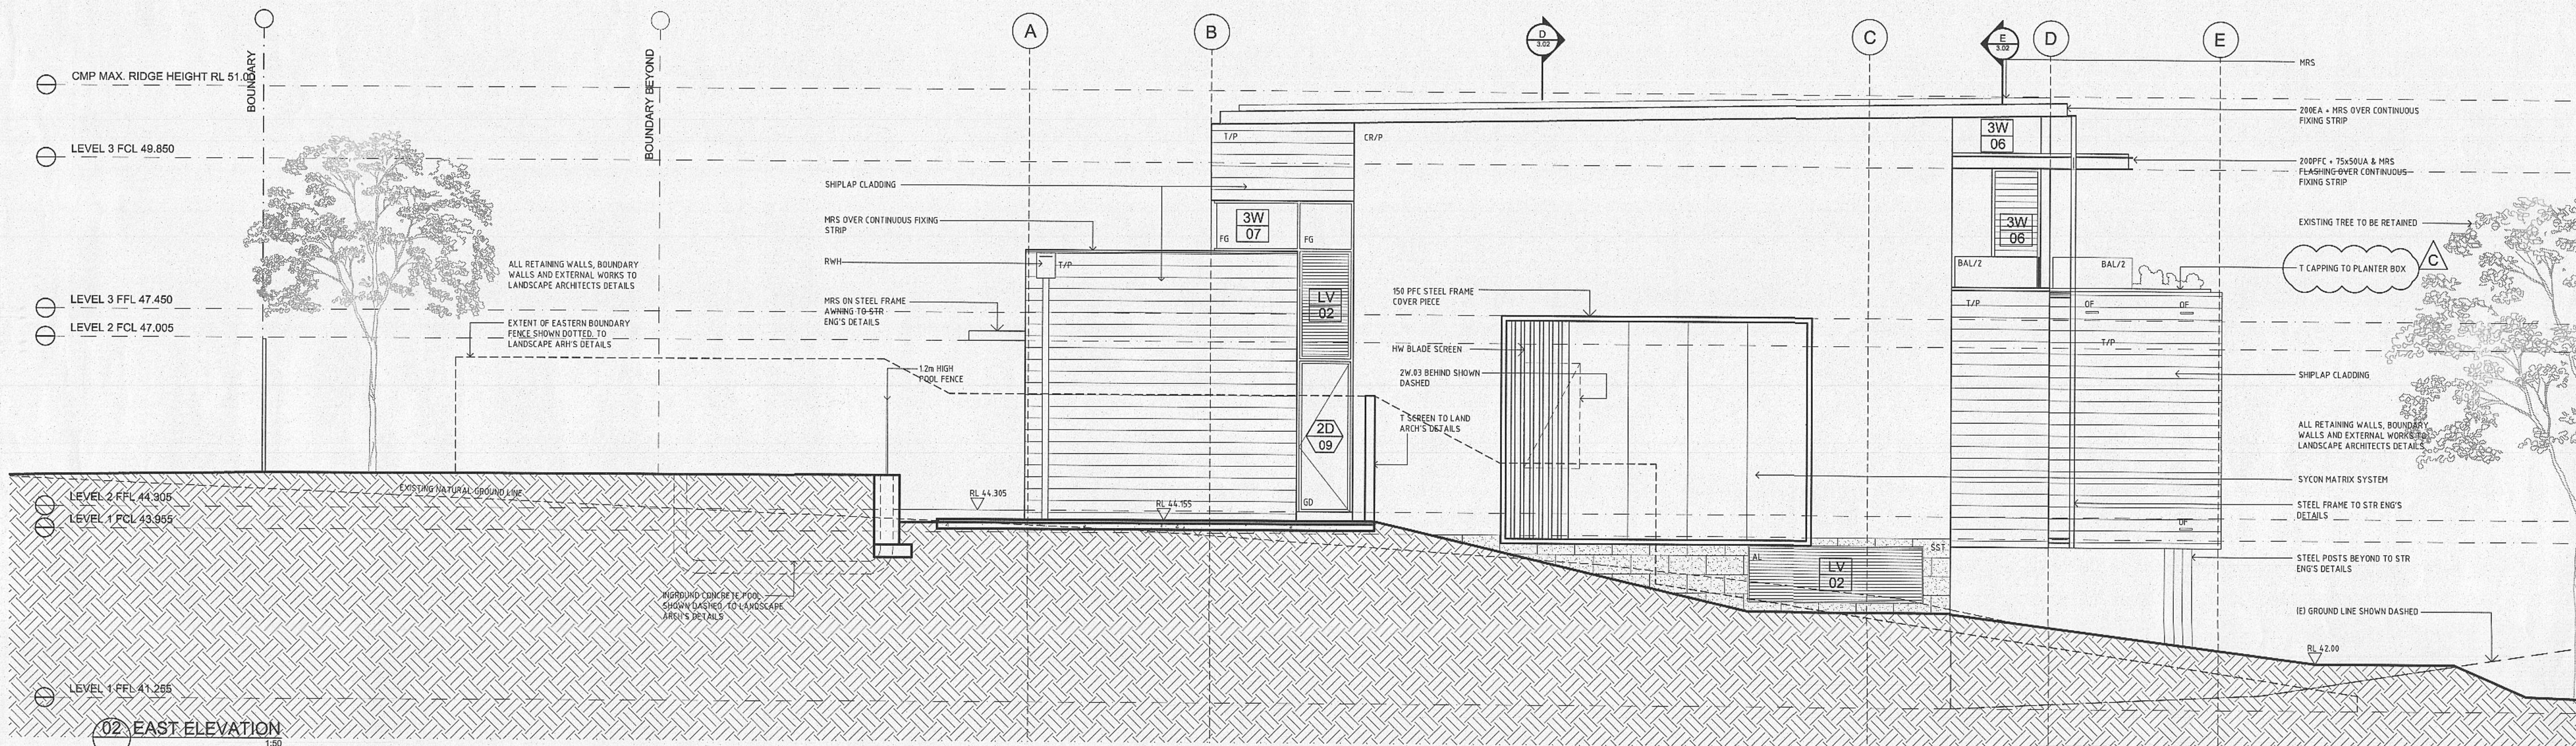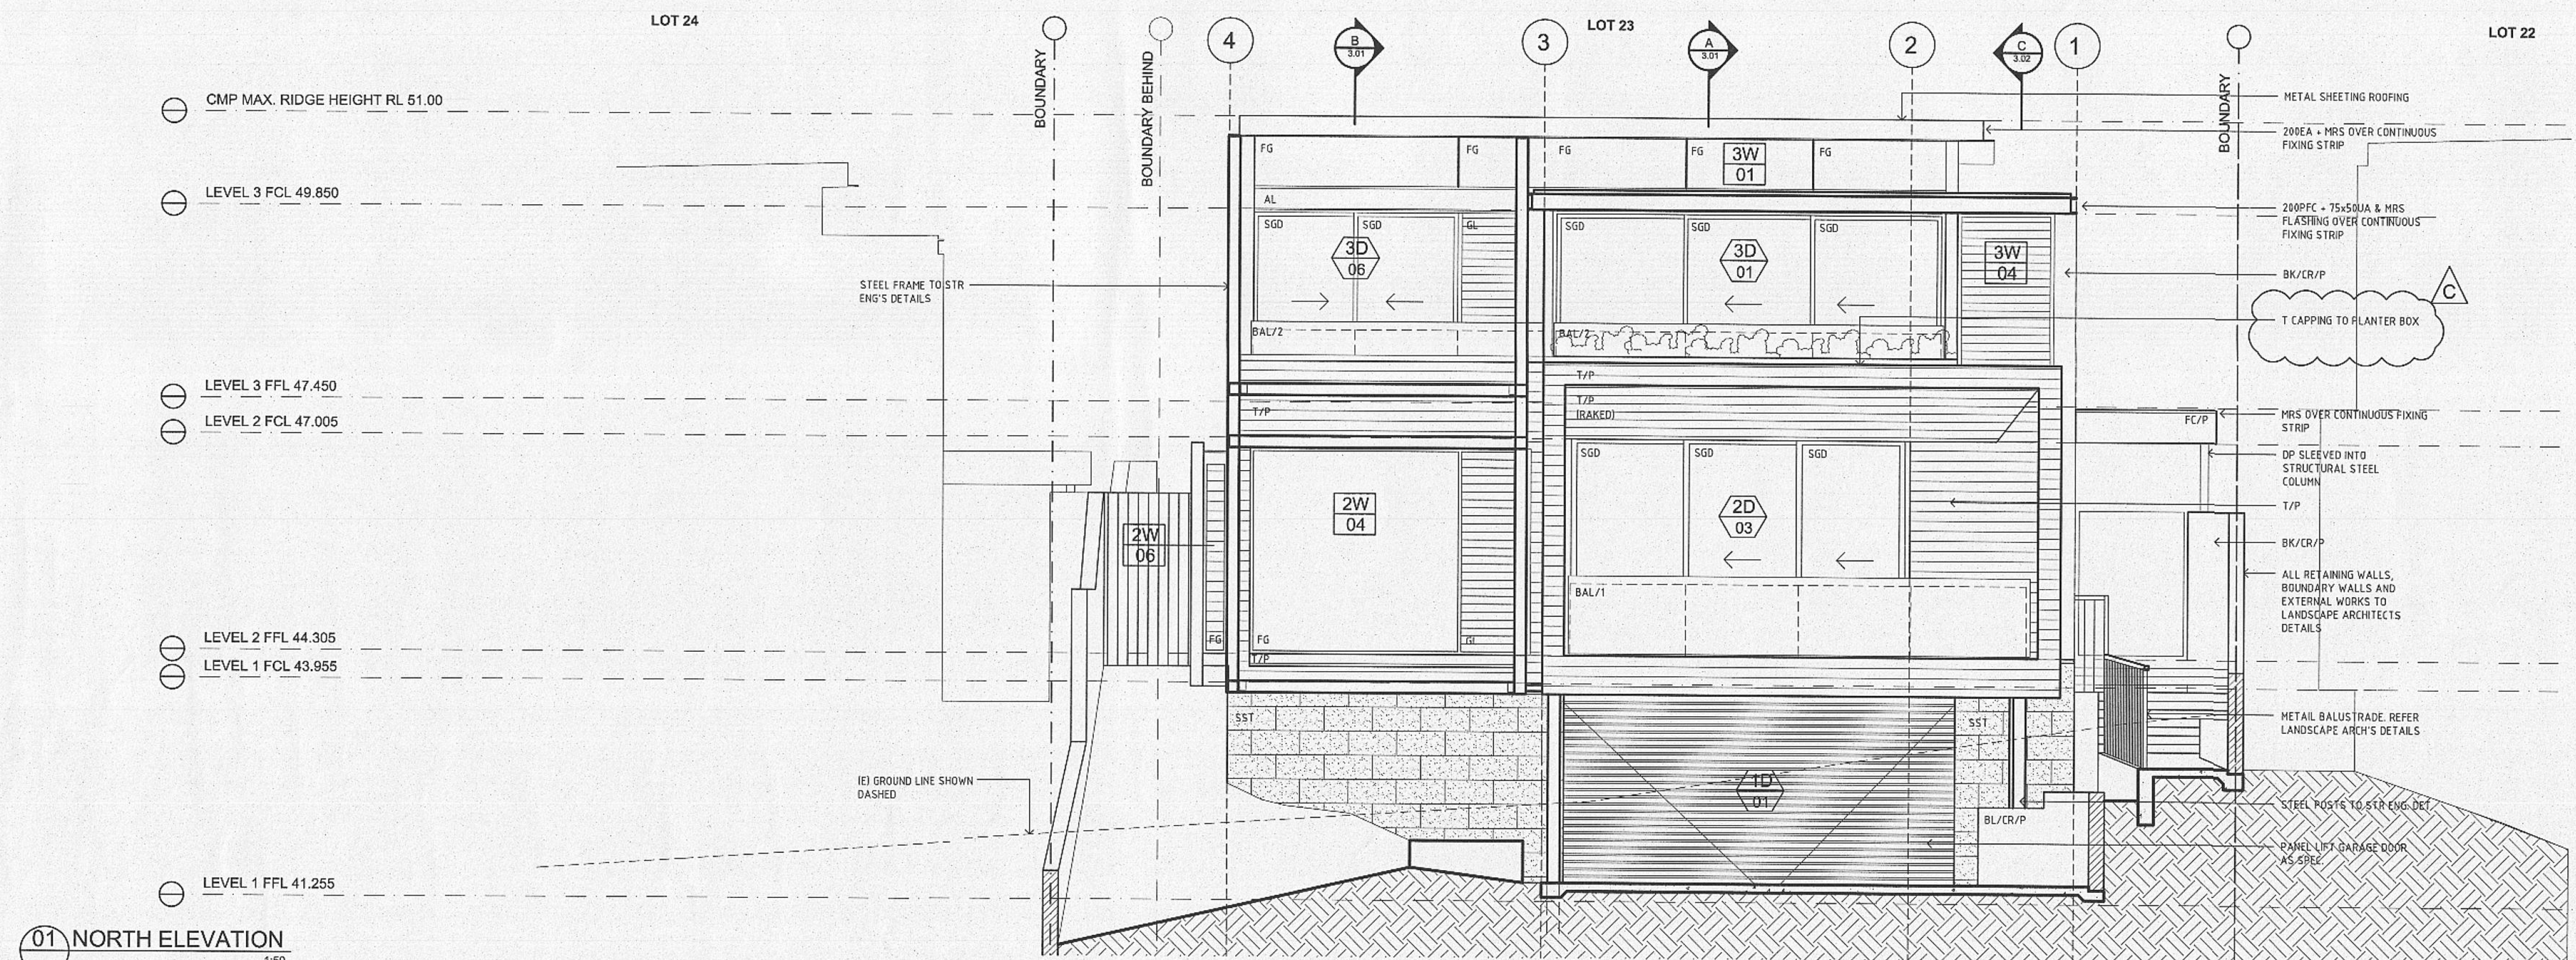[illegible]

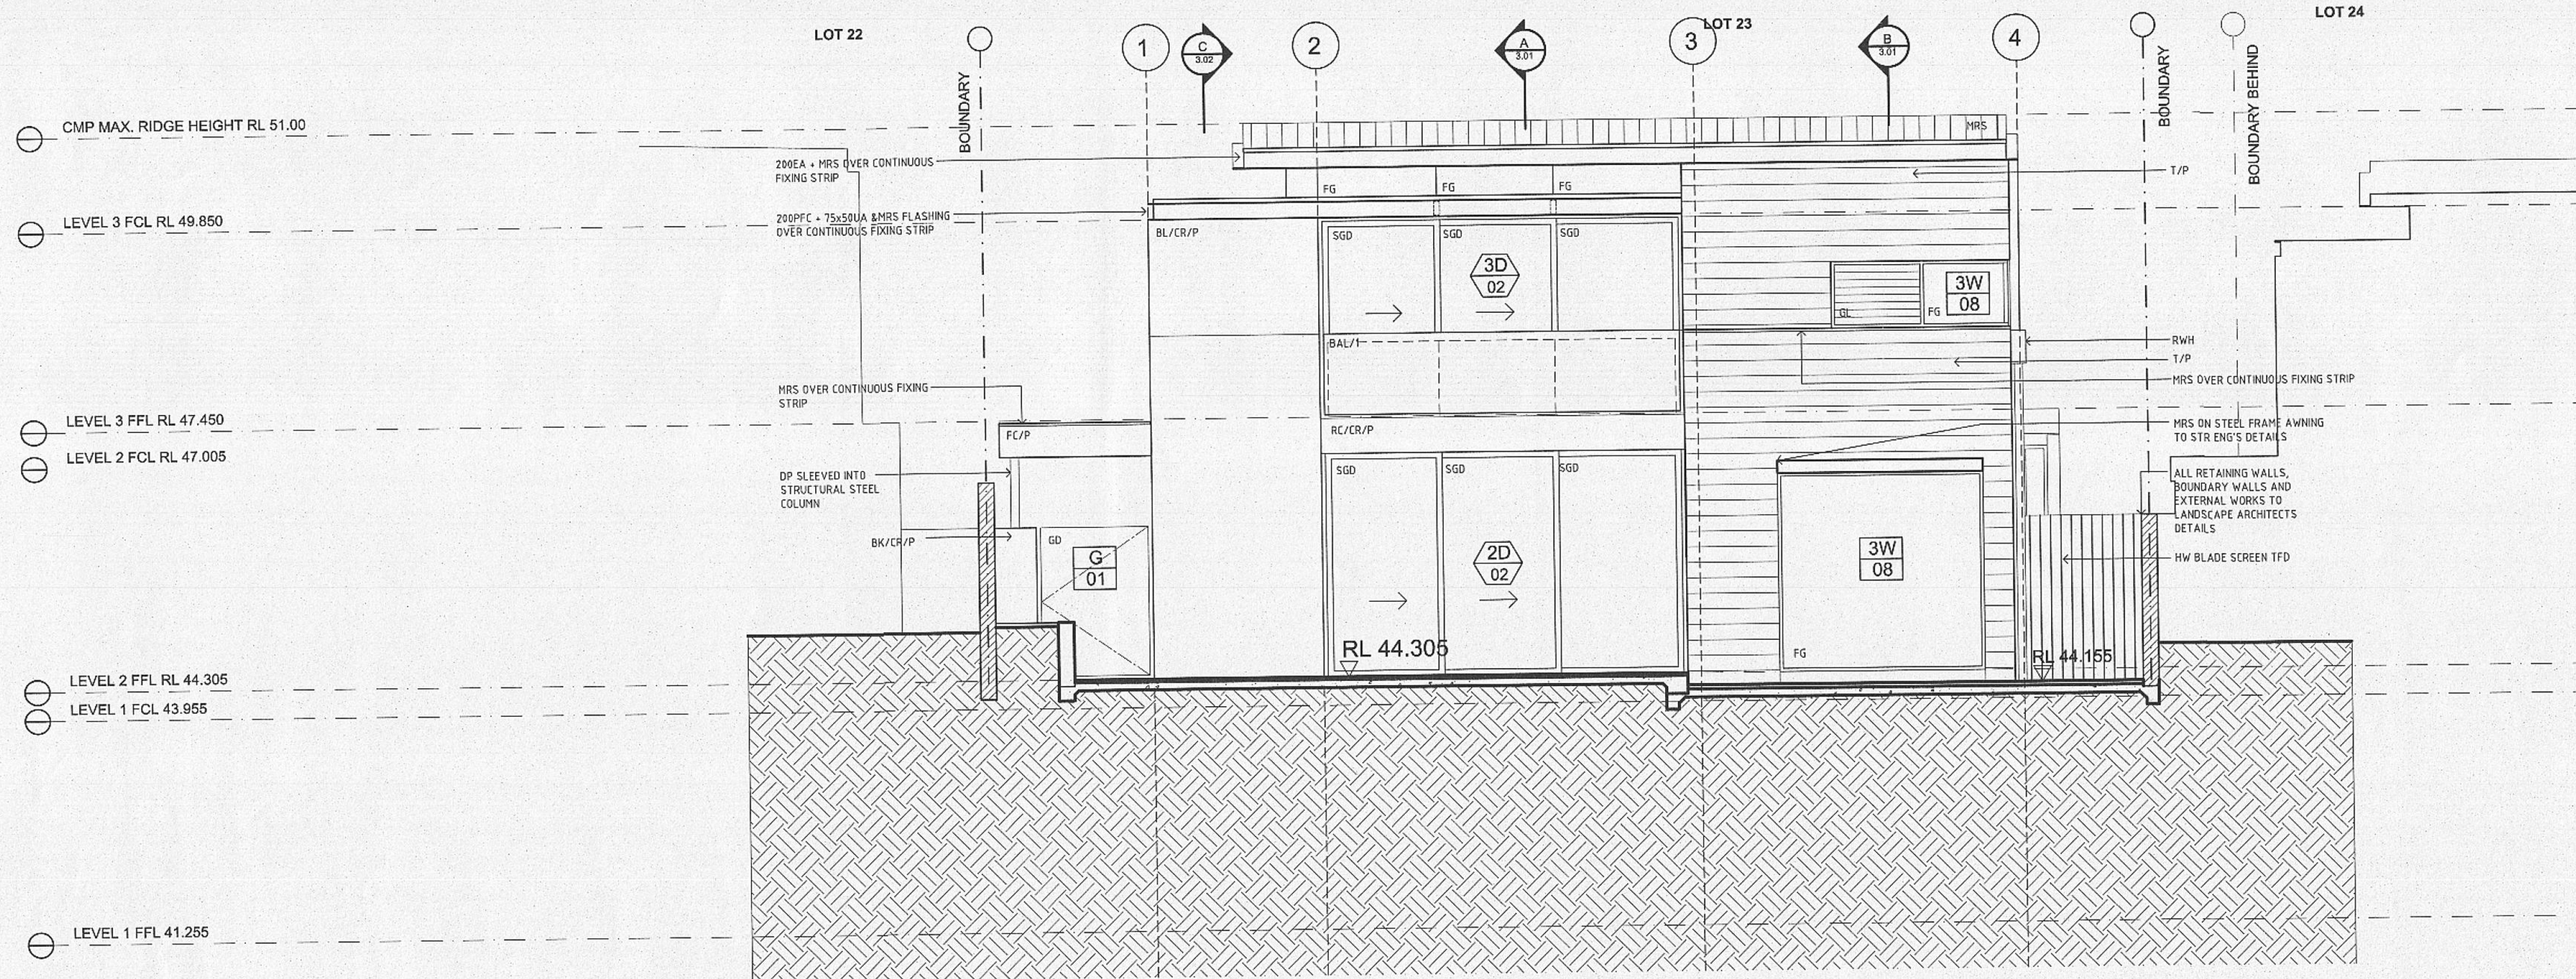

01 SOUTH ELEVATION


1:50

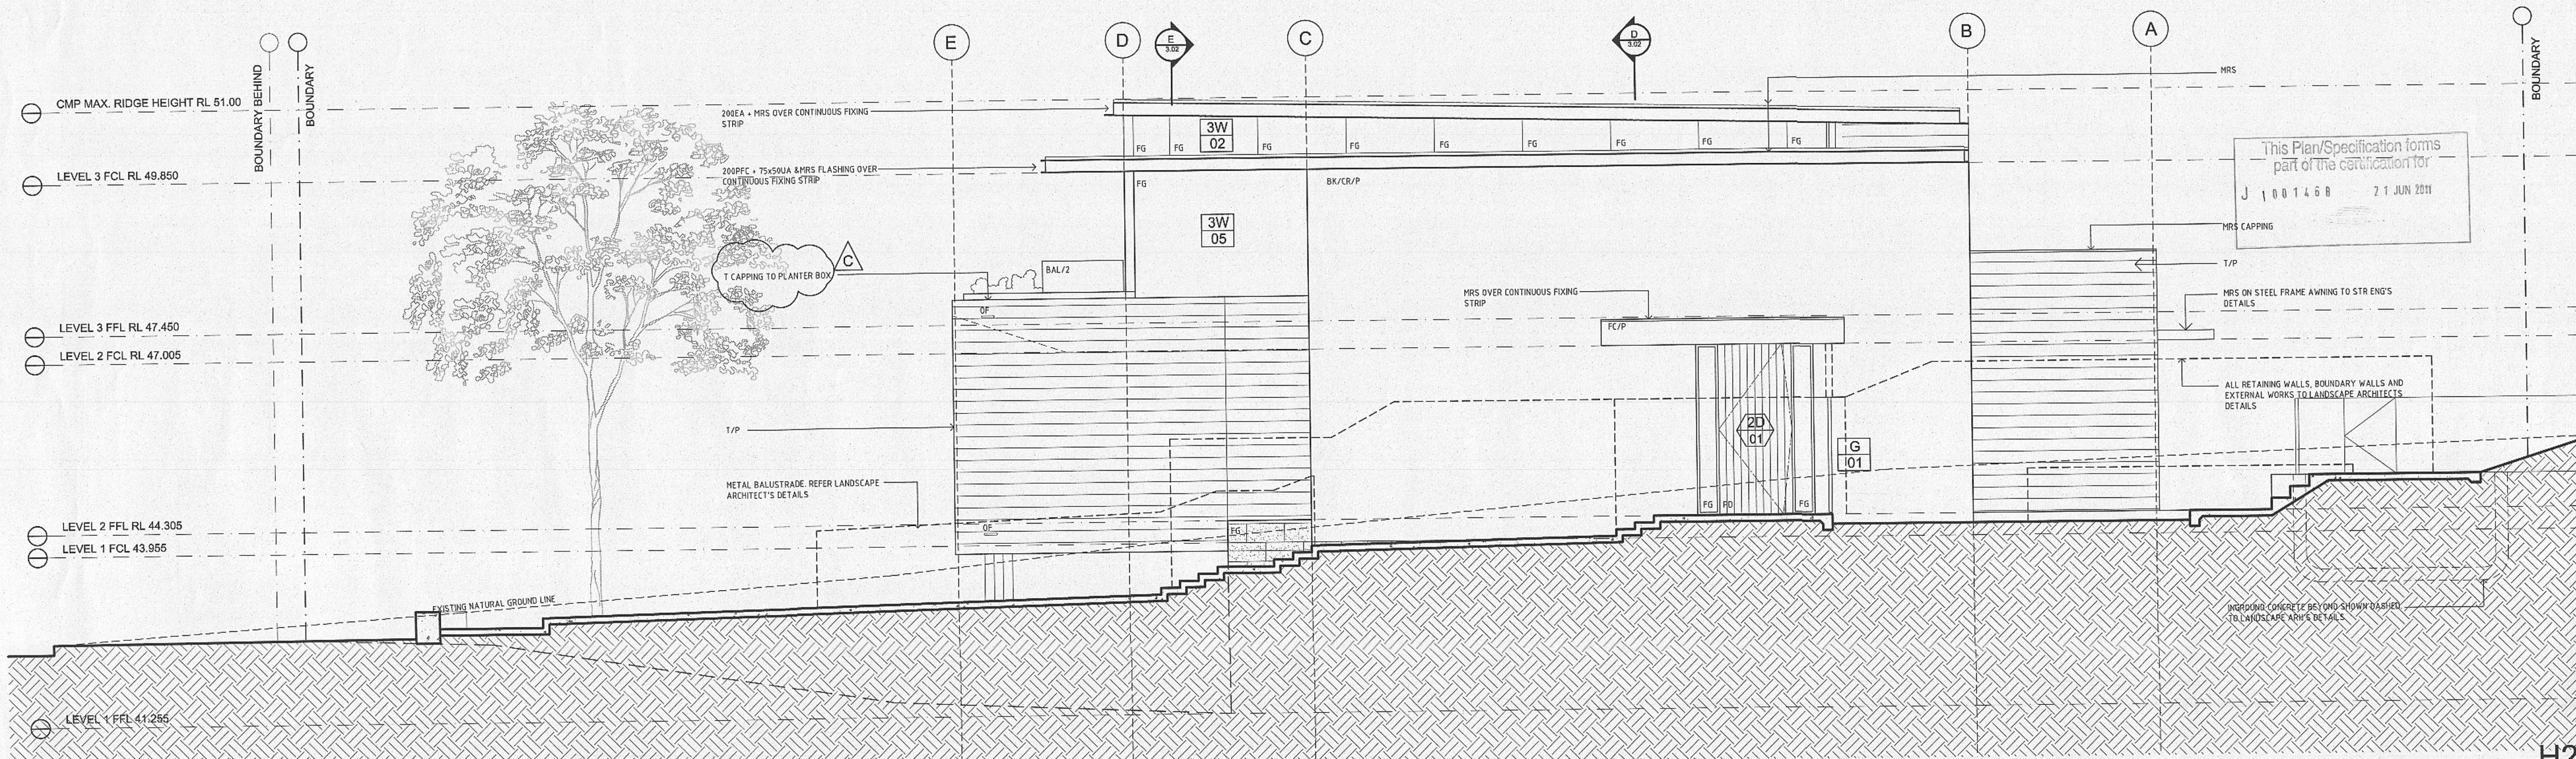


02 WEST ELEVATION

1:50


REV:	DATE:	DOCUMENT STATUS/ AMENDMENTS	ABBREVIATIONS:	CONSULTANTS	PROJECT	Drawn	Date
A	10.05.10	ISSUE FOR TENDER	AL ALUMINIUM AW ALUMINIUM WINDOW BAL BALUSTRADE BHD BULKHEAD BL BLOCK CL CENTRE LINE CO CLEAR OUT CR CEMENT RENDER CTF FLOOR TILE CTW WALL TILE	CIVIL/STRUCTURAL/ HYDRAULIC ENGINEER Hughes Trueman Tel: 9457 6330 LANDSCAPE ARCHITECTS Tanner Architects Tel: 9457 6330 MECHANICAL ENGINEER Terry Thompson PSE Tel: 9571 0000 ELECTRICAL ENGINEER ATP Electrical Tel: 9513 1006	St. Patricks Estate Manly PRECINCT 1 STAGE 4 for LEND LEASE	JS	MARCH 2011
B	23.03.11	ISSUE FOR CONSTRUCTION	DET DETAIL DP DOWN PIPE EA EQUAL ANGLE FC FIBRE CEMENT FG FIXED GLASS JP PAINT GD GLAZED DOOR GL GLASS LOUVRES HW HARDWOOD HYD HYDRAULIC INS INSULATION	BUSHFIRE CONSULTANT Building Code & Qualities Tel: 9457 6330 HERITAGE CONSULTANT Tanner Architects Tel: 9457 6330 BASIX CONSULTANT Ingham Planning Tel: 9456 9111 SURVEYOR Whelan Tel: 9234 8300 PLANNER Ingham Planning Tel: 9456 9111	St. Patricks Estate Manly PRECINCT 1 STAGE 4 for LEND LEASE	DS	Scale 1:50
			JN JOINERY NUMBER MDF MEDIUM DENSITY FIBREBOARD MRS METAL ROOF SHEETING OF OVERFLOW PAINT PBD PLASTERBOARD PFC PARALLEL FLANGE CHANNEL RC REINFORCED CONCRETE RHS RECTANGULAR HOLLOW SECTION RST RECESSED SHADOW TRIM RWO RAINWATER OUTLET	SC STEEL COLUMN SGD SLIDING GLASS DOOR SHS SQUARE HOLLOW SECTION SK SKIRTING SSJ STRUCTURAL SILICONE JOINT SST SANDSTONE SWP STORMWATER PIT T/TIMBER TD TIMBER DECKING TB TIMBER BATTENS UA UNEQUAL ANGLE UC UNIVERSAL CHANNEL VOS VERIFY ON SITE WPM WATERPROOF MEMBRANE	St. Patricks Estate Manly PRECINCT 1 STAGE 4 for LEND LEASE	Client	Status CONSTRUCTION
					St. Patricks Estate Manly PRECINCT 1 STAGE 4 for LEND LEASE	Job Number	House No.
					St. Patricks Estate Manly PRECINCT 1 STAGE 4 for LEND LEASE	07 0581	HOUSE 23

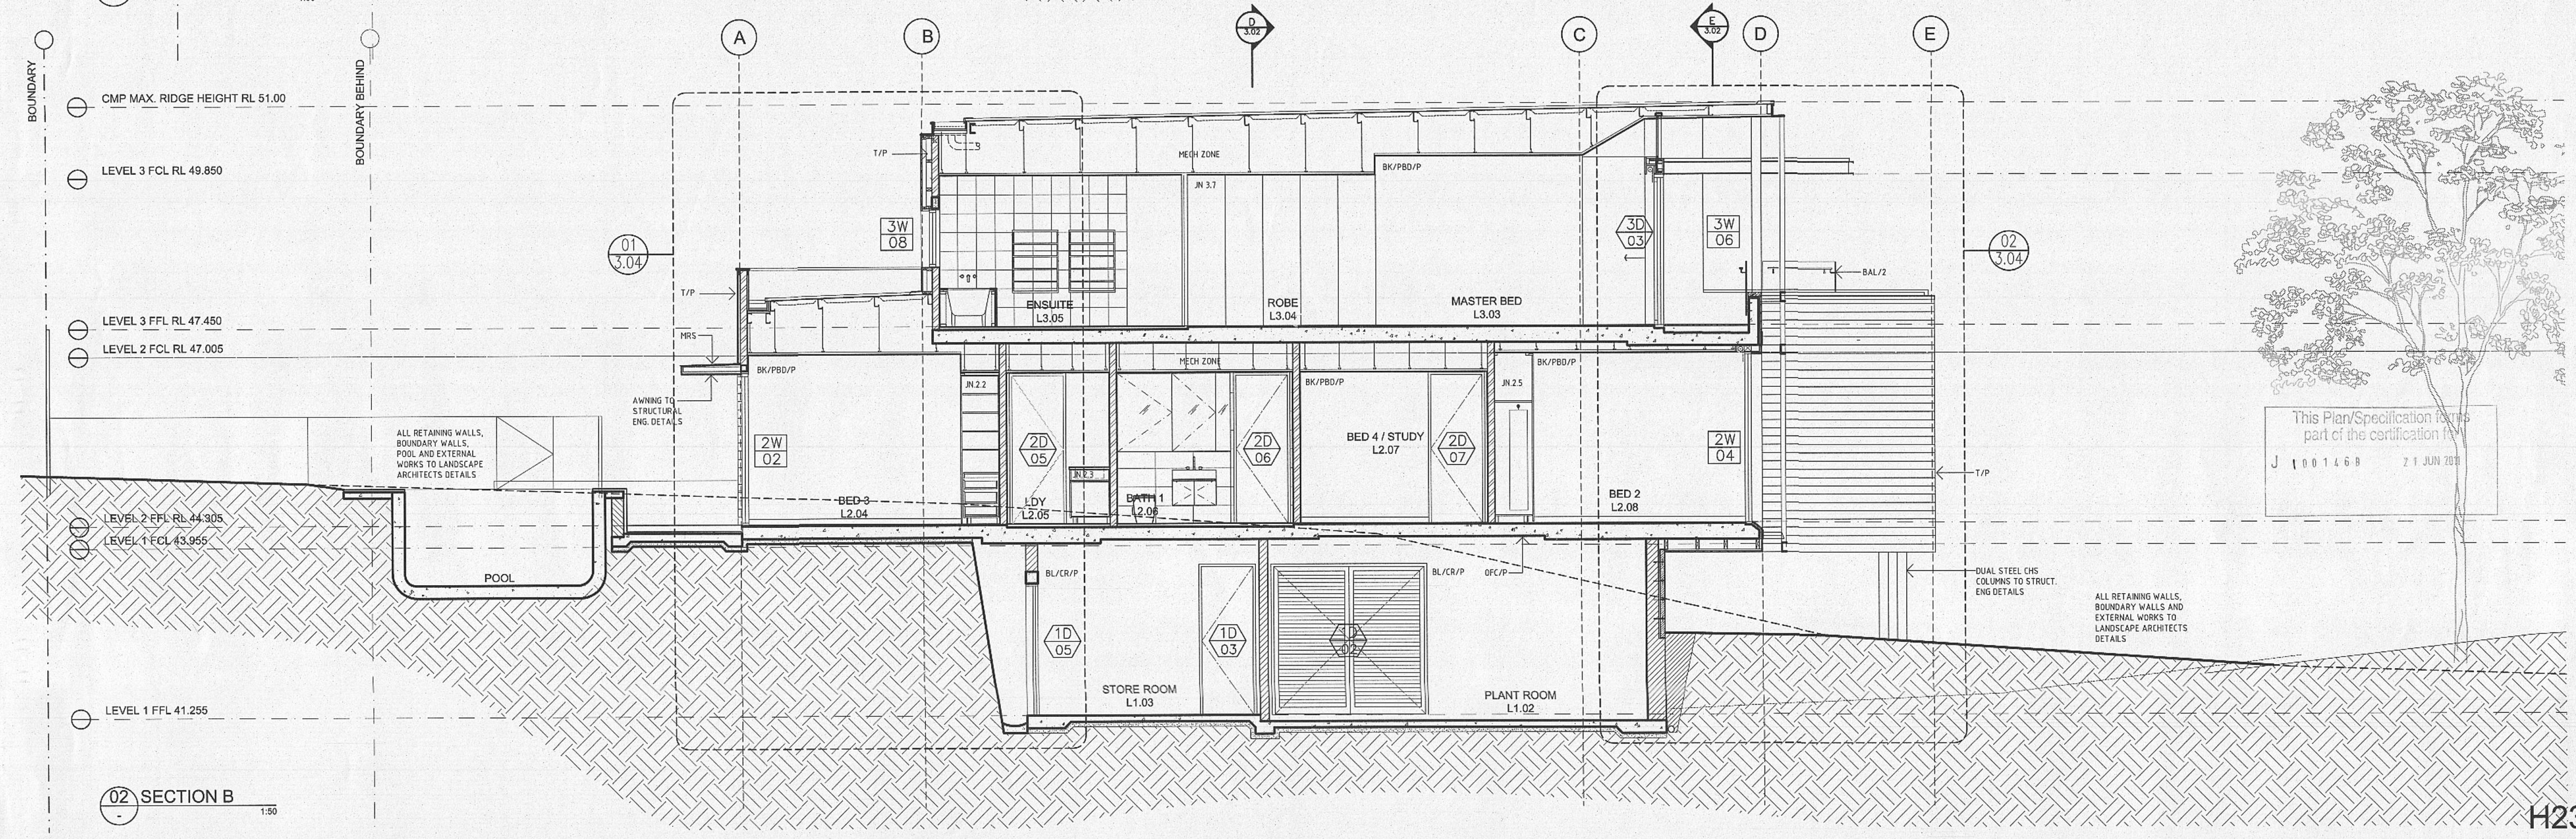


REV:	DATE:	DOCUMENT STATUS/ AMENDMENTS	ABBREVIATIONS:										CONSULTANTS										PROJECT																											
A	10.05.10	ISSUE FOR TENDER	AL	ALUMINIUM	DET	DETAIL	JN	JOINERY NUMBER	SC	STEEL COLUMN	10 20 30 40 50					BUSHFIRE CONSULTANT Building Code & Bushfire Tel: 9457-6530					PO BOX 660 Darlinghurst NSW 1200 Australia					52 Albion Street Surry Hills NSW 2010 Australia					T +61 2 9281 4399 F +61 2 9281 4397 info@tannerarchitects.com.au www.tannerarchitects.com.au					PROJECT Drawn Date Scale Client LEND LEASE Status CONSTRUCTION (Detailed Part A and B Stage 1/2009) Detailed CD Construction Drawings 23														
B	23.03.11	ISSUE FOR CONSTRUCTION	AW	ALUMINIUM WINDOW	DP	DOWN PIPE	MDF	MEDIUM DENSITY FIBREBOARD	SGD	SLIDING GLASS DOOR						HERITAGE CONSULTANT Tanager Architects Tel: 8281-4399					LANDSCAPE ARCHITECTS Marnie Design Tel: 6400 112 522					MECHANICAL ENGINEER Terry Thompson PBE Tel: 9099-4019					ELECTRICAL ENGINEER TPD Electrical Tel: 9915 1966					SURVEYOR Ratched Design Tel: 8234 8300					DRAFTER Ratched Design Tel: 8419 9111					St. Patricks Estate Manly PRECINCT 1 STAGE 4 FOR LEND LEASE				
			BAL	BALUSTRADE	EF	EQUAL ANGLE	MRS	METAL ROOF SHEETING	SHS	SQUARE HOLLOW SECTION						BASIC CONSULTANT Tanager Architects Tel: 8971 0003																				DRAWING TITLE SECTIONS SHEET 1														
			BKD	BULKHEAD	FC	FIBRE CEMENT	OP	OVERFLOW	SK	SKIRTING																										JOB NUMBER 07 0581														
			BK	BRICK	FW	GLASS FLOOR WASTE	PBD	PLASTERBOARD	SSJ	STRUCTURAL SILICONE JOINT																										DRAWING NO. / ISSUE AMP23-3.01/B														
			BL	BLOCK	GD	GLAZED DOOR	PFC	PARALLEL FLANGE CHANNEL	SWP	STORMWATER PIT																										HOUSE NO. HOUSE 23														
			CL	CENTRE LINE	GL	GLASS LOUVRES	RC	REINFORCED CONCRETE	IT	TIMBER	
			CO	CLEAR OUT	GW	HARDWOOD	RHS	RECTANGULAR HOLLOW SECTION	TD	TIMBER DECKING	
			CR	CEMENT RENDER	HW	HARDWOOD	RHS	RECTANGULAR HOLLOW SECTION	TD	TIMBER DECKING	
			CTF	FLOOR TILE	HYD	HYDRAULIC	RST	REGRESSED SHADOW TRIM	TB	TIMBER BATTENS	
			CTW	WALL TILE	INS	INSULATION	RWO	RAINWATER OUTLET	UA	UNEQUAL ANGLE	

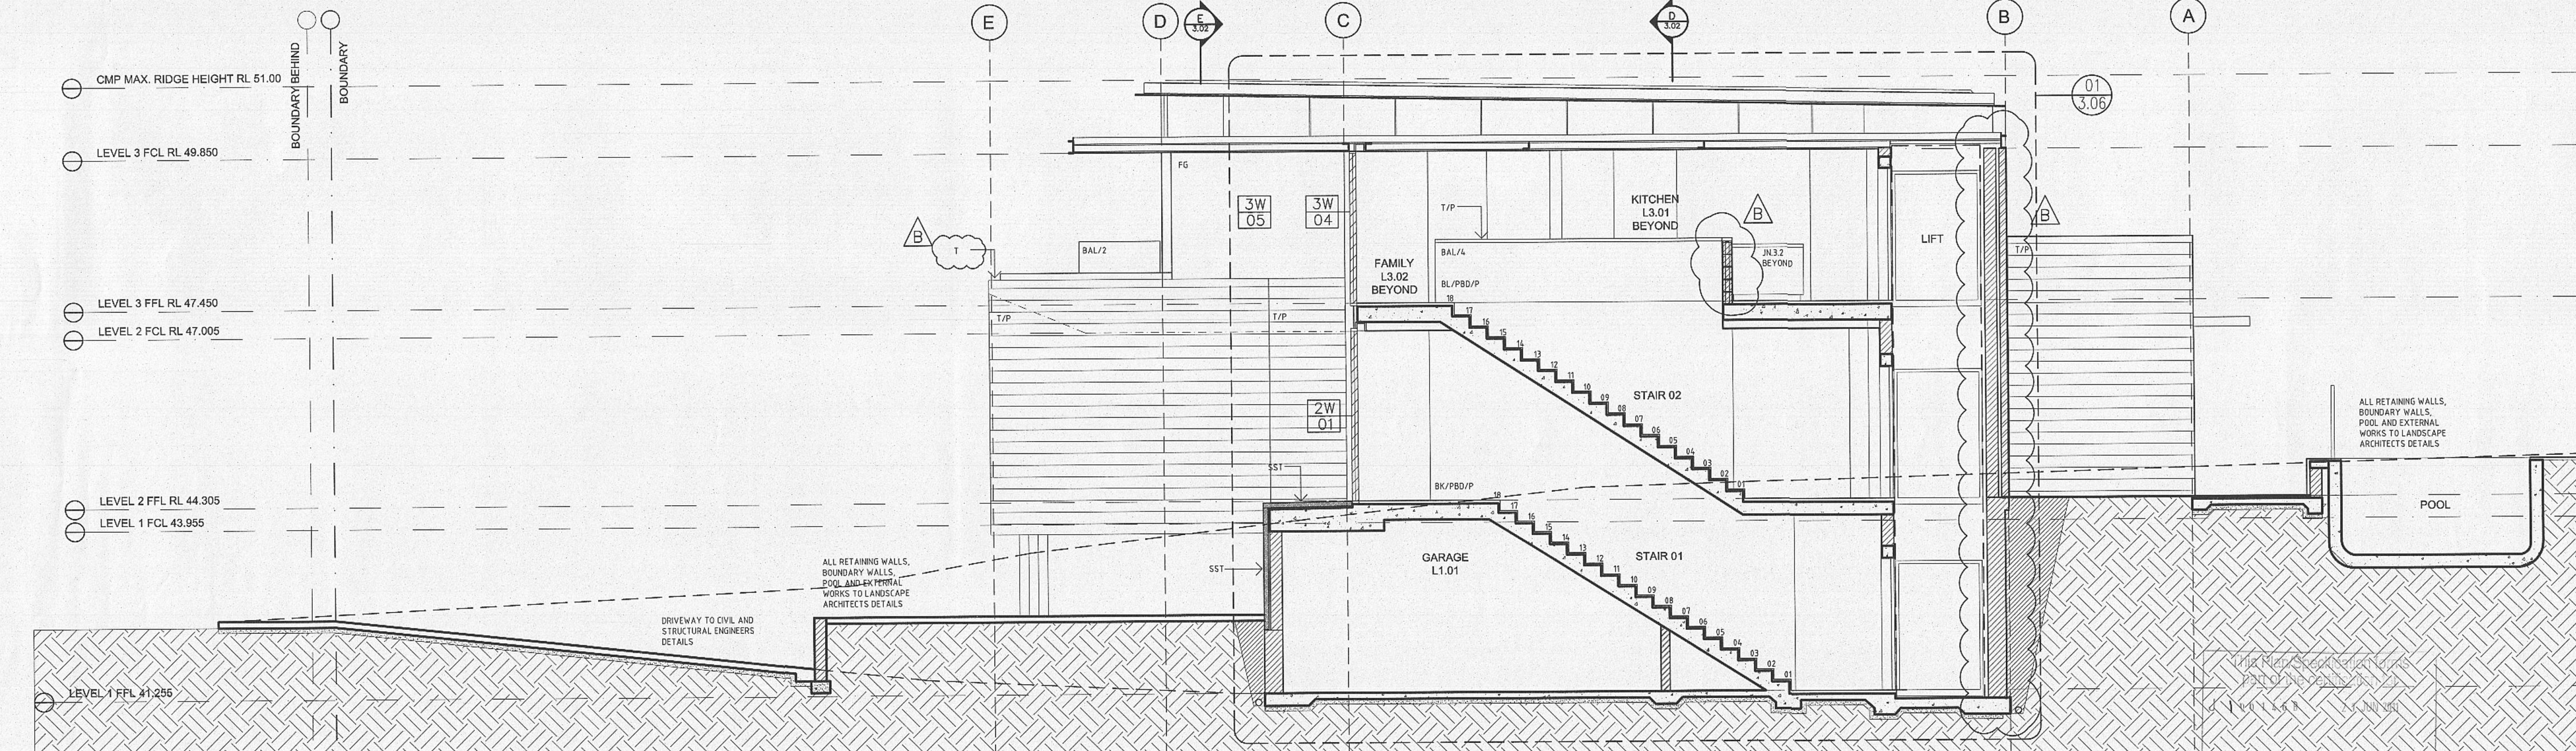

01 SECTION C

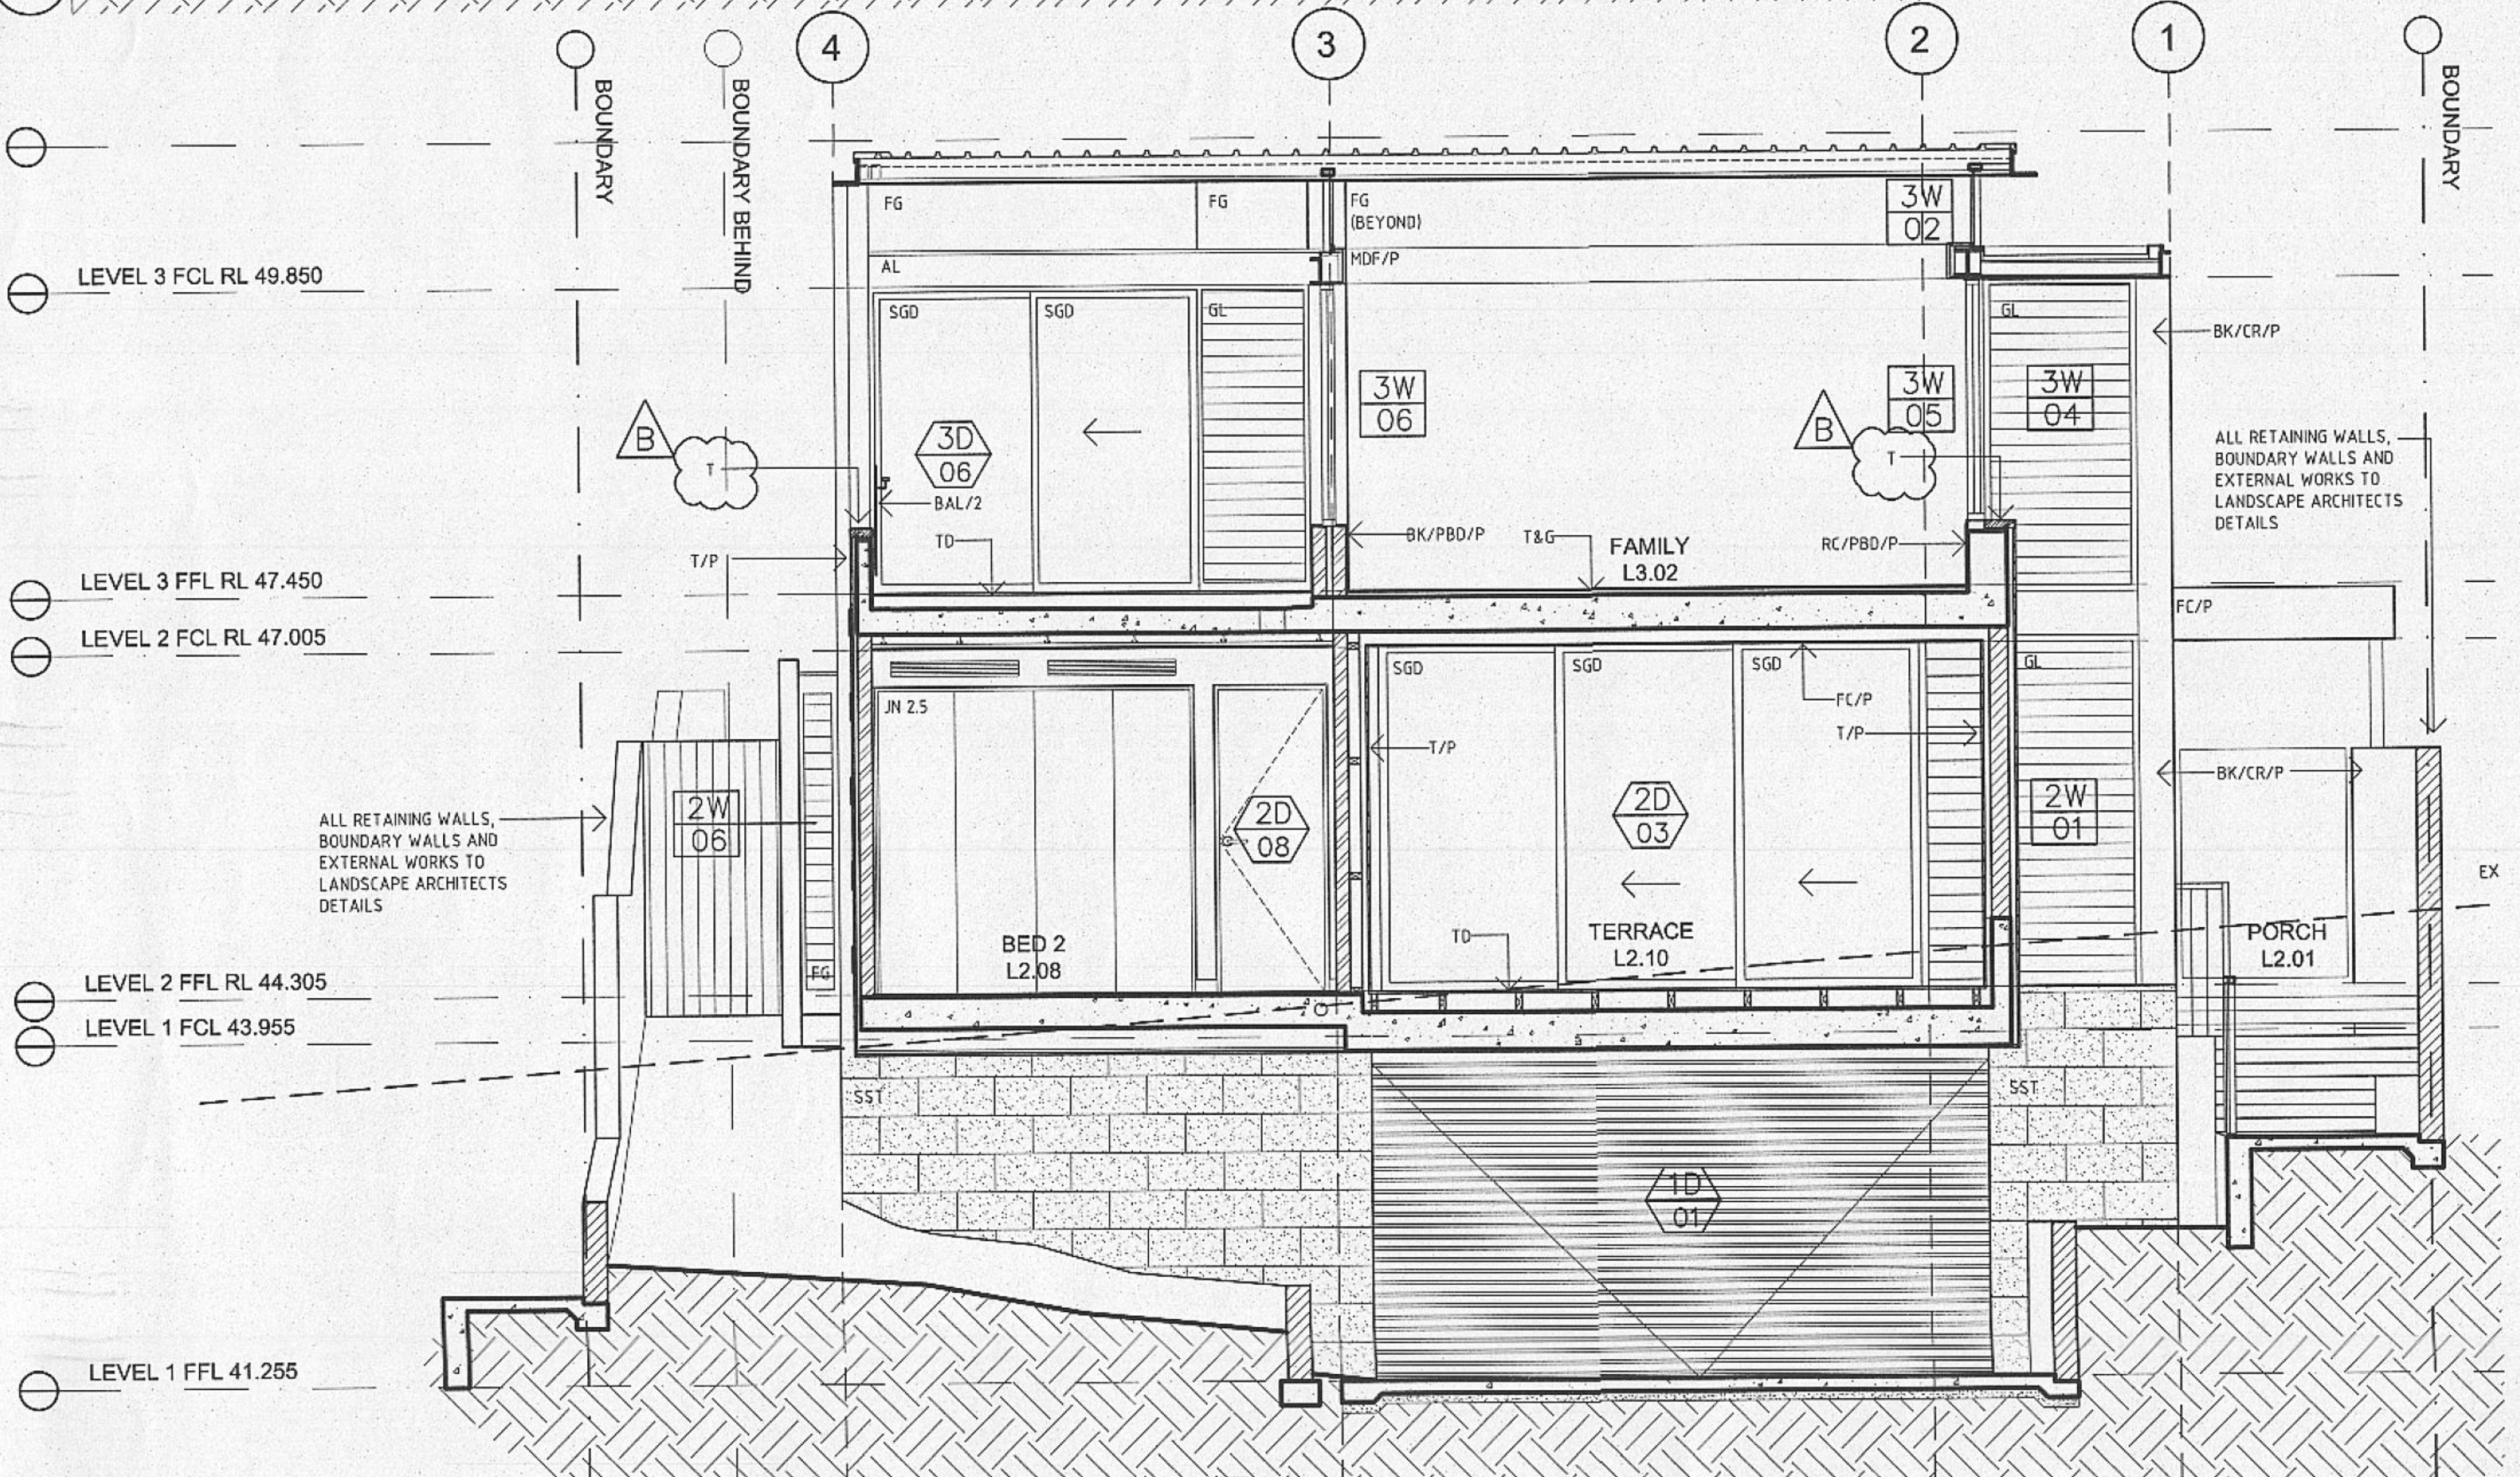


02 SECTION E

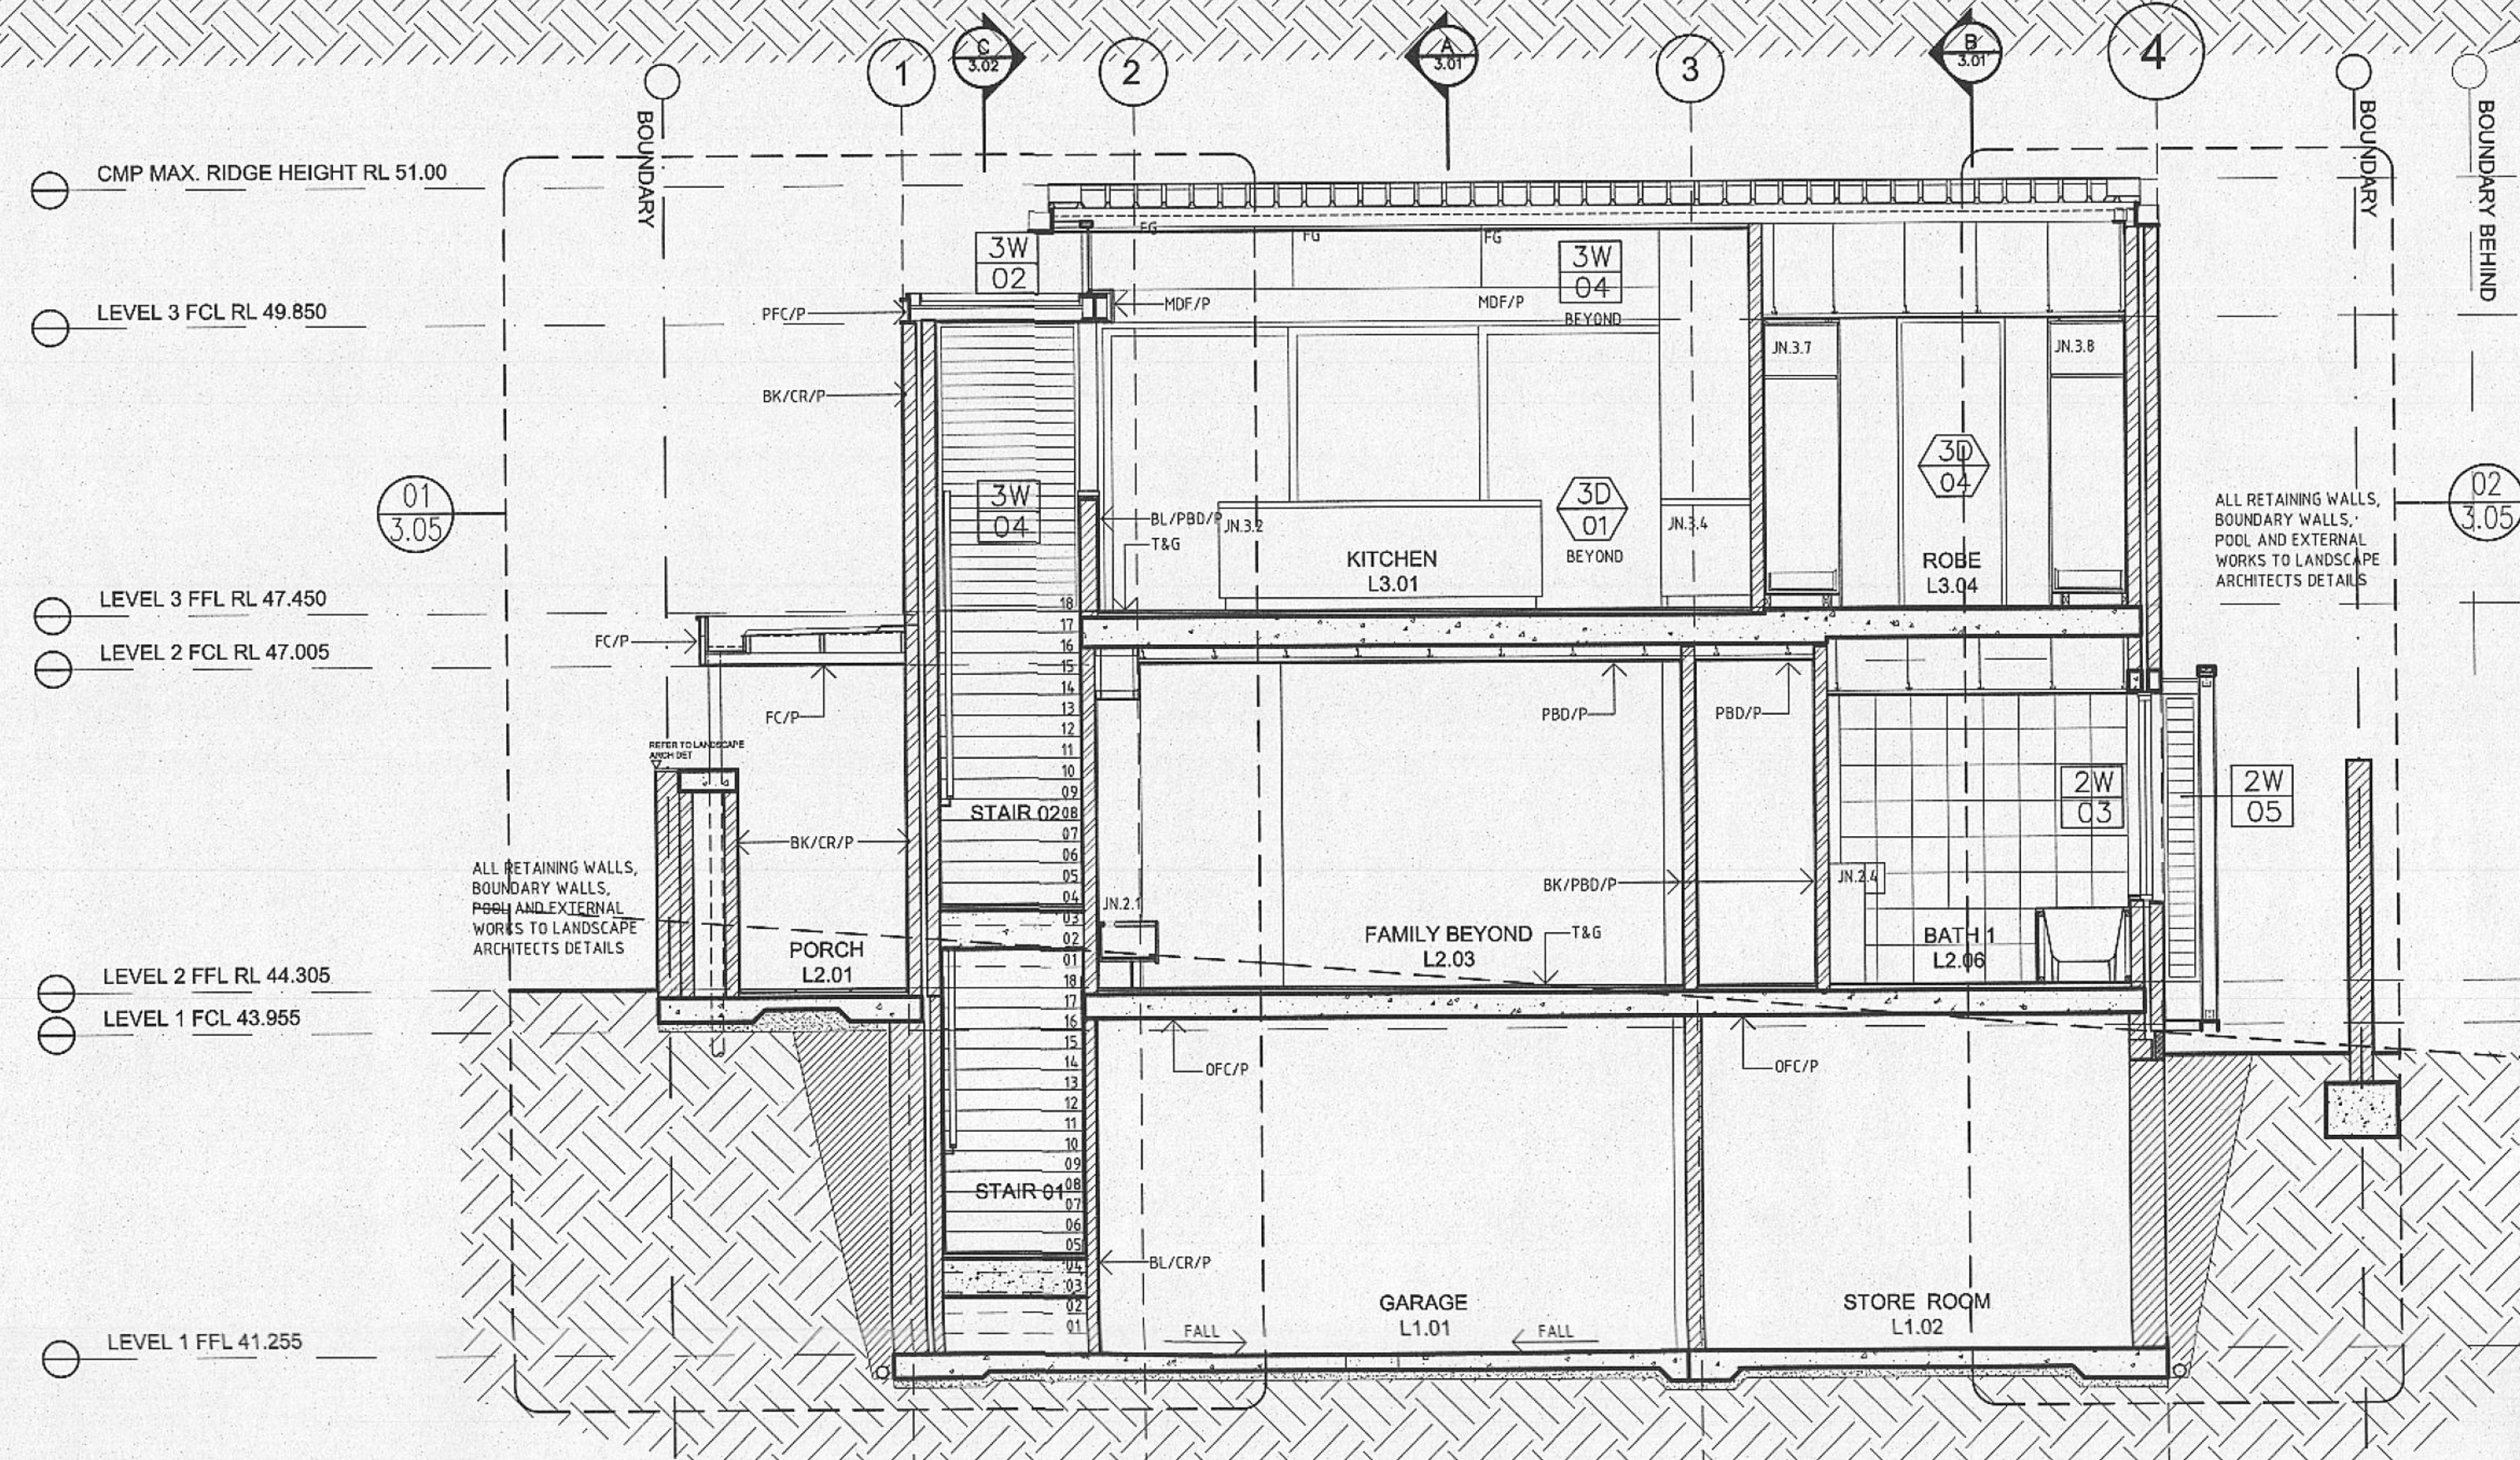


03 SECTION D

REV:	DATE:	DOCUMENT STATUS/ AMENDMENTS	ABBREVIATIONS:	10	20	30	40	50	CONSULTANTS	PROJECT	Drawn JS	Date MARCH 2011
A	10.05.10	ISSUE FOR TENDER	AL ALUMINIUM	DET DETAIL	JN JOINERY NUMBER	SC STEEL COLUMN	SGD SLIDING GLASS DOOR	SHS SQUARE HOLLOW SECTION	CIVIL/ STRUCTURAL/ HYDRAULIC ENGINEER	St. Patricks Estate Manly	Architect Authorised DS	Scale 1:50
B	23.03.11	ISSUE FOR CONSTRUCTION	BAL BALUSTRADE	DP DOWN PIPE	MDF MEDIUM DENSITY FIBREBOARD	SGD SLIDING GLASS DOOR	SHS SQUARE HOLLOW SECTION	SSJ STRUCTURAL SILICONE JOINT	BUSHFIRE CONSULTANT	PRECINCT 1 STAGE 4	Client LEND LEASE	Status CONSTRUCTION
			BHD BULKHEAD	EA EQUAL ANGLE	OF OVERFLOW	SK SKIRTING	SSJ STRUCTURAL SILICONE JOINT	SWP SANDSTONE	HERITAGE CONSULTANT	for LEND LEASE		File
			BL BLOCK	FC FIBRE CEMENT	IP PLASTERBOARD	ST STORMWATER PIT	SWP SANDSTONE	UA UNEQUAL ANGLE	BASIX CONSULTANT			
			CL CENTRE LINE	FW FLOOR WASTE	PB PLASTERBOARD	ST STORMWATER PIT	SWP SANDSTONE	UA UNEQUAL ANGLE	SURVEYOR			
			CO CLEAR OUT	GL GLAZED DOOR	RC REINFORCED CONCRETE	ST STORMWATER PIT	SWP SANDSTONE	UA UNEQUAL ANGLE	PLANNER			
			CR CEMENT RENDER	GL GLASS LOUVRES	RHS RECTANGULAR HOLLOW SECTION	ST STORMWATER PIT	SWP SANDSTONE	UA UNEQUAL ANGLE				
			CTF FLOOR TILE	HW HARDWOOD	RST RECESSED SHADOW TRIM	ST STORMWATER PIT	SWP SANDSTONE	UA UNEQUAL ANGLE				
			CTW WALL TILE	HYD HYDRAULIC	RWO RAINWATER OUTLET	ST STORMWATER PIT	SWP SANDSTONE	UA UNEQUAL ANGLE				
				INS INSULATION								

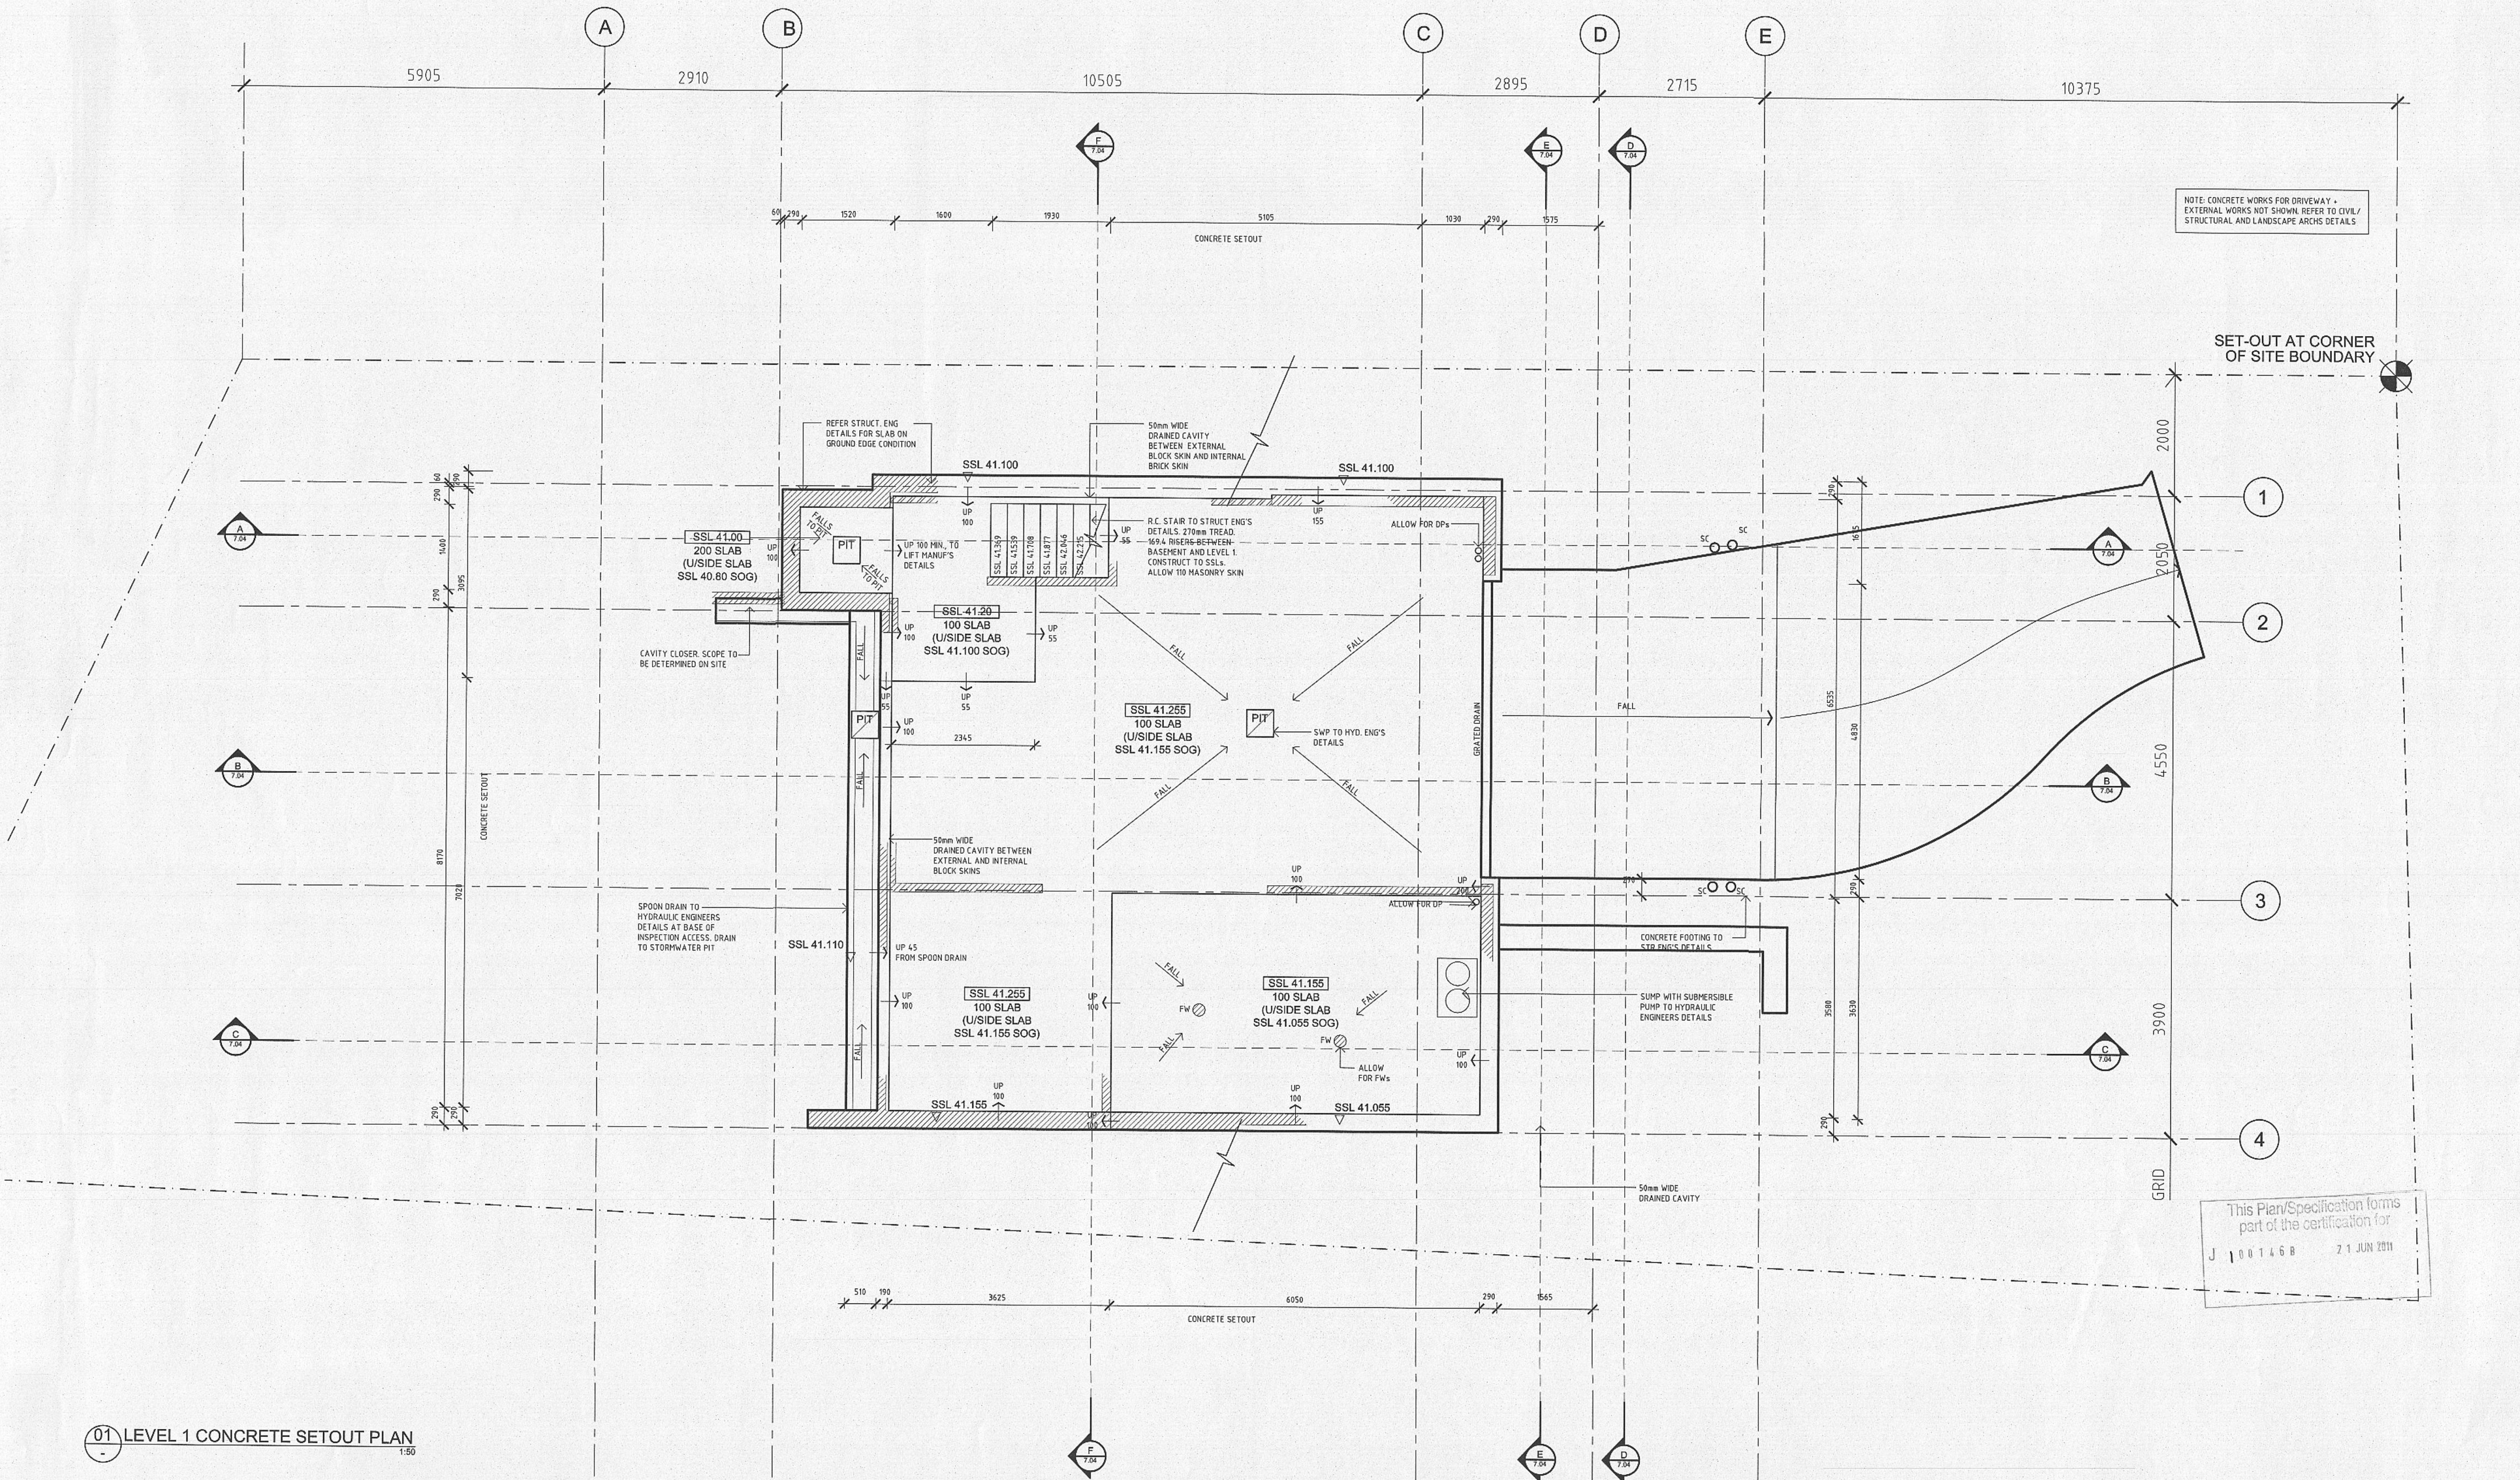

01 LEVEL 1 CONCRETE SETOUT PLAN
1:50

REV:	DATE:	DOCUMENT STATUS/ AMENDMENTS	ABBREVIATIONS:	CONSULTANTS	PROJECT	Drawn	Date
A	23.03.11	ISSUE FOR CONSTRUCTION	AL ALUMINIUM AW ALUMINIUM WINDOW BAL BALUSTRADE BHD BULKHEAD BK BRICK BL BLOCK CL CENTRE LINE CO CLEAR OUT CR CEMENT RENDER CTF FLOOR TILE CTW WALL TILE DET DETAIL DP DOWN PIPE EA EQUAL ANGLE FC FIBRE CEMENT FG FIXED GLASS FW FLOOR WASTE GD GLAZED DOOR GL GLASS LOUVRES HW HARDWOOD HYD HYDRAULIC INS INSULATION JN JOINERY NUMBER MDF MEDIUM DENSITY FIBREBOARD MRS METAL ROOF SHEETING OF OVERFLOW P PAINT PBD PLASTERBOARD PFC PARALLEL FLANGE CHANNEL RC REINFORCED CONCRETE RHS RECTANGULAR HOLLOW SECTION RST RECESSED SHADOW TRIM RWO RAINWATER OUTLET SC STEEL COLUMN SGD SLIDING GLASS DOOR SHS SQUARE HOLLOW SECTION SK SKIRTING SSJ STRUCTURAL SILICONE JOINT SST SANDSTONE SWP STORMWATER PIT T/T TIMBER TD TIMBER DECKING TB TIMBER BATTENS UA UNEQUAL ANGLE UC UNIVERSAL CHANNEL VOS VERIFY ON SITE WPM WATERPROOF MEMBRANE	CIVIL/ STRUCTURAL/ HYDRAULIC ENGINEER Hughes Thomas Tel: 9459 3033 LANDSCAPE ARCHITECTS Murray Design Tel: 9400 112 622 MECHANICAL ENGINEER Terry Thompson PM Tel: 9599 4039 ELECTRICAL ENGINEER ATP Electrical Tel: 9913 1566 BUSHFIRE CONSULTANT Building Code & Bushfire Tel: 9457 6330 HERITAGE CONSULTANT Tanner Architects Tel: 9591 6399 BASIS CONSULTANT Tanner Architects Tel: 9591 6399 SURVEYOR Whitlans Tel: 9234 8309 PLANNER Ingham Planning Tel: 9410 9111	St. Patricks Estate Manly PRECINCT 1 STAGE 4 LEND LEASE DRAWING TITLE CONCRETE SETOUTS SHEET 1	JS Architect Authorised DS Client LEND LEASE JOB NUMBER 07 0581	Scale 1:50 Status CONSTRUCTION File CONCRETE SETOUTS SHEET 23 DRAWING NO. / ISSUE AMP22-7.01/A HOUSE NO. HOUSE 23

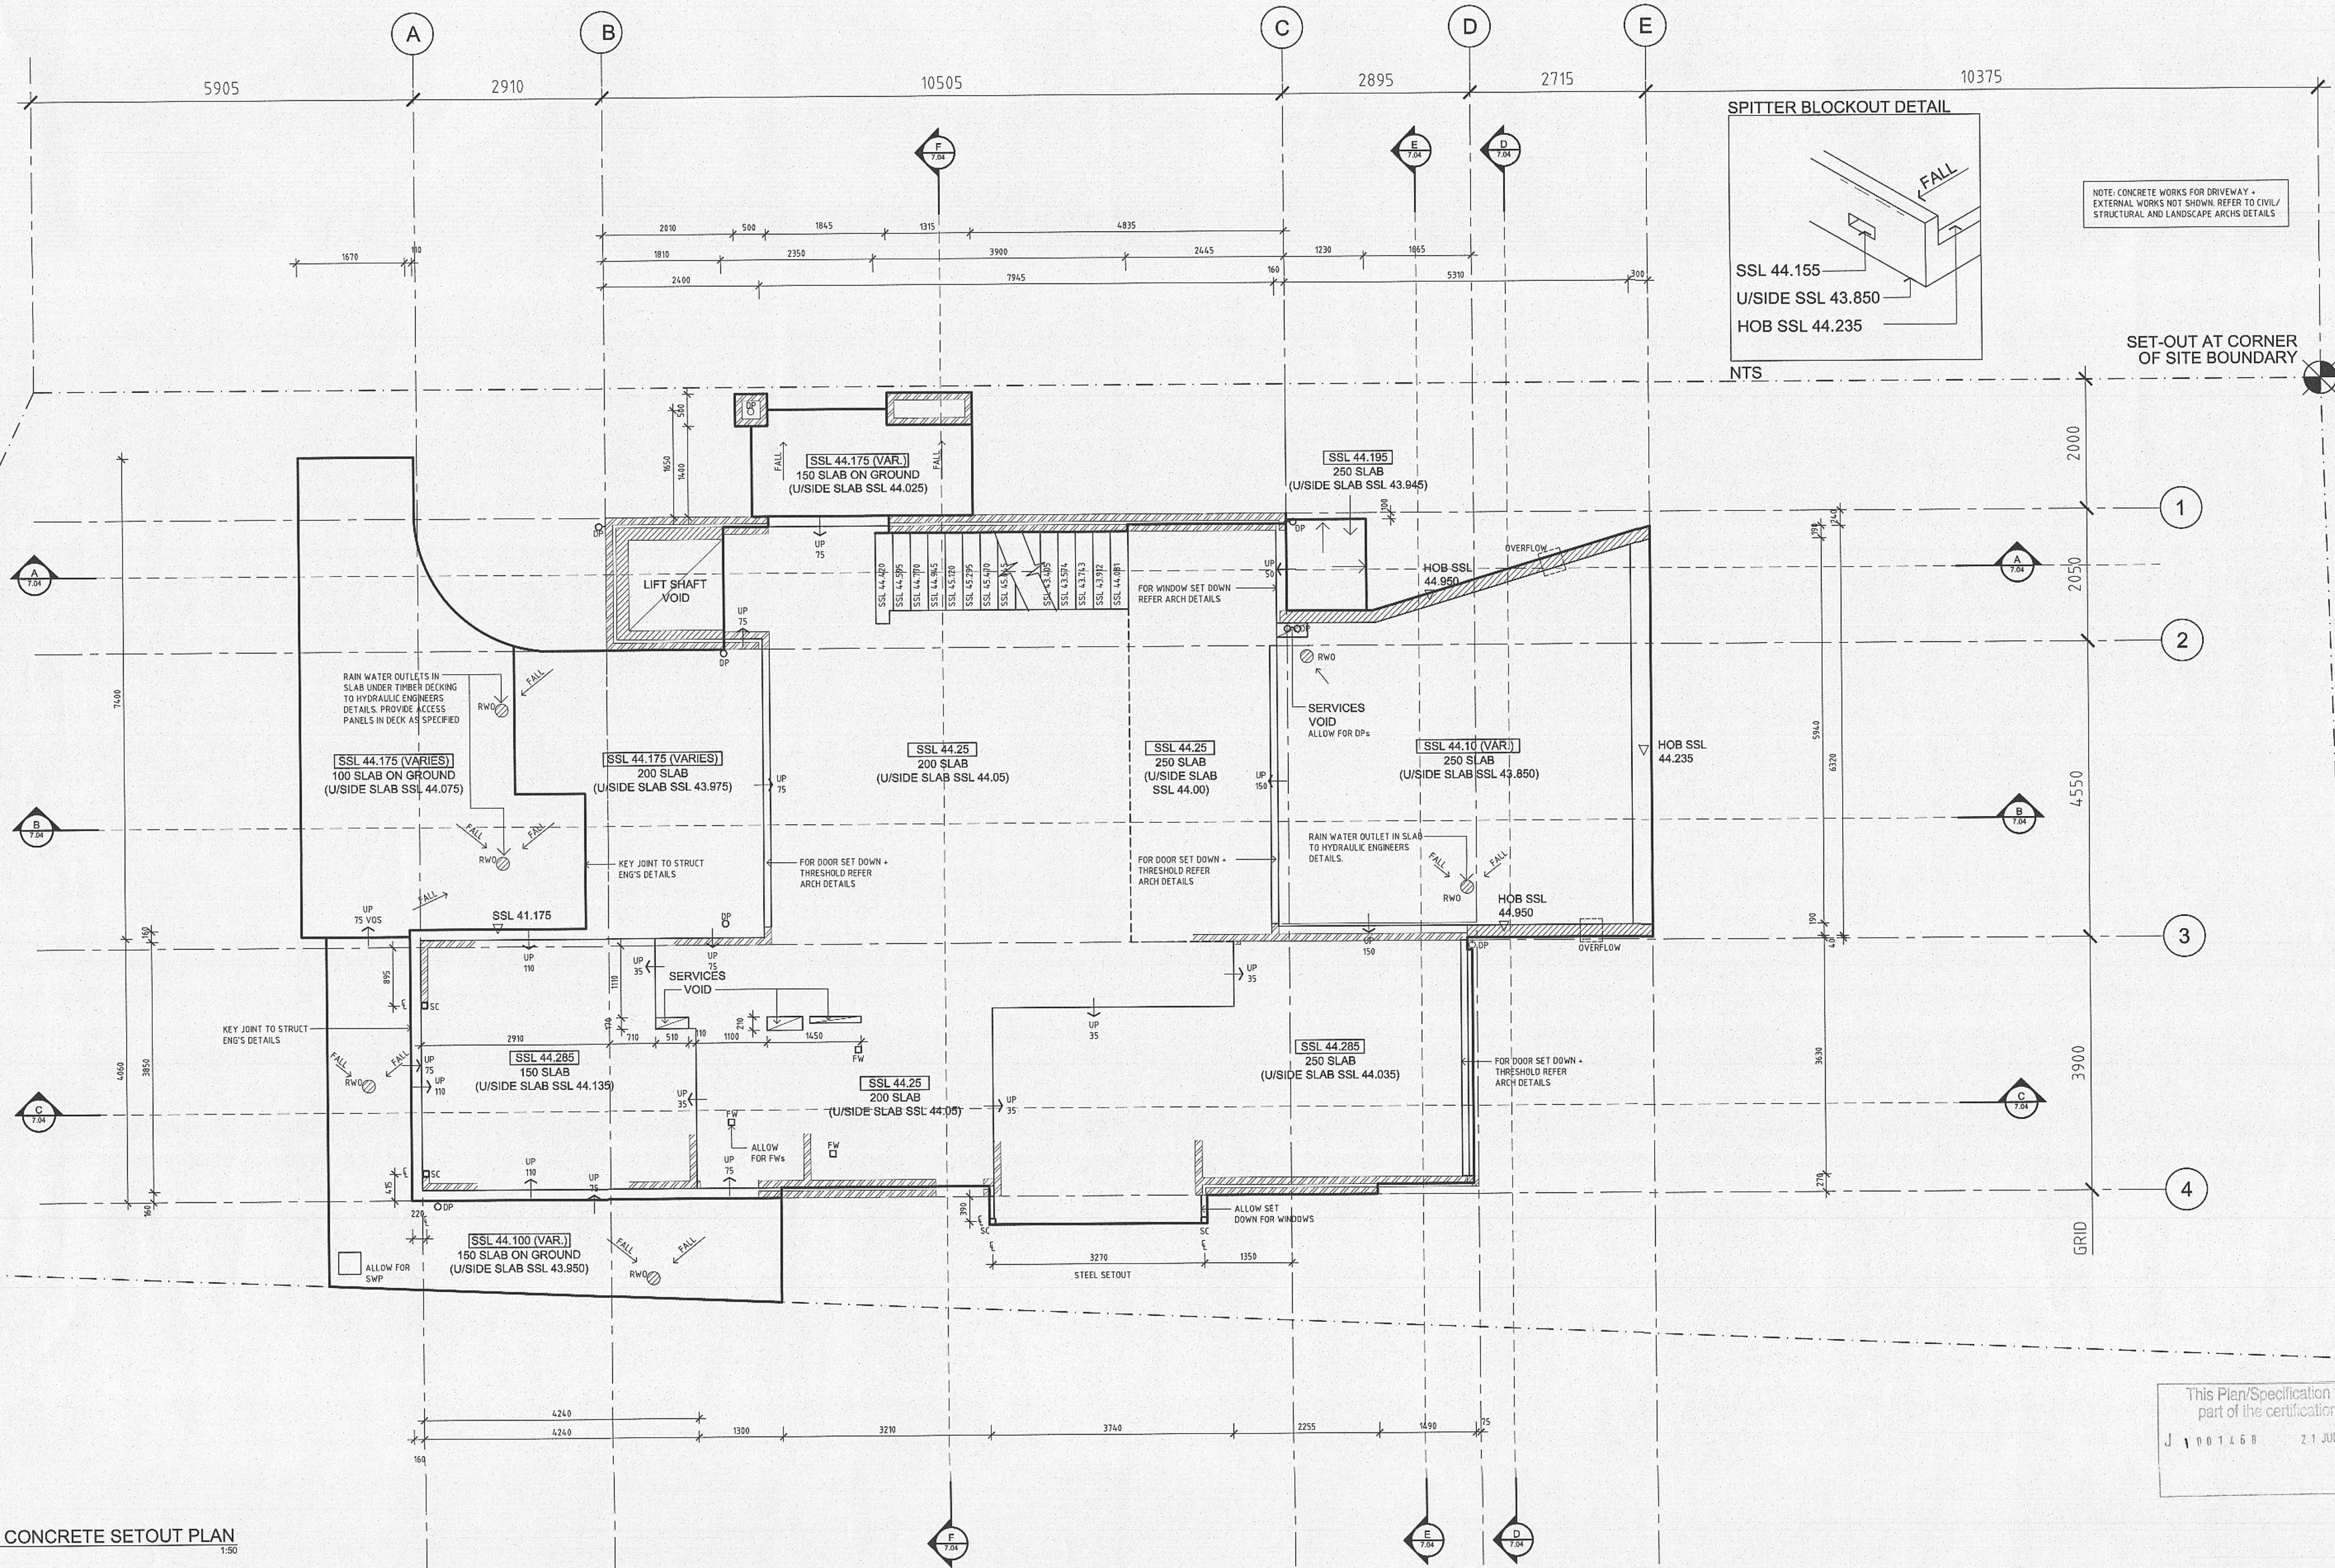

This Plan/Specification forms part of the certification for
J 1 0 0 1 4 6 8 2 1 JUN 2011

01 LEVEL 2 CONCRETE SETOUT PLAN
1:50

H23

REV:	DATE:	DOCUMENT STATUS/ AMENDMENTS	ABBREVIATIONS:										CONSULTANTS										PROJECT	Drawn JS	Date	
A	23.03.11	ISSUE FOR CONSTRUCTION	AL ALUMINIUM WINDOW	DET DETAIL	JN JOINERY NUMBER	SC STEEL COLUMN	

MONTPELIER PLACE, MANLY - HOUSE 23

St Patrick's Estate - Precincts 1+13

AMP 23-0.01	DRAWING SCHEDULE	NTS
AMP 23-1.01	SITE/ROOF PLAN	1:50
AMP 23-1.02	LEVEL 1 FLOOR PLAN	1:50
AMP 23-1.03	LEVEL 2 FLOOR PLAN	1:50
AMP 23-1.04	LEVEL 3 FLOOR PLAN	1:50
AMP 23-1.05	LEVEL 1 ELECTRICAL, LIGHTING & RCP	1:50
AMP 23-1.06	LEVEL 2 ELECTRICAL, LIGHTING & RCP	1:50
AMP 23-1.07	LEVEL 3 ELECTRICAL, LIGHTING & RCP	1:50
AMP 23-2.01	ELEVATIONS SHEET 1	1:50
AMP 23-2.02	ELEVATIONS SHEET 2	1:50
AMP 23-3.01	SECTIONS SHEET 1	1:50
AMP 23-3.02	SECTIONS SHEET 2	1:50
AMP 23-3.03	DETAILS SECTIONS SHEET 1	1:20
AMP 23-3.04	DETAILS SECTIONS SHEET 2	1:20
AMP 23-3.05	DETAILS SECTIONS SHEET 3	1:20
AMP 23-3.06	DETAILS SECTIONS SHEET 4	1:20
AMP 23-4.01	DOOR & WINDOW SCHEDULE	1:50
AMP 23-5.01	CONSTRUCTION DETAILS SHEET 1	1:5
AMP 23-5.02	CONSTRUCTION DETAILS SHEET 2	1:5
AMP 23-5.03	CONSTRUCTION DETAILS SHEET 3	1:5
AMP 23-5.04	KITCHEN L3.01 (JN 3.3 - 3.4)	1:20 / 1:2
AMP 23-5.05	LAUNDRY L2.05 (JN 2.3)	1:20 / 1:2
AMP 23-5.06	POWDER ROOM L3.06 (JN 3.5)	1:20 / 1:2
AMP 23-5.07	BATHROOM 1 L2.06 (JN 2.4)	1:20 / 1:5 / 1:2
AMP 23-5.08	ENSUITE L3.05 (JN 3.6)	1:20 / 1:2
AMP 23-5.09	JOINERY 01 (JN 2.2, JN 2.5, JN 3.9)	1:20
AMP 23-5.10	JOINERY 02 (JN 3.7, JN 3.8, JN 2.1)	1:20
AMP 22-7.01	LEVEL 1 CONCRETE SETOUT PLAN	1:50
AMP 22-7.02	LEVEL 2 CONCRETE SETOUT PLAN	1:50
AMP 22-7.03	LEVEL 3 CONCRETE SETOUT PLAN	1:50
AMP 22-7.04	CONCRETE SECTIONS SHEET 1	1:50
AMP 22-7.05	CONCRETE SECTIONS SHEET 2	1:50

This Plan/Specification forms
part of the certification for
J 100145B 21 JUN 2011

[illegible]