

DEVELOPMENT APPLICATION

MONA VALE GOLF CLUB REFURBISHMENT

3 Golf Ave, Mona Vale NSW 2103



Sheet List			
Sheet Number	Sheet Name	Current Revision	Current Revision Date
A0000	Cover Sheet	3	220331
A0010	Site Plan	7	220328
A0011	Site Analysis Plan	2	220225
A0100	Lower Ground Floor Plan- Existing	4	220225
A0101	Ground Floor Plan- Existing	4	220225
A0102	Lower Ground Floor Plan - Demolition	6	220225
A0103	Ground Floor Plan - Demolition	4	220304

Sheet List			
Sheet Number	Sheet Name	Current Revision	Current Revision Date
A1000	Lower Ground Floor Plan - Proposed	10	220324
A1010	Ground Floor - Proposed	4	220304
A1020	Pumproom and Tank	2	220331
A2000	Proposed Elevations	3	220225
A3000	Proposed Sections	4	220225
A7001	Signage Details	1	220225
A9000	Proposed Colours and Materials	3	220225

DRAWING STATUS:		
Rev	Revision Description	Date
1	ISSUE FOR DA APPLICATION	220225
2	Amended for DA	220304
3	Amended for DA	220331

©Copyright Team 2 Architects
This drawing is protected by copyright. All right are reserved. Unless permitted under the Copyright Act 1968, No part of this drawing may in any form or by any means be reproduced, published, broadcast or transmitted without the prior written permission of the copyright owner. Please Note if the status of this drawing is not signed off For Construction it may be subject to change, alteration or amendment at the discretion of Team 2 Architects. If so, Team 2 Architects is not liable for any loss, damage, harm or injury whether special, consequential, direct or indirect, suffered by you or any other person as a result of your use of this drawing for construction purposes.

DRAWING LEGEND:

1. Architectural drawings shall be read in conjunction with other consultant drawings and specifications. Any discrepancies shall be referred to team 2 architects before proceeding with work.
2. All dimensions and levels are in millimeters unless noted otherwise. No dimension shall be obtained by scaling the drawing.
3. All dimensions to be checked on site with any discrepancies referred to team 2 architects before proceeding with work.
4. All work to be carried out in accordance with the requirements of the principal certifying authority, current ncc & australian standards.

Client or Builder:
Mona Vale Golf Club
3 Golf Ave, Mona Vale NSW 2103

TEAM

ARCHITECTS

SYDNEY
701/1 Chandos Street,
St Leonards NSW 2065
T: + 61 2 9437 3166
E: info@team2.com.au
Reg NSW: 9940

MELBOURNE
313/737 Burwood Road,
Hawthorn East VIC 3123
ABN: 72 104 833 507
Reg Vic: 19340

Project #

1053

Scale

Dwg

JP

Cld

JP

Drawing #:

A0000

Rev:

3

Mona Vale Golf Club

3 Golf Ave, Mona Vale NSW 2103

Title:

Cover Sheet




DRAWING STATUS:		
DEVELOPMENT APPLICATION		
Rev	Revision Description	Date
1	Conceptual Meeting	220121
2	Preliminary for Feasibility Costing	220202
3	Preliminary DA	220225
4	ISSUE FOR DA APPLICATION	220225
5	Request for Clarification to Crown	220303
6	Amended for DA	220304
7	Site Plan Update for Coordination	220328
8	Additional Planting & FHB for DA	220729

©Copyright Team 2 Architects
This drawing is protected by copyright. All right are reserved. Unless permitted under the Copyright Act 1968, No part of this drawing may in any form or by any means be reproduced, published, broadcast or transmitted without the prior written permission of the copyright owner. Please Note if the status of this drawing is not signed off for Construction it may be subject to change, alteration or amendment at the discretion of Team 2 Architects. If so, Team 2 Architects is not liable for any loss, damage, harm or injury whether special, consequential, direct or indirect, suffered by you or any other person as a result of your use of this drawing for construction purposes.

- DRAWING LEGEND:
1. Architectural drawings shall be read in conjunction with other consultant drawings and specifications. Any discrepancies shall be referred to team 2 architects before proceeding with work.
 2. All dimensions and levels are in millimeters unless noted otherwise. No dimension shall be obtained by scaling the drawing.
 3. All dimensions to be checked on site with any discrepancies referred to team 2 architects before proceeding with work.
 4. All work to be carried out in accordance with the requirements of the principal certifying authority, current ncc & australian standards.

Client or Builder:
Mona Vale Golf Club
3 Golf Ave, Mona Vale NSW 2103

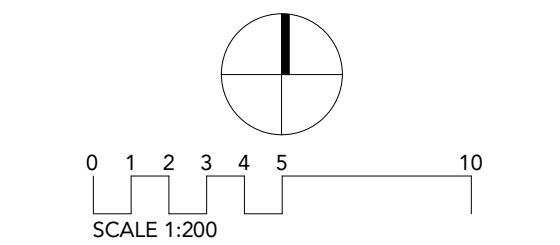

TEAM 2
ARCHITECTS
SYDNEY MELBOURNE
701/1 Chandos Street, St Leonards NSW 2065 313/737 Burwood Road, Hawthorn East VIC 3123
T: + 61 2 9437 3166 ABN: 72 104 833 507
E: info@team2.com.au Reg NSW: 9940 Reg Vic: 19340

Project:
Mona Vale Golf Club
3 Golf Ave, Mona Vale NSW 2103

Title:
Site Plan

Project #:	Scale:	Dwg:	Cld:
1053	1 : 200	@A1	Author
Drawing #:		Rec:	Checker

A0010 8




DRAWING STATUS:		
DEVELOPMENT APPLICATION		
Rev	Revision Description	Date
1	Preliminary DA	220225
2	ISSUE FOR DA APPLICATION	220225

©Copyright Team 2 Architects
This drawing is protected by copyright. All rights are reserved. Unless permitted under the Copyright Act 1968, no part of this drawing may in any form or by any means be reproduced, published, broadcast or transmitted without the prior written permission of the copyright owner. Please Note: If the status of this drawing is not signed off for Construction it may be subject to change, alteration or amendment at the discretion of Team 2 Architects. If so, Team 2 Architects is not liable for any loss, damage, harm or injury whether special, consequential, direct or indirect, suffered by you or any other person as a result of your use of this drawing for construction purposes.

- DRAWING LEGEND:
1. Architectural drawings shall be read in conjunction with other consultant drawings and specifications. Any discrepancies shall be referred to team 2 architects before proceeding with work.
 2. All dimensions and levels are in millimeters unless noted otherwise. No dimension shall be obtained by scaling the drawing.
 3. All dimensions to be checked on site with any discrepancies referred to team 2 architects before proceeding with work.
 4. All work to be carried out in accordance with the requirements of the principal certifying authority, current ncc & Australian standards.


Client or Builder:
Mona Vale Golf Club
3 Golf Ave, Mona Vale NSW 2103

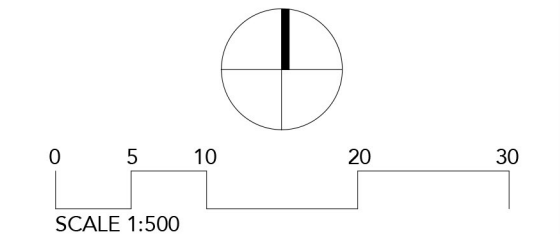

TEAM 2
ARCHITECTS
SYDNEY: 701/1 Chandos Street, St Leonards NSW 2065
T: +61 2 9437 3166
E: info@team2.com.au
Reg NSW: 9940
MELBOURNE: 313/737 Burwood Road, Hawthorn East VIC 3123
ABN: 72 104 833 507
Reg Vic: 19340

Project:
Mona Vale Golf Club
3 Golf Ave, Mona Vale NSW 2103

Title:			
Site Analysis Plan			
Project #	Scale	Doc	Cld
1053	1 : 500	JP	JP
Drawing #	Rev		
A0011	2		

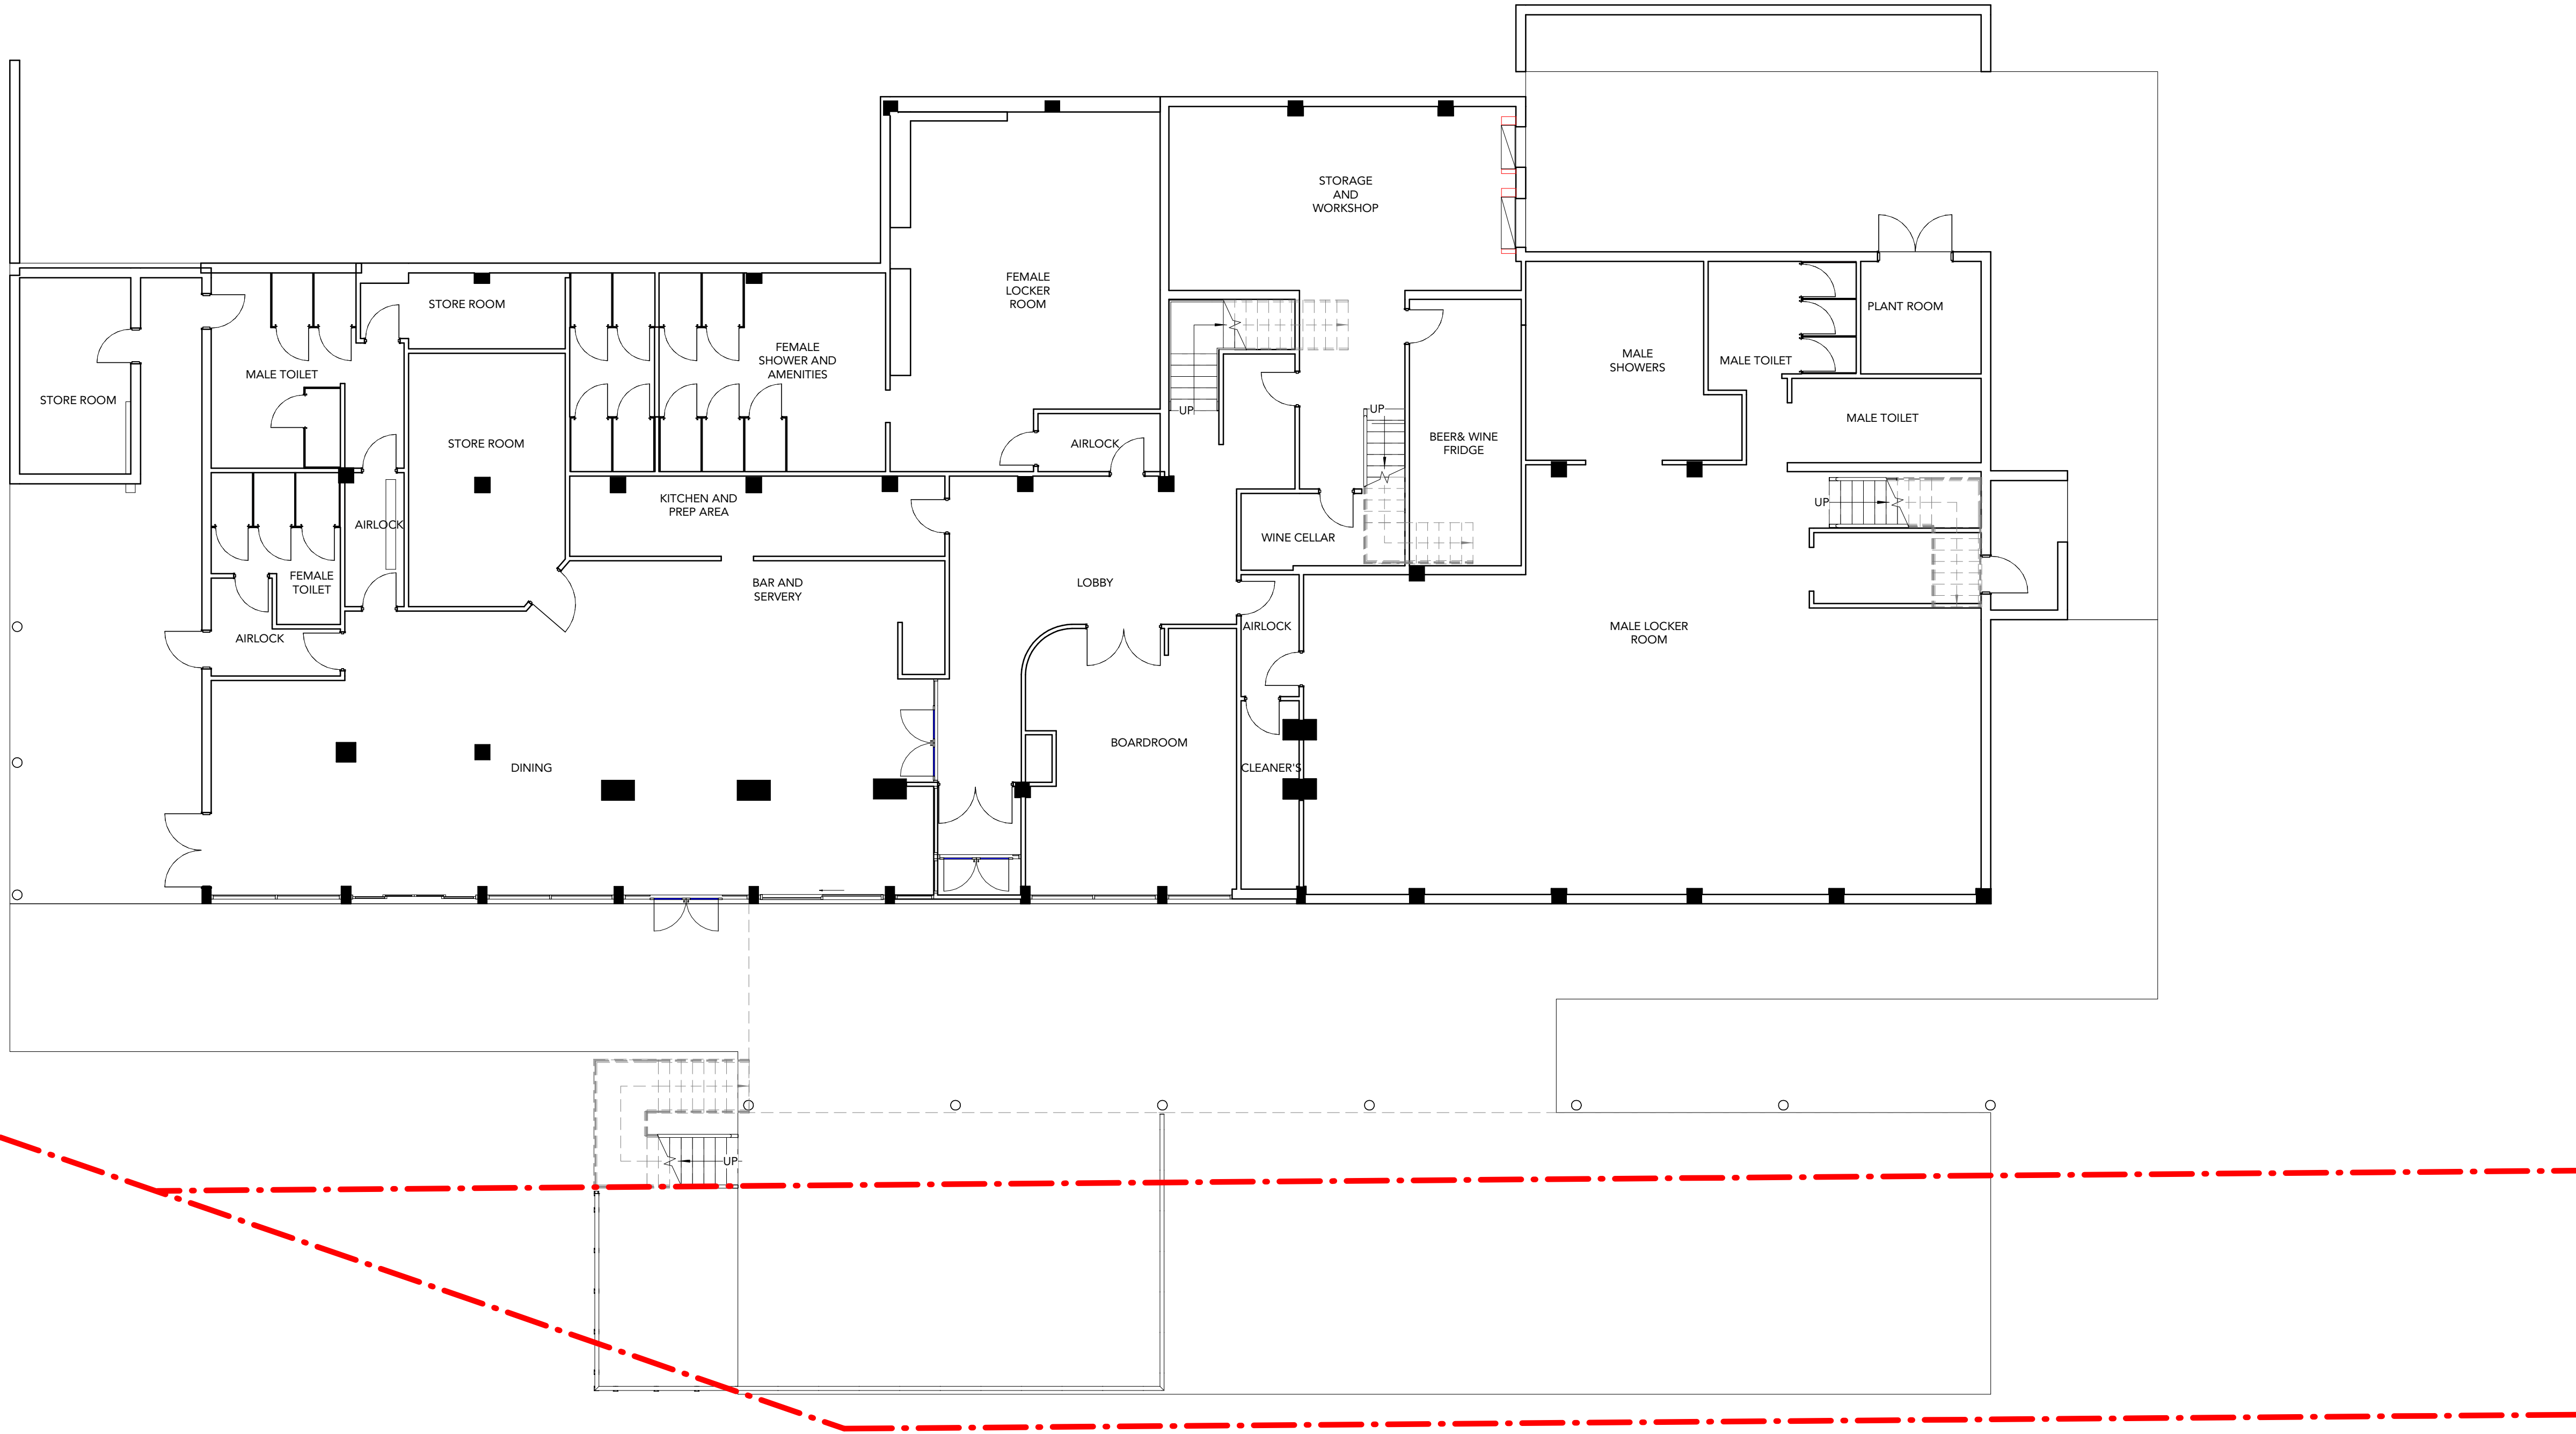


DRAWING STATUS:		
DEVELOPMENT APPLICATION		
Rev	Revision Description	Date
1	Conceptual Meeting	220121
2	Preliminary for Feasibility Costing	220202
3	Preliminary DA	220225
4	ISSUE FOR DA APPLICATION	220225

©Copyright Team 2 Architects
This drawing is protected by copyright. All right are reserved. Unless permitted under the Copyright Act 1968, No part of this drawing may in any form or by any means be reproduced, published, broadcast or transmitted without the prior written permission of the copyright owner. Please Note if the status of this drawing is not signed off For Construction it may be subject to change, alteration or amendment at the discretion of Team 2 Architects. If so, Team 2 Architects is not liable for any loss, damage, harm or injury whether special, consequential, direct or indirect, suffered by you or any other person as a result of your use of this drawing for construction purposes.

- DRAWING LEGEND:
1. Architectural drawings shall be read in conjunction with other consultant drawings and specifications. Any discrepancies shall be referred to team 2 architects before proceeding with work.
 2. All dimensions and levels are in millimeters unless noted otherwise. No dimension shall be obtained by scaling the drawing.
 3. All dimensions to be checked on site with any discrepancies referred to team 2 architects before proceeding with work.
 4. All work to be carried out in accordance with the requirements of the principal certifying authority, current ncc & Australian standards.

Client or Builder:
Mona Vale Golf Club
3 Golf Ave, Mona Vale NSW 2103

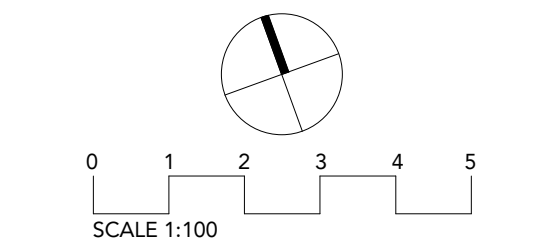

TEAM 2
ARCHITECTS
SYDNEY MELBOURNE
701/1 Chandos Street, 313/737 Burwood Road,
St Leonards NSW 2065 Hawthorn East VIC 3123
T: + 61 2 9437 3166 ABN: 72 104 833 507
E: info@team2.com.au Reg NSW: 9940 Reg Vic: 19340


Project:
Mona Vale Golf Club
3 Golf Ave, Mona Vale NSW 2103

Title:
Lower Ground Floor Plan- Existing

Project #	Scale	Doc	Cld
1053	1 : 100 @A1	SG	JP

Drawing #:
A0100

Rev:
4

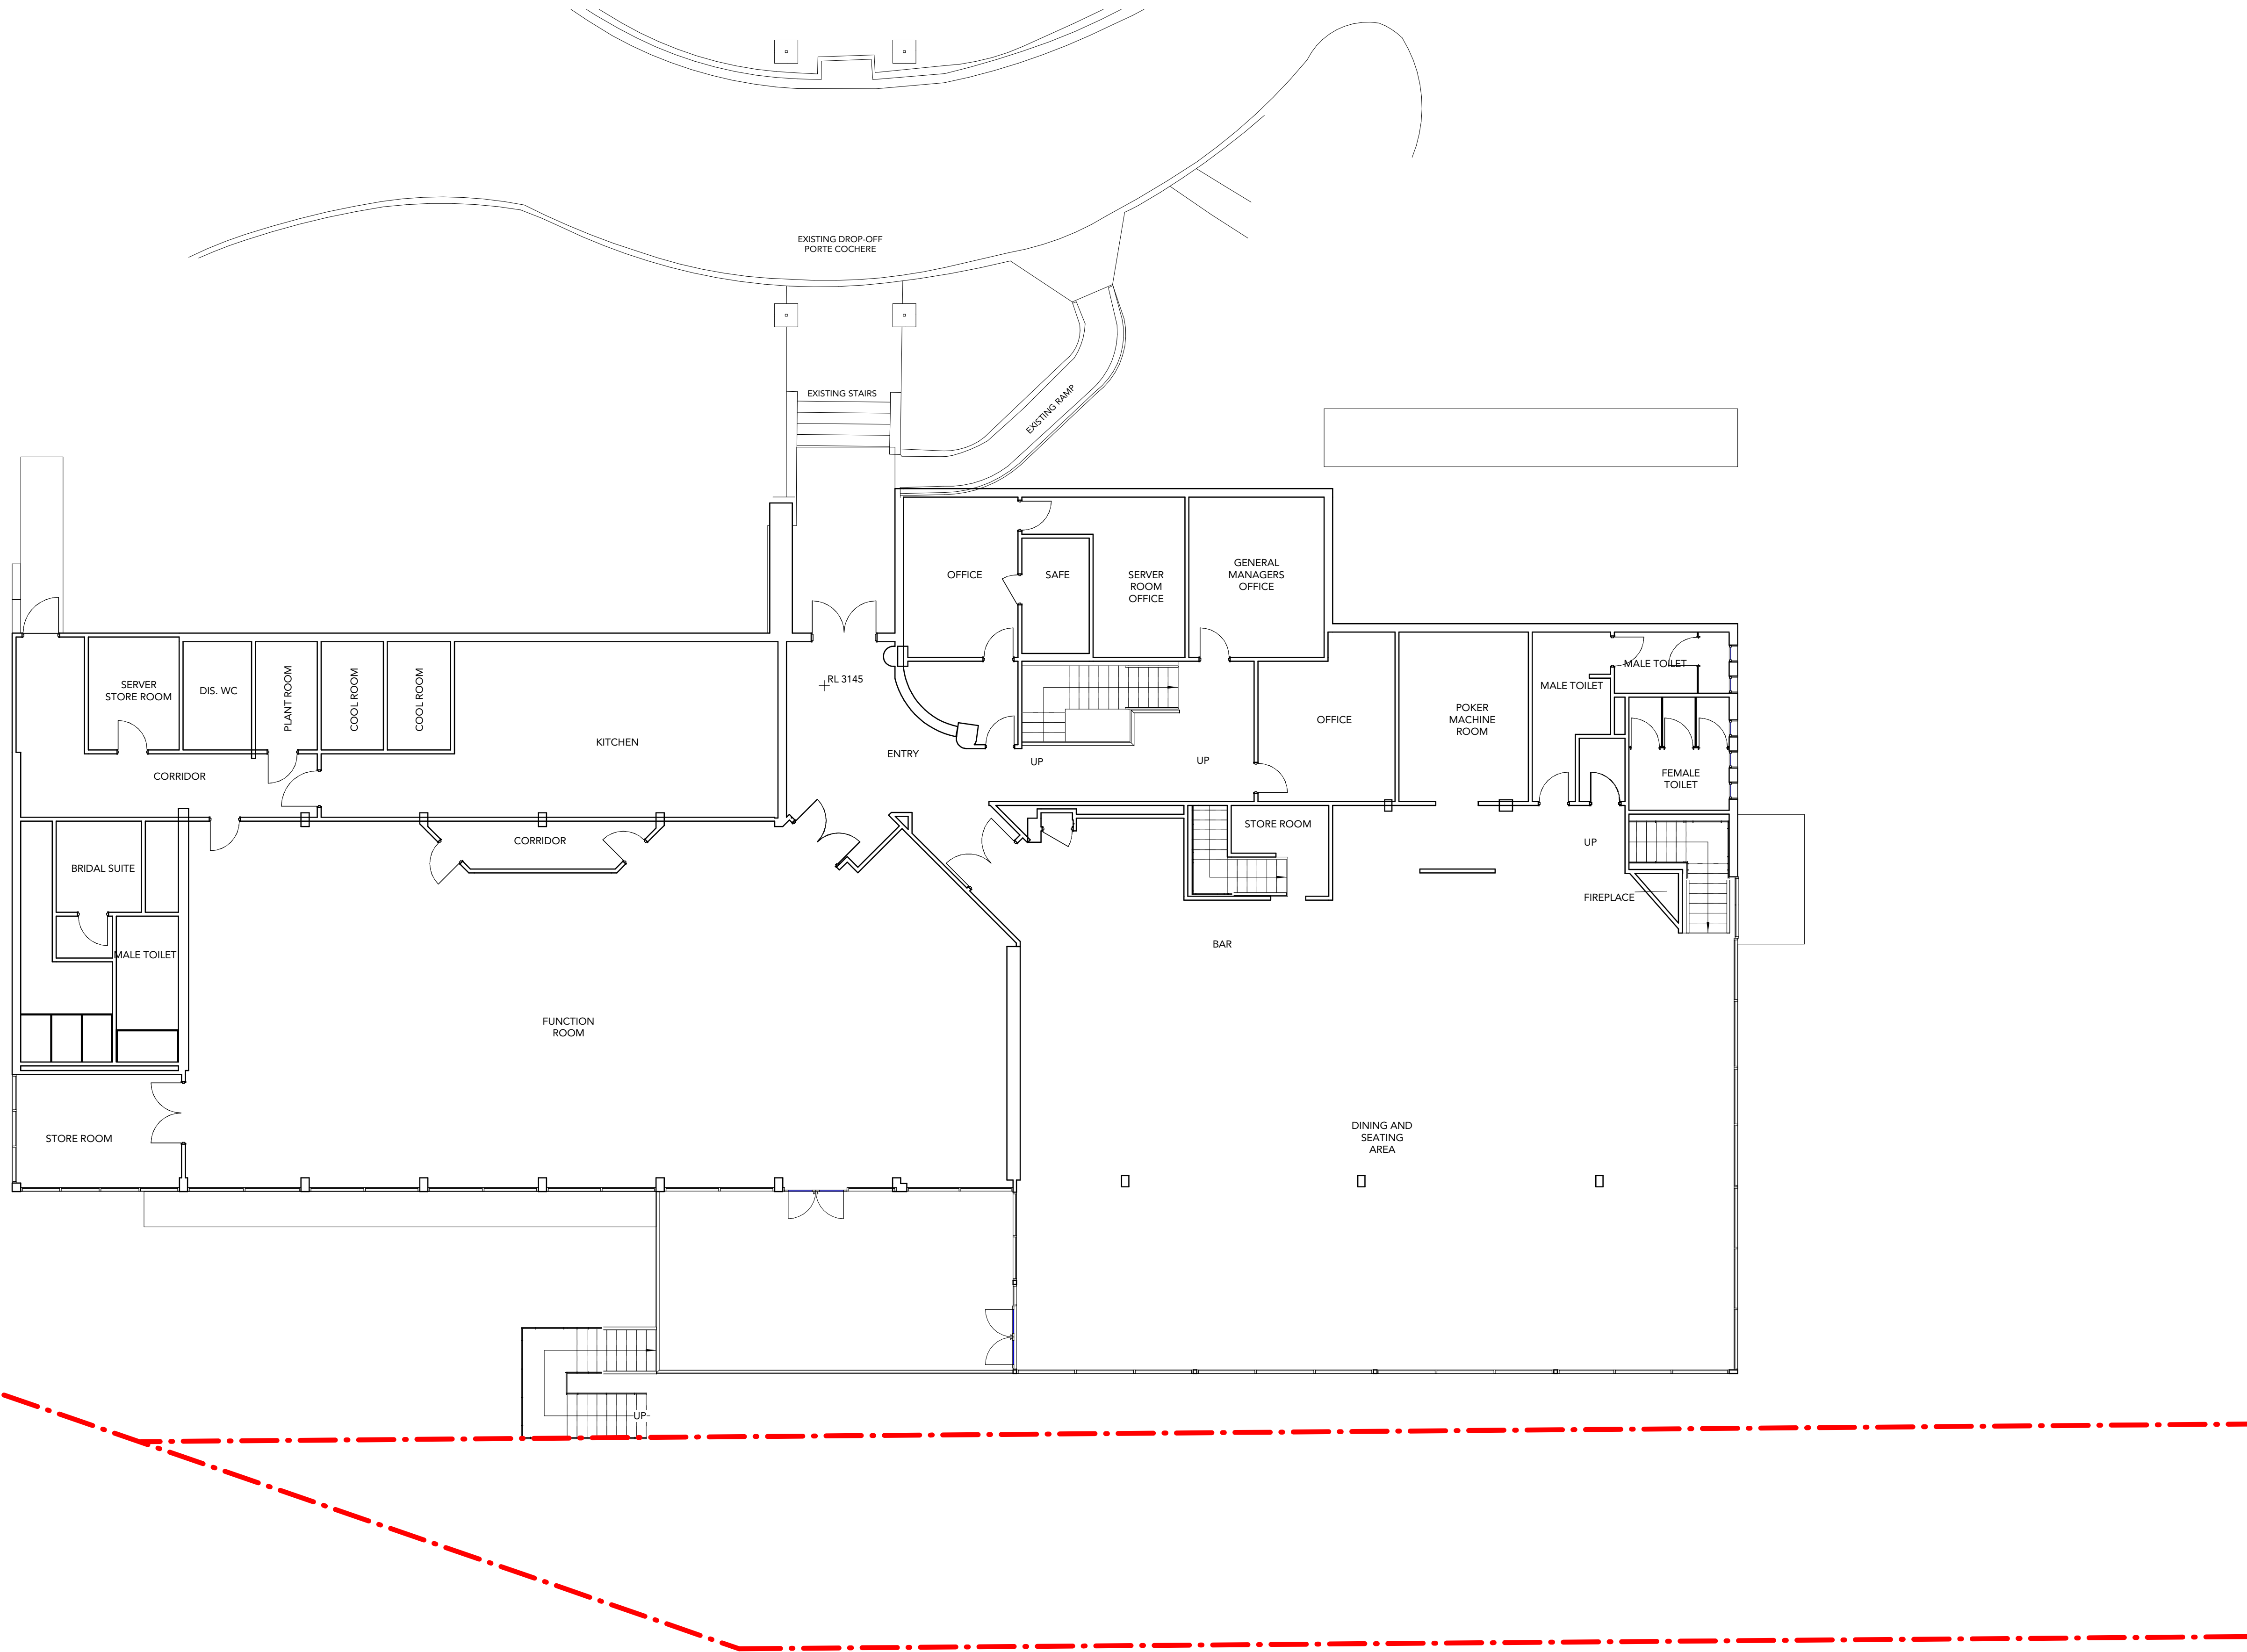


DRAWING STATUS:		
DEVELOPMENT APPLICATION		
Rev	Revision Description	Date
1	Conceptual Meeting	220121
2	Preliminary for Feasibility Costing	220202
3	Preliminary DA	220225
4	ISSUE FOR DA APPLICATION	220225

©Copyright Team 2 Architects
This drawing is protected by copyright. All right are reserved. Unless permitted under the Copyright Act 1968, No part of this drawing may in any form or by any means be reproduced, published, broadcast or transmitted without the prior written permission of the copyright owner. Please Note if the status of this drawing is not signed off for Construction it may be subject to change, alteration or amendment at the discretion of Team 2 Architects. If so, Team 2 Architects is not liable for any loss, damage, harm or injury whether special, consequential, direct or indirect, suffered by you or any other person as a result of your use of this drawing for construction purposes.

- DRAWING LEGEND:
1. Architectural drawings shall be read in conjunction with other consultant drawings and specifications. Any discrepancies shall be referred to team 2 architects before proceeding with work.
 2. All dimensions and levels are in millimeters unless noted otherwise. No dimension shall be obtained by scaling the drawing.
 3. All dimensions to be checked on site with any discrepancies referred to team 2 architects before proceeding with work.
 4. All work to be carried out in accordance with the requirements of the principal certifying authority, current ncc & Australian standards.

Client or Builder:
Mona Vale Golf Club
3 Golf Ave, Mona Vale NSW 2103

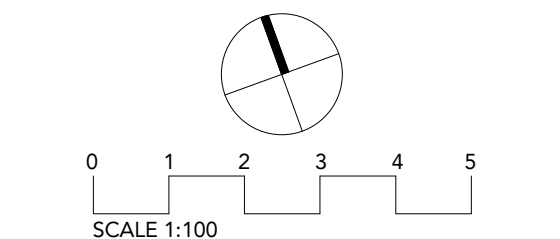

TEAM
ARCHITECTS

SYDNEY
701/1 Chandos Street,
St Leonards NSW 2065
T: + 61 2 9437 3166
E: info@team2.com.au
Reg NSW: 9940

MELBOURNE
313/737 Burwood Road,
Hawthorn East VIC 3123
ABN: 72 104 833 507
Reg Vic: 19340


Project:
Mona Vale Golf Club
3 Golf Ave, Mona Vale NSW 2103

Title:
Ground Floor Plan- Existing

Project #	Scale	Doc	Cld
1053	1 : 100 @A1	SG	JP

Drawing #:
A0101

Rev:
4

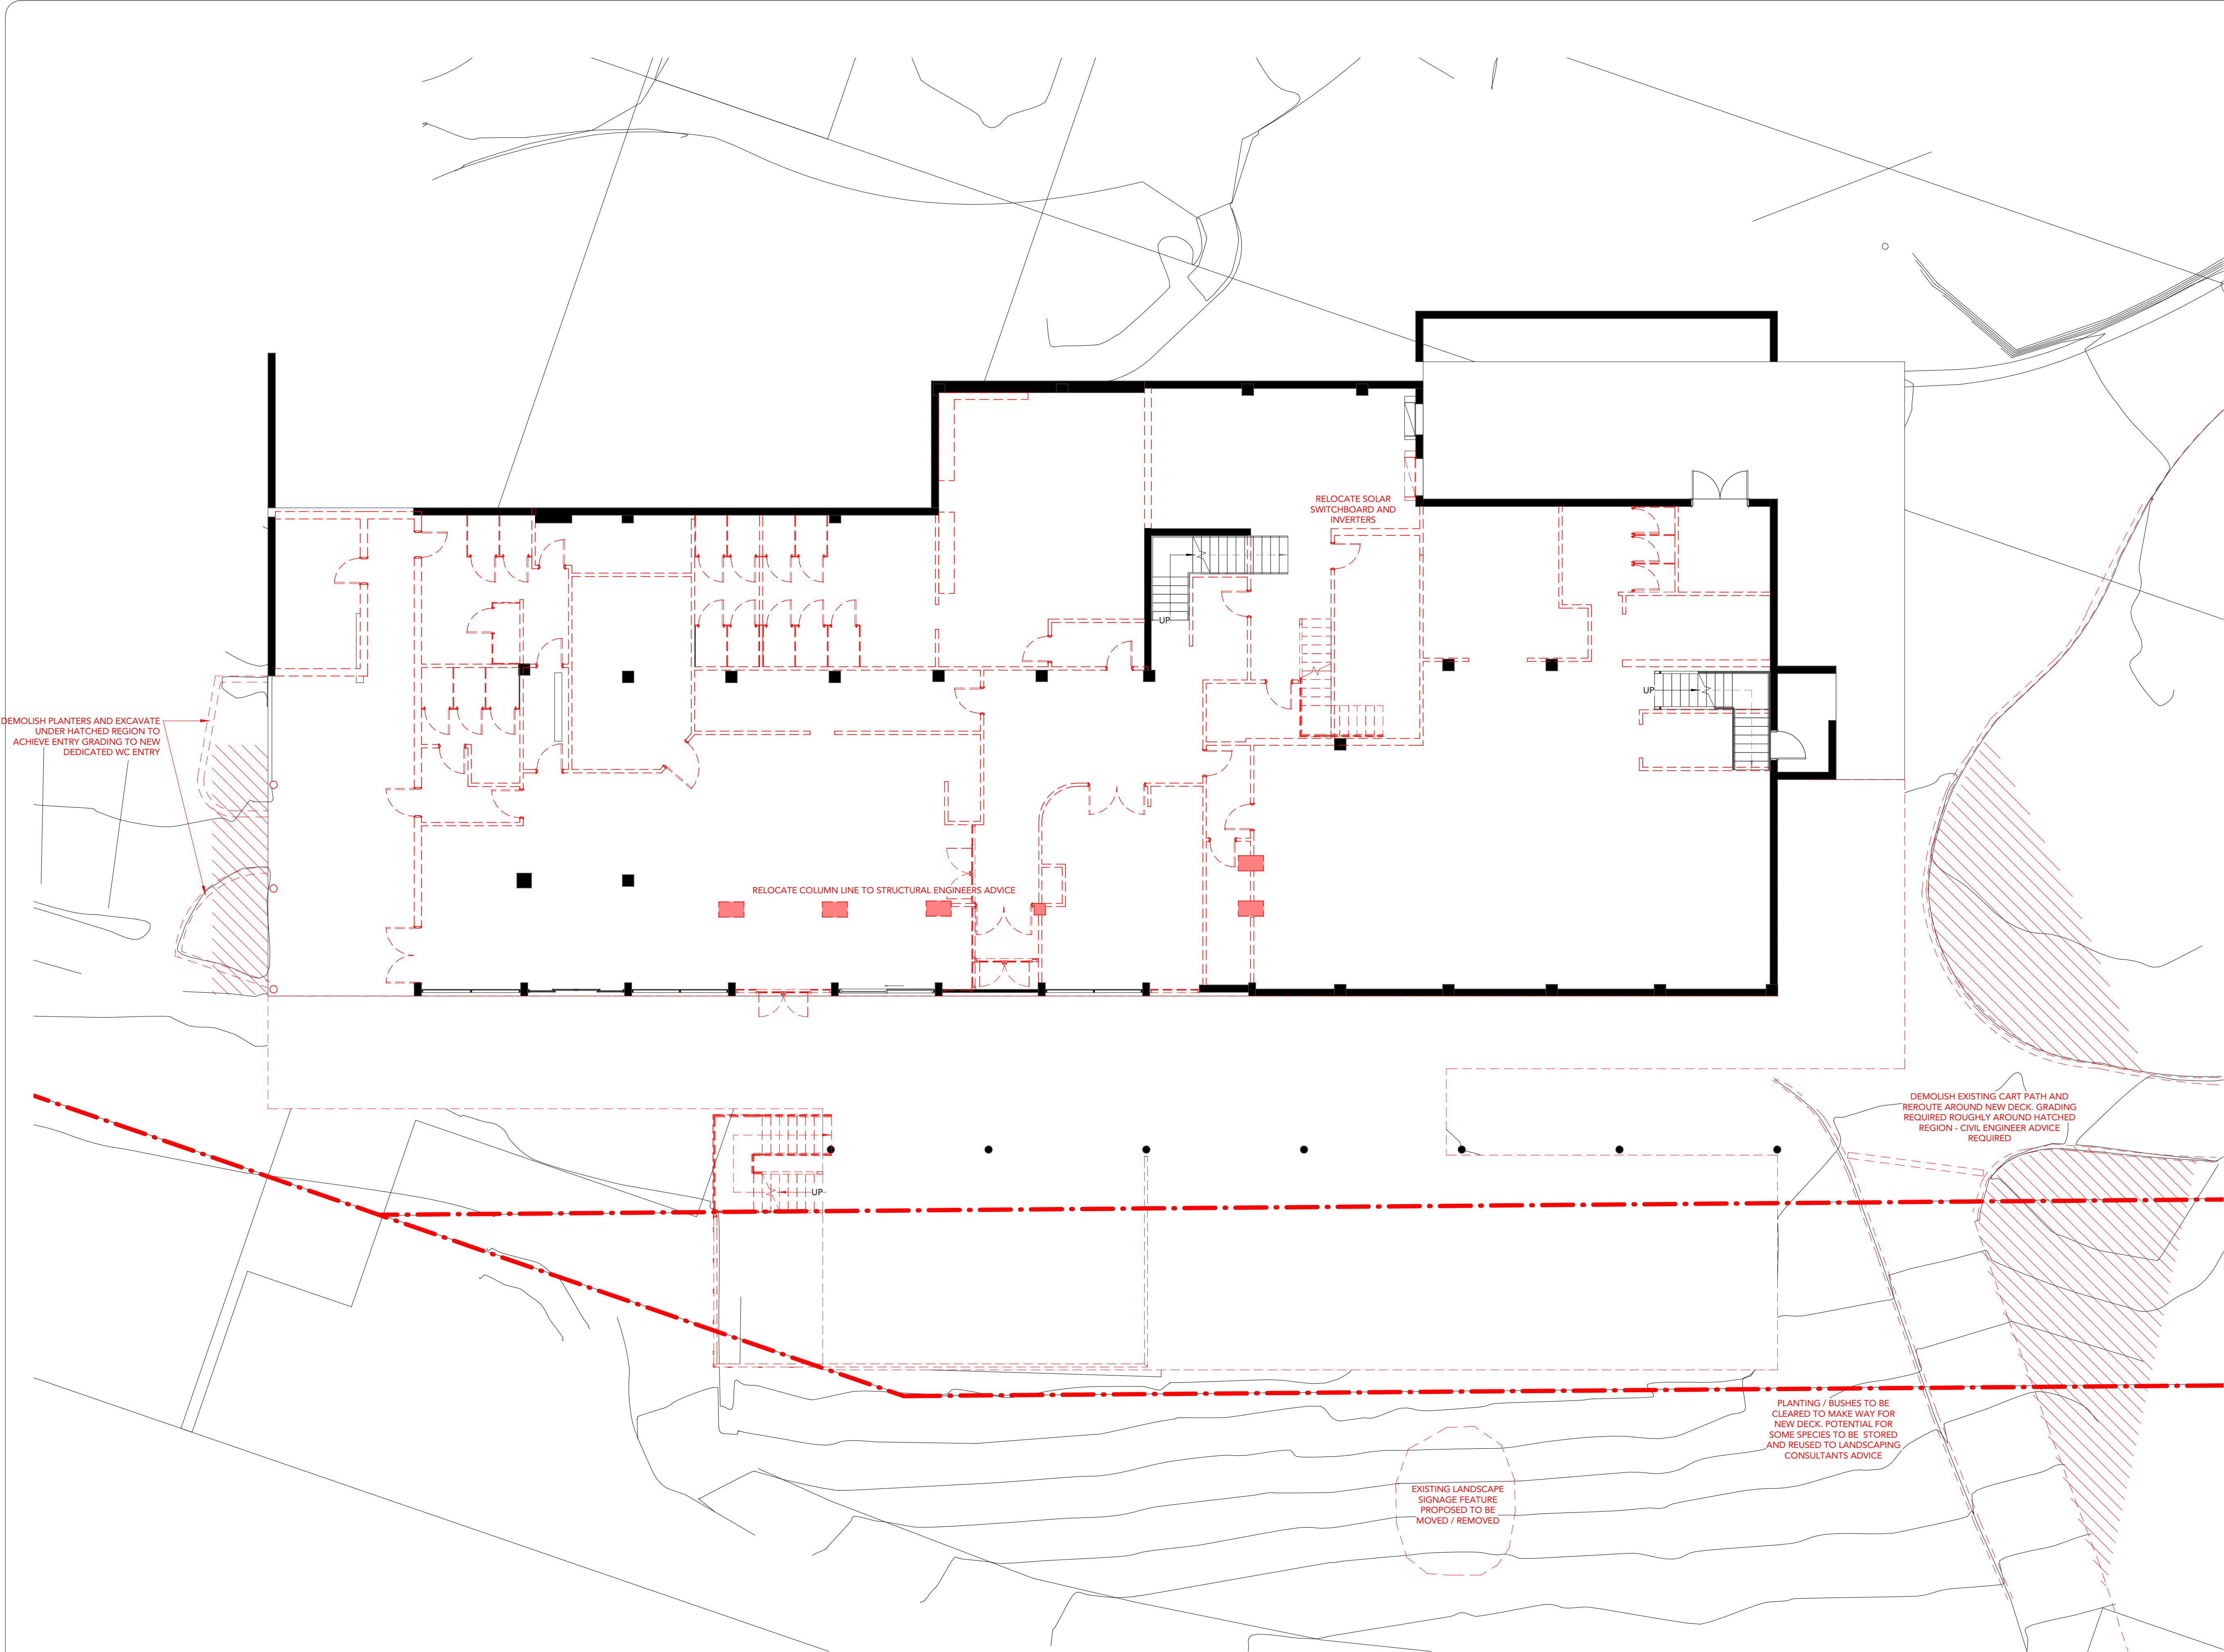


DRAWING STATUS:		
DEVELOPMENT APPLICATION		
Rev	Revision Description	Date
1	Conceptual Meeting	220121
2	VIIP For Coordination	220201
3	Preliminary for Feasibility Costing	220202
4	Amended after Design Client Meeting	220212
5	Preliminary DA	220225
6	ISSUE FOR DA APPLICATION	220225

©Copyright Team 2 Architects
This drawing is protected by copyright. All right are reserved. Unless permitted under the Copyright Act 1968. No part of this drawing may in any form or by any means be reproduced, published, broadcast or transmitted without the prior written permission of the copyright owner. Please Note if the status of this drawing is not signed off For Construction it may be subject to change, alteration or amendment at the discretion of Team 2 Architects. If so, Team 2 Architects is not liable for any loss, damage, harm or injury whether special, consequential, direct or indirect, suffered by you or any other person as a result of your use of this drawing for construction purposes.

- DRAWING LEGEND:**
1. Architectural drawings shall be read in conjunction with other consultant drawings and specifications. Any discrepancies shall be referred to team 2 architects before proceeding with work.
 2. All dimensions and levels are in millimeters unless noted otherwise. No dimension shall be obtained by scaling the drawing.
 3. All dimensions to be checked on site with any discrepancies referred to team 2 architects before proceeding with work.
 4. All work to be carried out in accordance with the requirements of the principal certifying authority, current ncc & Australian standards.

Client or Builder:
Mona Vale Golf Club
3 Golf Ave, Mona Vale NSW 2103

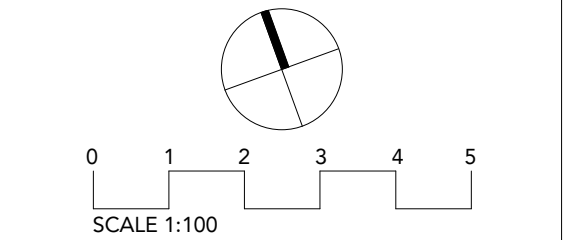


TEAM 2
ARCHITECTS
SYDNEY MELBOURNE
701/1 Chandos Street, 313/737 Burwood Road,
St Leonards NSW 2065 Hawthorn East VIC 3123
T: +61 2 9437 3166 ABN: 72 104 833 507
E: info@team2.com.au Reg NSW: 9940 Reg Vic: 19340

Project:
Mona Vale Golf Club
3 Golf Ave, Mona Vale NSW 2103

Title:
Lower Ground Floor Plan - Demolition

Project #:	Scale:	Drawn:	Checked:
1053	1 : 100 @A1	Author	Checker

Drawing #:	Rev:
A0102	6

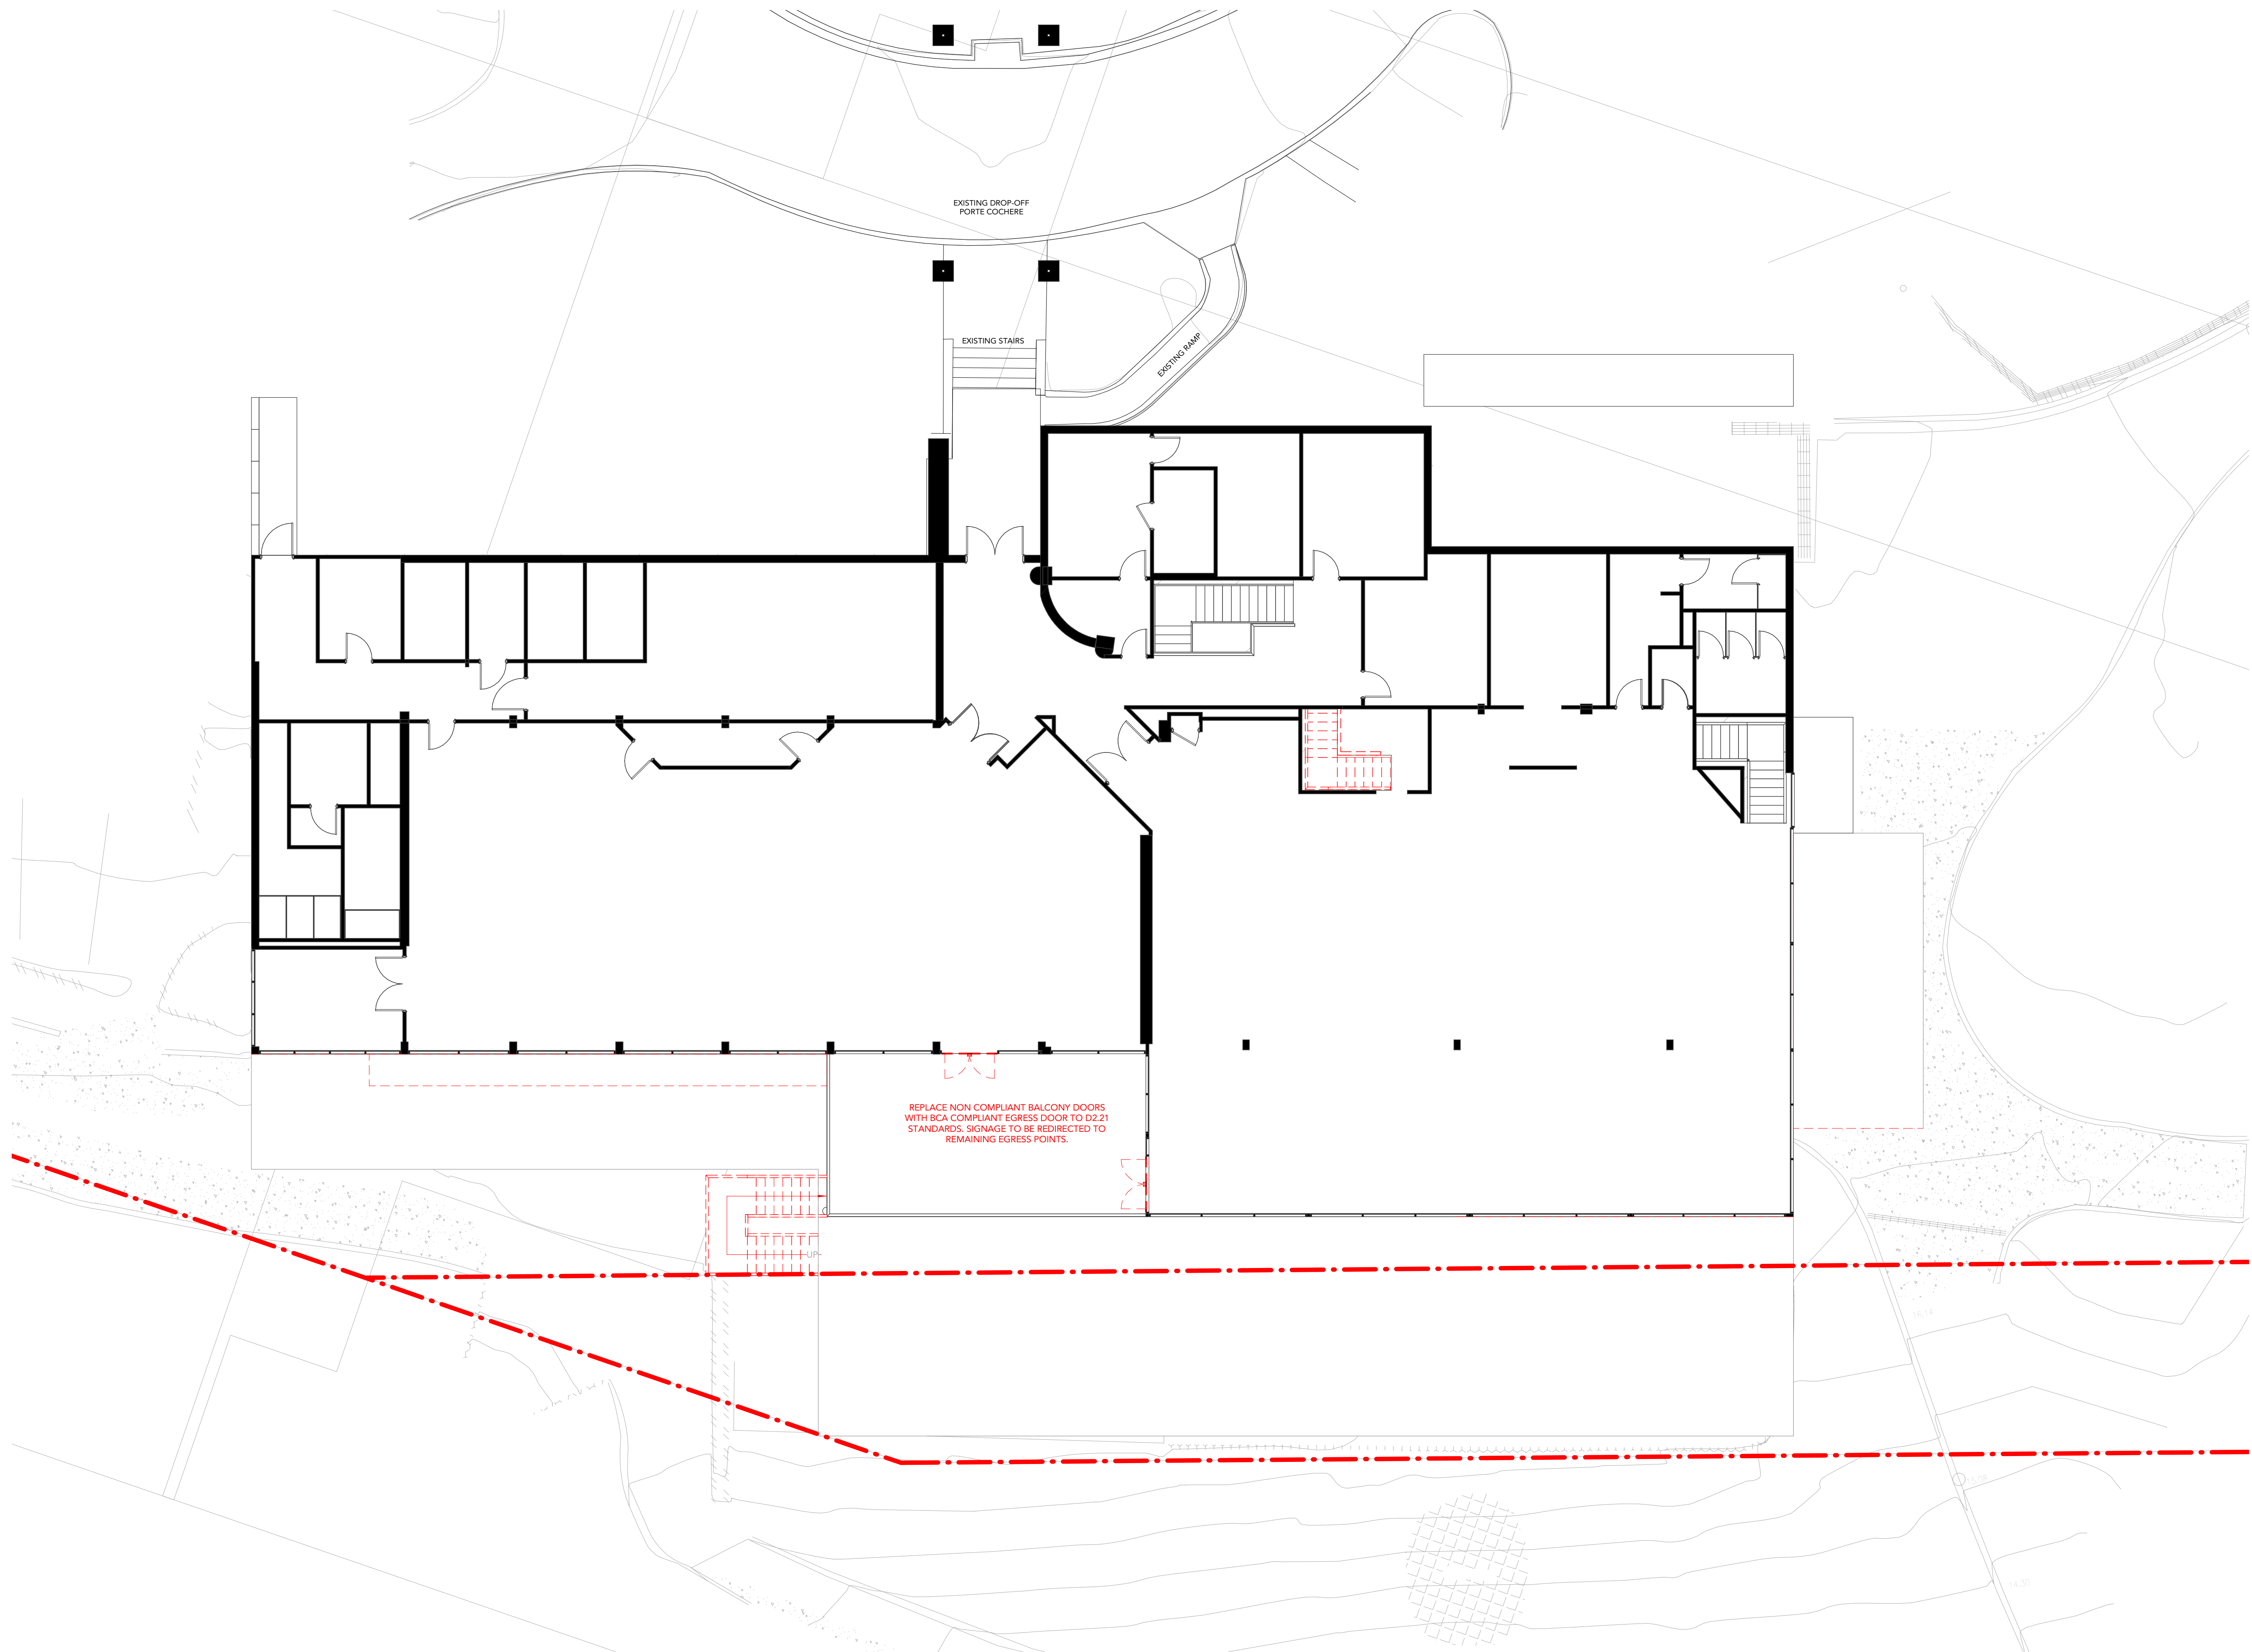
[illegible]

©Copyright Team 2 Architects
This drawing is protected by copyright. All right are reserved. Unless permitted under the Copyright Act 1968. No part of this drawing may in any form or by any means be reproduced, published, broadcast or transmitted without the prior written permission of the copyright owner. Please Note: If the status of this drawing is not signed off For Construction it may be subject to change, alteration or amendment at the discretion of Team 2 Architects. If so, Team 2 Architects is not liable for any loss, damage, harm or injury whether special, consequential, direct or indirect, suffered by you or any other person as a result of your use of this drawing for construction purposes.

DRAWING LEGEND:

1. Architectural drawings shall be read in conjunction with other consultants drawings and specifications. Any discrepancies shall be referred to team 2 architects before proceeding with work.
2. All dimensions and levels are in millimeters unless noted otherwise. No dimension shall be obtained by scaling the drawing.
3. All dimensions to be checked on site with any discrepancies referred to team 2 architects before proceeding with work.
4. All work to be carried out in accordance with the requirements of the principal certifying authority, current ncc & australian standards.

Client or Builder
Mona Vale Golf Club
3 Golf Ave, Mona Vale NSW 2103

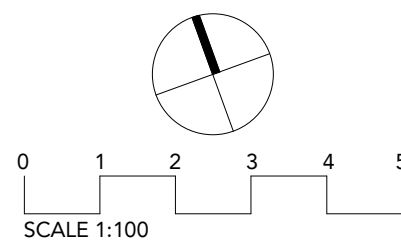

TEAM2

ARCHITECTS

SYDNEY
701/1 Chandos Street,
St Leonards NSW 2065
T: + 61 2 9437 3166
E: info@team2.com.au
Reg NSW: 9940

MELBOURNE
313/737 Burwood Road,
Hawthorn East VIC 3123
ABN: 72 104 833 507
Reg Vic: 19340


Project:
Mona Vale Golf Club
3 Golf Ave, Mona Vale NSW 2103

Title:
Ground Floor Plan - Demolition

Project #:	Scale:	Dwg:	Ckd:
1053	1 : 100 @A1	JP	JP
Drawing #:		Rev:	

A0103

4

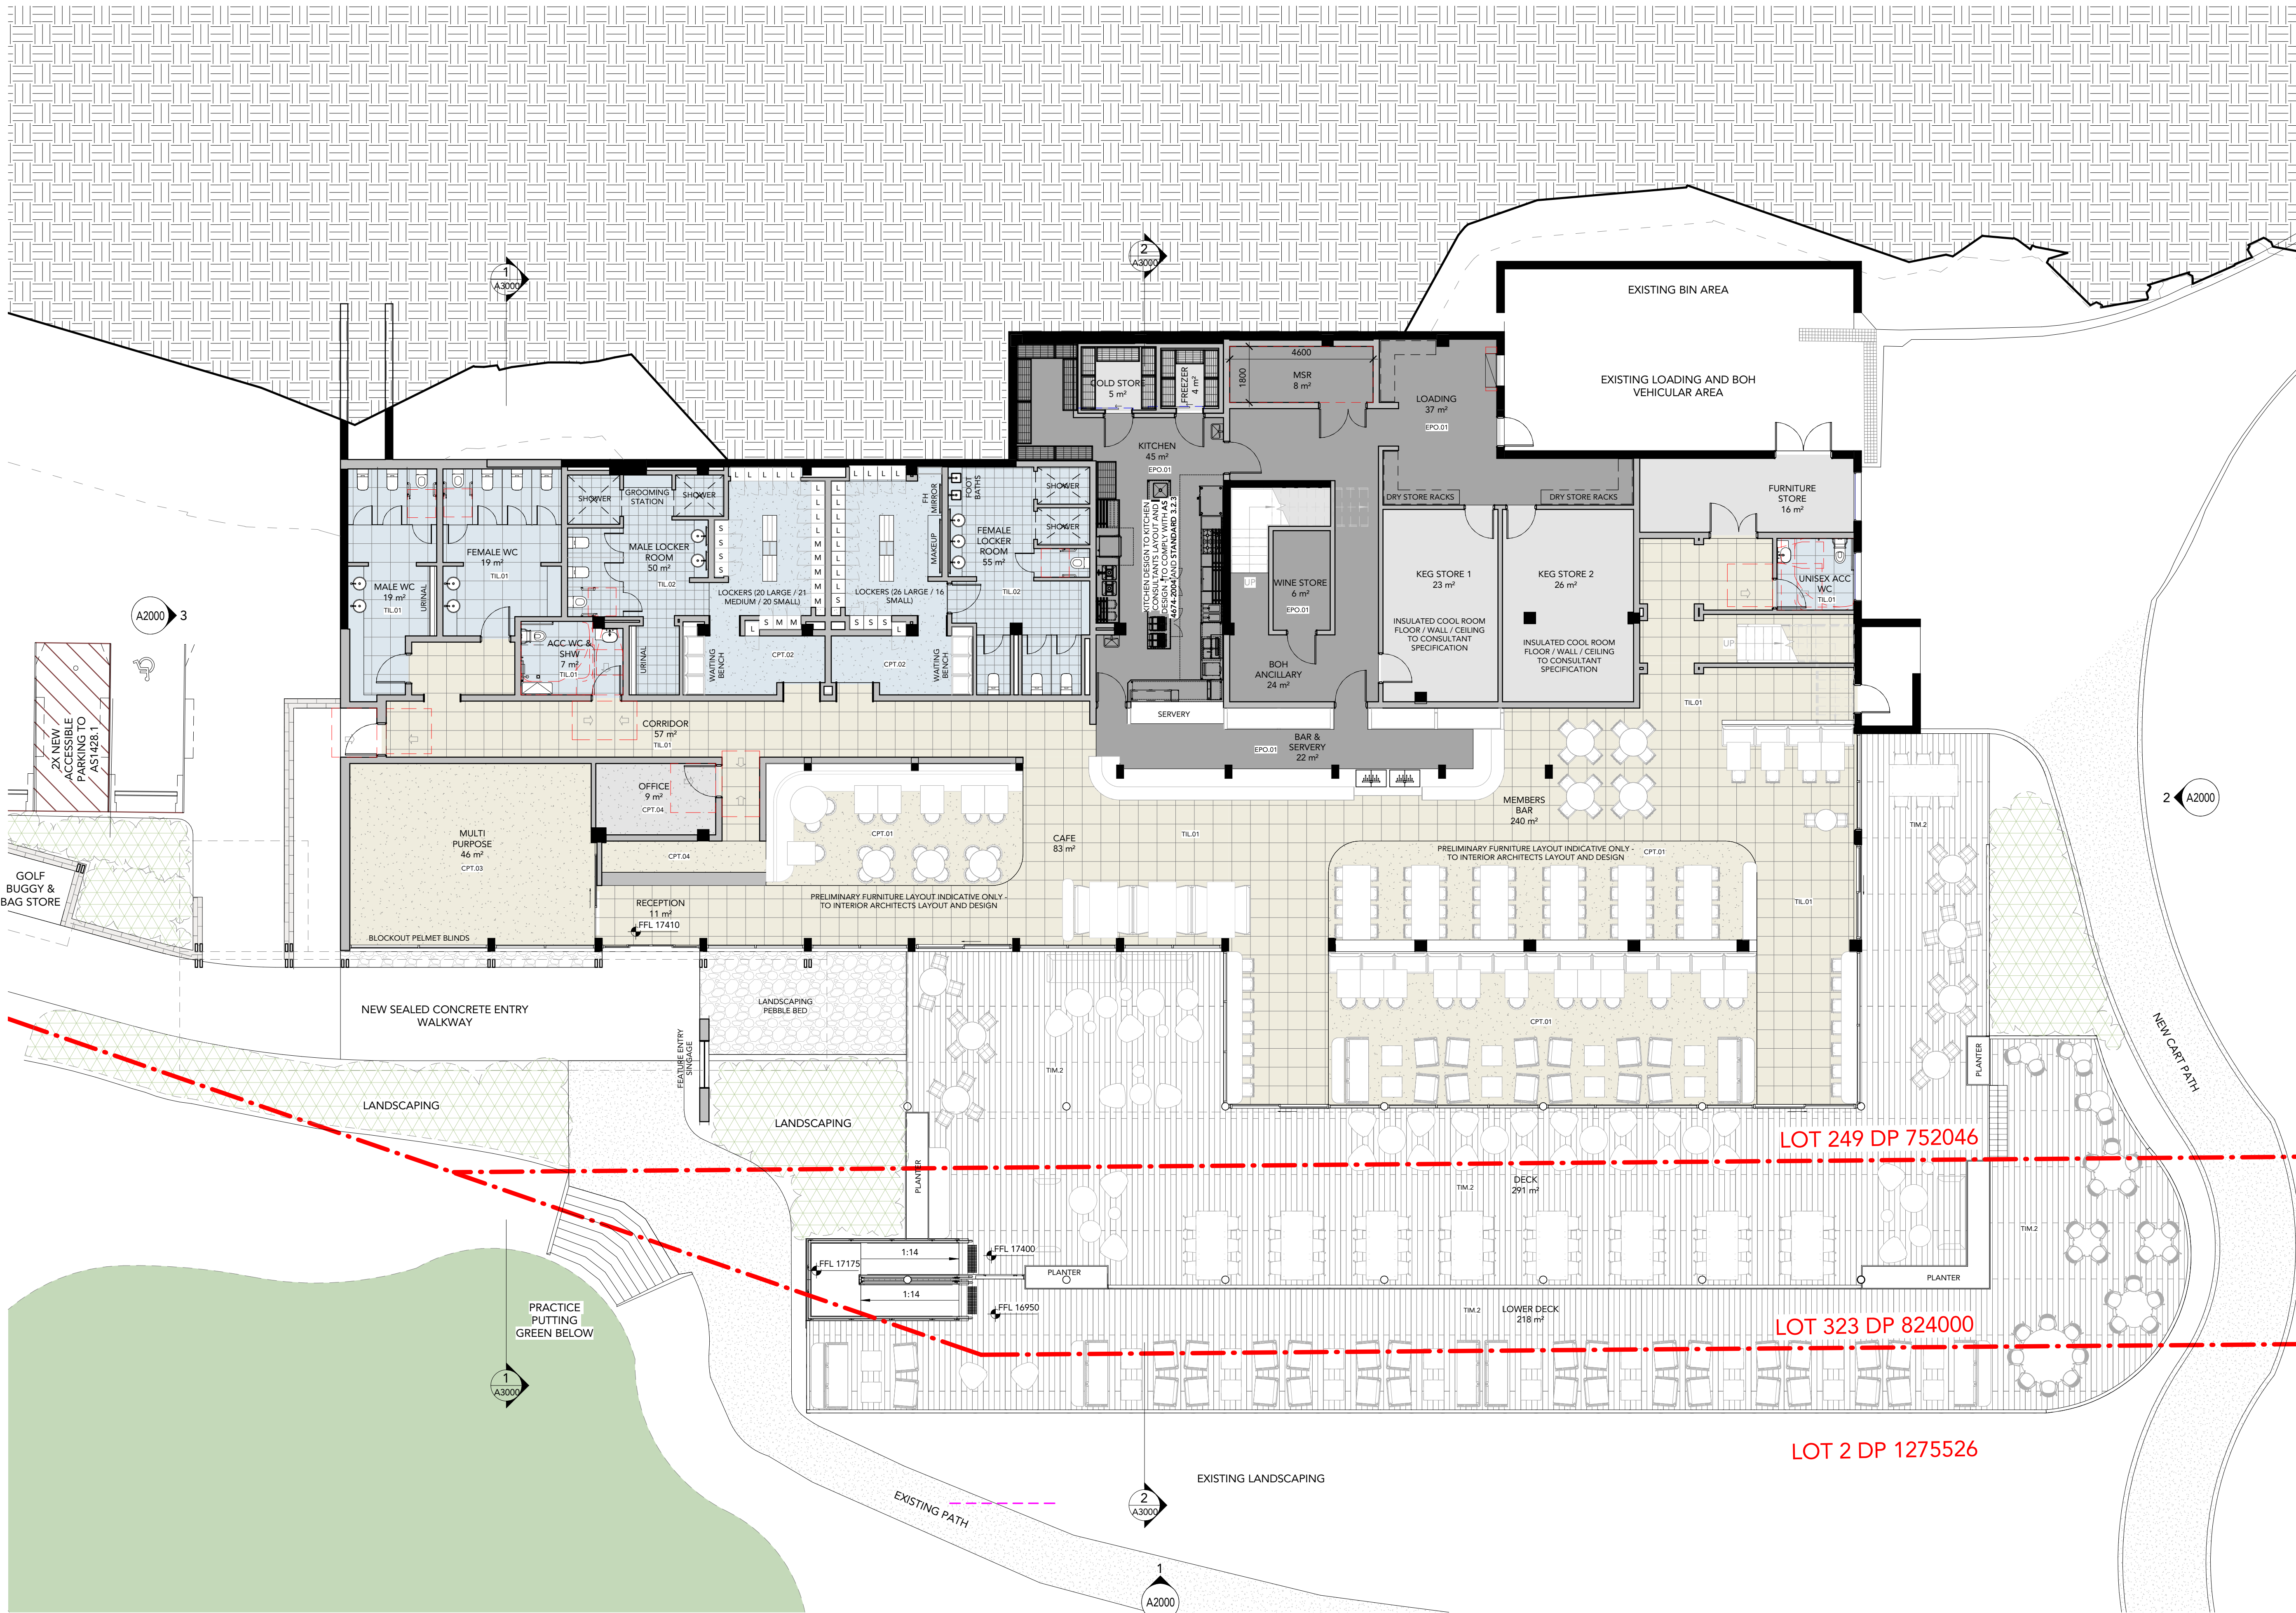


DRAWING STATUS:		
DEVELOPMENT APPLICATION		
Rev	Revision Description	Date
1	Conceptual Meeting	220121
2	WIP For Coordination	220201
3	Preliminary For Feasibility Costing	220202
4	Kitchen Updates for Coordination	220207
5	Amended after Design Client Meeting	220212
6	Preliminary DA	220225
7	ISSUE FOR DA APPLICATION	220225
8	Request for Clarification to Crown	220303
9	Amended for DA	220304
10	Amended LG for Coordination	220324

©Copyright Team 2 Architects
This drawing is protected by copyright. All rights are reserved. Unless permitted under the Copyright Act 1968, no part of this drawing may in any form or by any means be reproduced, published, broadcast or transmitted without the prior written permission of the copyright owner. Please Note: If the status of this drawing is not signed off for Construction it may be subject to change, alteration or amendment at the discretion of Team 2 Architects. If so, Team 2 Architects is not liable for any loss, damage, harm or injury whether special, consequential, direct or indirect, suffered by you or any other person as a result of your use of this drawing for construction purposes.

- DRAWING LEGEND:
- Architectural drawings shall be read in conjunction with other consultant drawings and specifications. Any discrepancies shall be referred to team 2 architects before proceeding with work.
 - All dimensions and levels are in millimeters unless noted otherwise. No dimension shall be obtained by scaling the drawing.
 - All dimensions to be checked on site with any discrepancies referred to team 2 architects before proceeding with work.
 - All work to be carried out in accordance with the requirements of the principal certifying authority, current ncc & Australian standards.

EXISTING
NEW

Client or Builder:
Mona Vale Golf Club
3 Golf Ave, Mona Vale NSW 2103

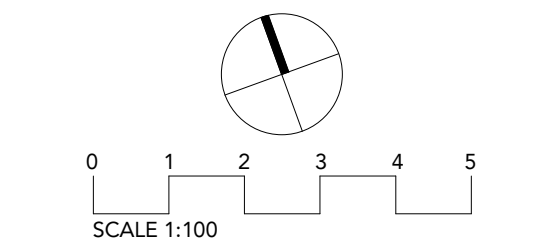


TEAM 2
ARCHITECTS
SYDNEY: 701/1 Chandos Street, St Leonards NSW 2065
T: +61 2 9437 3166
E: info@team2.com.au
Reg NSW: 9940
MELBOURNE: 313/737 Burwood Road, Hawthorn East VIC 3123
ABN: 72 104 833 507
Reg Vic: 19340

Project:
Mona Vale Golf Club
3 Golf Ave, Mona Vale NSW 2103

Title:
Lower Ground Floor Plan - Proposed

Project #: 1053
Scale: As indicated
Dwg: 01
Cld: 01
Auth: Checker
Rev:

A1000 10

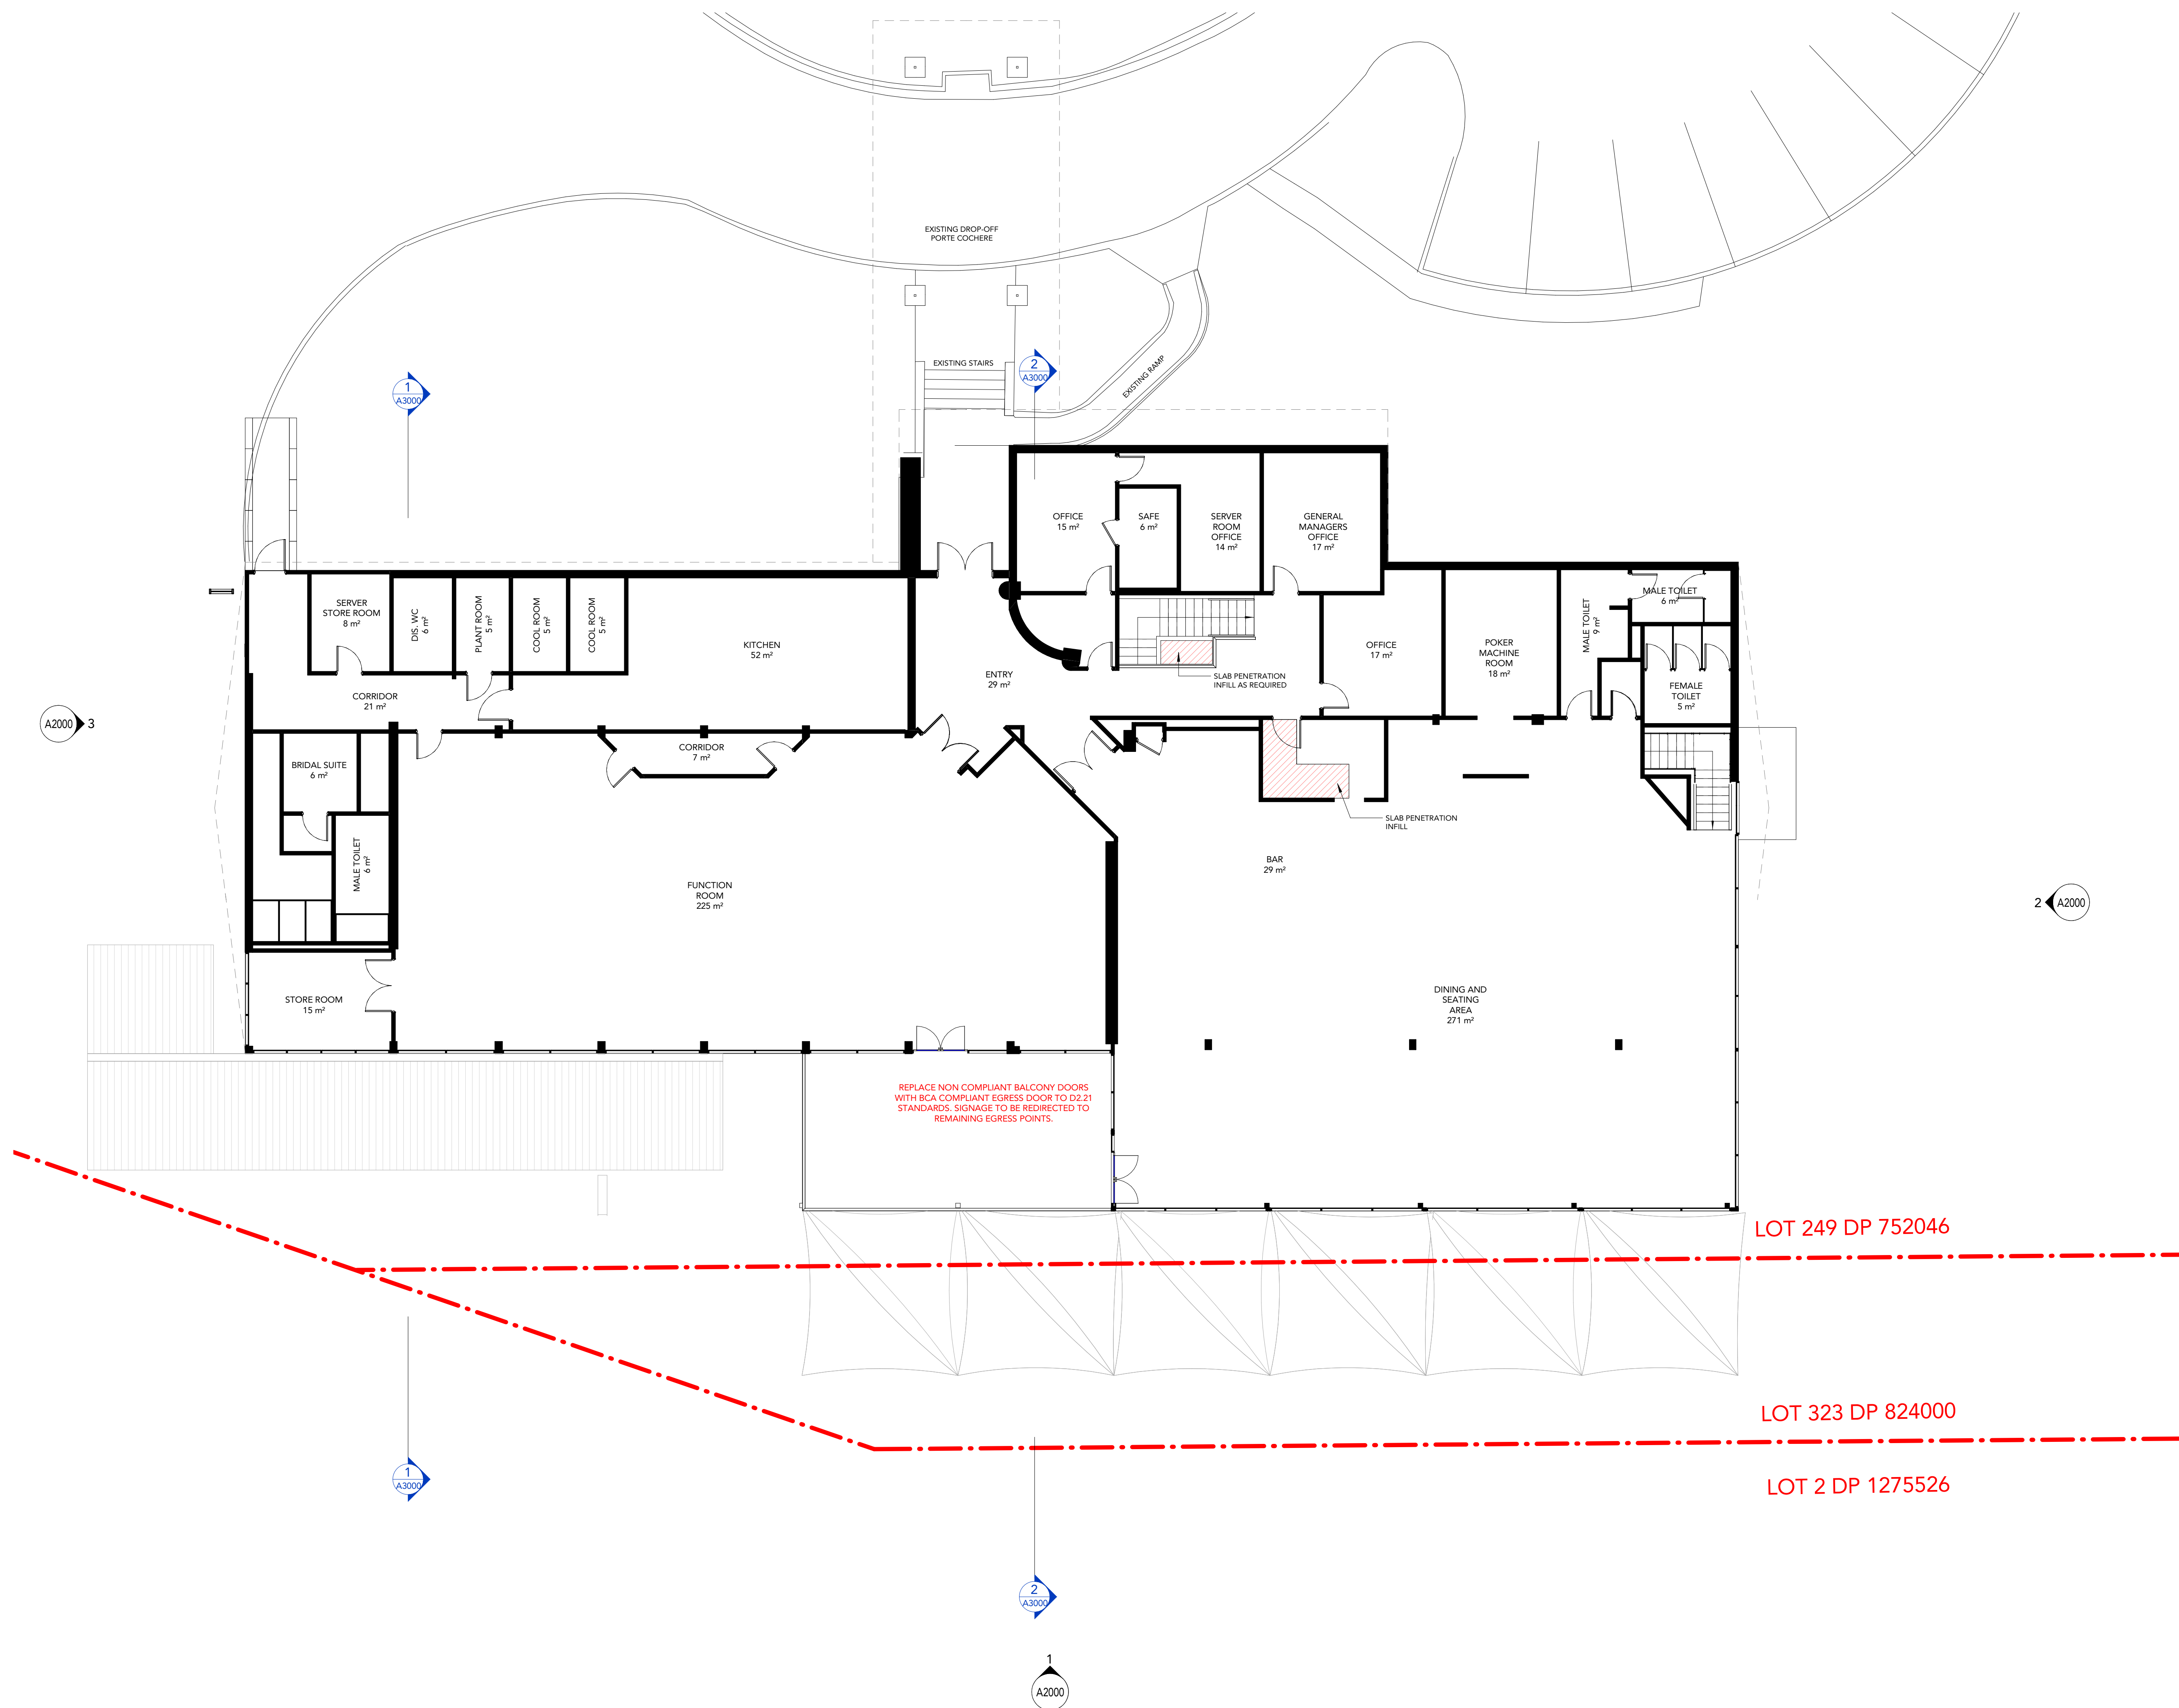[illegible]

©Copyright Team 2 Architects
This drawing is protected by copyright. All rights are reserved. Unless permitted under the Copyright Act 1968. No part of this drawing may in any form or by any means be reproduced, published, broadcast or transmitted without the prior written permission of the copyright owner. Please Note: If the status of this drawing is not signed off for Construction it may be subject to change, alteration or amendment at the discretion of Team 2 Architects. If so, Team 2 Architects is not liable for any loss, damage, harm or injury whether special, consequential, direct or indirect, suffered by you or any other person as a result of your use of this drawing for construction purposes.

DRAWING LEGEND:

1. Architectural drawings shall be read in conjunction with other consultant drawings and specifications. Any discrepancies shall be referred to team 2 architects before proceeding with work.
2. All dimensions and levels are in millimeters unless noted otherwise. No dimension shall be obtained by scaling the drawing.
3. All dimensions to be checked on site with any discrepancies referred to team 2 architects before proceeding with work.
4. All work to be carried out in accordance with the requirements of the principal certifying authority, current ncc & australian standards.

EXISTING


NEW

LOT 249 DP 752046

LOT 323 DP 824000

LOT 2 DP 1275526

Client or Builder
Mona Vale Golf Club
3 Golf Ave, Mona Vale NSW 2103

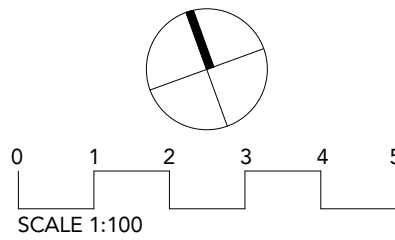

TEAM 2

SYDNEY	MELBOURNE
701/1 Chandos Street, St Leonards NSW 2065	313/737 Burwood Road, Hawthorn East VIC 3123
T: + 61 2 9437 3166	ABN: 72 104 833 507
E: info@team2.com.au	
Reg NSW: 9940	Reg Vic: 19340

Mona Vale Golf Club
3 Golf Ave, Mona Vale NSW 2103


Title: **Ground Floor - Proposed**

Project #:	Scale:	Draw:	Ckd:
1053	As @A1	JP	JP


A101C

4

GOLF AVENUE

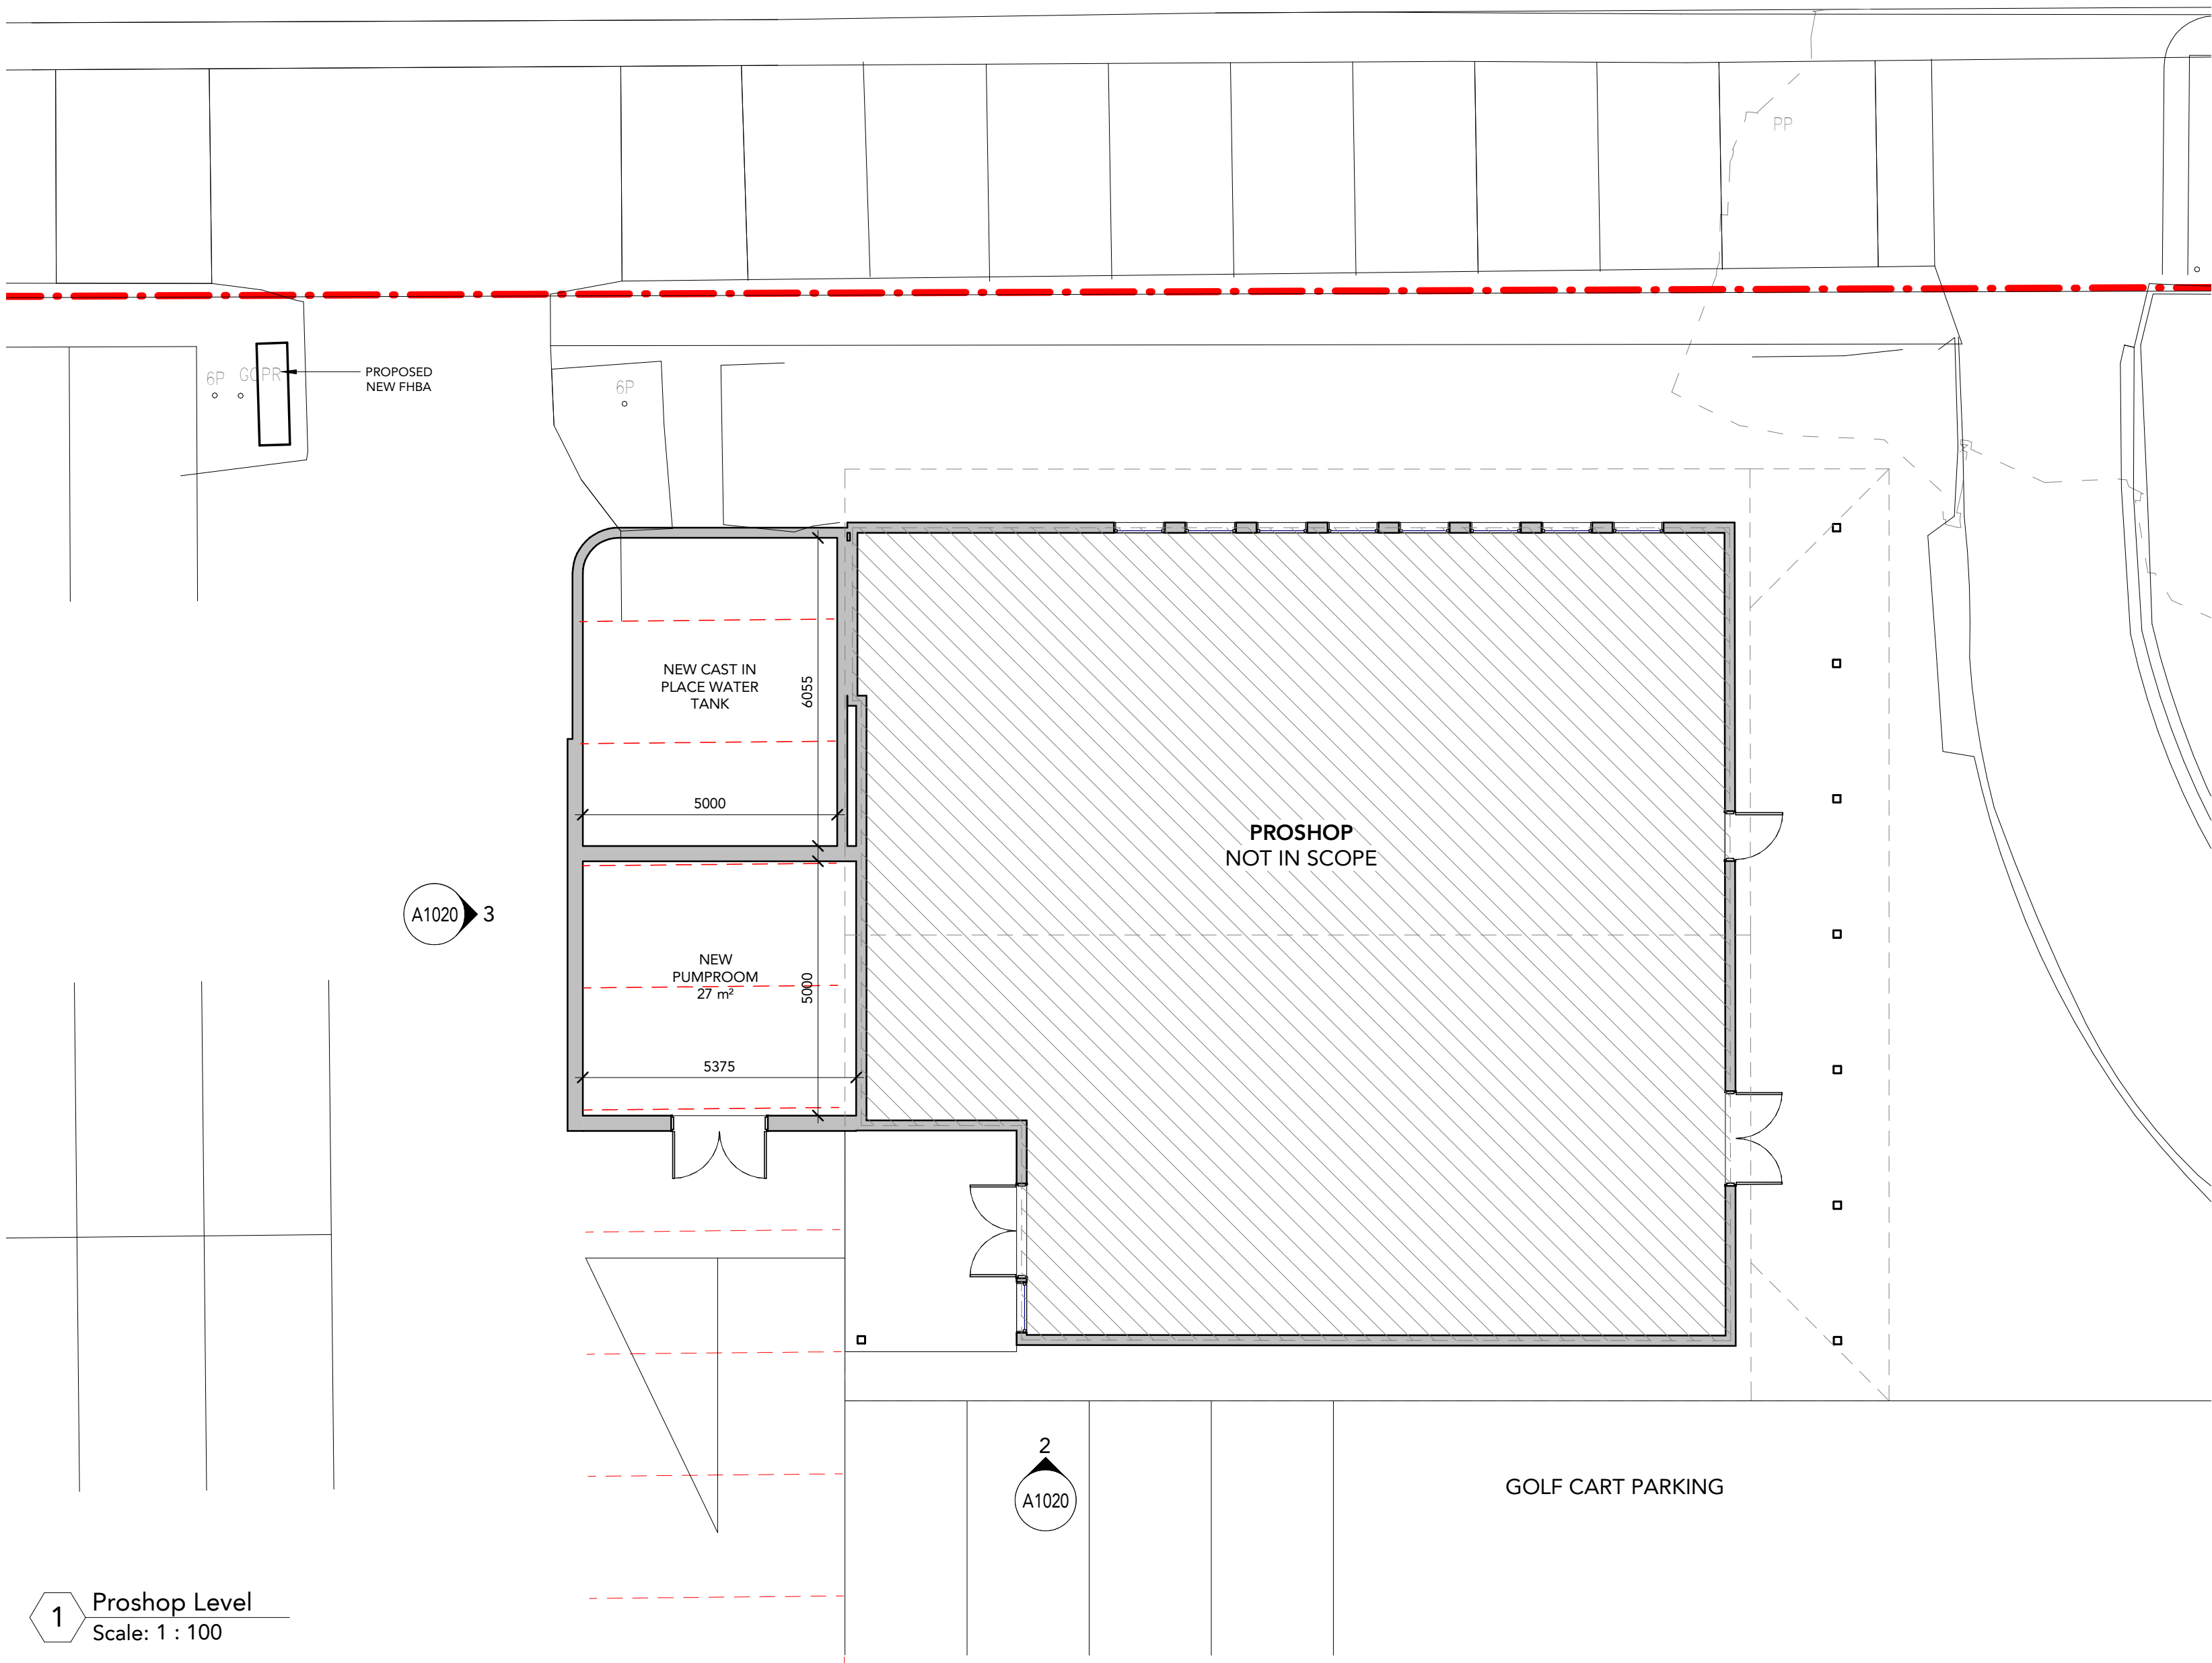

1 Proshop Level
Scale: 1 : 100


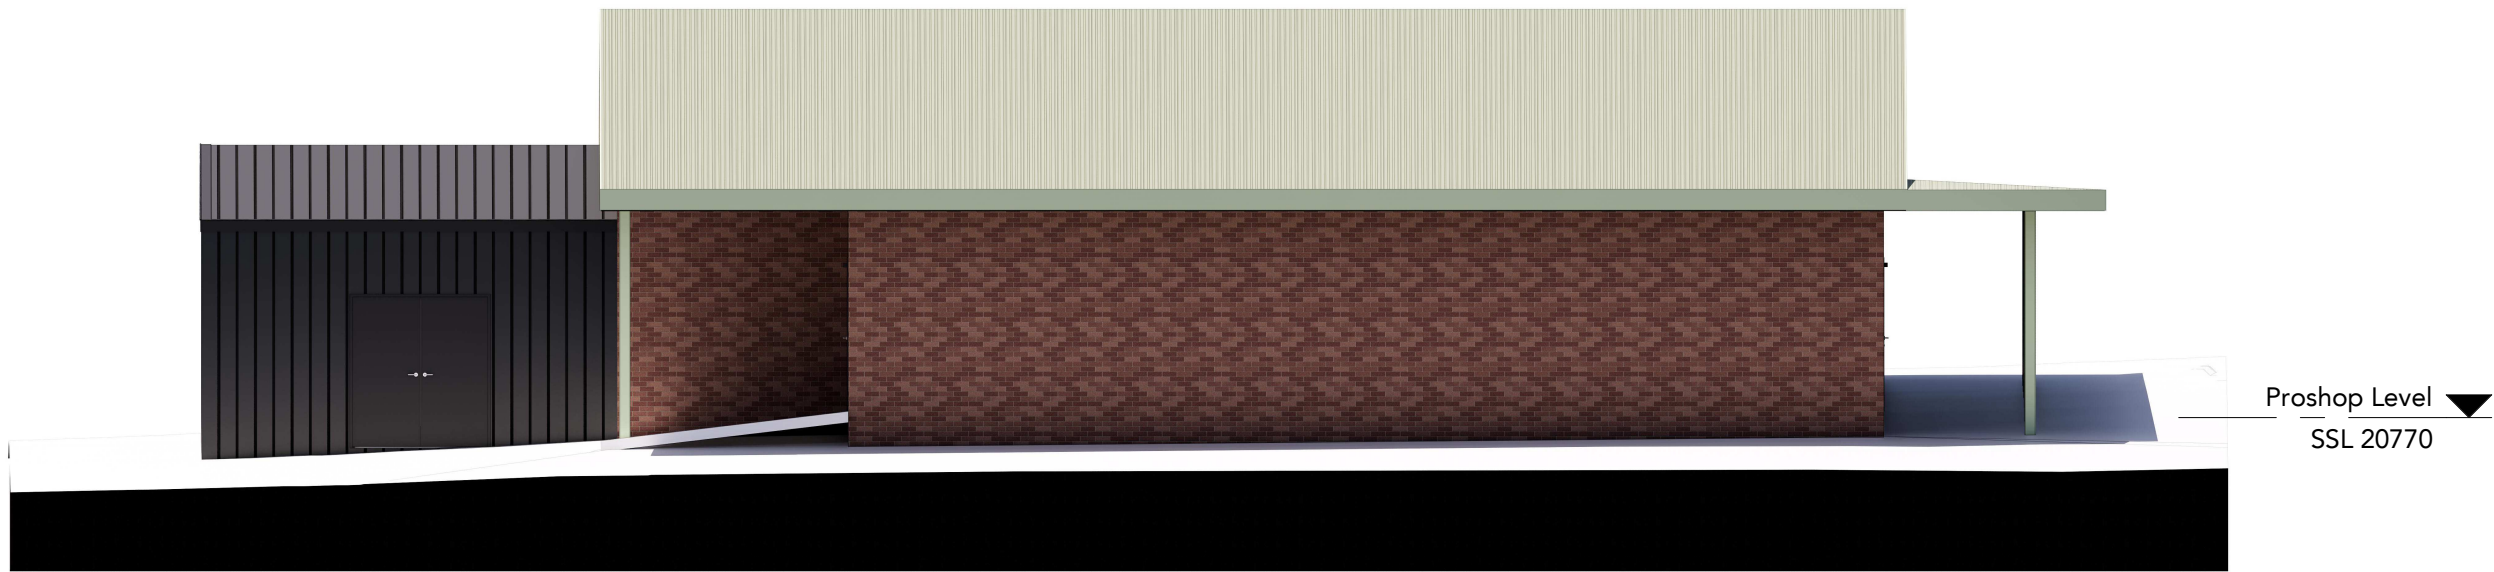


2 Proshop South Elevation
Scale: 1 : 100



3 Proshop West Elevation
Scale: 1 : 100

- CEMINTEL TIMBER LOOK FC - "TEAK"
- ARCHCLAD CLIPTRAY 25mm ROOFING - "MONUMENT" FINISH

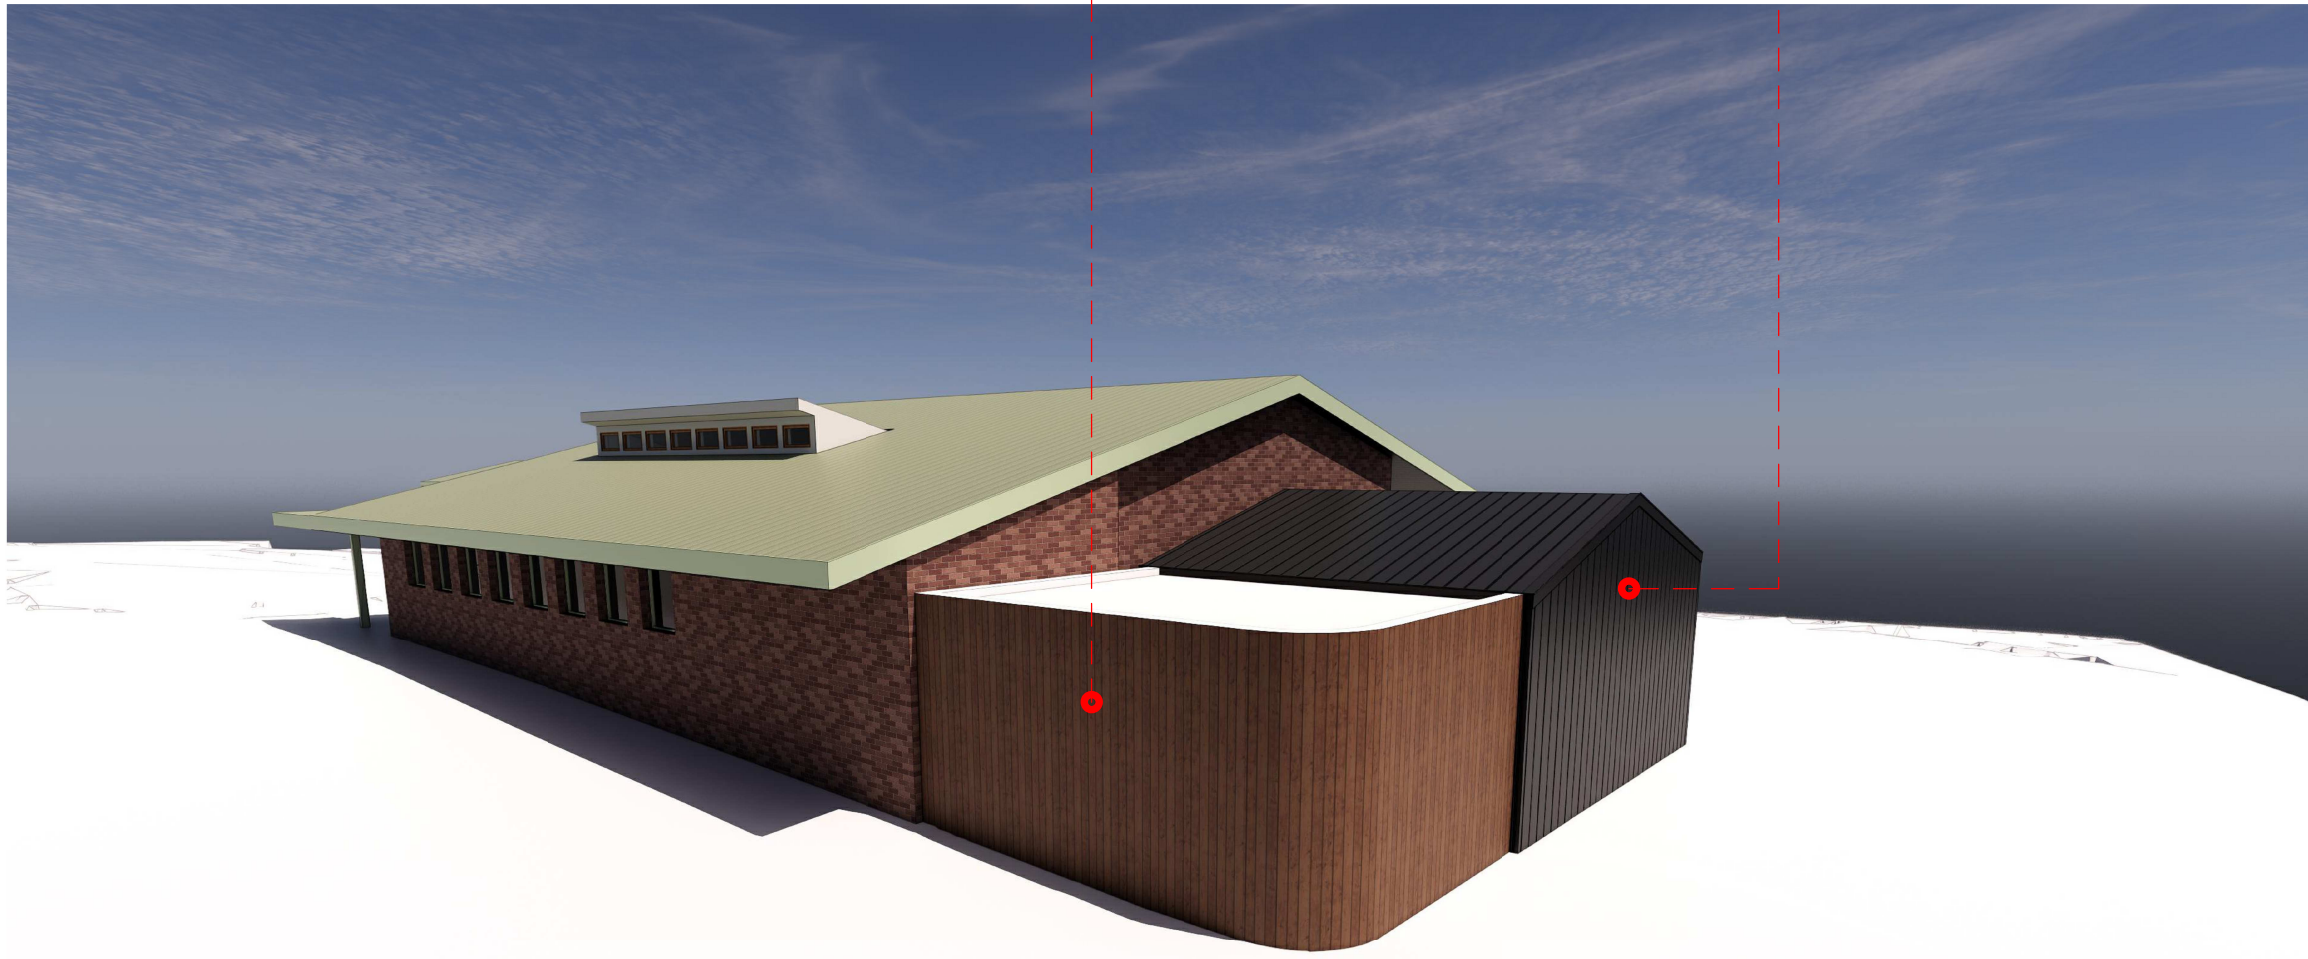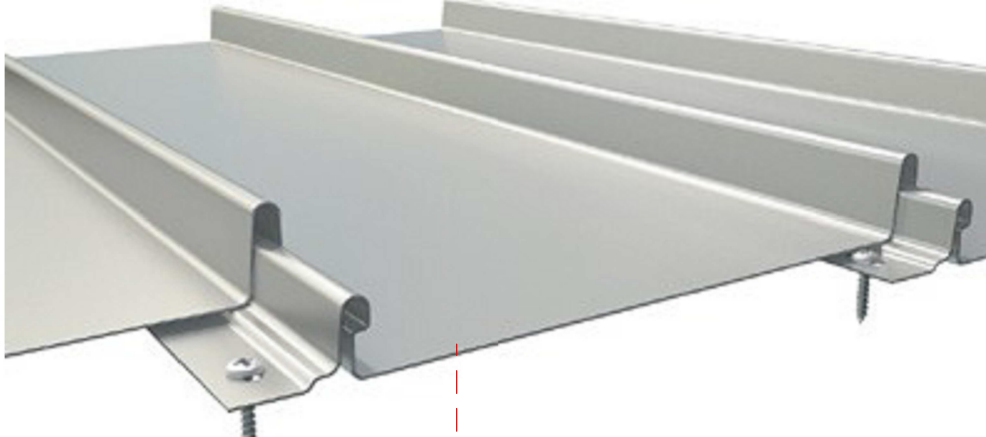


DRAWING STATUS:		
DEVELOPMENT APPLICATION		
Rev	Revision Description	Date
1	Pumproom and Watertank for Coordination	220328
2	Amended for DA	220331

©Copyright Team 2 Architects
This drawing is protected by copyright. All right are reserved. Unless permitted under the Copyright Act 1968, No part of this drawing may in any form or by any means be reproduced, published, broadcast or transmitted without the prior written permission of the copyright owner. Please Note if the status of this drawing is not signed off For Construction it may be subject to change, alteration or amendment at the discretion of Team 2 Architects. If so, Team 2 Architects is not liable for any loss, damage, harm or injury whether special, consequential, direct or indirect, suffered by you or any other person as a result of your use of this drawing for construction purposes.

DRAWING LEGEND:
1. Architectural drawings shall be read in conjunction with other consultant drawings and specifications. Any discrepancies shall be referred to team 2 architects before proceeding with work.
2. All dimensions and levels are in millimeters unless noted otherwise. No dimension shall be obtained by scaling the drawing.
3. All dimensions to be checked on site with any discrepancies referred to team 2 architects before proceeding with work.
4. All work to be carried out in accordance with the requirements of the principal certifying authority, current ncc & Australian standards.


Client or Builder:
Mona Vale Golf Club
3 Golf Ave, Mona Vale NSW 2103

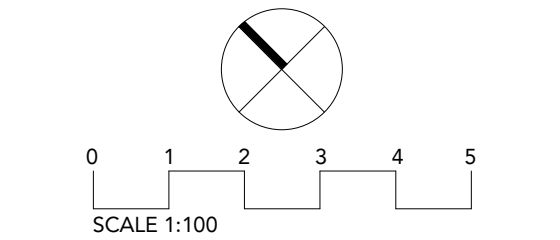


TEAM 2
ARCHITECTS
SYDNEY MELBOURNE
701/1 Chandos Street, St Leonards NSW 2065
T: + 61 2 9437 3166
E: info@team2.com.au
Reg NSW: 9940
313/737 Burwood Road, Hawthorn East VIC 3123
ABN: 72 104 833 507
Reg Vic: 19340

Project:
Mona Vale Golf Club
3 Golf Ave, Mona Vale NSW 2103

Title: Pumproom and Tank				
Project #	Scale	Drawn	Checked	Client
1053	1 : 100	JP	JP	JP
Drawing #:		Rev:		
A1020		2		

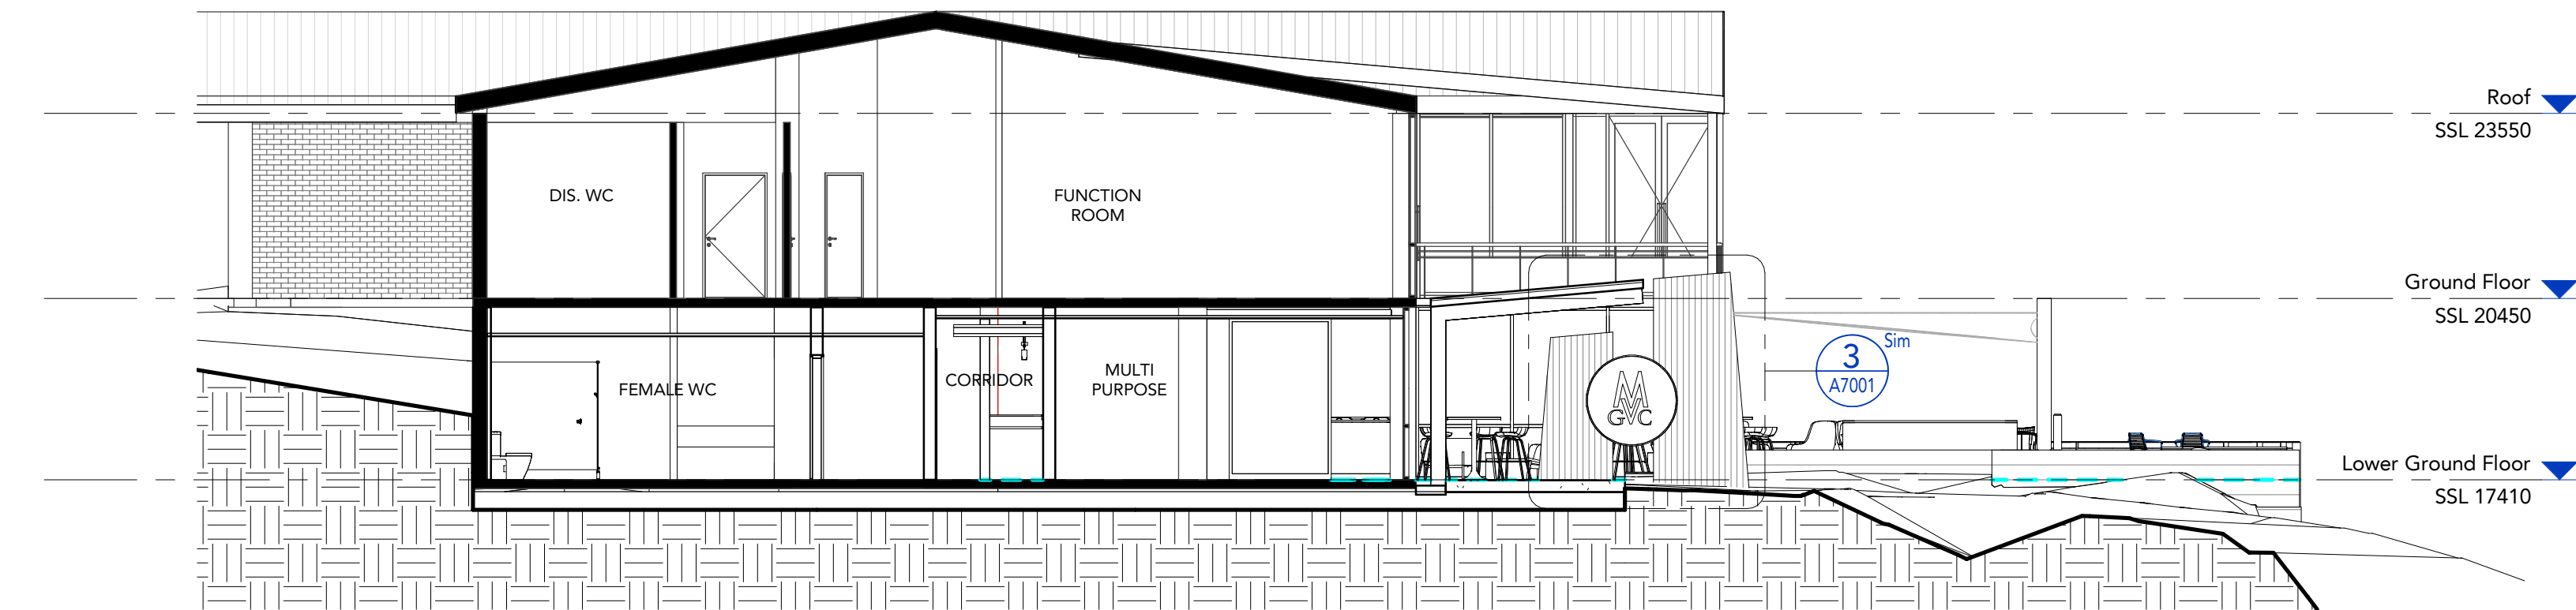

1 Section A
Scale: 1 : 100

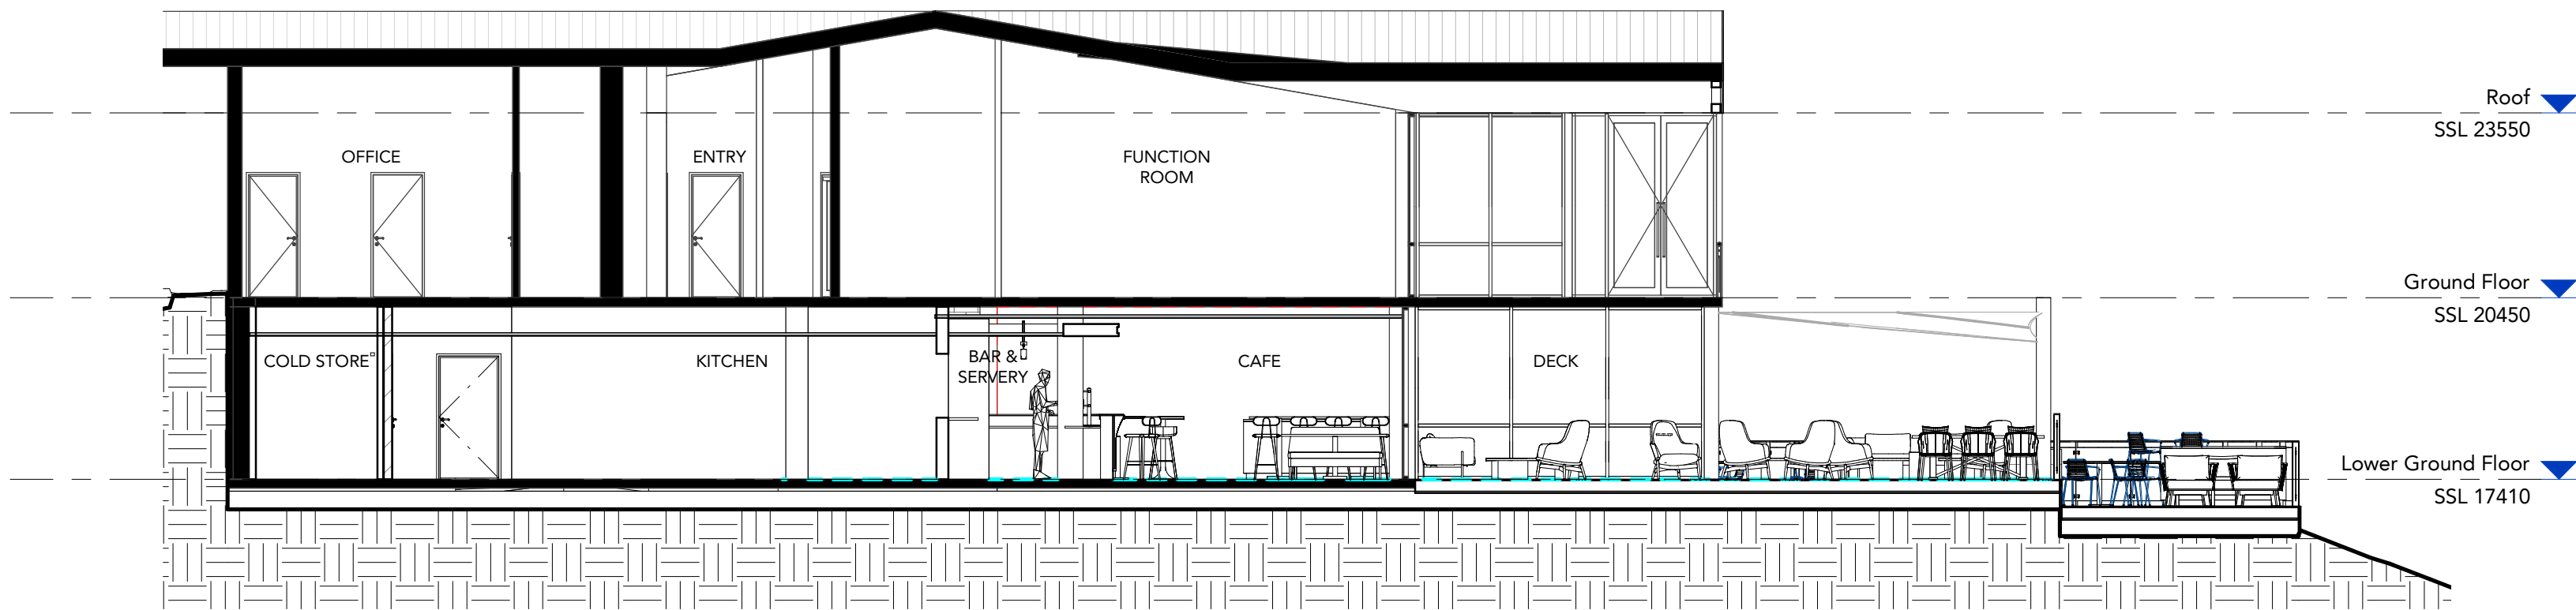


2 Section B
Scale: 1 : 100

DRAWING STATUS:		
DEVELOPMENT APPLICATION		
Rev	Revision Description	Date
1	VIIP For Coordination	220201
2	Preliminary for Feasibility Costing	220202
3	Preliminary DA	220225
4	ISSUE FOR DA APPLICATION	220225

©Copyright Team 2 Architects
This drawing is protected by copyright. All right are reserved. Unless permitted under the Copyright Act 1968. No part of this drawing may in any form or by any means be reproduced, published, broadcast or transmitted without the prior written permission of the copyright owner. Please Note if the status of this drawing is not signed off for Construction it may be subject to change, alteration or amendment at the discretion of Team 2 Architects. If so, Team 2 Architects is not liable for any loss, damage, harm or injury whether special, consequential, direct or indirect, suffered by you or any other person as a result of your use of this drawing for construction purposes.

DRAWING LEGEND:
1. Architectural drawings shall be read in conjunction with other consultant drawings and specifications. Any discrepancies shall be referred to team 2 architects before proceeding with work.
2. All dimensions and levels are in millimeters unless noted otherwise. No dimension shall be obtained by scaling the drawing.
3. All dimensions to be checked on site with any discrepancies referred to team 2 architects before proceeding with work.
4. All work to be carried out in accordance with the requirements of the principal certifying authority, current ncc & Australian standards.

Client or Builder:
Mona Vale Golf Club
3 Golf Ave, Mona Vale NSW 2103

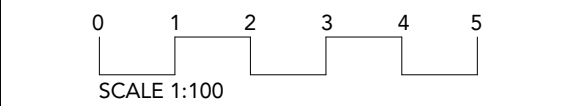

TEAM 2
ARCHITECTS
SYDNEY MELBOURNE
701/1 Chandos Street, 313/737 Burwood Road,
St Leonards NSW 2065 Hawthorn East VIC 3123
T: + 61 2 9437 3166 ABN: 72 104 833 507
E: info@team2.com.au Reg NSW: 9940 Reg Vic: 19340


Project:
Mona Vale Golf Club
3 Golf Ave, Mona Vale NSW 2103

Title:
Proposed Sections


Project #	Scale	Drawn	Checked
1053	1 : 100	Auth	Checker

Drawing #: A3000

4

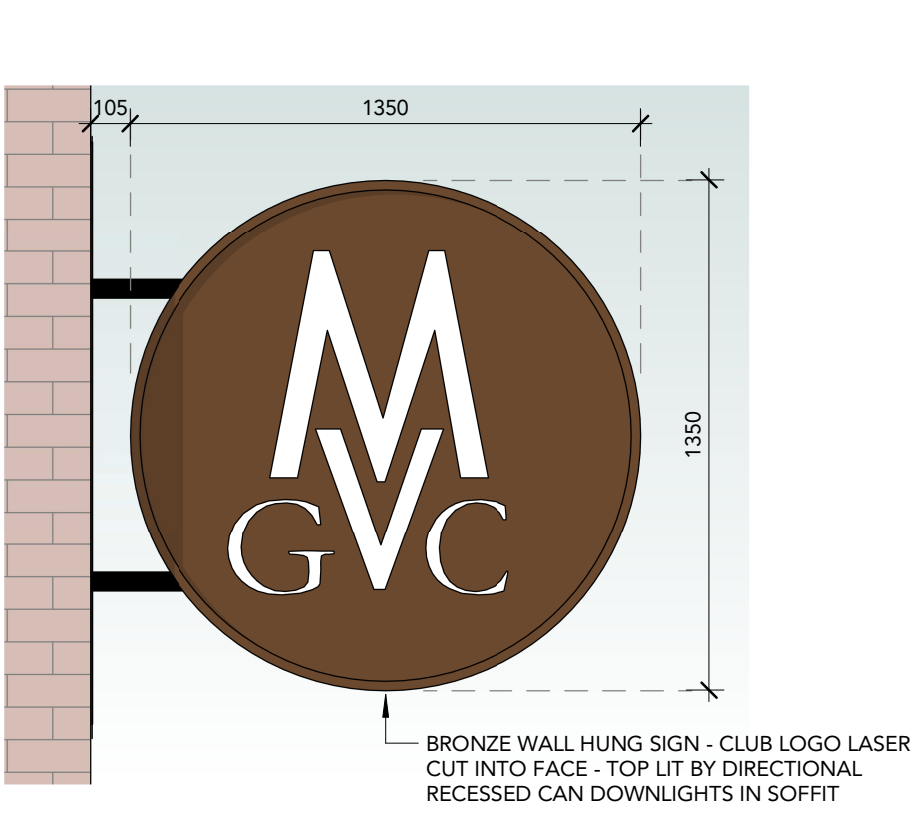


1 SIGN.01 Elevation 1
Scale: 1 : 20

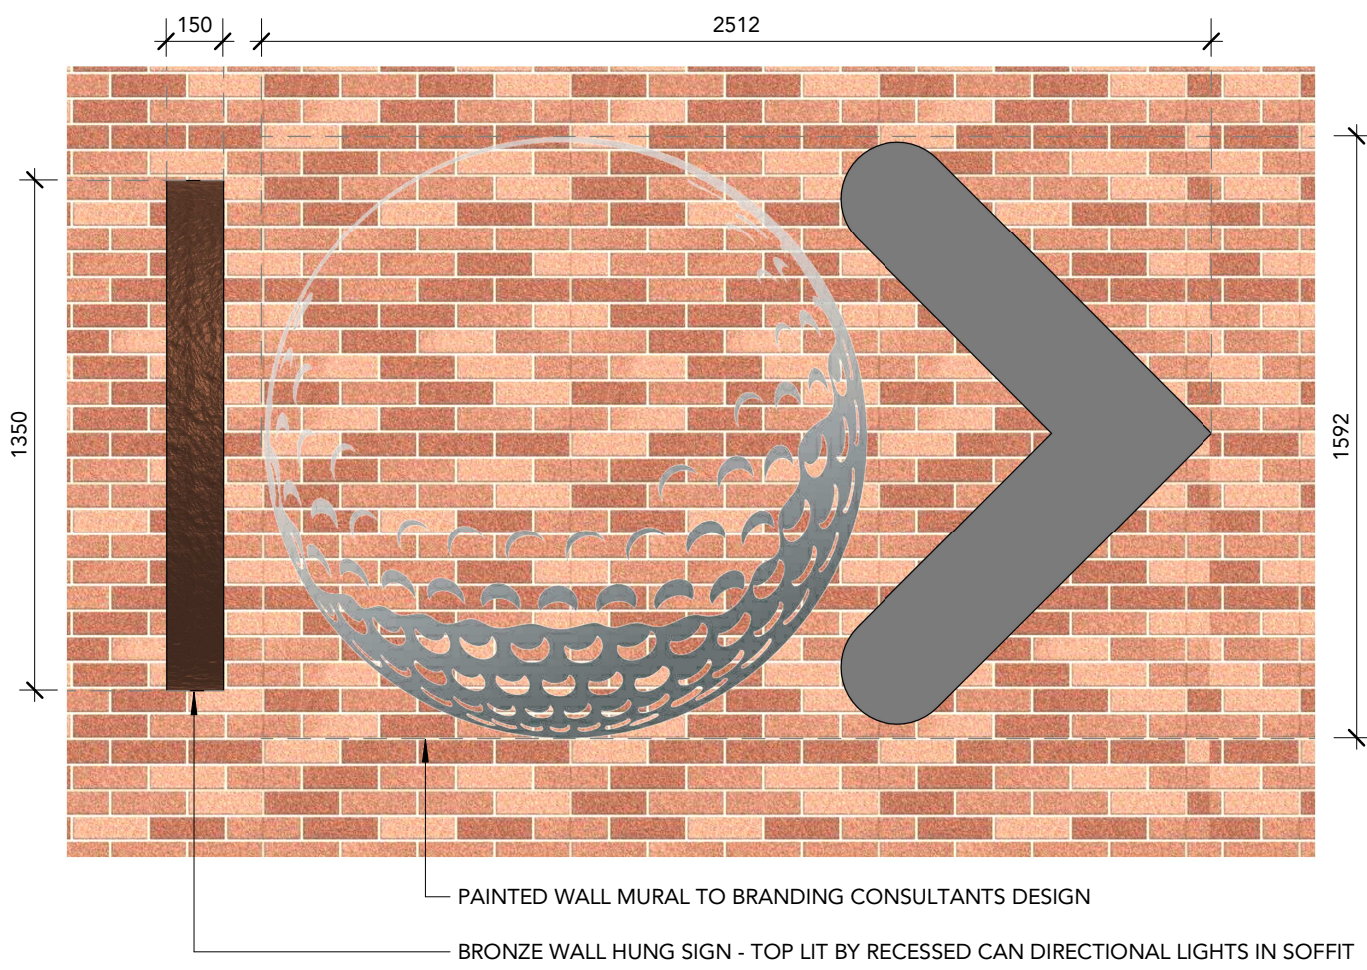

2 SIGN.01 Elevation 2
Scale: 1 : 20



SIGN.01 Look and Feel Image

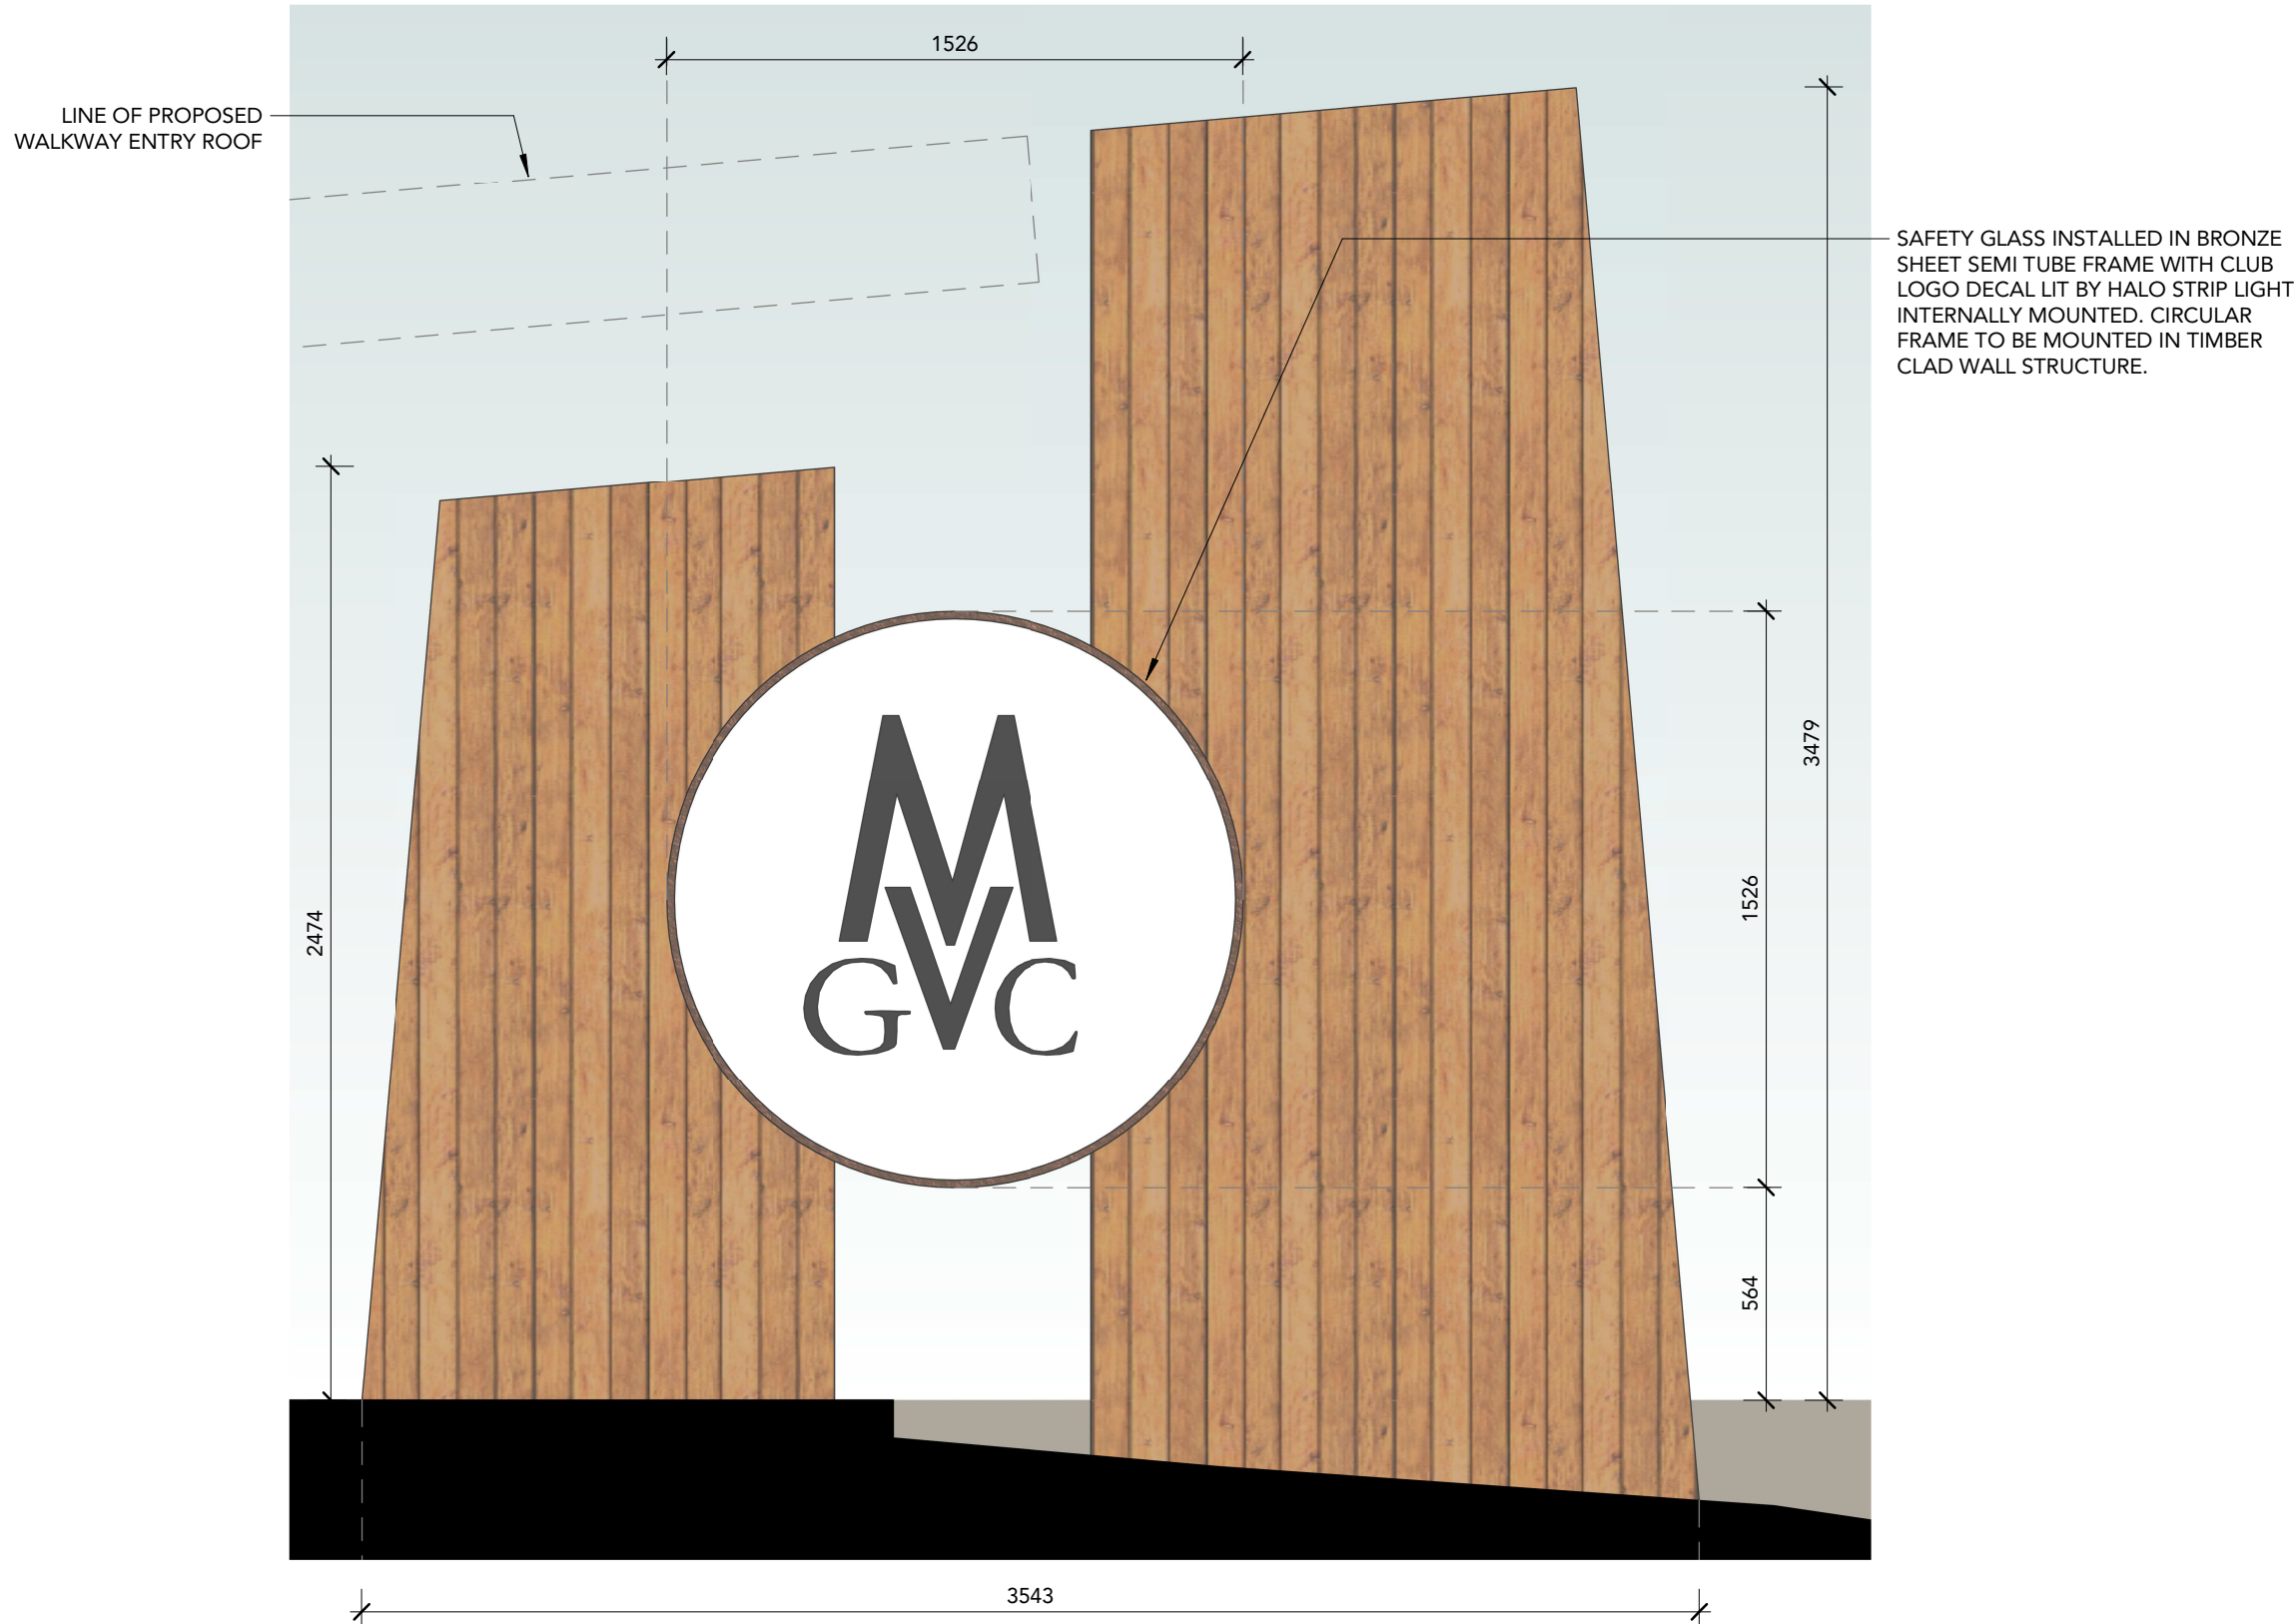

3 SIGN.02 Elevation
Scale: 1 : 20




SIGN.02 Look and Feel Image

DRAWING STATUS:		
DEVELOPMENT APPLICATION		
Rev	Revision Description	Date
1	ISSUE FOR DA APPLICATION	220225

©Copyright Team 2 Architects
This drawing is protected by copyright. All right are reserved. Unless permitted under the Copyright Act 1968. No part of this drawing may in any form or by any means be reproduced, published, broadcast or transmitted without the prior written permission of the copyright owner. Please Note if the status of this drawing is not signed off for Construction it may be subject to change, alteration or amendment at the discretion of Team 2 Architects. If so, Team 2 Architects is not liable for any loss, damage, harm or injury whether special, consequential, direct or indirect, suffered by you or any other person as a result of your use of this drawing for construction purposes.

- DRAWING LEGEND:
1. Architectural drawings shall be read in conjunction with other consultant drawings and specifications. Any discrepancies shall be referred to team 2 architects before proceeding with work.
 2. All dimensions and levels are in millimeters unless noted otherwise. No dimension shall be obtained by scaling the drawing.
 3. All dimensions to be checked on site with any discrepancies referred to team 2 architects before proceeding with work.
 4. All work to be carried out in accordance with the requirements of the principal certifying authority, current ncc & Australian standards.

Client or Builder:
Mona Vale Golf Club
3 Golf Ave, Mona Vale NSW 2103

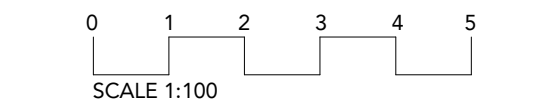

TEAM 2
ARCHITECTS

SYDNEY 701/1 Chandos Street, St Leonards NSW 2065
T: +61 2 9437 3166
E: info@team2.com.au
Reg NSW: 9940

MELBOURNE 313/737 Burwood Road, Hawthorn East VIC 3123
ABN: 72 104 833 507
Reg Vic: 19340


Project:
Mona Vale Golf Club
3 Golf Ave, Mona Vale NSW 2103

Title:
Signage Details

Project #	Scale	Dwg	Clid
1053	1 : 20	Auth	Checker


Drawing #:
A7001

1

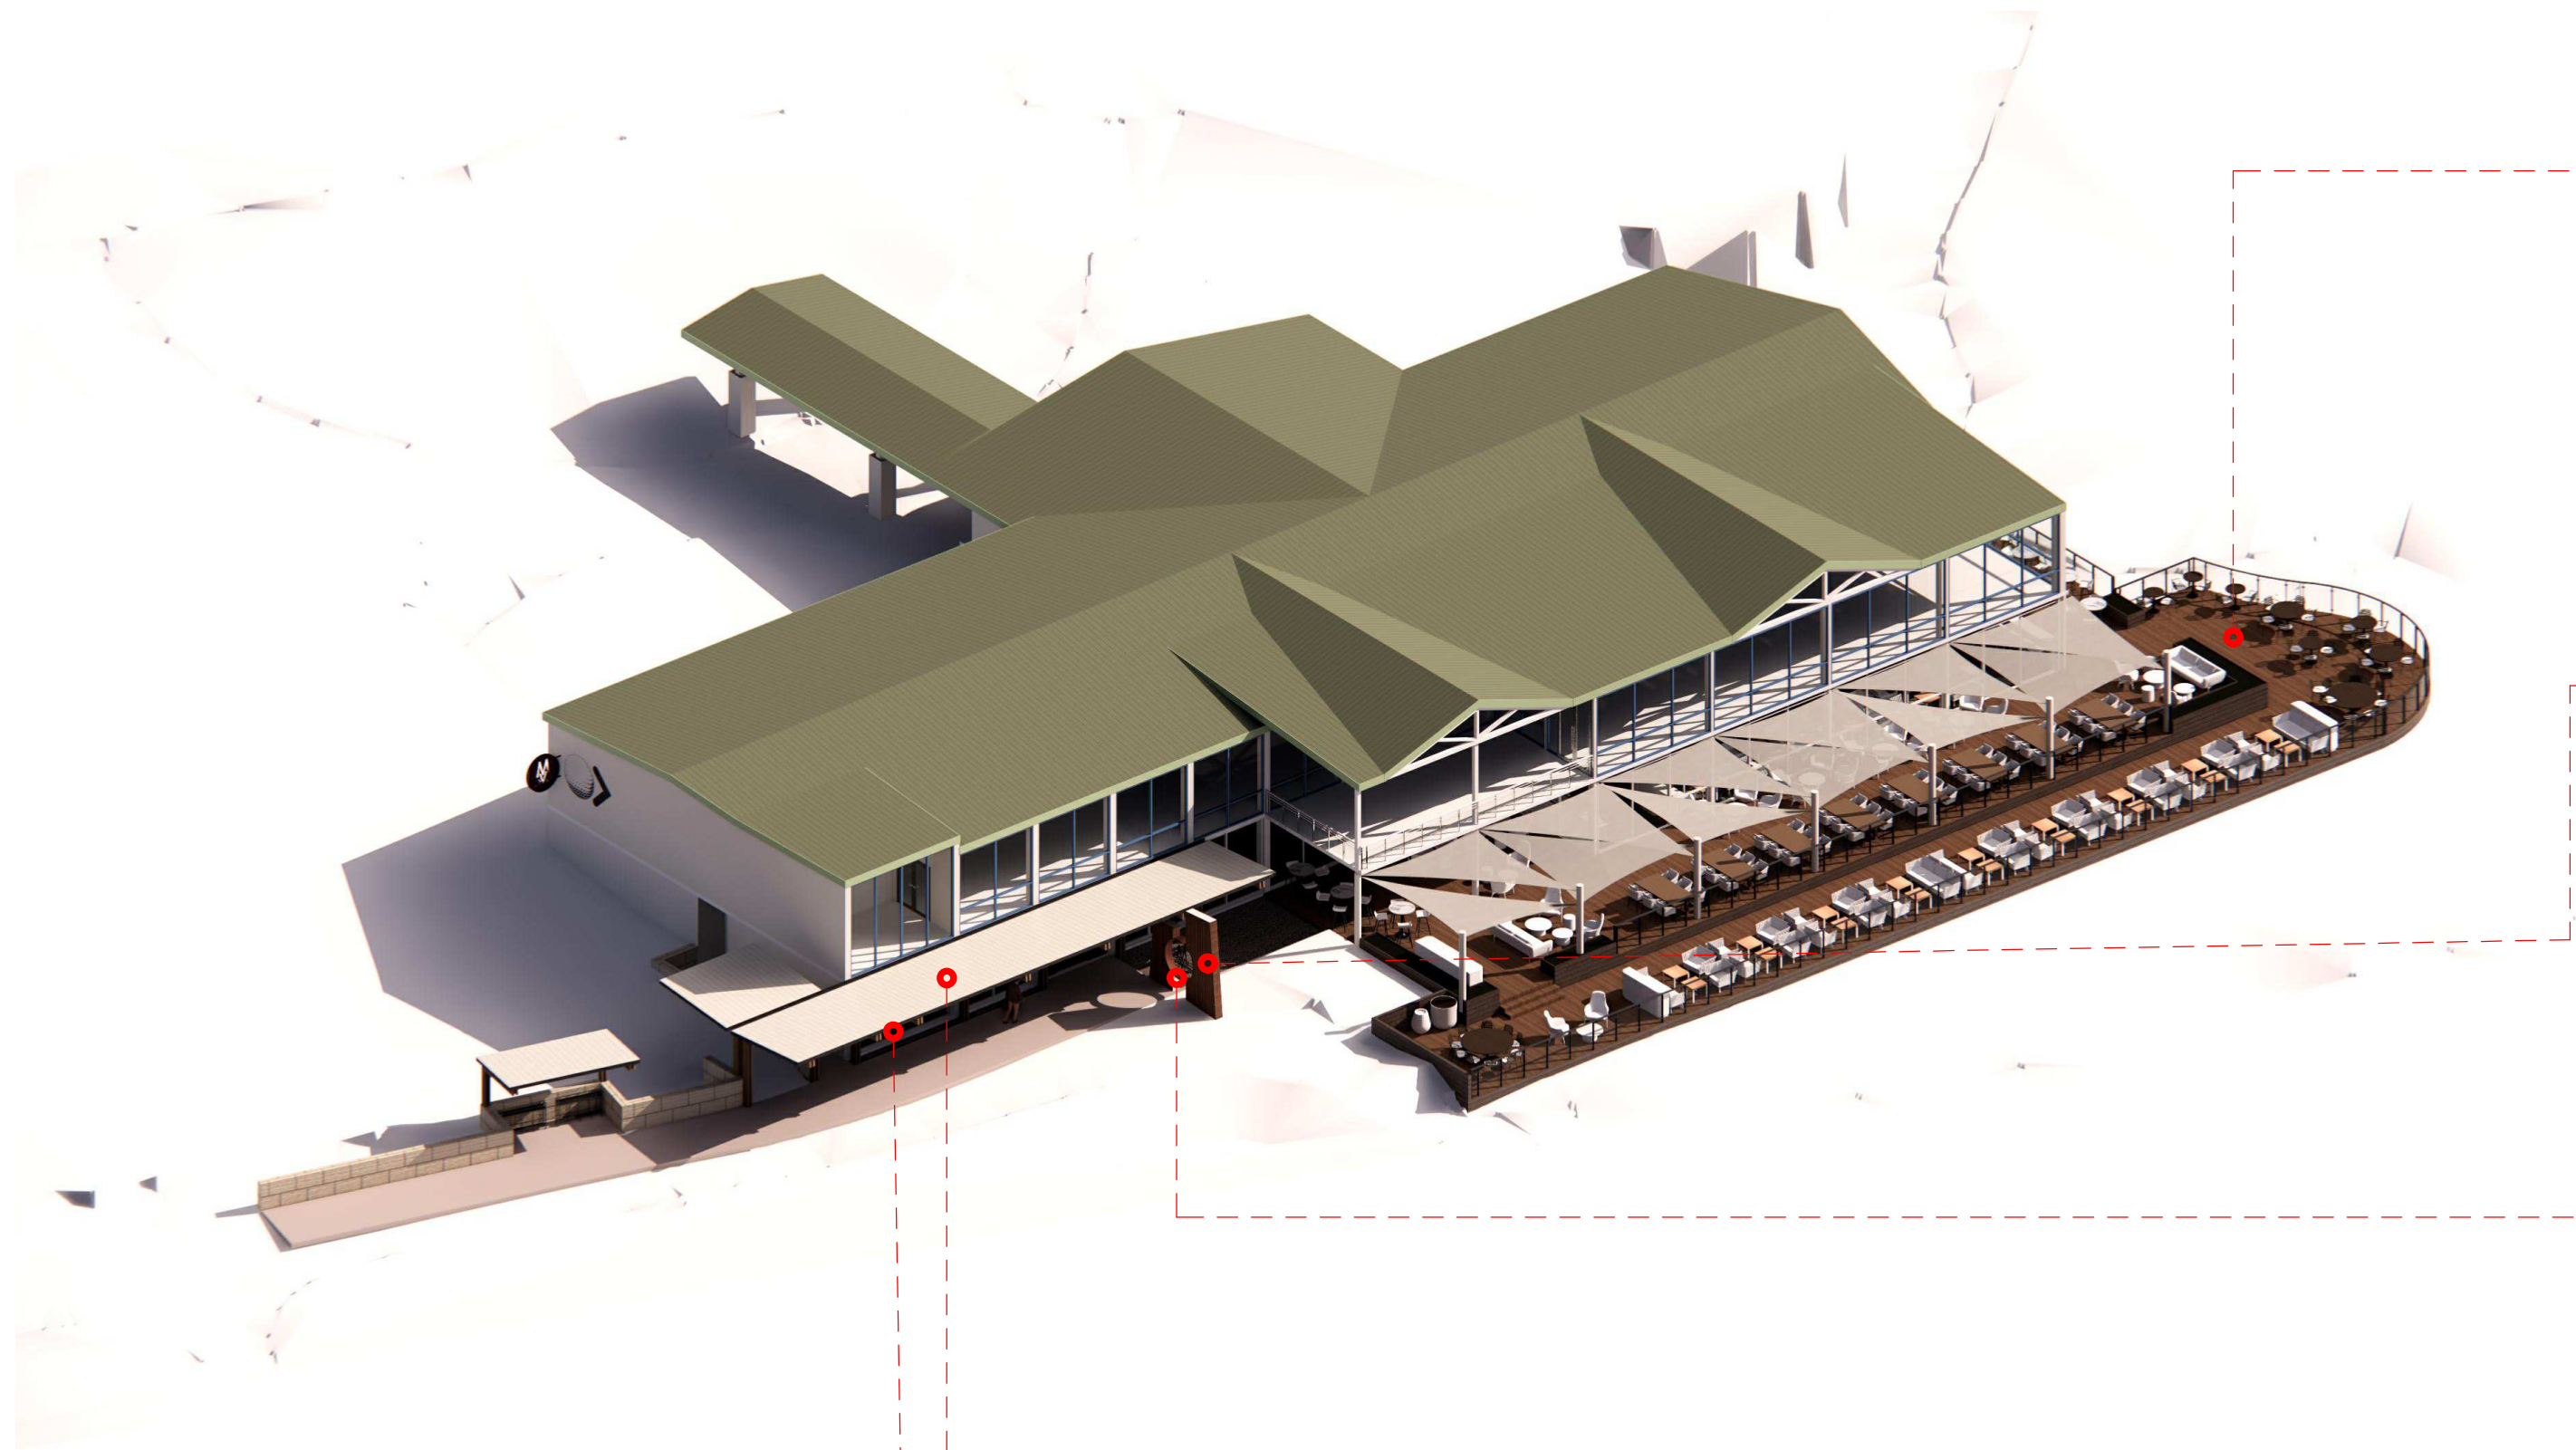

INDICATIVE WORK IN PROGRESS MATERIALS USED:

- MILLBOARD TIMBER DECKING OR SIMILAR

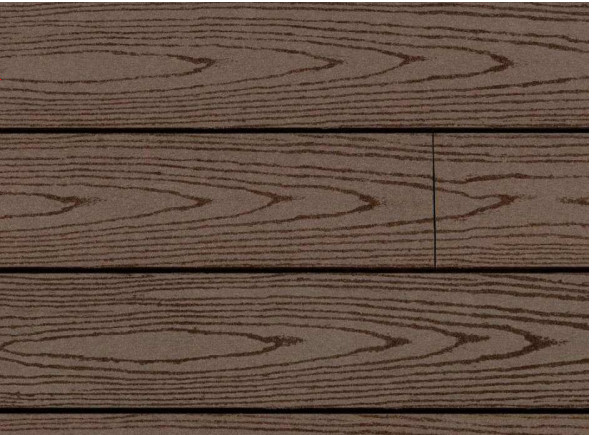

- MORTLOCK CLEAR COAT SPOTTED GUM TIMBER WALL BOARDS OR SIMILAR




SPOTTED GUM CLEAR OILED
Interior & Exterior

- AXOLOTL AGED ZINC SHEET METAL OR SIMILAR




- LYSAGHT LONGLINE 305 ROOFING - SURFMIST FINISH

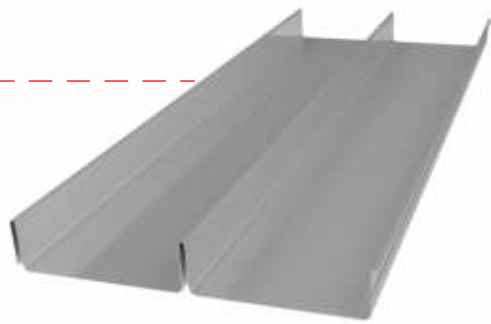


- EQUITONE "LINES" SOFFIT FINISH



- SKHEME "ARTESIA" BLACK GRIP TILING OR SIMILAR

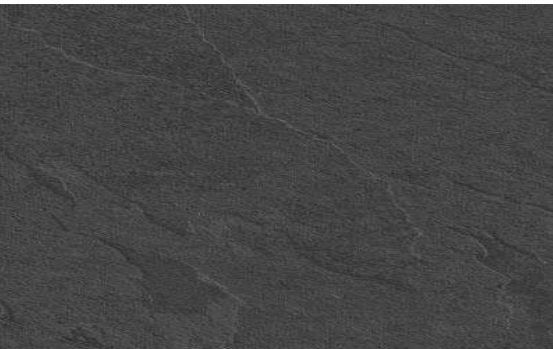

- BRINTONS "CALDERA" WOVEN FEATURE CARPET OR SIMILAR

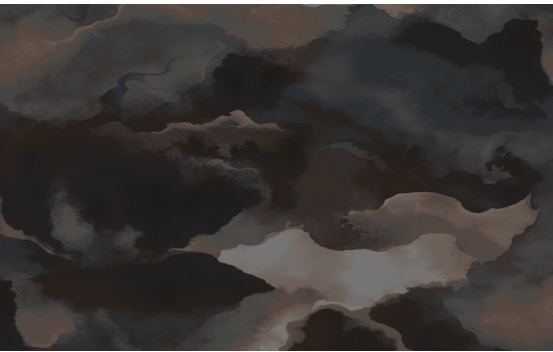


- SAFETY GLASS FRAMELESS BALUSTRADES



- DULUX NATURAL WHITE PAINT AND POWDERCOAT TO NEW AND SELECT EXISTING EXTERNAL FACADE ELEMENTS



- GLULAM SPRUCE TIMBER ROOFING STRUCTURE OR SIMILAR

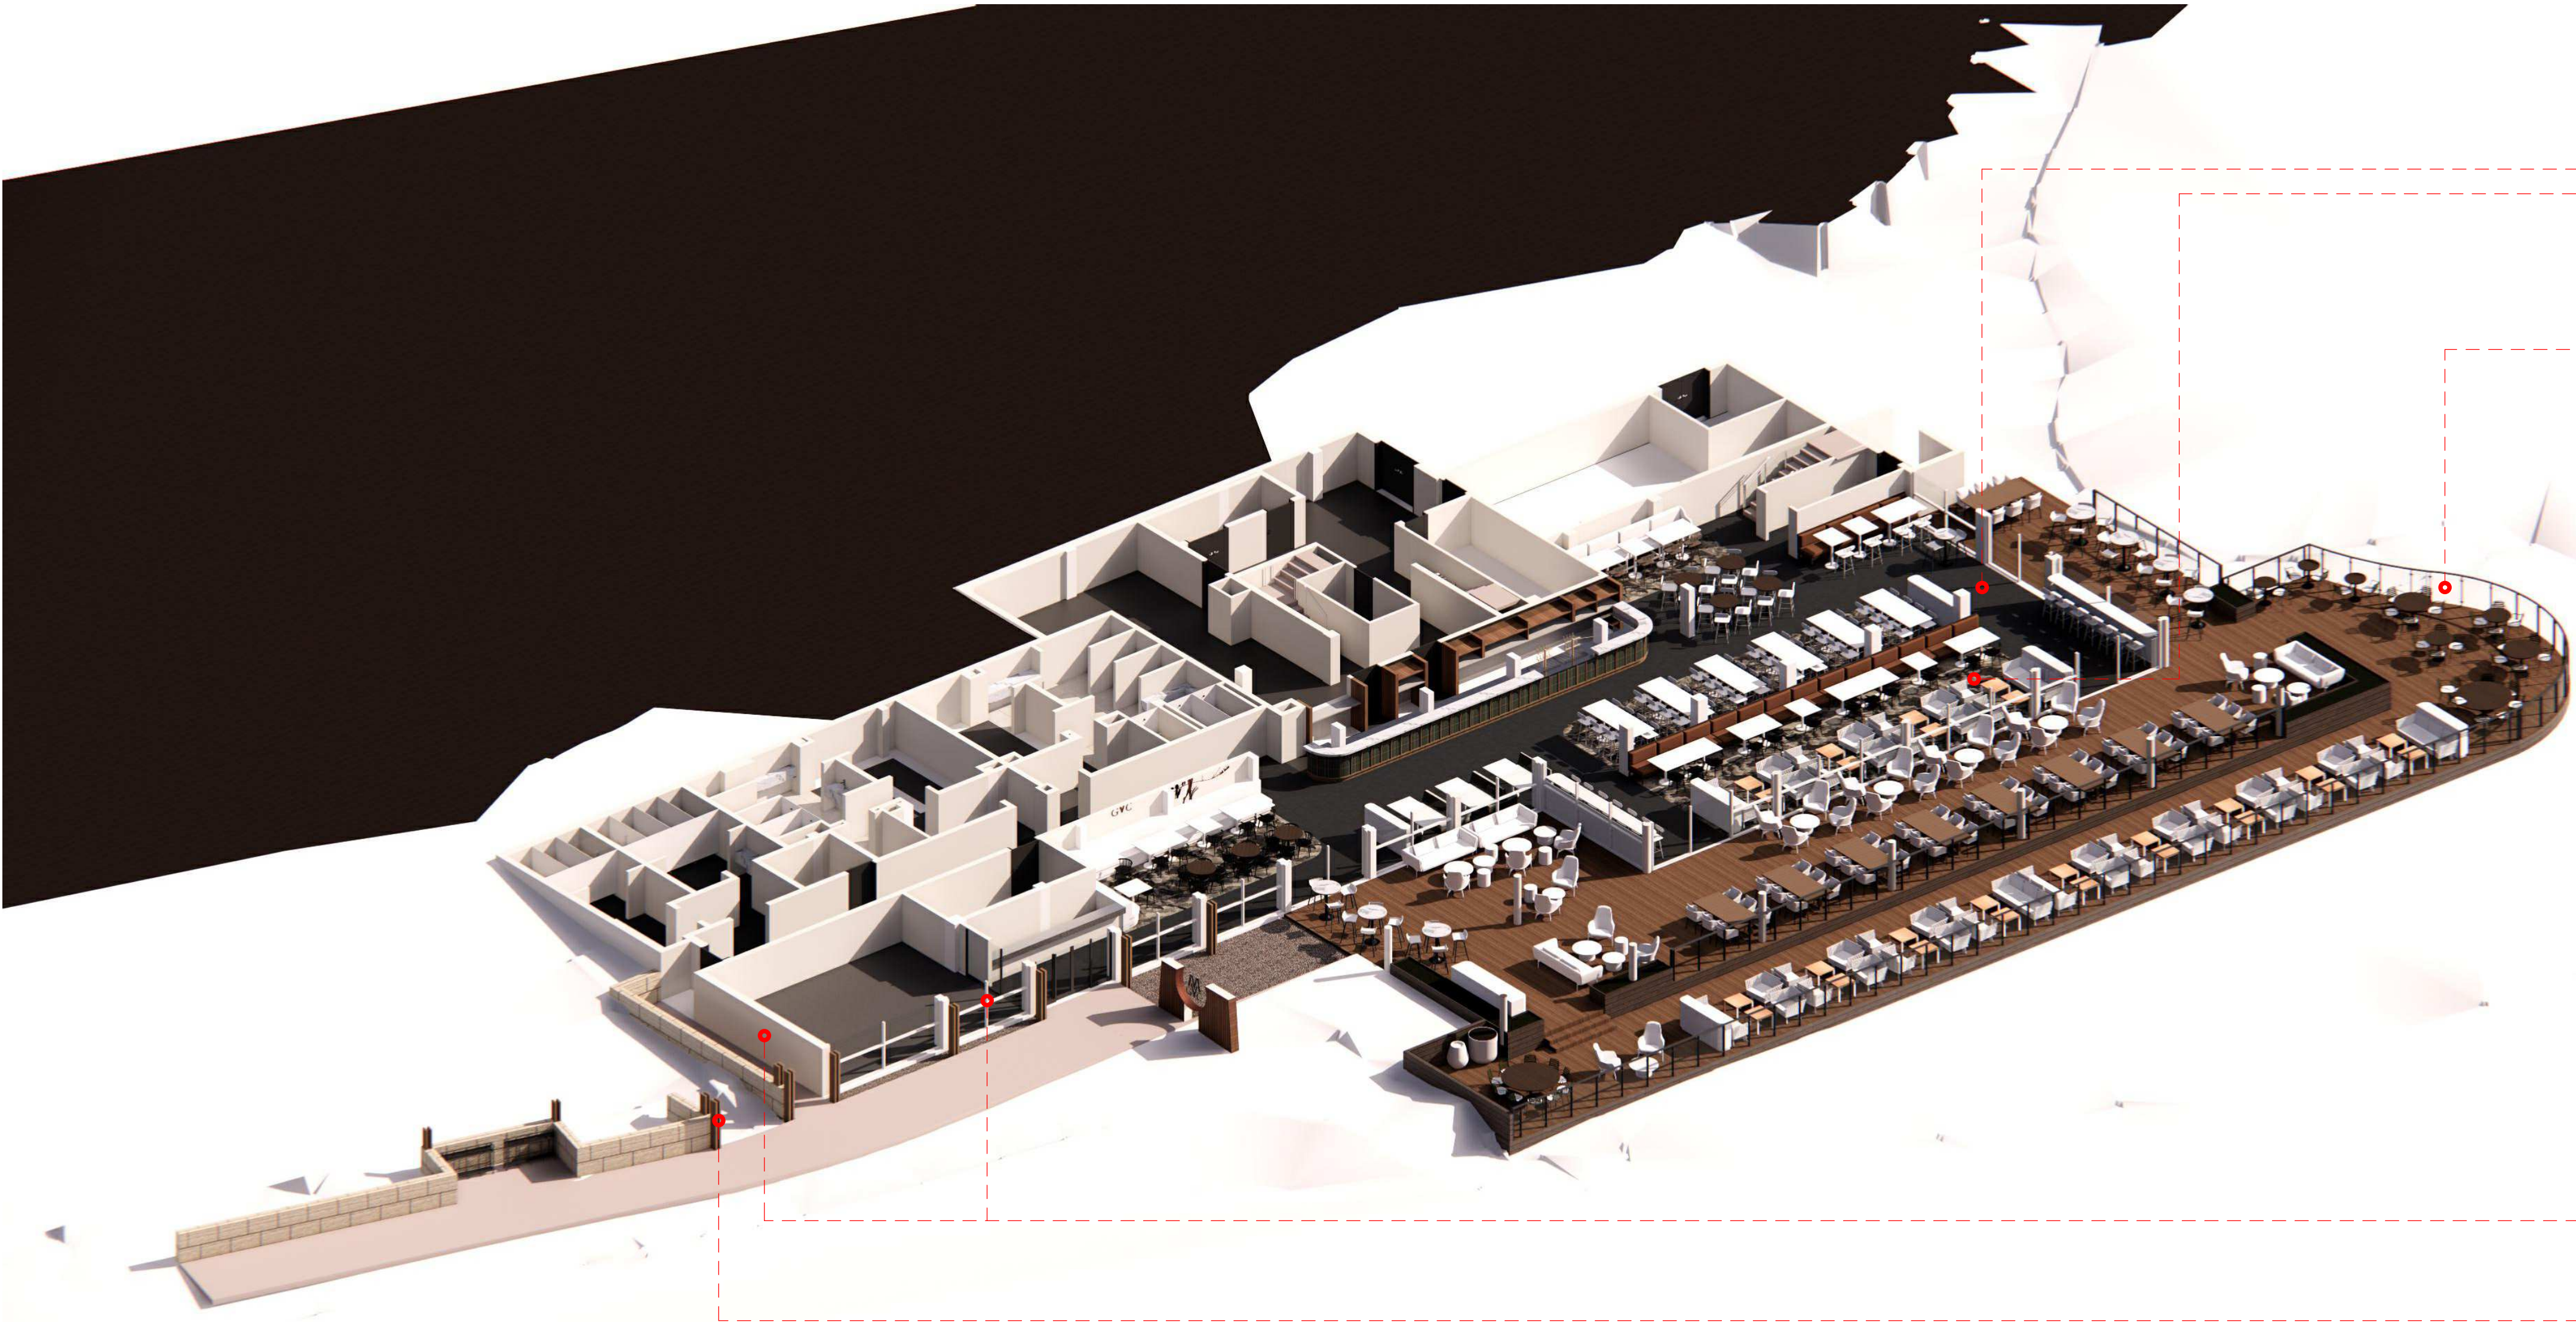

DRAWING STATUS:		
DEVELOPMENT APPLICATION		
Rev	Revision Description	Date
1	Preliminary for Feasibility Costing	220202
2	Preliminary DA	220225
3	ISSUE FOR DA APPLICATION	220225

©Copyright Team 2 Architects
This drawing is protected by copyright. All right are reserved. Unless permitted under the Copyright Act 1968, No part of this drawing may in any form or by any means be reproduced, published, broadcast or transmitted without the prior written permission of the copyright owner. Please Note if the status of this drawing is not signed off for Construction it may be subject to change, alteration or amendment at the discretion of Team 2 Architects. If so, Team 2 Architects is not liable for any loss, damage, harm or injury whether special, consequential, direct or indirect, suffered by you or any other person as a result of your use of this drawing for construction purposes.

DRAWING LEGEND:
1. Architectural drawings shall be read in conjunction with other consultant drawings and specifications. Any discrepancies shall be referred to team 2 architects before proceeding with work.
2. All dimensions and levels are in millimeters unless noted otherwise. No dimension shall be obtained by scaling the drawing.
3. All dimensions to be checked on site with any discrepancies referred to team 2 architects before proceeding with work.
4. All work to be carried out in accordance with the requirements of the principal certifying authority, current ncc & Australian standards.

Client or Builder:
Mona Vale Golf Club
3 Golf Ave, Mona Vale NSW 2103

TEAM 2
ARCHITECTS

SYDNEY 701/1 Chandos Street,
St Leonards NSW 2065
T: + 61 2 9437 3166
E: info@team2.com.au
Reg NSW: 9940

MELBOURNE 313/737 Burwood Road,
Hawthorn East VIC 3123
ABN: 72 104 833 507
Reg Vic: 19340


Project:
Mona Vale Golf Club
3 Golf Ave, Mona Vale NSW 2103

Title:
Proposed Colours and Materials

Project #:	Scale:	Dwg:	Cld:
1053		@A1	Autho
Drawing #:		Checker	

A9000

3

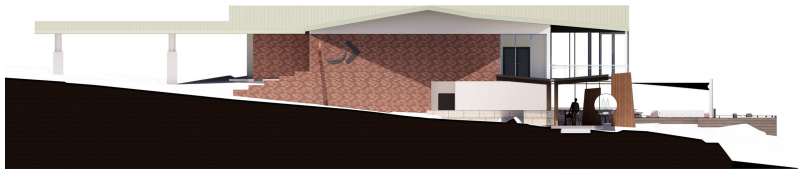


WEST ELEVATION
SCALE 1:500




EAST ELEVATION
SCALE 1:500



SOUTH ELEVATION
SCALE 1:500

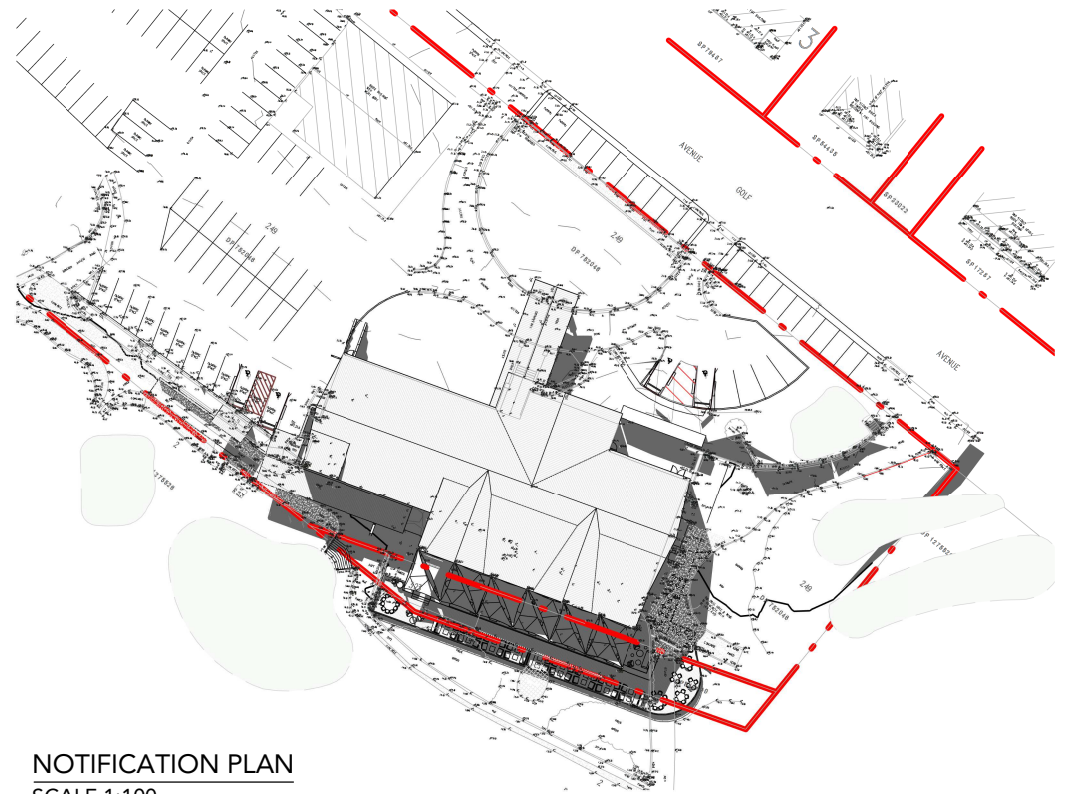

NOTIFICATION PLAN
SCALE 1:100

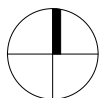

Monna Vale Golf Club

Project No: 1053

Drawing No: NP-001

Notification Plan

PROPOSED ALTERATIONS TO THE MONNA VALE GOLF CLUBHOUSE
LOCATED AT 3 GOLF AVENUE, MONNA VALE NSW 2103

TEAM
ARCHITECTS



EXISTING LANDSCAPE PALETTE

LANDSCAPE RESPONSE



- 1. Signage - existing ground mounted 'pavement' logo to be modified and relocated.
- 2. Service /Buggy access path (southeast) 3.0m wide to be realigned.
- 3. Service /Buggy access path (16th fairway) to accommodate realigned service access & new outdoor deck.
- 4. Embankment to Practice Greens to remain largely untouched.
- 5. Primary Carpark /Building Access to be adjusted & reconfigured.
- 6. Typical low maintenance 'front line' ground cover vegetation (to disturbed areas) as an extension of the existing plant palette.
- 7. Sandbox / Carpark edge planter area to be reconfigured to accommodate revitalised entry and dedicated golf buggy parking.
- 8. Bushwood Enclosure and raised planters to be removed (adjoining western facade of existing clubhouse building).
- 9. Existing carpark to be slightly modified to respond to revitalised building entry point.
- 10. Service /Pedestrian access to be reconfigured to accommodate layout of new deck levels.


*Dynamic coastal location
and the process of refracting
waves - A metaphor for
movement of people around
the Clubhouse.*



PROPOSED LANDSCAPE PALETTE

Reinforce robust Australian coastal planting

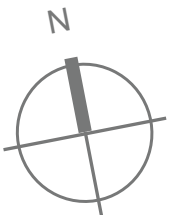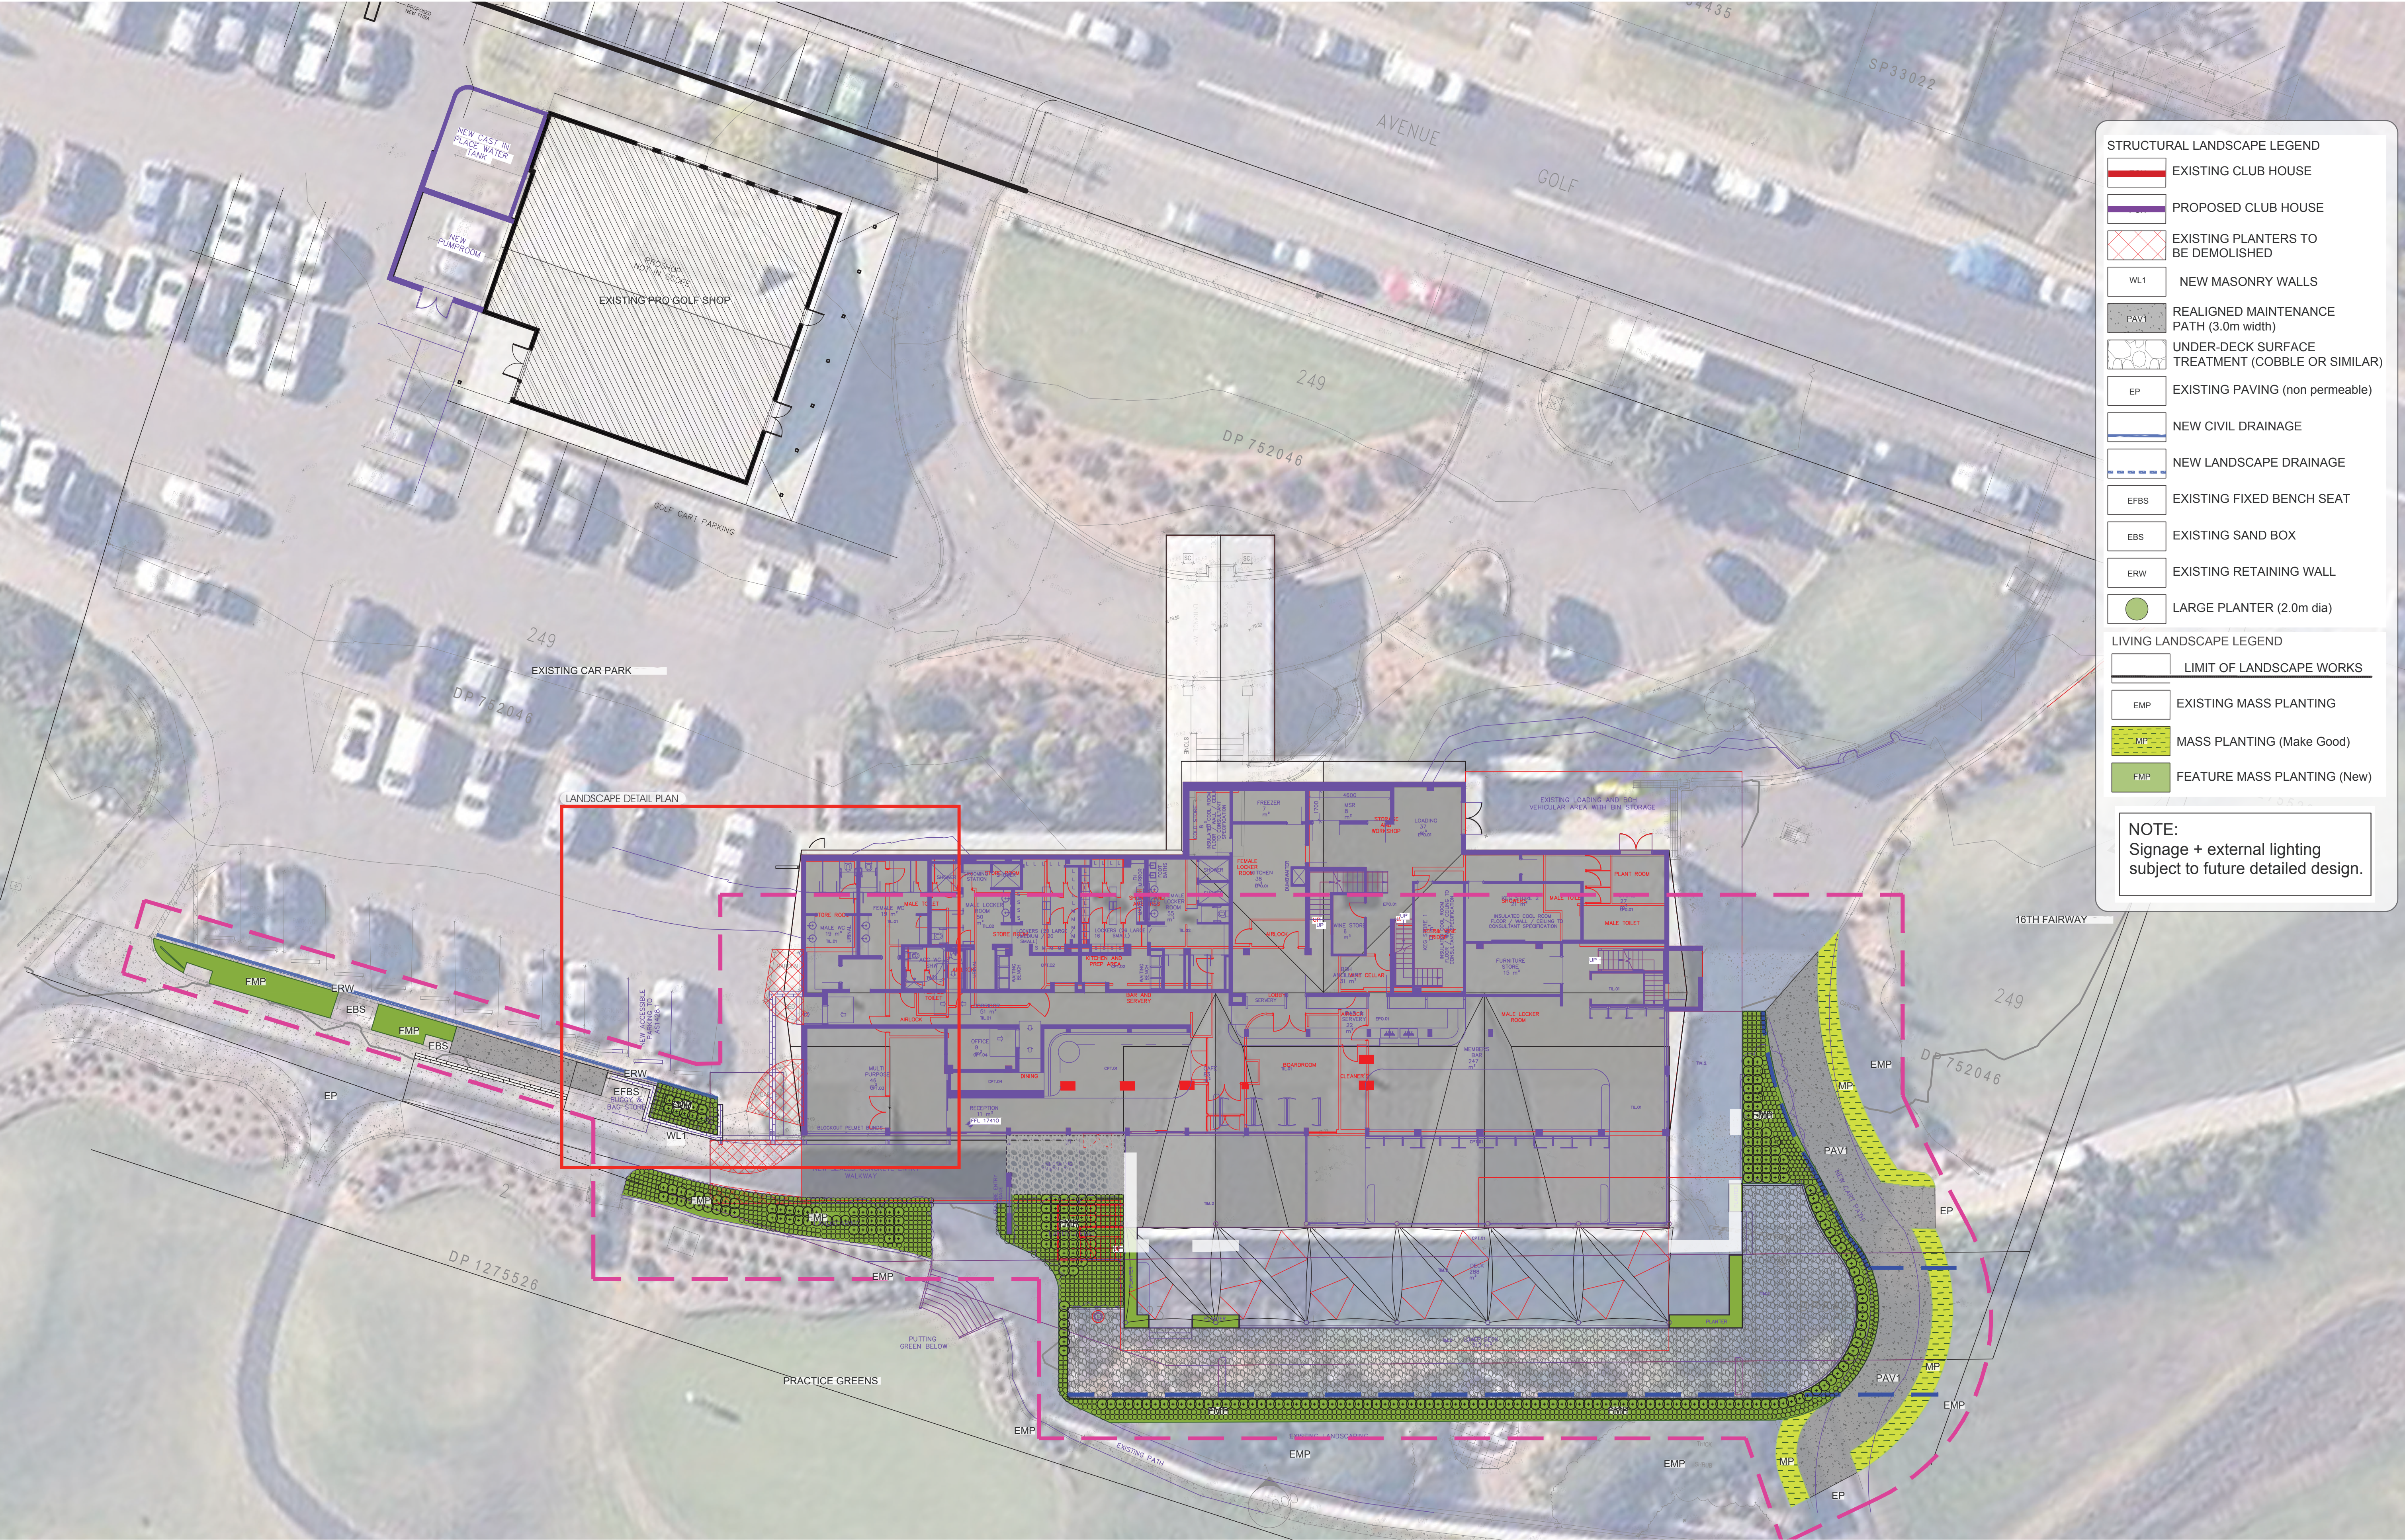

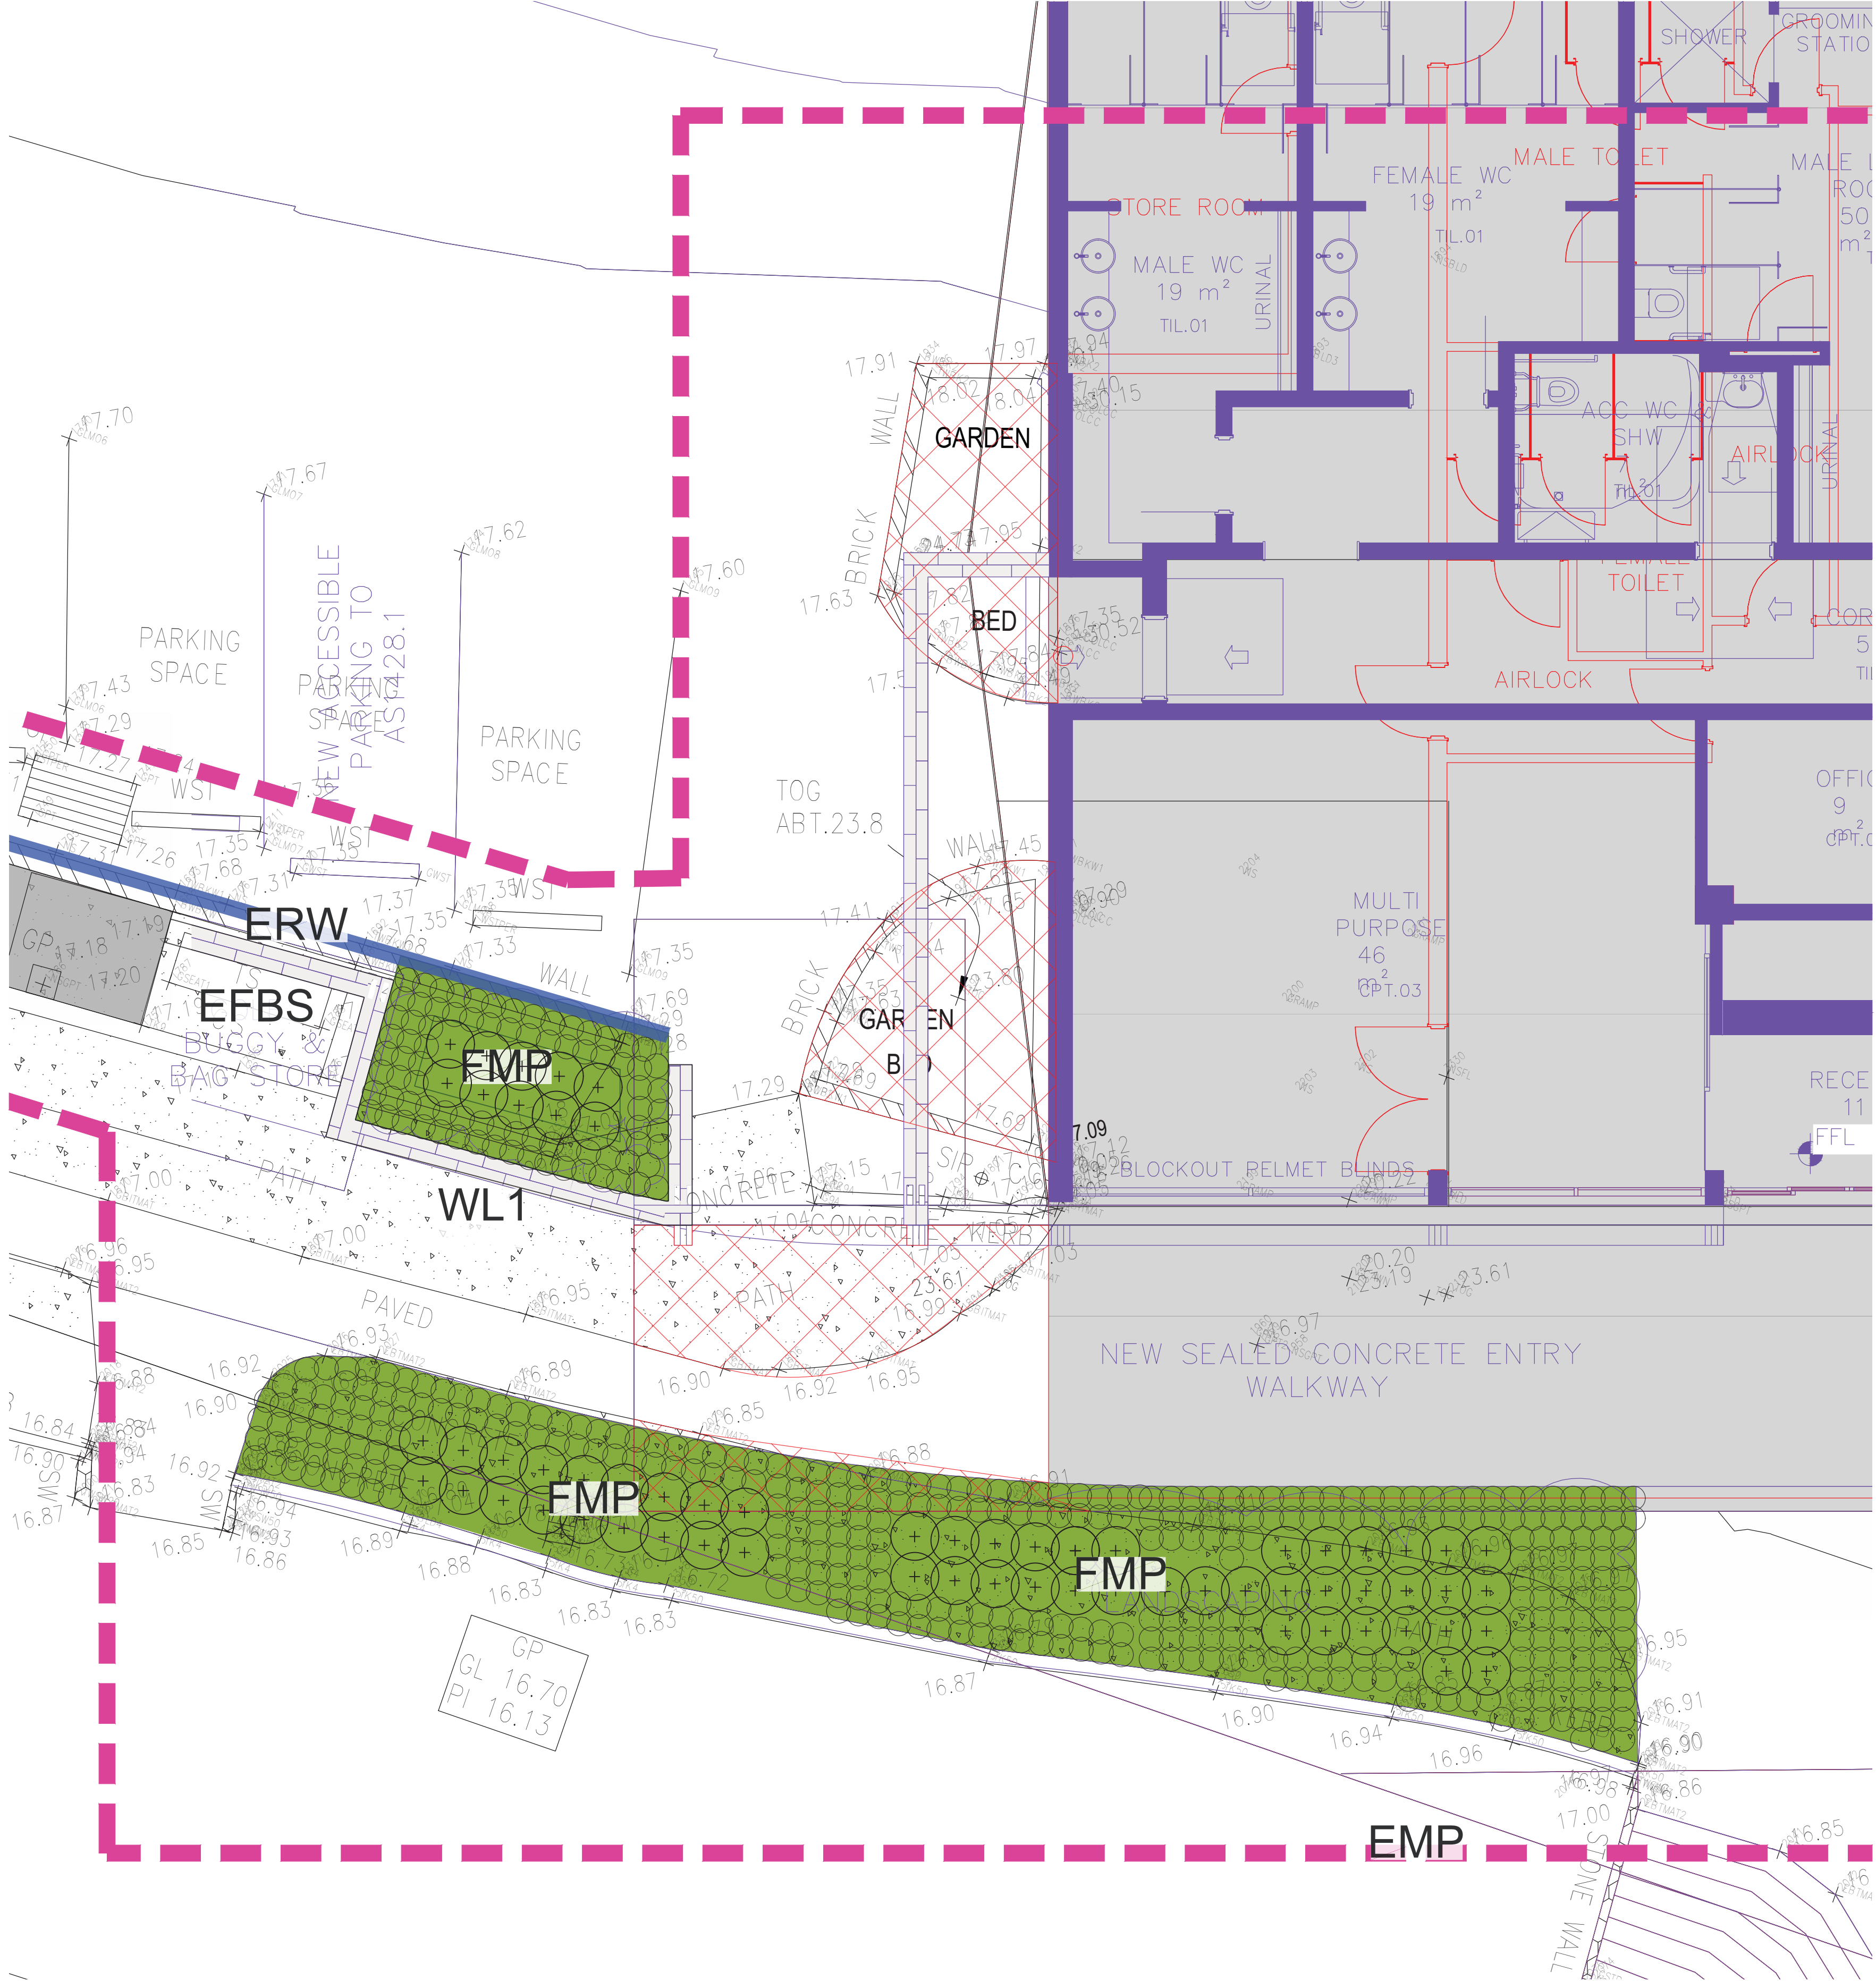

STRUCTURAL LANDSCAPE LEGEND

ECH

EXISTING CLUB HOUSE

PCH

PROPOSED CLUB HOUSE

EXISTING PLANTERS TO BE DEMOLISHED

WL1

NEW MASONRY WALLS

REALIGNED MAINTENANCE PATH (3.0m width)

UNDER-DECK SURFACE TREATMENT (COBBLE OR SIMILAR)

EP

EXISTING PAVING (non permeable)

NEW CIVIL DRAINAGE

NEW LANDSCAPE DRAINAGE

EFBS

EXISTING FIXED BENCH SEAT

EBS

EXISTING SAND BOX

ERW

EXISTING RETAINING WALL

LARGE PLANTER (2.0m dia)

LIVING LANDSCAPE LEGEND

PROPERTY BOUNDARY

LIMIT OF LANDSCAPE WORKS

EMP

EXISTING MASS PLANTING


MASS PLANTING (Make Good)

FEATURE MASS PLANTING (New)

NOTE:

Signage + external lighting

subject to future detailed design.

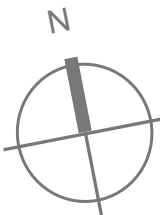


Abbrev	Botanical Name	Common Name	Mature Height (m)	Pot Size	Qty.
Trees					
BAN int	Banksia integrifolia	Coastal Banksia	8-10	45L	1
LIV aus	Livistona australis	Cabbage Tree Palm	20	45L	3
Shrubs					
COR alb	Correa alba	White Correa	1.5-2	200mm	34
ERI myo	Eriostemon myoporoides	Long Leaf Wax-flower	1.5-2	200mm	40
PIT tob	Pittosporum tobira 'Miss muffet'	Miss Muffet Tobira	1-2	200mm	25
PLE arg	Plectranthus argentatus	Silver Spur Flower	1	200mm	25
WES fru	Westringia 'smokie'	Coast Rosemary	1.5	200mm	40
Accent					
DOR exc	Doryanthes excelsa	Gynea Lily	2-4	25L	25
MAC com	Macrozamia communis	Burrawang	2-3	25L	25
PTE umb	Pteris umbrosa	Jungle Fern	1	5L	50
Grasses					
CAR app	Carex appressa	Tall Sedge	0.9	V/cell	120
DIA cae	Dianella caerulea var producta	Blue Flax Lily	0.6-0.7	V/cell	200
FAC nod	Facinia nodosa	Knobby Club Rush	0.8	V/cell	150
JUN usi	Juncus usitatus	Common Rush	0.8	V/cell	230
LOM hys	Lomandra hystrix	Fine Mat Rush	0.6	V/cell	100
LOM lon	Lomandra longifolia	Mat Rush	1.0	V/cell	200
LOM tan	Lomandra tanika	Fine Mat Rush	0.5	V/cell	250
Groundcovers					
CER tom	Cerastium tomentosum	Snow In Summer	0.2	140mm	
GRE poo	Grevillea 'Poorinda Royal Mantle'	Creeping Grevillea	-	140mm	
HIB sca	Hibbertia scandens	Golden guinea vine	0.3	140mm	
MYO par	Myoporum parvifolium	Creeping Boobialla	-	V/cell	

ONLY FULLY CONFORMING TENDERS WILL BE ACCEPTED. ANY ALTERNATIVE PROPOSALS MUST BE DESCRIBED AND PRICED SEPARATELY AND SUBMITTED CONCURRENT WITH THE CONFORMING TENDER.

VARIATION SUBMISSIONS RESULTING FROM THE CONTRACTOR'S FAILURE TO ADEQUATELY ASSESS THE EXISTING INSTALLATION DURING THE TIME OF TENDER SHALL BE REJECTED.

DEVELOPMENT APPLICATION

North Point:	Design:				SA
	Design Validated:				NN
	Amendment Approved:				JM
	Drawn:				SA
Date:	MARCH 2022	Scale:		(A/I)	NTS
Job No.:		Disc:	Dwg No.:	Stage:	Issue:
22731-001 - E - 003 - P - 03					

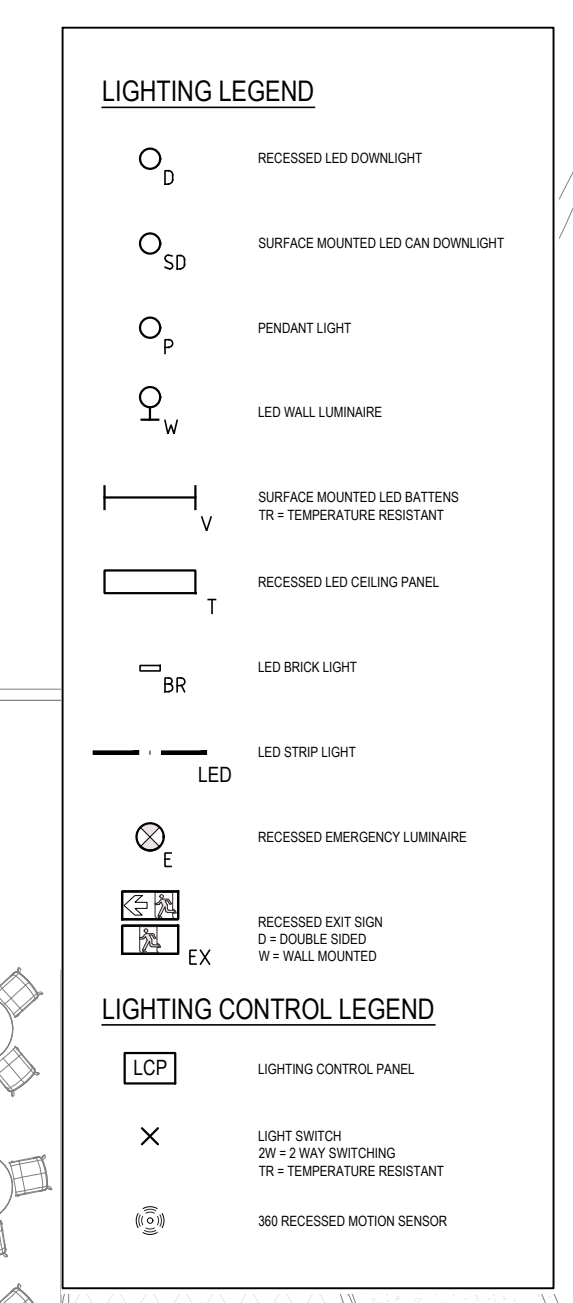

CO-ORDINATED REFERENCE DRAWINGS			
SERVICE	DRAWING NUMBER		DATE
ARCH	1053-A1000-Lower Ground Floor Plan - Proposed-10	10	24.03.2022
CIVIL			
ELEC			
MECH			
RCP			
STRUCT			

- THIS DRAWING IS CONFIDENTIAL AND IS NOT TO BE REPRODUCED IN ANY FORM AS A WHOLE OR IN PART WITHOUT THE EXPRESS WRITTEN AUTHORITY OF EPICENTRE CONSULTING ENGINEERS PTY LTD. THIS DRAWING IS NOT TO BE USED PREJUDICIAL TO THE INTEREST OF EPICENTRE CONSULTING ENGINEERS PTY LTD. THIS DRAWING CONTAINS PATENTS PENDING AND INTELLECTUAL PROPERTY OWNED BY EPICENTRE CONSULTING ENGINEERS PTY LTD.
- THIS DRAWING IS:-

COPYRIGHT 2020 © EPICENTRE CONSULTING ENGINEERS PTY LTD. ALL RIGHTS RESERVE

Services Engineers:



EPICENTRE
CONSULTING ENGINEERS

ABN 48 645 997 780

2 - 14 VINE STREET,
REDFERN NSW 2016

t: 1300 553 654
e: epicentre@epicentrece.com.au
w: www.epicentrece.com.au



ISO
9001
Quality
Management

Drawing Title:

ELECTRICAL SERVICES
LOWER GROUND
LIGHTING LAYOUT

North Point: 	Design:	SA		
	Design Validated:	NN		
	Amendment Approved:	JM		
	Drawn:	SA		
	Date:	MARCH 2022		
Scale:	(A1)	1:100		
Job No.:	Disc:	Dwg No.:	Stage:	Issue:
22731-001 - E	- 100 - P	- 03		

3

1. ELECTRICAL MAIN SWITCHROOM TO BE MINIMUM 4600mm x 1800mm (L x W) (TBC). CONTAINS NEW MSB AND RELOCATED SOLAR DB AND INVERTERS (3 OFF). 600mm CLEARANCE OF SWITCHBOARD DOORS IN ANY POSITION TO BE MAINTAINED IN ACCORDANCE WITH AS/NZS3000.

[illegible]

CO-ORDINATED REFERENCE DRAWINGS			
SERVICE	DRAWING NUMBER		DATE
ARCH	1053-A1000-Lower Ground Floor Plan - Proposed-10	10	24.03.2022
CIVIL			
ELEC			
MECH			
ROP			
STRUCT			

- NOTES:**
- DRAWING SHALL BE PRINTED IN **COLOUR**.
 - SYMBOLS ARE DRAWN IN CORRECT LOCATION.
 - DO NOT SCALE THIS DRAWING. FIGURED DIMENSIONS TO BE USED ONLY.
 - DIMENSIONS ARE IN MILLIMETRES UNLESS OTHERWISE STATED ON DRAWING.

THIS DRAWING IS CONFIDENTIAL AND IS NOT TO BE REPRODUCED IN ANY FORM AS A WHOLE OR IN PART WITHOUT THE EXPRESS WRITTEN AUTHORITY OF EPICENTRE CONSULTING ENGINEERS PTY LTD. THIS DRAWING IS NOT TO BE USED PREJUDICIAL TO THE INTEREST OF EPICENTRE CONSULTING ENGINEERS PTY LTD. THIS DRAWING CONTAINS PATENTS PENDING AND INTELLECTUAL PROPERTY OWNED BY EPICENTRE CONSULTING ENGINEERS PTY LTD.
THIS DRAWING IS:-

'NOT FOR CONSTRUCTION'
UNLESS OTHERWISE STATED ON THIS DRAWING.

COPYRIGHT 2020 © EPICENTRE CONSULTING ENGINEERS PTY LTD. ALL RIGHTS RESERVED

Client/Architect:

HGW
Projects

HGW PROJECTS
 Suite 202, 308 Pacific Highway
 Crows Nest, NSW 2065
 t: 0457 919 402
 e: maddy.ryan@hgwprojects.com.au
 w: hgwprojects.com.au

Services Engineers:



2 - 14 VINE STREET,
REDFERN NSW 2016
t: 1300 553 654
e: epicentre@epicentrece.com.au
w: www.epicentrece.com.au

Project:

MONA VALE GOLF CLUB
3 GOLF AVE, MONA VALE
NSW 2102

Drawing Title:

ELECTRICAL SERVICES

LOWER GROUND POWER LAYOUT

NOT FOR CONSTRUCTION

North Point: 	Design: JM			
	Design Validated: NN			
	Amendment Approved: JM			
	Drawn: NK			
	Scale: 1:100			
Date: FEB 2022				
Job No: 22731-001 -	Disc: E -	Dwg No: 200 -	Stage: P -	Issue: 03

ORIGINAL SIZE: A1F



NEW DB-PUMP ROOM. FED FROM
ESSENTIAL SERVICES SECTION OF
THE NEW MSB.
IP54;
18 POLE;
FORM 1 (UNO);
FAULT RATING TBC;
WALL MOUNTED.

[illegible]

CO-ORDINATED REFERENCE DRAWINGS		
SERVICE	DRAWING NUMBER	DATE
ARCH	1053-A1020-Pumproom and Tank-1	01 28.03.2022
CIVIL		
ELEC		
MECH		
RCP		
STRUCT		

- NOTES:**
- DRAWING SHALL BE PRINTED IN **COLOUR**.
 - SYMBOLS ARE DRAWN IN CORRECT LOCATION.
 - DO NOT SCALE THIS DRAWING. FIGURED DIMENSIONS TO BE USED ONLY.
 - DIMENSIONS ARE IN MILLIMETRES UNLESS OTHERWISE STATED ON DRAWING.


THIS DRAWING IS CONFIDENTIAL AND IS NOT TO BE REPRODUCED IN ANY FORM AS A WHOLE OR IN PART WITHOUT THE EXPRESS WRITTEN AUTHORITY OF EPICENTRE CONSULTING ENGINEERS PTY LTD. THIS DRAWING IS NOT TO BE USED PREJUDICIAL TO THE INTEREST OF EPICENTRE CONSULTING ENGINEERS PTY LTD. THIS DRAWING CONTAINS PATENTS PENDING AND INTELLECTUAL PROPERTY OWNED BY EPICENTRE CONSULTING ENGINEERS PTY LTD.
THIS DRAWING IS:-

'NOT FOR CONSTRUCTION'

UNLESS OTHERWISE STATED ON THIS DRAWING.

COPYRIGHT 2020 © EPICENTRE CONSULTING ENGINEERS PTY LTD. ALL RIGHTS RESERVED

Client/Architect:

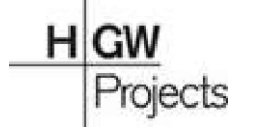

HGW PROJECTS
 Suite 202, 308 Pacific Highway
 Crows Nest, NSW 2065
 t: 0457 919 402
 e: maddy.ryan@hgwprojects.com.au
 w: hgwprojects.com.au

Services Engineers:



2 - 14 VINE STREET,
REDFERN NSW 2016
t: 1300 553 654
e: epicentre@epicentrece.com.au
w: www.epicentrece.com.au



Project:

MONA VALE GOLF CLUB
3 GOLF AVE, MONA VALE
NSW 2102

Drawing Title:

ELECTRICAL SERVICES
FIRE HYDRANT TANKS
& PUMPROOM

NOT FOR CONSTRUCTION

North Point:	Design:	SA		
	Design Validated:	NN		
	Amendment Approved:	JM		
	Drawn:	SA		
	Date:	MARCH 2022		
	Scale:	(A1) 1:50		
Job No.:	Disc:	Draw No.:	Stage:	Issue:
22731-001 - E - 200 - P - 01				

DEVELOPMENT APPLICATION

ORIGINAL SIZE: A1P