

Our Ref: J03354 Staged CC

12 November 2003

Pittwater Council
PO Box 882
MONA VALE NSW 1660



rec-
129159

Attention: General Manager

Dear Sir/Madam,

**Subject: Staged Construction Certificate J03354
 Development Consent Permit N0632/01
 Bungan Lane Car Park, 4 Bungan Lane, Mona Vale**

We refer to our engagement in respect of the above and enclose the Construction Certificate for such in accordance with the provisions of Clause 142 of the Environmental Planning and Assessment Regulation 2000.

Also please find enclosed a cheque for \$30.00 being the registration fee for the above. It would be appreciated if a receipt in this regard could be forwarded to our firm as soon as possible.

Should you require any further information please do not hesitate to contact the undersigned.

Yours faithfully,

A handwritten signature in black ink, appearing to be 'Mark Moran', written over a horizontal line.

Mark Moran
for **DLM Certification Pty Ltd**

**Cc: DesignInc
 124 Walker Street
 North Sydney NSW 2060**

Encl.

New South Wales
Level 1, Suite 102,
2 Holden St.
Ashfield NSW 2131
P.O. Box 1025
DX 21218 Ashfield

Ph: 02 9799 7466
Fax: 02 9799 7566

Queensland
47 Savoy Drive
Florida Gardens
Gold Coast QLD 4218
P.O. Box 337
Pacific Fair

Ph: 07 5527 6274
Fax: 07 5527 6274

dilmc@dilmc.com.au
www.dilmc.com.au

NOTICE TO COMMENCE BUILDING WORKS AND APPOINTMENT OF PRINCIPAL CERTIFYING AUTHORITY - Construction Certificate



Issued under the Environmental Planning and Assessment Act 1979
Section 81A (1) (b) (i) (ii) and Section 81A (2) (c)

Appointee

Please be advised that Mr Simon Dwyer has been appointed as the Principal Certifying Authority for the development at the following location.

Property Description

Address	4 Bungan Lane, Mona Vale	DP	707 539
Lot No.	2		

Description of Development

- Building work - Construction of a three storey public carpark.

(STAGE 1) - KNOWN AS
(STAGES 1 - 2B per DA)

Development Consent Details

Development Consent No.	N0632/01	Date of Determination	6 February 2003
Consent authority	Pittwater Council		

Construction Certificate Details

Construction Certificate No.	303354	Date of Determination	17 11 03
------------------------------	--------	-----------------------	----------

Principal Certifying Authority

Name of Accredited Certifier	Simon Dwyer
Accreditation No.	925
Contact Numbers	Phone 9799 7466 Facsimile 9799 7566

Compliance with Development Consent

Have all conditions required to be satisfied prior to the commencement of work been satisfied?
YES pursuant to Clause 146 of the Environmental Planning & Assessment Regulation 2000.

Date work to commence	17 11 2003
-----------------------	------------

Signatures

I hereby consent to the appointment of Simon Dwyer as the Principal Certifying Authority

Nathan

PITTWATER COUNCIL
12/5 VUKO PLACE
WAREWOOD NSW 2102

I hereby accept the appointment as the Principal Certifying Authority

Simon Dwyer

Simon Dwyer
DLM Certification Pty Ltd
Suite 102, 2 Holden Street
Ashfield NSW 2131

Near South Wales
Level 1, Suite 102,
2 Holden St.
Ashfield NSW 2131
P.O. Box 1025
02 21218 Ashfield

Ph: 02 9799 7466
Fax: 02 9799 7566

Queensland
7 Savoy Drive
Florida Gardens
Hold Coast QLD 6218
P.O. Box 397
Pacific Fair

Ph: 07 5527 6274
Fax: 07 5527 6276

dlimc@dlimc.com.au
www.dlimc.com.au

- ACCREDITED BUILDING CERTIFIERS
- BUILDING & HEALTH SURVEYORS
- PRINCIPAL CERTIFYING AUTHORITY


DLM CERTIFICATION PTY LTD
A.C.N. 097 696 001
AGENT FOR DLM CERTIFICATION PARTNERSHIP
A.B.N. 47 106 551 877

BUNGAN LANE CARPARK

STRUCTURAL DRAWINGS

DRAWING LIST

- S0 COVER SHEET
- S1 GENERAL NOTES
- S2 FOOTING LAYOUT
- S3 FOOTING DETAILS
- S4 FIRST & SECOND FLOOR LAYOUT
- S5 THIRD FLOOR LAYOUT
- S6 FLOOR ELEVATIONS
- S7 TYPICAL FLOOR DETAILS SHEET 1
- S8 TYPICAL FLOOR DETAILS SHEET 2
- S9 TYPICAL FLOOR DETAILS SHEET 3
- S10 TYPICAL FLOOR DETAILS SHEET 4
- S11 TYPICAL FLOOR DETAILS SHEET 5

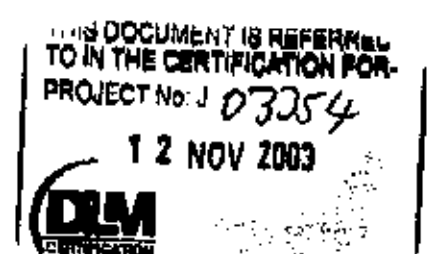

A	ISSUED FOR CONSTRUCTION CERTIFICATE AND REVISED TENDER ISSUE	LNP	26-6-2003
T2	RE-ISSUED FOR TENDER	LNP	29-5-03
T1	ISSUED FOR TENDER	LNP	23-5-03
P2	GENERALLY REVISED	-	16-5-2003
P1	ISSUED FOR INFORMATION	-	9-5-2003
ISSUE	AMENDMENT	BY	DATE


COPYRIGHT: THIS DESIGN AND PLANS ARE NOT TO BE USED OR REPRODUCED WHOLLY OR IN PART WITHOUT WRITTEN PERMISSION OF MPN GROUP PTY LTD

MPN GROUP PTY LTD CONSULTING ENGINEERS - A.C.N. 001588878 5 HARBOURVIEW CR., MILSONS POINT 2061 N.S.W. AUSTRALIA - TEL (02) 9929 7144 EMAIL - email@mpn.com.au FAX (02) 9922 3041	
--	---

ARCHITECT : PH. (02) 9957 5401
DESIGNINC SYDNEY :

PROJECT :
BUNGAN LANE CARPARK
MONA VALE N.S.W.
FOR : PITTWATER COUNCIL

COVER SHEET

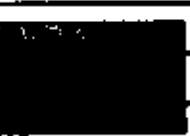DESIGN: V.K.M.	DRAWN: A.J.H.	SCALES: N/A	
	No IN SET	MPN JOB	DWG No
		8822	S0


DATE: _____


FILED: _____

GENERAL NOTES

CONSTRUCTION NOTES:

1. THIS DRAWING SHALL BE READ IN CONJUNCTION WITH ALL OTHER WORKING DRAWINGS INCLUDING CONCRETE APPROVED DETAILING AND SPECIFICATIONS AND WITH SUCH OTHER WRITTEN INSTRUCTIONS AS MAY BE ISSUED DURING THE COURSE OF THE CONSTRUCTION. ANY DISCREPANCY OR VARIATION SHALL BE REFERRED TO THE ENGINEER PRIOR TO PROCEEDING WITH THE WORK. THE ENGINEER SHALL BE GIVEN 24 HOURS NOTICE FOR INSPECTIONS AND CONCRETE SHALL NOT BE DELIVERED UNTIL FINAL APPROVAL HAS BEEN OBTAINED.
2. ALL MATERIALS AND WORKMANSHIP SHALL BE IN ACCORDANCE WITH THE RELEVANT CURRENT AUSTRALIAN STANDARDS, THE B.C.A. AND RELEVANT WORK COVER AND BUILDING AUTHORITY REGULATIONS EXCEPT WHERE VARYED BY THE CONTRACT. WHERE EXISTING STRUCTURAL ELEMENTS ARE INDICATED TO BE RE-USED, MPN GROUP HAS CONSIDERED THEIR SUITABILITY BASED ON REASONABLE ENGINEERING ASSESSMENT (IE. EXCLUDING MATERIAL TESTING). THE CONTRACTOR IS TO ADVISE THE ENGINEER UPON DISCOVERY OF LATENT CONDITIONS WHEREBY EXIST. STRUCTURAL ELEMENTS DO NOT MEET STRUCTURAL REQUIREMENTS.
3. ALL DIMENSIONS RELEVANT TO SETTING OUT AND OFF-SITE WORK SHALL BE VERIFIED BEFORE CONSTRUCTION AND FABRICATION IS COMMENCED. DIMENSIONS SHALL NOT BE OBTAINED BY MEASURING THE DRAWINGS UNLESS OTHERWISE NOTED OTHERWISE.
4. ALL WATERPROOFING MEMBRANE, FLASHINGS & WEEPHOLES SHALL BE TO ARCHITECTS OR MANUFACTURERS SPECIFICATION.
5. DURING CONSTRUCTION THE STRUCTURE SHALL BE MAINTAINED IN A STABLE CONDITION AND NO PART SHALL BE OVERSTRESSED. TEMPORARY BRACING SHALL BE PROVIDED BY THE BUILDER TO KEEP THE WORKS AND EXCAVATIONS STABLE AT ALL TIMES. EXCAVATION SHALL COMPLY WITH AS 2870.
6. THE STRUCTURAL ELEMENTS SHOWN ON THESE DRAWINGS HAVE BEEN DESIGNED FOR LOADS IN ACCORDANCE WITH THE RELEVANT AUSTRALIAN STANDARDS AND USAGE AS INDICATED ON THE ARCHITECTURAL PLANS.
7. SUPERIMPOSED LOADS: S_{0.1} = 0.2 AT 1.1 x 1.2, 1.2 AT 1.3 x 1.4, 1.5 x 2.5 MPa UNIFORM LOADS. BASIC WIND VEL. V_W = 44 m/s, TERRAIN CAT. 2.
8. EARTHQUAKE DESIGN LOADS TO 1000 FOR ALL 5 GRADE MOSES.
9. STRUCT. TYPE: 1. 1.0 x 0.80, 2. 1.0 x 1.0, 3. 1.0 x 1.0, 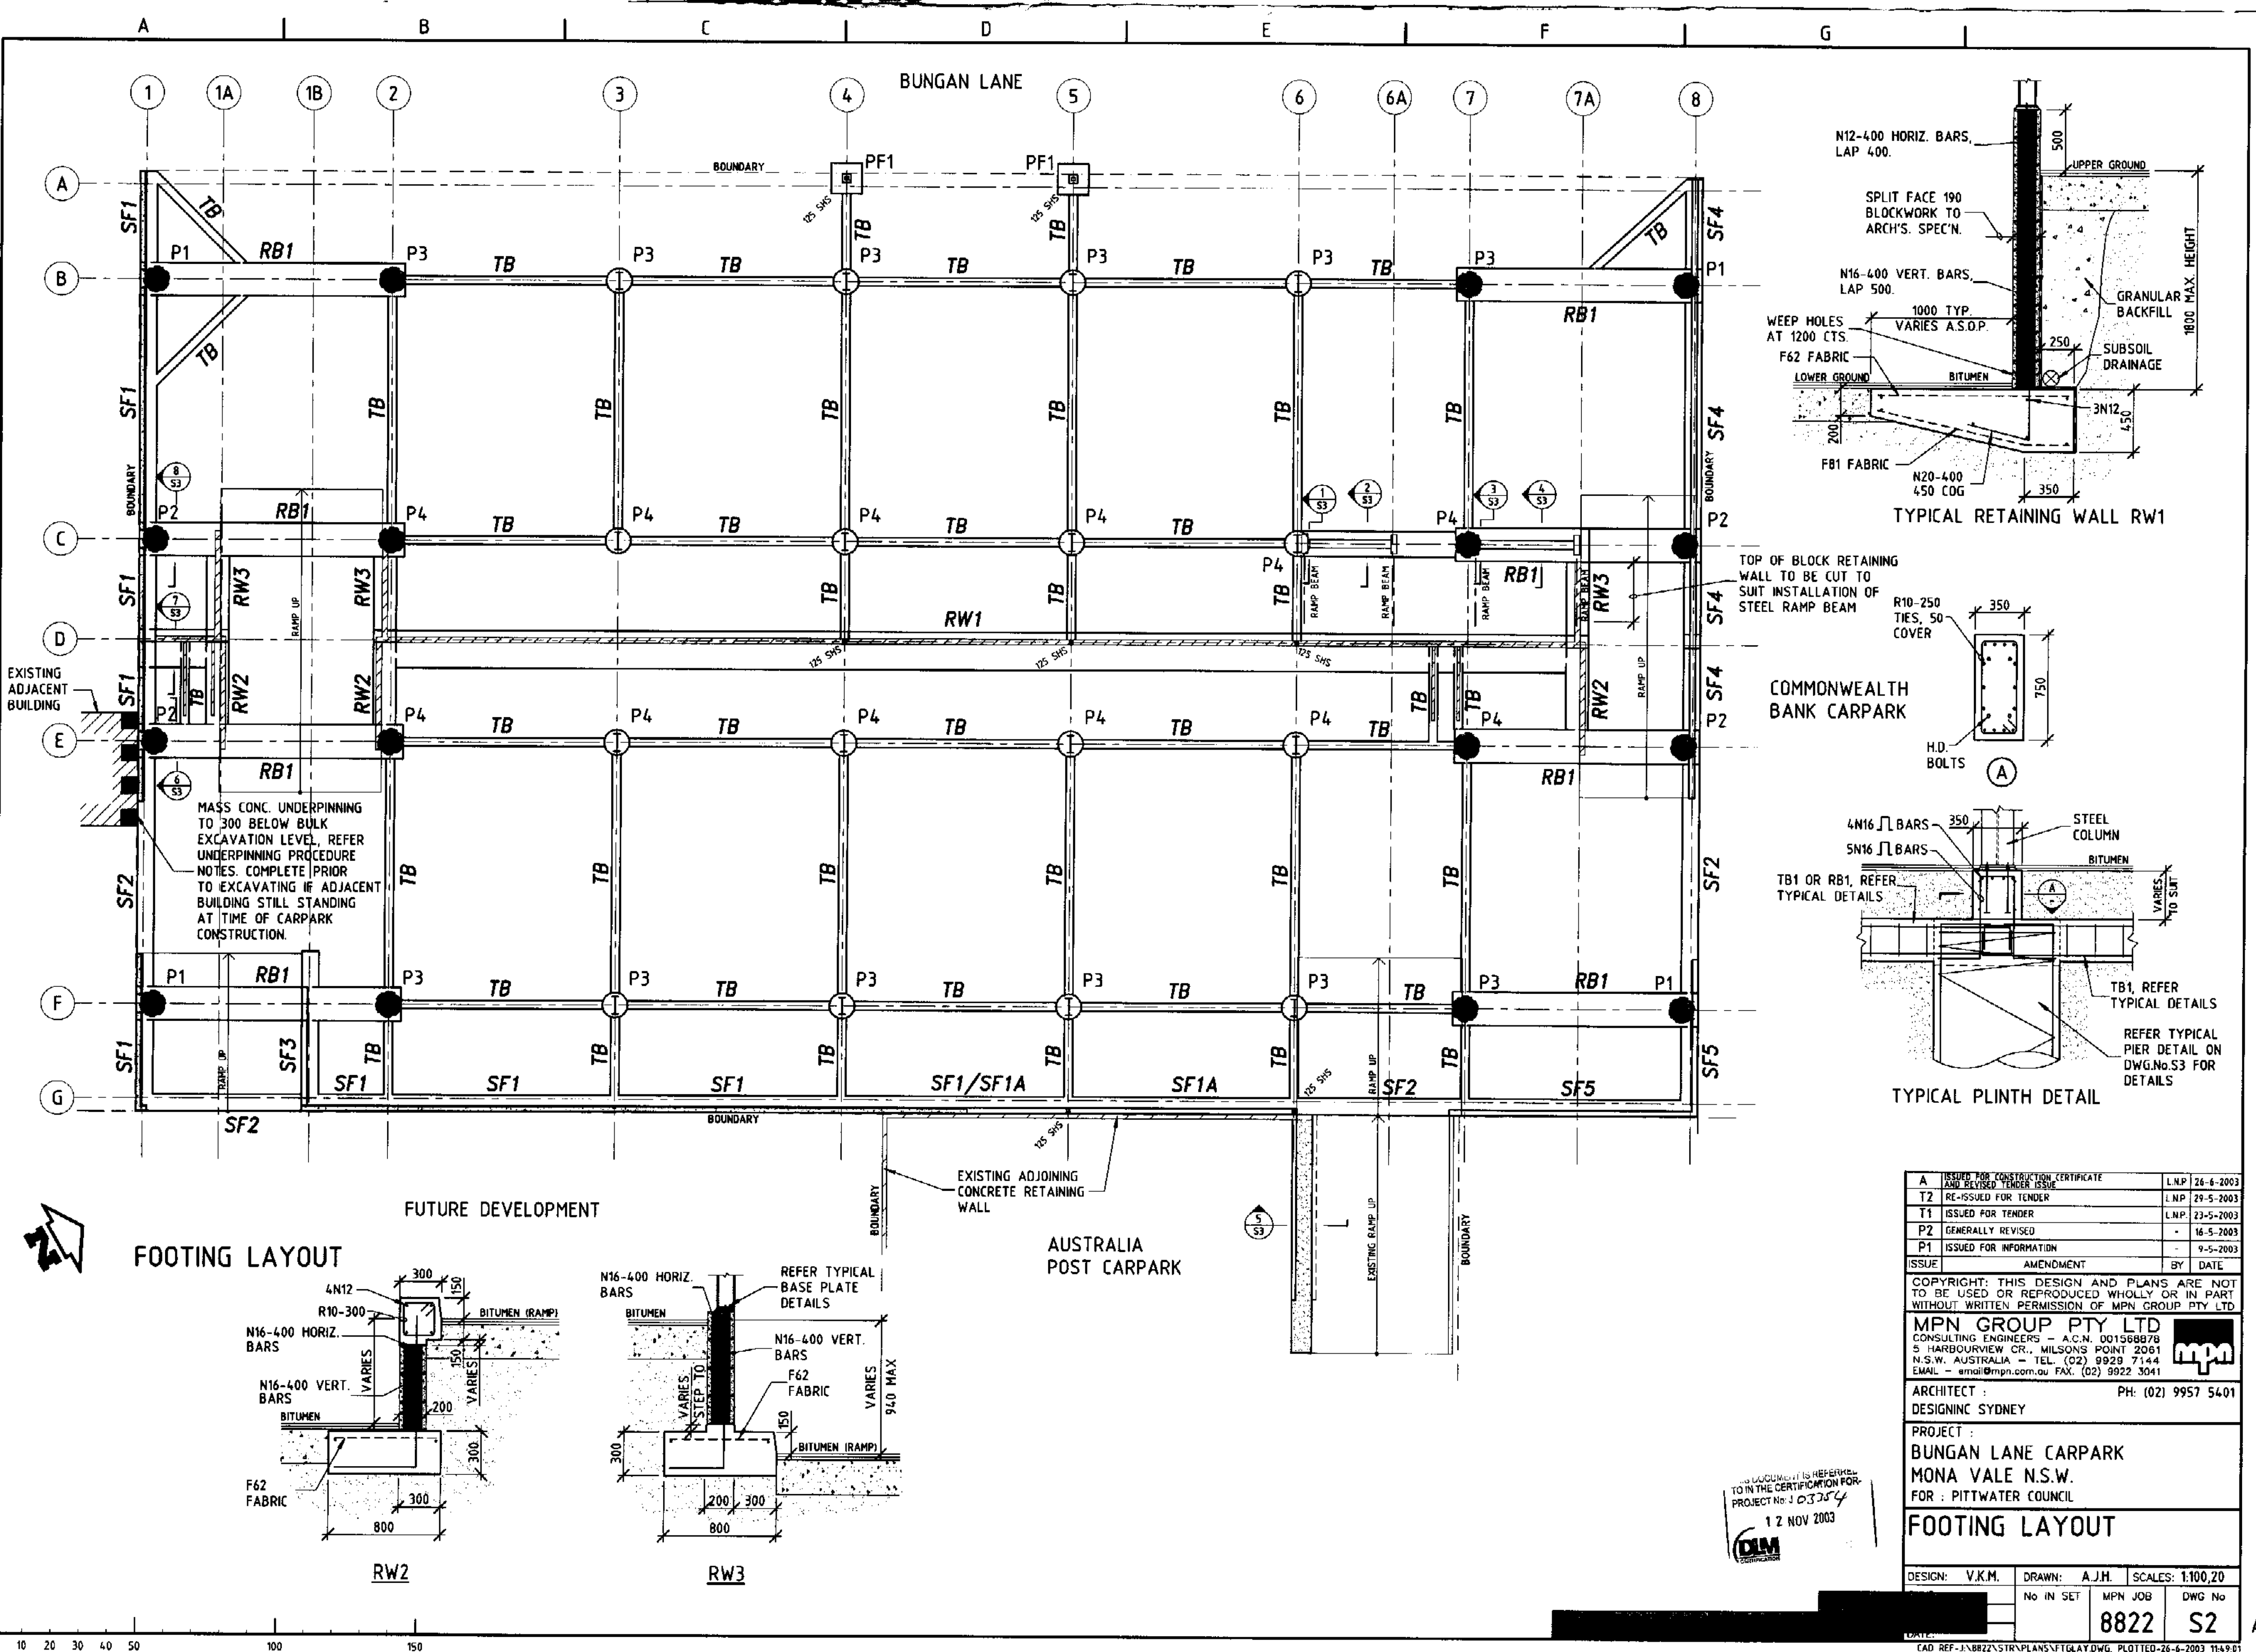

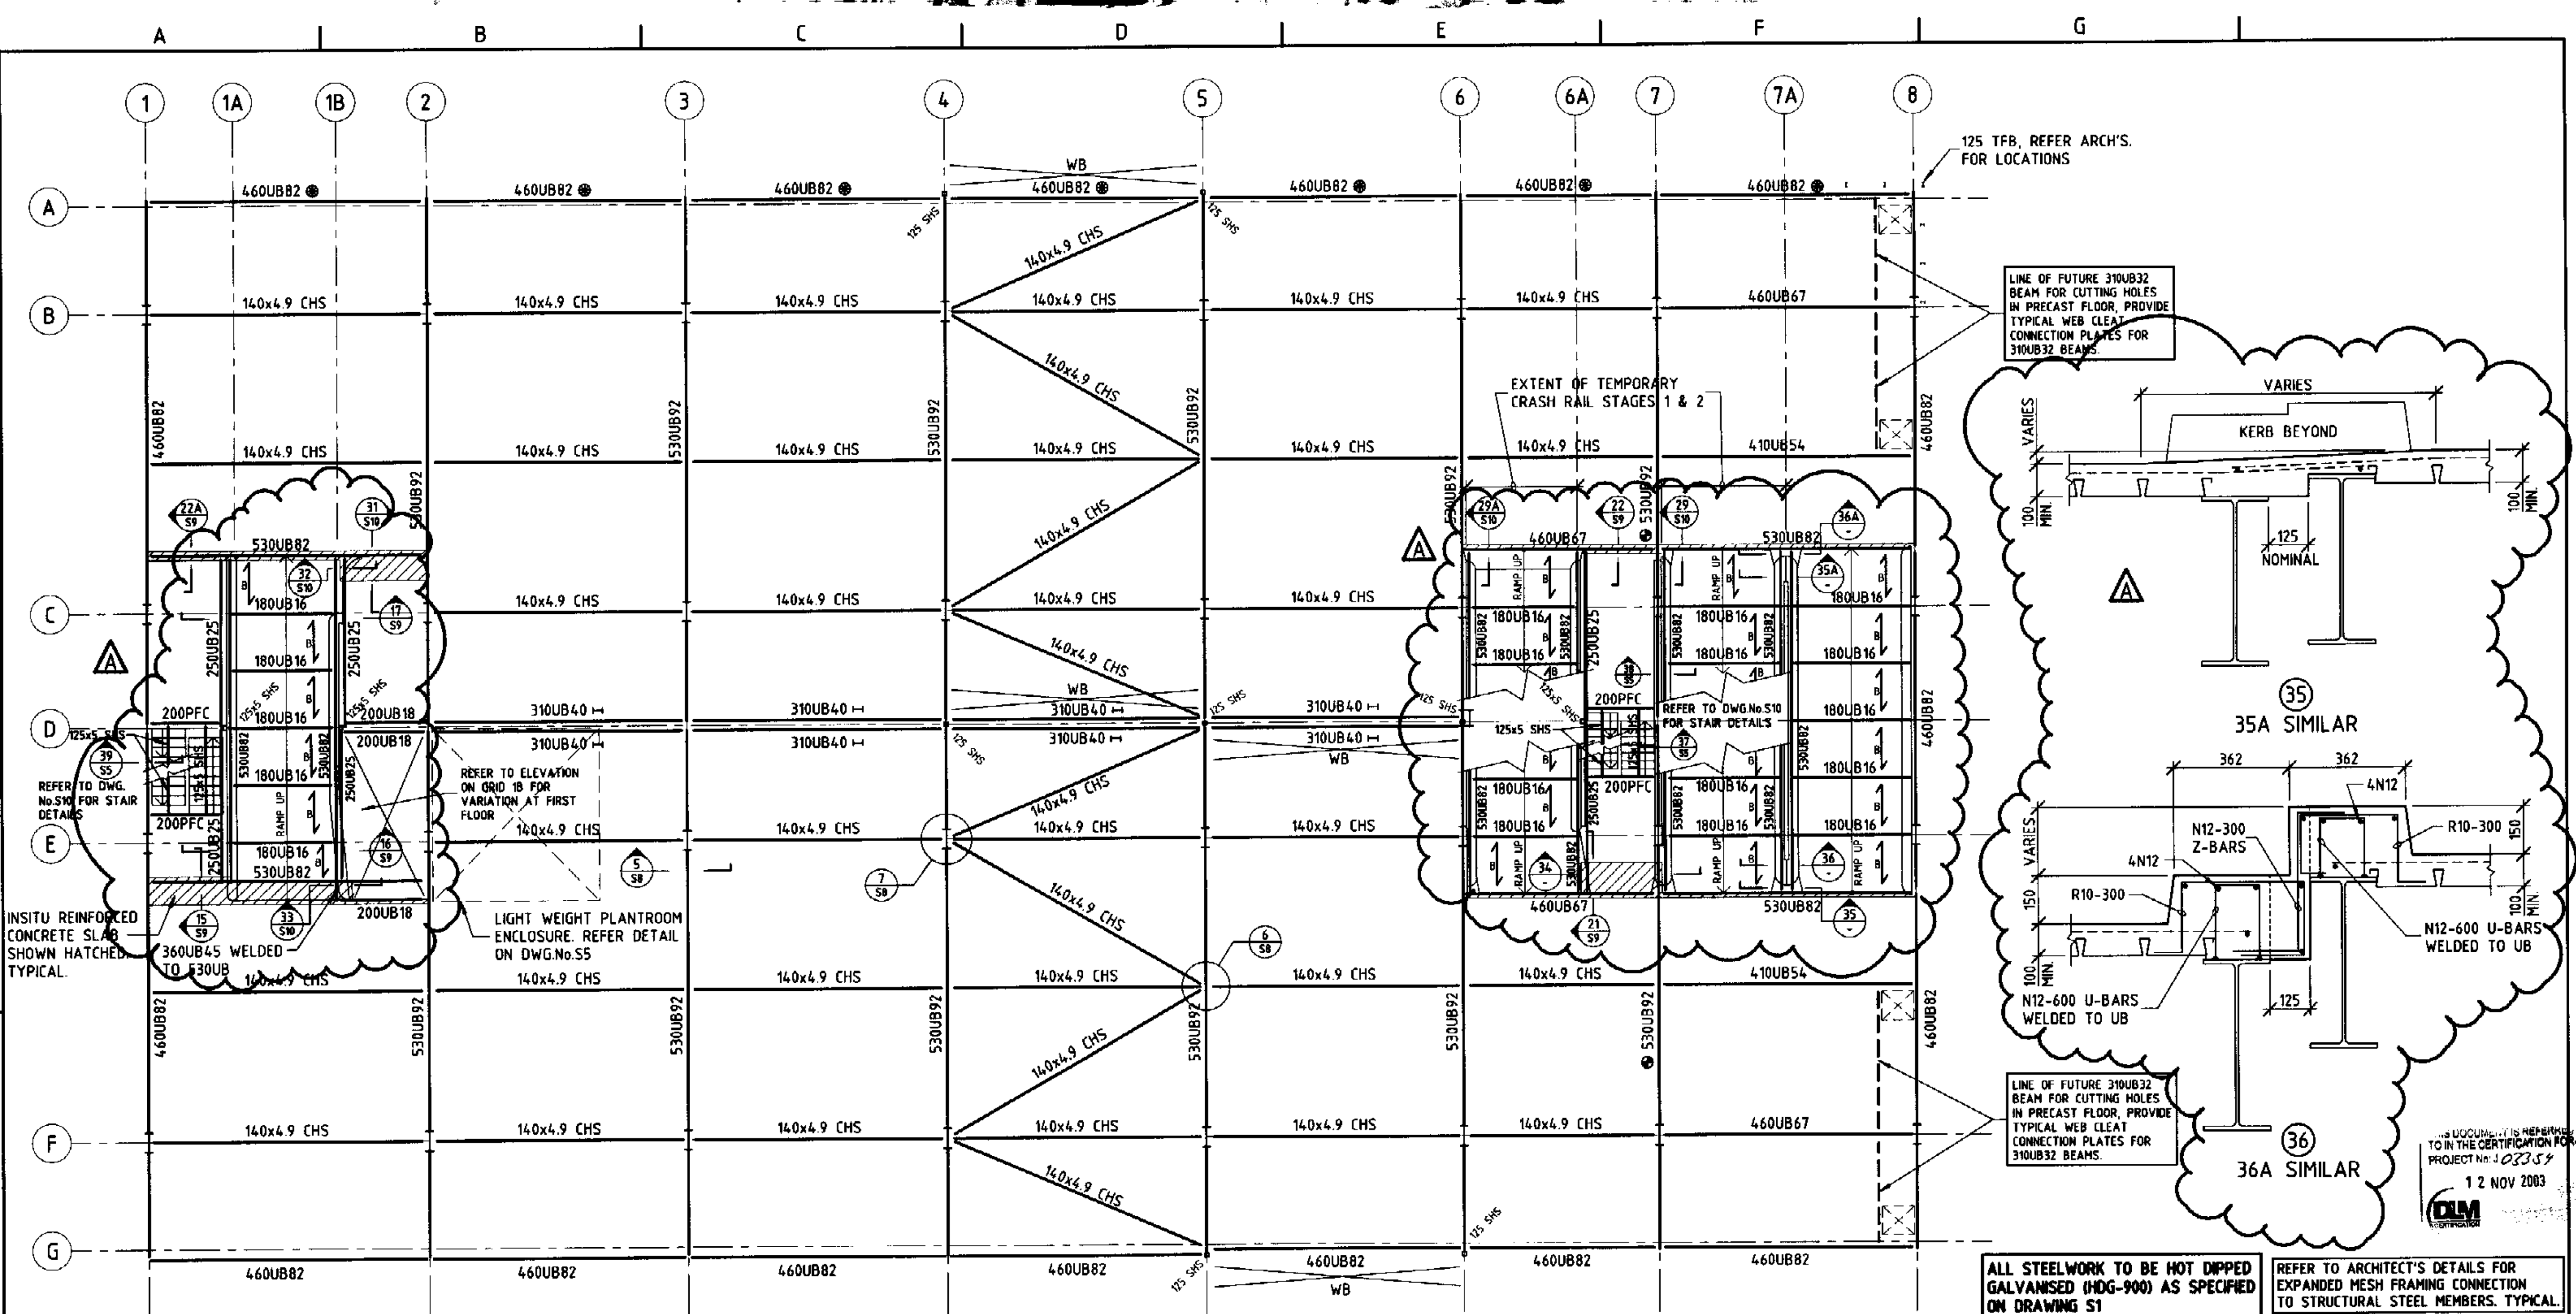


PLAN ON FIRST & SECOND FLOOR

NOTES:

1. TYPICAL FLOORING TO BE 200 THICK RESCRETE HOLLOW CORE FLOOR PLANKS AS SHOWN ON DETAILS OR EQUIVALENT U.N.O.
2. 100 INDICATES SPAN OF 100mm THICK CONCRETE ON 0.75mm BONDEK, 40 MPa CONCRETE STRENGTH.
3. ● DENOTES UB WITH FLANGE COVER PLATES AS SHOWN ON ELEVATIONS AND DETAILS.
4. 460UB82 ● INDICATES UB WITH CONTINUOUS PLATE WELDED TO UB AS SHOWN ON DETAILS.
5. 'WB' ON PLAN DENOTES 150x12 PLATE WALL BRACING, REFER TYPICAL DETAIL ON DWG.No.S11.

WEB CLEATS
& BOLTS AS
PER SCHEDULE

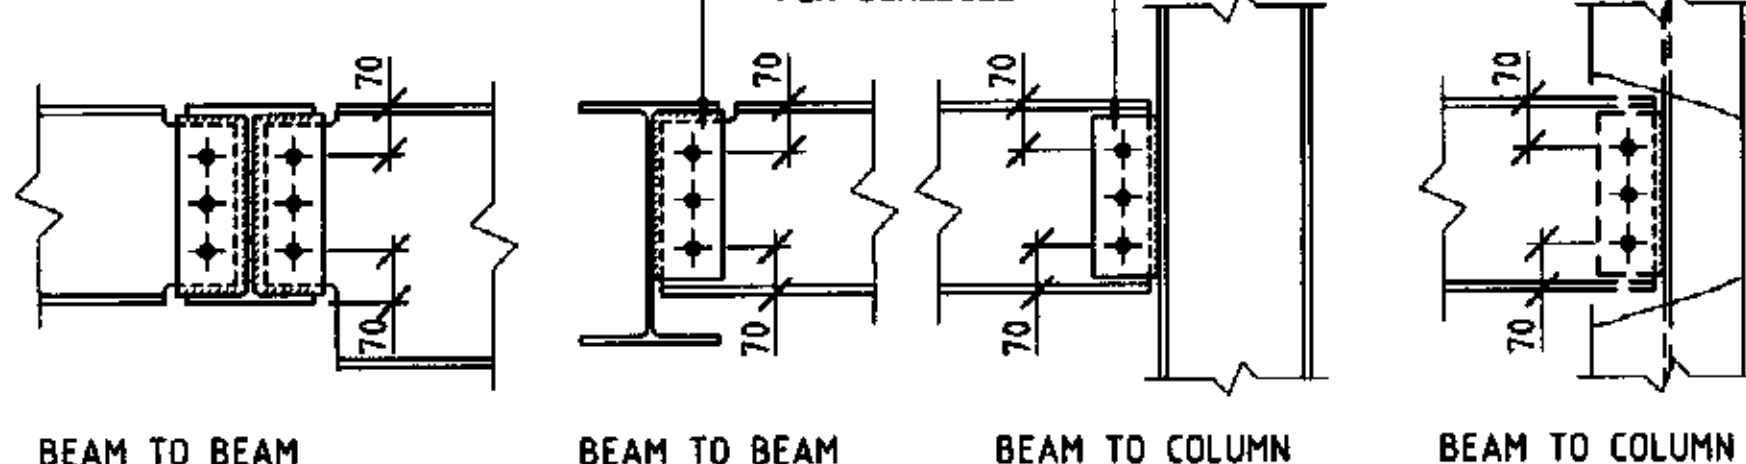


TYPICAL WEB CLEAT CONNECTION DETAILS

NOTE : COPE BEAM FLANGES WHERE REQUIRED

WEB CLEAT SCHEDULE

BEAM SIZE	WEB CLEAT	BOLTS
200PFC & 200UC	10 PLATE	2M20 8.8/S
200UB & 250UB	10 PLATE	2M20 8.8/S
310UB & 360UB	10 PLATE	3M20 8.8/S
410UB & 460UB	10 PLATE	4M20 8.8/S
530UB	10 PLATE	5M20 8.8/S

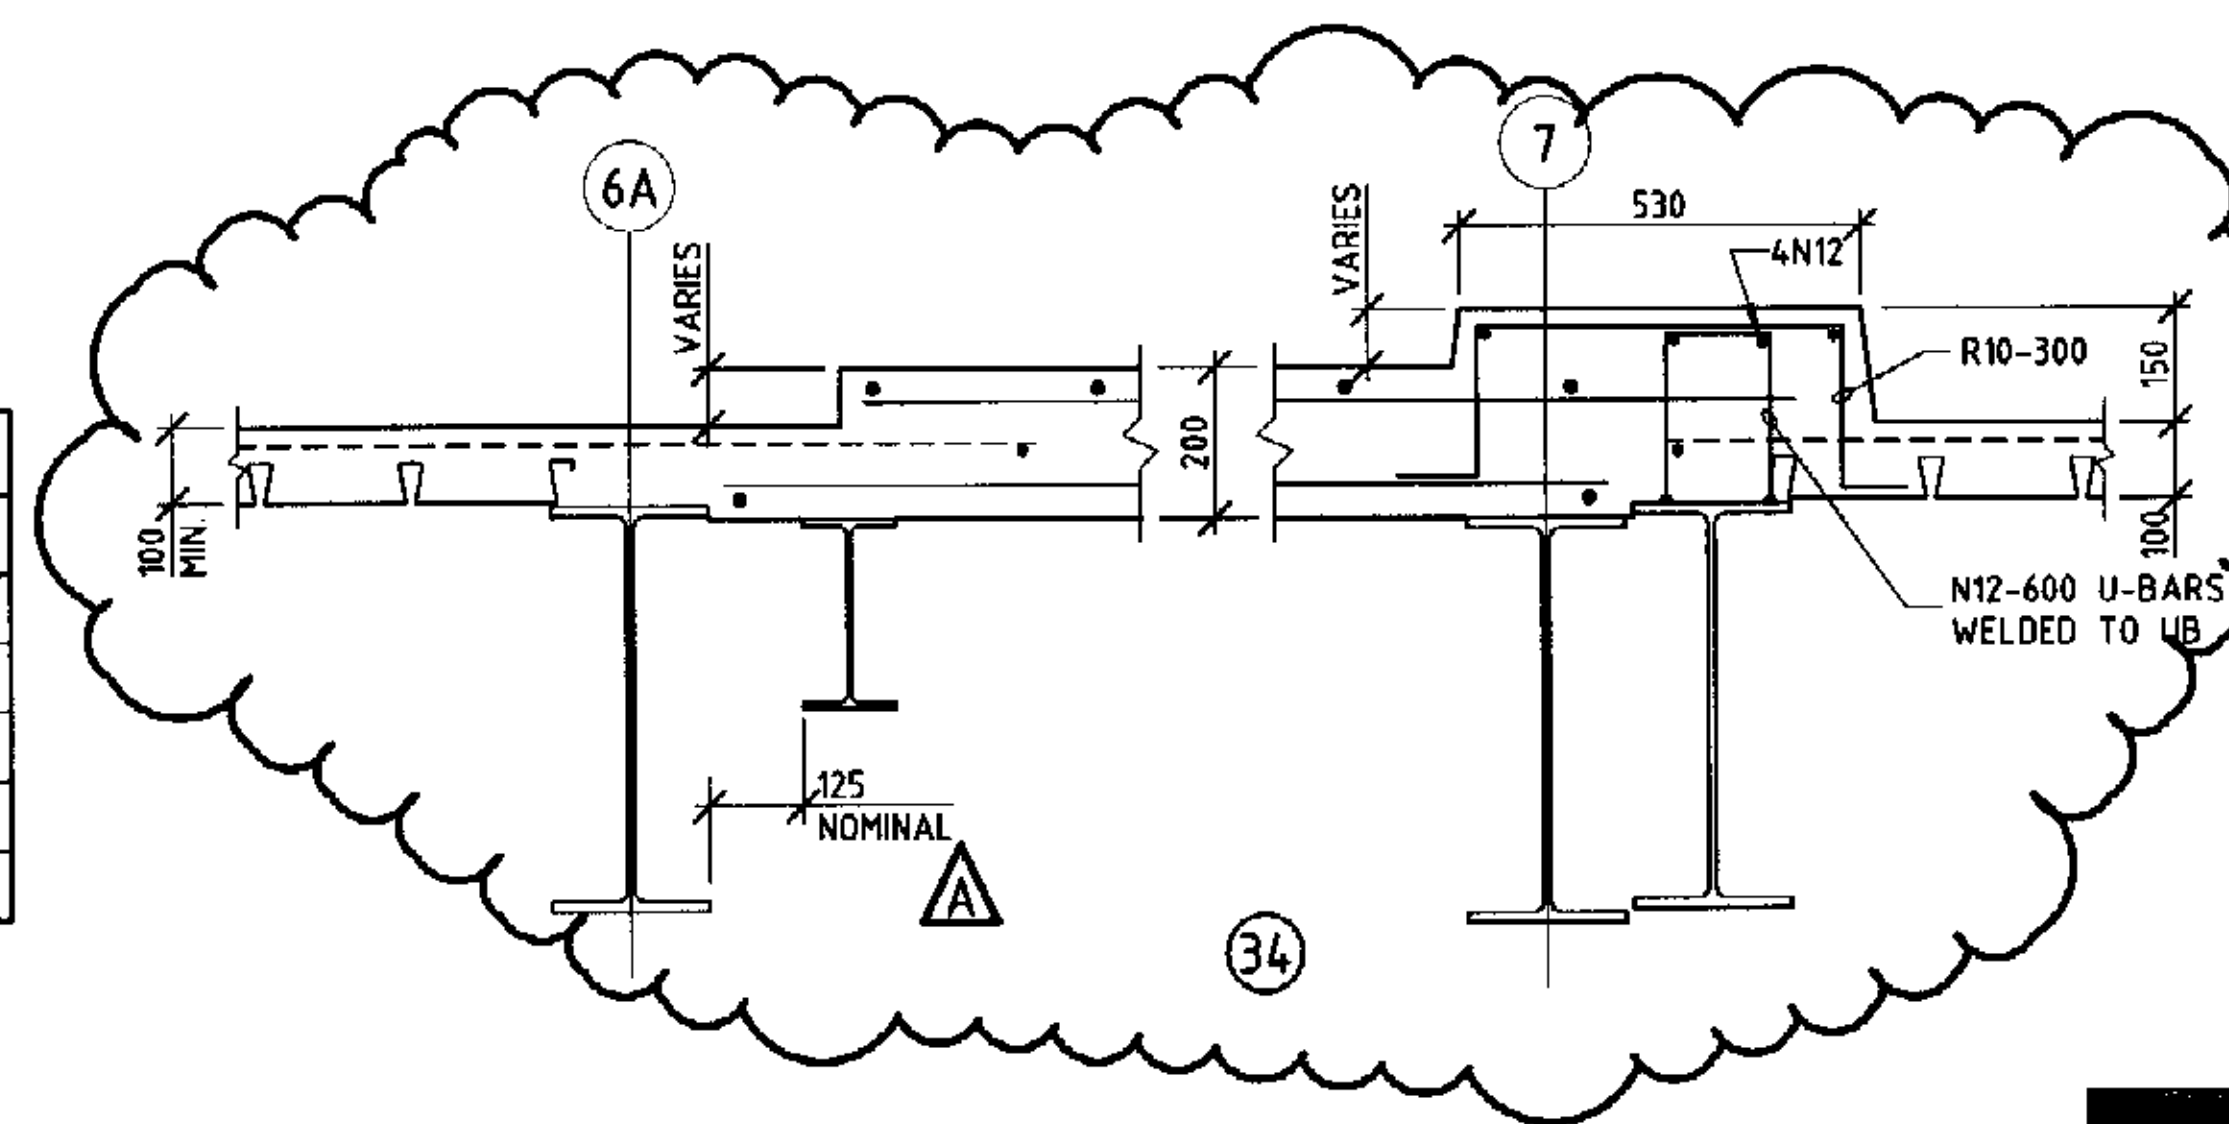

A	ISSUED FOR CONSTRUCTION CERTIFICATE AND REVISED TENDER ISSUE	LNP	26-4-2003
T2	RE-ISSUED FOR TENDER	LNP	29-5-2003
T1	ISSUE FOR TENDER	LNP	23-5-2003
P2	GENERALLY REVISED	-	16-5-2003
P1	ISSUED FOR INFORMATION	-	9-5-2003
ISSUE	AMENDMENT	BY	DATE

COPYRIGHT: THIS DESIGN AND PLANS ARE NOT TO BE USED OR REPRODUCED WHOLLY OR IN PART WITHOUT WRITTEN PERMISSION OF MPN GROUP PTY LTD.

MPN GROUP PTY LTD
CONSULTING ENGINEERS - A.C.N. 001588878
5 HARBOURVIEW CR., MILSONS POINT 2061
N.S.W. AUSTRALIA - TEL. (02) 9929 7144
EMAIL - email@mpn.com.au FAX. (02) 9922 3041

ARCHITECT : DESIGNING SYDNEY
PROJECT : BUNGAN LANE CARPARK
MONA VALE N.S.W.
FOR : PITTWATER COUNCIL

PH: (02) 9957 5401

FIRST & SECOND FLOOR LAYOUT


DESIGN: V.K.M. DRAWN: A.J.H. SCALES: 1:100, 20:10

No IN SET MPN JOB DWG No

8822 S4



DATE: 12 NOV 2003

CAD REF: J:\0022\STR\PLANS\FIRST_SECOND FLOOR.DWG, PLOTTED-26-6-2003 11:45:58

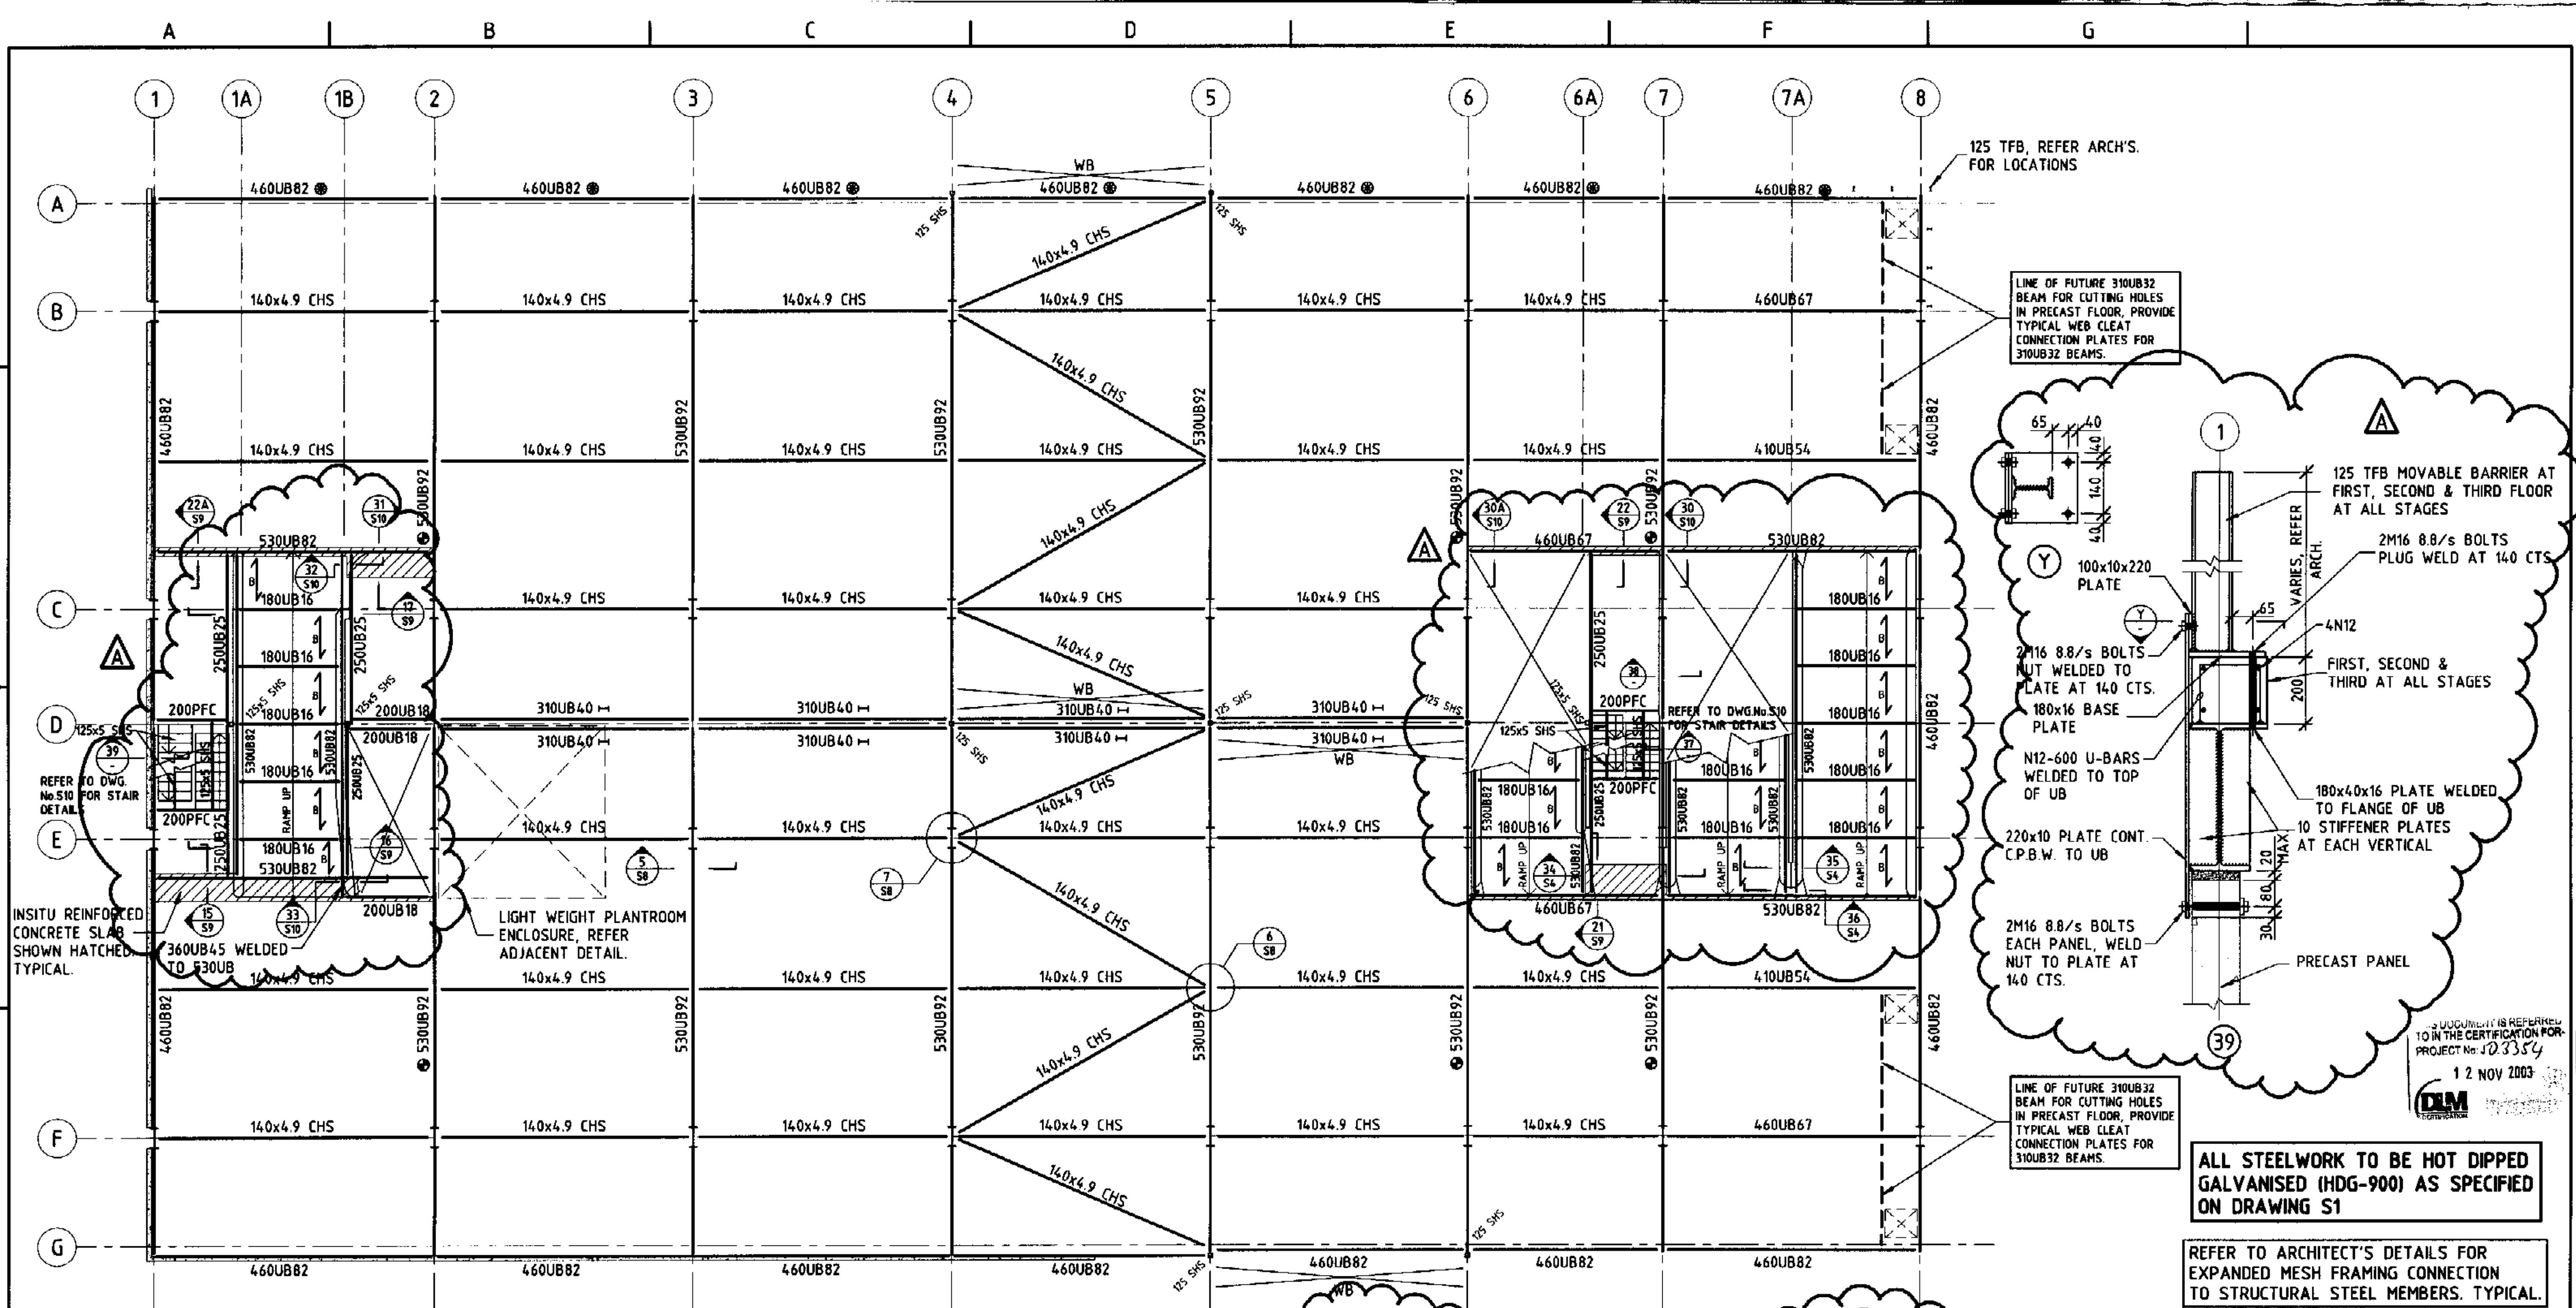

PLAN ON THIRD FLOOR

- NOTES:
1. TYPICAL FLOORING TO BE 200 THICK RESCRETE HOLLOW CORE FLOOR PLANKS AS SHOWN ON DETAILS OR EQUIVALENT U.N.O.
 2. INDICATES SPAN OF 100mm THICK CONCRETE ON 0.75mm BONDEK, 40 MPa CONCRETE STRENGTH.
 3. DENOTES UB WITH FLANGE COVER PLATES AS SHOWN ON ELEVATIONS AND DETAILS.
 4. 460UB82 INDICATES UB WITH CONTINUOUS PLATE WELDED TO UB AS SHOWN ON DETAILS.
 5. 'WB' ON PLAN DENOTES 150x12 PLATE WALL BRACING, REFER TYPICAL DETAIL ON DWG.No.S11.

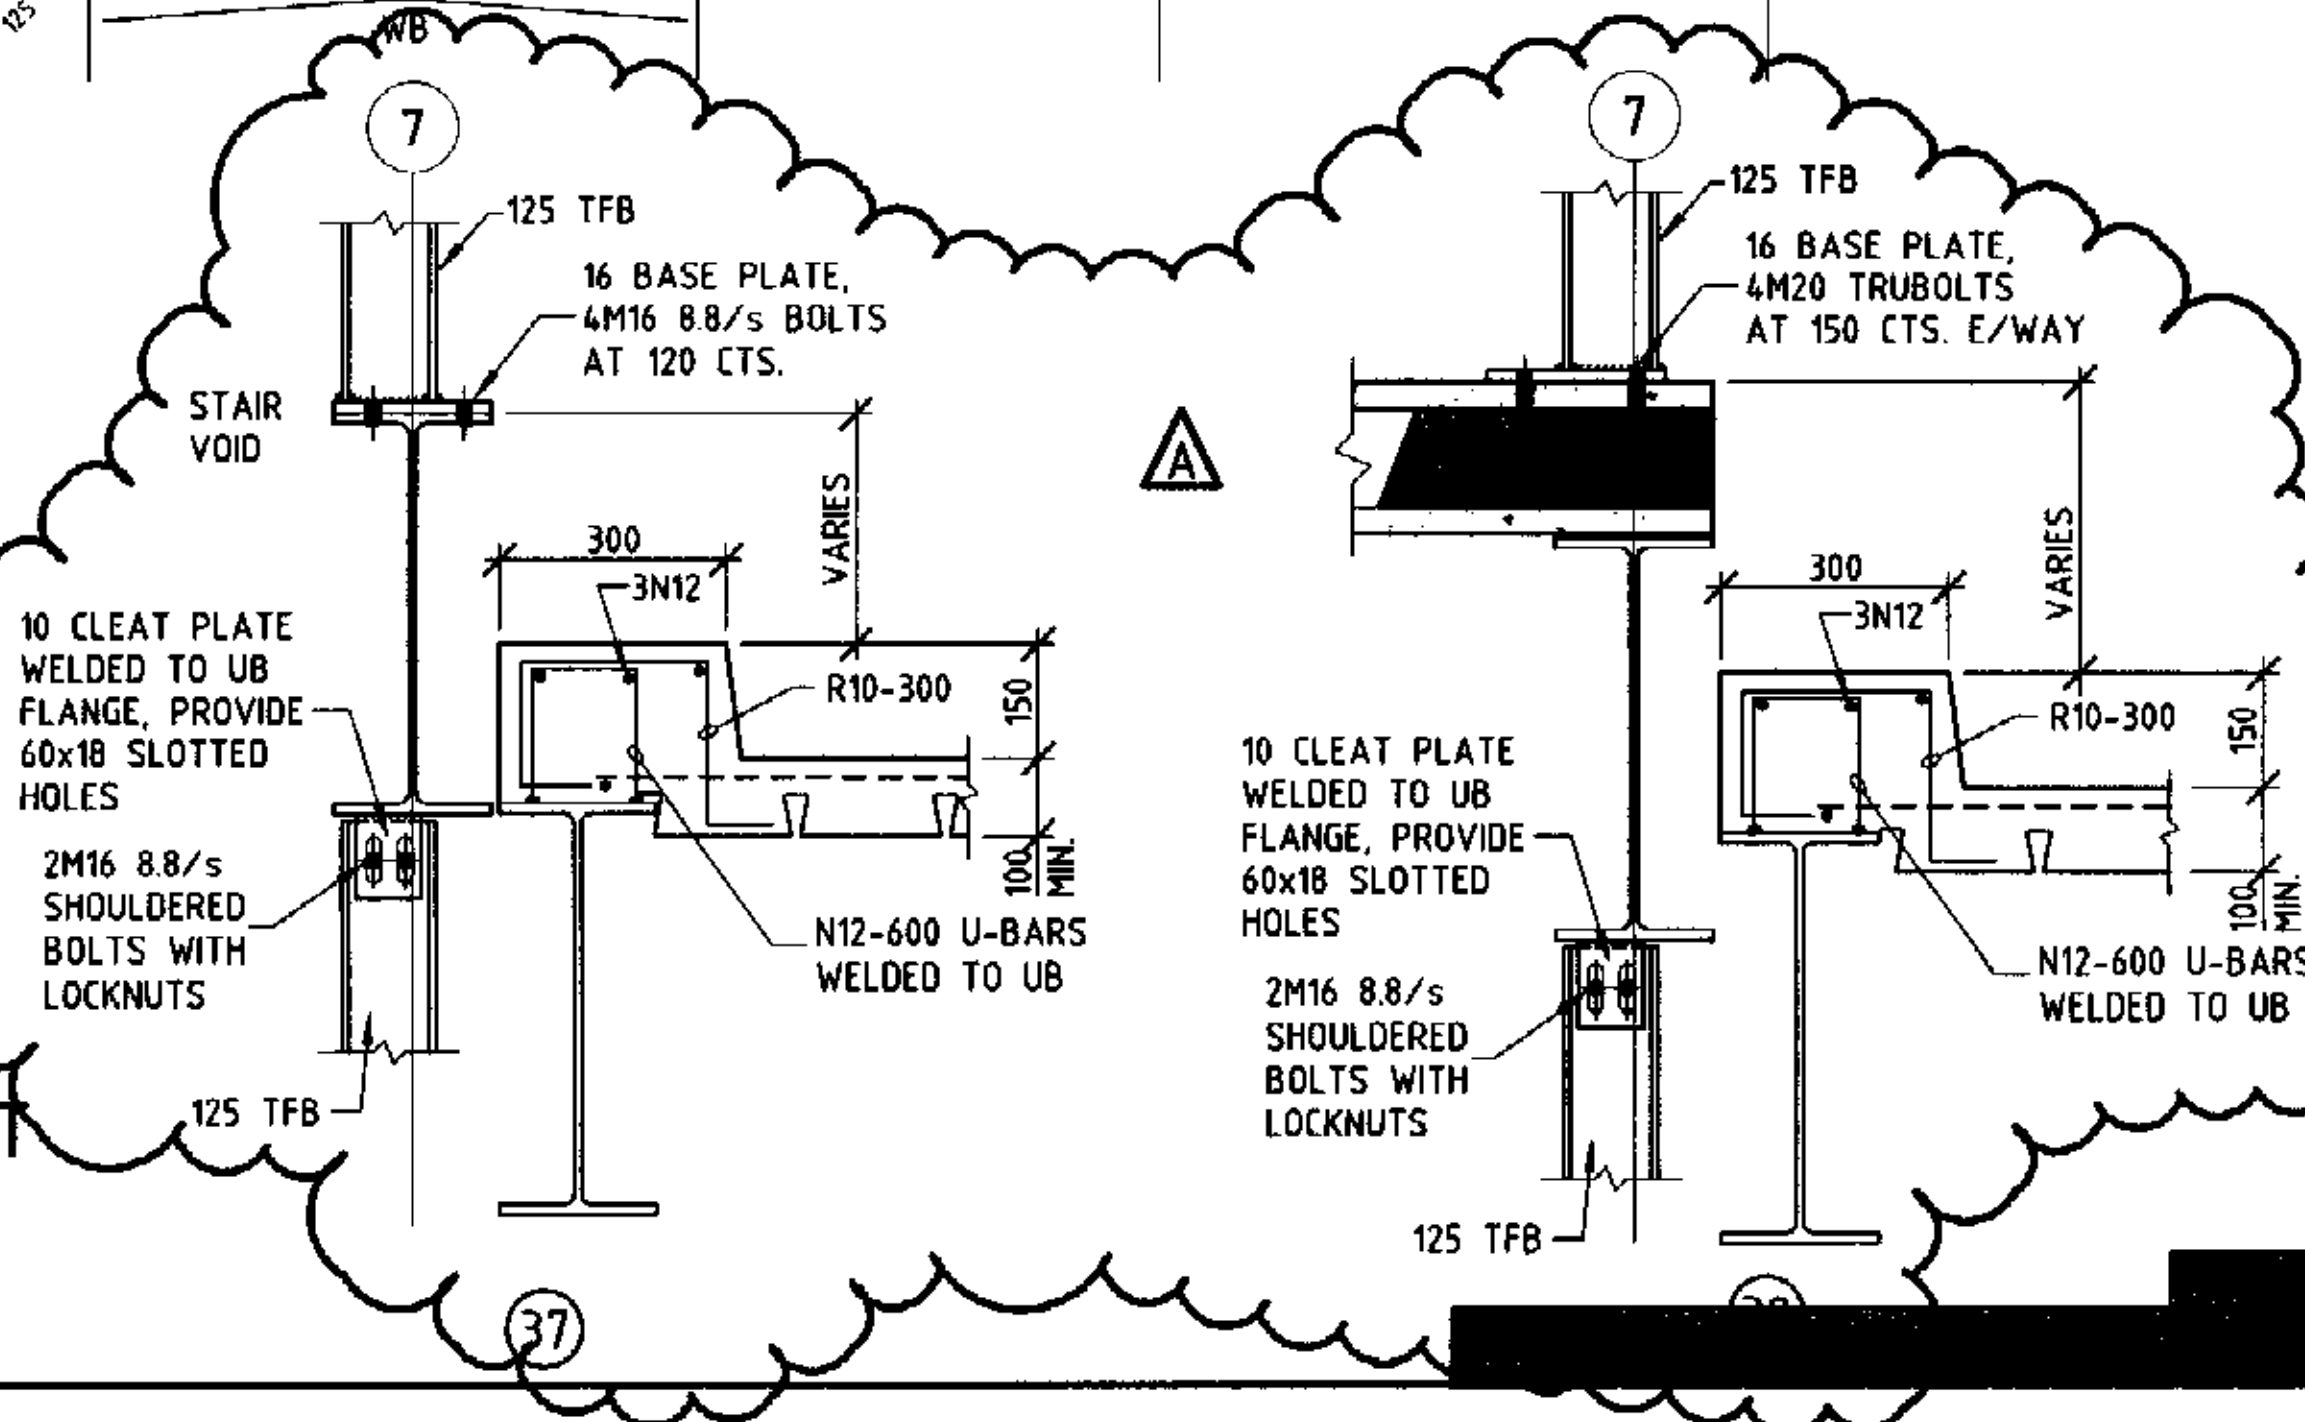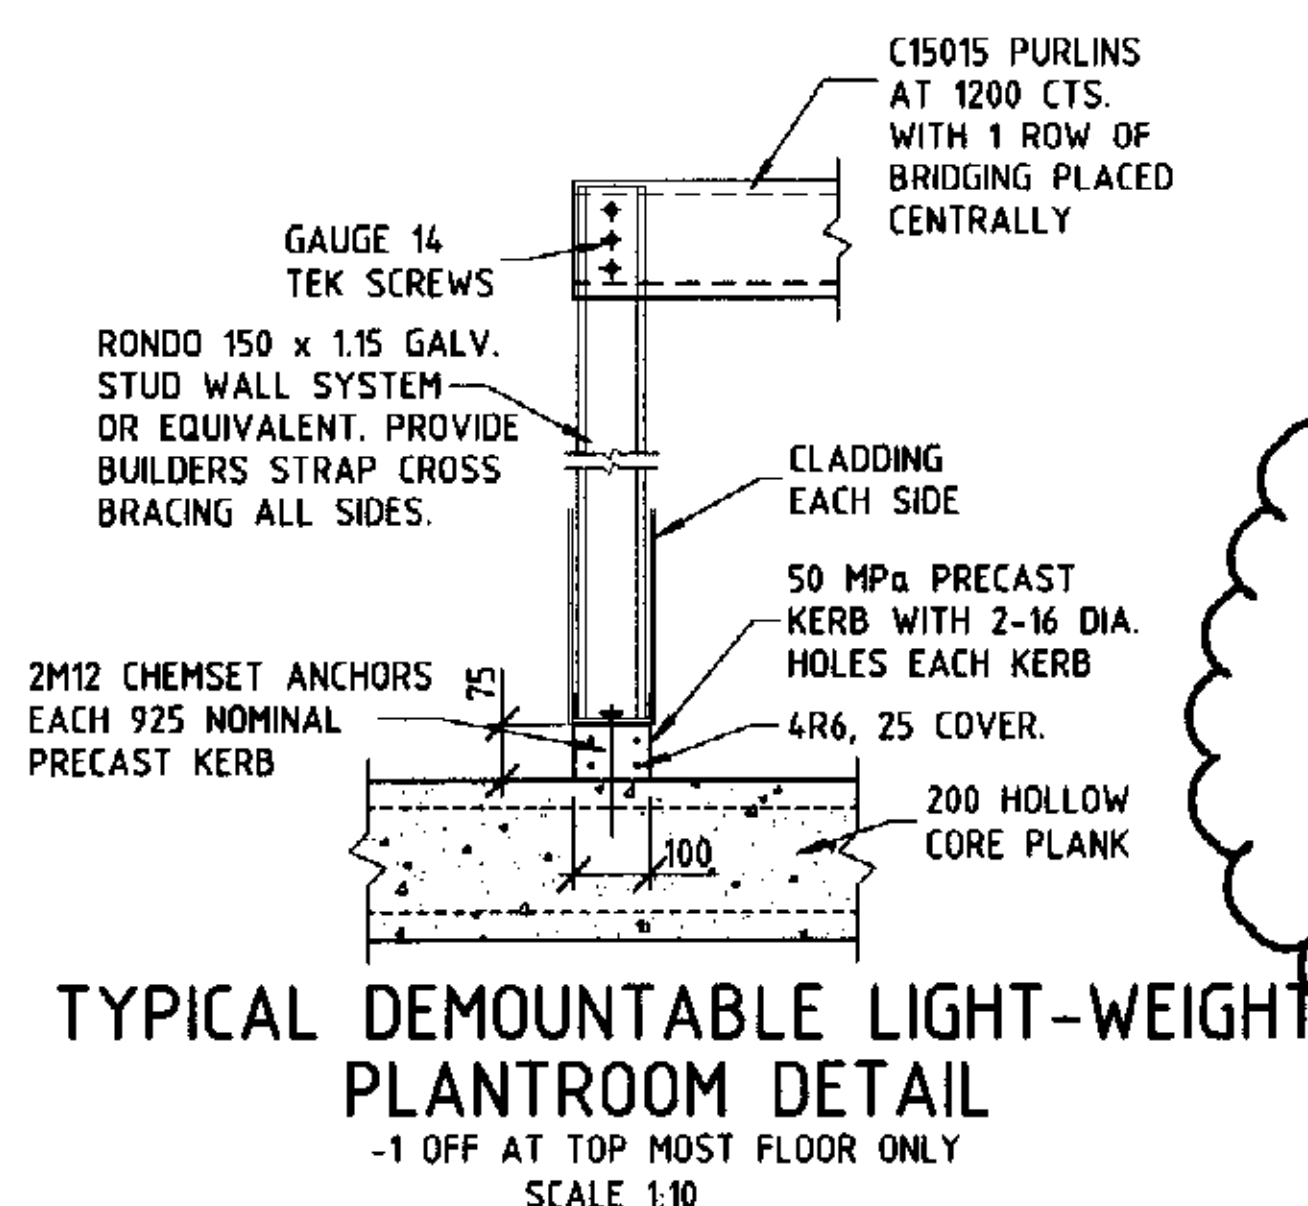

125 TFB, REFER ARCH'S. FOR LOCATIONS

LINE OF FUTURE 310UB32 BEAM FOR CUTTING HOLES IN PRECAST FLOOR, PROVIDE TYPICAL WEB CLEAT CONNECTION PLATES FOR 310UB32 BEAMS.

100x10x220 PLATE

2M16 8.8/s BOLTS NUT WELDED TO PLATE AT 140 CTS.

180x16 BASE PLATE

N12-600 U-BARS WELDED TO TOP OF UB

220x10 PLATE CONT. C.P.W. TO UB

2M16 8.8/s BOLTS EACH PANEL, WELD NUT TO PLATE AT 140 CTS.

125 TFB MOVABLE BARRIER AT FIRST, SECOND & THIRD FLOOR AT ALL STAGES

2M16 8.8/s BOLTS PLUG WELD AT 140 CTS

4N12

FIRST, SECOND & THIRD AT ALL STAGES

180x40x16 PLATE WELDED TO FLANGE OF UB

10 STIFFENER PLATES AT EACH VERTICAL

PRECAST PANEL

ALL STEELWORK TO BE HOT DIPPED GALVANISED (HDG-900) AS SPECIFIED ON DRAWING S1

REFER TO ARCHITECT'S DETAILS FOR EXPANDED MESH FRAMING CONNECTION TO STRUCTURAL STEEL MEMBERS. TYPICAL.

A	ISSUED FOR CONSTRUCTION CERTIFICATE AND REVISED TENDER ISSUE	LNP	26-6-2003
T2	RE-ISSUE FOR TENDER	LNP	29-5-2003
T1	ISSUE FOR TENDER	LNP	23-5-2003
P2	GENERALLY REVISED	-	16-5-2003
P1	ISSUED FOR INFORMATION	-	9-5-2003
ISSUE	AMENDMENT	BY	DATE

COPYRIGHT: THIS DESIGN AND PLANS ARE NOT TO BE USED OR REPRODUCED WHOLLY OR IN PART WITHOUT WRITTEN PERMISSION OF MPN GROUP PTY LTD

MPN GROUP PTY LTD
CONSULTING ENGINEERS - A.C.N. 001568878
5 HARBOURVIEW CR., MILSONS POINT 2061
N.S.W. AUSTRALIA - TEL. (02) 9929 7144
EMAIL - email@mpn.com.au FAX. (02) 9922 3041


ARCHITECT: PH: (02) 9957 5401
DESIGNINC SYDNEY

PROJECT: BUNGAN LANE CARPARK
MONA VALE N.S.W.
FOR: PITTSWATER COUNCIL


THIRD FLOOR LAYOUT

DESIGN: V.K.M.	DRAWN: A.J.H.	SCALE: 1:100, 20:10
No IN SET	MPN JOB	DWG No
	8822	S5


CAD REF: J:\8822\STR\PLANS\THIRD FLOOR.DWG, PLOTTED: 26-6-2003 11:46:14

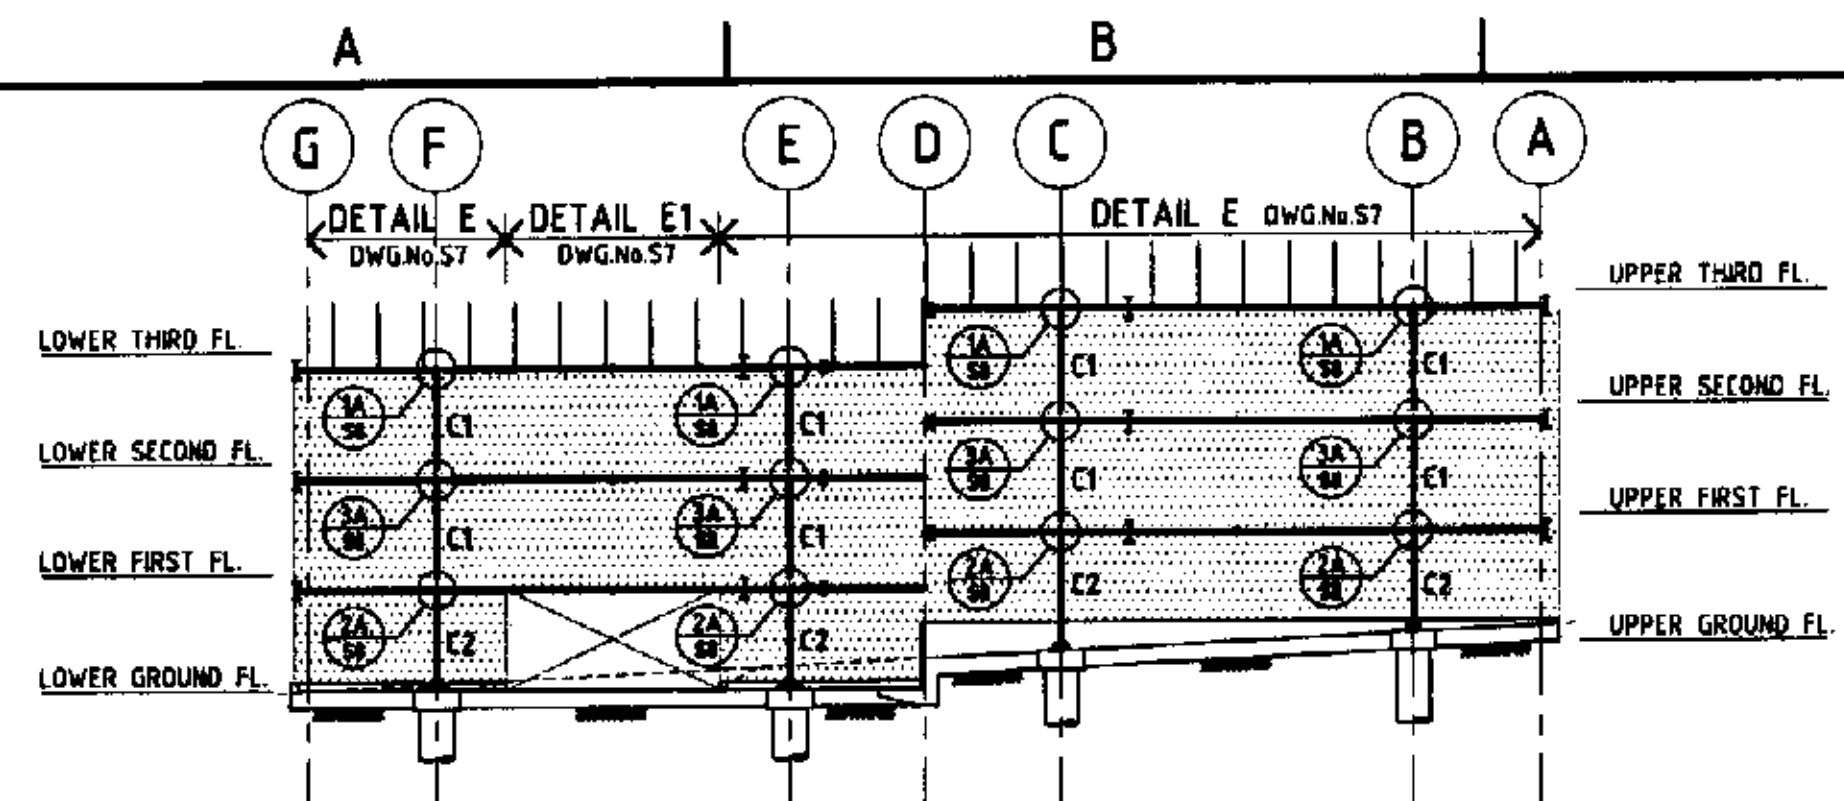


ELEVATION ON GRID 1

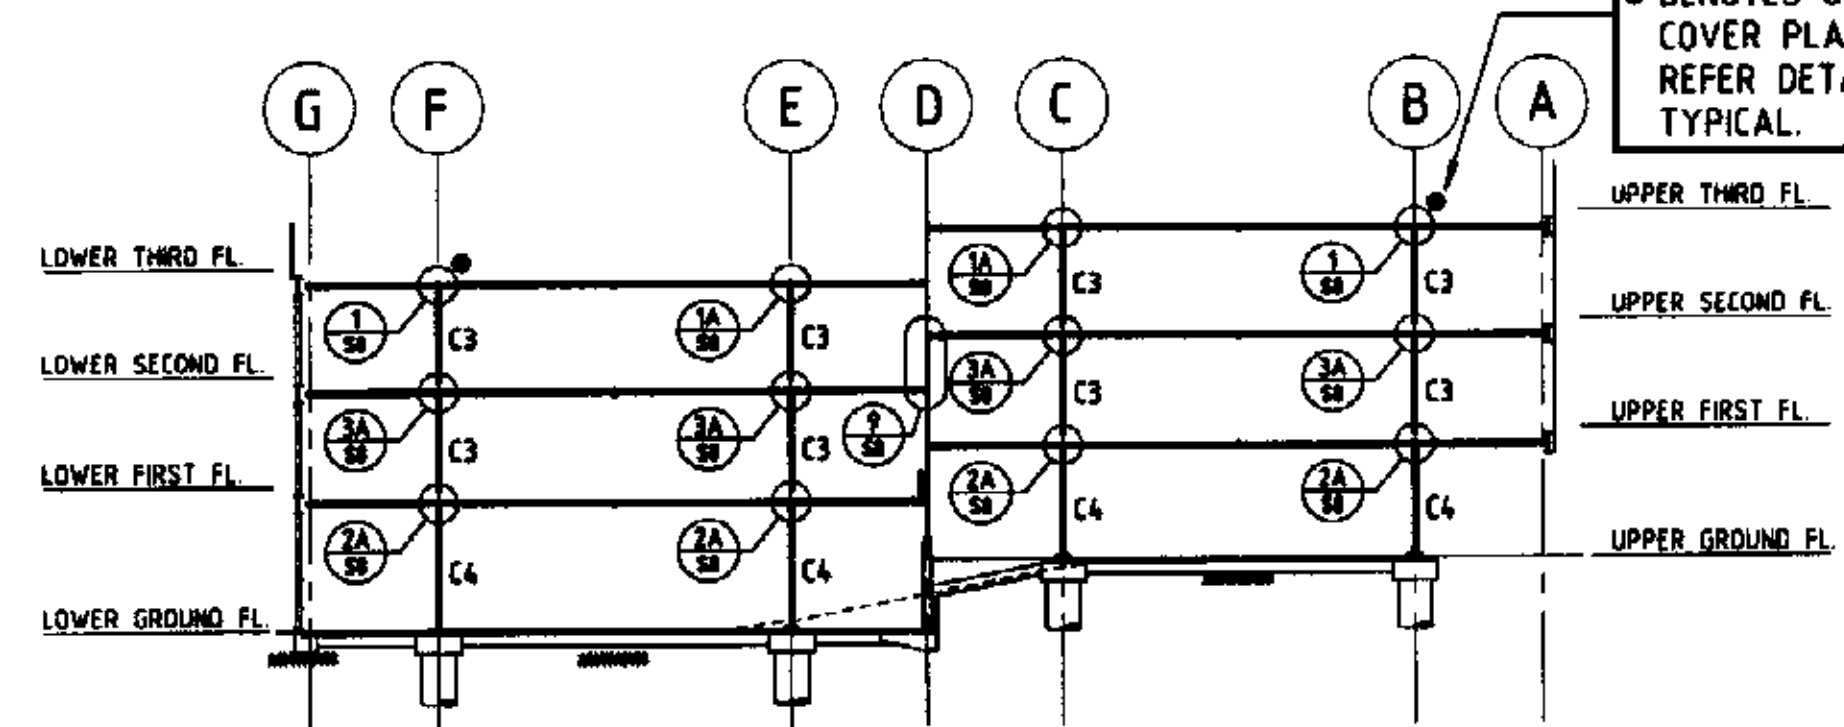


ELEVATION ON GRID 2

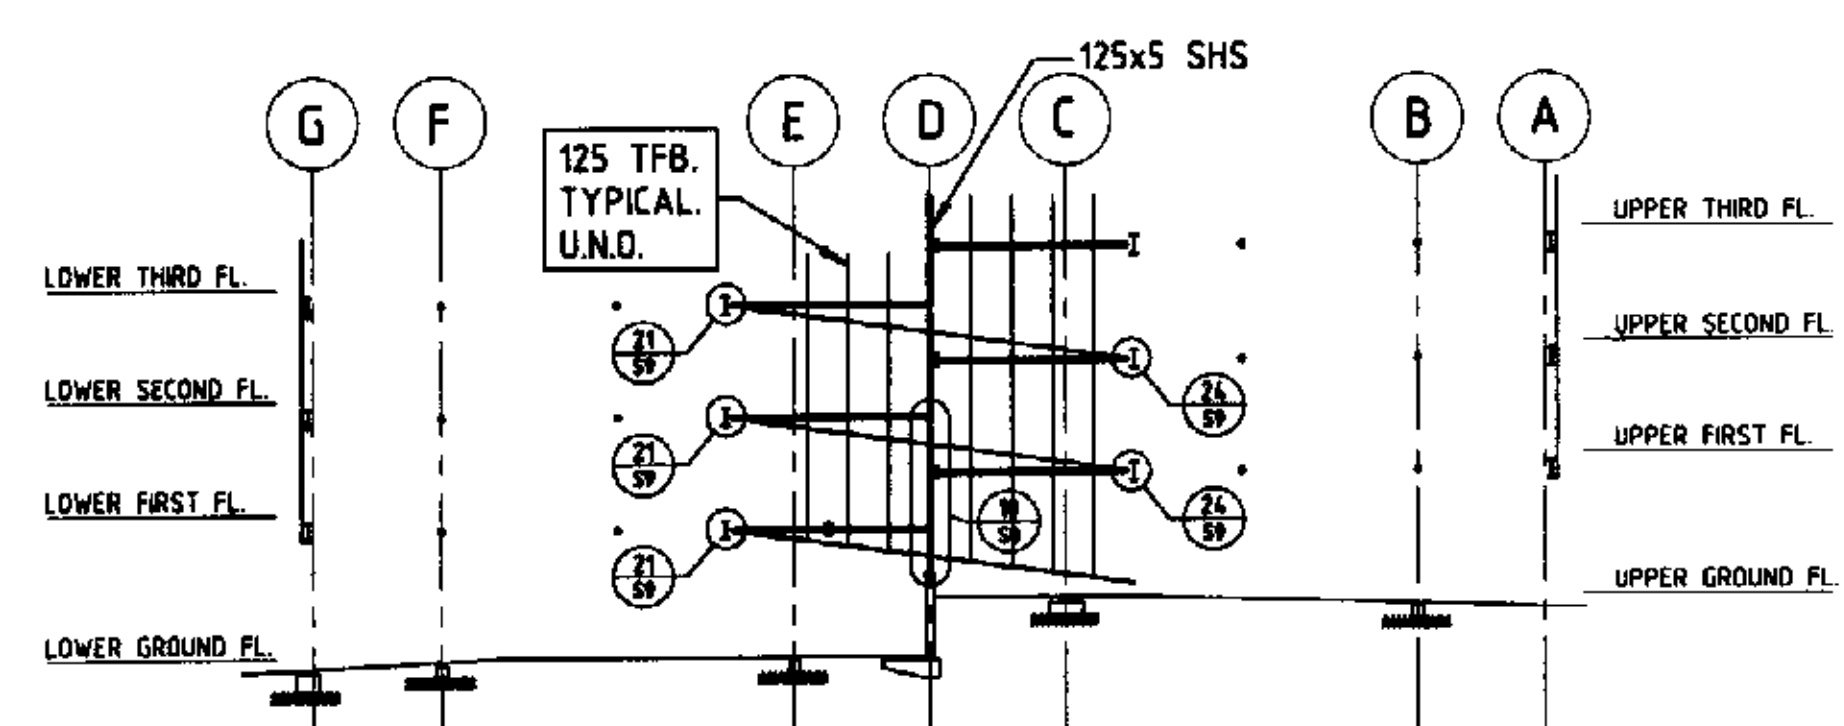


ELEVATION ON GRID 6A

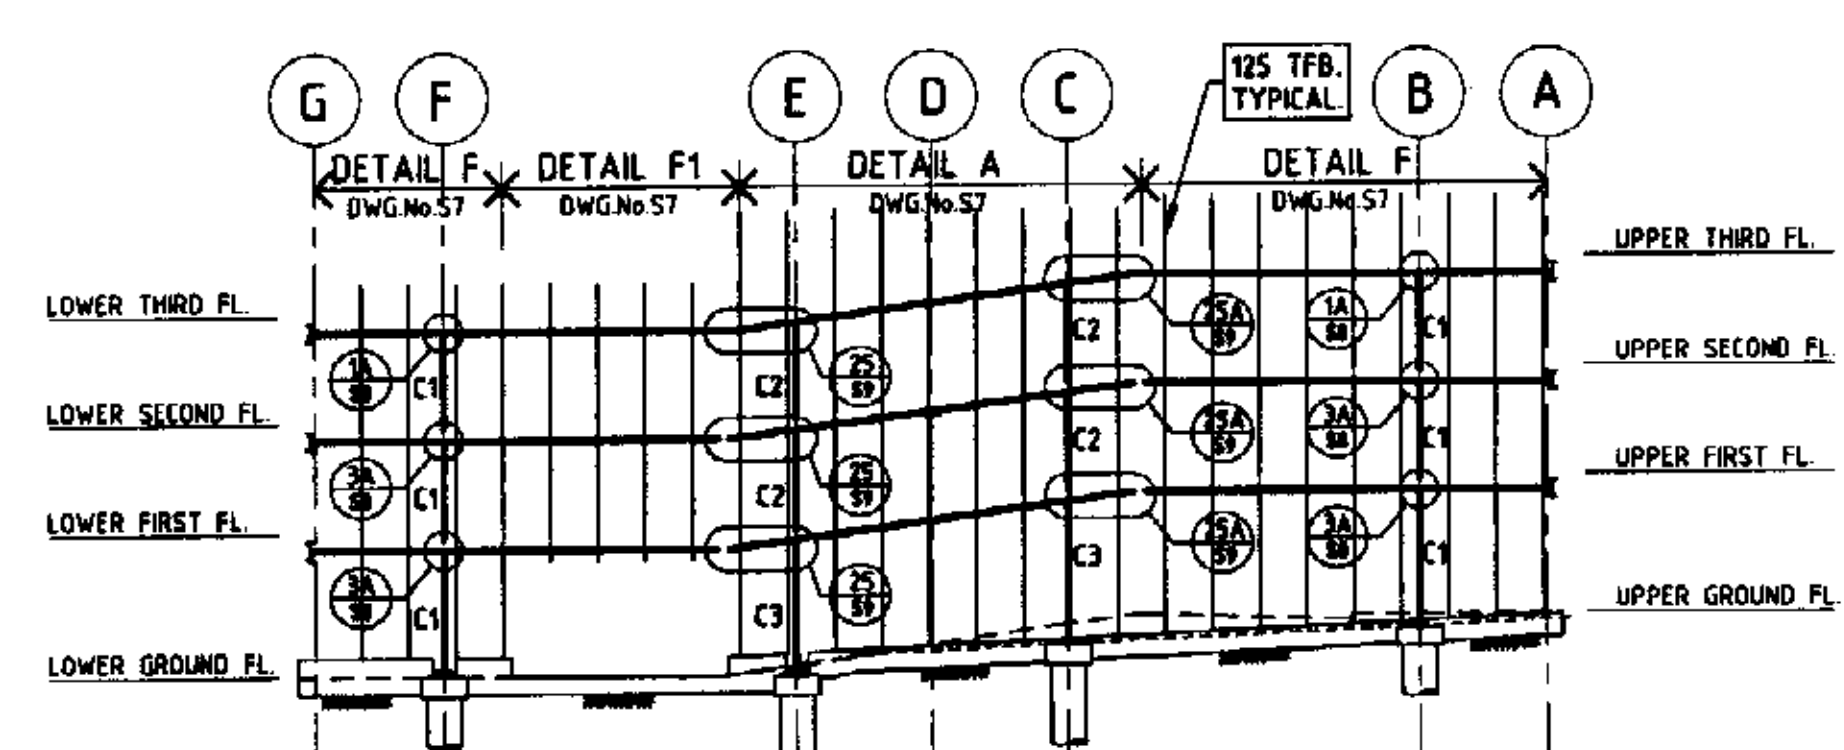


ELEVATION ON GRID 8

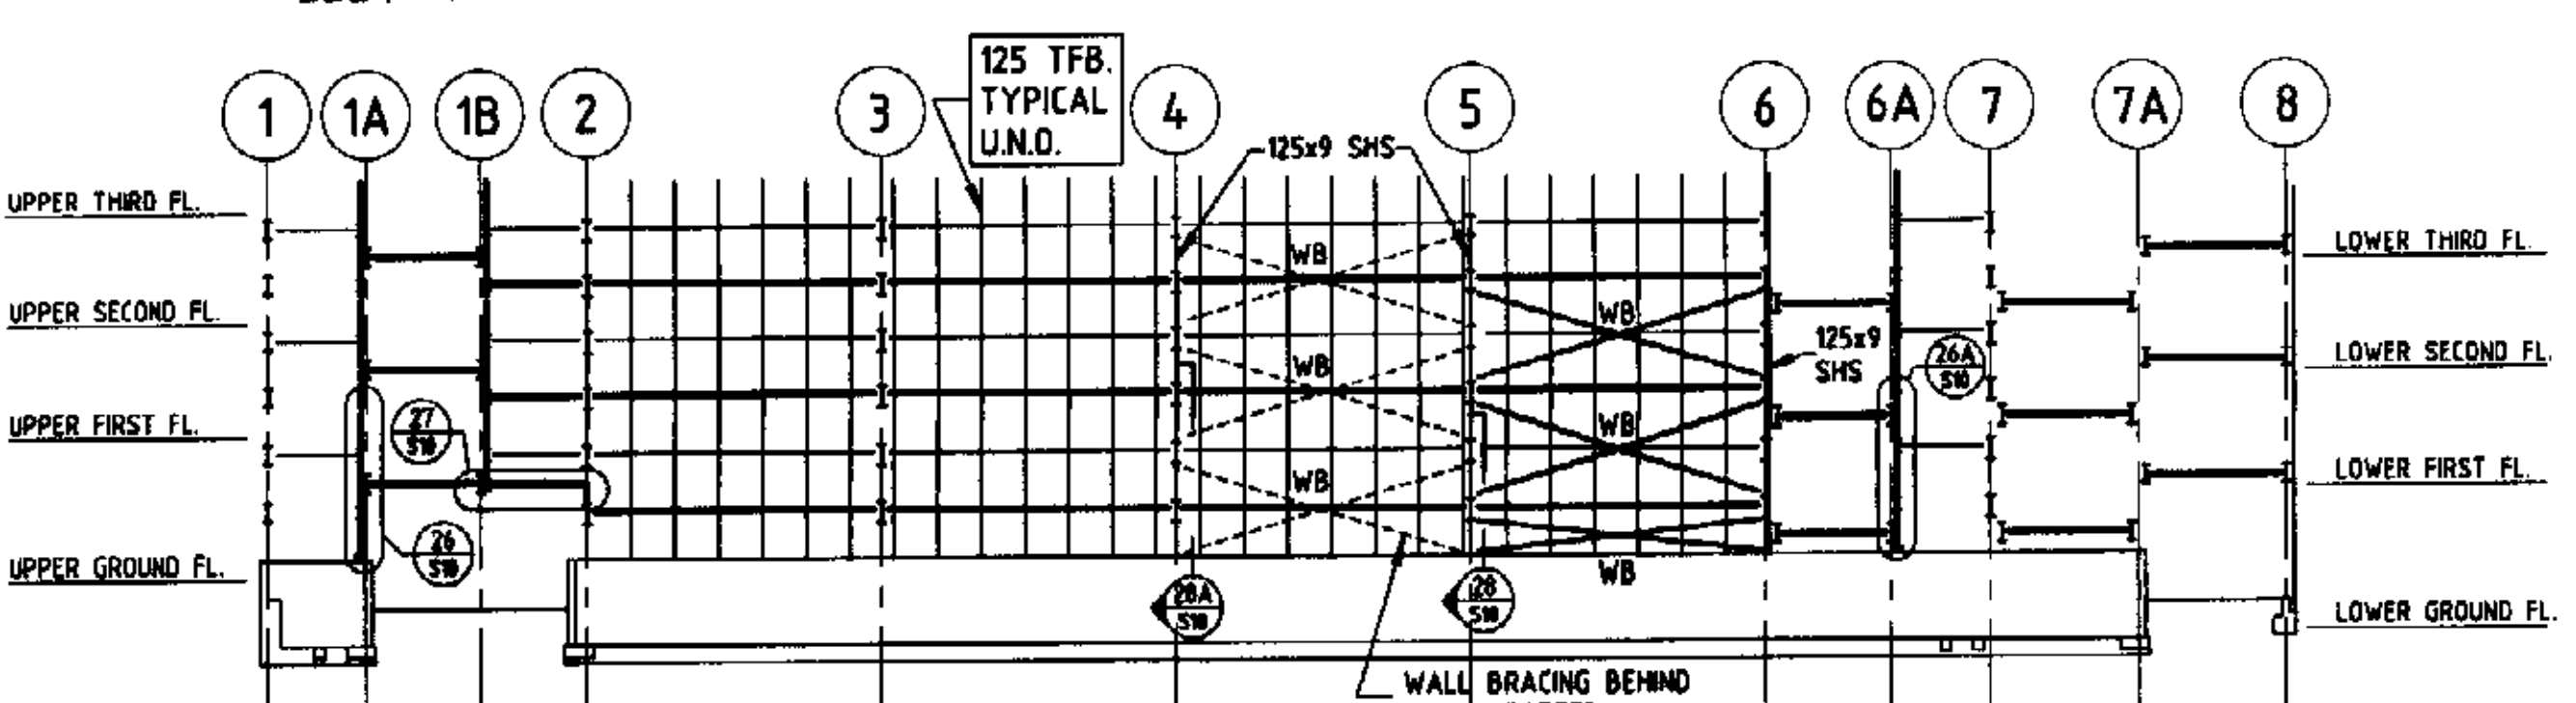


ELEVATION ON GRID D

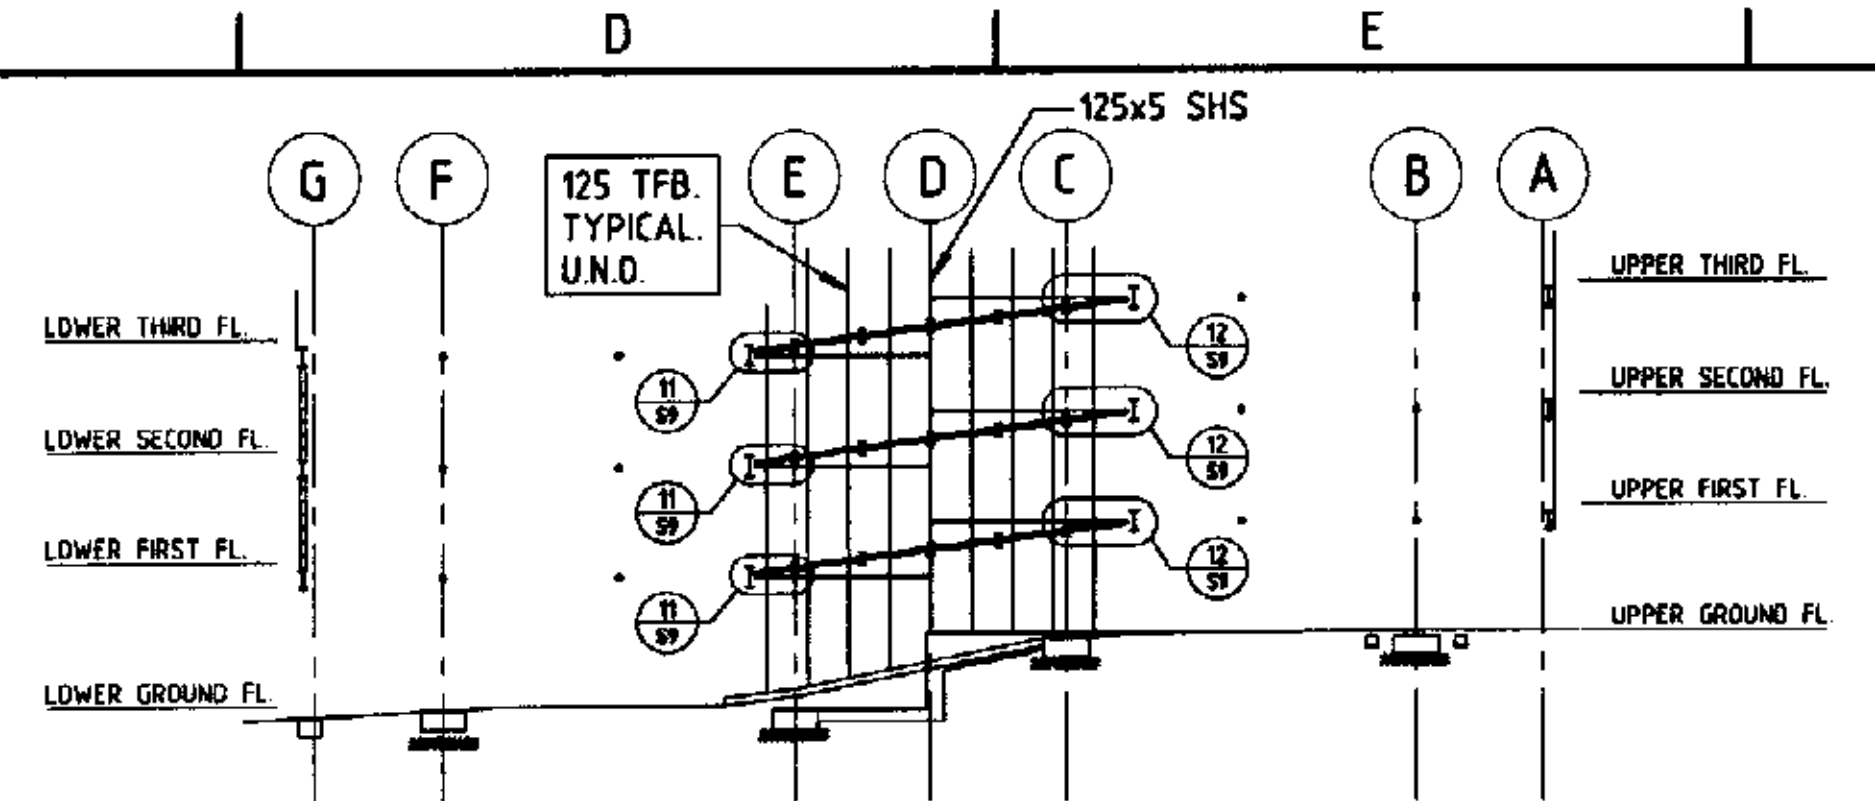


ELEVATION ON GRID 1A

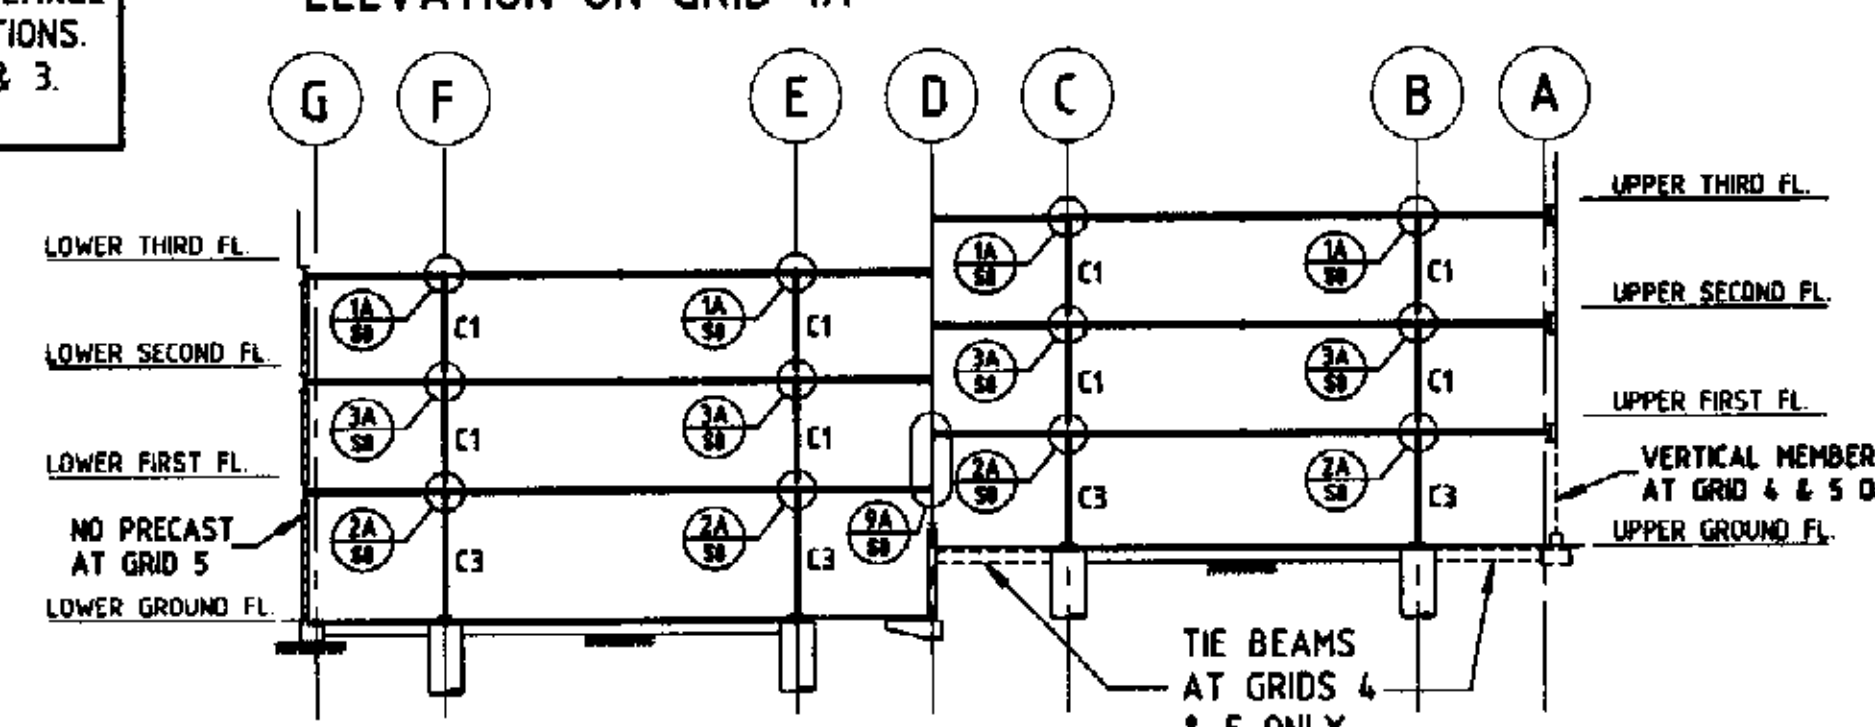


ELEVATION ON GRID 3

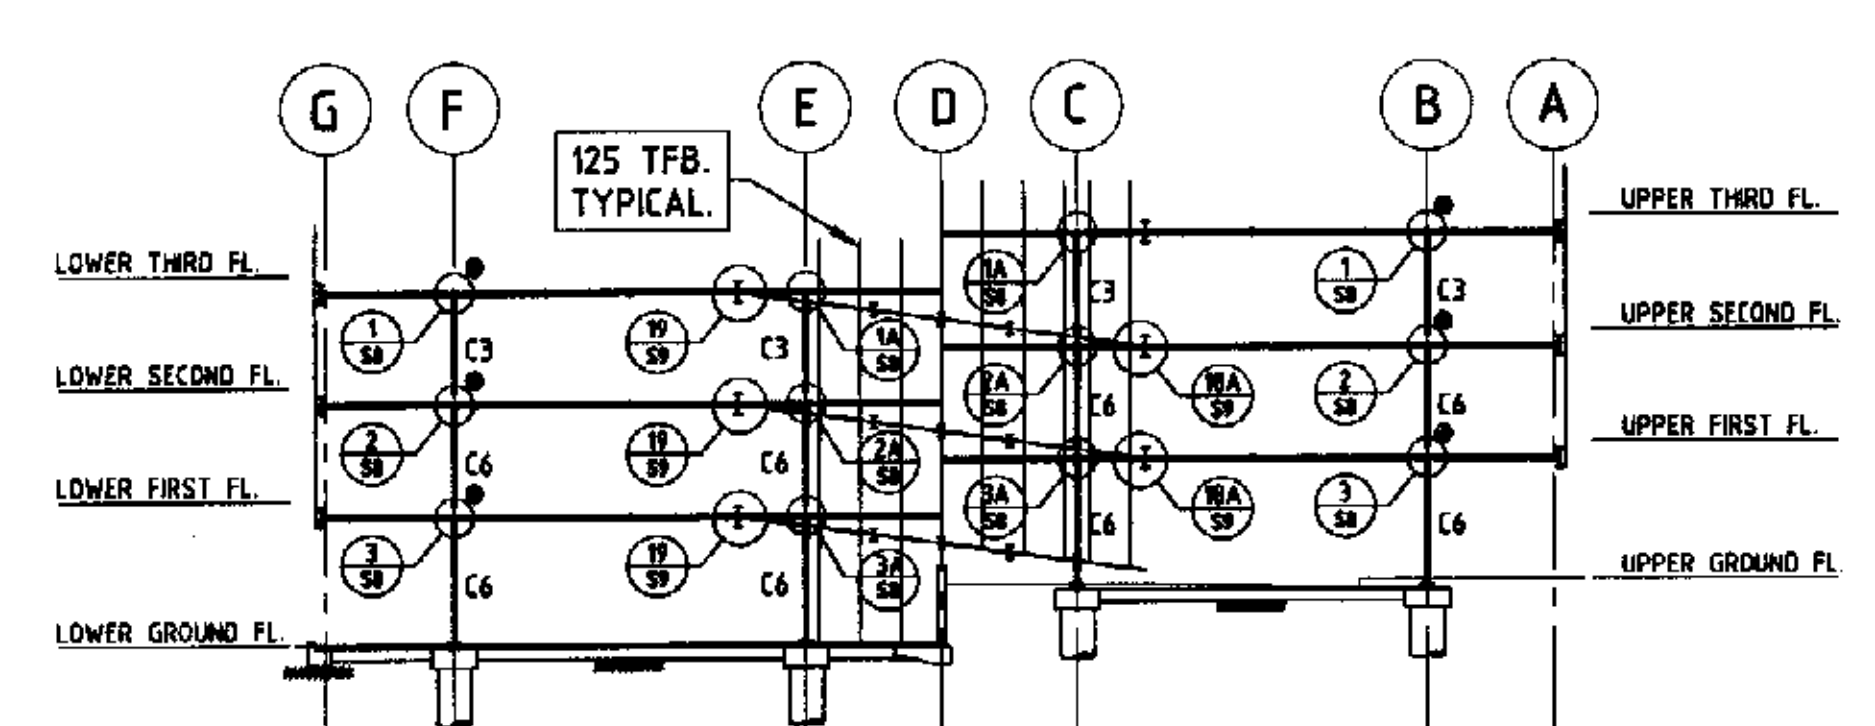


ELEVATION ON GRID 7

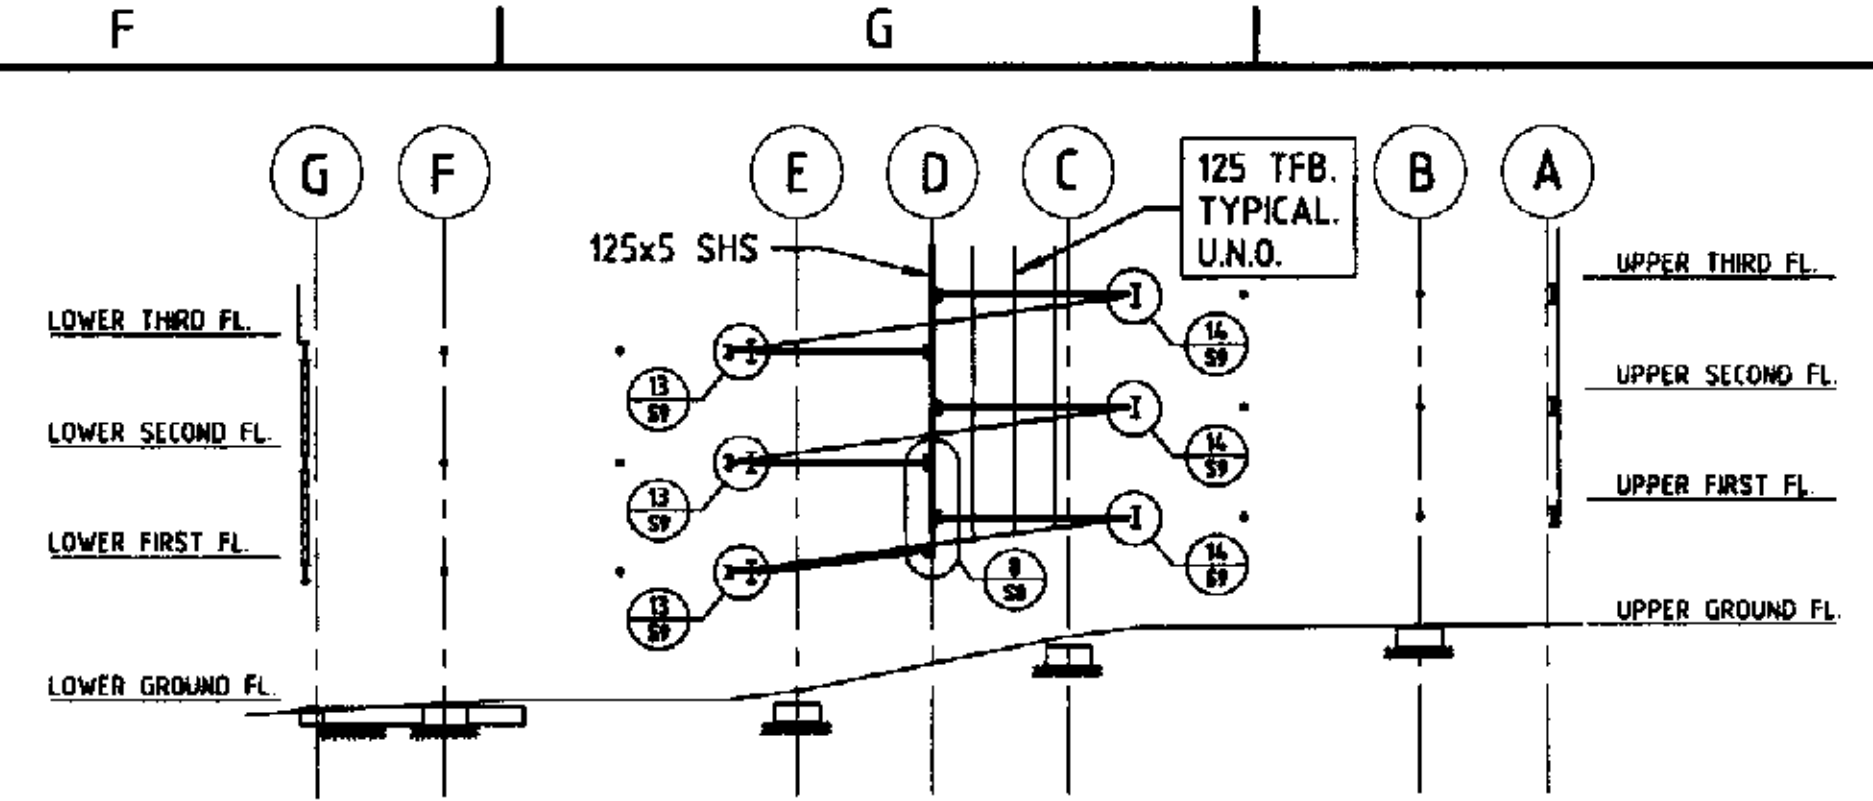


ELEVATION ON GRID 1B

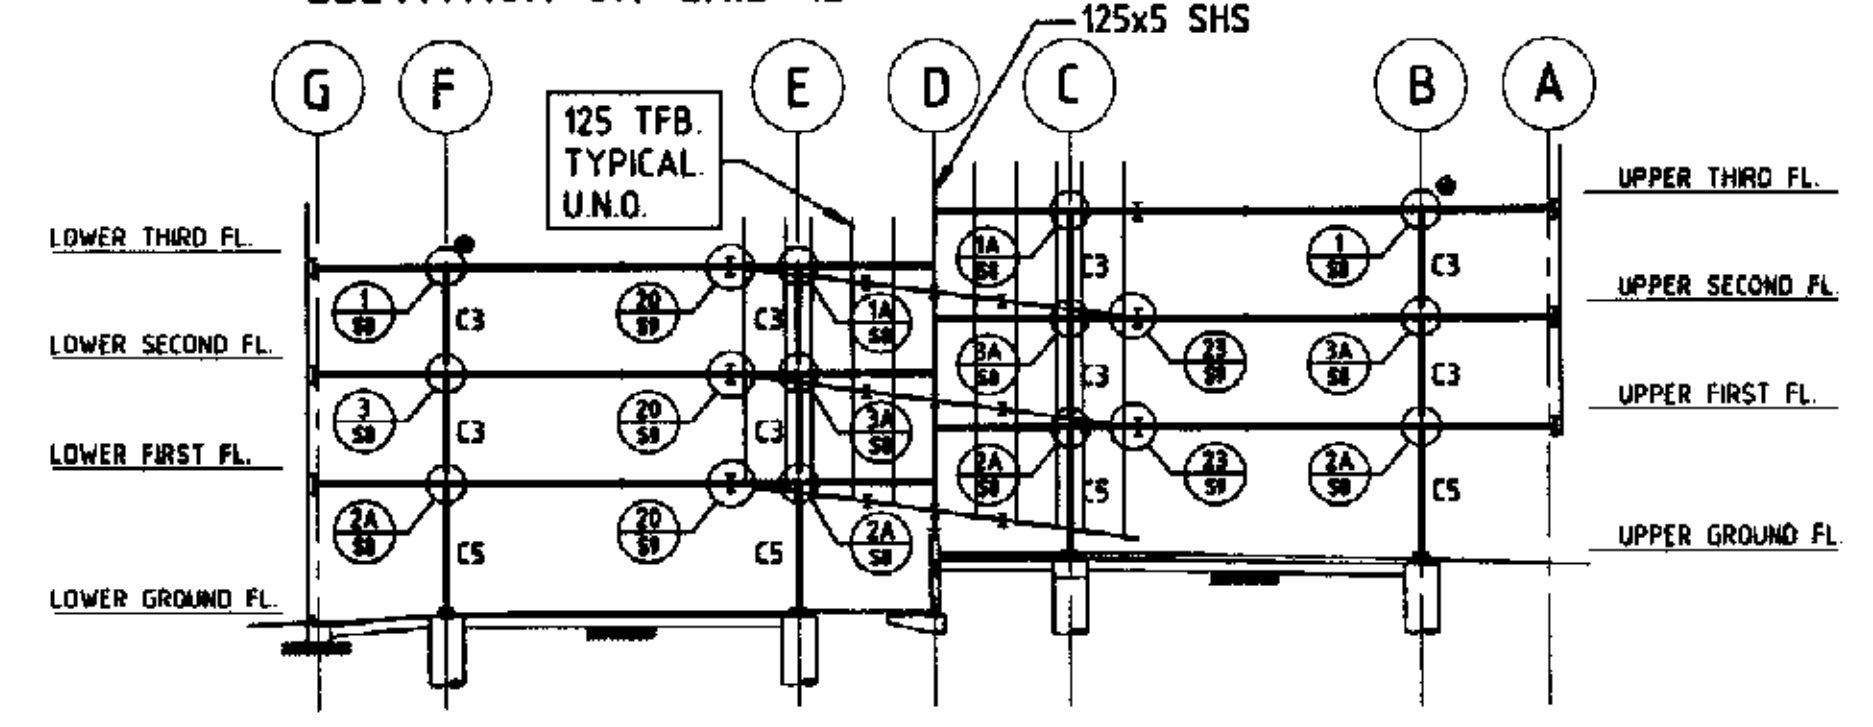


ELEVATION ON GRID 6

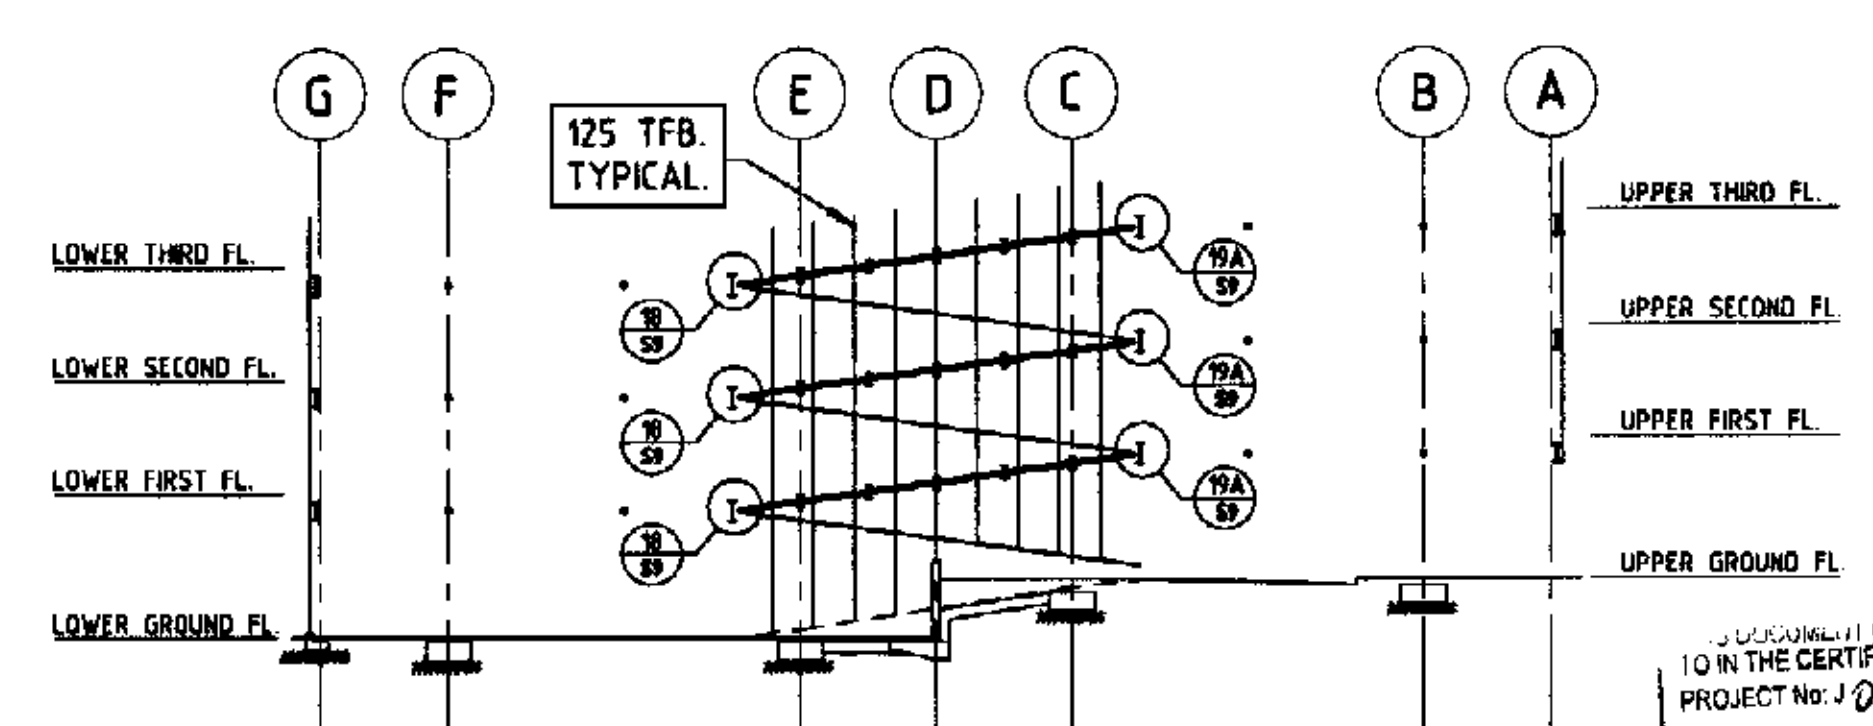

ELEVATION ON GRID 7A

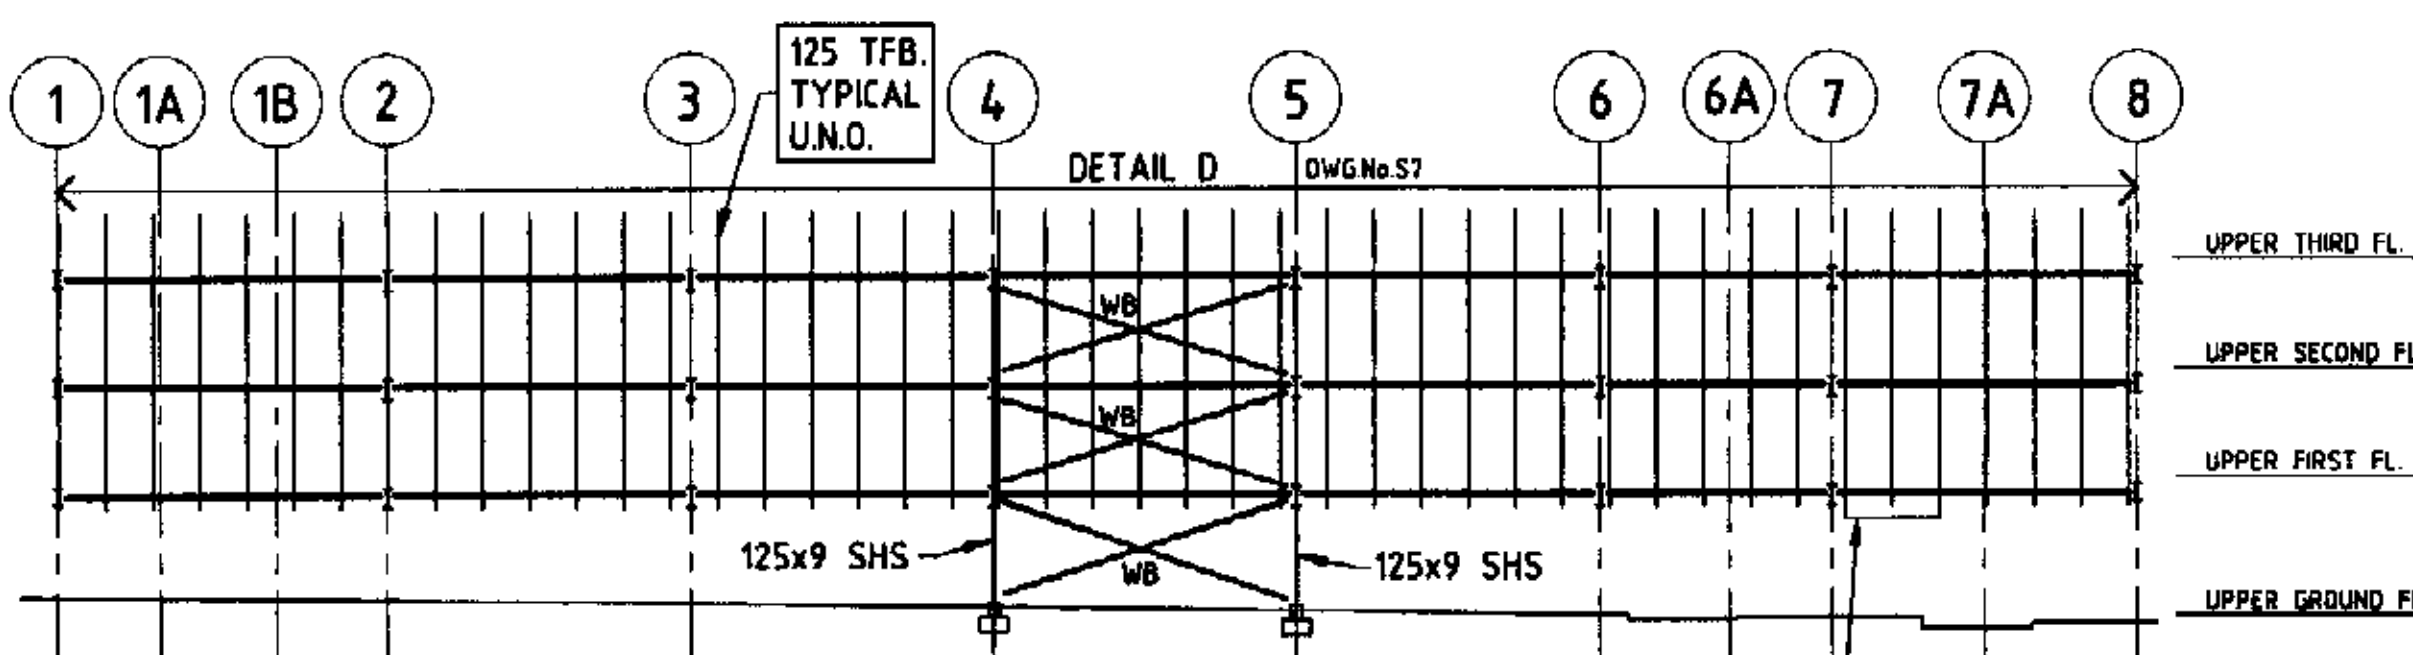

ELEVATION ON GRID A

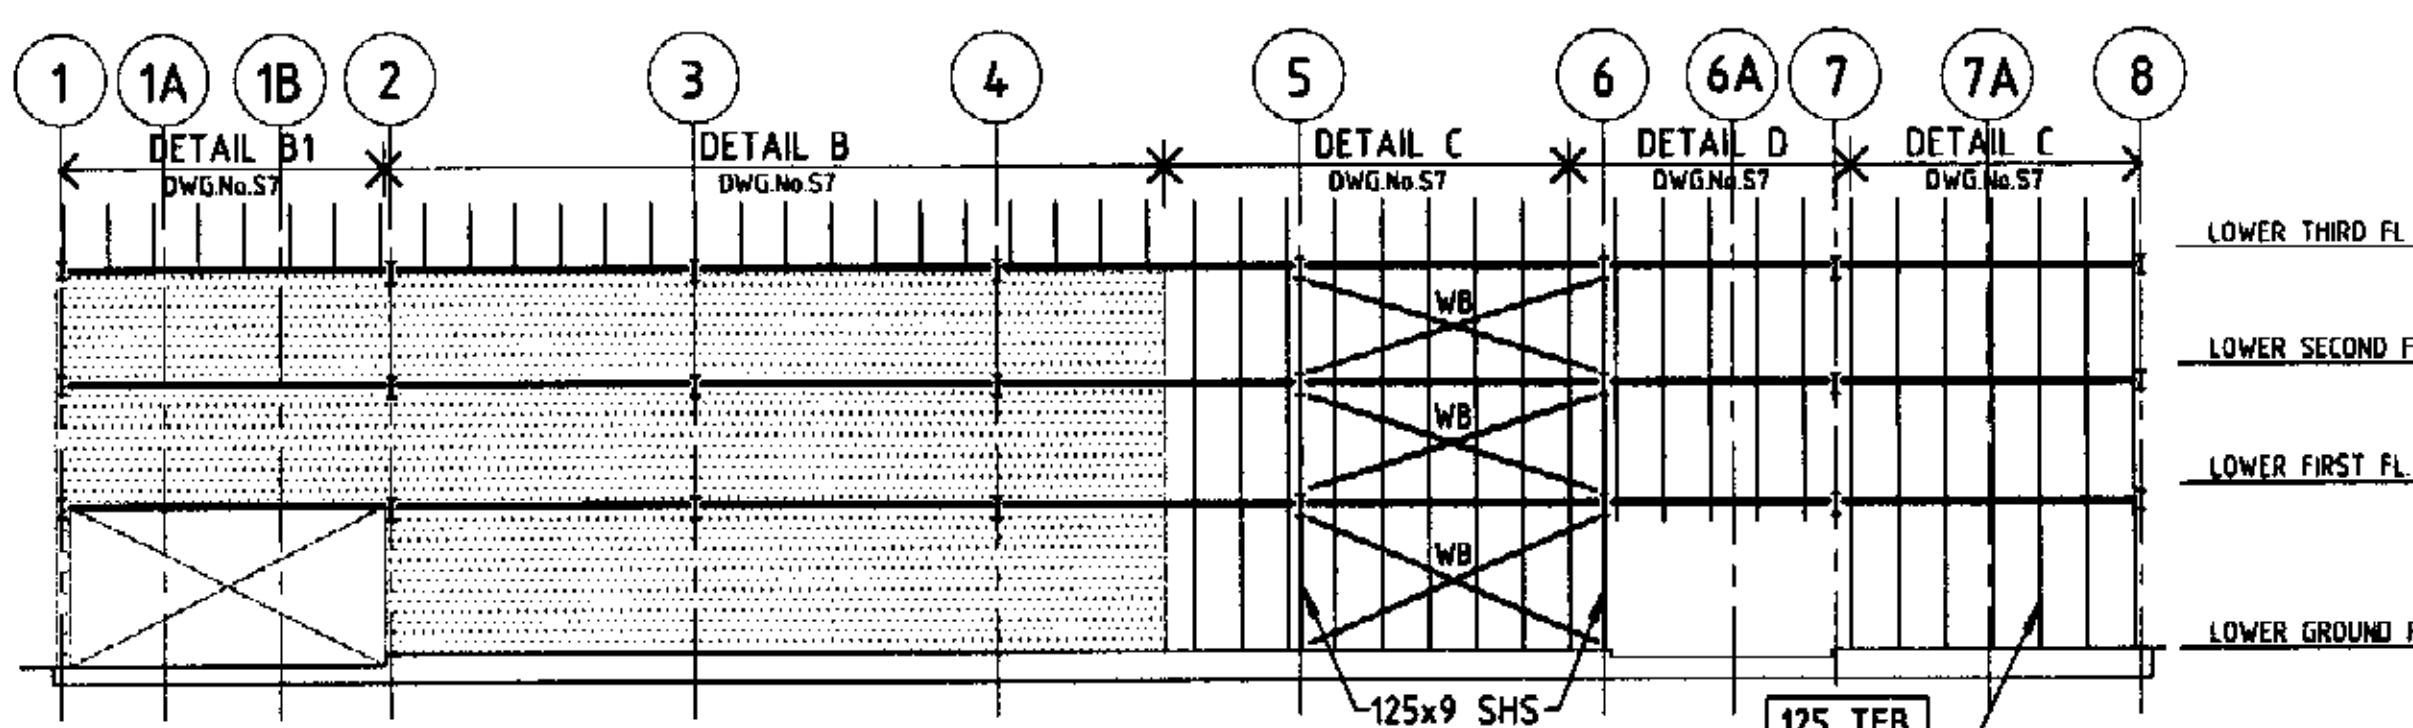

ELEVATION ON GRID G

COLUMN SCHEDULE	
COLUMN TYPE	COLUMN SIZE
C1	460UB74
C2	530UB82
C3	530UB92
C4	610UB101
C5	610UB113
C6	610UB125


ISSUE	AMENDMENT	BY	DATE
A	ISSUED FOR CONSTRUCTION CERTIFICATE	LNP	26-6-2003
T2	RE-ISSUED FOR TENDER	LNP	29-5-2003
T1	ISSUED FOR TENDER	LNP	23-5-2003
P2	GENERALLY REVISED	-	16-5-2003
P1	ISSUED FOR INFORMATION	-	9-5-2003


COPYRIGHT: THIS DESIGN AND PLANS ARE NOT TO BE USED OR REPRODUCED WHOLLY OR IN PART WITHOUT WRITTEN PERMISSION OF MPN GROUP PTY LTD


MPN GROUP PTY LTD
CONSULTING ENGINEERS - A.C.N. 001568878
5 HARBOURVIEW CR., MILSONS POINT 2061
N.S.W. AUSTRALIA - TEL. (02) 8929 7144
EMAIL - email@mpn.com.au FAX. (02) 8922 3041


ARCHITECT : DESIGNINC SYDNEY
PROJECT : BUNGAN LANE CARPARK
MONA VALE N.S.W.
FOR : PITTWATER COUNCIL

FLOOR ELEVATIONS			
DESIGN: V.K.M.	DRAWN: A.J.H.	SCALES: 1:200	
No IN SET	MPN JOB	DWG No	
	8822	S6	

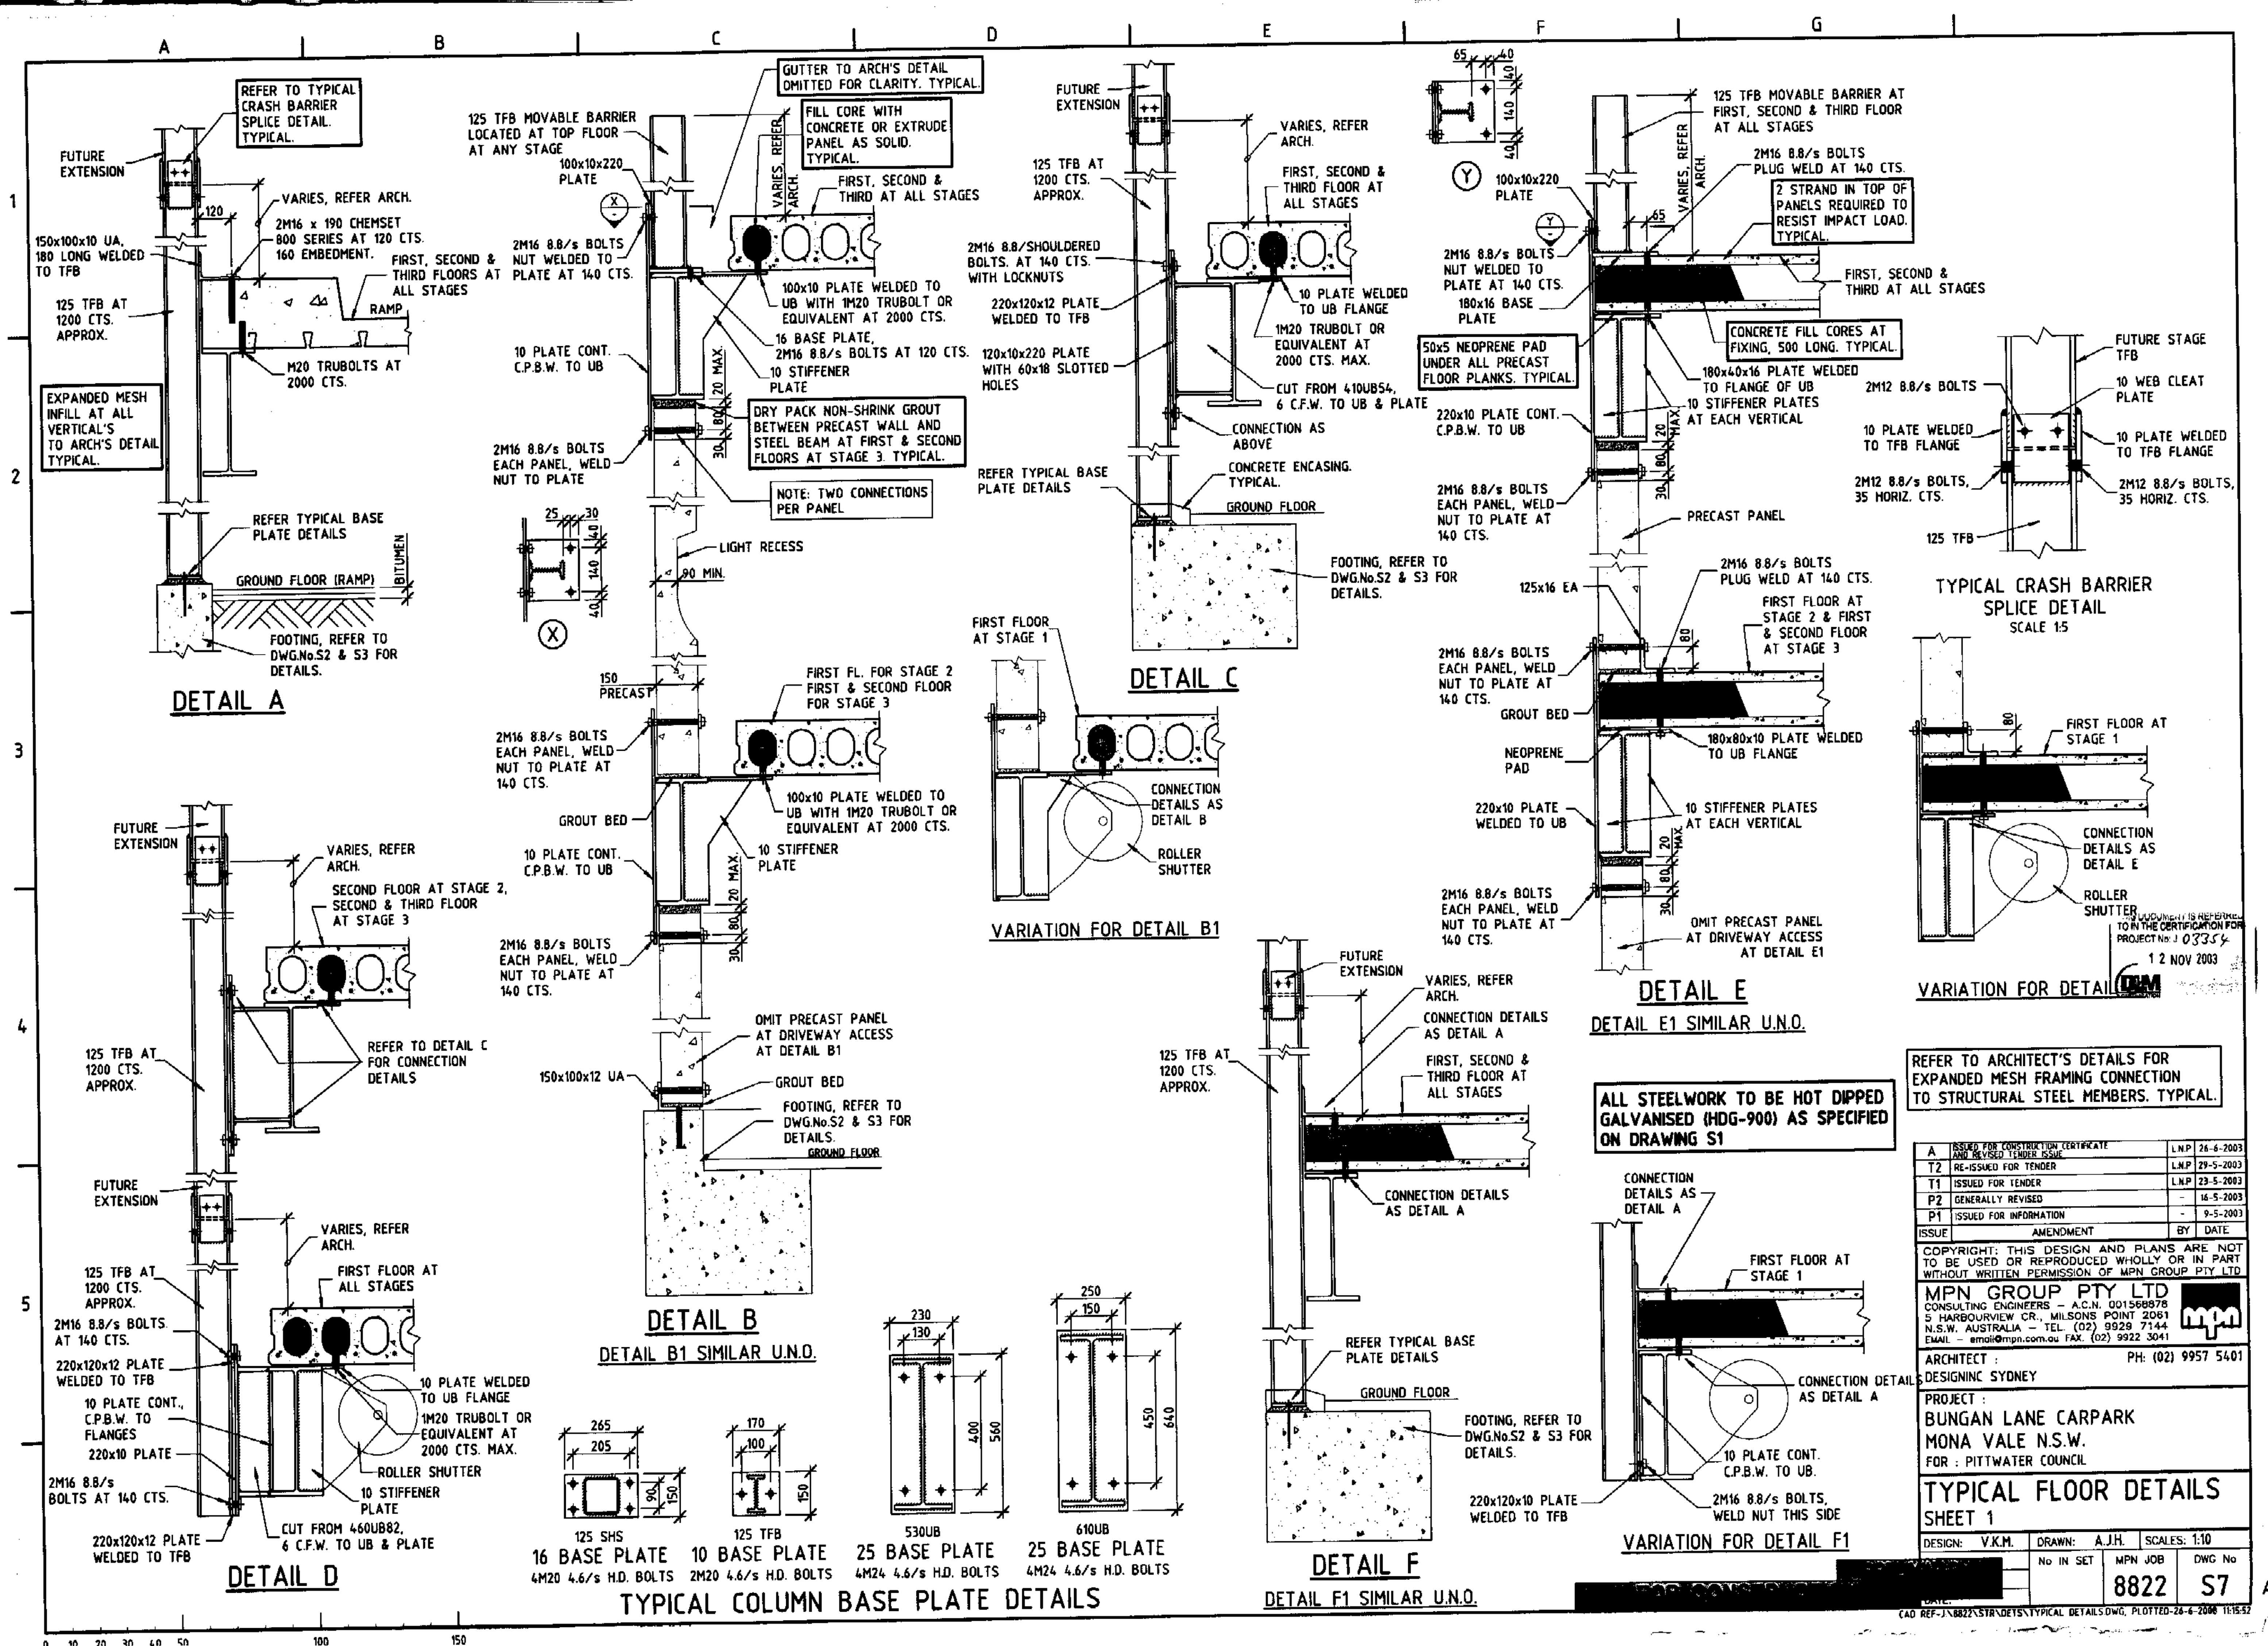

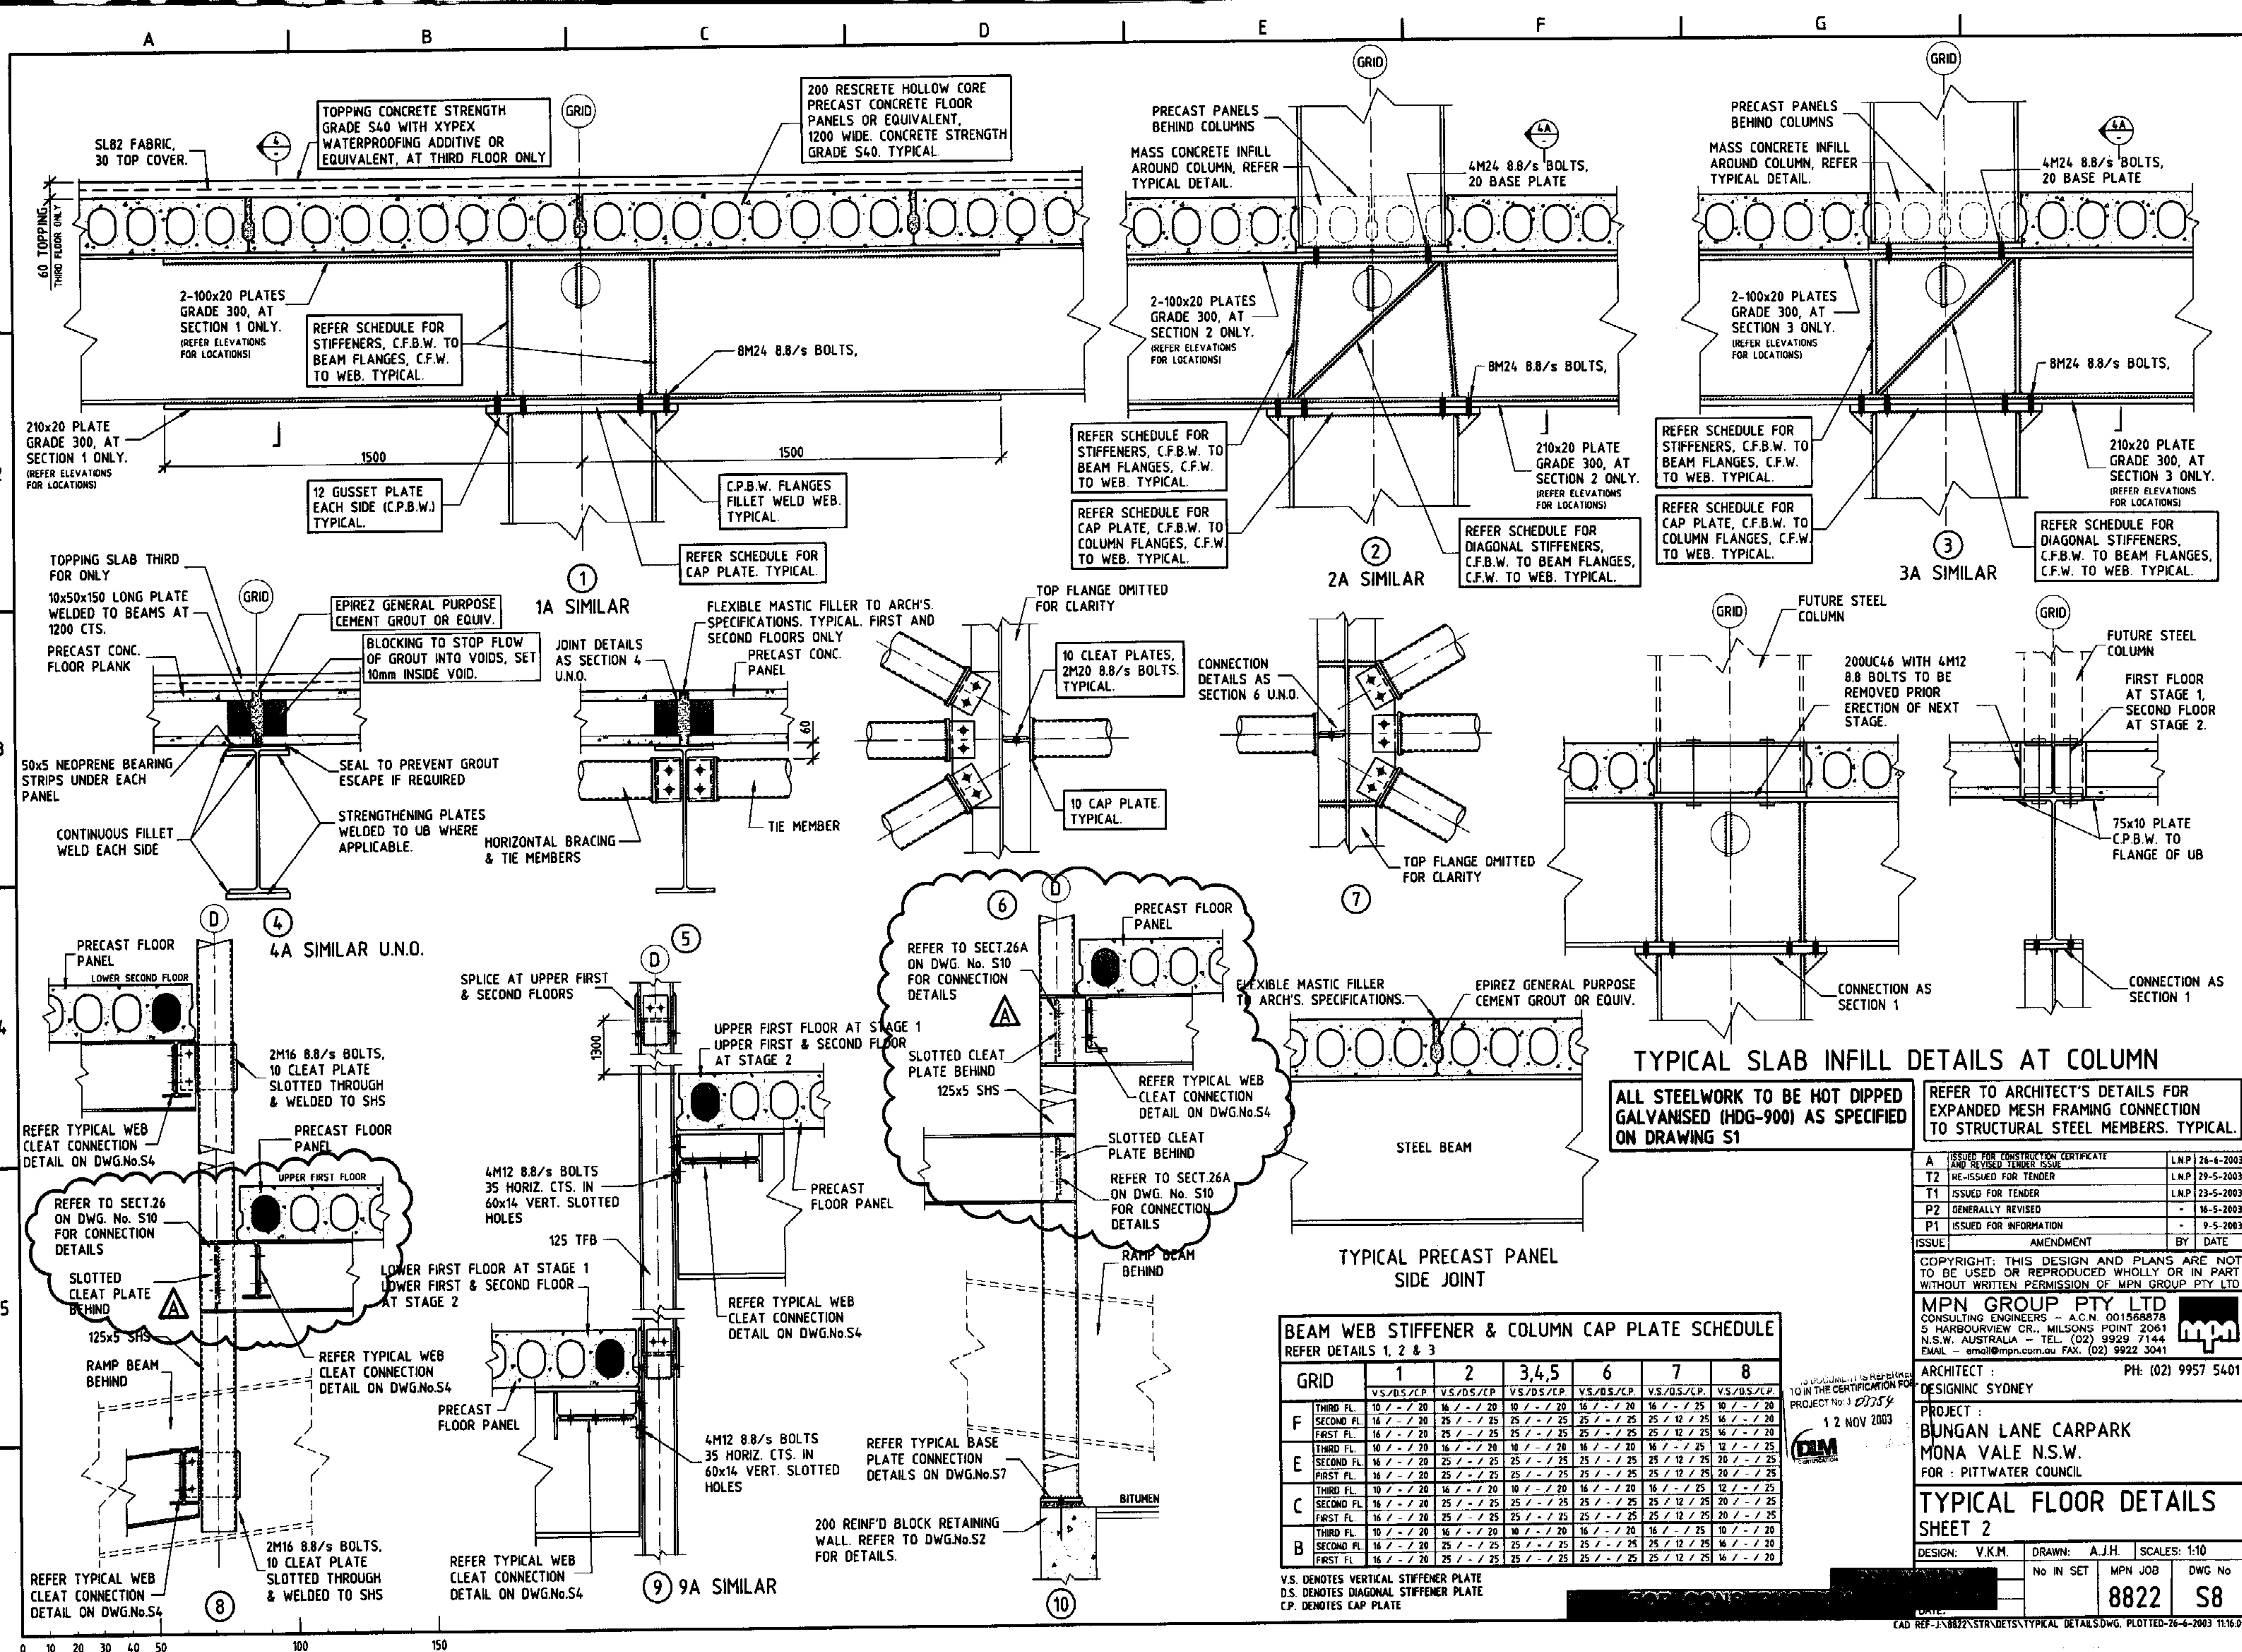

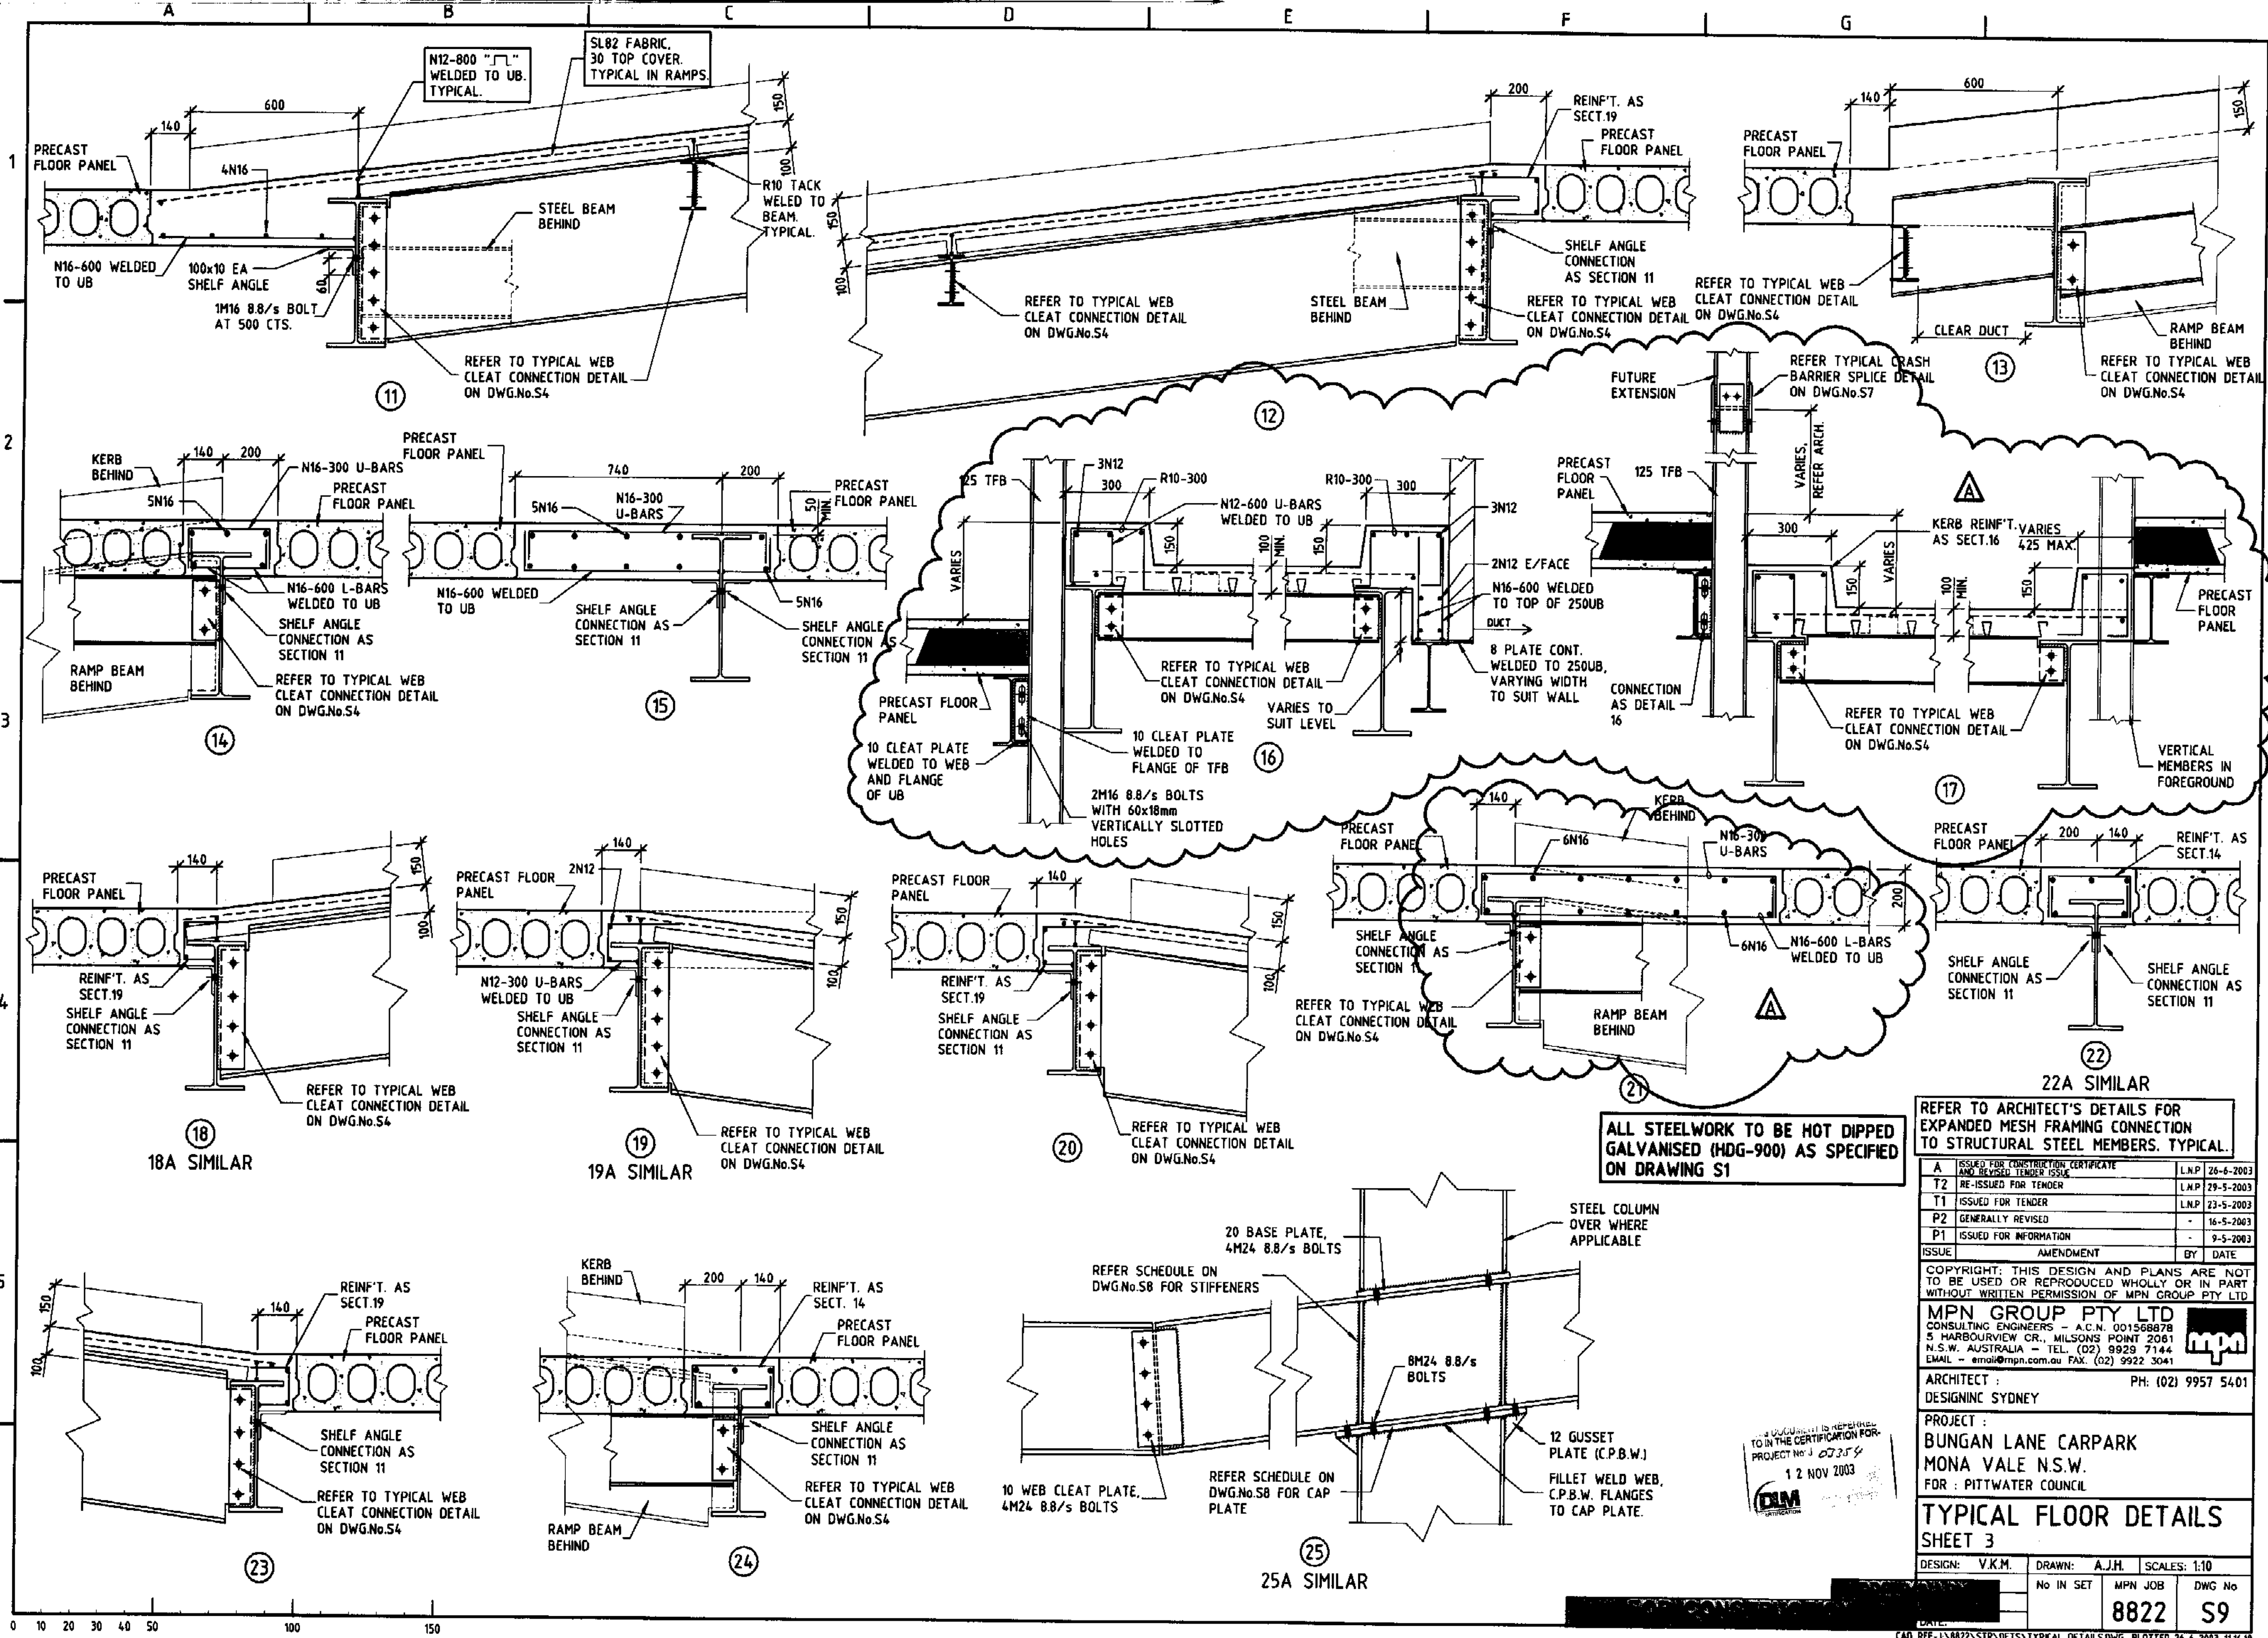

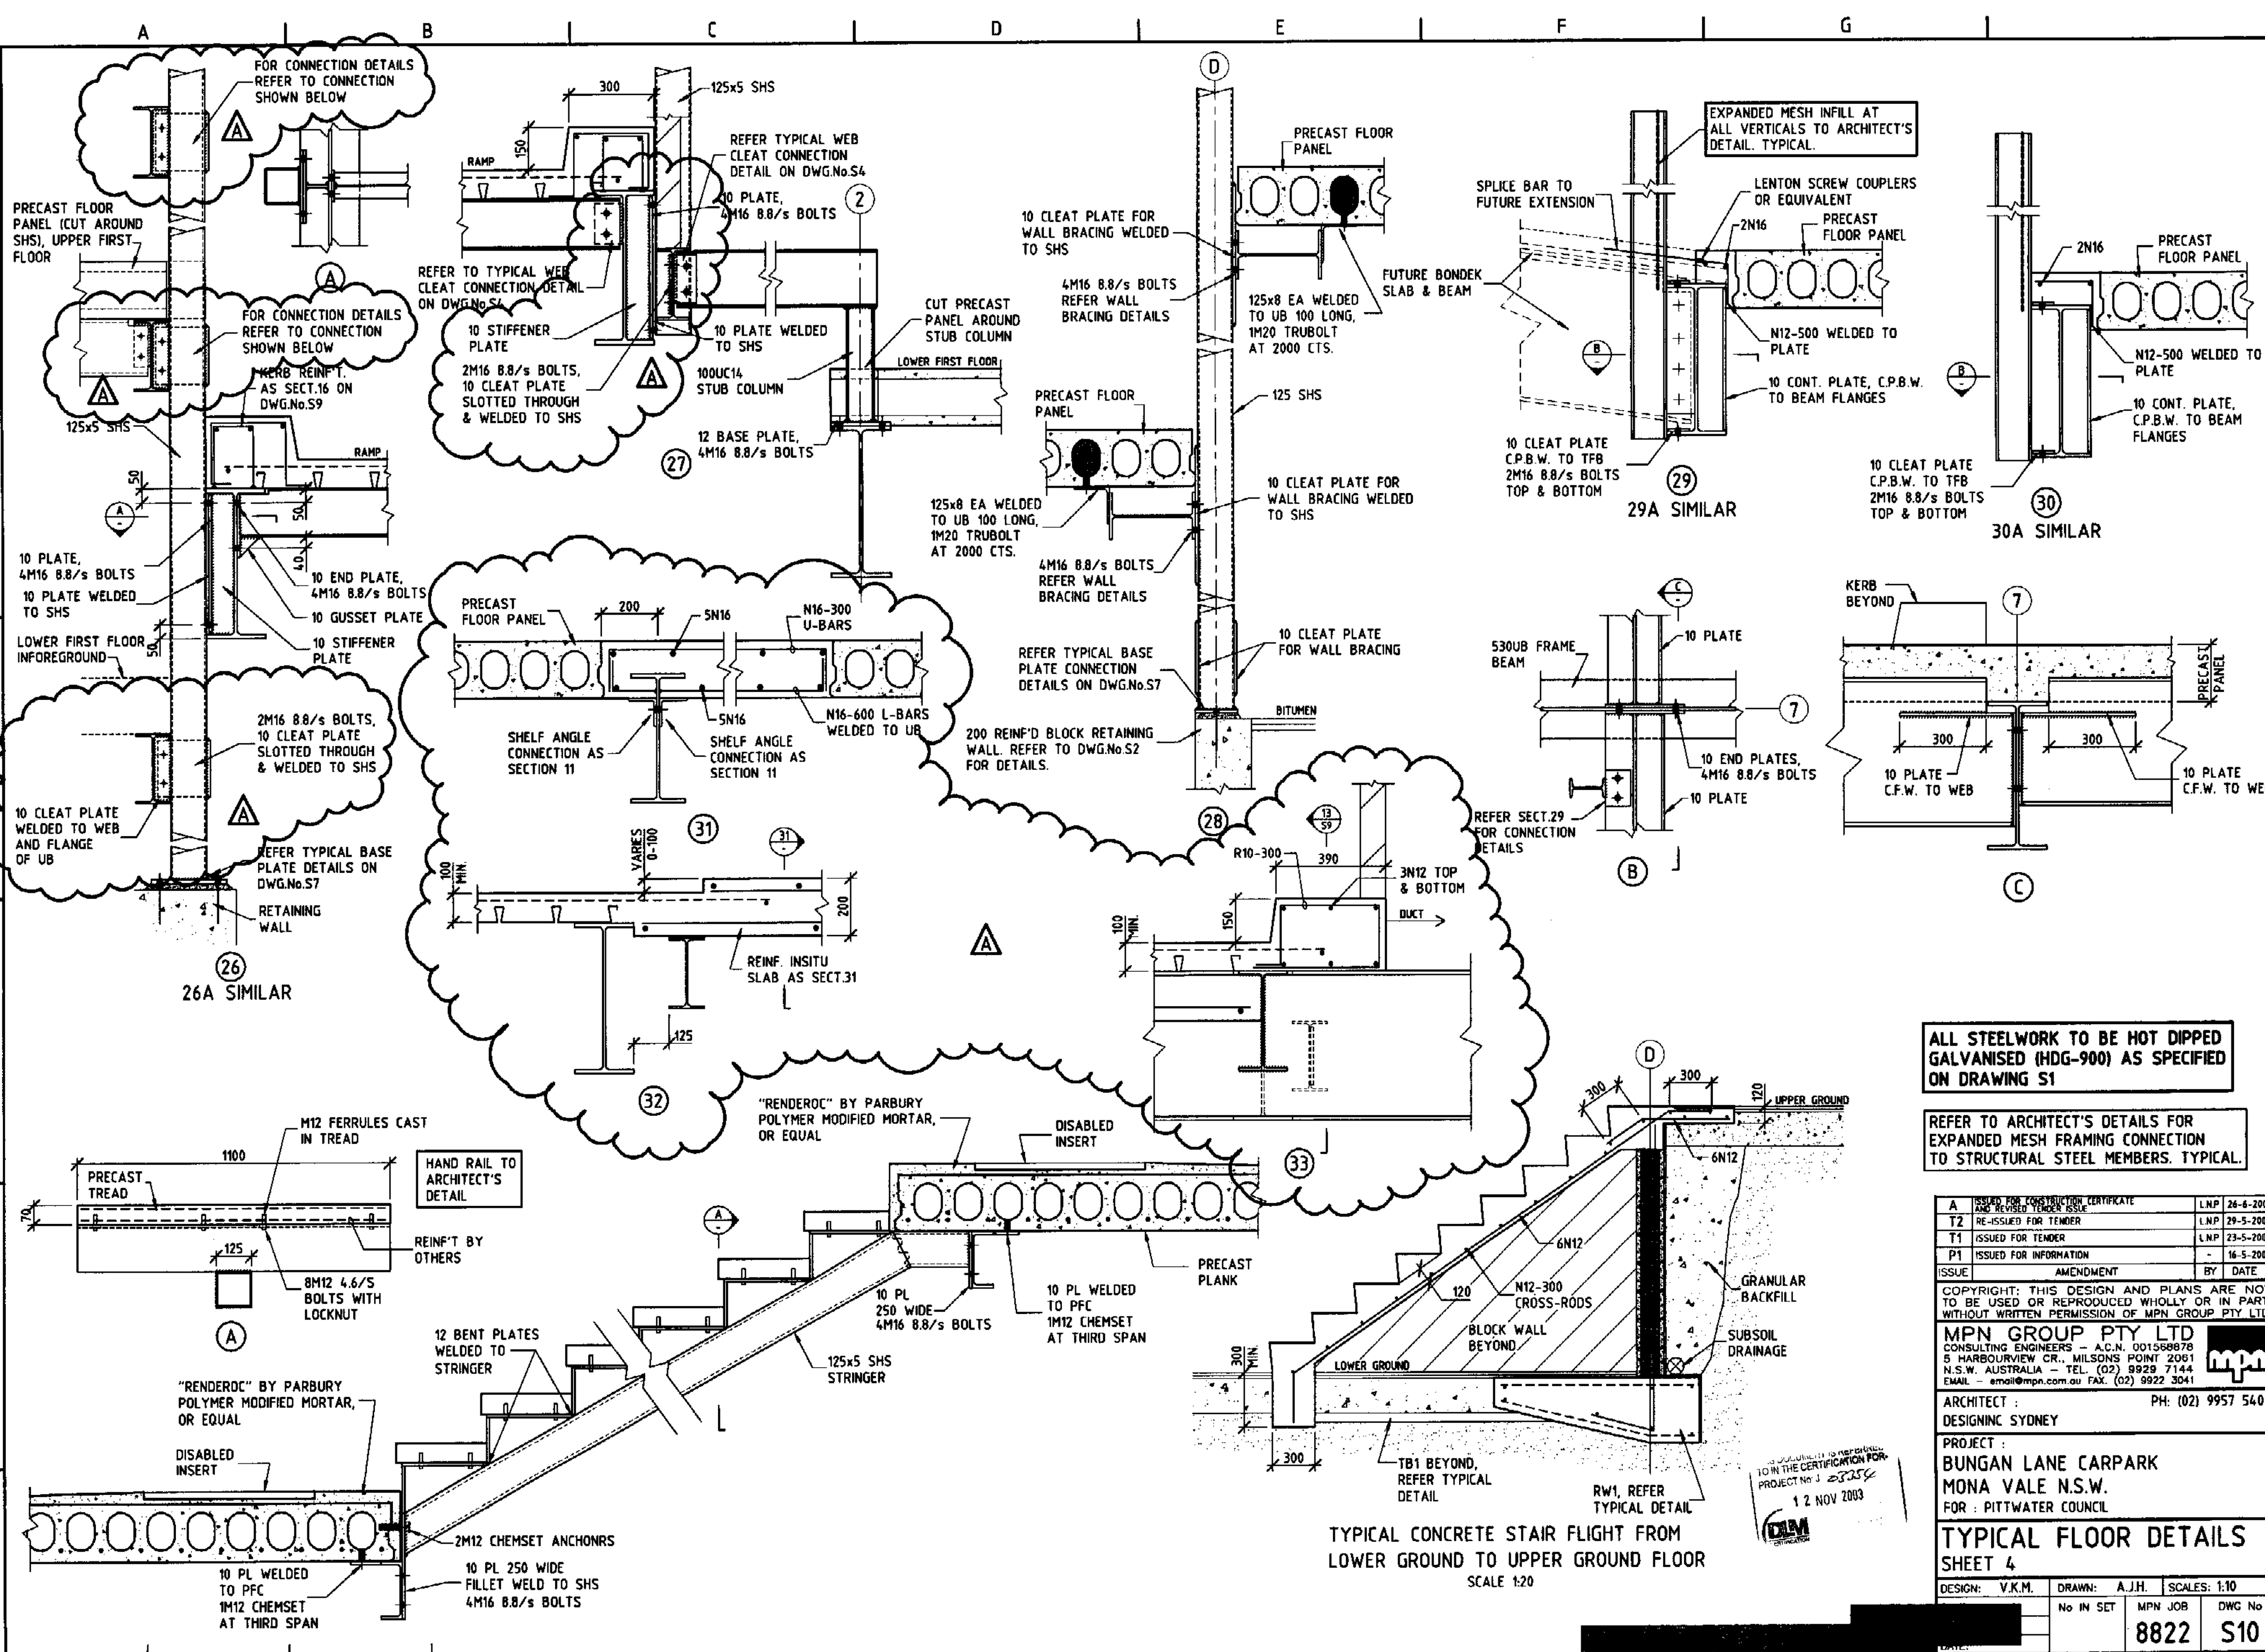

ALL STEELWORK TO BE HOT DIPPED GALVANISED (HDG-900) AS SPECIFIED ON DRAWING S1

REFER TO ARCHITECT'S DETAILS FOR EXPANDED MESH FRAMING CONNECTION TO STRUCTURAL STEEL MEMBERS. TYPICAL.

A	ISSUED FOR CONSTRUCTION CERTIFICATE	LNP	26-6-2003
T2	RE-ISSUED FOR TENDER	LNP	29-5-2003
T1	ISSUED FOR TENDER	LNP	23-5-2003
P1	ISSUED FOR INFORMATION	-	16-5-2003
ISSUE	AMENDMENT	BY	DATE

COPYRIGHT: THIS DESIGN AND PLANS ARE NOT TO BE USED OR REPRODUCED WHOLLY OR IN PART WITHOUT WRITTEN PERMISSION OF MPN GROUP PTY LTD

MPN GROUP PTY LTD
CONSULTING ENGINEERS - A.C.N. 001558878
5 HARBOURVIEW CR., MILSONS POINT 2061
N.S.W. AUSTRALIA - TEL. (02) 9929 7144
EMAIL - email@mpn.com.au FAX. (02) 9922 3041

ARCHITECT: DESIGNINC SYDNEY PH: (02) 9957 5401

PROJECT: BUNGAN LANE CARPARK
MONA VALE N.S.W.
FOR: PITTWATER COUNCIL





TYPICAL FLOOR DETAILS SHEET 4

DESIGN: V.K.M. DRAWN: A.J.H. SCALES: 1:10

No IN SET MPN JOB DWG No


8822 S10

CAD REF: J:\8822\STR\DETAILS\TYPICAL DETAILS.DWG, PLOTTED: 26-6-2003 11:16:28

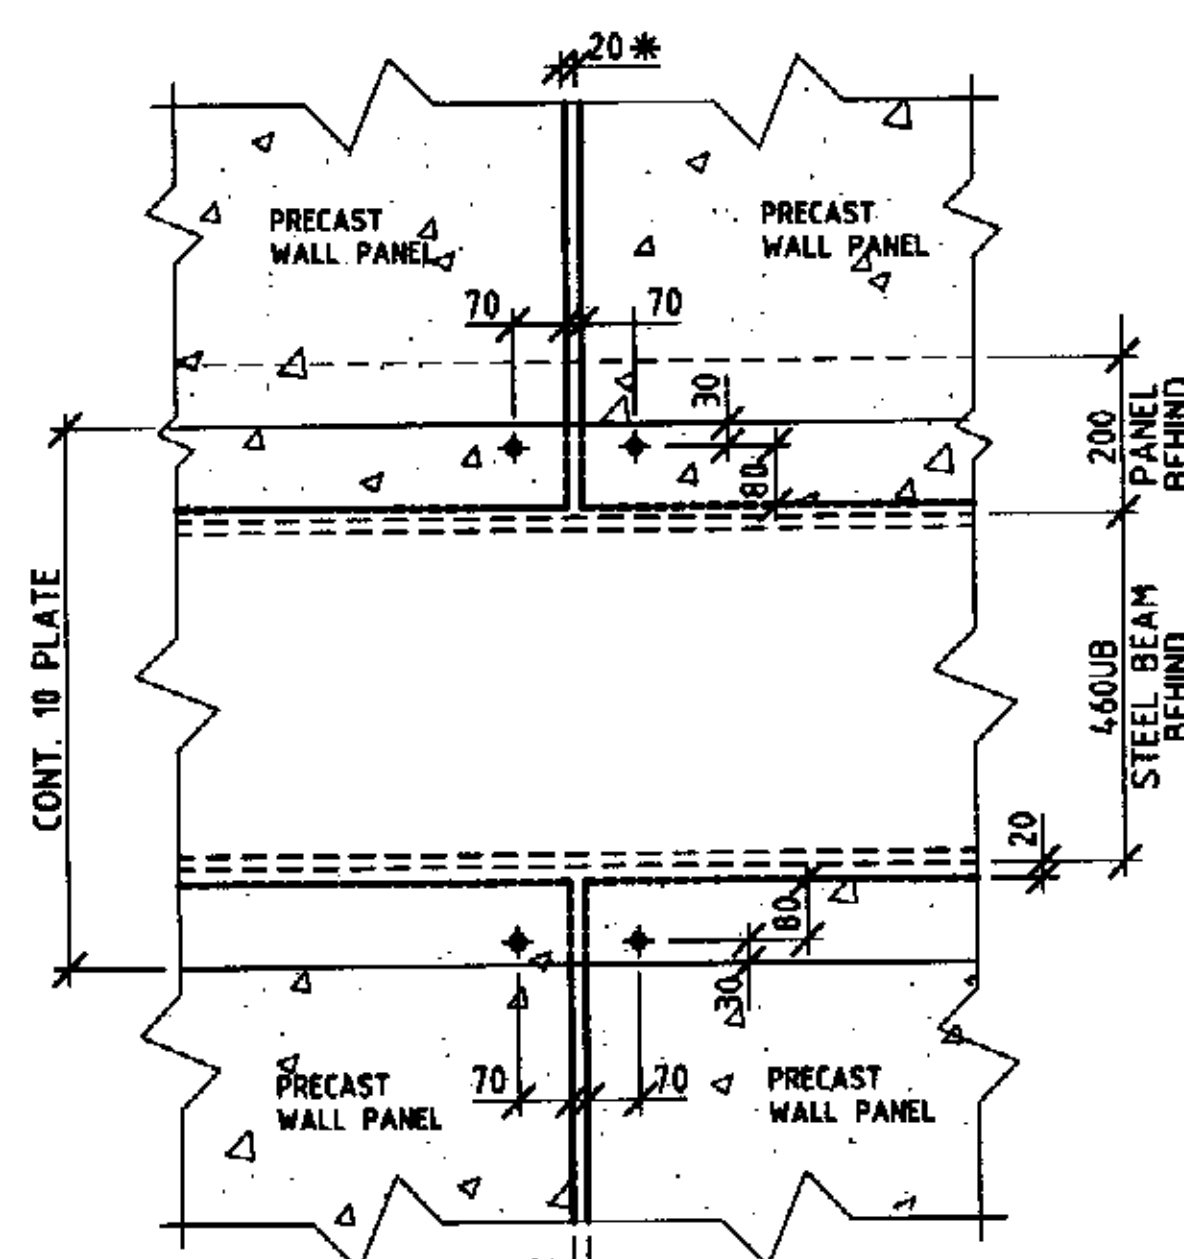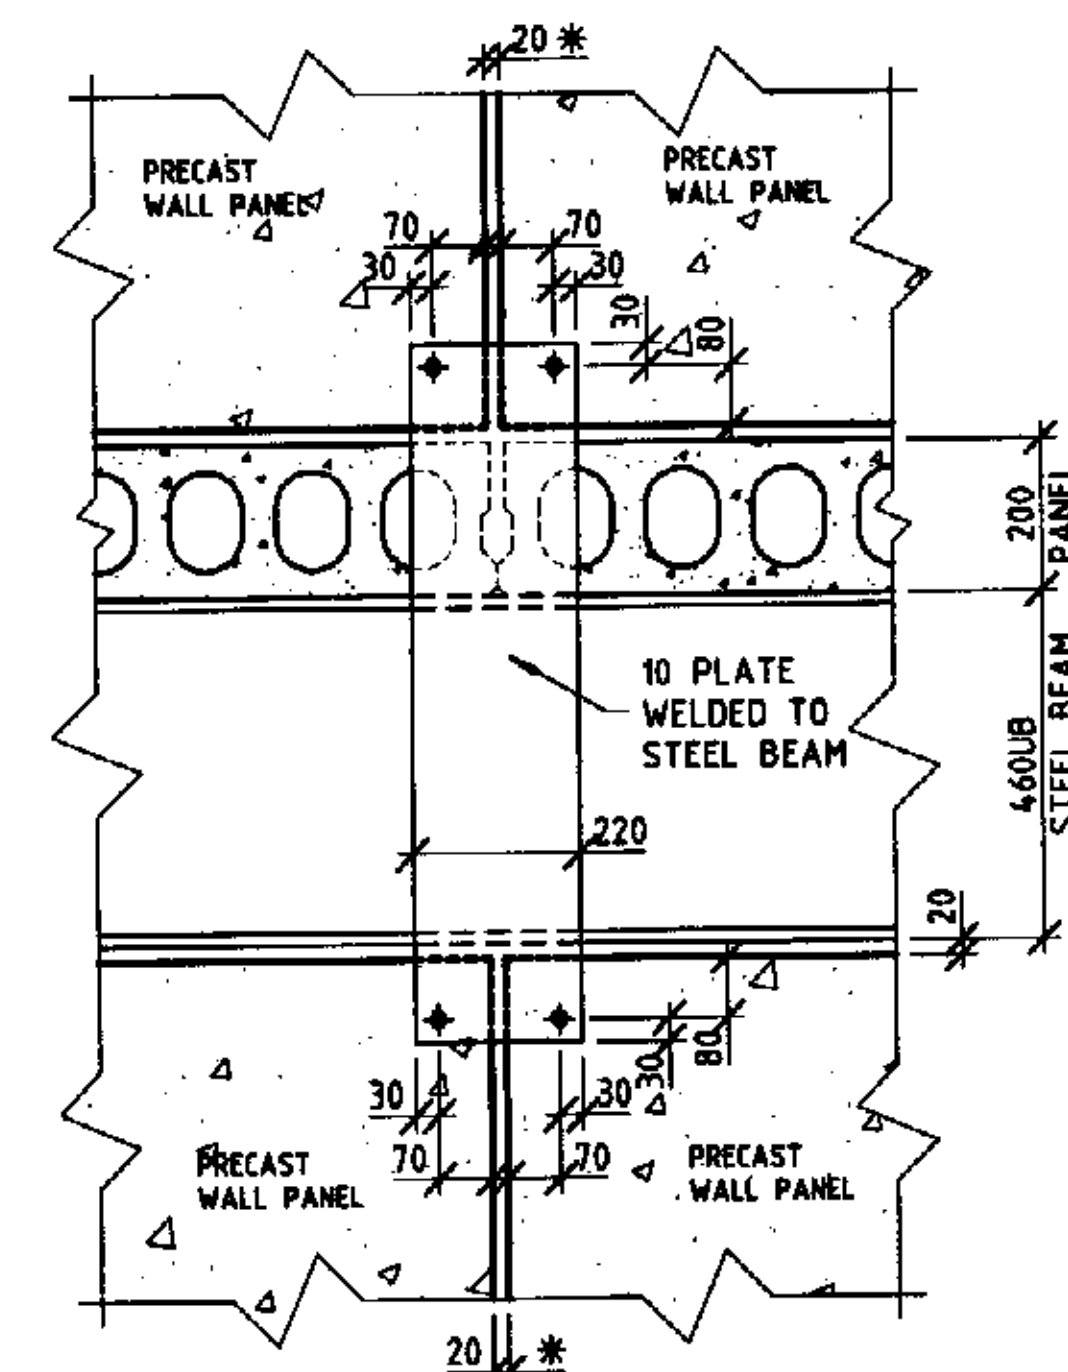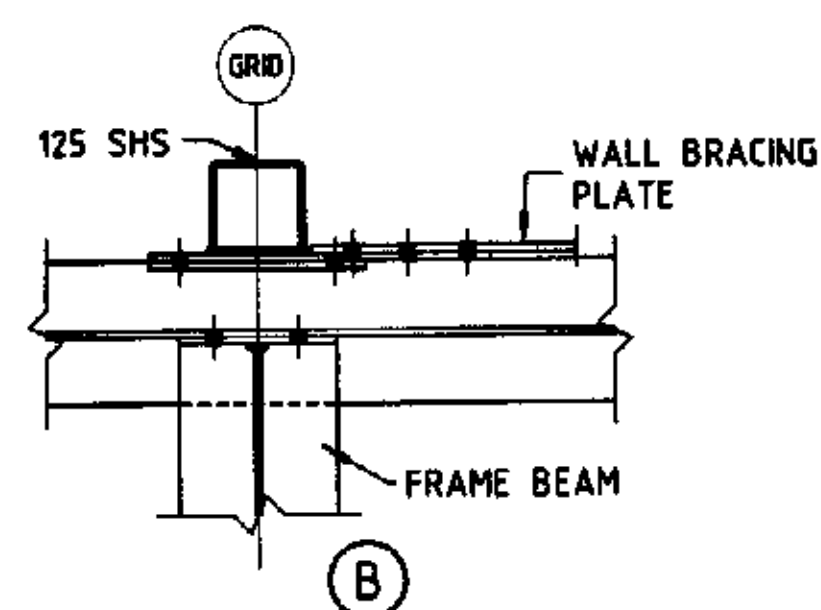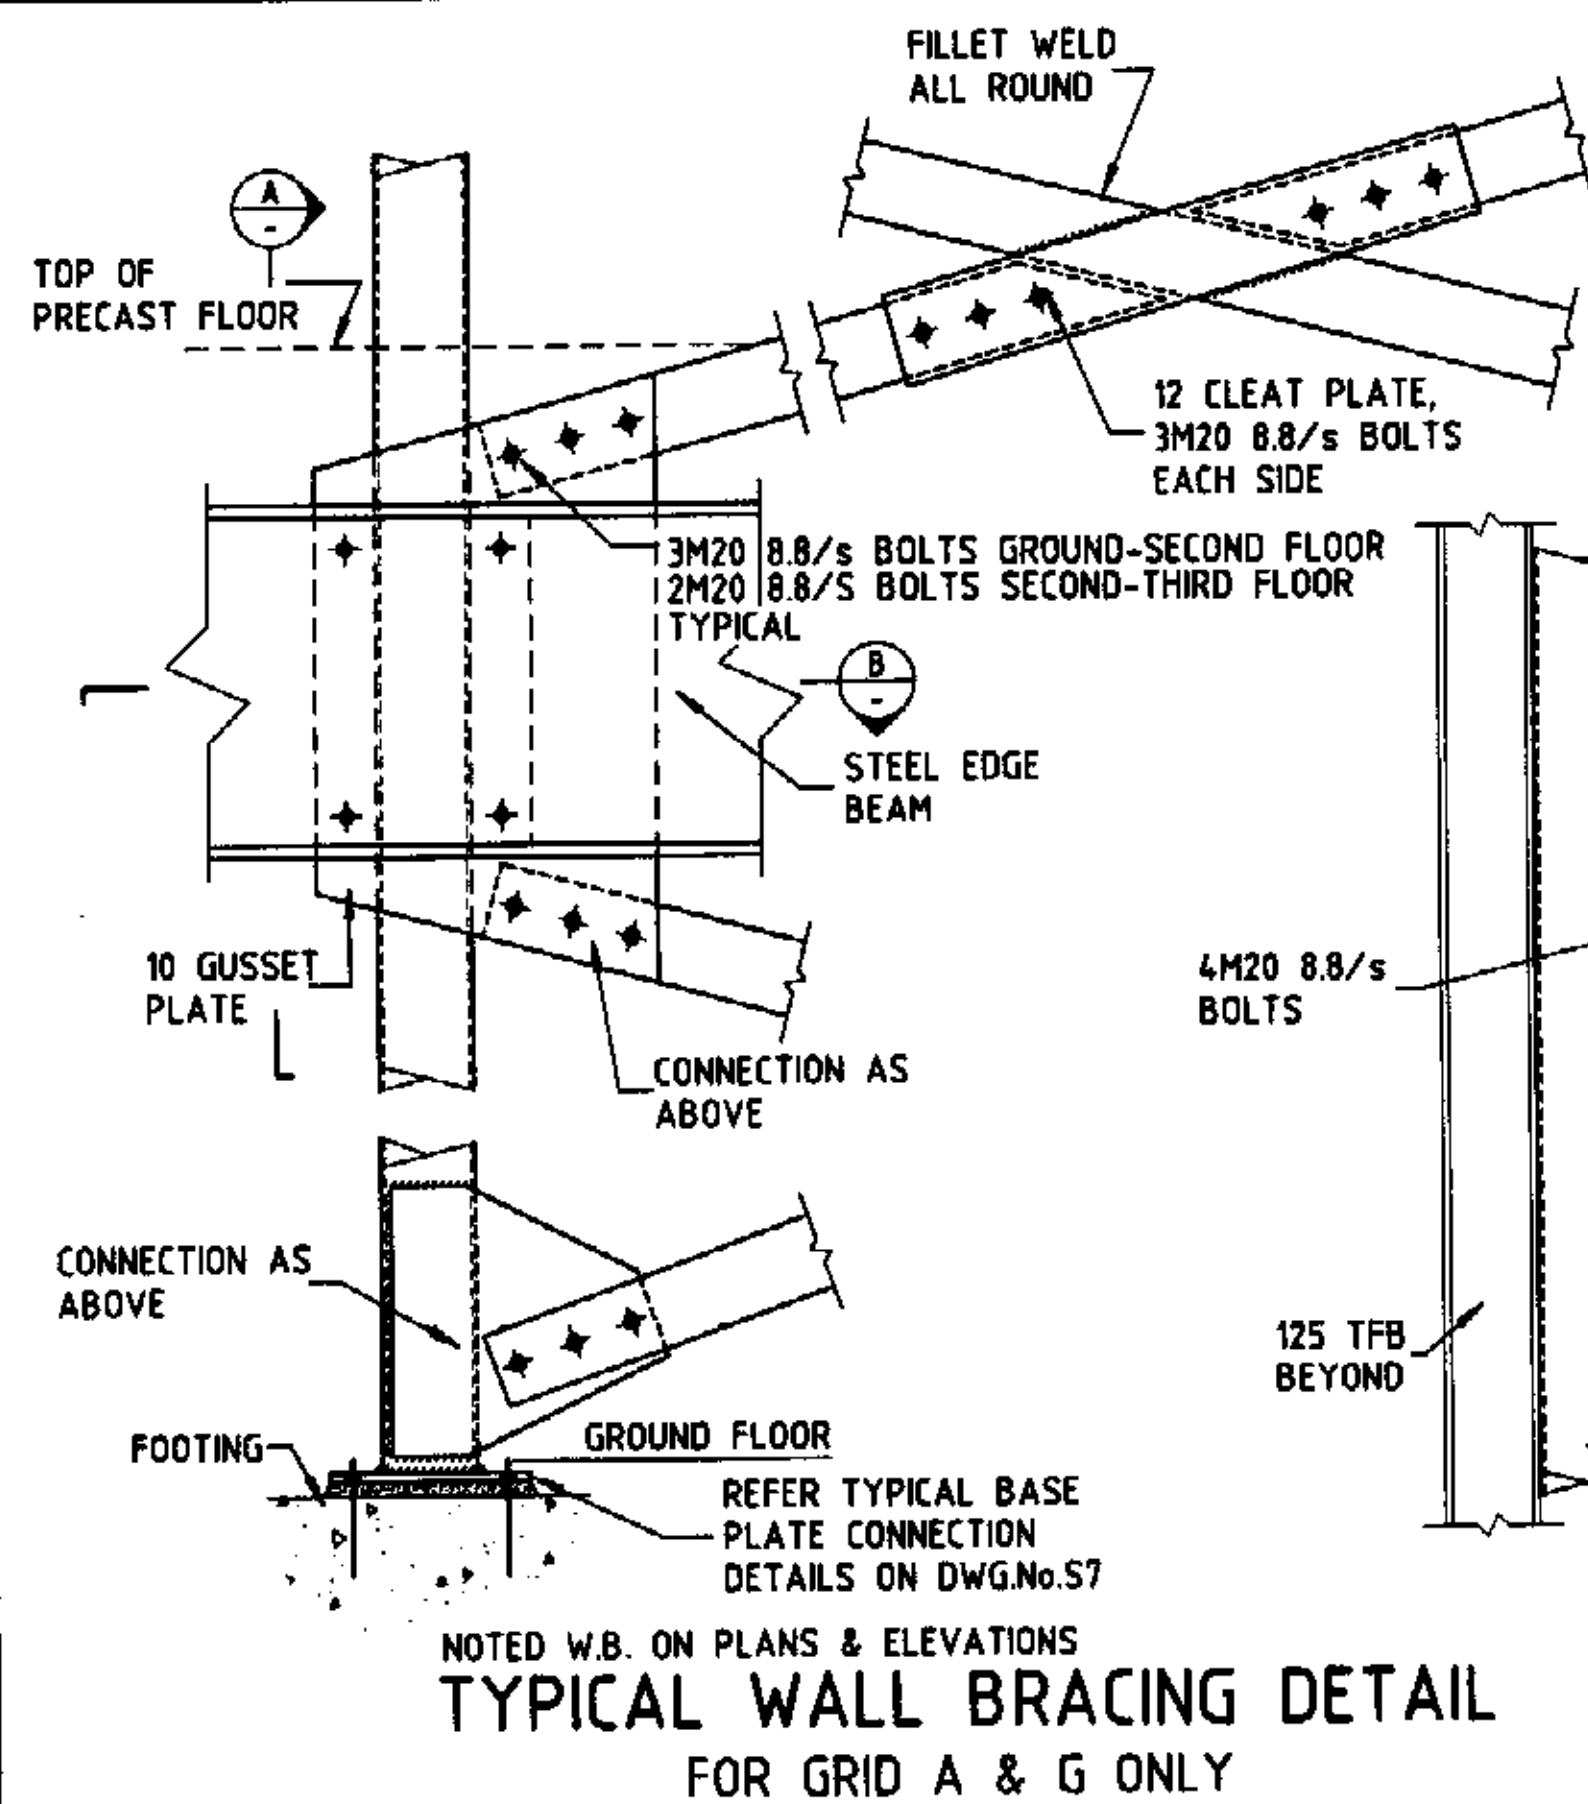


TYPICAL PRECAST WALL CONNECTION DETAILS

* DENOTES DIMENSIONS TO BE VERIFIED BY PRECAST MANUFACTURERS

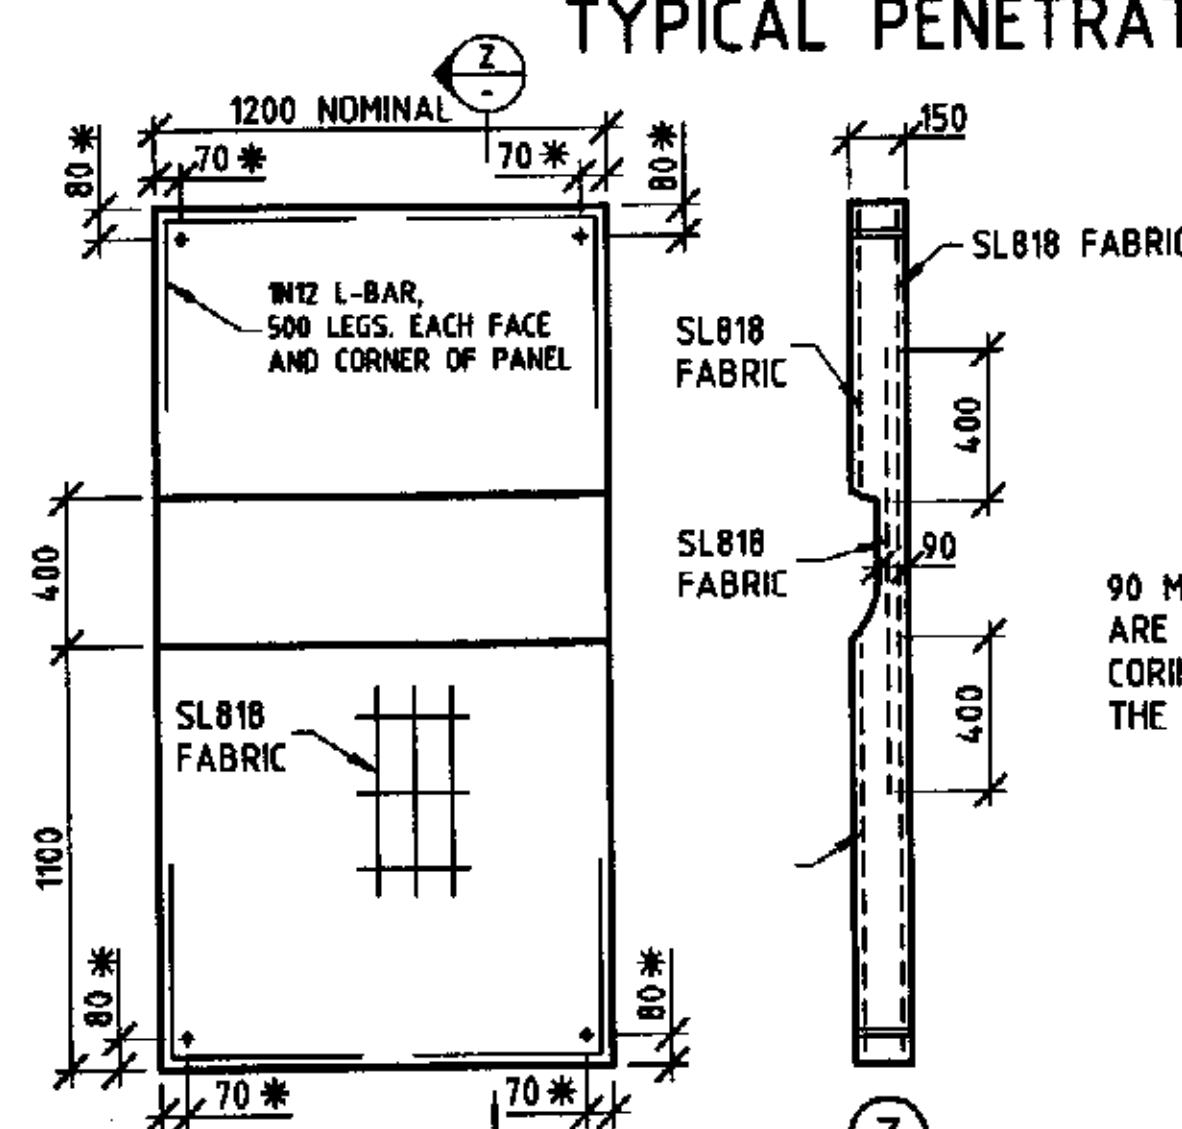



TYPICAL PRECAST WALL PANEL ELEVATION
NOTE: ADDITIONAL REINF. FOR HANDLING & TRANSPORTATION AS REQUIRED BY MANUFACTURER

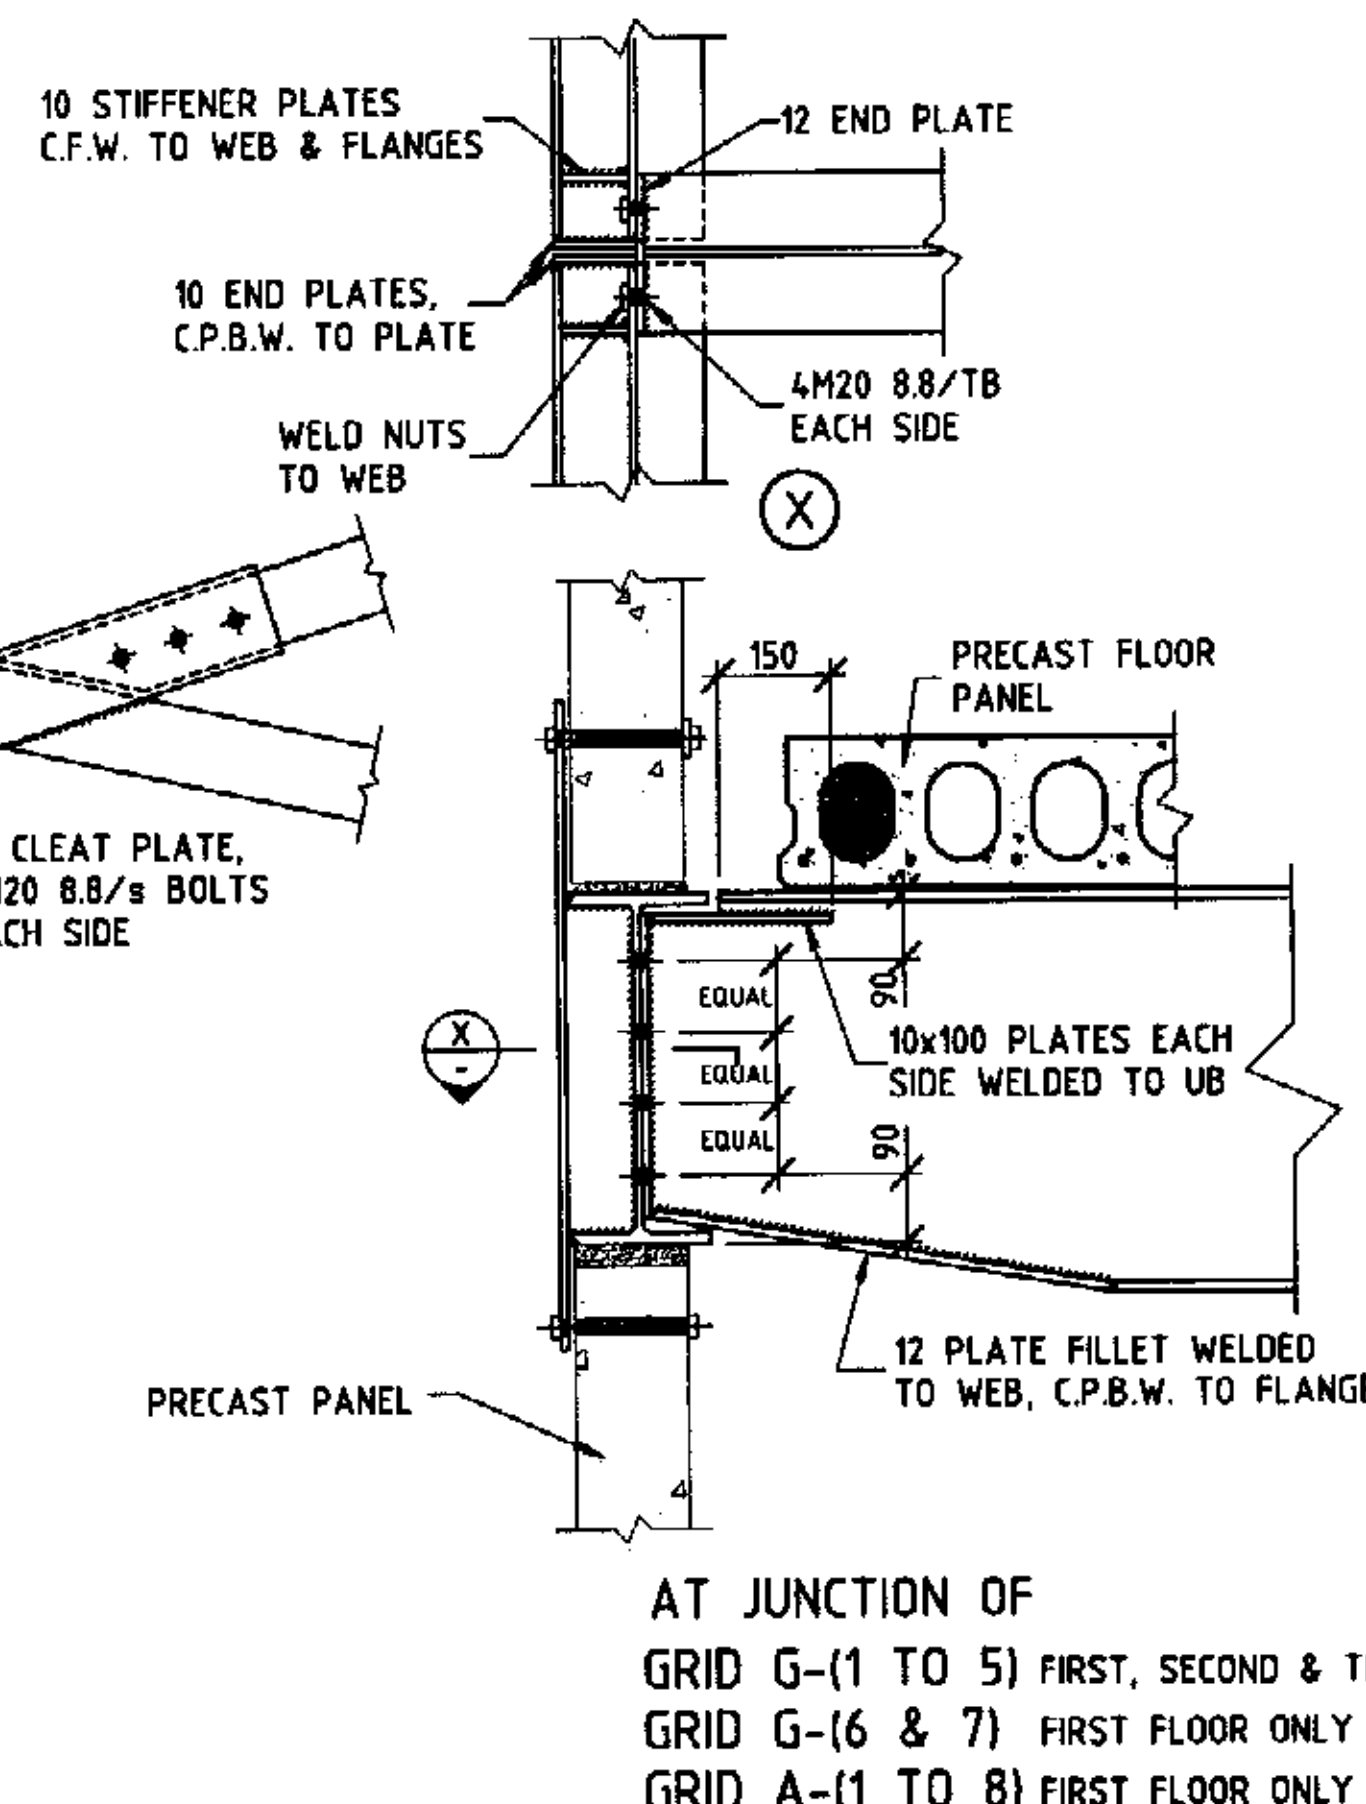

THE FOLLOWING CIRCULAR PENETRATIONS MAY BE DRILLED IN BEAM & COLUMN WEBS PRIOR TO THE GALVANISING PROCESS

BEAM SIZE	MAX. HOLE DIA. (mm) (D)
610UB	140
530UB	120
460UB	100
250UB	50
200UB	40
180UB	40

NOTE LARGER PENETRATIONS MAY BE ARRANGED WITH THE STRUCTURAL ENGINEERS APPROVAL.

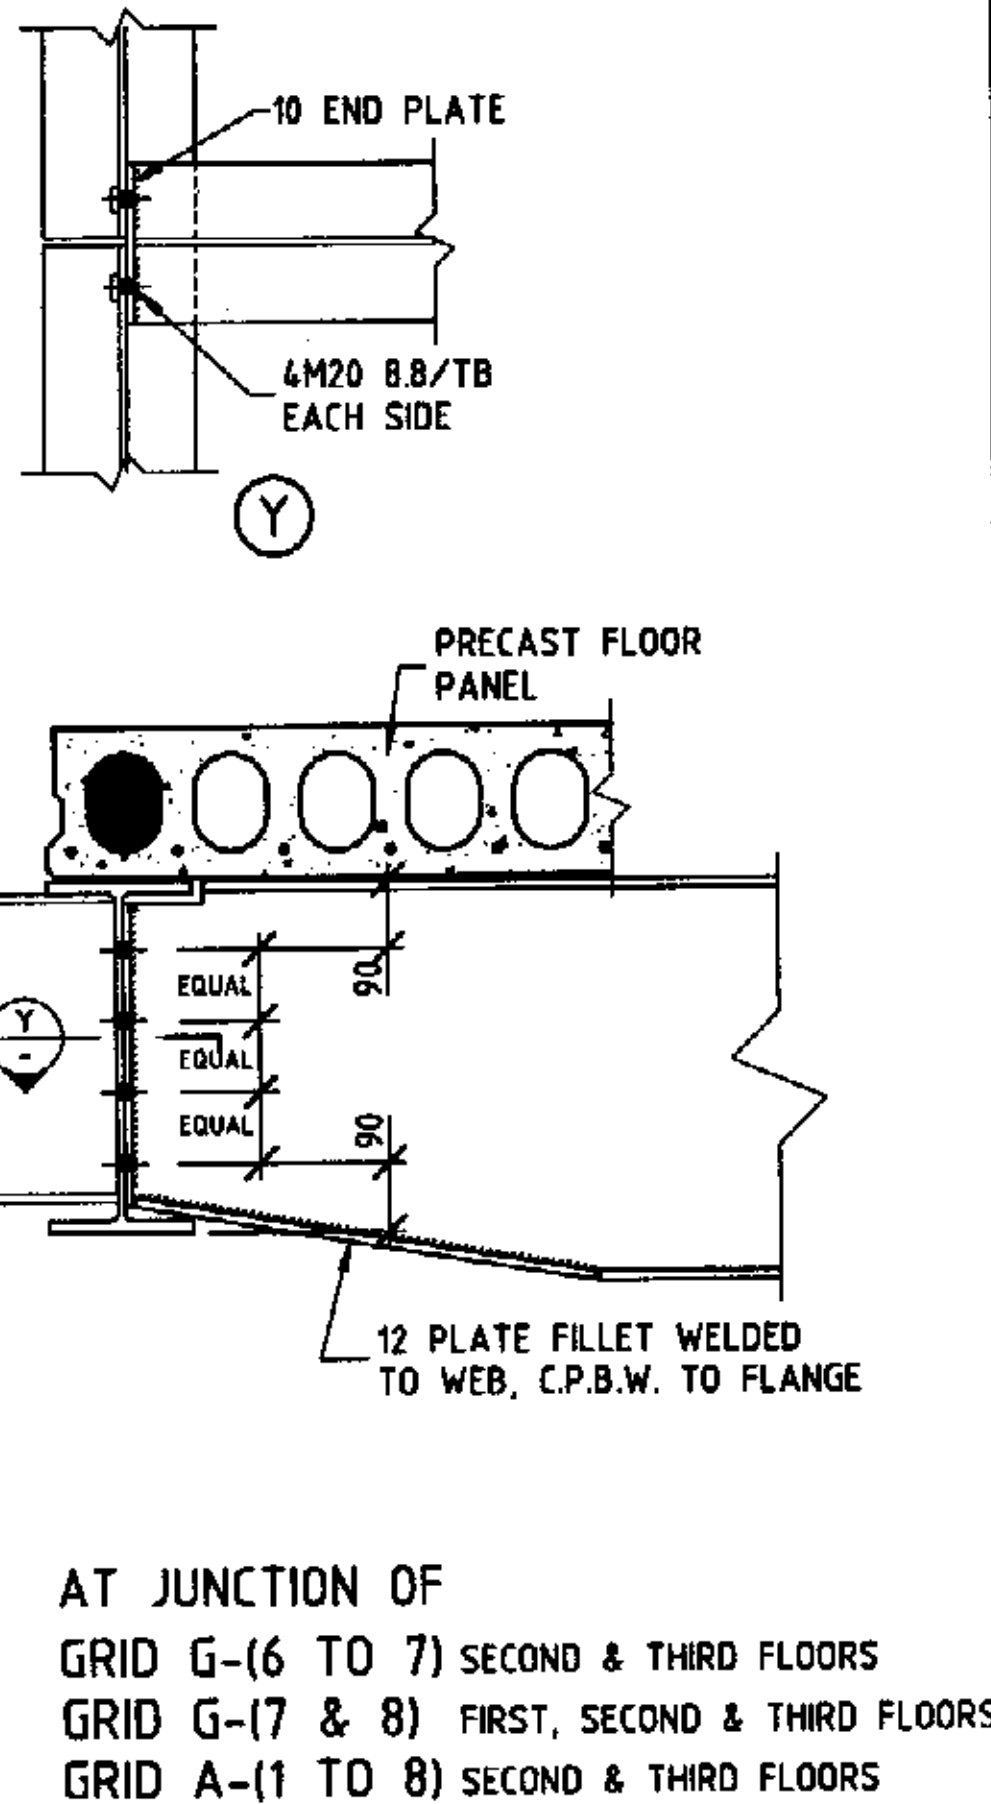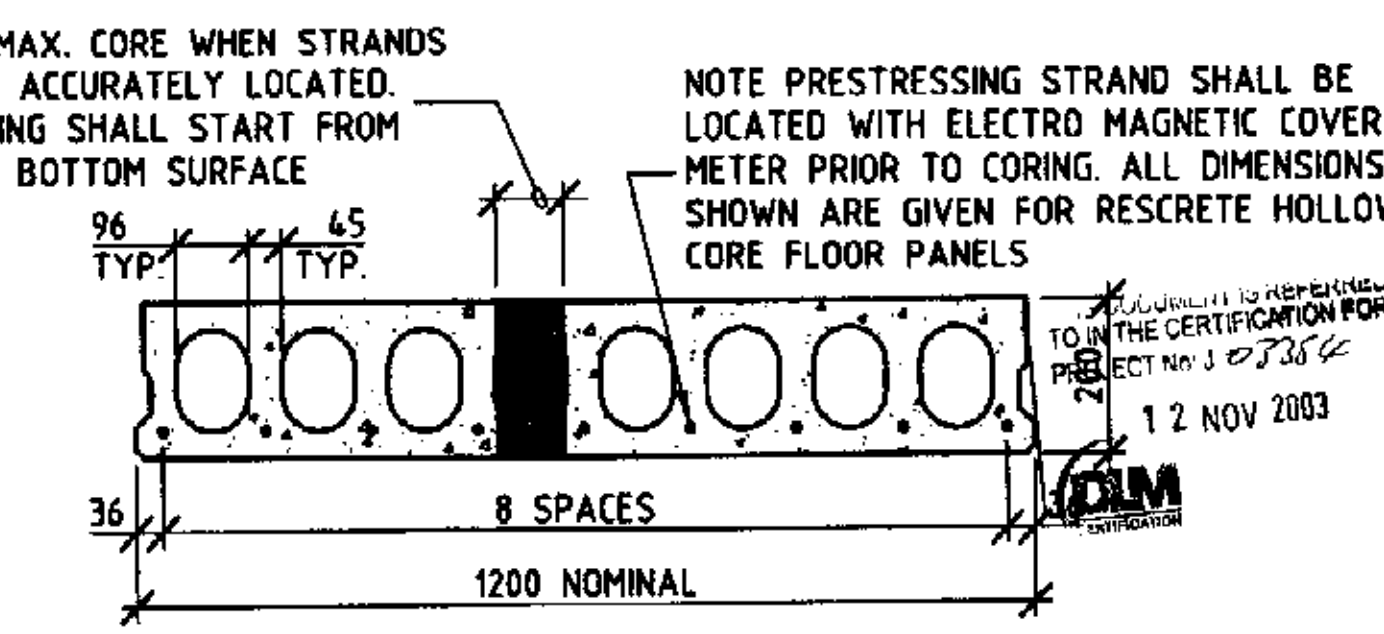

ALL STEELWORK TO BE HOT DIPPED GALVANISED (HDG-900) AS SPECIFIED ON DRAWING S1

REFER TO ARCHITECT'S DETAILS FOR EXPANDED MESH FRAMING CONNECTION TO STRUCTURAL STEEL MEMBERS. TYPICAL.

A	ISSUED FOR CONSTRUCTION CERTIFICATE	LNP	26-6-2003
T2	RE-ISSUED FOR TENDER	LNP	29-5-2003
T1	ISSUED FOR TENDER	LNP	23-5-2003
ISSUE	AMENDMENT	BY	DATE

COPYRIGHT: THIS DESIGN AND PLANS ARE NOT TO BE USED OR REPRODUCED WHOLLY OR IN PART WITHOUT WRITTEN PERMISSION OF MPN GROUP PTY LTD.

MPN GROUP PTY LTD
CONSULTING ENGINEERS - A.C.N. 001568878
5 HARBOURVIEW CR., MILSONS POINT 2061
N.S.W. AUSTRALIA - TEL. (02) 9929 7144
EMAIL - email@mpn.com.au FAX. (02) 9922 3041

ARCHITECT: DESIGNING SYDNEY
PROJECT: BUNGAN LANE CARPARK
MONA VALE N.S.W.
FOR: PITTWATER COUNCIL

PH: (02) 9957 5401

TYPICAL FLOOR DETAILS
SHEET 5

DESIGN: V.K.M. DRAWN: A.J.H. SCALES: 1:10

No in SET MPN JOB DWG No


8822 S11

CAD REF: AN022\STR\DETAILS\TYPICAL DETAILS.DWG PLOTTED: 26-6-2003 11:16:38

PROJECT Bungan Lane
 PROJECT NUMBER 210408
 DATE 07/08/03
 SENDER trina m cclure
 NUMBER OF PAGES -

- ☐ FACSIMILE
☐ TRANSMITTAL 210408FCritique.doc
☒ MEMORANDUM
☐ TELEPHONE CONVERSATION
☐ MINUTES
☐ ORIGINAL TO FOLLOW

DESIGNINC SYDNEY
 TELEPHONE +612 9957 5401 FACSIMILE +612 9957 4259
 www.designinc.com.au EMAIL sydney@designinc.com.au

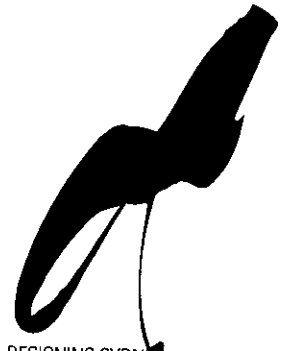

- 04.08.03 DLM requested Part 4a Compliance Certificate from the fire engineer to enable issue of Construction Certificate: request forwarded to AHW same day.
- 05.08.03 marek (AHW) called tmc to request direct contact number for DLM, with regard to item as requested.
- 06.08.03 DLM emailed tmc to note:
 1/ concerns that alternative solution [ie not complying to BCA] proposed that essential fire safety measures to be included in Fire Safety Schedule, which requires annual inspection by Council: however, DLM felt that there was a conflict of interest, because the owner/client of Bungan Lane was the Council.
 2/ that an alternative complying solution had not been fully researched + may still be possible [given that the building was i/ a carpark + ii/ fully sprinklered.
 tmc forwarded email to AHW + AHW's fire engineer (Rob Taylor RT, Fire Engineered Solutions) + asked for comment ASAP
- 07.08.03 RT called + stated that they would not provide compliance certificate, as generally advised by their lawyers.
- 07.08.03 tmc called/wrote to marek (AHW) + requested written confirmation, by mid-morning 08.08.03 of:
 i/ issue with Compliance Certificate.
 ii/ comments on possibility of [BCA] complying solution as noted by DLM
- 07.08.03 **research + discussions with the Practice Unit [T: 9762 8396 Department of Planning, future contact Steve Cullen]** indicate that there are 2 main institutes to which you must belong, before applying for accreditation with the Department of Planning; AIBS (Australian Institute of Building Surveyors), + IEAust (Institute of Engineers Australia). Members of either of these institutes are able to issue Compliance Certificates, but are not obliged to do so: the PCA must satisfy themselves that they have no significant concerns with regard to the alternative solution offered.
- AND FINALLY the PCA certifier may accept (in lieu of a compliance certificate) an independent 'Peer Review' of the fire engineered solution, if it is found to be in agreement.

Adelaide
 Brisbane
 Canberra
 Melbourne
 Perth
 Sydney
 Tasmania
 Jakarta
 Manila
 Shanghai

Architecture Urban Design Landscape Interiors



Waterman AHW
Consulting Engineers

AHW

Level 12, South Tower, 1-5 Railway Street, Chatswood, NSW, 2067 T +61 2 9411 9900 F +61 2 9415 1717 E wahw@wahw.com.au www.wahw.com.au

Trina McClure
DesignInc

Date: 18 November 2003
Our Ref: s:\projects\20555\services revisions.doc
Your Ref:

Bungan Lane Carpark
Fire Engineering Revisions

Trina,

We have reviewed our documentation in light of the final fire engineering report by SSL. The following amendments are required to the services documents satisfy the report.

Fire Services

1. Delete the Ground Floor drenchers indicated on drawing F-01. *not sprinklers*
2. Delete the future connection points for drenchers on the Ground, First and Second Floors indicated on drawing F-01 and F-02. ✓
3. Add a new sprinkler installation (alarm valve, piping and sprinklers) to serve a new perimeter zone of sprinklers located internal of the building. Sprinklers on this zone shall be located immediately adjacent to and inside all external openings on the North, East and South perimeter walls at no more than 500mm and no less than 300mm from the inside face of the wall. The extent of perimeter zone sprinklers shall include but not be limited to all of the North, East and South openings as follows:
 - a) Ground, First and Second Floors – Inside Northern perimeter wall between Grid G to past Grid C. *X all of north elevation.*
 - b) Ground Floor only – Inside Eastern perimeter wall between Grid 1 and Grid 2. *(lower door)*
 - c) Ground Floor only – Inside Southern perimeter wall between Grid E and Grid F. *(lower doors)*
 - d) Ground, First and Second Floors – Inside Eastern perimeter wall between Grid 5 to Grid 8. ✓
4. Re-organise remaining "centre" zone sprinklers on the Ground, First and Second Floors to minimise the need for additional sprinkler heads in compliance with AS2118.1.
5. Coordinate all new locations of heads and pipework with the builder and other trades with services required to be installed on underside of floor slabs. *fire sealing?*

Chairman John North Managing Director Michael Boufarhat Directors Barry Gore Wayne Rogan
Associate Directors Ray Abraham Haran Chelliah John Davey Terry Downs Stephen Dunlop Phillip Newman Stephen Sharpe Geoffrey Walker

Offices Birmingham (+44 21 454 5858) Bristol (+44 117 922 5710) Cirencester (+44 218 575 0555) Dublin (+353 1 664 8900) Edinburgh (+44 131 221 7020)
Glasgow (+44 141 429 7773) Harpenden (+44 158 271 6800) Leeds (+44 113 256 332) London (+44 20 7928 7888) Manchester (+44 161 839 8392)
Moscow (+70 95 158 925) Newcastle (+44 191 482 0345) Southampton (+44 23 8063 2195) Sydney (+61 2 9411 9900) Warsaw (+48 22 620 2098)

Waterman AHW Pty Ltd ACN 100 904 738 ABN 11 100 904 738



DesignInc
18 November 2003

Page 2

6. Delete the reference in specification Clause 3.2 for requirement of pressure switches to "Activate Roller Shutters associated with the drencher heads." Note that the pressure switches are still required to control the exhaust fan.

Please contact myself or Scott Brown if you have any questions relating to the above.

Waterman AHW Pty Ltd
Kind Regards,

Ron Lawless
Senior Fire Engineer

PROJECT Bungan Lane
PROJECT NUMBER 210408
DATE 25.11.03
SENDER trina mcclure

NUMBER OF PAGES

- ☒ FACSIMILE
- ☐ TRANSMITTAL
- ☐ MEMORANDUM
- ☐ TELEPHONE CONVERSATION
- ☐ MINUTES
- ☐ ORIGINAL TO FOLLOW
- ☐

DESIGNINC SYDNEY
77 PACIFIC HIGHWAY NORRTH SYDNEY NEW SOUTH WALES 2060 AUSTRALIA
TELEPHONE +612 9957 5401 FACSIMILE +612 9957 4259
www.designinc.com.au EMAIL sydney@designinc.com.au

COMPANY		ATTENTION	FACSIMILE NO	TELEPHONE NO
Client – Pittwater Council	☒	nathan huon	9970 7384	9970 1283
SE – MPN Group Pty Ltd	☐	viktor mateffy	9922 3041	9929 7144
MEH - AHW	☐	marek tomaszewski	9415 1717	9411 9900
	☐			
Council	☐			
	☐			
OTHERS:	☐			

Nathan,

We have finally received construction certification for the Bungan Lane Carpark project, after an interesting run of events. The initial report submitted by FES, as part of AHW's contract to deliver fire services was deemed to **not** comply with BCA regulations when presented to the PCA certifier (Simon Dwyer of DLM) despite a preliminary 'yes' from DLM at an earlier date. DLM felt that there was a conflict of interest, even with covenants in place, as council controls the annual Essential Fire Safety Measures, and council was the client/site owner. This problem was exacerbated by FES's (fire engineer's contracted to AHW) refusal to issue a Compliance Certificate with their option as outlined.

At this point we did extensive research to discover that alternatives reports were available to demonstrate the potential spread of fire relative to building types, based on case studies of actual fires, and heat flux testing. These studies indicated that our building was in compliance, if an additional fire sprinkler circuit is installed at the perimeter of the building, and we instructed AHW to engage a government body (SSL) to certify that option, based on their extensive experience.

In summary, an additional, perimeter independent fire sprinkler system is required, as outlined in SSL's report (copy herewith), and this system would allow us to delete the self closing roller shutter doors as noted into the adjacent sites: these changes will need to be updated on the Fire drawings issued by AHW, as well as our drawings, prior to finalizing the Lump Sum Tender Price, and in line with final selection/engagement of the Building Contractor. We understand that the project is still on hold, as noted in your letter dated 24.09.03, and suggest that any changes are co-ordinated prior to 'restarting' the project, and in conjunction with acquiring an updated Lump Sum Fee for the works.

To this end, I have asked AHW to issue a statement outlining the necessary changes to their drawings, however their statement dated 18.11.03 is incorrect (copy herewith) and I have asked them to rectify

Architecture Urban Design Landscape Interiors

Adelaide
Brisbane
Canberra
Melbourne
Perth
Sydney
Tasmania
Jakarta
Manila
Shanghai

this ASAP. We note herewith that the changes required to our drawings are deletion of the self closing roller shutter doors.

Please find herewith, finally, a copy of the construction certificate for Bungan lane carpark, to include:

1/ "Staged Construction Certificate" by DLM certification, issued 11.11.03

2/ set of drawings (as noted "Staged Construction Certificate" annexure

in addition, please find attached, for your records:

- a report from DesignInc (07.08.03) outlining the critical issues preceding the issue of the construction certificate.
- copy of the (supersede) "Assessment of Potential Fire Spread" by FES, deemed not in compliance with BCA requirements, and without issue of Compliance Certificate.
- copy of final report from SSL "Fire Safety Engineering Assessment" (28.10.03), complying with BCA requirements.
- copy of AHW's letter dated 18.11.03, which is to be updated.

I hope that this delay has not affected your confidence in our team's ability, and note that had the Building Contractor been engaged earlier, we would have sought a much prompter resolution.

kind regards



trina mcclure

sustainable development

DesignInc

77 PACIFIC HIGHWAY NORTH SYDNEY

NEW SOUTH WALES 2060 AUSTRALIA

TELEPHONE +612 9957 5401 FACSIMILE +612 9957 4259

www.designinc.com.au



FIRE ENGINEERED SOLUTIONS PTY LTD


Engineering Better Alternative Solutions for the Construction Industry

ASSESSMENT OF POTENTIAL FIRE SPREAD

Burman Lane Carpark, Mona Vale

Report 2003/132 R2.0

July 2003

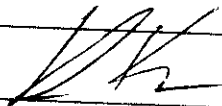Prepared by:	Rob Taylor		10/07/2003
--------------	------------	--	------------

FIRE ENGINEERED SOLUTIONS PTY LTD

ACN 095 962 655

CONSULTING FIRE SAFETY ENGINEERS

1 Gaza Road Naremburn, P.O. Box 776 Crows Nest NSW 2065 Tel 9436 1548 Fax 9436 1584

EXECUTIVE SUMMARY

This report documents the findings of a fire safety engineering assessment carried out to assess the potential for fire spread between buildings for the proposed Bungan Lane Carpark at Mona Vale. Fire Engineered Solutions undertook the assessment at the request of Waterman AHW.

The Building Code of Australia (BCA) requires any openings in the external walls of a building of 'Type B' construction which are situated within a prescribed distance from a 'fire source feature' to be protected. The BCA requires this protection of external openings to prevent fire spread between buildings and to satisfy BCA Performance Requirement CP2(c). Hence if the building is adequately separated from adjacent buildings to limit 'to the degree necessary' the potential for fire spread between buildings to occur, Performance Requirement CP2(c) can be considered to be satisfied.

The BCA defines a fire source feature as being the side or rear boundary; or a building on the same allotment. The reason the side or rear boundaries are treated as fire source features is because a building on an adjacent allotment may extend to this location. Even if at the time of construction no building extends to the boundary, this may one day be the case.

We have been asked by our client Waterman AHW to assess protection of opening requirements for Bungan Lane Carpark based on the existing building layout on the adjacent allotments and not in respect to the distance of these openings from the side and rear boundaries. This report therefore assesses the potential for fire spread between buildings based on the Status Quo. The potential for fire spread between our buildings and building on adjacent allotments is assessed taking into account the current location and configuration of those buildings on the adjacent allotments (including buildings currently approved for construction).

The report identifies assumptions and a 'Trial Concept Design' which form the basis of the assessment. The report emphasizes that the assessment is based on the current building layout on adjacent allotments and that changes which occur on adjacent allotments which do not comply with the 'trial concept design' and assumptions identified in this report will require a re-assessment of opening protection requirements for Bungan Lane Carpark.

The report recommends measures which must be implemented to help ensure that an adequate level of fire safety is maintained for the life of the building.

Based on the assessment contained in this report, the proposed carpark design is considered to adequately limit the potential for fire spread between buildings and thus satisfy BCA Performance Requirement CP2(c) subject to the following

1. Compliance with the 'Trail Concept Design' identified in Section 8
2. Should alterations occur to the building evaluated or further redevelopment occur, the degree of protection to the openings would need to be reassessed.

3. The recommendations within this report should be considered as Essential Fire Safety Measures that are identified on the fire safety schedule for this development, and as such all of the fire safety systems should be identified as requiring maintenance and certification at appropriate intervals.

TABLE OF CONTENTS

1. INTRODUCTION	5
2. PURPOSE	5
3. SCOPE, LIMITATIONS AND ASSUMPTIONS.....	5
3.1 SCOPE, LIMITATIONS AND ASSUMPTIONS	5
4. BUILDING DESCRIPTION	6
5. METHODOLOGY.....	6
5.1 METHOD OF ACHIEVING COMPLIANCE WITH THE PERFORMANCE REQUIREMENTS OF THE BCA 6	
6. BCA REQUIREMENTS ASSOCIATED WITH THE ALTERNATIVE SOLUTION	6
7. PERFORMANCE REQUIREMENTS.....	7
8. TRIAL CONCEPT DESIGN	7
9. ASSESSMENT OF POTENTIAL FIRE SPREAD TO THE ADJACENT PROPERTIES ...	11
9.1 DESCRIPTION OF NON COMPLIANCE WITH BCA DTS PROVISIONS.....	11
9.2 BCA COMPARISON	11
10. CONCLUSION.....	12
11. REFERENCES.....	13

1. INTRODUCTION

This report documents the findings of a fire safety engineering assessment carried out to assess the potential for fire spread between buildings for the proposed above ground carpark at Bungan Lane, Mona Vale. Fire Engineered Solutions undertook the assessment at the request of Waterman AHW.

Under the deemed-to-satisfy (DTS) provisions of the Building Code of Australia (BCA), any openings within 3m of a fire source feature (FSF) being the side or rear boundary are required to be protected in accordance with Clause C3.4 of the BCA. The subject building has full height openings on the north elevation and the northern portion of the east elevation within 3m of the northern and eastern side boundaries.

Therefore, this alternative solution report has been prepared to assess the potential for fire spread to and from these unprotected openings to determine whether the design complies with the relevant Performance Requirements of the BCA.

The assessment is based on the existing building layout on the adjacent allotments and compliance with the trial concept design identified in Section 8.

2. PURPOSE

The purpose of this assessment is to document the findings of the fire engineering assessment in the form of an Alternative Solution to demonstrate that the design achieves compliance with Performance Requirement CP2(c) of the BCA in accordance with BCA Clause A0.5 (b) (ii) using BCA Assessment Method A0.9(c).

3. SCOPE, LIMITATIONS AND ASSUMPTIONS

3.1 SCOPE, LIMITATIONS AND ASSUMPTIONS

1. The building is assumed to comply with BCA DTS provisions except for unprotected openings assessed in this report.
2. The scope of this Alternative Solution is limited to an assessment of the potential for fire spread from the external openings closer than 3000mm to a Fire Source Feature (FSF).
3. Should alterations occur to the building evaluated or adjacent properties which impact on the assumptions or 'Trial Concept Design' contained in this report then a re-assessment will be required.

4. BUILDING DESCRIPTION

The subject building is a four level above ground carpark.

The building is to comply with BCA DTS provisions with the exception of the following:

- The subject building has a number of full height unprotected external openings on the north elevation and the northern portion of the east elevation within 3m of the northern and eastern side boundaries. These unprotected portions of these external openings are to be a minimum of 3m from the side or rear boundaries of those adjacent allotments where building have been erected or are currently approved to be constructed within 6m of these openings (i.e. openings within 3m of the side or rear boundaries which are not within 6m of adjacent buildings are not proposed to be protected, which does not comply with BCA DTS Clause C3.2).

5. METHODOLOGY

5.1 METHOD OF ACHIEVING COMPLIANCE WITH THE PERFORMANCE REQUIREMENTS OF THE BCA

The approach used to meet the Performance Requirements of the BCA is to formulate an Alternative Solution to demonstrate that the design complies with the relevant Performance Requirements as required by Clause A0.5 (b) (ii). The Assessment Method employed to determine whether the design achieves compliance with the relevant Performance Requirements of the BCA is A0.9 (c)

6. BCA REQUIREMENTS ASSOCIATED WITH THE ALTERNATIVE SOLUTION

Table 6-1 provides a description of the non-compliance and legislative requirements associated with the Alternative Solution.

DTS Provision	Description of non-compliance	Performance Requirement	Meeting Performance Requirements (A0.5)	Assessment Method (A0.9)
C3.2 and C3.4	Non protection of openings situated within 3000mm of the side boundary and a minimum horizontal distance of 6000mm from buildings on the adjacent allotment in lieu of protection complying with BCA Clause C3.4.	CP2(c)	A0.5(b)(ii)	A0.9(c)

Table 6-1 BCA Requirements Associated with the Alternative Solution

7. PERFORMANCE REQUIREMENTS

The Performance Requirement of the BCA that this Alternative Solution relates to is CP2(c), which is set out below:

- CP2(c)** *A building must have elements which will, to the degree necessary, avoid the spread of fire-*
- (c) between buildings,*
 - appropriate to-*
 - (i) the function or use of the building; and*
 - (ii) the fire load; and*
 - (iii) the potential fire intensity; and*
 - (iv) the fire hazard; and*
 - (v) the number of storeys in the building; and*
 - (vi) its proximity to other property; and*
 - (vii) any active fire safety systems installed in the building; and*
 - (viii) the size of any fire compartment; and*
 - (ix) fire brigade intervention; and*
 - (x) other elements they support; and*
 - (xi) the evacuation time.*

8. TRIAL CONCEPT DESIGN

The trial concept design for the protection of the identified openings is as follows:

- The openings situated <3000mm from the side or rear boundaries and >6000mm from buildings on the adjacent allotments are to remain unprotected which does not comply with BCA DTS Clause C3.2. (refer Figure 1 and Figure 2 for areas where unprotected openings within 3m of the side and rear boundaries are proposed to be permitted and not permitted)
- A caveat shall be placed on the title deeds for the Bungan Lane Carpark identifying that the non-provision of fire resisting construction across external openings in the northern and eastern facades has been based on the existing location of buildings on the adjacent allotments. The Caveat shall state that if further development is approved or undertaken on these adjacent sites then a reassessment of opening protection for Bungan Lane Carpark shall be undertaken.

Additional opening protection and other measures necessary to remain in compliance with the BCA shall be undertaken.

3. The surrounding building location shall form an essential service and shall be certified annually by way of the Annual Fire Safety Statement to ensure that external building openings are protected if they become situated both within 6000mm of an adjacent building and within 3m of the side boundary to which they are exposed.
4. Should alterations occur to the building evaluated or further redevelopment occur, the degree of protection to the openings would need to be reassessed.
5. The recommendations within this report should be considered as Essential Fire Safety Measures that are to be identified on the fire safety schedule for this development. As such all of the fire safety systems should be identified as requiring maintenance and certification at appropriate intervals. Inspections shall be undertaken to ensure adjacent building have not been erected within 6000mm horizontal distance of unprotected openings without a re-assessment of opening protection requirements being undertaken and the requirements of that assessment being approved and implemented.
6. A drawing showing the location of unprotected openings in the external walls of the Bungan Lane Carpark and the locations of existing and currently approved buildings on adjacent allotments shall be produced. Copies of this drawing shall be maintained with Pittwater Council. Prior to approving any development / building work on adjacent allotments, Pittwater Council shall assess whether such building work will extend within 6000mm of unprotected openings in the Bungan Lane Carpark. If the proposed buildings are to extend within 6000mm of unprotected openings in the Bungan Lane Carpark and impact on the assumptions and "Trial Concept Design" outlined in this report, then a re-assessment shall be required to be undertaken for Bungan Lane Carpark. Additional fire safety measures shall be implemented as necessary to comply with the re-assessment and the BCA.

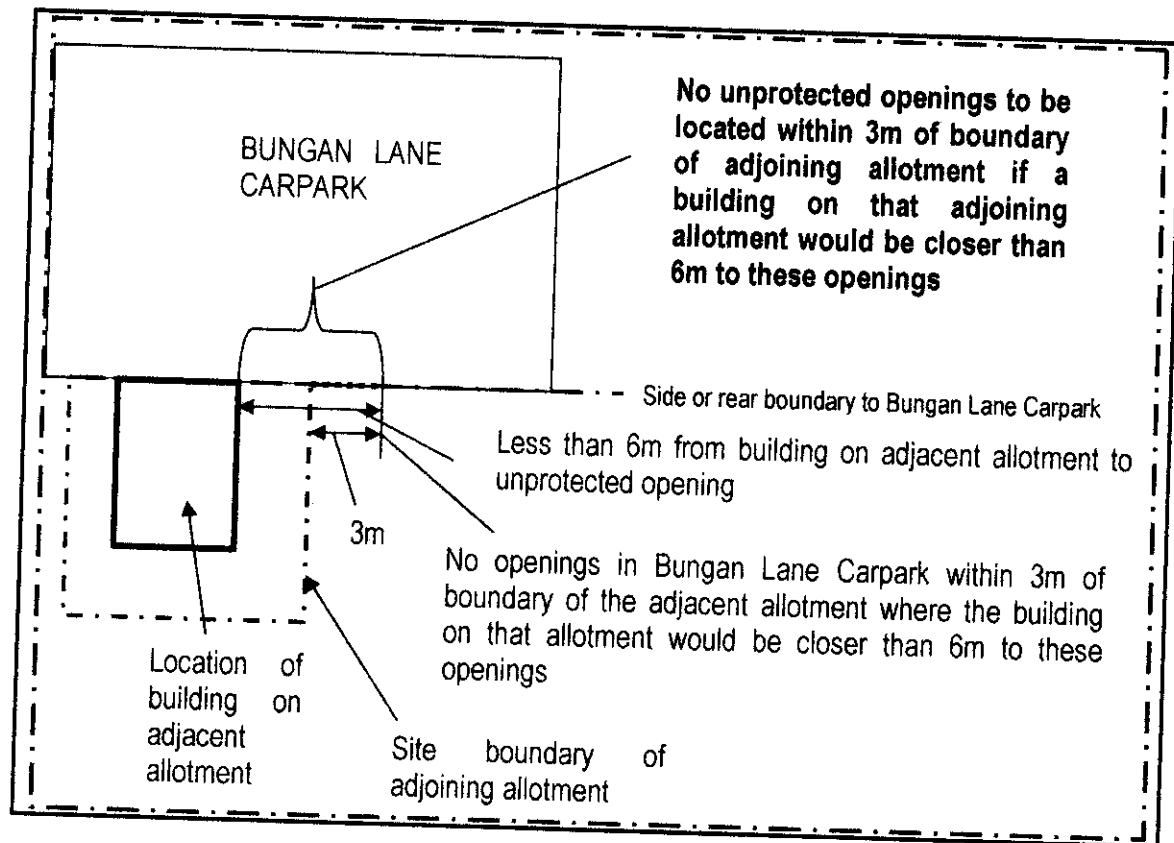


Figure 1 Diagram indicating areas where unprotected openings within 3m of the side and rear boundaries are not permitted

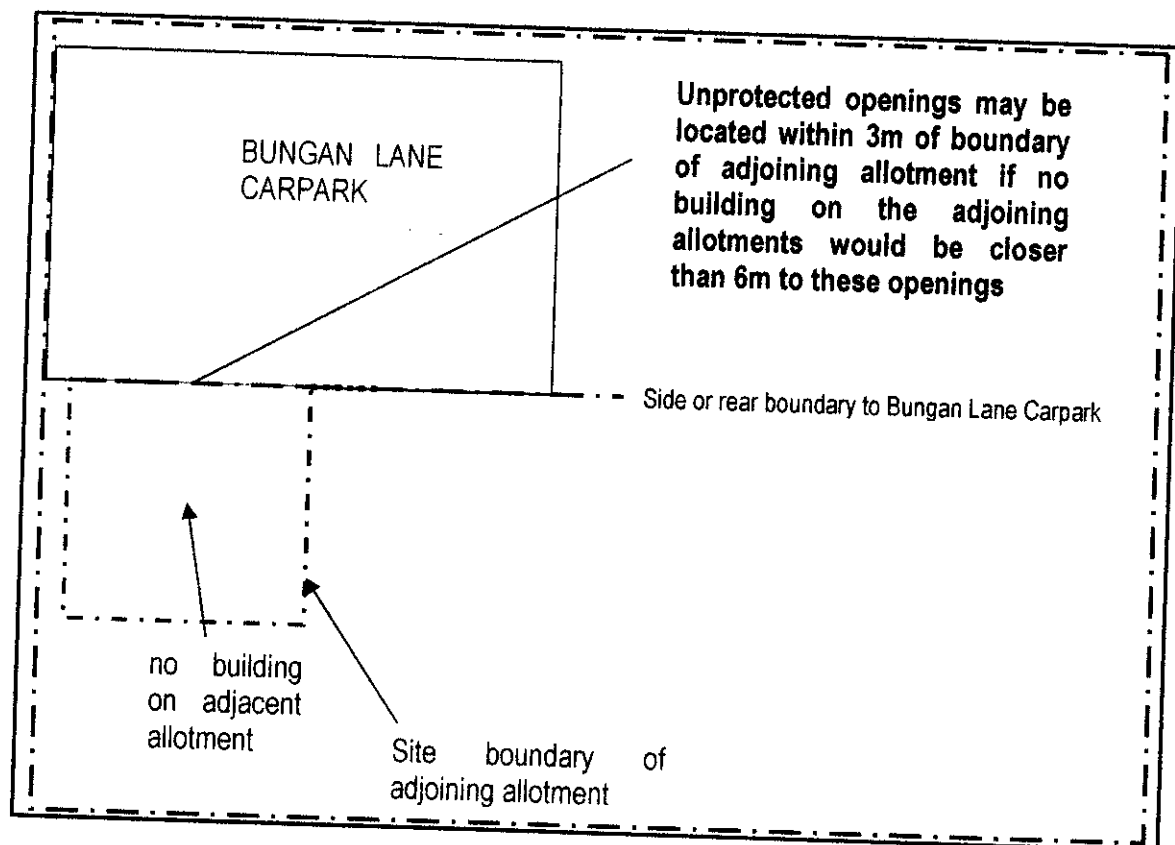


Figure 2 Diagram indicating areas where unprotected openings within 3m of the side and rear boundaries are proposed to be permitted

9. ASSESSMENT OF POTENTIAL FIRE SPREAD TO THE ADJACENT PROPERTIES

9.1 DESCRIPTION OF NON COMPLIANCE WITH BCA DTS PROVISIONS

The building has external openings within 3000mm of the side and rear boundaries to which they are exposed. To limit the potential for fire spread to and from adjacent building via these openings the BCA DTS clause C3.2 requires these openings to be protected.

The Performance Requirement associated with this identified area of non-compliance with BCA DTS provisions is identified as CP2(c). This Performance Requirement relates to limiting the potential for fire spread between buildings to occur.

BCA Clause A0.5 (b) (ii) identifies that a design complies with the BCA if it can be demonstrated that it is capable of achieving equivalent performance to a design complying with BCA DTS provisions.

The following assessment compares the performance of the proposed design in limiting the potential for fire spread between buildings with that of a base case design complying with BCA DTS provisions. Providing it can be demonstrated that the design achieves equivalent performance to the BCA Base Case design then the proposed design can be considered to satisfy the BCA on an equivalence basis in accordance with BCA Clause A0.5 (b) (ii) using assessment method A0.9(c).

9.2 BCA COMPARISON

To compare the performance of the proposed design with that of a base case design complying with BCA DTS provisions it is first necessary to define the different characteristics of the two different design options. The different characteristics of the base case and proposed design options are identified in Figure 3.

Characteristic	Base Case Design	Proposed Design
Minimum distance from side and rear boundaries for unprotected openings	3000mm	100mm
Minimum distance between unprotected openings in the subject building and in a building on an adjacent allotment.	3000mm	3000mm

Figure 3 Characteristics of proposed and base case designs

The aim of BCA Performance Requirement CP2© is to limit the potential for fire spread between buildings. If unprotected openings in one building are too close to unprotected openings in an adjacent building then there is a potential for fire spread to occur between the openings through radiation. The BCA identifies the minimum distance required between openings in different buildings, if these openings are to remain unprotected. The BCA utilises the side and rear boundaries as a means of regulating the distance between unprotected openings in buildings on different allotments.

BCA clause C3.2)(b) (iii) permits unprotected openings where buildings on the same allotment are separated by a distance of 6000mm. BCA Clause C3.2 (b) (i) permits unprotected external openings when buildings are separated from the side boundary by a distance of 3000mm. Hence the BCA permits unprotected openings when buildings on adjacent allotments are separated by a distance of >6000mm. The proposed design requires the unprotected openings to be located a distance of at least 3000mm from the side or rear boundaries when they are also within 6m of buildings on the adjacent allotment. Therefore it is considered to limit the potential for fire spread between these buildings at least to the degree afforded by BCA DTS complying design.

The proposed design is therefore considered to satisfy the BCA on an equivalence basis in accordance with Assessment Method A.09(c).

10. CONCLUSION

The assessment found that the building with unprotected openings situated within 3m of a side or rear boundary is capable of limiting the potential for fire spread between buildings and thus satisfies Performance Requirement CP2(c) of the BCA in accordance with BCA Assessment Method A0.9(c), subject to compliance with the trial concept design identified in Section 8.

II. REFERENCES

- Building Code of Australia 1996 - Volume 1 - Australian Building Codes Board – CCH Limited
- Fire Code Reform Centre – *Fire Engineering Guidelines* – March 1996 – First Edition
- Fire Modelling and Computing, *Firewind 3.5– Computer Software for the Fire Engineering Professional, Version 10*, Sydney, Australia, March 2000.
- Australian Standard 2118.2-1995 – External Wall Wetting Sprinklers

.

Bungan Lane Carpark, Mona Vale, NSW
Fire Safety Engineering Assessment

Bungan Lane Carpark, Mona Vale, NSW Fire Safety Engineering Assessment

Date	Version	Purpose of Issue	Author(s)	Reviewed
27/08/2003	v01	Draft issue for comment	Russell Kilmartin Fire Safety Engineer, Scientific Services Laboratory	Dr Yaping He Senior Fire Safety Engineer, Scientific Services Laboratory
11/09/2003	v01	Final version issue.	Russell Kilmartin Fire Safety Engineer, Scientific Services Laboratory	Dr Yaping He Senior Fire Safety Engineer, Scientific Services Laboratory
28/10/2003	v02	Final version issue.	Russell Kilmartin Fire Safety Engineer, Scientific Services Laboratory	Dr Yaping He Senior Fire Safety Engineer, Scientific Services Laboratory

Report No: XR0895/R1

File No: XR0895

k:\fse\001 jobs\xr0850 - xr0899\xr0895 - bungan lane carpark\reports\final xr0895r1 v01 rk.doc

This report shall not be reproduced, except in full, without the written consent of the Director SSL.

SCIENTIFIC SERVICES LABORATORY
177 Salmon St, Port Melbourne, Vic, 3207 Telephone (03) 9248 4900 Fax (03) 9646 5165

A Business Unit of the Australian Government Analytical Laboratories (AGAL)
Industry, Science and Resources



Table of Contents

1	Introduction	1
1.1	General	1
1.2	Scope of Project.....	2
1.3	Stakeholders.....	2
2	Occupant and Building Characteristics	3
2.1	Building Characteristics	3
2.2	Occupant Characteristics.....	3
3	Non-compliances and Study Objectives	4
4	Trial Concept Design.....	6
4.1	Hazard Identification.....	6
4.2	Protective measures	6
5	Assessment.....	8
6	Conclusion and Recommendation.....	10
7	References	11

1 Introduction

1.1 General

This report details the fire safety engineering assessment undertaken by Scientific Services Laboratory (SSL) on behalf of Waterman AHW.

The assessment examines the proposed alternative design solutions which have been proposed where there are issues of non-compliance with respect to the deemed to satisfy provisions of the Building Code of Australia (BCA) (ABCB 1996).

Based on information provided to SSL it is assumed that the design of the buildings essentially meet the 'Deemed to Satisfy' provisions of BCA 96 except for the non compliance issues identified in the Table 3.1 of this report. Fire safety engineering methodologies, in accordance with the Fire Safety Engineering Guidelines (FSEG) (ABCB 2001), are used to demonstrate that the alternative solutions to these issues meet the performance requirements of BCA 96. The information and drawings for which this assessment is based are detailed in Table 1.1 below.

Table 1.1 Drawings used for assessment

Drawings by	Drawing No.	Plot Date
Design Inc Sydney Pty Ltd	TD 111	23/05/2003
Design Inc Sydney Pty Ltd	TD 112	23/05/2003
Design Inc Sydney Pty Ltd	TD 120	29/05/2003
Design Inc Sydney Pty Ltd	TD 121	29/05/2003
Design Inc Sydney Pty Ltd	TD 122	29/05/2003
Design Inc Sydney Pty Ltd	TD 123	23/05/2003
Design Inc Sydney Pty Ltd	TD 124	23/05/2003
Design Inc Sydney Pty Ltd	TD 130	23/05/2003
Design Inc Sydney Pty Ltd	TD 131	23/05/2003
Design Inc Sydney Pty Ltd	TD 132	29/05/2003
Design Inc Sydney Pty Ltd	TD 133	29/05/2003
Design Inc Sydney Pty Ltd	TD 212	23/05/2003
Design Inc Sydney Pty Ltd	TD 213	23/05/2003
Design Inc Sydney Pty Ltd	TD 213	23/05/2003
Design Inc Sydney Pty Ltd	TD 220	29/05/2003
Design Inc Sydney Pty Ltd	TD 221	23/05/2003
Design Inc Sydney Pty Ltd	TD 222	23/05/2003
Design Inc Sydney Pty Ltd	TD 223	23/05/2003
Design Inc Sydney Pty Ltd	TD 224	23/05/2003

The BCA96 through Clause A0.5 allows compliance with the performance requirements to be achieved either by a complying deemed to satisfy design; an alternative solution complying with the performance requirements or equivalent to the deemed to satisfy design provisions, or a combination of both approaches.

The assessment methodology employed in this assessment is based on the application of engineering judgement backed by appropriate analytical procedures and verification methodologies in the BCA96 in accordance with Clause A0.9 of BCA96.

1.2 Scope of Project

This assessment will address the issues of non-compliance with BCA96, which are identified in the Table 3.1 of this report. These issues relate to the final state of the building. This assessment and report does not address any issues of non-compliance and occupant safety that may arise as a result of partial completion and partial occupation of the building.

The assessment is concerned primarily with the life safety of the occupants. The fire safety systems to achieve this are outlined in the report in principle. The assessment does not consider property protection, business continuity issues, environmental protection and insurance requirements unless these are specifically identified in the scope of work.

Acceptance of alternative solutions instead of the BCA deemed to satisfy complying design requirements may increase the risk of property and contents damage.

The assessment is based on the occurrence of accidental fires originating from a single ignition source with fuel loads and distribution compatible with the use of the building. Fires arising from acts of arson involving introduced fuels and multiple ignition sources do not form part of this assessment.

The fire safety assessment to be carried out is concerned with life safety and has no specific objectives to be considered in regard to:

- (i) property loss; and
- (ii) community or environmental issues.

1.3 Stakeholders

This report may be relied on by Waterman AHW, Design Inc Sydney Pty Ltd, DLM Consulting, Scientific Services Laboratory and other relevant regulatory authorities. This report should not be relied on by other parties, other than those parties listed above, without the consent of Waterman AHW and Scientific Services Laboratory.

2 Occupant and Building Characteristics

2.1 Building Characteristics

The site is located at Bungan Lane, Mona Vale, NSW.

The proposed building is a split level four (4) - level car park.

The basic construction of the building is taken to be fully compliant with the deemed to satisfy design requirements of the Building Code of Australia 1996, BCA96.

For the purposes of the BCA 96, the subject building is described as follows:

- Classification (Clause A3.2) - Class 7a Car Park
- Rise in Storeys (Clause C1.2) - Rise of 3 storeys,
- Type of construction (Table C1.1) - Type A construction, and
- Effective height (Clause C1.2) - Less than 25 metres.

2.2 Occupant Characteristics

The occupant community characteristics of this type of development are taken to be typical of those found in this class of building.

The occupants in the car park may be classified as transient (i.e temporary carpark users).

It is not anticipated that the occupant characteristics or the usage of the building will change significantly. Any such change would require a re-assessment of the fire safety levels.

3 Non-compliances and Study Objectives

The proposed design solution does not meet some of the deemed to satisfy requirements of the BCA and hence the alternative design solution is required to be shown to meet the relevant performance requirements.

The Building Code of Australia 1996 has 'Objectives', 'Functional Statements' and 'Performance Requirements' relevant to each section of the BCA. BCA96 allows for two types of building design solutions, complying with the 'Deemed to Satisfy Provisions' and formulating 'Alternative Solutions'. Compliance with the BCA is met by satisfying the applicable performance requirements by either a deemed-to-satisfy solution or an alternative building solution.

The clauses of the 'Deemed to Satisfy Provisions' of BCA96, which the specific items of the proposed design do not meet and shall be addressed, are listed below:

Section C, Part C3 - Protection of Openings

The BCA96 deemed-to-satisfy non-compliant clause has been identified by DLM Consulting and is listed in the following table:

Table 3.1. Non compliance

Non-compliance Issue	BCA Clause	Performance Requirement
There are external openings within the carpark structure that are within the required minimum distance of 3.0 m to the site boundary.	C3.2 and C3.4	CP2

The BCA performance requirements identified in relation to the above non-compliance issue is as follows:

CP2 A building must have elements which will, to the degree necessary, avoid the spread of fire-

- (a) to exits; and
- (b) to sole-occupancy units and public corridors; and

Application:

CP2(b) only applies to a Class 2 or 3 building or Class 4 part.

- (c) between buildings; and
- (d) in a building, appropriate to-

- (i) the function or use of the building; and
- (ii) the *fire load*; and
- (iii) the potential *fire intensity*; and
- (iv) the *fire hazard*; and
- (v) the number of *storeys* in the building; and
- (vi) its proximity to *other property*; and
- (vii) any active *fire safety systems* installed in the building; and
- (viii) the size of any *fire compartment*; and
- (ix) *fire brigade* intervention; and
- (x) other elements they support; and
- (xi) the *evacuation time*.

4 Trial Concept Design

4.1 Hazard Identification

An examination of the statistics in regard to casualties due to car park fires shows that in 404 US car park fires there were no fatalities (Denda 1992). Gewain (1989) also examined the US data and concluded that there had been no fatalities in car related structure fires. The data did not indicate if the structures were open or closed. Similarly the ECCS technical committee on open deck car park (ECCS 1993) concluded that European insurance company statistics over many years showed no casualties as a result of car park fires in general. Earlier studies reported by Bennetts (Bennetts et al 1989) also indicate that in US and Canadian experience there were no recorded fatalities in 395 fires. The latter data may have included some of these earlier cases. Nevertheless, the overwhelming conclusion from these studies is that there is an extremely low fire safety hazard in car park.

Extensive research conducted by BHP has demonstrated that in sprinkler protected car parks, there is minimal risk of fire spread between vehicles. The tests have shown that the sprinklers are effective in containing the fire to the vehicle initially ignited. (Bennetts et al 1987, 1990)

4.2 Protective measures

The fire protection measures for the building are understood to be provided in accordance with the deemed-to-satisfy provisions of the BCA. These will include:

- Automatic fire sprinkler system provided throughout the building (Class 7a car park levels) in accordance with AS2118.1 and specification E1.5 of the BCA'96.,
- Fire hydrants (AS 2419) to the building,
- Fire hose reels (AS 1221 and AS 2441) to the building,
- Exit signs and emergency lighting (AS 2293) to the building,

It is taken that the basic construction of the car park will meet the BCA deemed to satisfy requirements with the exception of the non compliances noted in the Table 3.1.

In order to address the non compliance issue, additional sprinklers are proposed. These sprinklers are to be positioned immediately adjacent to the identified external wall openings at a distance of no more than 500 mm and no less than 300 mm from the inside face of the external wall (internal sprinklers). In order to improve the reliability of the sprinkler system the additional sprinklers are to be independent from

the automatic sprinkler system proposed for the carpark structure. The additional sprinklers are to be fed from a separate monitored isolation valve or from the hydrant system (with monitored valve).

5 Assessment

The external façade openings that are located within the required 3.0 m distance to the subject site boundary occur on the east (adjacent to Turimetta site/PO/retail) and north (CBA Bank Carpark) boundaries. These openings are located within a "Type B Construction FRL" steel and precast concrete demountable carpark comprising ground and three suspended levels with a façade system comprising both precast concrete panels and an open steel framed balustrade. The façade balustrade comprises continuous vertical steel members with steel mesh infill in between. The steel mesh infill on the east elevation extends 1200mm above and 760mm below the top surface of the precast concrete deck. The north elevation façade balustrade is similar in design to the east except that the extent of steel mesh is greater leaving less clear opening.

The balustrades on the east elevation extend approximately 22.3 m and occur on ground and the three elevated levels. The balustrades on the north elevation extend full width of the carpark approximately 33.5 m and occurs on ground and the three elevated levels.

Vehicular access is provided through the carpark at ground level into several adjacent properties. The vehicular openings occur on the north, east and south boundaries and have been designed with water drenched self closing roll down doors having 2.2m clear height and range in width from 3.7 to 5.5m wide.

The carpark in question is sprinkler protected. The sprinkler spray will limit the growth of a potential car fire such that the fire may be suppressed or controlled at a relatively small heat release rate (Bennetts et al 1987, 1990). Using the sprinkler activation model in the FAST program suite it was estimated that the maximum heat release rate of sprinkler controlled fast growth car fire would not exceed 2000 kW. Radiation from this car fire is then estimated to determine the heat flux at the boundary.

According to Drysdale (1999), the radiant heat flux from a heat source can be estimated using the following equation:

$$q = \frac{Q_r}{4\pi r^2}$$

where Q_r is the radiant heat release rate of the fire, r is the distance from the fire source. Assume that the fraction of radiant heat release rate to total heat release rate, Q , is 0.3 and the distance from the fire source to the boundary is in the order of 1 m.

$$q = \frac{Q_r}{4\pi r^2} = \frac{0.3Q}{4\pi r^2} = \frac{0.3 \times 2000}{4 \times 3.14 \times 1^2} = 47.7 \text{ (kW/m}^2\text{)}$$

This value is much less than the allowed heat flux limit in Table CV1 of BCA96. The risk of fire spread to the adjacent buildings is, therefore, minimal.

The sprinkler activation will reduce the incident heat flux beyond the opening. Sprinkler spray could form a water curtain in the vicinity of the sprinkler head. The use of a water curtain for fire protection has been documented in the literature (Coppalle, et. al., 1993). The experimental study by Pretrel and Buchlin (1996) demonstrated that water curtains could effectively attenuate thermal radiation generated by fires, thus preventing fire spread from one side of the curtain to another. The cooling effect of water spray also reduces convective heat transfer across the curtain (Chow and Fong, 1991), thus reducing the heat flux condition on the non fire side.

In addition to the attenuation of the radiant heat flux by a water spray, for the fully open sections of the carpark there would be wetting of possible fuel items within the carpark which would have the effect of further reducing the risk of fire spread.

Fuel loads (engine fuel, car interiors and tyres) in carparks are either generally concealed inside vehicles or located in the lower part of vehicles. Direct exposure of these fuels to thermal radiation from the neighbouring property is unlikely. In case of strong thermal radiation, the sprinklers, particularly the sprinkler heads prescribed to be positioned immediately adjacent to the identified external wall openings (at a distance of no more than 500 mm and no less than 300 mm from the inside face of the external wall), will activate and offer protection to the vehicles parked adjacent to the carpark structure openings. Therefor, the proposed sprinkler protection will satisfy Clause CV1(b) of BCA96.

6 Conclusion and Recommendation

With respect to the positioning of the identified external wall openings within the perimeter external walls of the Bungan Lane carpark building, it has been established that the openings require some form of protection as a measure of redundancy in order to address the issue of fire spread to the adjacent site buildings.

The roller shutter doors separating the vehicular openings connecting the carpark structures may be deleted. The location of the perimeter carpark wall openings and vehicular openings connecting the carpark structures meet the performance requirement CP2 contingent on the adoption of the requirements listed below:

- Sprinklers are to be positioned immediately adjacent to the identified external wall openings and connecting vehicular openings at a distance of no more than 500 mm and no less than 300 mm from the inside face of the external wall (internal sprinklers).
- In order to improve the reliability of the sprinkler system the additional sprinklers are to be independent from the automatic sprinkler system proposed for the carpark structure. The additional sprinklers are to be fed from a separate monitored isolation valve or from the hydrant system (with monitored valve).

7 References

- ABCB, 'Building Code of Australia 1996 - Volume 1', Class 2 to Class 9 Buildings, Australian Building Codes Board, Canberra, 1996
- ABCB, 'Fire Safety Engineering Guidelines - 2001', Australian Building Codes Board, Canberra, 2001
- Bennetts I D, Thomas I R, Proe D J, Lewins R R & Almand K H., 1990, "Fire Safety in carpark", BHP Structural Steel Development Group.
- Coppalle, A.; Nedelka, D.; Bauer, B., 1993, "Fire Protection: Water Curtains", Fire Safety Journal, Vol. 20, No. 3, 241-255, 1993.
- Denda, D. F., 'Parking garage fires', Parking Marketing Research Company, 1992.
- Drysdale D. D., 1999, *An Introduction to Fire Dynamics*, 2nd edition, Chichester, John Wiley & Sons.
- Gewain R G., 'Fire and life safety in open parking structures', Hughes Associates, February 1989.
- Pretrel, H. and Buchlin, J. M., "Experimental Study on the Performance of Water Spray Curtains to Attenuate Thermal Radiation", von Karman Institute, Belgium Industrial Fires III Workshop Proceedings. Major Industrial Hazards. EUR 17477 EN. European Commission. September 17-18, 1996, Riso, Denmark, 185-192 pp, 1996.



STAGED CONSTRUCTION CERTIFICATE
No. J03354

FOR

DESIGNING

PREMISES

Bungan Lane Car Park
4 Bungan Lane, Mona Vale

Date: 11 November 2003

- ACCREDITED BUILDING CERTIFIERS
- BUILDING & HEALTH SURVEYORS
- PRINCIPAL CERTIFYING AUTHORITY

dmmc@dmmc.com.au
www.dmmc.com.au

STAGED CONSTRUCTION CERTIFICATE No J03354



CONTENTS

Staged Construction Certificate J03354	1 page
Annexure 1 - Construction Certificate Application/Details	
Construction Certificate Application/Details	3 pages
Annexure 2 - Plans and Specification that form part of Construction Certificate	
Schedule of drawings and specifications	3 pages
Annexure 3 – Copy of the Development Consent	
Development Application Notice of Determination Issued by Pittwater Council, Dated 5 February 2003	11 pages
Annexure 4 – Building Code of Australia – Compliance details	
Schedule of BCA assessment criteria	1 page
Annexure 5 – Exclusions/Limitations	
Schedule of matters excluded from and/or limited to this Construction Certificate	1 page
Annexure 6 – Compliance Certificate/Evidence of Suitability	
DesignInc BCA Compliance Statement, Dated 3 July 2003	2 pages
Waterman AHW Design Statement – Fire Services Dated 26 June 2003	1 page
Watermann AHW Design Statement - Hydraulic	
Waterman AHW Design Certificate – Mechanical Dated 25 June 2003	1 page
Waterman AHW Design Statement – Electrical Dated 27 June 2003	1 page
MPN Group Compliance Statement – FRL Dated 10 February 2003	1 page
MPN Group Design Statement – Structural Dated 26 June 2003	1 page

Annexure 7 – Performance Assessment Documentation

Scientific Services Laboratory
Fire Safety Engineering Assessment
Report XR0895/R1 dated 28 October 2003 14 pages

Scientific Services Laboratory
Part 4a Compliance Certificate No. XR0895/C1
Dated 6 November 2003 2 pages

Annexure 8 – Other Supporting Documentation

Nathan Huon, Pittwater Council
Emails – Guidance for DA Conditions
Various dates 4 pages

Annexure 9 – Evidence of payment of Council Fees

Long service levy payment 1 page

Annexure 10 – Fire Safety Schedule

Schedule of essential services 1 page

Annexure 11 – Certificate of Accreditation

Certificate of Accreditation 1 page



STAGED CONSTRUCTION CERTIFICATE

Work Completed in accordance with the documentation accompanying the Application for this Construction Certificate (with such modifications verified by the certifying authority as may be shown on that documentation) will comply with the requirements of the Environmental Planning & Regulation 2000 as are referred to in Section 81A(5) of the Environmental Planning & Assessment Act 1979.

Signature of Accredited Certifier:

Date of Endorsement:

11 November 2003

Staged Construction Certificate No.:

J03354

Property Details:

Bungan Lane Car Park,
4 Bungan Lane, Mona Vale

Description of works:

Public Car Park

At least two (2) days prior to commencement of works the notice of commencement of works and appointment of the PCA must be submitted to council in accordance with SS 81A (2) (b) and (c), and/or 81 (4) (b) and (c) of the Environmental Planning and Assessment Act 1979.

Accredited Certifier

Name of Accredited Certifier: Simon Dwyer

Accreditation Body: Department of Infrastructure, Planning and Natural Resources

Registration No.: 925

Contact Numbers: Phone: 9799 7466 Facsimile: 9799 7566

Consent Details

Development Pittwater Council *Date of* 5 February 2003
Consent No.: *Determination:*
Consent Authority: Pittwater

New South Wales
Level 1, Suite 102,
2 Holden St.
Ashfield NSW 2131
P.O. Box 1025
DX 21218 Ashfield

Ph: 02 9799 7466
Fax: 02 9799 7566

Queensland
47 Savoy Drive
Florida Gardens
Gold Coast QLD 4218
P.O. Box 337
Pacific Fair

Ph: 07 5527 6274
Fax: 07 5527 6274

dmmc@dmmc.com.au
www.dmmc.com.au

Information Attached to this Decision

Construction Certificate Application/Details	Annexure 1
Plans and Specification that form part of this Certificate	Annexure 2
Copy of Development Consent	Annexure 3
BCA – Compliance Details	Annexure 4
Exclusions/Limitations	Annexure 5
Compliance Certificates/Evidence of Suitability	Annexure 6
Performance Assessment Documentation	Annexure 7
Other Supporting Documentation	Annexure 8
Evidence of Payment of Council Fees	Annexure 9
Fire Safety Schedule (Existing and Proposed)	Annexure 10
Certificate of Accreditation	Annexure 11

- ACCREDITED BUILDING CERTIFIERS
- BUILDING & HEALTH SURVEYORS
- PRINCIPAL CERTIFYING AUTHORITY

DLM CERTIFICATION PTY LTD
A.C.N. 097 896 001
AGENT FOR DLM CERTIFICATION PARTNERSHIP
A.B.N. 47 196 561 877

ANNEXURE 1

Construction Certificate Application/Details

CERTIFICATE APPLICATION FORM

In accordance with Clause 138 of the Environmental Planning and Assessment Regulation 2000



I/we the undersigned hereby make application to DLM Certification Pty Ltd for the following service:

(Tick box to nominate service sought)

- ☒ The issue of a Construction Certificate
- ☒ The issue of an Occupation Certificate for ☐ interim, ☐ final, ☐ change of use, ☐ occupation/use of a new building
- ☒ To appoint the person nominated below as the "Principal Certifying Authority" and for that person to notify the Local Authority accordingly.

Applicant Details

Applicant Name	Designing			
Address	124 Walker Street North Sydney NSW 2060			
Contact Numbers	Phone	9957 5401	Fax	9957 6257
	E-mail		Mobile	

Owners Details

Owners Name/s	PITWATER COUNCIL (NATHAN HUON - PRINCIPAL OFFICER)			
Address	UNIT 12 / 5 VUKO PLACE WARREWOOD NSW 2102			
Contact Numbers	Phone	9970 1283	Fax	9970 7384
	E-mail	nathan_huon@pittwater.nsw.gov.au		Mobile
				0407 224 102

Property Description

Address	4 Bungam Lane Mona Vale			
Title details	Lot No./s	2	DP	707539

New South Wales
Level 1, Suite 102,
2 Holden St.
Ashfield NSW 2131
P.O. Box 1025
Dy. 21218 Ashfield
Ph: 02 9799 2466
Fax: 02 9790 7566

Queensland
1 Savoy Drive
Florida Gardens
Gold Coast QLD 4218
P.O. Box 337
Pacific Fair

Ph: 07 5527 6274
Fax: 07 5527 6274

dmc@dmc.com.au
www.dmc.com.au

- * ACCREDITED BUILDING CERTIFIERS
- * BUILDING & HEALTH SURVEYORS
- * PRINCIPAL CERTIFYING AUTHORITY

DLM CERTIFICATION PTY LTD
A.C.N. 097 898 001
AGENT FOR DLM CERTIFICATION PARTNERSHIP
A.B.N. 47 196 562 877

CERTIFICATE APPLICATION FORM



Description of Development

- Building work: Construction of a three storey public carpark **STAGES 1-2b per DA.**
(KNOWN AS STAGE 1)
per documentation.

Consent Details

Development Consent No.	N0632/01	Date of Determination	6 February 2003
Consent Authority	Pittwater Council		

Building Code of Australia Classification	Class 7a
Value of Building Works	\$2,000,000 STAGE 1.

Certifying Authority Details

Name of Accredited Certifier	Simon Dwyer		
Accreditation No.	925		
Contact Numbers	Phone	9799 7466	Facsimile 9799 7566

Builder/Owner/Builder Details

Name	
Contractor Licence No/Permit No (in case of Owner Builder)	
Address	

Signatures:

for applicant

Applicant/s

for Dengnile

for Pittwater Council

Consent of Owner/s (if not applicant)

CERTIFICATE APPLICATION FORM



The following Schedule is required to be completed for the purposes of providing information to the Australian Bureau of Statistics

PART A

Particulars of development: 1800 M² Gross floor area of building: 3000 M² (STAGE 1)

Area of land: 1800 M² Current use: Full or parts of the building(s)/land (if vacant state 'vacant')?

Location: 4 BUNYAN LANE Use: ON GRADE CAR PARK

Does the site contain a dual occupancy? NO

Gross floor area of addition of new building? AS OVER

What are the proposed uses of all parts of the building(s)/land?

Location: 4 BUNYAN LANE Use: ON GRADE CAR PARK

No. of pre-existing dwellings: NONE

No. of dwellings to be demolished: NONE

How many dwellings are proposed? NONE - CARPARK NOT DWELLING

How many storeys will the building consist of? 2 STOREYS (GROUND + FIRST FLOOR)

PART B

Materials to be used - (place a tick in the () which best describes the materials the new work will be made of).

Material to be used - (place a tick in the () column)		Code	Roof	MA (OPEN DECK)	Code
Walls					
Brick veneer	()	12	Aluminium	()	70
Full brick	()	11	Concrete	()	20
Single brick	()	11	Concrete tiles	()	10
Concrete block	()	11	Fibrous cement	()	50
Concrete masonry	()	20	Fibreglass	()	80
Concrete	()	20	Masonry/terra cotta shingle tile	()	10
Steel	(✓)	60	Slate	()	20
Fibrous cement	()	30	Steel	()	60
Hardwood	()	30	Terra cotta tile	()	10
Timber weatherboard	()	40	Other	()	80
Cladding-aluminium	()	70	Unknown	()	90
Curtain glass	()	50			
Other	()	80			
Unknown	()	90			

PLANS AND SPECIFICATION THAT FORM PART OF THIS CERTIFICATE:

Architectural documentation & specification as prepared by DesignInc sydney

Drawing No.	Revision	Title	Date
TD001	-	Site Plan	29 May 2003
TD010	-	Ground Floor plan – Stage 1	29 May 2003
TD011	-	First Floor Plan – Sage 1	23 May 2003
TD012	-	Ground Floor Entry/Exit Plan – Stage 1	23 May 2003
TD013	-	Sprinkler Riser Cupboard	23 May 2003
TD014	-	Ground Floor plan – Ramp into PO	23 May 2003
TD020	-	Sections – Stage 1	29 May 2003
TD021	-	Sections Stage 1	29 May 2003
TD022	-	Typical Sections West Wall Stage 1	23 May 2003
TD023	-	Typical Sections East Wall Stage 1	23 May 2003
TD024	-	Typical Sections North Wall Stage 1	23 May 2003
TD030	-	Elevations – North and West Stage 1	23 May 2003
TD031	-	Elevations – East and South Stage 1	23 May 2003
TD032	-	Internal Elevtions – East and South Stage 1	29 May 2003
TD033	-	Elevations – North and west Stage 1	29 May 2003
TD040	-	Typical mesh screen details	23 May 2003
TD041	-	Sections thru Precast wall Panels	23 May 2003
TD042	-	Sections thru Demountable balustrade	23 May 2003
TD043	-	Typical Section Trthrough Pic. Perf. Front fixed	23 May 2003
TD044	-	Typical roller shutter details – concrete facade	23 May 2003
TD045	-	Typical Roller shutter detail – mesh facade	23 May 2003
TD046	-	Base Details 1	23 May 2003
TD047	-	Base Details 2	23 May 2003
TD048	-	Typical Wall Panel Details	23 May 2003
TD049	-	Corner Details on ground plan Stage 1	23 May 2003
TD050	-	Typical Doorway west elevation	23 May 2003
TD051	-	Plan – Corner Details	23 May 2003
TD052	-	Elevations demountable plant room Stage 1 – First floor	23 May 2003
TD053	-	Mesh & Balustrade Details	23 May 2003
TD054	-	Mesh & Balustrade Details 2	23 May 2003
TD055	-	Top Plan – All Stages	26 May 2003
TD060	-	Plan – Ramp 1 & Stair 1 ground Floor Stage 1	26 May 2003
TD061	-	Plan – Ramp 1 & Stair 1 First Floor Stage 1	23 May 2003
TD062	-	Cross Section Ramp1 & Stair 1 Stage 1	23 May 2003
TD063	-	Section-ramp1 – Stage 1	23 May 2003
TD064	-	Section-Stair 1 – Stage 1	29 May 2003
TD065	-	Plan Ramp 2, 3, 4 & Stair 2 Ground Floor Stage 1	26 May 2003

STAGED CONSTRUCTION CERTIFICATE DOCUMENTATION No
J03354



TD066	-	Plan – Ramp 2 3 4 & Stair 2 First Floor stage 1	26 May 2003
TD111	-	First Floor Plan – Stage 2	23 May 2003
TD112	-	Second Floor Plan – Stage 2	23 May 2003
TD120	-	Sections – Stage 2	29 May 2003
TD121	-	Sections – Stage 2	29 May 2003
TD122	-	Typical Sections – West Wall Stages 1 & 2	29 May 2003
TD123	-	Typical Sections East Wall – Stages 1 & 2	23 May 2003
TD124	-	Typical Sections North Wall (adjacent ramp) Stages 1 & 2	23 May 2003
TD130	-	Elevations North & West Stage 2	23 May 2003
TD131	-	Elevations East & South Stage 2	23 May 2003
TD132	-	Elevations East & South - Stage 2	29 May 2003
TD133	-	Elevations North & West Stage 2	29 May 2003
TD212	-	Second Floor Plan – Stage 3	23 May 2003
TD213	-	Third Floor Plan – Stage 3	23 May 2003
TD220	-	Sections – Stage 3	29 May 2003
TD221	-	Sections – Stage 3	23 May 2003
TD222	-	Typical Sections West ages 1, 2 and 3	23 May 2003
TD223	-	Typical Sections East Wall – Stage 1 2 and 3	23 May 2003
TD224	-	Typical Sections – North Wall (adjacent ramp)	23 May 2003
TD230	-	Elevations – North & West - Stage 3	23 May 2003
TD231	-	Elevations – East & South Stage 3	23 May 2003
TD232	-	Internal Elevations South – Stage 3	29 May 2003
TD233	-	Internal Elevations – North & West Stage 3	29 May 2003

Structural documentation & specification as prepared by MPN Group Pty Ltd

Drawing No.	Revision	Title	Date
S0	A	Cover Sheet	26 June 2003
S1	A	General Notes	26 June 2003
S2	A	Footing Layout	26 June 2003
S3	A	Footing Details	26 June 2003
S4	A	First & Second Floor Layout	26 June 2003
S5	A	Third Floor Layout	26 June 2003
S6	A	Floor Elevations	26 June 2003
S7	A	Typical Floor Details Sheet 1	26 June 2003
S8	A	Typical Floor Details Sheet 2	26 June 2003
S9	A	Typical Floor Details Sheet 3	26 June 2003
S10	A	Typical Floor Details Sheet 4	26 June 2003
S11	A	Typical Floor Details Sheet 5	26 June 2003
CC00	-	Cover Sheet & Associated Details	23 May 2003
CC01	-	Carpark Grading	23 May 2003

STAGED CONSTRUCTION CERTIFICATE DOCUMENTATION No
J03354



Hydraulic documentation & specification as prepared by Waterman AWH

Drawing No.	Revision	Title	Date
H00	B	Legend, Drawing Register & Sepification Notes	28 May 2003
H01	B	Site Plan	28 May 2003
H02	A	Ground Floor Plan	23 May 2003
H03	A	First & Second Floor Plan	23 May 2003
H04	A	Roof Plan	23 May 2003

Fire Sprinkler Services documentation and specification as prepared by Waterman AWH

Drawing No.	Revision	Title	Date
F01	A	Ground Floor – Fire Sprinkler Layout	23 May 2003
F02	A	First & Second Floor	23 May 2003

Mechanical documentation & specification as prepared by Waterman AWH

Drawing No.	Revision	Title	Date
S1-M01	A	Ground Floor – Ventilation Layout	23 May 2003
S1-M02	B	Level 1 Floor – Ventilation Layout	23 May 2003
S2-M01	A	Ground Floor – Ventilation Layout	23 May 2003
S2-M02	A	Level 1 – Ventilation Layout	23 May 2003
S2-M03	B	Level 2 – Ventilation Layout	23 May 2003
S3-M01	A	Ground Floor – Ventilation Layout	23 May 2003
S3-M02	B	Level 1 – Ventilation Layout	23 May 2003
S3-M03	B	Level 2 – Ventilation Layout	23 May 2003

Electrical Services documentation & specification as prepared by Waterman AWH

Drawing No.	Revision	Title	Date
E01	A	Legend and Single Line Details	23 May 2003
E02	A	Ground Floor Lighting and Power Layout	23 May 2003
E03	A	First and Second Floor – Lighting & Power Layout	23 May 2003
E04	A	Third Floor – Lighting & Power Layout (First floor Stage 1)	23 May 2003

ANNEXURE 3

Copy of Development Consent



Pittwater Council

ABN 61 340 837 871

All Correspondence to be addressed to General Manager

Units 9, 11 & 12/ 5 Vuko Place
WARRIEWOOD NSW 2102
Avalon Customer Service Centre
59A Old Barrenjoey Road, AVALON 2107

Postal Address
P.O. Box 882
MONA VALE NSW 1660
DX 9018 MONA VALE

Telephone (02) 9970 1111
Facsimile (02) 9970 7150
Internet www.pittwaterlga.com.au
Email: pittwater_council@pittwater.nsw.gov.au

Business Hours:
8.00am to 6.00pm,
8.00am to 5.00pm,

6 February 2003

DESIGNINC SYDN
124 WALKER STRI
SYDNEY NSW 20

Dear Sir/Madam

**Development Appl
MONA VALE NSW**

I am pleased to advi
copy of the Develop
remainder of the pla

As building works are involved, prior to proceeding with the proposal, it will be necessary for you to lodge a Construction Certificate Application with either Council or an accredited Certifier.

I take this opportunity to direct your attention to Section B of the Consent which details the matters to be satisfied prior to issue of the Construction Certificate.

In addition, pursuant to the provisions of Section 80(10A), of the Environmental Planning and Assessment Act, 1979, the Long Service Levy payable under Section 34 of the Building and Construction Industry Long Service Payments Act, 1996, must be paid prior to issue of the Construction Certificate.


Based on your stated value of development ie \$3400000, the Long Service Levy payable is . In the event that you have paid this levy direct to the Building Services Corporation, I will require proof of that direct payment.

Please note that some sections of the Consent may require the lodgement of Building Component Certificates at various stages of the development. These Certificates must be returned to Council or the Accredited Certifier prior to issue of the Occupation Certificate or Subdivision Certificate. **You should also note that both Council and the Accredited Certifier will charge a fee for acknowledging compliance with conditions and the issue of the Occupation or Subdivision Certificates.** . You must nominate either Council or an accredited certifier prior to commencing work.

You will be required to notify Council a minimum of 2 days prior to your commencing work on the site.

If there are any matters relating to this approval which require further explanation, please contact me prior to commencing work on the site.

Yours faithfully

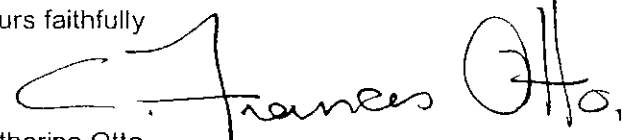
Catherine Otto
DEVELOPMENT OFFICER

DA No: N0632/01

11 FEB 2003

11 Feb 2003 MC

CARPARK 4 BUNGAN LANE

attach for your assistance a
copy of the approved plan. The
the Construction Certificate.



Pittwater Council

ABN 61 340 837 871

All Correspondence to be addressed to General Manager

Units 9, 11 & 12
5 Vuko Place
WARRIEWOOD NSW 2102

Postal Address
P.O. Box 882
MONA VALE NSW 1660
DX 9018 MONA VALE

Telephone (02) 9970 1111
Facsimile (02) 9970 7150
Internet www.pittwaterlga.com.au
Email: pittwater_council@pittwater.nsw.gov.au

CONSENT NO: N0632/01

ENVIRONMENTAL PLANNING & ASSESSMENT ACT, 1979 (AS AMENDED)

NOTICE TO APPLICANT OF DETERMINATION

OF A DEVELOPMENT APPLICATION

Applicant's Name and Address:

DESIGNINC SYDNEY PTY LTD, 124 WALKER STREET SYDNEY NSW 2060

Being the applicant in respect of Development Application No N0632/01

Pursuant to section 80(1) of the Act, notice is hereby given of the determination by Pittwater Council the consent authority, of Development Application No N0632/01 for:

Public Car Park

At:

Lot 2 DP 707539

BUNGAN LANE CARPARK 4 BUNGAN LANE MONA VALE NSW 2103

Decision:

The Development Application has been determined by the granting of consent based on information provided by the applicant in support of the application, including the Statement of Environmental Effects, and in accordance with plans numbered DA000 (31.5.01), DA001 (1.6.01), DA002 (31.5.01), DA003, DA004, DA005, DA006, DA007 dated 31.5.01, prepared by Designinc Sydney Pty Ltd, as amended in red (shown clouded) or as modified by any conditions of this consent.

In accordance with Part A3 "Classification of Buildings and Structures" of the Building Code of Australia, it has been determined that the building or part subject of this consent has a Class 7a Classification.

The reason for the imposition of the attached conditions is to ensure that the development consented to is carried out in such a manner as to achieve the objectives of the Environmental Planning and Assessment Act 1979 (as amended), pursuant to section 5(a) of the Act, having regard to the relevant matters for consideration contained in section 79C of the Act and the Environmental Planning Instruments applying to the land, as well as section 80A of the Act which authorises the imposing of the consent conditions.

Endorsement of date of consent 05/02/2003

Angus Gordon
GENERAL MANAGER

Per:



Pittwater Council

ABN 61 340 837 871

All Correspondence to be addressed to General Manager

Units 9, 11 & 12/ 5 Vuko Place
WARRIEWOOD NSW 2102
Avalon Customer Service Centre
59A Old Barrenjoey Road, AVALON 2107

Postal Address
P.O. Box 882
MONA VALE NSW 1660
DX 9018 MONA VALE

Telephone (02) 9970 1111
Facsimile (02) 9970 7150
Internet www.pittwaterlga.com.au
Email: pittwater_council@pittwater.nsw.gov.au

CONDITIONS OF DEVELOPMENT CONSENT

This Consent is not an approval to commence building work. The works associated with this consent can only commence following the issue of the Construction Certificate.

PRESCRIBED CONDITIONS

Part A. (non standard conditions)

1. The design of the building is to be amended to modify the module between grids 4 and 5 in the manner described in the letter from Designic to the Council dated 21 August 2002 in order to provide for on going natural ventilation of the car park. Full details incorporating the requirements of these conditions (other than where the details relate to the dispensation to be sought under S82 of the Local Government Act 1993 for fire stairs) are to be submitted to the Council and Council's approval of the details be sought and be given prior to the grant of a Construction Certificate.
2. The access through the car park to the adjoining properties from Bungan Lane is to be provided in accordance with the plan submitted by Designic on behalf of the applicant accompanying the letter dated 21st August, 2002. The Council's legal position with respect to such access and any documentary arrangements relating thereto is to be confirmed prior to the use of such access. (Note that this condition is not intended to abrogate Council's rights as a landowner in terms of the negotiation of any agreement with the owners of the adjoining properties). Temporary access to neighbouring sites during any construction period(s) is to be managed on a day to day basis to the satisfaction of Council.
3. The easement for footway that burdens Lot 102 in favour of land in Vol. 7885 Fol 73 (refer to Registrar General's Dealing H 309959) is to be either extinguished or provision made for footway access in accordance with Dealing H309959 or such other footway access as may be acceptable to the respective owners of the lands that benefit from the easement and the Council.
4. The Bungan Lane façade is to incorporate an additional vertical façade element between grids 2 and 3 (West Elevation) on the submitted plans identical to the vertical façade element that is proposed over the car park entry to the satisfaction of Council.
5. Regular monitoring of the local traffic, pedestrian and parking conditions is to be carried out and is to be reported at least once per annum to Council's Traffic Committee in terms of the need to implement the measures recommended by the SRDAC in its letter of 20 September 2001. This monitoring is to continue and is to consider any implementation of the adjoining or nearby developments proposed to access Bungan Lane through the proposed public car park unless advised otherwise by the Council's Traffic Committee that such reporting is no longer required.
6. The roof deck lighting of the proposed car park is to be adjusted or modified from time to time to minimise future spillage of light from this source onto any neighbouring residential properties now or in the future.
- 7a. The public car park is to comply with the following requirements which have been taken from the report prepared by Access Australia dated 11 October 2001 as submitted to Council:

All stairs to have closed risers, handrails which comply with AS1428.1 Clause 6 on both sides, nosings with 30% luminance contrast, and tactile ground surface indicators at the top and bottom of each flight.



Pittwater Council

ABN 61 340 837 871

All Correspondence to be addressed to General Manager

Units 9, 11 & 12/ 5 Vuko Place
WARRIEWOOD NSW 2102
Avalon Customer Service Centre
59A Old Barrenjoey Road, AVALON 2107

Postal Address
P.O. Box 882
MONA VALE NSW 1660
DX 9018 MONA VALE

Telephone (02) 9970 1111
Facsimile (02) 9970 7150
Internet www.pittwaterlga.com.au
Email: pittwater_council@pittwater.nsw.gov.au

Provide a minimum of 2 accessible car spaces and an accessible path of travel on the lower eastern side of the ground floor to provide equitable access to any potential new retail development. An accessible pedestrian path of travel is to be provided between the eastern and western ground floor levels to allow both sides of the ground floor to be accessible to people with disabilities.

To assist people with vision impairment, columns within the carpark are to be painted or have a section in a contrasting colour.

To ensure safety for all users of the carpark a dedicated accessible pedestrian path of travel is to be constructed from the carpark to the street. A ramped path of travel should have a maximum gradient of 1:14 for a maximum length of 9m before a level landing. Handrails, which comply with AS1428.1 Clause 6, are to be installed on both sides and tactile ground surface indicators to be located at top and bottom of ramp.

Construct a kerb ramp adjacent to the accessible entry/exit to allow for a continuation of the accessible path of travel to the shopping centre.

To ensure safety for people with disabilities a clearly marked pedestrian path is to be provided from the accessible car spaces to the pedestrian entry/exit.

* Increase number of accessible car spaces to comply with Pittwater Council's DCP 26 requirement of 3%. Accessible car spaces are to be located together in a bay.

Install vertical signage to designate each accessible car space as well as directional and ground signage to comply with AS2890.1

- 7b In addition to the dedicated accessible path of travel to be constructed from the car park to Bungan Lane footpath, a second pedestrian access to the lane is to be provided at the south western corner of the car park. All pedestrian paths of travel on each level are to be suitably paint marked on the ground and exit and entry signs provided to the satisfaction of Council
- 8 The setback areas adjacent to the north and south elevations are to be landscaped to the satisfaction of Council. Details of the proposed landscaping are to be submitted and approved by Council prior to the approval of a Construction Certificate.
9. Stages of Development for the purposes of the grant of Construction Certificates
- For the purposes of the Granting of a Construction Certificate (s) the proposal may be divided into one or more of the following stages in this sequence:
- Stage 1 - Ground Floor (Including associated entry/exit works)
 - Stage 2A - First Floor (Southern Half)
 - Stage 2B - First Floor (Northern Half)
 - Stage 3A - Second Floor (Southern Half)
 - Stage 3B - Second Floor (Northern Half)
- In addition to the above, prior to the grant of a Construction Certificate(s) for the following stages the applicant shall either comply with the Building Code of Australia (BCA) or shall obtain a dispensation from the BCA under S 82 of the Local Government Act, 1993, (or its equivalent) in respect of the enclosure of fire stairs:
- Stage 4A - Third Floor (Southern Half)
 - Stage 4B - Third Floor (Northern Half)



Pittwater Council

ABN 61 340 837 871

All Correspondence to be addressed to General Manager

Units 9, 11 & 12/ 5 Vuko Place
WARRIEWOOD NSW 2102
Avalon Customer Service Centre
59A Old Barrenjoey Road, AVALON 2107

Postal Address
P.O. Box 882
MONA VALE NSW 1660
DX 9018 MONA VALE

Telephone (02) 9970 1111
Facsimile (02) 9970 7150
Internet www.pittwaterlga.com.au
Email: pittwater_council@pittwater.nsw.gov.au

Stage 5A - Fourth Floor (Southern Half)
Stage 5B - Fourth Floor (Northern Half)

Part B (Standard Conditions):

A3. Excavations and backfilling

1. All excavations and backfilling associated with the erection or demolition of a building must be executed safely and in accordance with appropriate professional standards.
2. All excavations associated with the erection or demolition of a building must be properly guarded and protected to prevent them from being dangerous to life or property.

A5. Support for neighbouring buildings

Where excavations extend below the level of the base of the footings of a building on an adjoining allotment of land, the person causing the excavation must preserve and protect the building from damage and, if necessary, underpin and support the adjoining building in an approved manner. The person causing the excavation must give the owner of the adjoining property at least seven (7) days written notice of their intention to excavate below the level of the base of the footing. The person must also furnish the adjoining property owner with particulars of the proposed work.

A6. Protection of public places

1. If the work involved in the erection or demolition of a building:
 - a. is likely to cause pedestrian or vehicular traffic in a public place to be obstructed or rendered inconveniently, or
 - b. involves the enclosure of a public place,a hoarding or fence must be erected between the work site and the public place.
2. If necessary, an awning or other structure is to be erected, sufficient to prevent any substance from, or in connection with, the work falling into the public place.
3. The work site must be kept lit between sunset and sunrise if it is likely to be hazardous to persons in the public place.
4. Any such hoarding, fence or awning is to be removed when the work has been completed.

NOTE: Hoardings and temporary awnings erected on or over public places are required to be subject to a separate approval from Council.

A7. Signs to be erected on building and demolition sites

A sign must be erected in a prominent position on any work site on which work involved in the erection or demolition of a building is to be carried out other than when work is carried out inside an existing building or where the premises is to be continuously occupied (both during and outside working hours):



Units 9, 11 & 12/ 5 Vuko Place
WARRIEWOOD NSW 2102
Avalon Customer Service Centre
59A Old Barrenjoey Road, AVALON 2107

Postal Address
P.O. Box 882
MONA VALE NSW 1660
DX 9018 MONA VALE

Telephone (02) 9970 1111
Facsimile (02) 9970 7150
Internet www.pittwaterlga.com.au
Email: pittwater_council@pittwater.nsw.gov.au

1. stating that unauthorised entry to the work site is prohibited, and
2. showing the name of the person in charge of the work site and a telephone number at which that person may be contacted outside working hours.

B. MATTERS TO BE SATISFIED PRIOR TO ISSUE OF CONSTRUCTION CERTIFICATE

NOTE: The issue of partial or limited Construction Certificates is not permissible under the terms of this consent unless otherwise specifically stated. All outstanding matters referred to in this section are to be submitted to the accredited certifier together. Incomplete Construction Certificate applications/details cannot be accepted.

- B9. Details of ventilation are to be provided to Council prior to the issue of the Construction Certificate.
- B10. Three sets of detailed working drawings that comply in all respects with the Building Code of Australia (except as may be provided for under S82 of the Local Government Act, 1993) and the conditions of the Development Consent are to be submitted prior to the release of the Construction Certificate (s).
- B19. Three sets of Drainage details showing **on-site stormwater detention** facilities, are to be submitted prior to release of the Construction Certificate. Such details are to be accompanied by a certification by a qualified practising Civil Engineer with corporate membership of the Institute of Engineers Australia (M.I.E), or who is eligible to become a corporate member and has appropriate experience and competence in the related field, confirming that the plans/details comply with Council's Policy and Guidelines for the on-site detention of stormwater- Feb 1996. The details shall include disposal of the site stormwater from the OSD facility to a public drainage system (ie. kerb and gutter or natural watercourse.)
- B20. Three sets of Drainage details showing **site stormwater management** are to be submitted prior to the release of the Construction Certificate. Such details are to be accompanied by a certificate from either a Licensed plumber or qualified practising Civil Engineer with corporate membership of the Institute of Engineers Australia (M.I.E), or who is eligible to become a corporate member and has appropriate experience and competence in the related field, that the stormwater management system complies with the requirements of section 3.1.2 "Drainage" of the Building Code of Australia Housing Provision and AS/NZS 3500.3.2 - Stormwater Drainage. The details shall include disposal of site stormwater to a public system (if the site is in a known slip area the stormwater disposal system must comply with the recommendations of a Civil (Geotechnical) Engineer's report).
- B25. A Certificate is to be submitted by a qualified Engineer with corporate membership of the Institute of Engineers Australia (M.I.E), or who is eligible to become a corporate member and has appropriate experience and competence in the related field, Architect or Surveyor, confirming to the satisfaction of Council or the accredited certifier that the proposed means of access to and within the site complies with the requirements of Council's policy DCP No. E3 "Driveways and Internal Roadways" and AS 2890.1 - 1993: Parking Facilities - Off-street Car Parking.

NOTE: Prior to the submission of the Construction Certificate, a crossing application with appropriate fees is to be made to Council for the levels required for the construction of the concrete footpath and gutter crossing. The levels provided by Council are to be incorporated into the design of the internal driveway.

- B37. A schedule of **essential fire safety measures** required to be installed within and/or in



Pittwater Council

ABN 61 340 837 871

All Correspondence to be addressed to General Manager

Units 9, 11 & 12/ 5 Vuko Place
WARRIEWOOD NSW 2102
Avalon Customer Service Centre
59A Old Barrenjoey Road, AVALON 2107

Postal Address
P.O. Box 882
MONA VALE NSW 1660
DX 9018 MONA VALE

Telephone (02) 9970 1111
Facsimile (02) 9970 7150
Internet www.pittwaterlga.com.au
Email: pittwater_council@pittwater.nsw.gov.au

association with the building including the minimum standard for performance of each measure is to be submitted prior to release of the Construction Certificate. The schedule is to include a signed statement from an Accredited Certifier/Fire Engineer confirming that all essential fire safety measures as required by the Building Code of Australia (subject to any dispensation granted under s82 of the local Government Act, 1993) have been listed so as to ensure the safety of persons in the building in the event of an outbreak of fire.

- B60. Three sets of Structural Engineering details relating to the building are to be submitted prior to release of the Construction Certificate. Each plan/sheet is to be signed by a qualified practising Structural Engineer with corporate membership of the Institute of Engineers Australia (M.I.E), or who is eligible to become a corporate member and has appropriate experience and competence in the related field.
- B61. A Schedule of Works prepared by a qualified practising Structural Engineer with corporate membership of the Institute of Engineers Australia (M.I.E), or who is eligible to become a corporate member and has appropriate experience and competence in the related field is to be submitted in respect of the following items:
1. The details and location of all intercept drains, provided uphill of the excavation, to control runoff through the cut area.
 2. The proposed method of disposal of collected surface waters is to be clearly detailed;
 3. Procedures for excavation and retention of cuts, to ensure the site stability is maintained during earthworks.
- B66. A Section 73 Compliance Certificate under the Sydney Water Act 1994 must be obtained. Application must be made through an authorised Water Servicing Coordinator. For details see Customer Services, e-Developer at www.sydneywater.com.au or telephone 13 20 92.

C. MATTERS TO BE SATISFIED PRIOR TO COMMENCEMENT OF WORK

NOTE: It is an offence to commence works prior to issue of a Construction Certificate.

- C6. A certificate prepared by an appropriate qualified person is to be submitted for the following building components, certifying to the satisfaction of Council or the Accredited Certifier that the nominated works have been carried out in accordance with the Building Code of Australia, relevant Australian Standards and any conditions of Development Consent. Works are not to progress past this point until Council or the Accredited Certifier has confirmed that this condition has been satisfied (see copy of form attached).

Where this confirmation of compliance is issued by a private certifier, for the purposes of keeping a public record, a copy of the letter is to be forwarded to Council within 5 working days of the date of issue.

- C6a. Building setout BS-1
- C6b. Erosion Controls ER-1
- C14. Prior to commencement of work, the applicant is to supply Council/Accredited Certifier and relevant adjoining property owners with a dilapidation report relating to the adjoining buildings on all elevations, except that elevation which faces Bungan Lane .



Units 9, 11 & 12/ 5 Vuko Place
WARRIEWOOD NSW 2102
Avalon Customer Service Centre
59A Old Barrenjoey Road, AVALON 2107

Postal Address
P.O. Box 882
MONA VALE NSW 1660
DX 9018 MONA VALE

Telephone (02) 9970 1111
Facsimile (02) 9970 7150
Internet www.pittwaterlga.com.au
Email: pittwater_council@pittwater.nsw.gov.au

D. CONDITIONS TO MINIMISE THE IMPACT OF THE DEVELOPMENT ON THE NATURAL AND BUILT ENVIRONMENT

- D3. A total of 6 car spaces of the car parking provision shall be designated disabled parking. Such spaces are to be sign-posted and kept clear and available at all times.
- D4. Car parking spaces for persons with disabilities shall have clear minimum dimensions of 3.5m x 5.5m. There shall be a minimum ceiling height of 2.5m of parking spaces for disabled persons.
- D5. Car parking spaces for persons with disabilities shall have appropriate pavement and pillar signage.
- D6. Directional signage to parking spaces for persons with disabilities shall be provided from the entry to the car park.
- D7. Kerb ramps shall be provided at all street and pedestrian crossings.
- D11. Any proposed demolition works shall be carried out in accordance with the requirements of AS2601-1991 "The Demolition of Structures".

Amongst others, precautions to be taken shall include compliance with the requirements of the WorkCover Authority of New South Wales, including but not limited to:

1. Protection of site workers and the general public.
2. Erection of hoardings where appropriate.
3. Asbestos handling and disposal where applicable.
4. Any disused service connections shall be capped off.

Council is to be given 48 hours written notice of the destination/s of any excavation or demolition material. The disposal of refuse is to be to an approved waste disposal depot.

- D12. In order to ensure safe handling of asbestos materials, the re-use or sale of asbestos building materials is prohibited.
- D13. The car park is to provide a total of 252 car spaces.
- D20. Temporary sedimentation and erosion controls are to be constructed prior to commencement of any work to eliminate the discharge of sediment from the site.
- D21. Sedimentation and erosion controls are to be effectively maintained at all times during the course of construction and shall not be removed until the site has been stabilised or landscaped to the Principal Certifying Authority's satisfaction.
- D22. An all weather accessway at the front of the property consisting of 50-75mm aggregate or similar material at a minimum thickness of 200mm and 15 metres long laid over geotechnical fabric is to be constructed prior to commencement of works.
- D23. Adequate measures shall be undertaken to remove clay from vehicles leaving the site so as to maintain public roads in a clean condition.
- D24. Disturbed areas shall be rehabilitated with indigenous plant species landscaped and treated by approved methods of erosion mitigation such as mulching, and revegetation with native grasses or other suitable stabilising processes within fifteen days of the completion of works.



Pittwater Council

ABN 61 340 837 871

All Correspondence to be addressed to General Manager

Units 9, 11 & 12/ 5 Vuko Place
WARRIEWOOD NSW 2102
Avalon Customer Service Centre
59A Old Barrenjoey Road, AVALON 2107

Postal Address
P.O. Box 882
MONA VALE NSW 1660
DX 9018 MONA VALE

Telephone (02) 9970 1111
Facsimile (02) 9970 7150
Internet www.pittwaterlga.com.au
Email: pittwater_council@pittwater.nsw.gov.au

- D41. Materials and colour schemes are to be in accordance with the samples submitted to Council with the application. No white or light coloured roofs are permitted.
- D60. The footpath and adjacent roadway is to be kept free of obstruction by building materials and/or plant. All concrete trucks, pumps and associated plant are to be kept wholly within the site. No concrete or slurry is to be discharged into the street or the street drainage system.
- D89. The hours of construction are restricted to between the hours of 7.00am and 5.00pm Monday - Friday and 7.00am to 1.00pm on Saturdays. No works are to be carried out on Sundays or Public Holidays. Internal building work may be carried out at any time outside these hours, subject to noise emissions from the building or works not being audible at any adjoining boundary.

E. MATTERS TO BE SATISFIED PRIOR TO ISSUE OF OCCUPATION CERTIFICATE

NOTE: The issue of interim or partial Occupation Certificates is not permissible within the terms of this consent unless otherwise specifically stated. Prior to the issue of an Occupation Certificate the principal certifying authority is to ensure that Council's assets, including road, kerb and gutter and drainage facilities adjacent or near to the site have not been damaged as a result of the works. Where such damage has occurred, it is to be repaired to Council's written satisfaction prior to the issue of an Occupation Certificate or suitable arrangements put in place to effect those repairs at a future date to Council's written satisfaction. Should this process not be followed, Council will pursue action against the principal accredited certifier in relation to the recovery of costs to effect such works.

NOTE: It is an offence to occupy the building or part thereof to which this consent relates prior to issue of an Occupation Certificate.

- E5. All parking areas and driveways are to be sealed to an all weather standard, line marked, signposted and maintained prior to occupation/use of the site.
- E6. In order to avoid vehicular conflict, the ingress and egress crossings shall be suitably signposted.
- E10. A certificate prepared by an appropriate qualified person is to be submitted for the following building components, certifying to the satisfaction of Council or the accredited certifier that the nominated works have been carried out in accordance with the Building Code of Australia, relevant Australian Standards and any conditions of Development Consent. Works are not to progress past this point until Council or the Accredited Certifier has confirmed that this condition has been satisfied (see copy of form attached).

Where this confirmation of compliance is issued by a private certifier, for the purposes of keeping a public record, a copy of the letter is to be forwarded to Council within 5 working days of the date of issue.

- E10a. Pest control PST-1
- E10c. Ground floor levels FL-1
- E10d. Footings/slabs/piers/retaining walls FN-1
- E10f. Wall, roof frames and window location FM-1



Pittwater Council

ABN 61 340 837 871

All Correspondence to be addressed to General Manager

Units 9, 11 & 12/ 5 Vuko Place
WARRIEWOOD NSW 2102
Avalon Customer Service Centre
59A Old Barrenjoey Road, AVALON 2107

Postal Address
P.O. Box 882
MONA VALE NSW 1660
DX 9018 MONA VALE

Telephone (02) 9970 1111
Facsimile (02) 9970 7150
Internet www.pittwaterlga.com.au
Email: pittwater_council@pittwater.nsw.gov.au

E10h. Masonry construction, accessories and weatherproofing MC-1

E10i. Subsequent floor levels FL-2

E10j. Stair construction ST-1

E10k. Balustrading adequacy BA-1

E16. On completion of the erection of the building, the Owner of the building shall submit to Council or the accredited certifier a **Fire Safety Certificate** with respect to each essential fire safety measure installed in association with the building - as listed on the Fire Safety Schedule. Such certificate must be received by Council or the accredited certifier prior to occupation of the building.

Copies of the Fire Safety Certificate(s) must also be forwarded by the Owner to the Commissioner of the NSW Fire Brigades, and copies displayed in a prominent location specified in the schedule, within the building.

E86. The **building** is not to be occupied or used until an Occupation Certificate has been issued, confirming that the project complies with the relevant standards and the conditions of development consent. The request for an Occupation Certificate is to be accompanied by a copy of all of the Compliance Certificates required by the conditions of development consent (see copy of form attached).

F. MATTERS TO BE SATISFIED PRIOR TO ISSUE OF SUBDIVISION CERTIFICATE

Nil

G. ADVICE

G23. Failure to comply with the relevant provisions of the Environmental Planning and Assessment Act, 1979 (as amended) and/or the conditions of this Development Consent may result in the serving of penalty notices (on-the-spot fines) under the summary offences provisions of the above legislation or legal action through the Land and Environment Court, again pursuant to the above legislation.

G24. The applicant is also advised to contact the various supply and utility authorities, ie Sydney Water, Sydney Electricity, Telstra etc. to enquire whether there are any underground utility services within the proposed excavation area.

G25. It is the Project Manager's responsibility to ensure that all of the Component Certificates/certification issued during the course of the project are lodged with Council. Failure to comply with the conditions of approval or lodge the Component Certificates/certification will prevent Council from issuing the Occupation Certificate or the Building Certificate.

G26. In accordance with Section 80A(1)(d) and (e) of the Act, any consent given shall be void if the development to which it refers is not commenced within two (2) years after the date of approval, provided that Council may, if good cause be shown, grant an extension of renewal of such consent beyond such period.

NOTE: Council may be prepared to consider an extension of this Consent period for a further 12 months, however, the request for extension would have to be received during the initial 2 year period.



Pittwater Council

ABN 61 340 837 871

All Correspondence to be addressed to General Manager

Units 9, 11 & 12/ 5 Vuko Place
WARRIEWOOD NSW 2102
Avalon Customer Service Centre
59A Old Barrenjoey Road, AVALON 2107

Postal Address
P.O. Box 882
MONA VALE NSW 1660
DX 9018 MONA VALE

Telephone (02) 9970 1111
Facsimile (02) 9970 7150
Internet www.pittwaterlga.com.au
Email: pittwater_council@pittwater.nsw.gov.au

- G27. To ascertain the date upon which the determination becomes effective, refer to Section 83 of the Environmental Planning and Assessment Act, 1979 (as amended).
- G28. Should any of the determination not be acceptable, you are entitled to request reconsideration under Section 82A of the Environmental Planning and Assessment Act, 1979. Such request to Council must be made in writing together with a \$500 fee, within 28 days from the date of determination.
- G29. If you are dissatisfied with this decision, Section 97 of the Environmental Planning and Assessment Act, 1979, gives you a right of appeal to the Land and Environment Court within 12 months of the date of endorsement of this Consent.
-

ANNEXURE 4

Building Code of Australia – Compliance Details

Building Code of Australia – Compliance Details

(Building Code of Australia 1996 - incorporating Amendment Number 13)

<i>Classification</i>	7a
<i>Rise in Storeys</i>	Rise of 1 storey
<i>Type of Construction</i>	Type C Construction
<i>Effective Height</i>	Less than 25 metres
<i>Section B 'Structure'</i>	Compliance achieved.
<i>Section C 'Fire Resistance and Stability'</i>	Compliance achieved. Subject Alternate solution for protection of external wall openings
<i>Section D 'Access and Egress'</i>	Compliance achieved.
<i>Section E 'Services and Equipment'</i>	Compliance achieved.
<i>Section F 'Health and Amenity'</i>	Compliance achieved.

ANNEXURE 5

Exclusions/Limitations

EXCLUSIONS/LIMITATIONS

This Construction Certificate is limited to the works associated with Stage 1 of the construction works approved pursuant to Development Consent No. 632/01 issued by Pittwater Council on 6 February 2003.

Stage 1 works include the ground and first floor slabs and associated fit-out and service works only.

ANNEXURE 6

Compliance Certificate/
Evidence of Suitability

COMPANY	DLM Certification
ATTENTION	mark moran
PROJECT	Bungan Lane Carpark – Construction Certification
PROJECT NUMBER	210408
DATE	03/07/03
SENDER	trina mcclure

☐ FACSIMILE
☐ TRANSMITTAL
☒ CERTIFICATE
☐ EMAIL
☐ MINUTE
☐ ORIGINAL TO FOLLOW

DESIGNINC SYDNEY
 77 PACIFIC HIGHWAY NORTH SYDNEY NSW 2060
 TELEPHONE +612 9957 5401 FACSIMILE +612 9957 4259
 www.designinc.com.au EMAIL sydney@designinc.com.au

210408_PCAcert.doc

Adelaide

Brisbane

Canberra

Melbourne

Perth

Sydney

Tasmania

Jakarta

Manila

Shanghai

Architecture Urban Design Landscape Interiors

We hereby certify that Bungan Lane Carpark has been designed to:

- AS2890.1 – 1993 (excluding table 2.3, ref. statement from hydraulic engineer herewith, dated 03.07.03).
- BCA Table C1.1 Type B construction, extract herewith from Table 4.2 Carparks (open deck or sprinklered):

Building Element:

FRL (in minutes) class 7a bldg

Structural Adequacy/Integrity/Insulation

External Wall

Loadbearing Non Loadbearing

(i) Less than 3m from a fire source feature

NA -/60/60

Internal Wall

NA -/-

Fire Wall

• From the dir. used as a carpark

NA

• From the dir. not used as a carpark (as req'd table 4)

NA

Column

(a) supporting only roof

NA

(b) steel column

60/-/- or 26m2/tonne *

(c) other columns

NA

Beam

(a) Less than 3m from a fire source feature.

(i) Steel Floor beam in continuous contact with a concrete floor slab.

60/-/- or 30m2/tonne *

(ii) Any other beam.

NA

Fire-resisting stair shaft

NA **

Floor Slab and vehicle ramp

-/-

* see fax from MPN dated 10.02.03

** refer DLM fax dated 17.04.03

- BCA Spec C1.10 for Class 7a building [with non combustible materials].
- BCA D2.7 Installations in exits [none, except for fire fighting units, allowed under D2.7.1 commentary]
- D 2.13 Goings + Risers: ref to architectural drawings TD060-068

QUALITY CERTIFIED ISO9001

FACSIMILE TRANSMISSION PAGE 2

6. D 2.14 Landings: ref to architectural drawings TD060-068
7. D 2.15 Threshold: ref to architectural drawings TD060-068
8. D 2.16 Balustrades or other barriers: ref to architectural drawings TD060-068
9. D 2.17 Handrails: ref to architectural drawings TD060-068
10. D 3.2 General Access requirements: ref to architectural drawings, complete set.
11. D 3.5 Disabled Carparking: ref to architectural drawings, complete set.
12. D 3.6 Signage for accessible facilities: refer to Architectural Specification; J201-C-signs (for parking to AS2890.1, and J207 – Signage Schedule
13. D 3.8 Tactile Indicators: ref to architectural drawings TD060-068 + Architectural Specification, Appendix A – Schedule of Finishes.

signed *Trina McClure* TRINA MCCLURE Position: Project Architect
dated *01.08.03*



Waterman AHW
Consulting Engineers



DESIGN STATEMENT

Project: Proposed Carpark at 4 Bungan Lane, Mona Vale, for Pittwater Council


We, being Waterman AHW Pty Ltd, confirm that the design provisions as nominated on the drawing schedule below for hydraulic and fire services are in accordance with the following table:

Essential Service	Standard of Design
Fire Hydrant System	BCA Clause E1.3; AS 2419.1
Fire Hose Reel System	BCA Clause E1.4; AS 2441
Fire Sprinkler System	BCA Clause E1.5 & AS 2118
Portable fire extinguishers	BCA Clause E1.6; AS 2444

The design of the above-mentioned services is indicated on the following Waterman AHW drawings:

Drawing No.	Rev	Title
20555-H00	B	Hydraulic Services Legend, drawing register and spec
20555-H01	B	Hydraulic Services Site Plan
20555-H02	A	Hydraulic Services Ground Floor
20555-H03	A	Hydraulic Services First and Second Floor plans
20555-H04	A	Hydraulic Services Roof Plan
20555-F01	A	Fire Services Ground Floor
20555-F02	A	Fire Services Level 1 and 2

Date: June 26, 2003

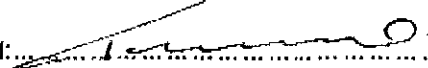Signed: 

Name: MAREK TOMASZEWSKI

Position: Director



Waterman AHW
Consulting Engineers



DESIGN STATEMENT

Project: Proposed Carpark at 4 Bungan Lane, Mona Vale, for Pittwater Council

I, David Tennent of Waterman AHW Pty Ltd, consulting engineers, confirm that the design of the On-site detention for the abovementioned project is in accordance with the Pittwater Council publication 'Policy & Guidelines for On-site Detention'.

The design of the above-mentioned design is indicated on the following Waterman AHW drawings:

Drawing No.	Rev	Title
20555-H00	B	Hydraulic Services Legend, drawing register and spec
20555-H01	B	Hydraulic Services Site Plan
20555-H02	A	Hydraulic Services Ground Floor
20555-H03	A	Hydraulic Services First and Second Floor plans
20555-H04	A	Hydraulic Services Roof Plan

Date: June 26, 2003

Signed: David Tennent

Name: DAVID TENNENT

Position: ASSOCIATE

Contractor Licence No: 104802C

ATTACHMENT M1**MECHANICAL VENTILATION DESIGN CERTIFICATE
VENTILATION, ACOUSTICS, FIRE PRECAUTIONS, SMOKE HAZARD
MANAGEMENT****ADDRESS: Bungan Lane Carpark, 4 Bungan Lane Mona Vale NSW 2103****DEVELOPMENT APPLICATION NO: N0632/01****CONSTRUCTION CERTIFICATE NO: J03354**

Pursuant to the provisions of Section 93 of the Local Government Act 1993 (i), I hereby certify that the design of the new/altered mechanical ventilation system meets the current requirements of the Building Code of Australia (ii) and in particular is designed in accordance with the following:


- a) The Council approved Architectural plans (nominate drawing numbers and attach a list)
- b) AS1668 Parts 1 and 2; and Sydney Ventilation Code where appropriate.
- c) All conditions based on recommendations of the NSW Fire Brigade. (iii)

I am an appropriately qualified and competent person in the area of mechanical ventilation and as such can certify that the design and performance of mechanical ventilation systems comply with the Building Code of Australia, AS1668 and other relevant Codes.

I possess Indemnity Insurance to the satisfaction of the building owner or my principal.

Date of Development Consent (Compulsory):**Date/s of Construction Certificate (Compulsory):****Full Name of Certifier:** Scott Walkden-Brown**Qualifications and Experience:** ^(iv) BE (mech) UTS, 11 Years experience in industry**Address of Certifier:** L12, South Tower, 1 Railway Street, Chatswood NSW 2067**Phone Numbers:** Bus: 9411 9900 Mobile: N/A

Fax: 9415 1717

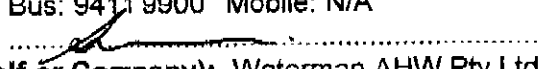Signature: 

Date: 25/6/03

Name of Employer, (Self or Company): Waterman AHW Pty Ltd**Certified Mechanical Drawing numbers and revision list:**


S1-M00 Rev A, S1-M01 Rev A, S1-M02 Rev B, S2-M01 Rev A, S2-M02 Rev B, S2-M03 Rev B,
S3-M01 Rev A, S3-M02 Rev B, S3-M03 Rev B

**Bungan Lane Carpark,
4 Bungan Lane
Mona Vale NSW 2103**

**Certificate Of Compliance
DESIGN OF ELECTRICAL SERVICES**

We hereby certify that the following listed electrical services has been designed in accordance with the relevant clauses of the BCA and Australian Standards.

Artificial Lighting	BCA Clause F4.4 and AS 1680.0
Emergency lighting	BCA Clauses E4.2, E4.4 and AS 2293.1
Exit signs	BCA Clauses NSW E4.6 and E4.8 and AS 2293.1

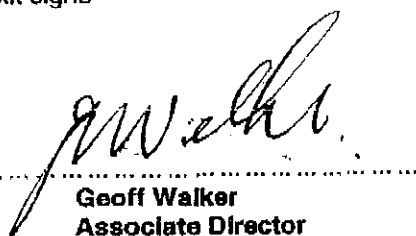

**Geoff Walker
Associate Director
for and behalf of WAHW Consulting
Engineers Pty Ltd**

Date: 27/06/03

S:\Projects\20555\designcart.doc

RECORD OF

- ☒ **MEMO**
☐ **CONVERSATION**
☐ **MEETING**

MPN GROUP PTY LTD

CONSULTING ENGINEERS

5 HARBOURVIEW CR., A.C.N. 001 568 878

MILSONS POINT, 2061 TEL:9929-7144,FAX:9922-3041



To **Mr Michael Nash** ☒ Fax to No 99574259
Of **DESIGNINC** ☐ Post ☐ Messenger Date 10/02/03
From **Les Pal** ☐ File Only Page 1 of 1
Project **Bungan Lane Carpark Mona Vale** Job No **8822**
Re : **Fire Rating**

Michael,

This is to confirm information given in our telephone conversation, that according to our interpretation of Table 3.9 of the BCA the above carpark will have an FRL (fire resistance level) of 60/60/60 since it will be sprinklered and the structural frame columns and beams will have an ESA/M (the ratio of exposed surface area to mass per unit length) equal or less than 26 and 30 m²/tonne respectively.

Regards
Les

Designinc Sydney Pty Limited			
Date		10 FEB 2003	
Received			
Action Taken By	TO	GA	
	GHC	AG	
	HJD	LR	
	LEH	MP	
	FO	FAB	
	SM		



NB : If the above involves a variation to the contract, the builder shall obtain approval from the Contract Administrator before proceeding with the work, otherwise no claim may be accepted.

FORM F-0580/1

J:\8622\COR\FAXES\LN\100203-1.doc



VKM:LC
8822VKM01.DOC

26 June 2003

DLM Certification Pty Ltd
Level 1, Suite 102
2 Holden Street
ASHFIELD 2131

Attention: **Mr Mark Moran**
Principal Certifying Authority

Dear Sir,

RE: BUNGAN LANE CARPARK, MONA VALE

DESIGN CERTIFICATION AS TO COMPLIANCE WITH THE BUILDING CODE OF AUSTRALIA

We, MPN GROUP PTY LIMITED, Consulting Engineers, Level 6, 5-9 Harbourview Cr, Milsons Point 2061 being professional engineers, certify that structural drawings numbered 8822-S0 to S11, Revision A inclusive, were based on architect's drawings numbered as per attached list and were prepared:

- a) under the supervision of a professional structural engineer certified under NPER; and
- b) in accordance with the relevant structural requirements of the Building Code of Australia.

In making this certification, we have also relied on the following:

- AS1170 Loading Code series, including references to it from AS 2890.1;
- AS4100 Steel Structures Code
- AS3600 Concrete Structures Code
- AS3700 Masonry Structures Code

This certificate shall not be construed as relieving any other party of their responsibilities.

Yours faithfully
MPN GROUP PTY LIMITED

VIKTOR MATEFFY

MPN GROUP PTY LIMITED ACN 001 568 878 ABN 20 001 568 878 SYDNEY BRISBANE LOS ANGELES
SYDNEY OFFICE: 5 HARBOURVIEW CRESCENT, MILSONS POINT NSW 2061
PH: (02) 9929 7144 FAX: (02) 9922 3041 EMAIL: email@mpn.com.au
ALL MAIL TO PO BOX 443 MILSONS POINT NSW 1565



DIRECTORS: Viktor Mátéffy BE(Hons) MEng Sc NPER (Struct) George Perl BSc BE(Hons) MEng Sc NPER (Struct) Les Pal BE NPER (Struct)
SENIOR ASSOCIATE: Don Le-Huu BE ME NPER (Struct)
ASSOCIATES: Scott Crawford BE(Hons) MEng Sc NPER (Struct) Michael Sara BE(Hons) NPER (Struct) Bruce Tippet BE CPEng NPER (Struct)
CONSULTANTS: Stephen Mátéffy BE MEng Sc FIEAust NPER (Civil & Struct) Les Perl BStructEng CPEng George Kaye CEng MStructEng

ANNEXURE 7

Performance Assessment Documentation

Bungan Lane Carpark, Mona Vale, NSW
Fire Safety Engineering Assessment

Bungan Lane Carpark, Mona Vale, NSW Fire Safety Engineering Assessment

Date	Version	Purpose of Issue	Author(s)	Reviewed
27/08/2003	v01	Draft issue for comment	Russell Kilmartin Fire Safety Engineer, Scientific Services Laboratory	Dr Yaping He Senior Fire Safety Engineer, Scientific Services Laboratory
11/09/2003	v01	Final version issue.	Russell Kilmartin Fire Safety Engineer, Scientific Services Laboratory	Dr Yaping He Senior Fire Safety Engineer, Scientific Services Laboratory
28/10/2003	v02	Final version issue.	Russell Kilmartin Fire Safety Engineer, Scientific Services Laboratory	Dr Yaping He Senior Fire Safety Engineer, Scientific Services Laboratory

Report No: XR0895/R1

File No: XR0895

k:\fse\001 jobs\lr0850 - xr0899\lr0895 - bungan lane carpark\reports\final xr0895r1 v01 rk.doc

This report shall not be reproduced, except in full, without the written consent of the Director SSL.

SCIENTIFIC SERVICES LABORATORY
177 Salmon St, Port Melbourne, Vic, 3207 Telephone (03) 9248 4900 Fax (03) 9646 5165

A Business Unit of the Australian Government Analytical Laboratories (AGAL)
Industry, Science and Resources

Table of Contents

1	Introduction.....	1
1.1	General.....	1
1.2	Scope of Project.....	2
1.3	Stakeholders.....	2
2	Occupant and Building Characteristics	3
2.1	Building Characteristics	3
2.2	Occupant Characteristics.....	3
3	Non-compliances and Study Objectives	4
4	Trial Concept Design.....	6
4.1	Hazard Identification.....	6
4.2	Protective measures	6
5	Assessment.....	8
6	Conclusion and Recommendation.....	10
7	References	11

1 Introduction

1.1 General

This report details the fire safety engineering assessment undertaken by Scientific Services Laboratory (SSL) on behalf of Waterman AHW.

The assessment examines the proposed alternative design solutions which have been proposed where there are issues of non-compliance with respect to the deemed to satisfy provisions of the Building Code of Australia (BCA) (ABCB 1996).

Based on information provided to SSL it is assumed that the design of the buildings essentially meet the 'Deemed to Satisfy' provisions of BCA 96 except for the non compliance issues identified in the Table 3.1 of this report. Fire safety engineering methodologies, in accordance with the Fire Safety Engineering Guidelines (FSEG) (ABCB 2001), are used to demonstrate that the alternative solutions to these issues meet the performance requirements of BCA 96. The information and drawings for which this assessment is based are detailed in Table 1.1 below.

Table 1.1 Drawings used for assessment

Drawings by	Drawing No.	Plot Date
Design Inc Sydney Pty Ltd	TD 111	23/05/2003
Design Inc Sydney Pty Ltd	TD 112	23/05/2003
Design Inc Sydney Pty Ltd	TD 120	29/05/2003
Design Inc Sydney Pty Ltd	TD 121	29/05/2003
Design Inc Sydney Pty Ltd	TD 122	29/05/2003
Design Inc Sydney Pty Ltd	TD 123	23/05/2003
Design Inc Sydney Pty Ltd	TD 124	23/05/2003
Design Inc Sydney Pty Ltd	TD 130	23/05/2003
Design Inc Sydney Pty Ltd	TD 131	23/05/2003
Design Inc Sydney Pty Ltd	TD 132	29/05/2003
Design Inc Sydney Pty Ltd	TD 133	29/05/2003
Design Inc Sydney Pty Ltd	TD 212	23/05/2003
Design Inc Sydney Pty Ltd	TD 213	23/05/2003
Design Inc Sydney Pty Ltd	TD 213	23/05/2003
Design Inc Sydney Pty Ltd	TD 220	29/05/2003
Design Inc Sydney Pty Ltd	TD 221	23/05/2003
Design Inc Sydney Pty Ltd	TD 222	23/05/2003
Design Inc Sydney Pty Ltd	TD 223	23/05/2003
Design Inc Sydney Pty Ltd	TD 224	23/05/2003

The BCA96 through Clause A0.5 allows compliance with the performance requirements to be achieved either by a complying deemed to satisfy design; an alternative solution complying with the performance requirements or equivalent to the deemed to satisfy design provisions, or a combination of both approaches.

The assessment methodology employed in this assessment is based on the application of engineering judgement backed by appropriate analytical procedures and verification methodologies in the BCA96 in accordance with Clause A0.9 of BCA96.

1.2 Scope of Project

This assessment will address the issues of non-compliance with BCA96, which are identified in the Table 3.1 of this report. These issues relate to the final state of the building. This assessment and report does not address any issues of non-compliance and occupant safety that may arise as a result of partial completion and partial occupation of the building.

The assessment is concerned primarily with the life safety of the occupants. The fire safety systems to achieve this are outlined in the report in principle. The assessment does not consider property protection, business continuity issues, environmental protection and insurance requirements unless these are specifically identified in the scope of work.

Acceptance of alternative solutions instead of the BCA deemed to satisfy complying design requirements may increase the risk of property and contents damage.

The assessment is based on the occurrence of accidental fires originating from a single ignition source with fuel loads and distribution compatible with the use of the building. Fires arising from acts of arson involving introduced fuels and multiple ignition sources do not form part of this assessment.

The fire safety assessment to be carried out is concerned with life safety and has no specific objectives to be considered in regard to:

- (i) property loss; and
- (ii) community or environmental issues.

1.3 Stakeholders

This report may be relied on by Waterman AHW, Design Inc Sydney Pty Ltd, DLM Consulting, Scientific Services Laboratory and other relevant regulatory authorities. This report should not be relied on by other parties, other than those parties listed above, without the consent of Waterman AHW and Scientific Services Laboratory.

2 Occupant and Building Characteristics

2.1 Building Characteristics

The site is located at Bungan Lane, Mona Vale, NSW.

The proposed building is a split level four (4) - level car park.

The basic construction of the building is taken to be fully compliant with the deemed to satisfy design requirements of the Building Code of Australia 1996, BCA96.

For the purposes of the BCA 96, the subject building is described as follows:

- Classification (Clause A3.2) - Class 7a Car Park
- Rise in Storeys (Clause C1.2) - Rise of 3 storeys,
- Type of construction (Table C1.1) - Type A construction, and
- Effective height (Clause C1.2) - Less than 25 metres.

2.2 Occupant Characteristics

The occupant community characteristics of this type of development are taken to be typical of those found in this class of building.

The occupants in the car park may be classified as transient (i.e temporary carpark users).

It is not anticipated that the occupant characteristics or the usage of the building will change significantly. Any such change would require a re-assessment of the fire safety levels.

3 Non-compliances and Study Objectives

The proposed design solution does not meet some of the deemed to satisfy requirements of the BCA and hence the alternative design solution is required to be shown to meet the relevant performance requirements.

The Building Code of Australia 1996 has 'Objectives', 'Functional Statements' and 'Performance Requirements' relevant to each section of the BCA. BCA96 allows for two types of building design solutions, complying with the 'Deemed to Satisfy Provisions' and formulating 'Alternative Solutions'. Compliance with the BCA is met by satisfying the applicable performance requirements by either a deemed-to-satisfy solution or an alternative building solution.

The clauses of the 'Deemed to Satisfy Provisions' of BCA96, which the specific items of the proposed design do not meet and shall be addressed, are listed below:

Section C, Part C3 - Protection of Openings

The BCA96 deemed-to-satisfy non-compliant clause has been identified by DLM Consulting and is listed in the following table:

Table 3.1. Non compliance

Non-compliance Issue	BCA Clause	Performance Requirement
There are external openings within the carpark structure that are within the required minimum distance of 3.0 m to the site boundary.	C3.2 and C3.4	CP2

The BCA performance requirements identified in relation to the above non-compliance issue is as follows:

CP2 A building must have elements which will, to the degree necessary, avoid the spread of fire-

(a) to *exits*; and

(b) to *sole-occupancy units and public corridors*; and

Application:

CP2(b) only applies to a Class 2 or 3 building or Class 4 part.

(c) between buildings; and

(d) in a building, appropriate to-

- (i) the function or use of the building; and
- (ii) the *fire load*; and
- (iii) the potential *fire intensity*; and
- (iv) the *fire hazard*; and
- (v) the number of *storeys* in the building; and
- (vi) its proximity to *other property*; and
- (vii) any active *fire safety systems* installed in the building; and
- (viii) the size of any *fire compartment*; and
- (ix) *fire brigade* intervention; and
- (x) other elements they support; and
- (xi) the *evacuation time*.

4 Trial Concept Design

4.1 Hazard Identification

An examination of the statistics in regard to casualties due to car park fires shows that in 404 US car park fires there were no fatalities (Denda 1992). Gewain (1989) also examined the US data and concluded that there had been no fatalities in car related structure fires. The data did not indicate if the structures were open or closed. Similarly the ECCS technical committee on open deck car park (ECCS 1993) concluded that European insurance company statistics over many years showed no casualties as a result of car park fires in general. Earlier studies reported by Bennetts (Bennetts et al 1989) also indicate that in US and Canadian experience there were no recorded fatalities in 395 fires. The latter data may have included some of these earlier cases. Nevertheless, the overwhelming conclusion from these studies is that there is an extremely low fire safety hazard in car park.

Extensive research conducted by BHP has demonstrated that in sprinkler protected car parks, there is minimal risk of fire spread between vehicles. The tests have shown that the sprinklers are effective in containing the fire to the vehicle initially ignited. (Bennetts et al 1987, 1990)

4.2 Protective measures

The fire protection measures for the building are understood to be provided in accordance with the deemed-to-satisfy provisions of the BCA. These will include:

- Automatic fire sprinkler system provided throughout the building (Class 7a car park levels) in accordance with AS2118.1 and specification E1.5 of the BCA'96.,
- Fire hydrants (AS 2419) to the building,
- Fire hose reels (AS 1221 and AS 2441) to the building,
- Exit signs and emergency lighting (AS 2293) to the building.

It is taken that the basic construction of the car park will meet the BCA deemed to satisfy requirements with the exception of the non compliances noted in the Table 3.1.

In order to address the non compliance issue, additional sprinklers are proposed. These sprinklers are to be positioned immediately adjacent to the identified external wall openings at a distance of no more than 500 mm and no less than 300 mm from the inside face of the external wall (internal sprinklers). In order to improve the reliability of the sprinkler system the additional sprinklers are to be independent from

the automatic sprinkler system proposed for the carpark structure. The additional sprinklers are to be fed from a separate monitored isolation valve or from the hydrant system (with monitored valve).

5 Assessment

The external façade openings that are located within the required 3.0 m distance to the subject site boundary occur on the east (adjacent to Turimetta site/PO/retail) and north (CBA Bank Carpark) boundaries. These openings are located within a "Type B Construction FRL" steel and precast concrete demountable carpark comprising ground and three suspended levels with a façade system comprising both precast concrete panels and an open steel framed balustrade. The façade balustrade comprises continuous vertical steel members with steel mesh infill in between. The steel mesh infill on the east elevation extends 1200mm above and 760mm below the top surface of the precast concrete deck. The north elevation façade balustrade is similar in design to the east except that the extent of steel mesh is greater leaving less clear opening.

The balustrades on the east elevation extend approximately 22.3 m and occur on ground and the three elevated levels. The balustrades on the north elevation extend full width of the carpark approximately 33.5 m and occurs on ground and the three elevated levels.

Vehicular access is provided through the carpark at ground level into several adjacent properties. The vehicular openings occur on the north, east and south boundaries and have been designed with water drenched self closing roll down doors having 2.2m clear height and range in width from 3.7 to 5.5m wide.

The carpark in question is sprinkler protected. The sprinkler spray will limit the growth of a potential car fire such that the fire may be suppressed or controlled at a relatively small heat release rate (Bennetts et al 1987, 1990). Using the sprinkler activation model in the FAST program suite it was estimated that the maximum heat release rate of sprinkler controlled fast growth car fire would not exceed 2000 kW. Radiation from this car fire is then estimated to determine the heat flux at the boundary.

According to Drysdale (1999), the radiant heat flux from a heat source can be estimated using the following equation:

$$q = \frac{Q_r}{4\pi r^2}$$

where Q_r is the radiant heat release rate of the fire, r is the distance from the fire source. Assume that the fraction of radiant heat release rate to total heat release rate, Q , is 0.3 and the distance from the fire source to the boundary is in the order of 1 m.

$$q = \frac{Q_r}{4\pi r^2} = \frac{0.3Q}{4\pi r^2} = \frac{0.3 \times 2000}{4 \times 3.14 \times 1^2} = 47.7 \text{ (kW/m}^2\text{)}$$

This value is much less than the allowed heat flux limit in Table CV1 of BCA96. The risk of fire spread to the adjacent buildings is, therefore, minimal.

The sprinkler activation will reduce the incident heat flux beyond the opening. Sprinkler spray could form a water curtain in the vicinity of the sprinkler head. The use of a water curtain for fire protection has been documented in the literature (Coppalle, et. al., 1993). The experimental study by Pretrel and Buchlin (1996) demonstrated that water curtains could effectively attenuate thermal radiation generated by fires, thus preventing fire spread from one side of the curtain to another. The cooling effect of water spray also reduces convective heat transfer across the curtain (Chow and Fong, 1991), thus reducing the heat flux condition on the non fire side.

In addition to the attenuation of the radiant heat flux by a water spray, for the fully open sections of the carpark there would be wetting of possible fuel items within the carpark which would have the effect of further reducing the risk of fire spread.

Fuel loads (engine fuel, car interiors and tyres) in car parks are either generally concealed inside vehicles or located in the lower part of vehicles. Direct exposure of these fuels to thermal radiation from the neighbouring property is unlikely. In case of strong thermal radiation, the sprinklers, particularly the sprinkler heads prescribed to be positioned immediately adjacent to the identified external wall openings (at a distance of no more than 500 mm and no less than 300 mm from the inside face of the external wall), will activate and offer protection to the vehicles parked adjacent to the carpark structure openings. Therefore, the proposed sprinkler protection will satisfy Clause CV1(b) of BCA96.

6 Conclusion and Recommendation

With respect to the positioning of the identified external wall openings within the perimeter external walls of the Bungan Lane carpark building, it has been established that the openings require some form of protection as a measure of redundancy in order to address the issue of fire spread to the adjacent site buildings.

The roller shutter doors separating the vehicular openings connecting the carpark structures may be deleted. The location of the perimeter carpark wall openings and vehicular openings connecting the carpark structures meet the performance requirement CP2 contingent on the adoption of the requirements listed below:

- Sprinklers are to be positioned immediately adjacent to the identified external wall openings and connecting vehicular openings at a distance of no more than 500 mm and no less than 300 mm from the inside face of the external wall (internal sprinklers).
- In order to improve the reliability of the sprinkler system the additional sprinklers are to be independent from the automatic sprinkler system proposed for the carpark structure. The additional sprinklers are to be fed from a separate monitored isolation valve or from the hydrant system (with monitored valve).

7 References

- ABCB, 'Building Code of Australia 1996 - Volume 1', Class 2 to Class 9 Buildings, Australian Building Codes Board, Canberra, 1996
- ABCB, 'Fire Safety Engineering Guidelines - 2001', Australian Building Codes Board, Canberra, 2001
- Bennetts I D, Thomas I R, Proe D J, Lewins R R & Almand K H., 1990, "Fire Safety in carpark", BHP Structural Steel Development Group.
- Coppalle, A.; Nedelka, D.; Bauer, B., 1993, "Fire Protection: Water Curtains", Fire Safety Journal, Vol. 20, No. 3, 241-255, 1993.
- Denda, D. F., 'Parking garage fires', Parking Marketing Research Company, 1992.
- Drysdale D. D., 1999, *An Introduction to Fire Dynamics*, 2nd edition, Chichester, John Wiley & Sons.
- Gewain R G., 'Fire and life safety in open parking structures', Hughes Associates, February 1989.
- Pretrel, H. and Buchlin, J. M., "Experimental Study on the Performance of Water Spray Curtains to Attenuate Thermal Radiation", von Karman Institute, Belgium Industrial Fires III Workshop Proceedings. Major Industrial Hazards. EUR 17477 EN. European Commission. September 17-18, 1996, Riso, Denmark, 185-192 pp, 1996.

Part 4a Compliance Certificate

Issued under *Environmental Planning and
Assessment Act 1979*
Section 109C (1) (a) and Clause 138 of the
Environmental Planning and Assessment
Regulations 2000

Applicant

Name	Designinc
Address	124 Walker Street North Sydney NSW 2060
Contact No: phone:	9957 5401
Fax:	9957 4259

Development Consent Number or Complying Development Certificate (Where in force)

Development Consent Number	N0632/01
CDC number	NA
Date of determination	6 February 2003

Construction Certificate (Where in force)

Certificate No	NA
Date of issue	NA

Description of development (where relevant)	Construction of multi-storey car parking structure with open sections of external facade.
---	--

Subject land

Address	Bungan Lane, Mona Vale, NSW
Lot, DP/MPS etc	Lot 2, DP 707539

Type of Certificate

Nominate type of certificate	Fire safety engineering certificate (Part 4a) for identified issues.
------------------------------	---

☐ Classification of building or proposed building

Details of the classification of the building in accordance with the BCA (eg class 1 (a))

Class 7a - Carpark structure

☐ Specified aspect of development complies with prescribed requirements

Details of the development and specific aspect of the development and the prescribed requirements it complies with

With respect to the issue of protection of external openings within the building facade the proposed design satisfies the performance requirement CP2 of the BCA'96.

Ref: SSL Fire Safety Engineering Report XR0895/R1.

Inspection date


Date of inspection of building/subdivision works

-not applicable-

Certificate

I, Mahmut Horasan, of Scientific Services Laboratory, certify that:
The above described aspect of development complies with the prescribed requirements referred to above.

Signature

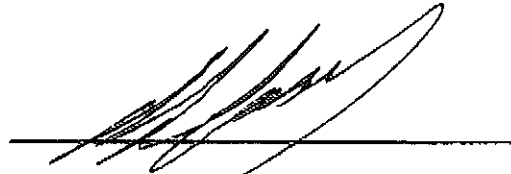

Date of Issue Thursday, 6 November 2008

Certificate Number XR0895/C1

Plans approved

List of plans where relevant

n/a

Certifier

Name of certifier	Mahmut Horasan
Accreditation No (if accredited)	Fire Safety Engineer, NSW. Registration No. 6477
Contact No	03-9248 4900
Address	177 Salmon Street Port Melbourne Vic 3207

* For the purposes of notifying a council under clause 79(2) of the Regulation of the issue of a Compliance certificate and accredited certifier must forward all sections of this form, including all attachments to the relevant council where they have not been previously forwarded to the Council.

ANNEXURE 8

Other Supporting Documentation

Subject: Bungan Lane Carpark - DA Conditions

Date: Wed, 11 Jun 2003 16:56:45 +1000

From: Nathan_Huon/Pittwater_Council@pittwater.nsw.gov.au

To: "trina mcclure" <tmccclure@sjph.com.au>

Trina,

Further to your fax today please note:

Condition 4 - Council has reviewed and accepted the proposed facade treatment per this condition.

Condition 8 - This condition is not relevant due to the construction to the boundary. Additional landscaping not required by the consent is to be provided to the street frontage. This work will be separately arranged,

Regards

Nathan Huon

This email and any materials contained or attached to it ("Contents") may contain
The contents may also be subject to copyright. Any unauthorised copying, disclosure
Any views expressed in the contents are those of the individual sender, except where
Pittwater Council
www.pittwaterlga.com.au

DA 4+8

Subject: Bungan Carpark - Condition 7a

Date: Thu, 12 Jun 2003 16:24:36 +1000

From: Nathan_Huon/Pittwater_Council@pittwater.nsw.gov.au

To: "trina mcclure" <tmccclure@sjph.com.au>

Trina,

As previously discussed the number of accessible spaces provided at stage 1 is based on the proportion required for the total number of spaces in the carpark. Further it was considered that as the adjacent sites are providing the required number of accessible spaces on their own sites it would not be of any advantage to provide accessible spaces on the lower ground level as it was likely that the spaces would be used. In summary it was considered that the prime location for the required accessible spaces was on the upper ground level where more convenient access to the street was available.

Regards

Nathan Huon

This email and any materials contained or attached to it ("Contents") may contain
The contents may also be subject to copyright. Any unauthorised copying, disclosure
Any views expressed in the contents are those of the individual sender, except where
Pittwater Council
www.pittwaterlga.com.au

DA # 74

Subject: Re: Bungan carpark - Condition B61

Date: Thu, 12 Jun 2003 17:38:22 +1000

From: Nathan_Huon/Pittwater_Council@pittwater.nsw.gov.au

To: trina mcclure <tmccclure@sjph.com.au>

No trina,

The whole condition relates to during construction as confirmed by the development officer.

The whole condition is not relevant to our work.

Nathan

trina mcclure <tmccclure@sjph.com.au>

12/06/2003 04:53 PM

To: Nathan_Huon/Pittwater_Council@pittwater.nsw.gov.au

cc:

Subject: Re: Bungan carpark - Condition B61

nathan,
B61.1 ?!!

Nathan_Huon/Pittwater_Council@pittwater.nsw.gov.au wrote:

Sorry Trina, Condition B61 was the condition that I was referring to.

DA B61

Nathan

trina mcclure <tmccclure@sjph.com.au>

12/06/2003 04:21 PM

To: Nathan_Huon/Pittwater_Council@pittwater.nsw.gov.au

cc:

Subject: Re: Bungan carpark - Condition B61

nathan,
please confirm which DA condition is not required,
thanks,
trina

Nathan_Huon/Pittwater_Council@pittwater.nsw.gov.au wrote:

Further to our discussion regarding the above I have discussed the purpose of this condition with Council's senior development officer who has advised that this condition is usually applied to situations where there is basement construction. As such he has advised that this condition would not appear to be relevant to this situation where no basement construction or interception of upstream surface water is required. Please advise if you require further clarification.

Regards

Subject: Re: bungan lane: falls to top slab stage 1

Date: Thu, 03 Jul 2003 10:40:32 +1000

From: "David Tennent" <David@ahw.com.au>

To: <tmcclore@designinc.com.au>

Trina,

We confirm that the proposed falls of 1:200 on the upper carpark level are acceptable and comply with code.

Regards,

David Tennent
Hydraulic Engineer

Waterman AHW Pty Ltd
PO Box 192, Chatswood NSW 2057
Level 12 The South Tower, 1-5 Railway Street, Chatswood NSW 2067
p: 02 9411 9922
f: 02 9415 1717
m: 0411 497 794
e: david@ahw.com.au

The information contained in this email and attachment(s) is confidential and is intended for receipt only by the person and company named herein. If you are not the intended recipient / company, please notify the sender and delete this email. Duplication or any further distribution is not permitted.

Ref AP 2890.1
falls item ①

ANNEXURE 9

Evidence of Payment of Council Fees

Nathan Huon

Principal Officer -

Major Special Projects

B. Build (Const Econ), A/Dip Civ Eng

Unit 9/5 Vuko Place, Warriewood NSW 2102
P.O. Box 882, Mona Vale NSW 1660
DX9018 Mona Vale

tel: (612) 9970 1283, Fax: (612) 9970 7384
mobile: 0407 224 102
internet: www.pittwaterlga.com.au
mail: nathan_huon@pittwater.nsw.gov.au

Design	Entry No	Ref
Date Received		
19 JUN 2003		
Action Taken By		

Pittwater Council

OFFICIAL RECEIPT

16/06/2003 Receipt No 116717

To FOR AND ON BEHALF OF
PITTWATER COUNCIL

4 BUNGAN LANE
MONA VALE

Applic Reference	Amount
GL Re GLSL-Buil	\$4,000.00
1 X DA: N0632/01	

Total: \$4,000.00

Amounts Tendered

Cash	\$0.00
Cheque	\$4,000.00
Card	\$0.00
Money Order	\$0.00
Agency Rec	\$0.00
Total	\$4,000.00
Rounding	\$0.00
Change	\$0.00
Nett	\$4,000.00

Printed 16/06/2003 2:37:34

Cashier NAnass

ANNEXURE 10

Fire Safety Schedule

FIRE SAFETY MEASURES THAT FORM PART OF THIS CERTIFICATE

Issued in accordance with 168 (1) (c) of the Environmental Planning and Assessment Regulation 2000

Fire Safety Measure	Standard of performance	Proposed
Automatic fire suppression	Spec E1.5, AS 2118.1	Yes
Emergency lighting	E4.4, E4.2, AS/NZS2293.1	Yes
Exit signs	E4.5, E4.8, AS/NZS2293.1	Yes
Fire hydrants	E1.3, AS2419.1	Yes
Fire Safety Engineering	Report prepared by Scientific Service Laboratory	Yes
Fire seals	C3.15	Yes
Hose reels	E1.4, AS2441	Yes
Paths of travel	Part D1 of the BCA	Yes
Portable fire extinguishers	E1.6, AS2444	Yes
Wall wetting drencher system	C3.4, AS 2118.1 & SSL report	Yes
Warning and operational signs	D2.23, E3.3, Form 15B	Yes

ANNEXURE 11

Certificate of Accreditation

NSW ACCREDITATION SCHEME
BUILDING SURVEYORS AND ALLIED PROFESSIONS

CERTIFICATE OF ACCREDITATION

This is to certify that

SIMON DWYER


is accredited in New South Wales as an Accredited Certifier
at the following levels

Accredited Certifier Grade 1

Principal Certifying Authority Grade 1

This accreditation commences on 12 November 2002
and expires on 11 November 2003

Registration No. 925

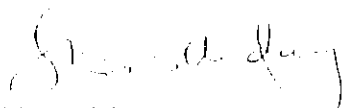

Sue Holliday
Director General

planning

[illegible]

Ad. J. 1911. *Geograph. J.* 41: 1-10.

TO: ALL THE MEMBERS OF THE

1. *Chlorophyll a* (Chl *a*)

1. *Chlorophyll a* (Chl *a*)

© The Author(s) 2011
Reprints and permissions: <http://www.sagepub.com/journalsPermissions.nav>

$$\frac{1}{\partial_{x_1} - \partial_{x_2}} \left(\frac{\partial^2 f}{\partial x_1^2} + \frac{\partial^2 f}{\partial x_2^2} \right) = \frac{\partial^2 f}{\partial x_1 \partial x_2}.$$
$$\frac{d}{dt} \left(\frac{\partial L}{\partial \dot{x}} \right) = \frac{\partial L}{\partial x}, \quad \frac{d}{dt} \left(\frac{\partial L}{\partial \dot{y}} \right) = \frac{\partial L}{\partial y}$$
$$f_{\text{eff}} = \frac{\pi}{2} \left(\frac{1}{\sqrt{1 + \frac{1}{2} \frac{v^2}{c^2}}} - \frac{1}{\sqrt{1 + \frac{1}{2} \frac{v'^2}{c^2}}} \right)$$

THE UNIVERSITY OF CHICAGO

$$f(\beta) = \frac{1}{\Gamma(\beta)} \int_0^\infty e^{-t} t^{\beta-1} f(t) dt$$

GENERAL NOTES

- THESE DRAWINGS SHALL BE READ IN CONJUNCTION WITH THE ARCHITECTURAL DRAWINGS AND PITWATER COUNCIL'S SPECIFICATION FOR CIVIL WORKS. THESE DRAWINGS SHALL TAKE PRECEDENCE OVER THE SPECIFICATION FOR CIVIL WORKS WHEN DISCREPANCIES ARISE.
- THE CONTRACTOR SHALL GIVE NOTICE TO COUNCIL'S ENGINEER IN ACCORDANCE WITH COUNCIL'S SPECIFICATION WHEN INSPECTIONS ARE REQUIRED.
- THE CONTRACTOR SHALL DEMOLISH AND REMOVE FROM SITE ALL STRUCTURES, CAR BODIES, CONCRETE, FENCES, ETC. AS REQUIRED.
- PRIOR TO COMMENCEMENT OF WORKS THE CONTRACTOR SHALL VERIFY THE LOCATION OF EXISTING SERVICES AND STRUCTURES WHETHER OR NOT SHOWN ON THE DRAWINGS. ANY DAMAGE TO EXISTING SERVICES AND STRUCTURES SHALL BE REPAIRED AT THE CONTRACTOR'S EXPENSE. ALL EXISTING SERVICES AND STRUCTURES SHALL BE PLACED AROUND EXPOSED SERVICES AND STRUCTURES. ALL SERVICE COVERS SHALL BE ADJUSTED TO SUIT FINISHED SURFACE LEVELS.
- THE CONTRACTOR SHALL ENSURE THAT EXISTING SERVICES SUPPLY IS MAINTAINED AT ALL TIMES. WHERE SERVICES ARE AFFECTED BY NEW WORKS, THE CONTRACTOR SHALL INSTALL ALTERNATIVE/ NEW SUPPLIES.
- THE CONTRACTOR SHALL MAINTAIN SERVICES AND ALL WEATHER ACCESS AT ALL TIMES TO ADJOINING PROPERTIES.
- TO MINIMIZE DISRUPTION THE CONTRACTOR SHALL STAGE THE WORKS TO THE SATISFACTION OF THE SUPERINTENDENT.
- PRIOR TO THE REMOVAL OF TREES THE CONTRACTOR SHALL OBTAIN THE SUPERINTENDENT'S APPROVAL. GRUB HOLES SHALL BE BACKFILLED WITH APPROVED MATERIAL PLACED AND COMPACTED TO 90% STANDARD COMPACTION.
- TEMPORARY DRAINAGE MEASURES SHALL BE INSTALLED TO DRAIN/ COLLECT SURFACE AND SUB-SURFACE WATER DURING CONSTRUCTION.
- THE CONTRACTOR SHALL PROVIDE SUITABLE EROSION & SEDIMENT CONTROL MEASURES TO ENSURE THAT NO SILT OR BUILDING MATERIALS ENTER THE EXISTING DRAINAGE SYSTEM.
- WHEN OTHER CONTRACT WORK IS IN PROGRESS THAT REQUIRES ACCESS AND CO-ORDINATION WITH THIS CONTRACT, THIS CO-ORDINATION WILL BE THE CONTRACTOR'S RESPONSIBILITY.
- ALL NEW WORKS SHALL BE SMOOTHLY TRANSITIONED INTO EXISTING WORKS.
- CONCRETE FOOTINGS ARE TO HAVE 50mm DEEP DUMPY JOINTS (DUJ) AT 1000mm TO THE PATHS WITH EVERY THIRD JOINT IS TO BE A FULL DEPTH EXPANSION JOINT WITH BETWEEN INFL MFL MATERIAL.
- ALL FOOTINGS, BATTERS AND AREAS OUTSIDE THE CARPARKWAY SHALL BE RE-VEGETATED AS SOON AS PRACTICALLY POSSIBLE AFTER FORMATION. BATTERS SHALL BE TOP-SOILED (MINIMUM) AS SOON AS PRACTICALLY POSSIBLE. BATTER SLOPES SHALL BE MAX. 20% : 1V1 UNLESS NOTED OTHERWISE.
- DIMENSIONS OF ANY DETAIL SHALL NOT BE SCALED. DIMENSIONS, IF IN DOUBT, SHALL BE VERIFIED BY THE SUPERINTENDENT.
- ALL SURVEY DATA AND CONTROL PROVIDED BY STEVE DAVEY AND ASSOCIATES. THIS DATA SHALL BE CONFIRMED ON SITE PRIOR TO CONSTRUCTION.

GROUND PREPARATION NOTES

- REMOVE ALL TOP SOIL (MINIMUM OF 50mm) AND ANY REMAINING VEGETATION, RUBBLE OR BUILDING DEBRIS.
- SUBGRADE TO BE COMPACTED TO A MINIMUM DENSITY RATIO OF 90% ± 2% OF D.H.C.
- PROOF ROLL THE SUBGRADE SURFACE WITH A SMOOTH DRUM ROLLER OF NOT LESS THAN TEN TONNES DEAD WEIGHT. REMOVE ANY AREAS THAT MOVE VISIBLY AND REPLACE WITH SELECT FILL PLACED IN LAYERS NOT GREATER THAN 150mm LOOSE THICKNESS AND COMPACT TO A MINIMUM DENSITY RATIO OF 90% STANDARD COMPACTION. MOISTURE CONTENT SHALL BE MAINTAINED WITHIN ± 2% OF D.H.C.
- COMPACTION OF BASE TO BE 90% MODIFIED COMPACTION. BEFORE PLACING THE WEARING COURSE A ROLLER TEST IS TO BE CARRIED OUT WITH A 12" ROLLER AND IS TO BE APPROVED BY THE GEO-TECH OR ENGINEER.
- COMPACTION SHALL BE CONTROLLED BY A REGISTERED SOIL LABORATORY IN ACCORDANCE WITH THE RTA'S SPECIFICATION.
- PAVEMENT DESIGN BASED ON CBR.
- REFER TO GEOTECHNICAL REPORT No. 3771 PREPARED BY DOUGLAS PARTNERS. FOR ALL BOREROLE INFORMATION, FOUNDATION DETAILS AND FILLING PROCEDURES AND MATERIALS.


SEDIMENT RUN-OFF CONTROL DURING EARTHWORKS

- THE CONTRACTOR SHALL INSTALL AND MAINTAIN SOIL EROSION AND SEDIMENT CONTROL MEASURES GENERALLY IN ACCORDANCE WITH THE GUIDELINES OF THE NSW SOIL CONSERVATION SERVICE AND AS NECESSARY TO PREVENT RUN-OFF FROM SITE OF SEDIMENT RESULTING FROM HIS WORKS. SUCH MEASURES SHALL ALSO COMPLY WITH THE PUBLIC WORKS PUBLICATION: "MANAGEMENT OF SOIL AND SEDIMENT EROSION - CONSTRUCTION SITE" (BLUE BOOK).
- GRADE FINISHED SURFACE TO SHED WATER EVENLY WITHOUT CHANNELING.
- ALL DISTURBED AREAS AND STOCKPILES TO BE STABILISED WITHIN 48 HOURS. DUST IS TO BE SUPPRESSED BY WATERING.
- TRUCKS AND VEHICLES LEAVING THE SITE SHALL NOT SPREAD DIRT ONTO THE EXTERNAL ROADS.
- NO DISTURBANCE OF SITE PERMITTED OTHER THAN IMMEDIATE AREA OF THE WORKS.
- EROSION CONTROL MEASURES TO BE INSPECTED AND MAINTAINED AFTER EVERY STORM.


TRAFFIC CONTROL NOTES

- THE CONTRACTOR SHALL PROVIDE ADEQUATE TRAFFIC MANAGEMENT MEASURES WHICH ARE TO BE IMPLEMENTED AND MAINTAINED DURING CONSTRUCTION.
- TRAFFIC CONTROL EXTERNAL TO THE SITE TO COMPLY WITH RTA GUIDELINES AND AS142.3.
- THE CONTRACTOR SHALL REMOVE EXISTING LINE MARKING WHERE APPLICABLE. THESE SHALL BE VERIFIED BY THE SUPERINTENDENT PRIOR TO COMMENCEMENT OF THESE WORKS.
- EXISTING SIGNS TO BE RELOCATED OR REMOVED SHALL BE CONFIRMED ON SITE BY THE SUPERINTENDENT.
- ALL CONDUITS AND MAINS SHALL BE Laid PRIOR TO LAYING FINAL ASPHALTIC CONCRETE SEAL.


BUNGAN LANE CARPARK MONA VALE

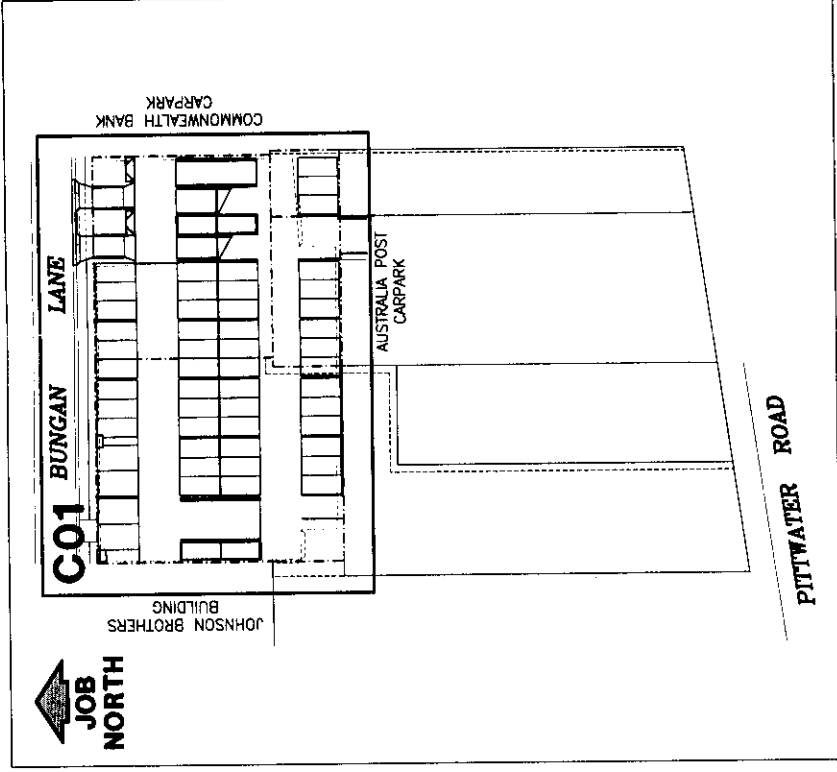


LOCALITY PLAN
1:500

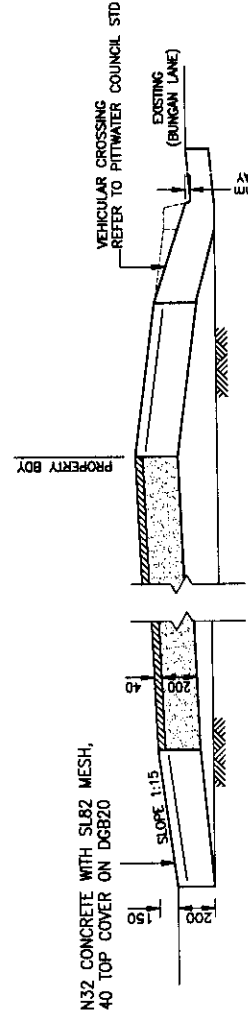


SECTION A - RAISED THRESHOLD AT ENTRY/ EXIT
N.T.S.

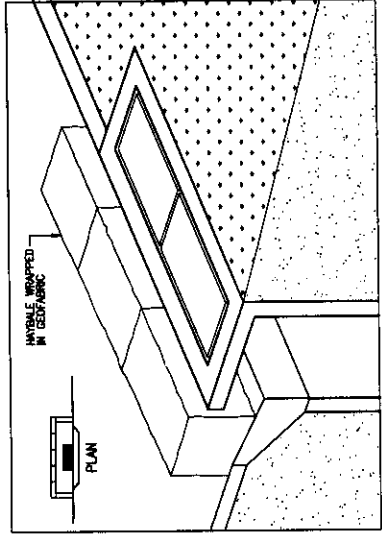

KERB INLET CONTROL
N.T.S.

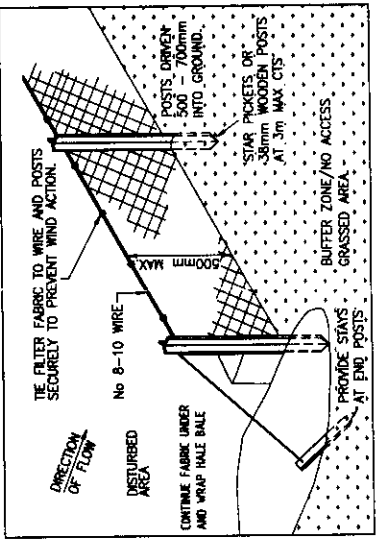


SILT FENCE (EF)
N.T.S.

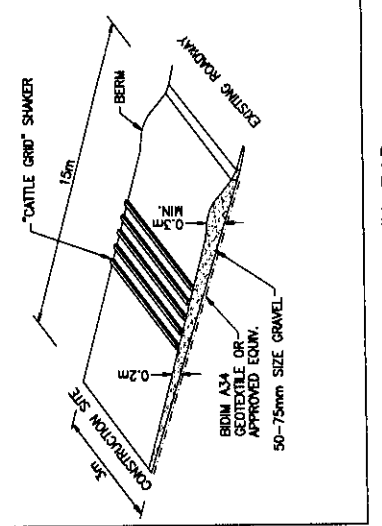

SHAKE DOWN PAD
N.T.S.

LEGEND

- NO PROPOSED KERB ONLY
- FK PROPOSED FLUSH KERB
- PROPOSED SOLID WALL - CONCRETE PANEL DETAIL REFER STRUCTURAL DWG 8822/S
- PROPOSED MESH WALL DETAIL REFER STRUCTURAL DWG 8822/S
- SLT FENCE
- DESIGN FINISHED LEVEL
- EXISTING KERB TO REMAIN
- EXISTING KERB TO BE DEMOLISHED
- EXISTING TREE (TO REMAIN)
- EXISTING TREE (TO BE REMOVED)
- CONCRETE INFL (REFER PITWATER COUNCIL STANDARD)
- ASPHALT SURFACE 40mm AC14 200mm DGB20 COMPACTED SUBGRADED
- LANDSCAPING (REFER TO ARCHITECT'S DETAILS)
- DRAINAGE PIT (REFER AHW DWG 20555/N02)
- GRADED DRAIN (REFER AHW DWG 20555/N02)
- BOLLARDS (REFER ARCHITECT'S DETAILS)
- BKE RACK 300x300x300 MASS CONC. PAWS FOOTINGS

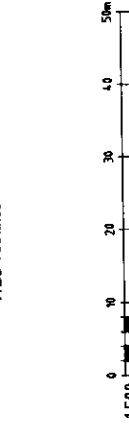

ISSUE	AMENDMENT	BY	DATE
T1	ISSUED FOR TENDER	MAC	23/05/03
P1	ISSUED FOR INFORMATION	MAC	09/05/03

COPYRIGHT: THIS DESIGN AND PLANS ARE NOT TO BE USED OR REPRODUCED IN ANY FORM WITHOUT WRITTEN PERMISSION OF MPN GROUP PTY LTD

MPN GROUP PTY LTD
CONSULTING ENGINEERS - A.C.N. 001568878
5 HARBOURVIEW CR., WILSONS POINT 2061
N.S.W. AUSTRALIA - TEL: (02) 9929 7144
FAX: (02) 9929 7144
E-MAIL: enquiries@mpn.com.au

Designing Sydney P/L
124 WALKER STREET, NORTH SYDNEY NSW 2060
PH: (02) 9957 5401 FAX: (02) 9957 4259


BUNGAN LANE CARPARK
BUNGAN LANE
MONA VALE

COVER SHEET & ASSOCIATED DETAILS N.T.S.

DESIGN: MAC DRAWN: JW SCALES: 1:500
CHKD: DATE:
SHEET: MPN JOB DWG No
1 OF 2 8822 C00 T1

FOR TENDER PURPOSES ONLY


FOR NOTES AND LEGEND
REFER TO DWG C00

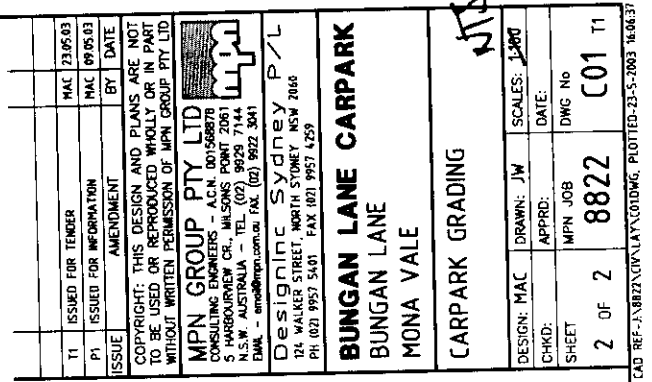

THIS DOCUMENT IS REFERRED
TO IN THE CERTIFICATION FOR-
PROJECT No. J03354
(POST OFFICE)



101
DP 794195
URMETTA P/L)
VACANT

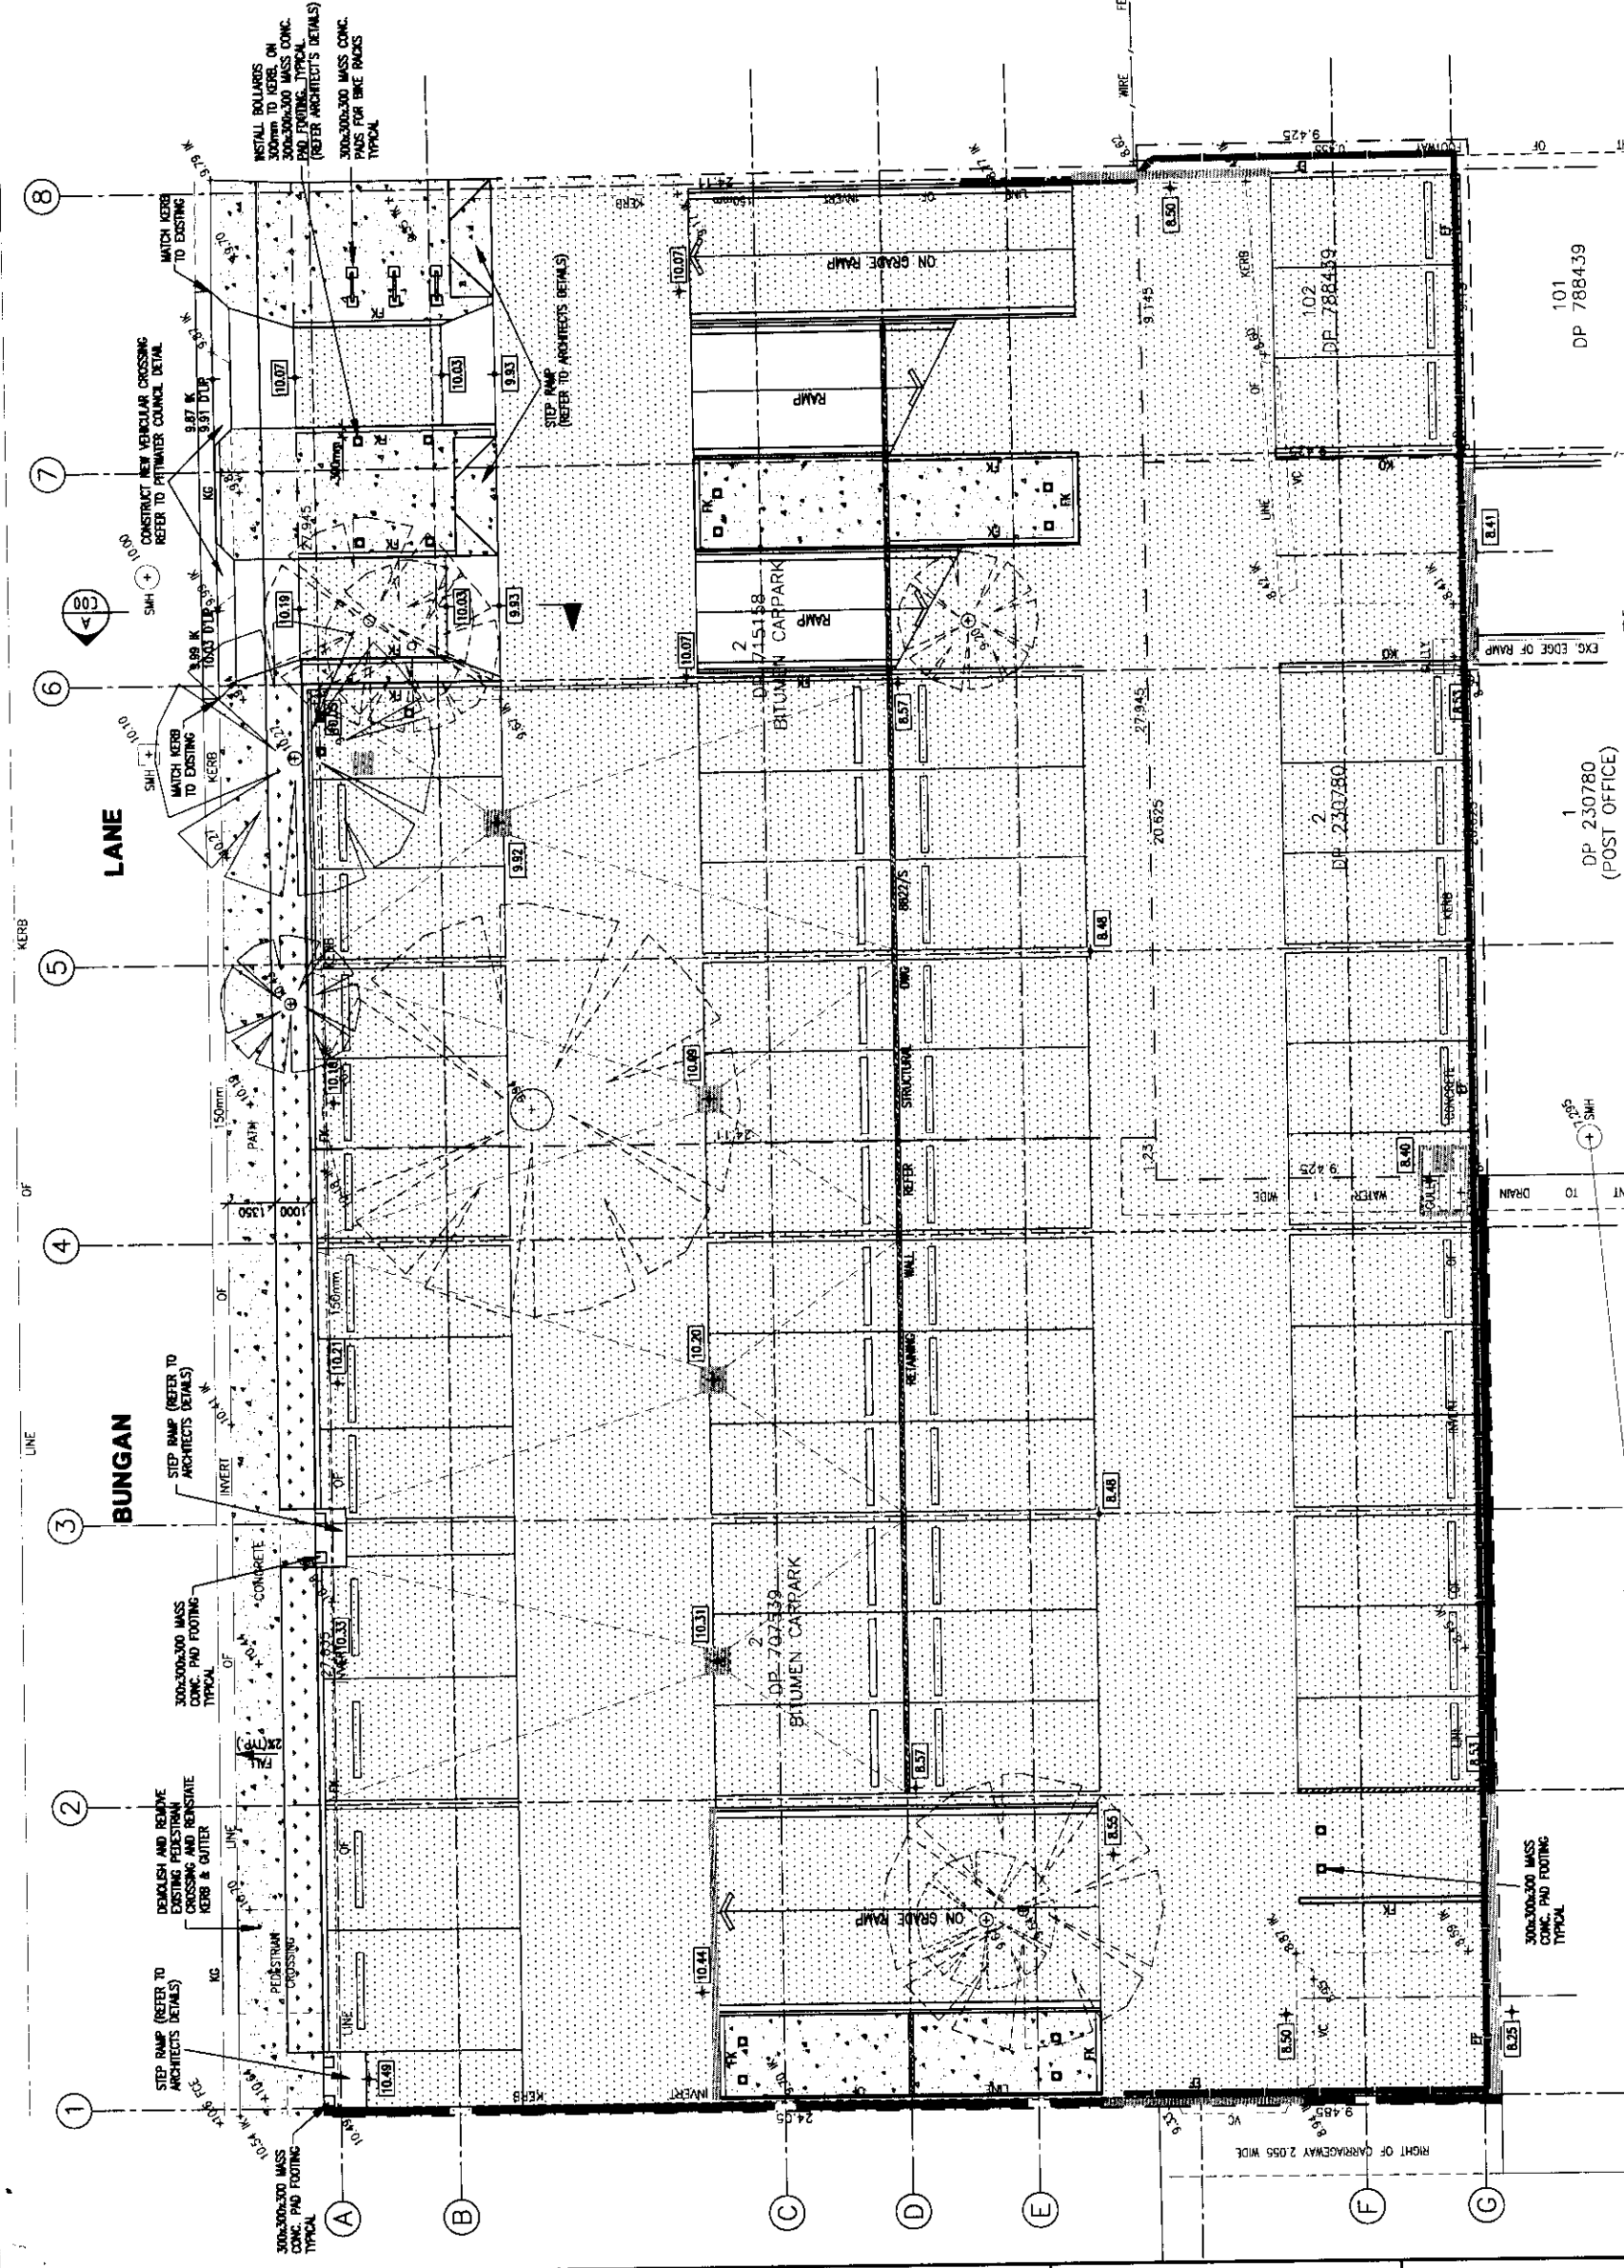


Hydraulic Services

4 Bungan Lane, Mona Vale

Drawing Schedule

- 20555-H00 COVER SHEET, SPECIFICATION & LEGEND
20555-H01 SITE PLAN
20555-H02 GROUND FLOOR PLAN
20555-H03 FIRST & SECOND FLOOR PLAN
- LEVEL 2 FOR INFORMATION ONLY
20555-H04 THIRD FLOOR PLAN
- FOR INFORMATION ONLY

Legend

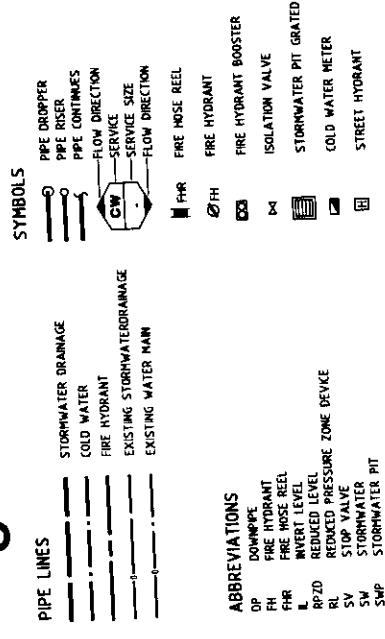

Specification Notes

GENERAL REQUIREMENTS

DEFINITIONS
DRAWINGS - THE HYDRAULIC SERVICES DRAWINGS AND ASSOCIATED ARCHITECTURAL AND OTHER SERVICES DRAWINGS ASSOCIATED WITH THE PROJECT.

LOCAL AUTHORITY - THE RELEVANT AUTHORITY HAVING JURISDICTION OVER THE WORK IN THE AREA OF THE WORKS.

PROVIDE - MANUFACTURE, SUPPLY, INSTALL, TEST, SERVICE AND CERTIFY ALL MATERIALS AND COMPONENTS REQUIRED FOR THE ITEM.

MAIN CONTRACTOR - THE BUILDER OVER SEEING THE ENTIRE WORKS.

STAGING
THIS CONTRACT IS TO BE BUILT IN THREE STAGES, POSSIBLY OVER SEVERAL YEARS. EACH STAGE SHALL BE BUILT SO THAT IT IS COMPLETELY OPERATIONAL WITHIN THE NEED TO BUILD THE FOLLOWING STAGES. EACH STAGE SHALL ALSO BE BUILT WITH ALLOWANCES FOR THE FUTURE STAGES. TENDER PRICES TO BE LISTED ACCORDINGLY.

STAGE 1 - SECOND FLOOR.
STAGE 2 - FIRST FLOOR.
STAGE 3 - THIRD FLOOR.

DUE ALLOWANCES SHALL BE MADE FOR THE CAPPING OFF, CONNECTION AND EXTENSION OF EACH SERVICE AT EACH STAGE, AND FOR COMMISSIONING OF THE FIRE SERVICES AT EACH STAGE.

GENERAL
ALL WORK SHALL BE CARRIED OUT BY AND UNDER THE SUPERVISION OF A LICENSED PLUMBER IN ACCORDANCE WITH THE REQUIREMENTS OF ARCHITECTURAL PLANS AND HYDRAULIC DRAWINGS AND SPECIFICATIONS IN ACCORDANCE WITH THE REQUIREMENTS OF THE BUILDING CODE OF AUSTRALIA, LOCAL AUTHORITIES, AS 3500 AND OTHER RELEVANT AUSTRALIAN STANDARDS.

WORK IS TO BE CARRIED OUT TO THE SATISFACTION OF THE ARCHITECT.

DRAINAGE INDICATED IS BELOW THE FLOOR UNLESS NOTED OTHERWISE.

ALL WATER SERVICES SHOWN AT HIGH LEVEL UNLESS NOTED OTHERWISE.

SITE VISIT
DURING THE TENDER PERIOD, VISIT THE SITE TO BECOME FAMILIAR WITH THE SITE CONSTRAINTS AND EXTENT OF WORKS. VARIATIONS DUE TO OBVIOUS SITE CONSTRAINTS WILL NOT BE APPROVED.

SCOPE OF WORKS
PROVIDE ALL MATERIALS AND LABOUR NECESSARY TO PROVIDE A COMPLETE, WORKING AND SERVICEABLE INSTALLATION BASED ON THE DRAWINGS AND SPECIFICATION.

DIMENSIONS
THE DRAWINGS ARE INDICATIVE ONLY. ALL DIMENSIONS MUST BE CHECKED ON SITE BEFORE ANY SITEWORK OR OFF-SITE FABRICATION TAKES PLACE.

MATERIALS
ALL MATERIALS USED IN THE WORK SHALL BE NEW AND OF THE BEST QUALITY AND TYPE AVAILABLE TO COME WITH THE RELEVANT AUSTRALIAN STANDARDS AND BEAR THE REQUIRED STANDARDS MARK AND WATERMARK.

SAFETY
ENSURE THAT ALL TOOLS AND EQUIPMENT ARE MAINTAINED IN A SOUND CONDITION AND ARE SAFE FOR USE AND OPERATED IN A SAFE MANNER. PLANT AND EQUIPMENT ARE TO BE LOCATED SO AS NOT TO IMPED THE PASSAGE OF VEHICLES OR PEDESTRIAN TRAFFIC. THE CONTRACTOR SHALL NOT AT ANY TIME LEAVE THE WORKS IN AN UNSAFE CONDITION OR IN A CONDITION THAT MAY CAUSE DAMAGE TO OTHER EXISTING WORK.

COORDINATION
COORDINATE SERVICES WITH ALL OTHER TRADES AND WORKS ON THE SITE. REVIEW ALL AVAILABLE EXISTING SERVICES DOCUMENTATION.

SERVICES IN GENERAL

EXISTING SERVICES
EXISTING SERVICES SHOWN ON THE DRAWINGS ARE INDICATIVE ONLY AND MAY NOT BE COMPLETE. LOCATE AND CONFIRM ALL EXISTING SERVICES RELEVANT TO THE WORKS, PRIOR TO CARRYING OUT ANY WORK.

SERVICES FOR OTHER TRADES
CONFIRM LOCATION AND SIZE OF ALL SERVICES REQUIRED FOR USE BY OTHER TRADES.

FORMS
DUE TO THE CORROSIVE NATURE OF THE CARPARK ENVIRONMENT, FIXINGS FOR PIPEWORK AND EQUIPMENT SHALL BE EPDM COATED GALVANISED MILD STEEL OR 316 STAINLESS STEEL AS APPROPRIATE.

STORMWATER DRAINAGE

PIPEWORK MATERIAL
PIPEWORK SHALL BE UPVC DRAINAGE WASTE AND VENT (DWV) GRADE WITH SOLVENT WELDED JOINTS.

GUTTERING
THE GUTTERING SHALL BE COLORBOND OR AS MAY BE SPECIFIED BY THE ARCHITECT. ALLOWANCE SHALL BE MADE IN EACH STAGE FOR INSTALLATION OF GUTTERING AT THAT LEVEL, AND FOR REPLACEMENT AT SUBSEQUENT STAGES.

STORMWATER PITS
STORMWATER PITS SHALL BE PRECAST CONCRETE WITH CLASS 'C' GALVANISED GRATES AND LOCKDOOMS AND STEP ROWS IF REQUIRED BY CODE.

GRATED DRAINS SHALL BE EQUAL TO 'ACO DRAINS' MODEL K140 SYSTEM WITH INTERCEPT DUCTILE IRON GRATES AND LOCKDOOMS.

WATER SERVICE

STANDARDS
THE INSTALLATION IS TO BE IN ACCORDANCE WITH AS3500.1, NSW CODE OF PRACTICE FOR PLUMBING AND DRAINAGE AND LOCAL AUTHORITY REQUIREMENTS.

PIPEWORK MATERIAL
COLD WATER PIPEWORK SHALL BE COPPER TUBE TYPE 'B' WITH SILVER BRAZED JOINTS.

PIPEWORK CHASED IN WALLS SHALL BE LAGGED WITH KEMLAG OR EQUIVALENT MATERIAL.

PIPE SIZES NOMINATED ON THE DRAWINGS ARE INTERNAL BORE SIZES.

WATER MAIN EXTENSION
ALLOW TO LIESE WITH THE WATER MAIN CONTRACTOR FOR THE INSTALLATION OF TEE AND VALVES FOR CONNECTION.

HYDRANT SERVICE

STANDARDS
THE INSTALLATION IS TO BE IN ACCORDANCE WITH AS2419.1

PIPEWORK MATERIAL
PIPEWORK SHALL BE VICTAULIC GALVANISED MILD STEEL WITH MECHANICAL JOINTS.

THIS DOCUMENT IS REFERRED TO IN THE CERTIFICATION FOR PROJECT No J 0330 54

12 NOV 2003



8		30.0.01	D.I.	D.I.	REVISED STAGE 1 TENDER ISSUE
9		31.0.01	D.I.	D.I.	STAGE 1 TENDER ISSUE
Rev	File	Issue	Rev	File	Description
					
Watermark: AWP					
Project Name: Pittwater Council Carpark					
Project Location: 4 Bungan Lane, Mona Vale					
Project Description: Hydraulic services					
Project Status: Legend, Drawing Register & Specification Notes					
Project Date: 12 Nov 2003					
Project Engineer: [Signature]					
Project Designer: [Signature]					
Project Checker: [Signature]					
Project Approver: [Signature]					
Project Sign-off: [Signature]					
Project Completion: [Signature]					
Project Close-out: [Signature]					
Project Archival: [Signature]					
Project Accession: [Signature]					
Project Inventory: [Signature]					
Project Catalogue: [Signature]					
Project Indexing: [Signature]					
Project Labeling: [Signature]					
Project Packaging: [Signature]					
Project Shipping: [Signature]					
Project Receipt: [Signature]					
Project Unpacking: [Signature]					
Project Inspection: [Signature]					
Project Testing: [Signature]					
Project Commissioning: [Signature]					
Project Handover: [Signature]					
Project Close-out: [Signature]					
Project Archival: [Signature]					
Project Accession: [Signature]					
Project Inventory: [Signature]					
Project Catalog					

BUNGAN LANE

COMM.
BANK
CARPARK

AUSTRALIA
POST

FUTURE
TURIMETTA
DEVELOPMENT

FUTURE
JOHNSON
DEVELOPMENT

MITRE 10

THIS DOCUMENT IS REFERRED
TO IN THE CERTIFICATION FOR
PROJECT No J 03354

12 NOV 2003




hydraulic services
SITE PLAN

PITTWATER COUNCIL CARPARK
4 BUNGAN LANE
MONA VALE

Project
Name
Location
Date
Author
Checked
Approved
Scale
Sheet No
Total Sheets

1	20/03/03	D.T.	D.T.	REVISED STAGE 1 TENDER ISSUE
2	20/03/03	D.T.	D.T.	STAGE 1 TENDER ISSUE
3	20/03/03	D.T.	D.T.	STAGE 1 TENDER ISSUE
4	20/03/03	D.T.	D.T.	STAGE 1 TENDER ISSUE
5	20/03/03	D.T.	D.T.	STAGE 1 TENDER ISSUE
6	20/03/03	D.T.	D.T.	STAGE 1 TENDER ISSUE
7	20/03/03	D.T.	D.T.	STAGE 1 TENDER ISSUE
8	20/03/03	D.T.	D.T.	STAGE 1 TENDER ISSUE
9	20/03/03	D.T.	D.T.	STAGE 1 TENDER ISSUE
10	20/03/03	D.T.	D.T.	STAGE 1 TENDER ISSUE

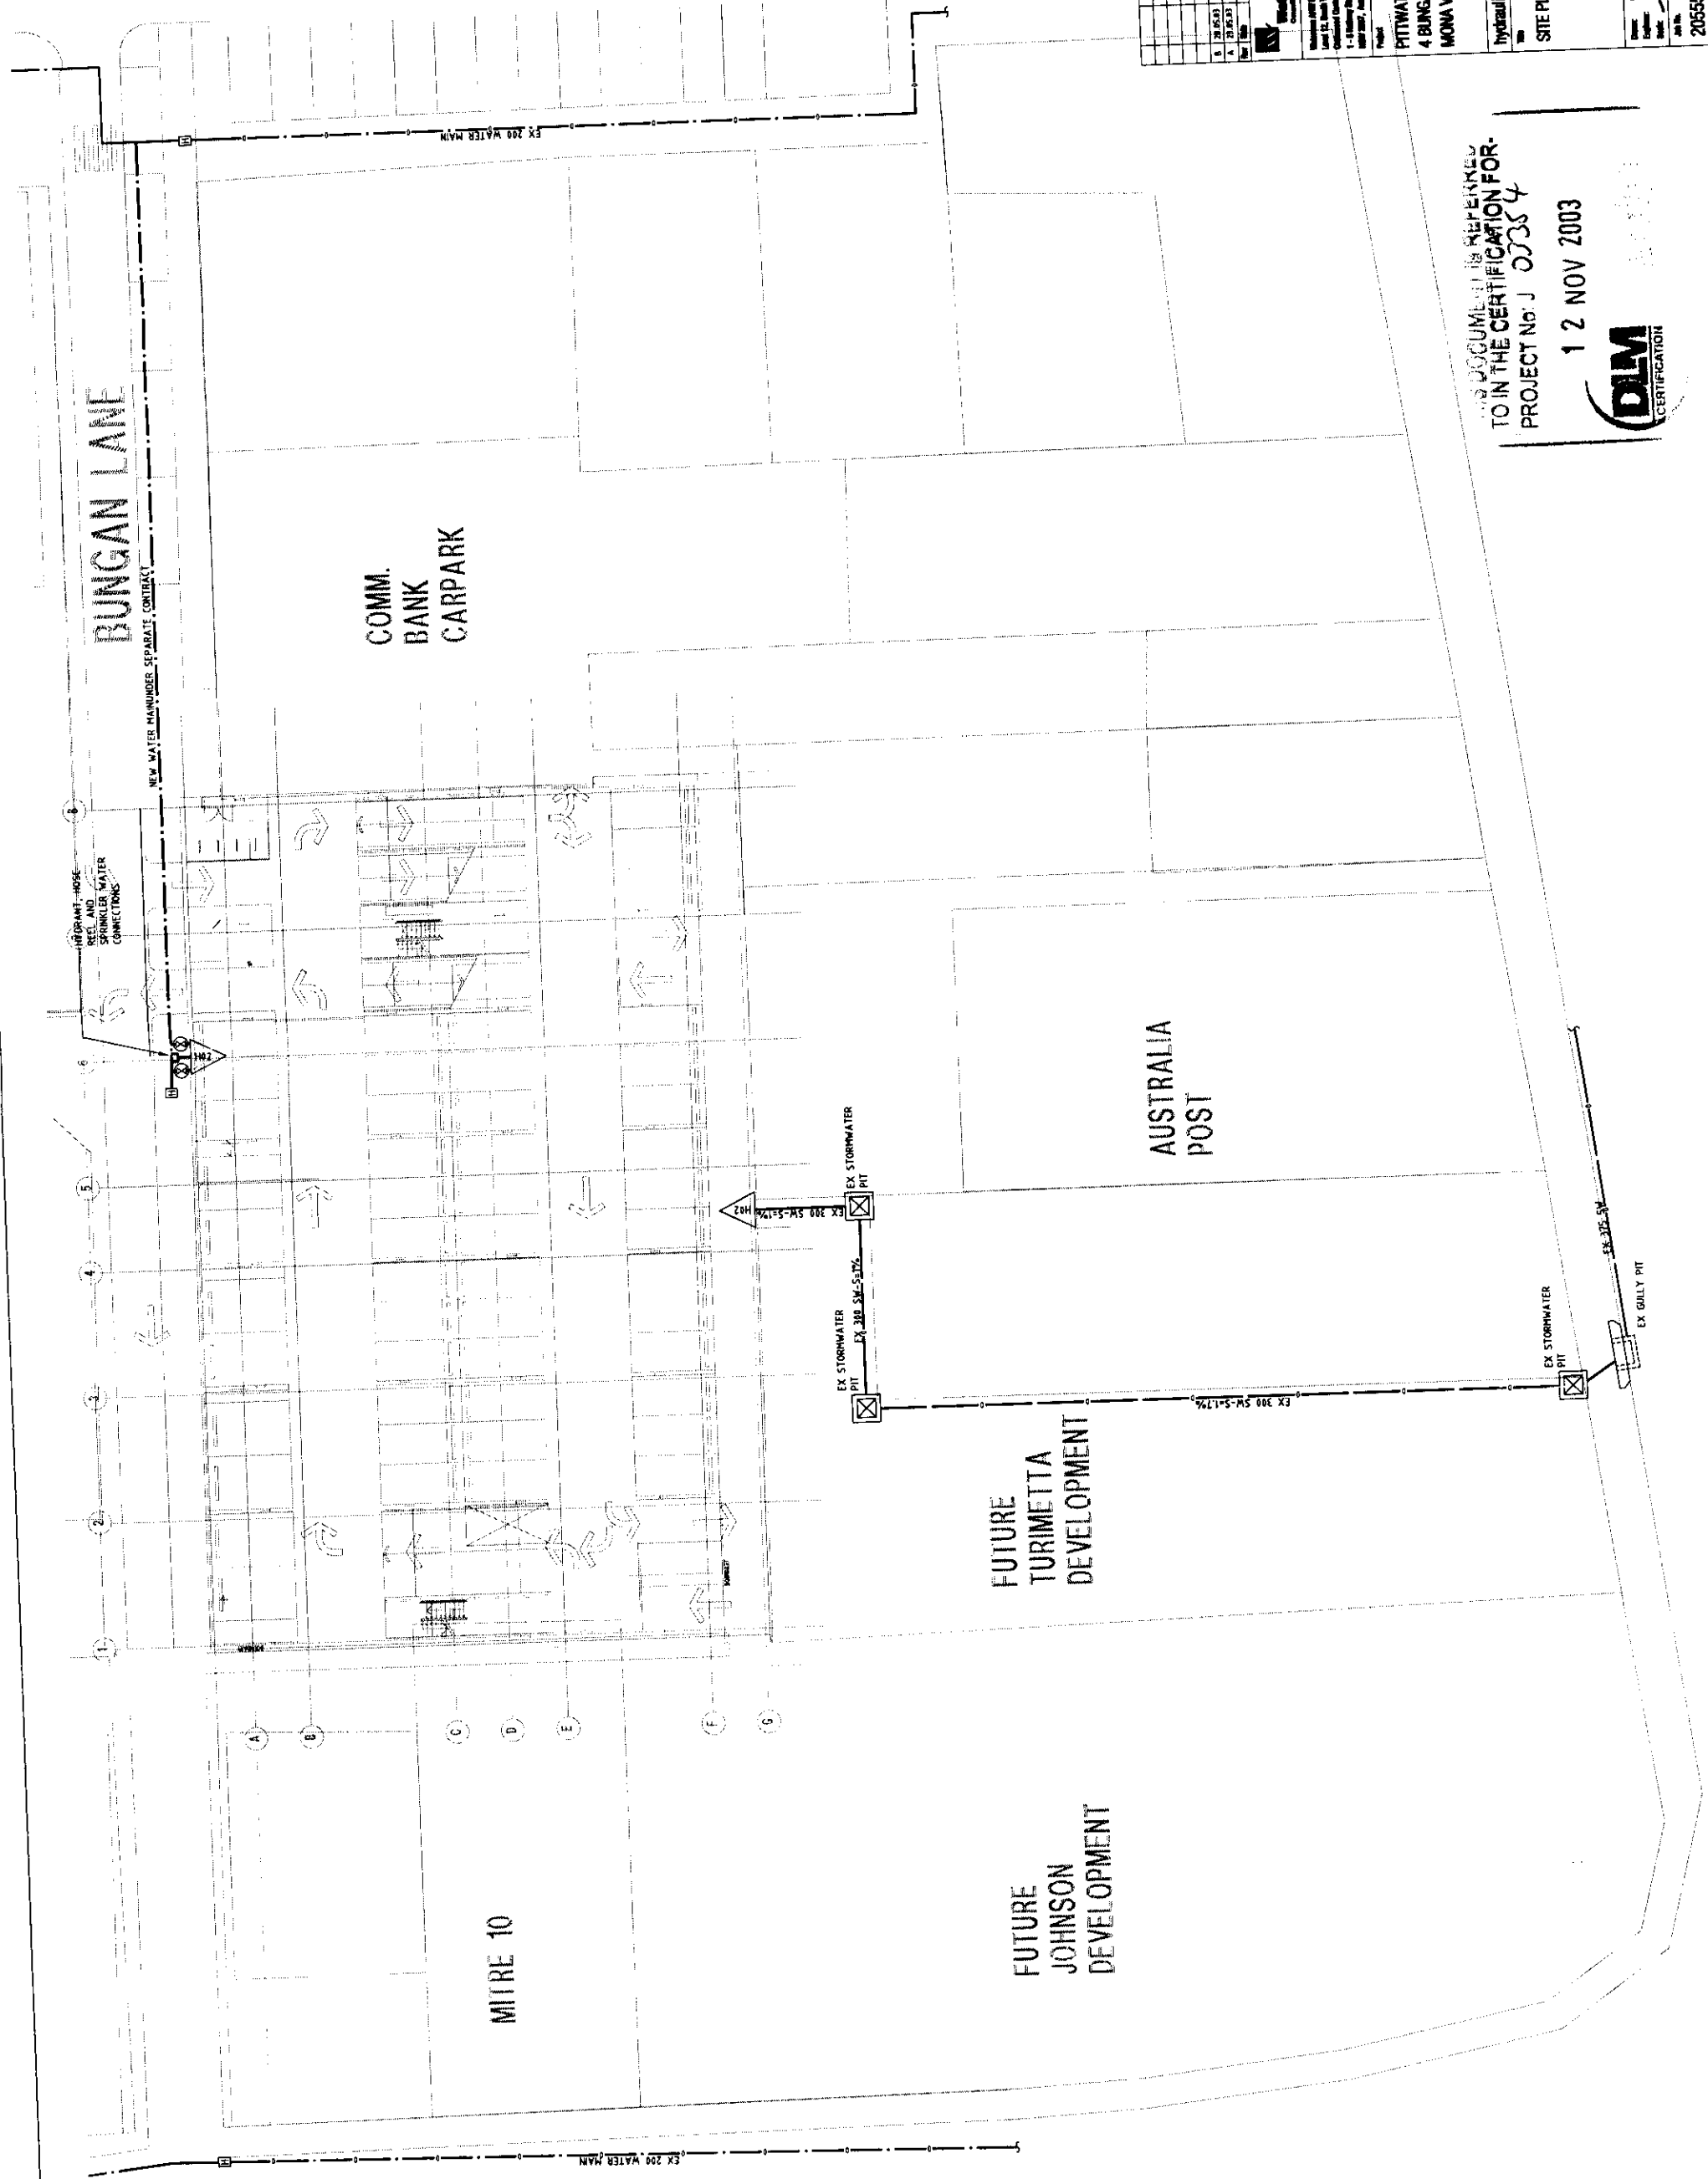

SCALE 1:20



Area of site	184.7 m ²	5.81 m ³
Increase in impervious area	79 m ²	104 L/s
Existing impervious	1777 m ²	2.28 m
% of site draining through OSD	96.21 %	0.0795 m ³
Pre-developed % increase	3.79 %	499 L/s
Post-developed % increase in impervious area	184.7 m ²	0.280 m
Area draining through OSD	0.9311	
Factors taken from Council Policy	0.00448	
A	0.081	
B		
C		
Site Storage Requirement (SSD)		
Proposed Site Discharge (P30)		
Above ground storage (P30)		
Volume required below ground		
Drifts, Pile Calculations		
Top of pile Level RL:		
Centre line of office RL:		
Head over office		
Permissible discharge through office		
Formula Dis = (10 x L x 0.01816) / sqrt(1.5257 x 0.5)		
Dis =		

[illegible]

Project
PITTSWATER COUNCIL CARPARK
4 BUNGAN LANE
MONA VALE

Public services


GROUND FLOOR PLAN

THIS DOCUMENT IS REFERRED
TO IN THE CERTIFICATION FOR-
PROJECT No. J 03354

12 NOV 2003


12

DEM
CERTIFICATION

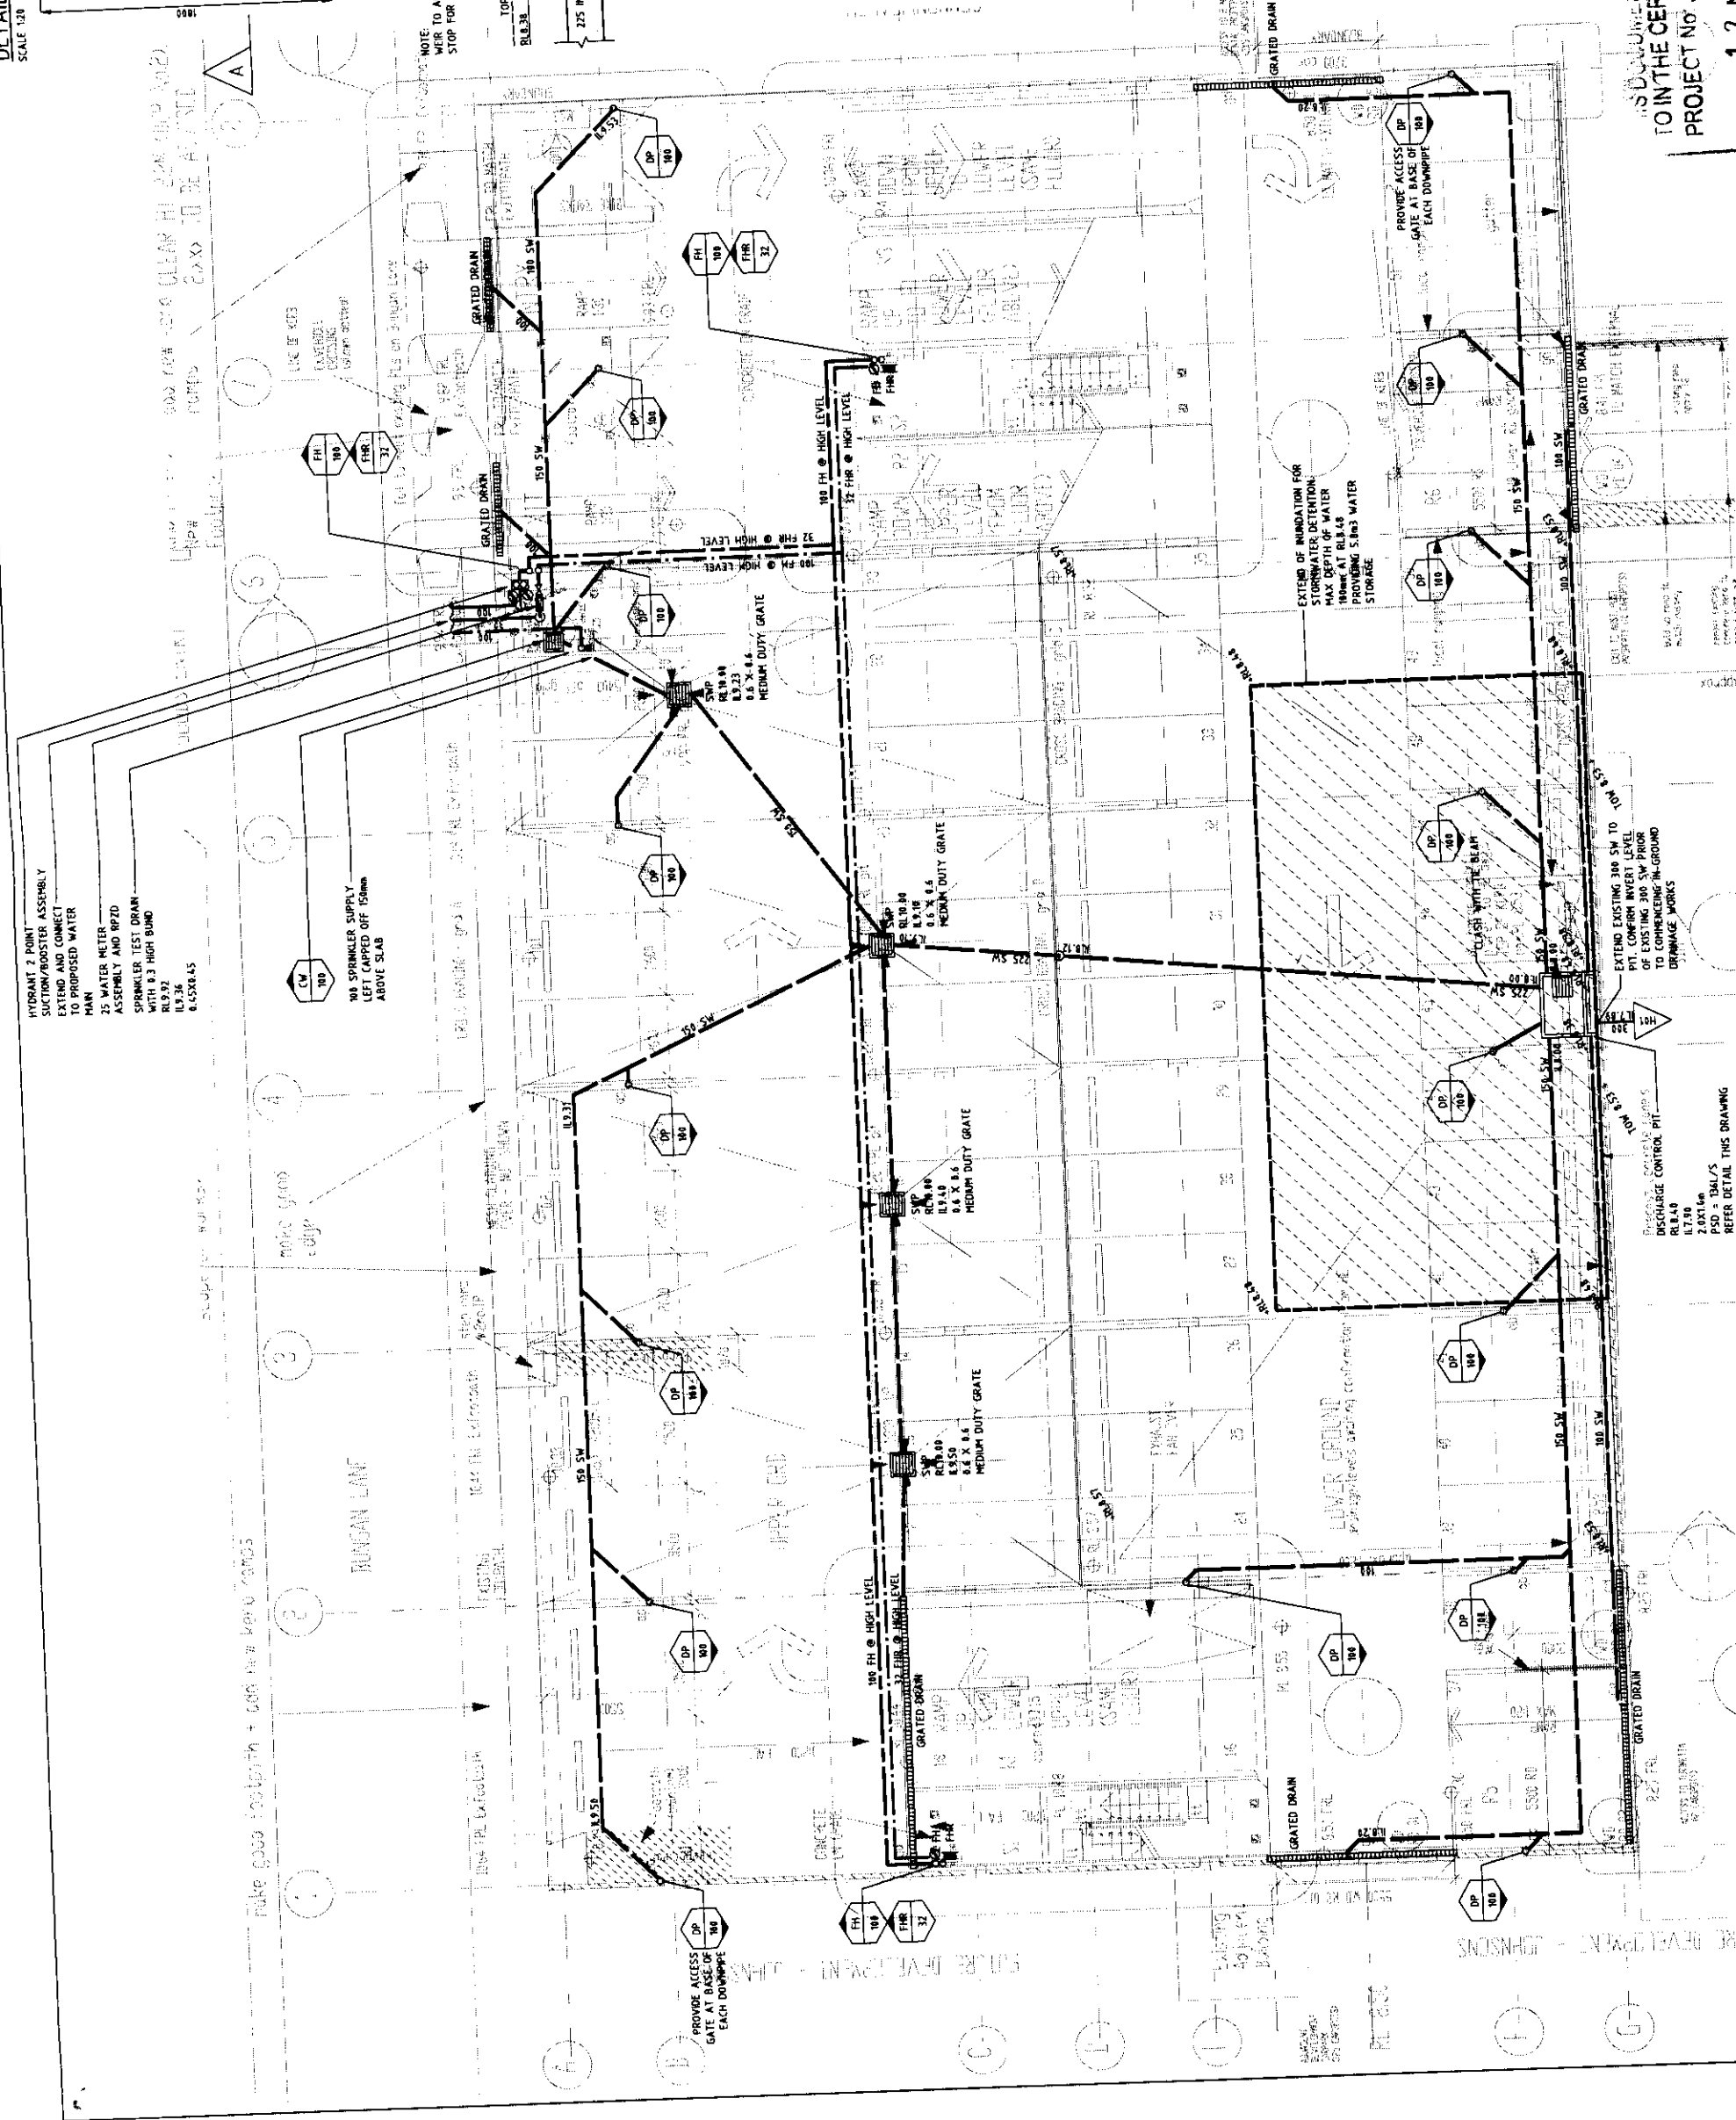

NOTE

01. STAGE 1 WORKS IS GROUND FLOOR AND LEVEL 1 ONLY.
LEVEL 2 & 3 ARE FOR INFORMATION ONLY.

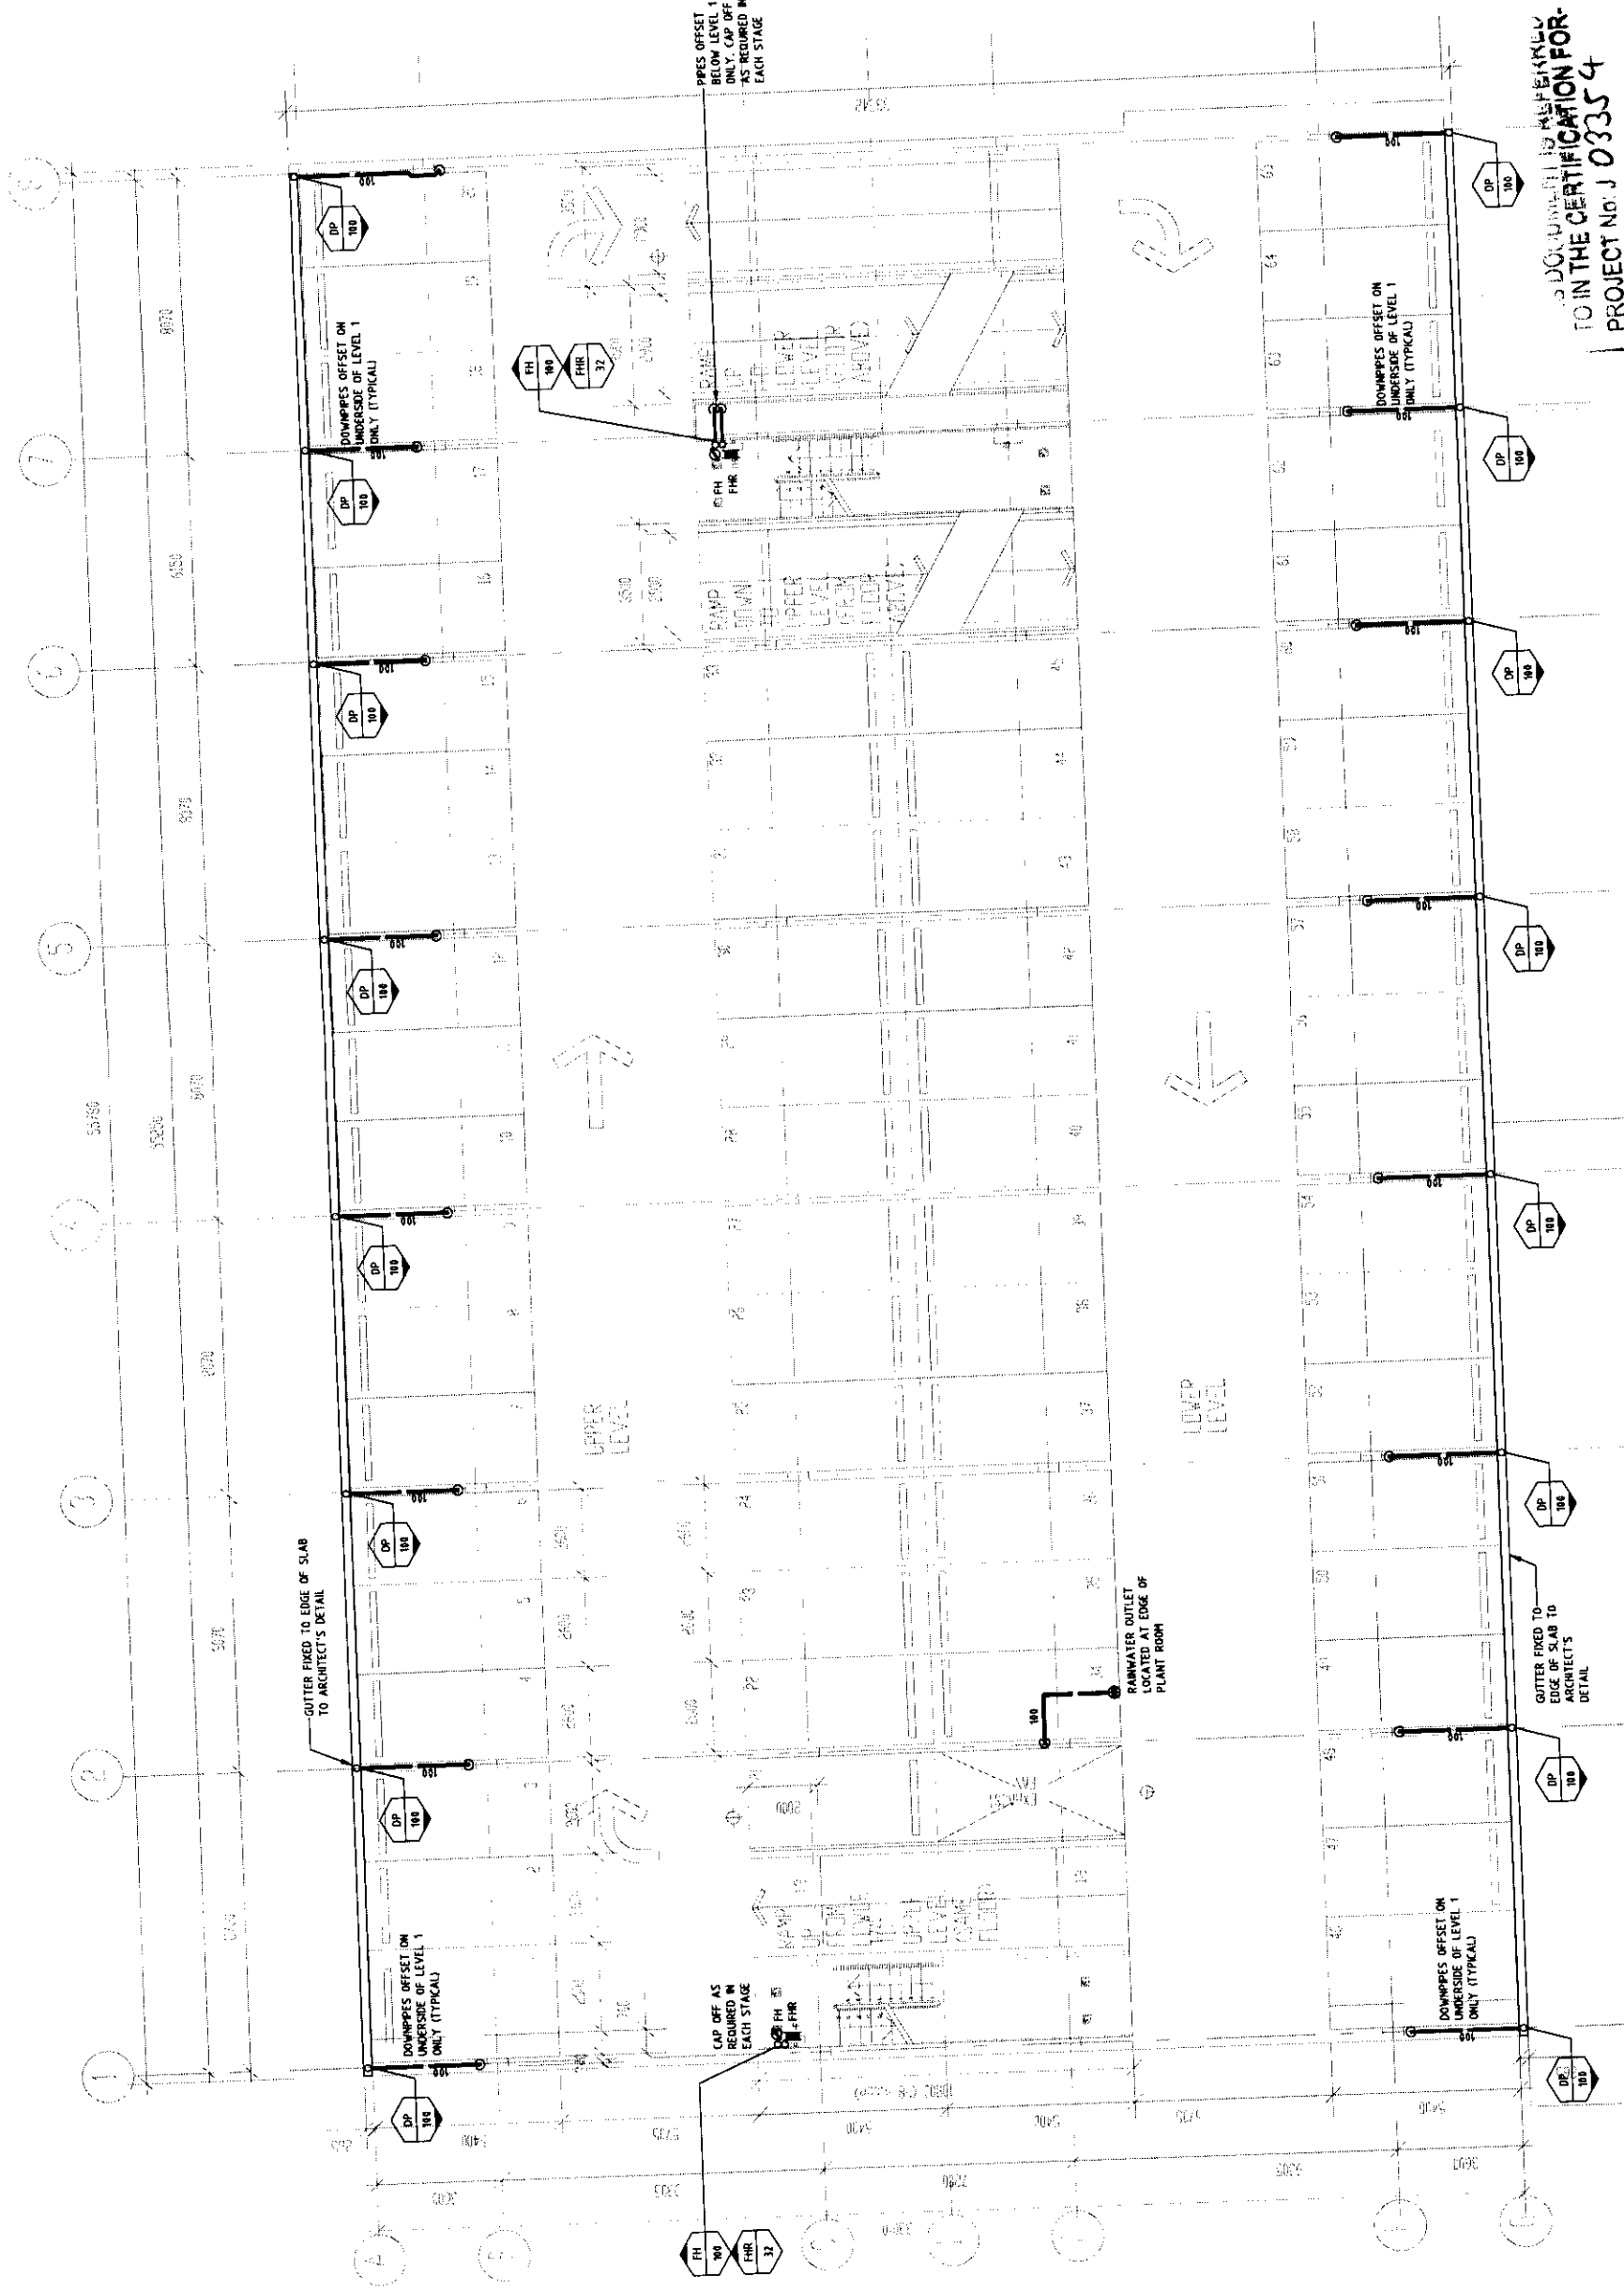

DO NOT SCALE DRAWING
TO IN THE CERTIFICATION FOR-
PROJECT No. J 0335 4

12 NOV 2003



A 13/03/03		D.T. D.T.	STAGE 1 THIRD ISSUE	Revision
By	Drawn	Check	Rev	Rev
Project PITTWATER COUNCIL CARPARK 4 BUNGAN LANE MONA VALE				
Prepared by NTS 74-80 RYDE ROAD, RYDE NSW 1585 Phone: (02) 9371 1000 Fax: (02) 9371 1077 Email: nts@nts.com.au Website: www.nts.com.au Accredited by Australian Institute of Building Surveyors AIBS No. 100000100 AIBS No. 100001000				
Hydraulic Services FIRST & SECOND FLOOR PLANS				
Drawn by	NTS	Checked by	NTS	Rev
Project No.	20555	Revision	H03	A

LEGEND

	EXPOSED SPRINKLER
	EWIS HORN
	4.5kg DCP EXTINGUISHER (IN ENCLOSURE WITH
	3.5kg CO ₂ EXTINGUISHER (IN ENCLOSURE WITH

01. ALL PIPEWORK, FITTINGS AND SUPPORT HANGERS TO BE GALVANISED ANTI CORROSIVE FIXINGS.
02. STAGE 1 WORKS ONLY HAS SPRINKLERS/DRENCHES INSTALLED ON GROUND FLOOR; CAP OFF RISER, FEEDS FOR FUTURE CONNECTION TO LEVEL 1 & LEVEL 2 (LATER STAGES)



DRENCHERS ON EXTERNAL
WALL OVER ROLLER

THIS DOCUMENT IS REFERRED
TO IN THE CERTIFICATION FOR-
PROJECT No: J 03354

12 NOV 2003

[illegible]

[illegible]

Mechanical Services

Pittwater Council Car Park

Bungan Lane

Drawing Schedule

Stage 1

- 20555-S1-M01 Ground Floor Ventilation Layout
- 20555-S1-M02 Level 1 Ventilation Layout

Stage 2

- 20555-S2-M01 Ground Floor Ventilation Layout - For Information Only
- 20555-S2-M02 Level 1 Ventilation Layout - For Information Only
- 20555-S2-M03 Level 2 Ventilation Layout - For Information Only

Stage 3

- 20555-S3-M01 Ground Floor Ventilation Layout - For Information Only
- 20555-S3-M02 Level 1 Ventilation Layout - For Information Only
- 20555-S3-M03 Level 2 Ventilation Layout - For Information Only

NOTES

01. DRAWINGS TO BE READ IN CONJUNCTION WITH THE ASSOCIATED SPECIFICATION.
02. CO-ORDINATE ALL GRILLES AND ACCESS PANELS WITH ARCHITECTURAL DOCUMENTATION.
03. CONSTRUCTION SHALL BE CO-ORDINATED WITH OTHER TRADES.
04. ALL ROOF INTAKE/OUTLET LOCATIONS SHALL BE CO-ORDINATED WITH THE BUILDER AND THE ARCHITECT BEFORE INSTALLATION.
05. MINIMUM CLEARANCE IN CAR PARK AND ENTRY AREA TO BE 2200mm UNDER LOWEST POINT OF DUCTWORK.
07. REFER TO SPECIFICATION FOR MATERIALS CORROSION CONTROL.

THIS DOCUMENT IS REFERENCED
TO IN THE CERTIFICATION FOR-
PROJECT No: J 03354

12 NOV 2003




Warrman AHW Pty Ltd
Level 12, South Tower
Chabwood Central

Tel: 02 9411 9800 Fax: 02 9415 1717
Email: cad.manager@ahw.com.au
Internet: www.ahw.com.au

NSW 2087, Australia

ACH 100 004 726

A H W

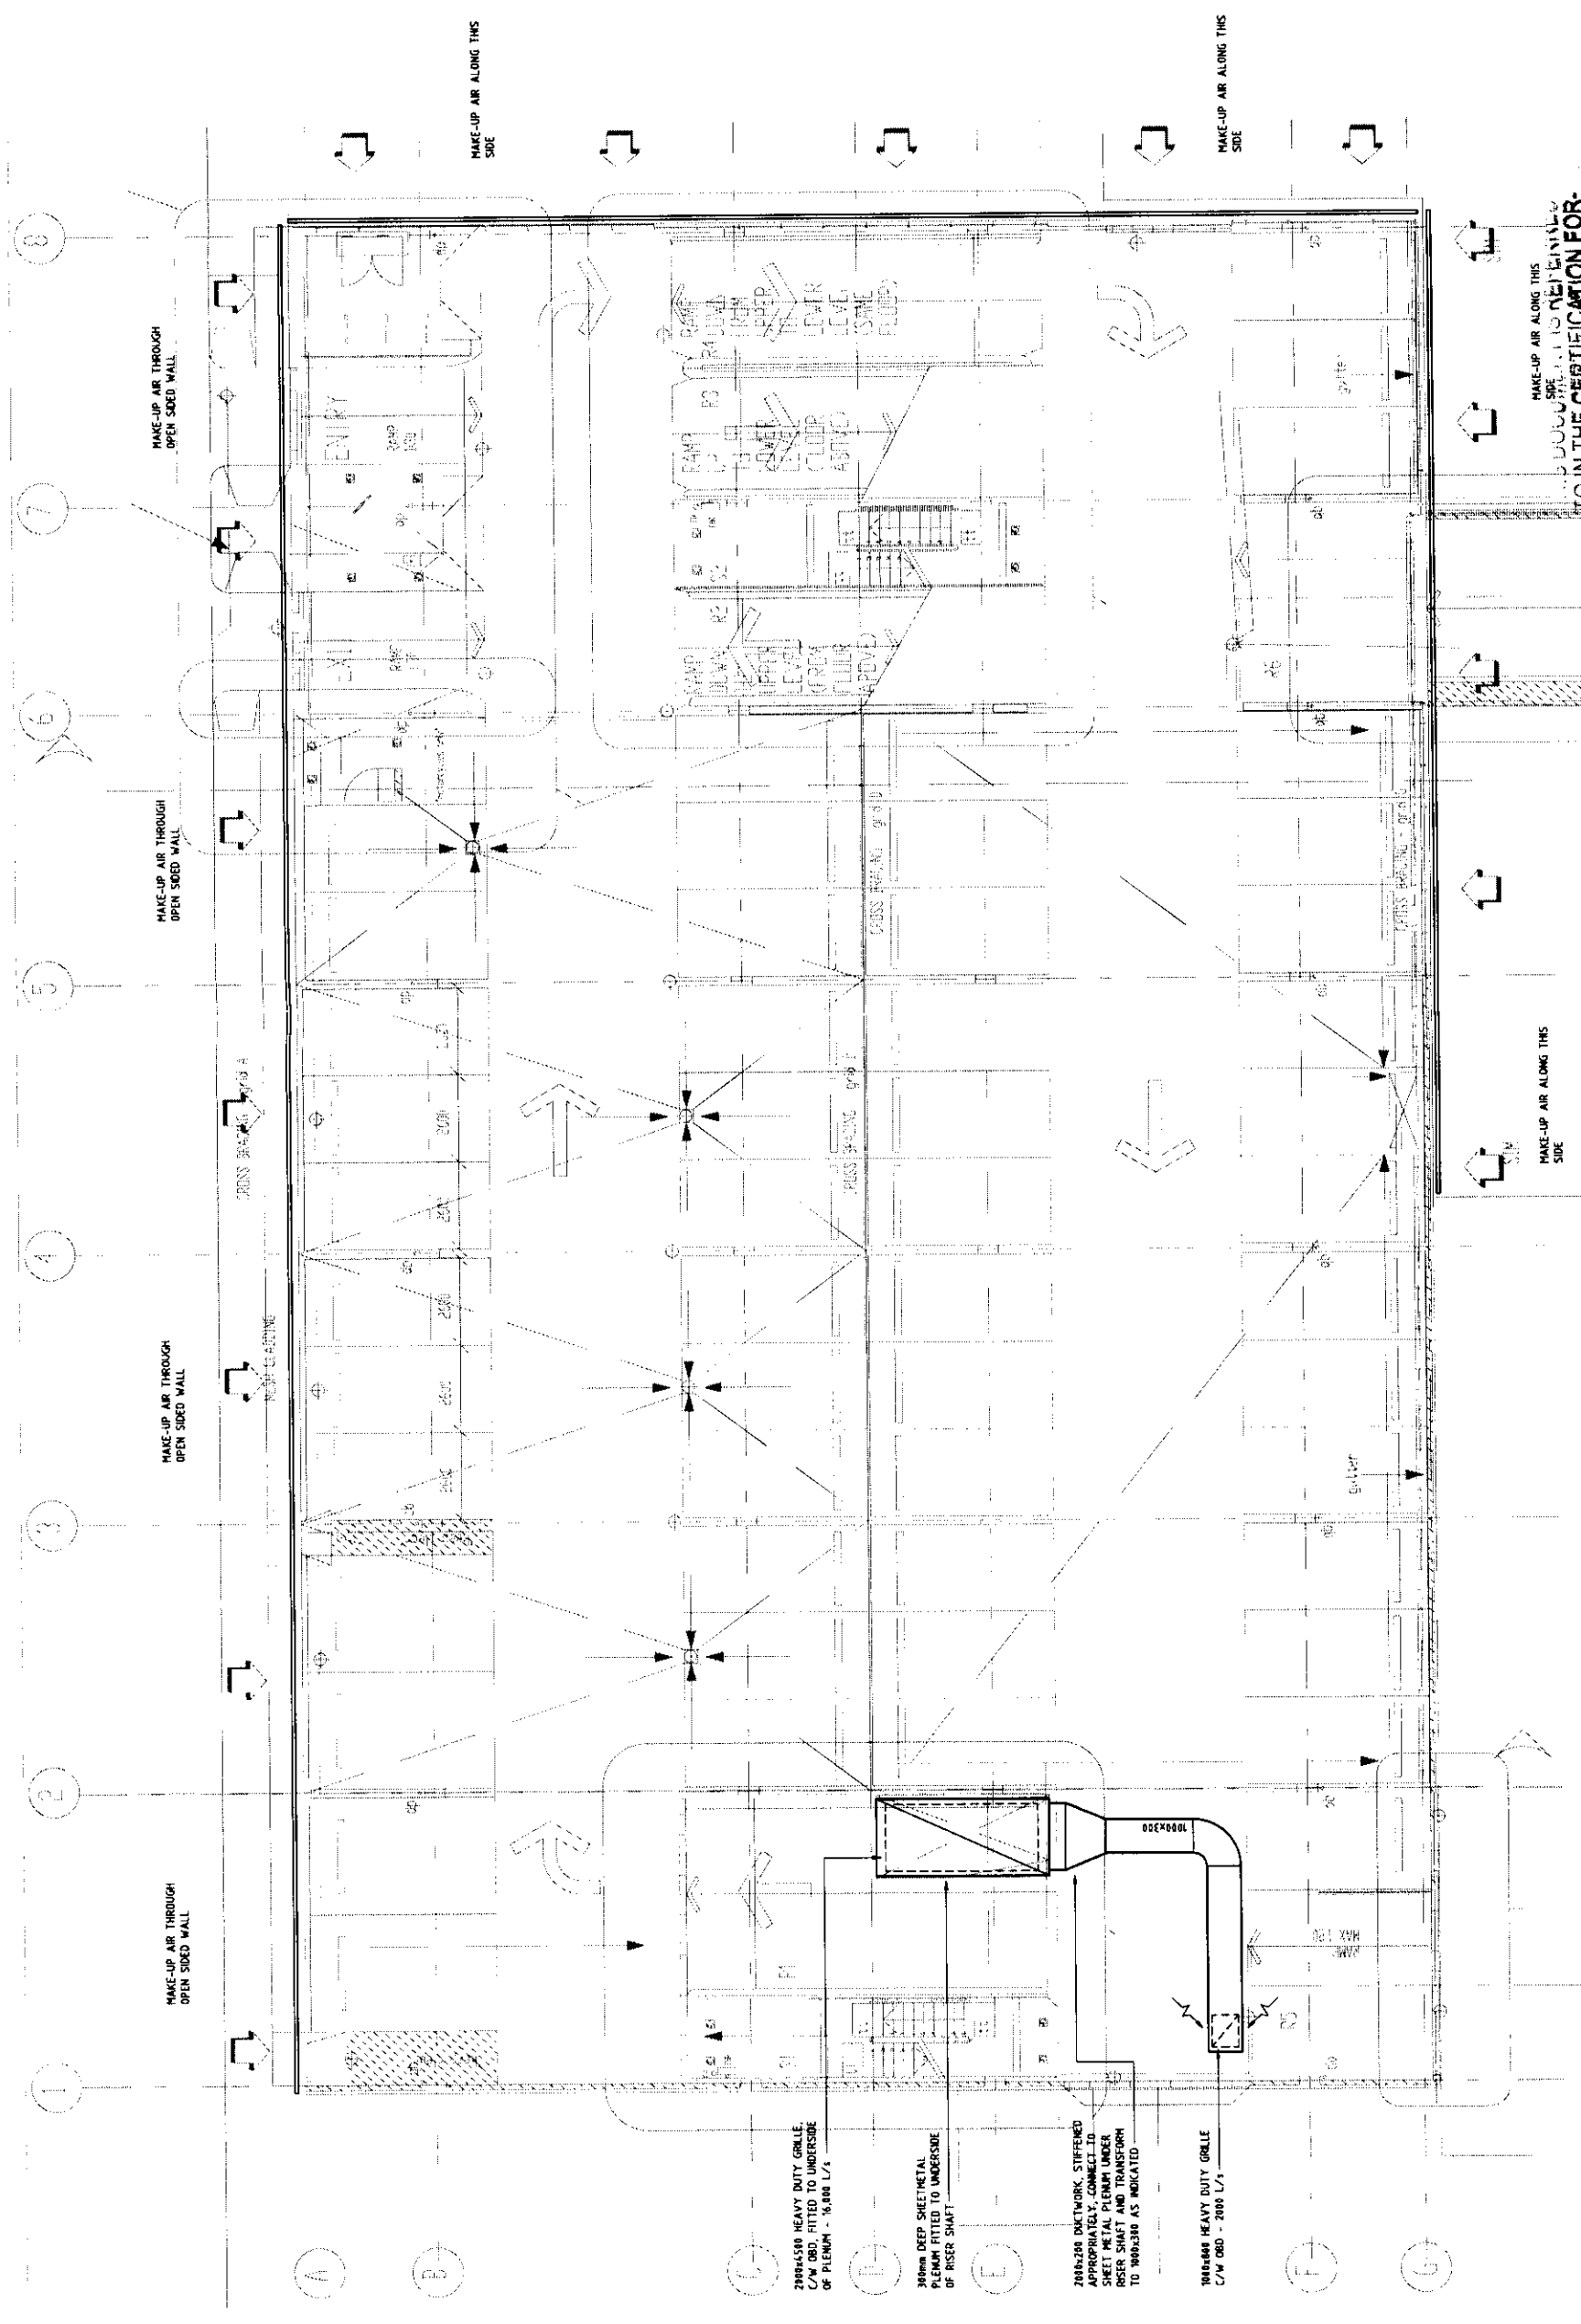

TO IN THE CERTIFICATION FOR-
PROJECT No. J03354

12 NOV 2003



							
Mechanical AWM				Mechanical AWM			
Drawing No: 100				Drawing No: 100			
Scale: 1:100				Scale: 1:100			
Project: PITTSBURGH COUNCIL CARPARK				Project: PITTSBURGH COUNCIL CARPARK			
Location: 4 BUNGAN LANE				Location: 4 BUNGAN LANE			
Address: MONA VALE				Address: MONA VALE			
Mechanical Services - Stage 1				Mechanical Services - Stage 1			
GROUND FLOOR				GROUND FLOOR			
VENTILATION LAYOUT				VENTILATION LAYOUT			
Drawn: AK				Drawn: AK			
Checked: AK				Checked: AK			
Scale: 1:100				Scale: 1:100			
Project No: 20555				Project No: 20555			
Drawing No: S1-M01				Drawing No: S1-M01			
Date: 10/05/03				Date: 10/05/03			

Electrical Services

Pittwater Council Car Park

Bungan Lane

Drawing Schedule

20555-E01	Legend And Single Line Details
20555-E02	Ground Floor Lighting & Power Layout
20555-E03	First And Second Floor Lighting & Power Layout - For Information Only
20555-E04	Third Floor Lighting & Power Layout (First Floor in Stage 1)



Tel 02 9411 9800 Fax 02 9415 1717
Email: cal.manager@ahw.com.au
Internet: www.ahw.com.au

ACN 100 904 726

Waterman AHW Pty Ltd
Level 12, South Tower
Queenswood Centre, 110 KENNEDY
RD, SYDNEY, NSW 1587, Australia
TO IN THE CERTIFICATION FOR
PROJECT NO J 3335 4

12 NOV 2003



POWER

ELECTRICAL MAIN SWITCHBOARD

ELECTRICAL DISTRIBUTION BOARD

METER PANEL

SINGLE 10A 240V SOCKET OUTLET WEATHERPROOF TYPE EQUAL TO CLIPAL F80 SERIES MOUNTING HEIGHT SHOWN ADJACENT

MECHANICAL SERVICES SWITCHBOARD/CONTROL PANEL (PROVIDED BY MECHANICAL SERVICES SUBCONTRACTOR)

MECHANICAL SERVICES SWITCHBOARD/CONTROL PANEL (PROVIDED BY MECHANICAL SERVICES SUBCONTRACTOR)

LIGHTING

2 x 20WATT SURFACE MOUNTED WEATHERPROOF FLUORESCENT LUMINAIRE EQUAL TO PERLITE LIGHTING 80W SERIES

8WATT T8 TUBE AND COMPLETE WITH INTEGRAL EMERGENCY LIGHTING SOURCE TO OPERATE ONE LAMP

1 x 8W WALL MOUNTED EXTRUDED ALUMINIUM FLUORESCENT LUMINAIRE INSTALLED CONTINUOUSLY AND SHALL BE EQUAL TO AUSTLITE 76 SERIES

DUAL HEAD 200W METAL HALIDE POST TOP CAR PARK LUMINAIRE EQUAL TO SYLVANIA LIGHTING MOUNTING HEIGHT SHOWN ADJACENT COMPLETE WITH 8m GALVANIZED POLE AND POWER COATED IN A COLOUR TO BE SELECTED BY THE ARCHITECT

10WATT FLUORESCENT MAINTAINED MOORE WEATHERPROOF EMERGENCY EXIT LUMINAIRE EQUAL TO STANLITE LIGHTING WEATHERPROOF SERIES COMPLETE WITH 2.7m HIGH GALVANIZED POLE

10WATT FLUORESCENT MAINTAINED MOORE WEATHERPROOF EMERGENCY EXIT LUMINAIRE EQUAL TO STANLITE LIGHTING WEATHERPROOF SERIES

10WATT FLUORESCENT MAINTAINED MOORE WEATHERPROOF EMERGENCY EXIT LUMINAIRE EQUAL TO STANLITE LIGHTING WEATHERPROOF SERIES COMPLETE WITH 2.7m HIGH GALVANIZED POLE

10WATT METAL HALIDE FLOOD LIGHT FOR CAR PARK SIGNAGE EQUAL TO MESSER PHARO SERIES COMPLETE WITH 1800mm OUTREACH ARM AND GLARE SHIELD

FUTURE INGROUND LIGHT FITTING

MISCELLANEOUS

MINIATURE CIRCUIT BREAKER RATING AS NOTED

NORMALLY OPEN CONTACTS

NORMALLY CLOSED CONTACTS

COMBINED FUSE SWITCH FUSE INSTALLED IN CABLE CARTRIDGE SIZE NOTED BELOW LINE

SUPPLY AUTHORITY METERS AND ASSOCIATED CT EQUIPMENT

SUPPLY AUTHORITY AMMETER AND ASSOCIATED CT EQUIPMENT


PHOTO ELECTRIC CELL

KEY OPERATED MOMENTARY SWITCH


FIRE SHUTTER CONTROL PANEL BY FIRE SERVICES SUBCONTRACTOR

CONTACTOR COIL


LATCHING TIMED RELAY INSTANT CLOSE 1.5m DELAY TO OPEN

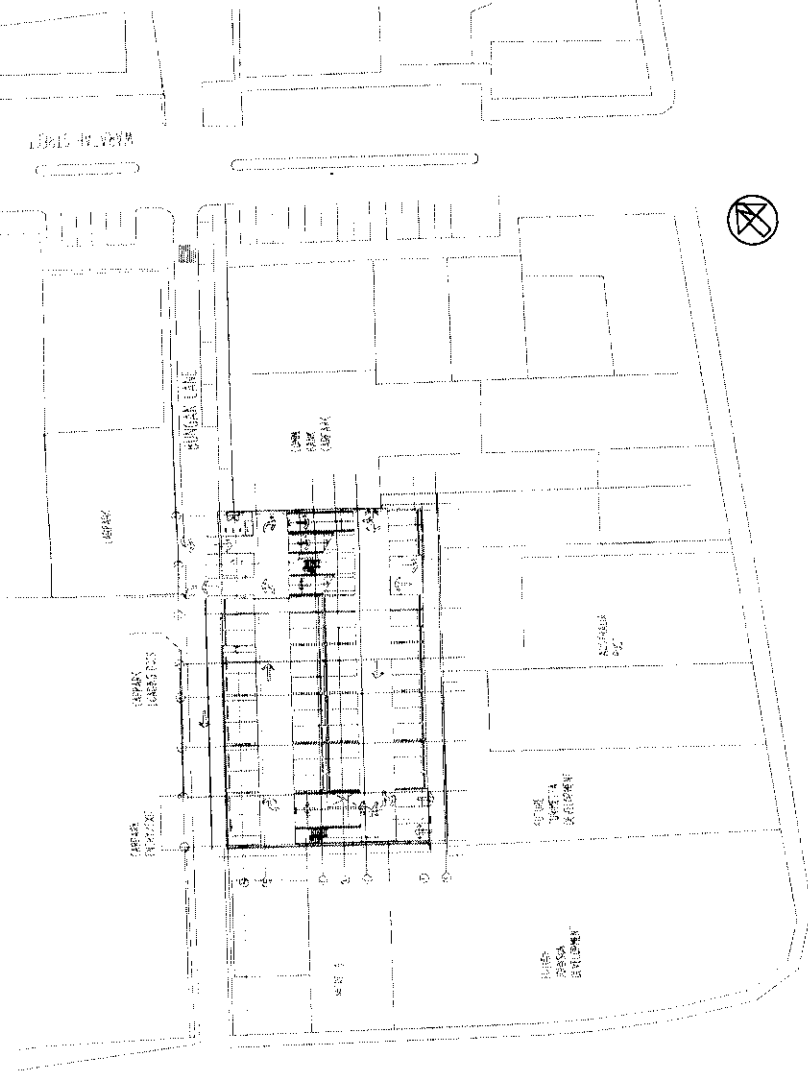

LOCATION PLAN

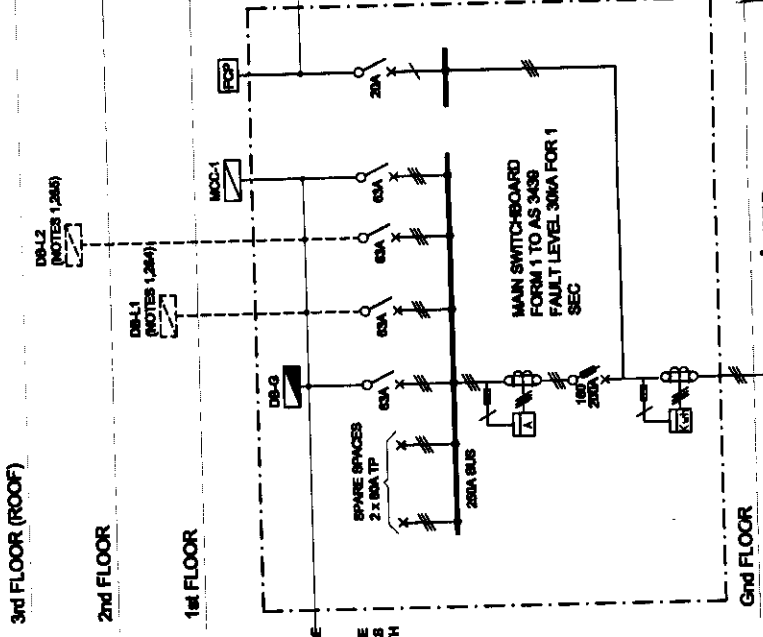

SINGLE LINE DIAGRAM
MAIN SWITCHBOARD

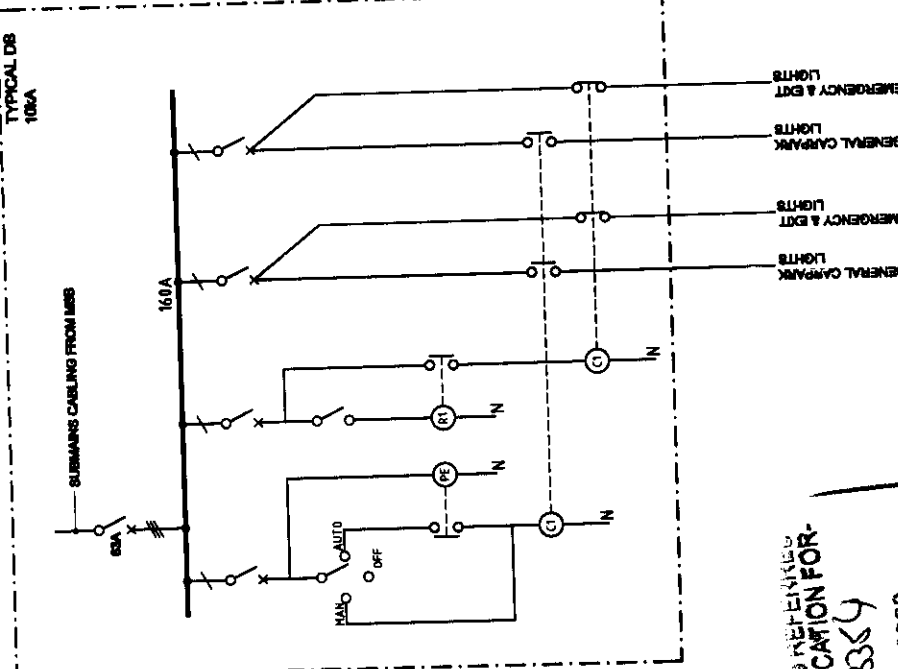

SINGLE LINE DIAGRAM
TYPICAL DISTRIBUTION BOARD

NOTES

- THE CAR PARK WILL BE CONSTRUCTED IN THREE STAGES AS FOLLOWS:
STAGE 1 - GROUND AND 1st FLOOR
STAGE 2 - 2nd FLOOR
STAGE 3 - 3rd FLOOR
- DURING EACH STAGE THE TOP FLOOR SHALL BE THE ROOF LEVEL LIGHTING AND EXIT LIGHTS SHALL BE INSTALLED AS PER THE 3rd FLOOR DRAWING ON DRAWING EM ARRANGEMENT. ALL SUBCIRCUITS SHALL ORIGINATE FROM THE DISTRIBUTION BOARD OF THE LEVEL BELOW.
- THE EXACT LOCATION OF ALL EQUIPMENT SHALL BE CONFIRMED ON SITE PRIOR TO INSTALLATION.
- ALL EMERGENCY AND EXIT LUMINAIRES SHALL BE USED VIA AN UNSWITCHED ACTIVE.
- DB-L1 SHALL BE INSTALLED AS PART OF STAGE 2 WORKS
- DB-L2 SHALL BE INSTALLED AS PART OF STAGE 3 WORKS
- REFER TO DRAWING 20555-E03 FOR SIGNAGE LIGHTING

	</	
--	--	----	--

UPGRADE, RAMP, ELEVATION
STAGE

A 200000 S.U. L.T. STAGE 1 TOWER ISSUE



ENGINEERING AHW
A 200000 S.U. L.T. STAGE 1 TOWER ISSUE

ENGINEERING AHW
A 200000 S.U. L.T. STAGE 1 TOWER ISSUE


ENGINEERING AHW
A 200000 S.U. L.T. STAGE 1 TOWER ISSUE

FOR SUBMITTAL TO THE CERTIFICATION FOR-
IN THE CERTIFICATION FOR-
PROJECT No J 03354
12 NOV 2003



NOTES

01. FOR LEGEND REFER TO DRAWING DETAIL.
02. THE EXACT LOCATION OF ALL EQUIPMENT SHALL BE CONFIRMED ON SITE PRIOR TO INSTALLATION.
03. ALL EMERGENCY AND EXIT ILLUMINATIONS SHALL BE WIRED VIA A DECOMMISSIONED UNWIRINGED ACTIVE TO THE REQUIREMENTS OF AS 2283.1.
04. REFER TO ELECTRICAL SPECIFICATION AND DRAWING 001 FOR STANDING WORKS.
05. FLOOD LIGHTS SHALL BE MOUNTED ABOVE THE SIGNAGE REFER TO ARCHITECTURAL DETAIL FOR EXACT LOCATION OF SIGNAGE.
06. FOR LIGHTING ARRANGEMENT OF TYPE 100 LIGHT FITTINGS REFER TO ARCHITECTURAL DRAWING DETAIL.

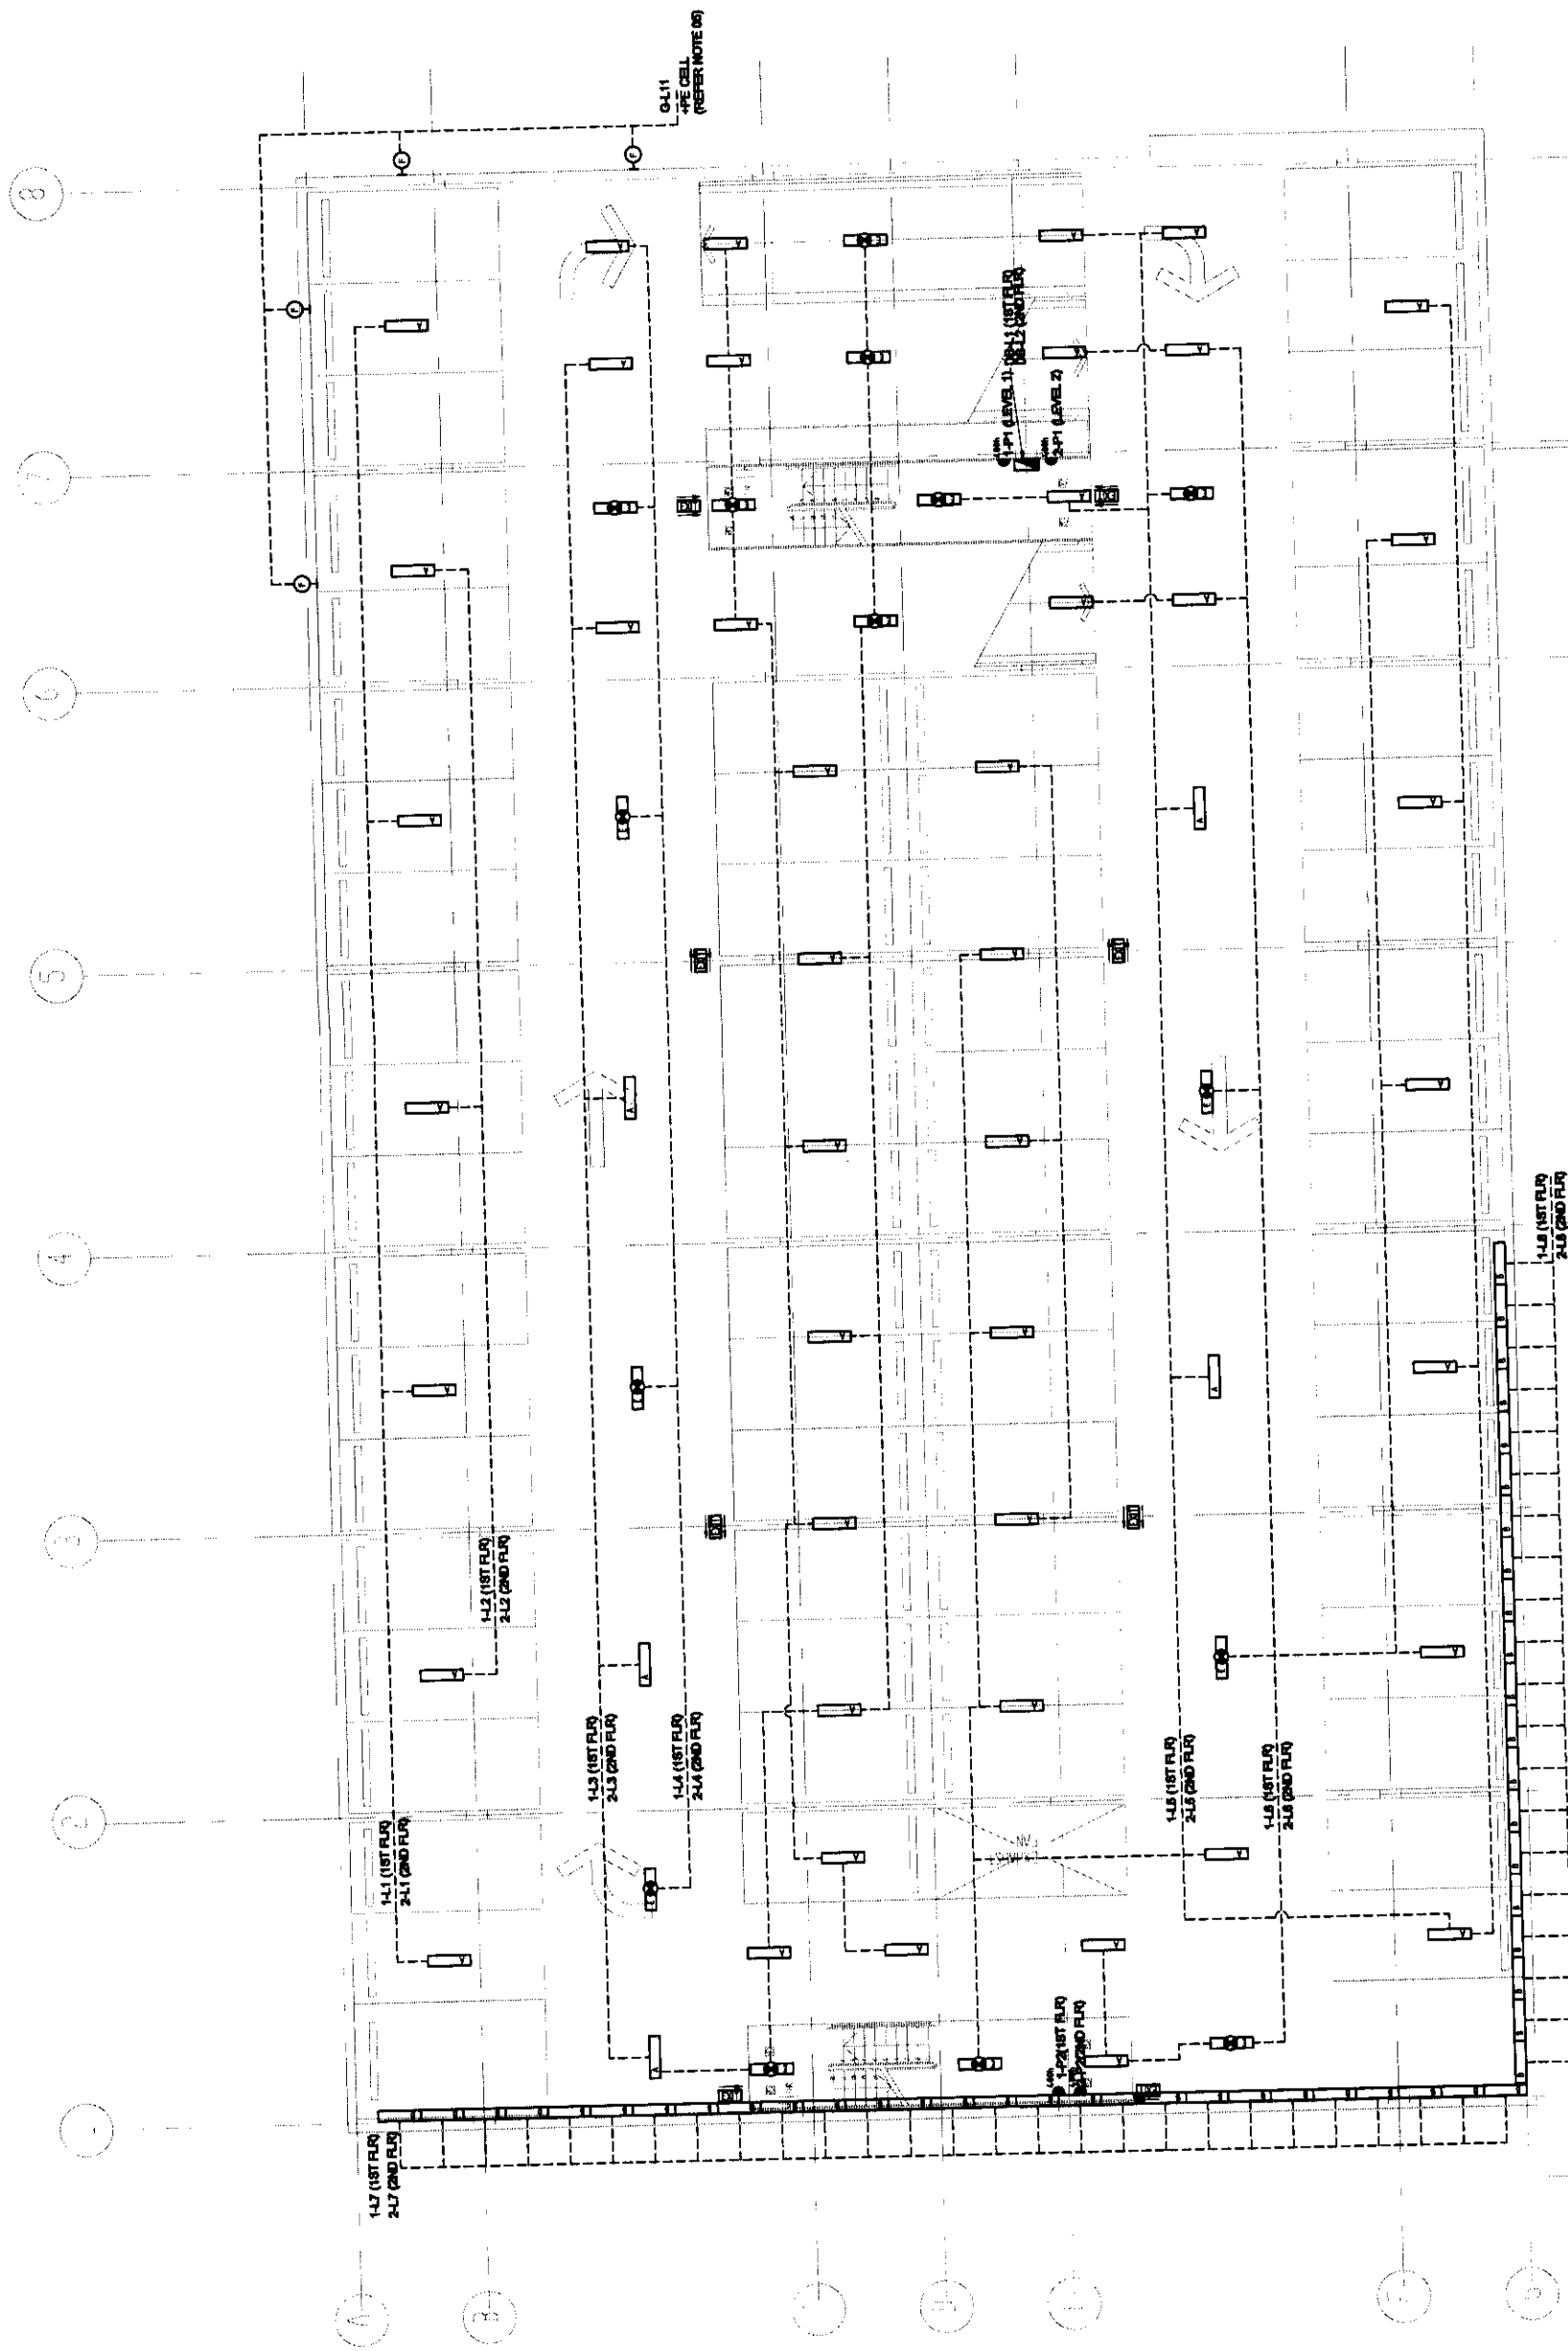


5 DOCUMENT IS REFERENCED
TO IN THE CERTIFICATION FOR-
PROJECT No J

12 NOV 2003

[illegible]

NOTES


01. FOR LEGEND REFER TO DRAWING E01.
02. THE EXACT LOCATION OF ALL EQUIPMENT SHALL BE CONFIRMED ON SITE PRIOR TO INSTALLATION.
03. ALL EMERGENCY AND EXIT LUMINAIRES SHALL BE WIRING AS A DEDICATED UNSWITCHED ACTIVE TO THE REQUIREMENTS OF AS 2283.1.
04. REFER TO ELECTRICAL SPECIFICATION AND DRAWING E01 FOR STAGING WORKS.


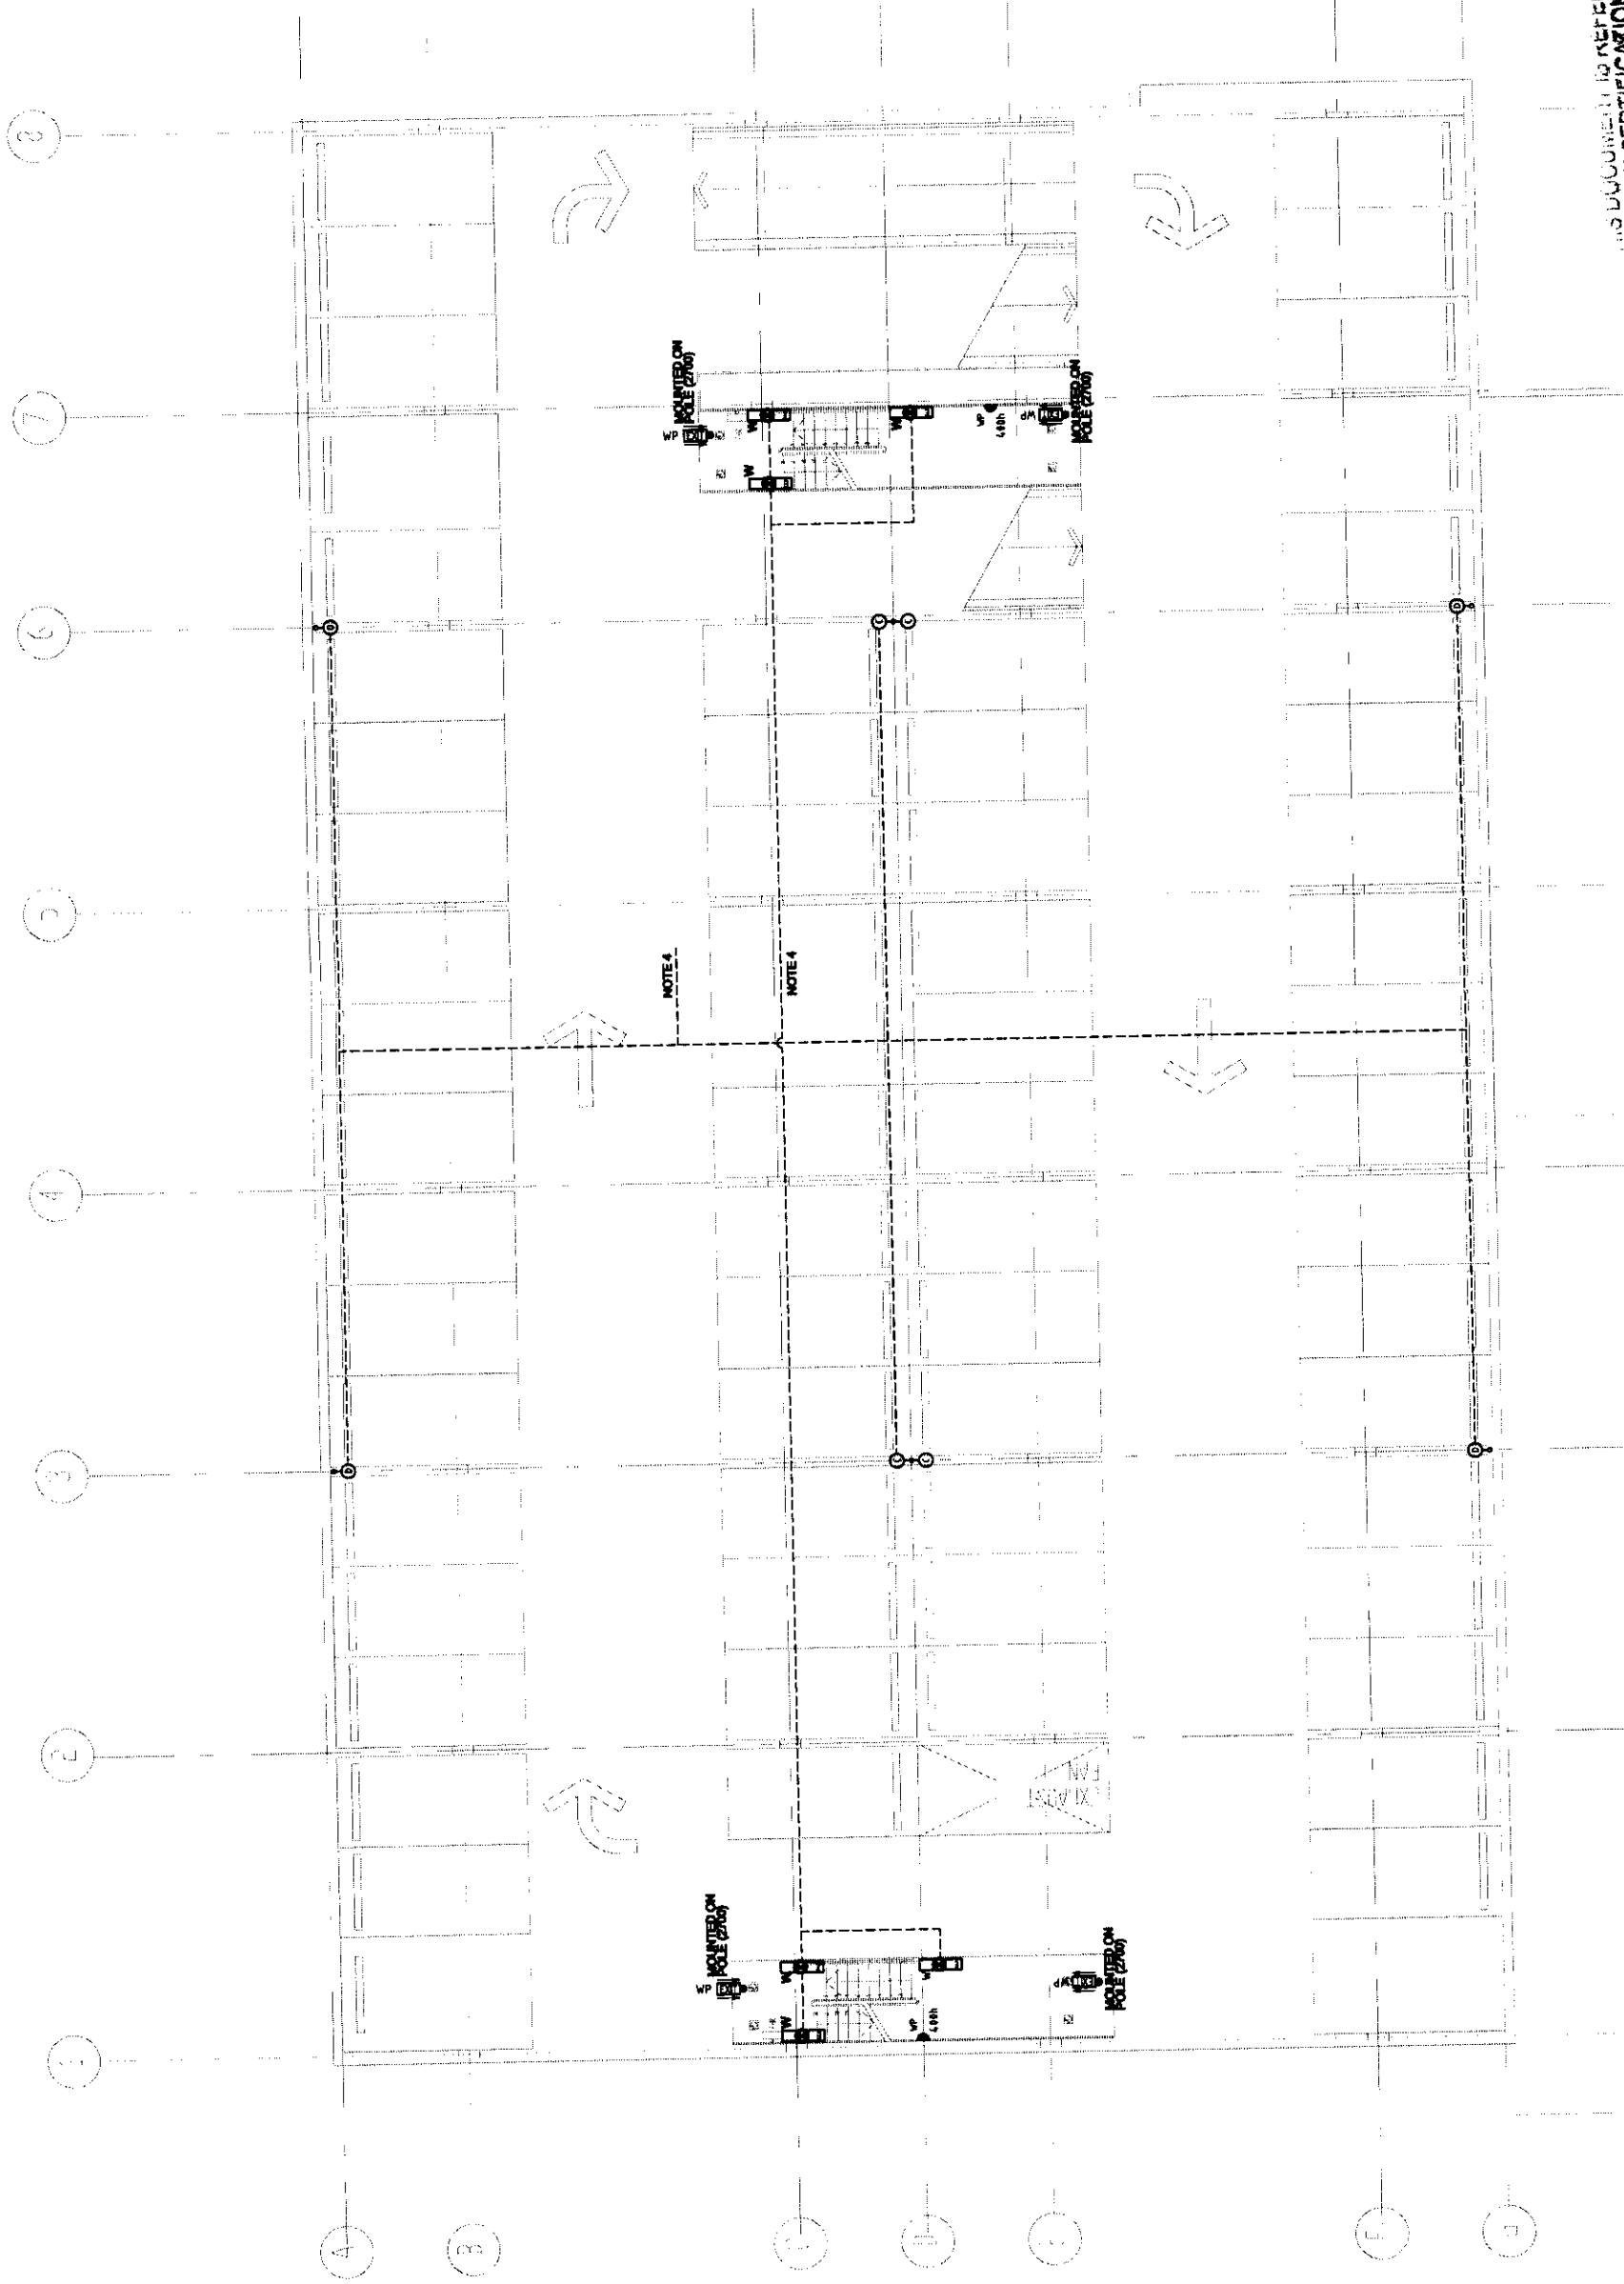


THIS DOCUMENT IS REFERENCED
TO IN THE CERTIFICATION FOR-
PROJECT No. J
12 NOV 2003
DLM
CERTIFICATION

STAGE 1 TENDER BOLE			
Item	Qty	Unit	Remarks
PITWATER COUNCIL CARPARK			
4 BUNGAN LANE			
MONA VALE			
electrical services			
THIRD FLOOR			
LIGHTING & POWER LAYOUT			
(FIRST FLOOR IN STAGE 1)			
Drawn	Scale	Check	
Rev	LT		
20555	E04		

Bungan Lane Carpark
Stage 1 Works

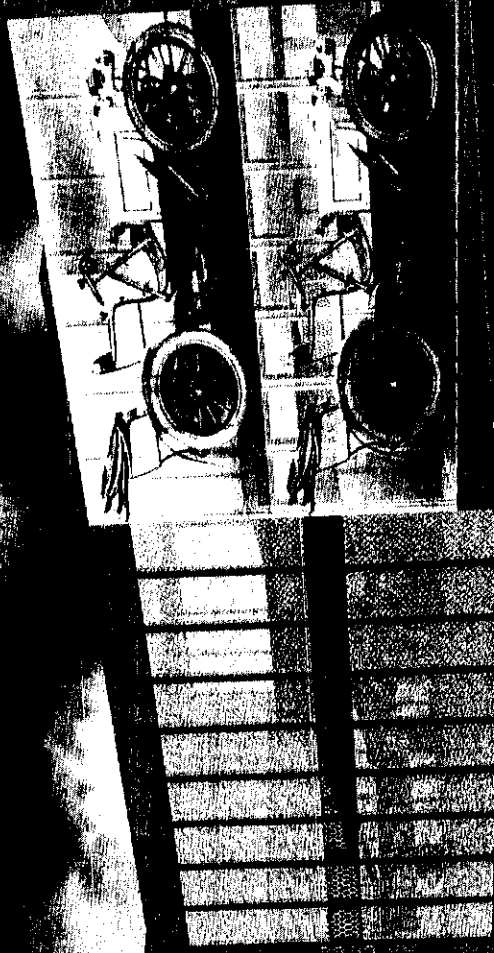

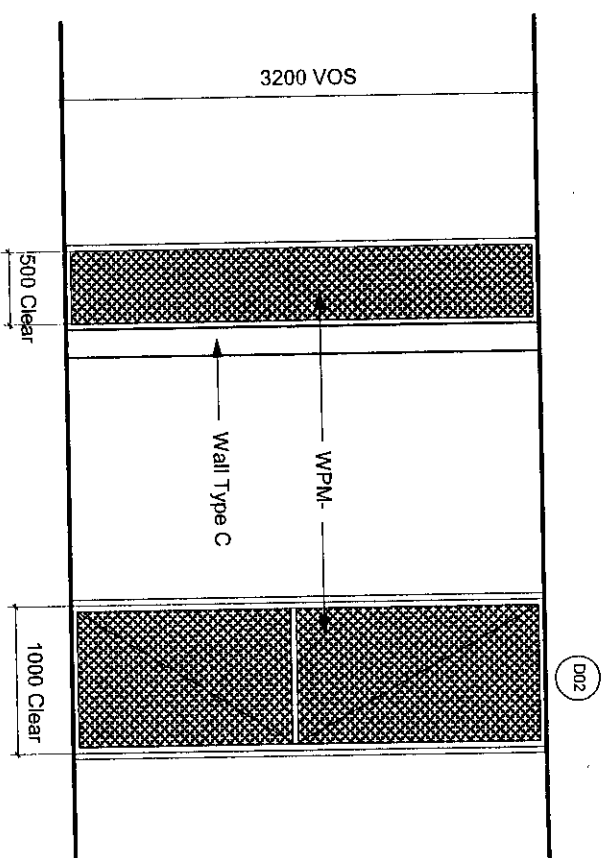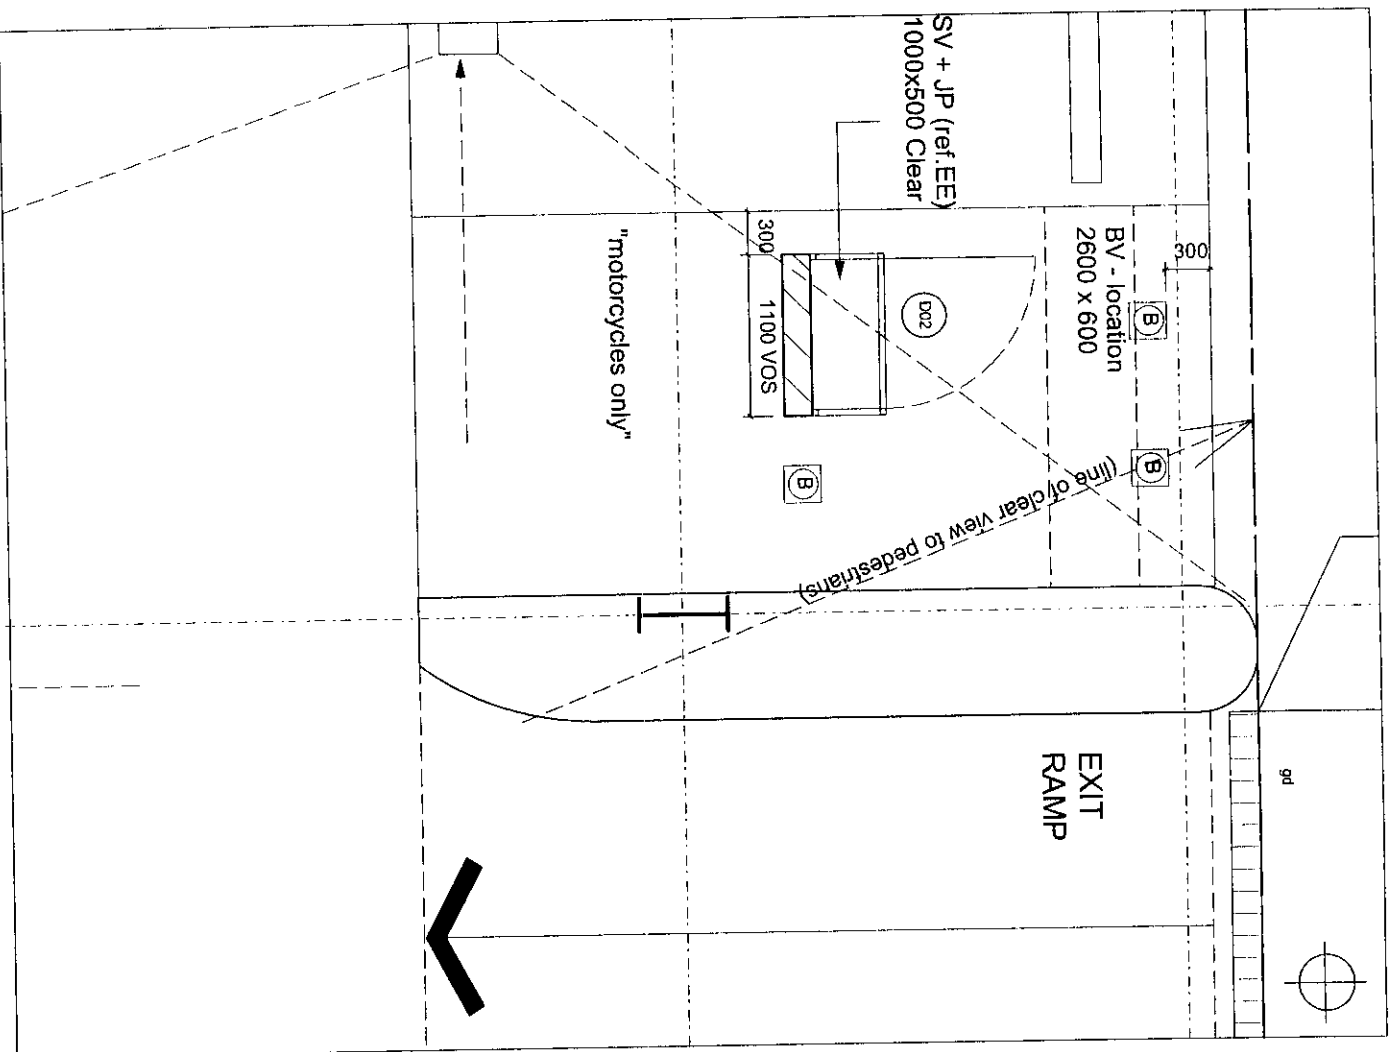

02-3 Elevations Sprinkler Riser Cupboard

NOTE: MESH PANELS (WPM-) SPOT WELDED TO FRAME, WHOLE PANEL HOT DIPPED GALVANISED (AFTER MESH WELDED ON)

bollard

© Copyright Designline Sydney Pty Limited

This drawing is protected by copyright. All rights are reserved. Unless permitted under the Copyright Act 1968, no part of this drawing may in any form or by any means be reproduced, published, broadcast or transmitted without the prior written permission of the copyright owner.

Please note: if the Status of this drawing is not signed off for Construction, it may be subject to change, alteration or amendment at the discretion of Designing Sydney Pty Limited. If so, Designing Sydney Pty Limited is not liable for any loss, damage, harm or injury whether special, consequential, direct or indirect, suffered by you or any other person as a result of your use of this drawing for construction purposes.

Figured dimensions take preference to scale readings. Verify all dimensions on site.

Report any discrepancies to the Architect for decision before proceeding with the work.

Nº	DATE	REVISIONS	BY
----	------	-----------	----

[illegible][illegible][illegible][illegible][illegible]

ELECTRONIC
CONSULTANT
t: +61 2 9411 9900
f: +61 2 9415 1717

MECHANICAL	Waterman AHW Cons Engineers 4154 2 0444 0000
------------	---

1: 7012341311

CONSULTANT
t: +61 2 9929 7144
f: +61 2 9929 3041

DesignInc

Designsignic Sydney PTY LIMITED
ACN 003008820
124 WALKER STREET NORTH SYDNEY
NEW SOUTH WALES 2060 AUSTRALIA
TEL +612 9957 5401 FAXS +612 9957 4259
www.designsignic.com.au
EMAIL sydney@designsignic.com.au

EMAIL sydney@designinc.com.au

Architecture Urban Design Landscape Interiors

CLIENT	Pittwater Council
--------	-------------------

Unit 3, 11712 - 3 VANDERBILT
Warrenwood NSW 2102

f: 02 9970 7150

PROJECT	Bungan Lane Carpark
---------	---------------------

Mona Vale

TITLE
Sprinkler Riser Cupboard

DRAWING STATUS	REVIEWED BY	SIGNATURE	DATE

FOR INFORMATION ONLY			
----------------------	--	--	--

FOR CC

[illegible]

100

DRAWN BY : tmc

1:50

SCALES

PLOT DATE: 23/05/03 10:52:18

JOB N°. 210408

DWG/REV N°.	TD 013	Rev-
-------------	--------	------

Completion of the Drawing Status is evidence that the

design has been verified as conforming to the requirements of the Project M.S. Plan. Initialing the "Drawn By" box confirms that this drawing has been

```

preparation
procedures


```

FOR TENDER

note: for falls in floor, refer to plans


01 SECTION - ramp 1

WPM as per elevations:
TFB stubs ready for next
phase to be bolted on

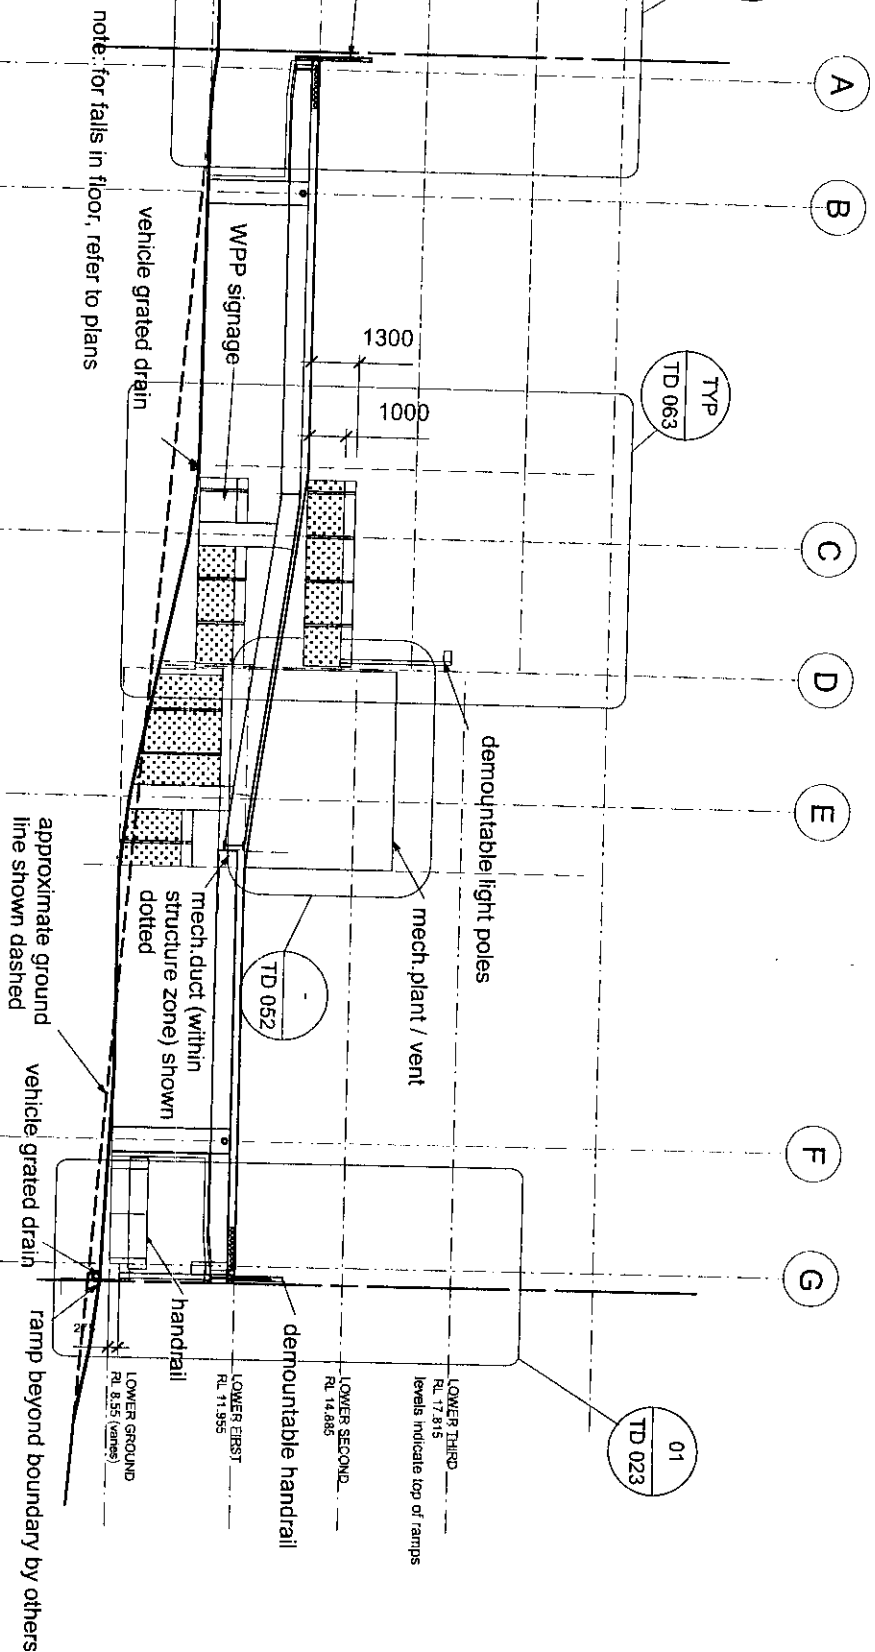

WPM as per elevations:
TFB stubs ready for next
phase to be bolted on

02 SECTION - adjacent ramp 2

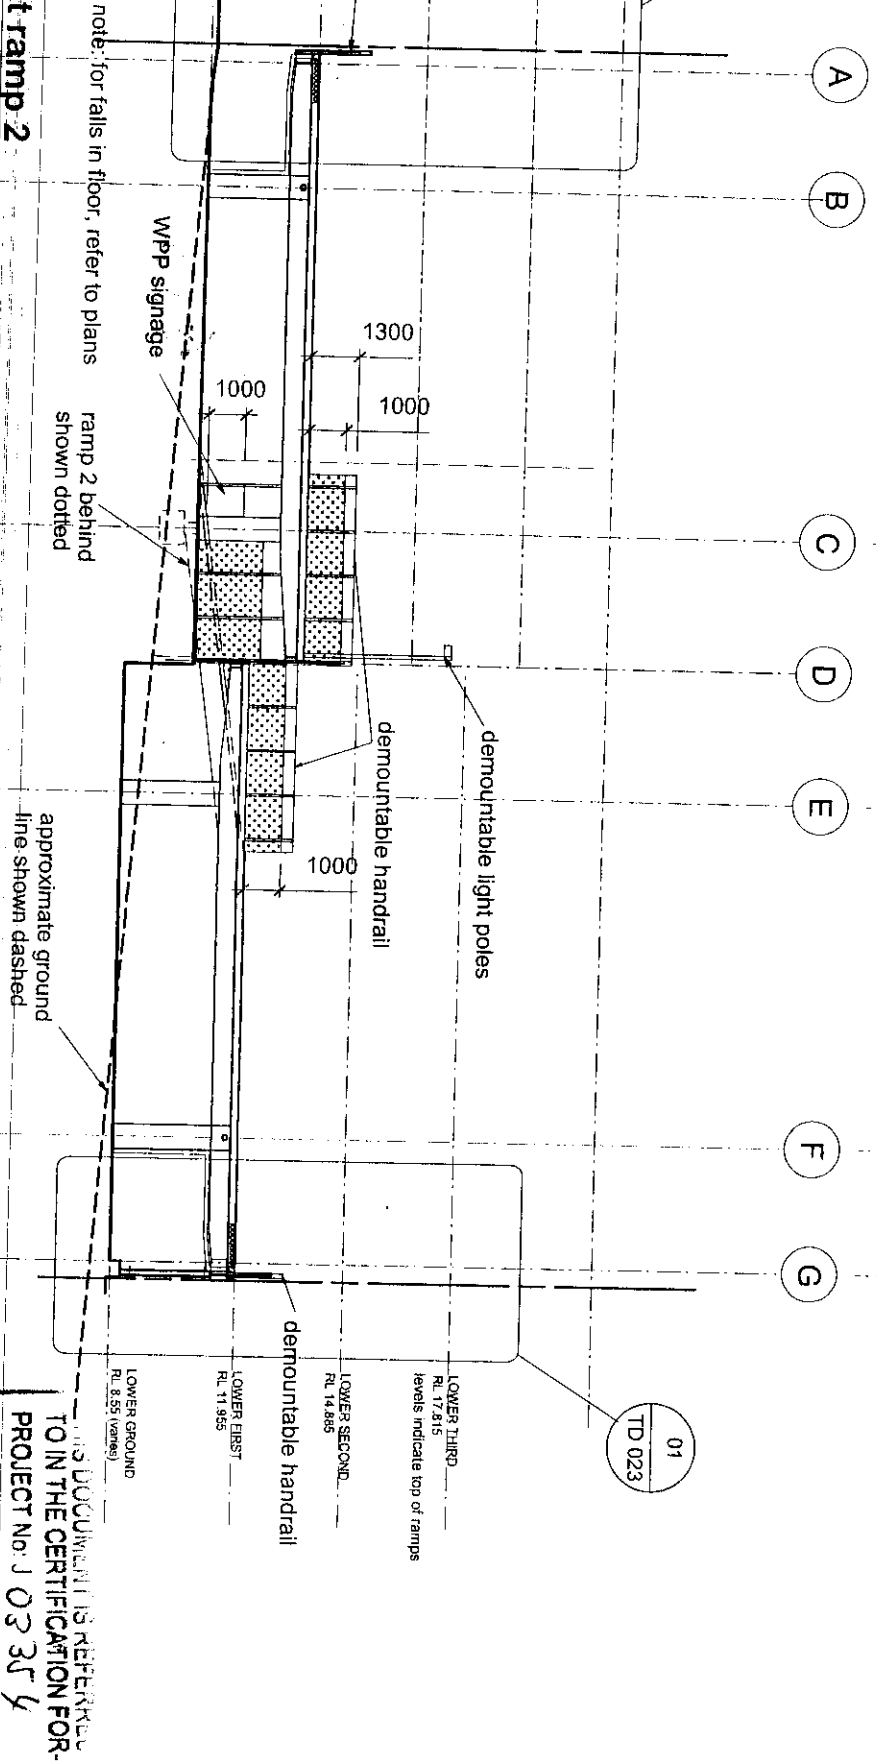

THIS DOCUMENT IS REFERRED
TO IN THE CERTIFICATION FOR
PROJECT NO. J 03 35

12 NOV 2003



Copyright Designinc Sydney Pty Limited	
This drawing is protected by copyright. All rights are reserved. Unless permitted under the Copyright Act 1968, no part of this drawing may in any form or by any means be reproduced, published, broadcast or transmitted without the prior written permission of the copyright owner.	
Please note: If the Status of this drawing is not signed off For Construction it may be subject to change, alteration or amendment at the discretion of Designinc Sydney Pty Limited. If so, Designinc Sydney Pty Limited is not liable for any loss, damage, harm or injury whether special, consequential, or indirect, suffered by you or any other person as a result of your use of this drawing for construction purposes.	
Figured dimensions take preference to scale readings. Verify all dimensions on site.	
Report any discrepancies to the Architect for decision before proceeding with the work.	
REVISIONS	BY
DATE	
ELECTRICAL	
Waterman AHW Cons Engineers	
E: +61 2 9411 9900	
F: +61 2 9415 1717	
MECHANICAL	
Waterman AHW Cons Engineers	
E: +61 2 9411 9900	
F: +61 2 9415 1717	
STRUCTURAL	
MPN Group Pty Ltd	
E: +61 2 9592 7144	
F: +61 2 9523 3041	
CONSULTANT	
Designinc Sydney Pty Limited	
ACN 00300820	
77 PACIFIC HIGHWAY NORTH SYDNEY	
NEW SOUTH WALES 2060 AUSTRALIA	
TEL: +612 9957 5401 FACS: +612 9957 4259	
EMAIL: sydney@designinc.com.au	
www.designinc.com.au	
Architecture Urban Design Landscape Interiors	
CLIENT	
Pitwater Council	
Units 9, 11 & 12 5 Vulko Place	
Warrenwood NSW 2102	
E: 02 9970 1111	
F: 02 9970 7150	
PROJECT	
Bungan Lane Carpark	
Mona Vale	
TITLE	
Sections	
STAGE 1	
DRAWING STATUS	
REVIEWED BY	
SIGNATURE	
DATE	
PRELIMINARY	
FOR INFORMATION ONLY	
FOR D.A. APPROVAL	
FOR CC	
FOR TENDER	
FOR CONSTRUCTION	
AS BUILT DOCUMENT	
DRAWN BY	
hmc	
SCALES	
1:200	
PLOT DATE	
29/05/03 8:33:14	
JOB No.	
210408	
DWG/REV No.	
TD 020	
QUALITY CERTIFIED ISO 9001 requirements of the Project M.S. Plan - Building the Design By box contains that this drawing has been prepared in conformity with Designinc Sydney M.S. procedures	
FOR TENDER	

Report any discrepancies to the Architect for decision before proceeding with the work.

[illegible]

**STRUCTURAL
CONSULTANT**

MPN Group Pty Ltd.
t: +61 2 9929 7144
f: +61 2 9929 3041

ynInc


Dark

[illegible]

1

ing Status is evidence that the
as conforming to the
M.S. Plan, initiating the
that this drawing has been
with Design Inc. Sydney M.S.

⑧

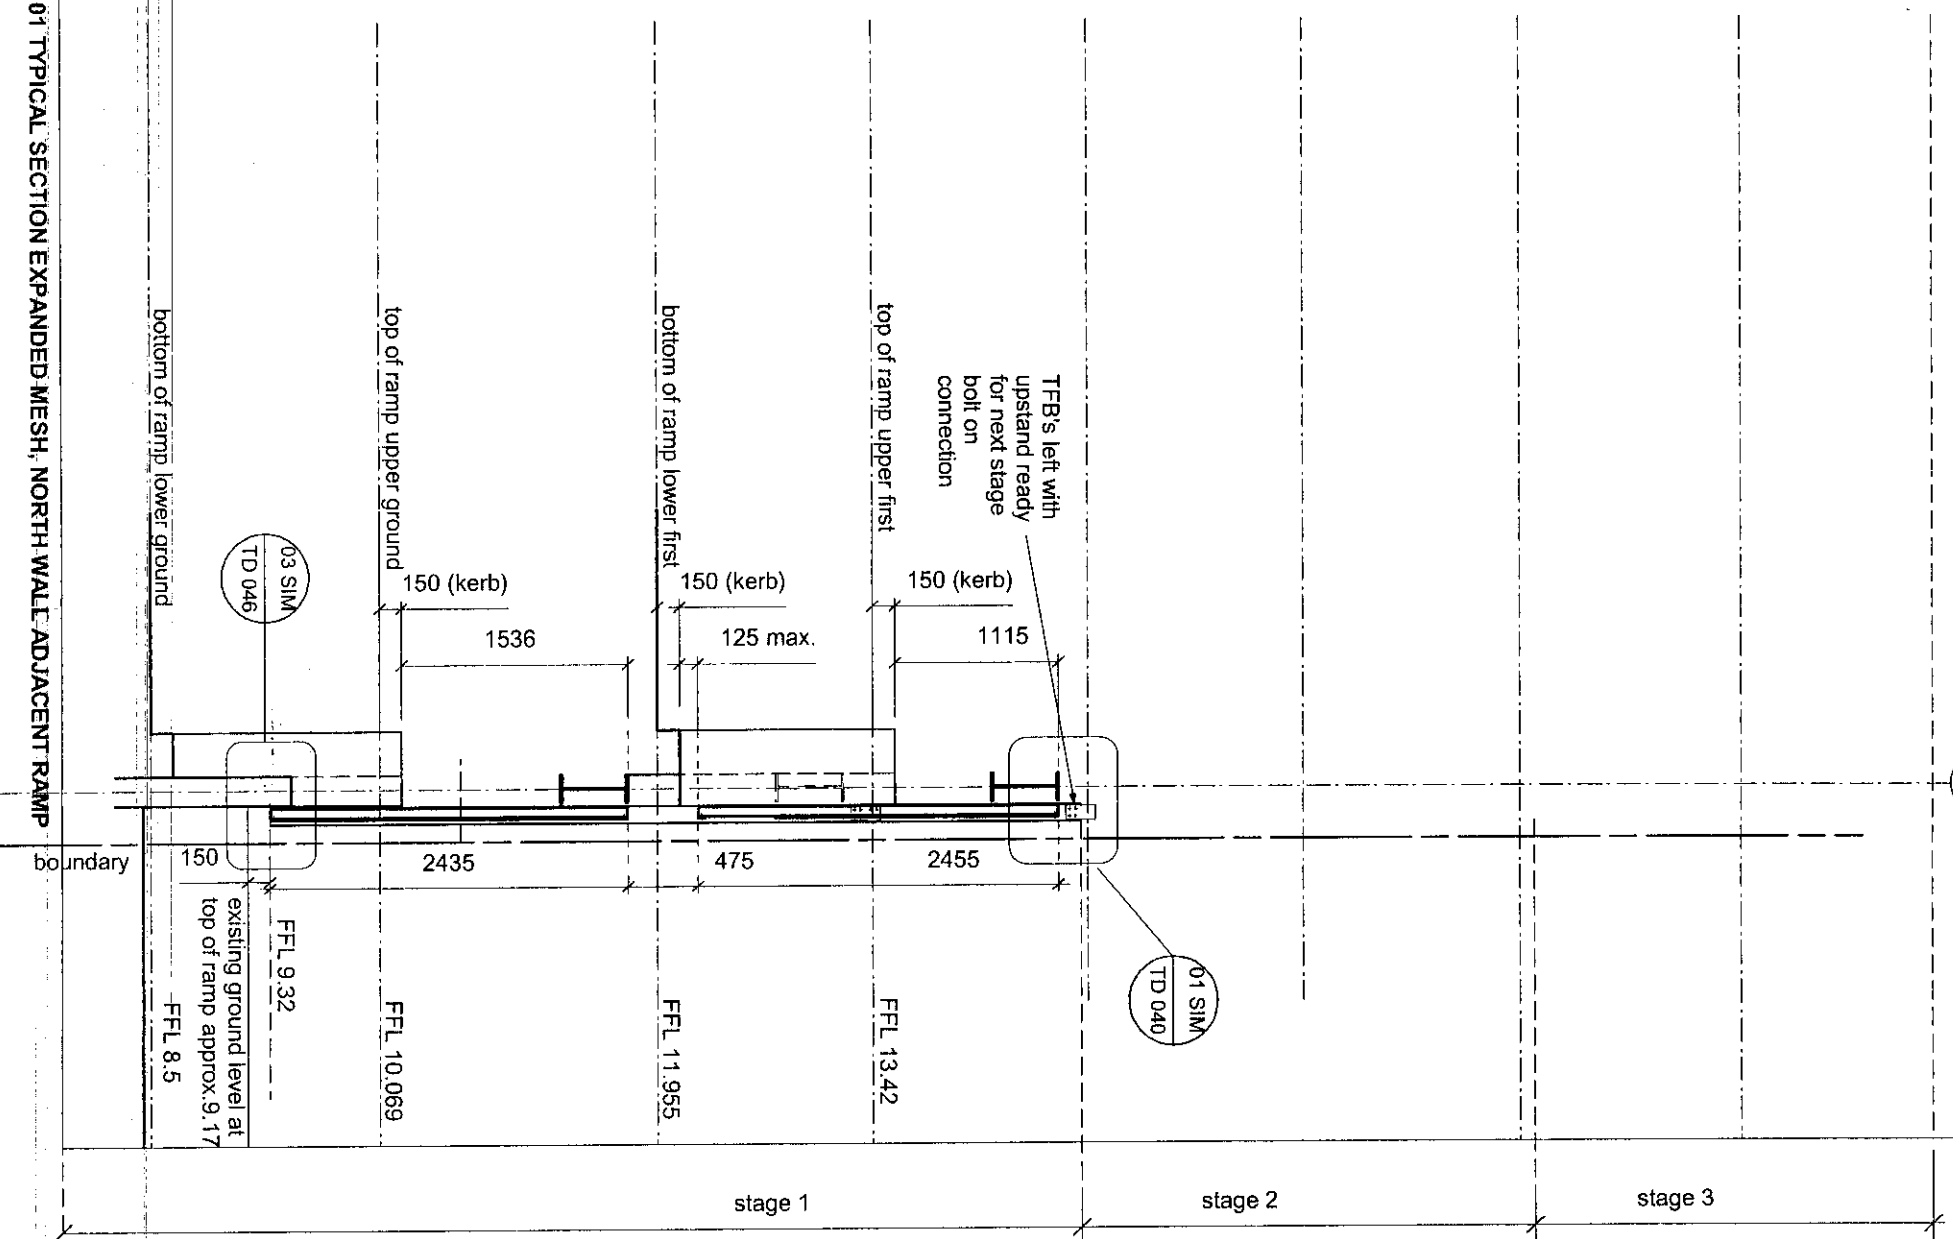

THIS DOCUMENT IS REFERRED
TO IN THE CERTIFICATION FOR
PROJECT No J 03354

12 NOV 2003

DLM
CERTIFICATION

This drawing is protected by copyright. All rights are reserved. Unless permitted under the Copyright Act 1968, no part of this drawing may in any form or by any means be reproduced, published, broadcast or transmitted without the prior written permission of the copyright owner.

Please note: if the Status of this drawing is not signed off for Construction it may be subject to change, alteration or amendment at the discretion of Designing Sydney Pty Limited. If so, Designing Sydney Pty Limited is not liable for any loss, damage, harm or injury whether special, consequential, direct or indirect, suffered by you or any other person as a result of your use of this drawing for construction purposes

Figured dimensions take preference to scale readings. Verify all dimensions on site.

Report any discrepancies to the Architect for decision before proceeding with the work.

N°	DATE	REVISIONS	BY
----	------	-----------	----

[illegible][illegible][illegible][illegible][illegible]

ELECTRICAL CONSULTANT	Waleman AHW Cons Engineers t +61 2 9411 9900
--------------------------	---

CONSULTANT
t: +61 2 9415 1717

MECHANICAL CONSULTANT
Valentini Atiw Coils Engineers
 t: +61 2 9411 9900
 f: +61 2 9415 1717

STRUCTURAL	MIPN Group Pty.Ltd. t: +61 2 8020 7444
------------	---

DesignInc

Designinc Sydney PTY LIMITED
ACN 003068820
124 WALKER STREET NORTH SYDNEY
NEW SOUTH WALES 2060 AUSTRALIA
TEL +612 9957 5401 FACS +612 9957 4259
www.designinc.com.au
EMAIL sydney@designinc.com.au

Architecture Urban Design Landscape Interiors

Architecture Urban Design Landscape Interiors

units 9.11+12 5 Vuko Place
Warriewood NSW 2102
t: 02 9970 1111
f: 02 9970 7150

t: 02 9970 7150

f: 02 9970 7150

f: 02 9970 7150

PROJECT	Bungan Lane Carpark Mona Vale
---------	----------------------------------

Mona Vale

TITLE				
typical sections NORTH WALL (adjacent ramp) STAGE 1				
DRAWING STATUS	REVIEWED BY	SIGNATURE	DATE	
PRELIMINARY				
FOR INFORMATION ONLY				
FOR D.A. APPROVAL				
FOR GC				
FOR TENDER				
FOR CONSTRUCTION				
AS BUILT DOCUMENT				

DRAWN BY	imc
SCALE	1:50
PLOT DATE	23/05/03 10:52:18

JOB N°.	210408
DWG/REV N°.	TD 024

Completion of the Drawing Status is evidence that Drawing design has been verified as conforming to the requirements of the Project M.S. Plan, including the Drawn by box, confirms that this drawing has been prepared in conformity with Designing Spacey M.S. procedures.

FOR TENDER

FOR TENDER

NOTE: image to WPP to be finalised

roller shutter to installed at later stage - steel will include for connection cleats/stiffeners, stage 1

NOTE: COLOURS INDICATIVE TO PANEL TYPE, NOT COLOURS

WPM - (as per finishes schedule)
CONCRETE PANELS



WPM - (as per finishes schedule)
CONCRETE PANELS

© Copyright Designinc Sydney Pty Limited
This drawing is protected by copyright. All rights are reserved. Unless permitted under the Copyright Act 1968, no part of this drawing may in any form or by any means be reproduced, published, broadcast or transmitted without the prior written permission of the copyright owner.
Please note: If the Status of this drawing is not signed off for Construction it may be subject to change, alteration or amendment at the discretion of Designinc Sydney Pty Limited. If so, Designinc Sydney Pty Limited is not liable for any loss, damage, harm or injury whether special, consequential, direct or indirect, suffered by you or any other person as a result of your use of this drawing for construction purposes.
Figured dimensions take preference to scale readings. Verify all dimensions on site.
Report any discrepancies to the Architect for decision before proceeding with the work.

DATE	REVISIONS	BY
------	-----------	----

ELECTRICAL CONSULTANT	Wagman AHW Cons Engineers t: +61 2 9415 1900 f: +61 2 9415 1717
MECHANICAL CONSULTANT	Wagman AHW Cons Engineers t: +61 2 9415 1900 f: +61 2 9415 1717
STRUCTURAL CONSULTANT	MPV Group Pty Ltd. t: +61 2 9929 7144 f: +61 2 9929 3041

Designinc
Designinc Sydney Pty Limited
ACN 003008820
124 WALKER STREET NORTH SYDNEY
NEW SOUTH WALES 2060 AUSTRALIA
TEL: +612 9957 5401 FACS: +612 9957 4259
www.designinc.com.au
EMAIL: sydney@designinc.com.au

Architecture Urban Design Landscape Interiors
CLIENT Pitwater Council
Units 9, 11+12 5 Vido Place
Warriewood NSW 2102
t: 02 9970 1111
f: 02 9970 7150
PROJECT Bungun Lane Carpark
Mona Vale


TITLE elevations
east + south
STAGE 1

DRAWING STATUS	REVIEWED BY	SIGNATURE	DATE
PRELIMINARY			
FOR INFORMATION ONLY			
FOR D.A. APPROVAL			
FOR CC			
FOR TENDER			
FOR CONSTRUCTION			
AS BUILT DOCUMENT			

DRAWN BY	lmc
SCALES	1:200
PLOT DATE	23/05/03 10:52:18

JOB No. 210408
DWG/REV No. TD 031


Completion of the Drawing Status is evidence that the design has been worked as conforming with the OIA/ITV CERTIFIED ISO 9001 requirements of the Project M.S. Plan. Initiating the Drawn By box confirms that this drawing has been prepared in conformity with Designinc Sydney M.S. procedures.
FOR TENDER

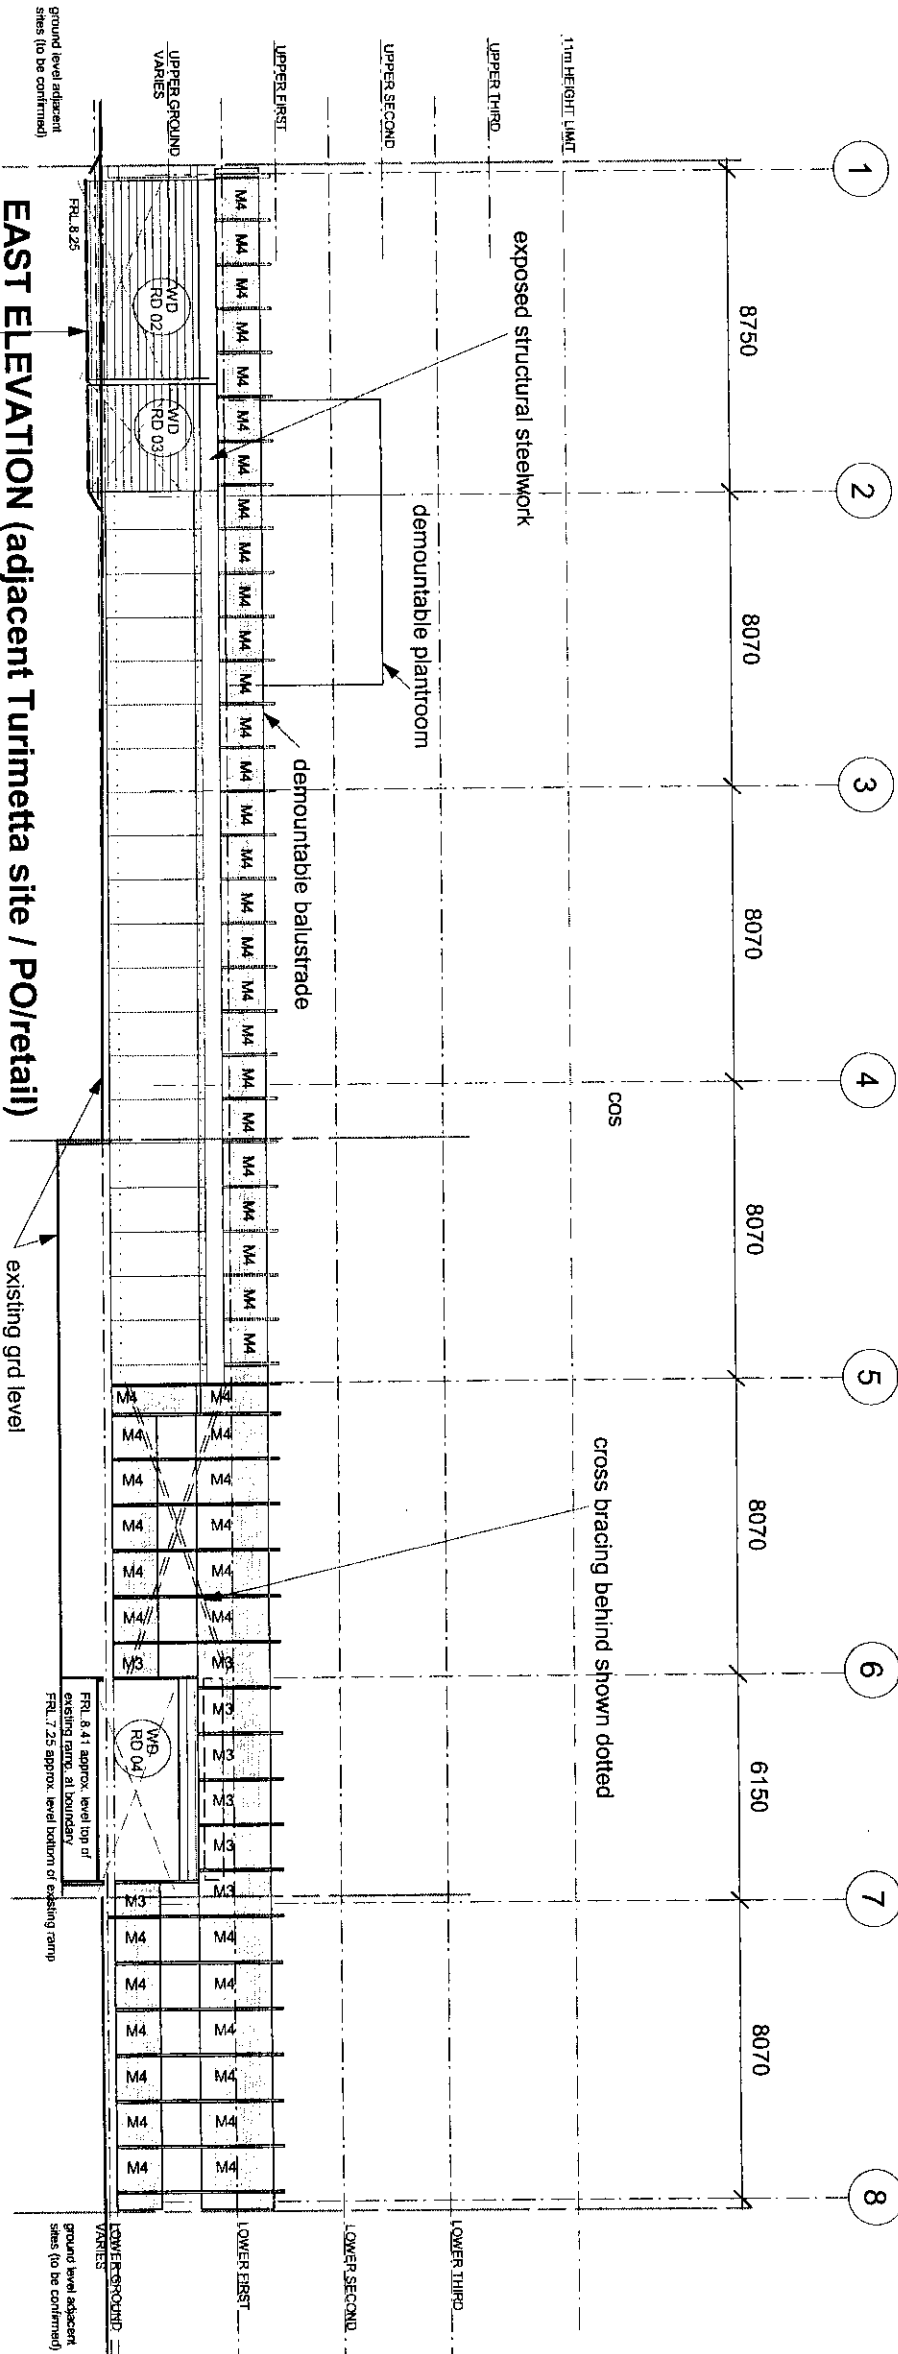

EAST ELEVATION (adjacent Turimetta site / PO/retail)

install roller door complete, + form batter in adjacent site to hold back ground until development forms FFL to match

SOUTH ELEVATION (adjacent Mitre 10/Johnson's site)

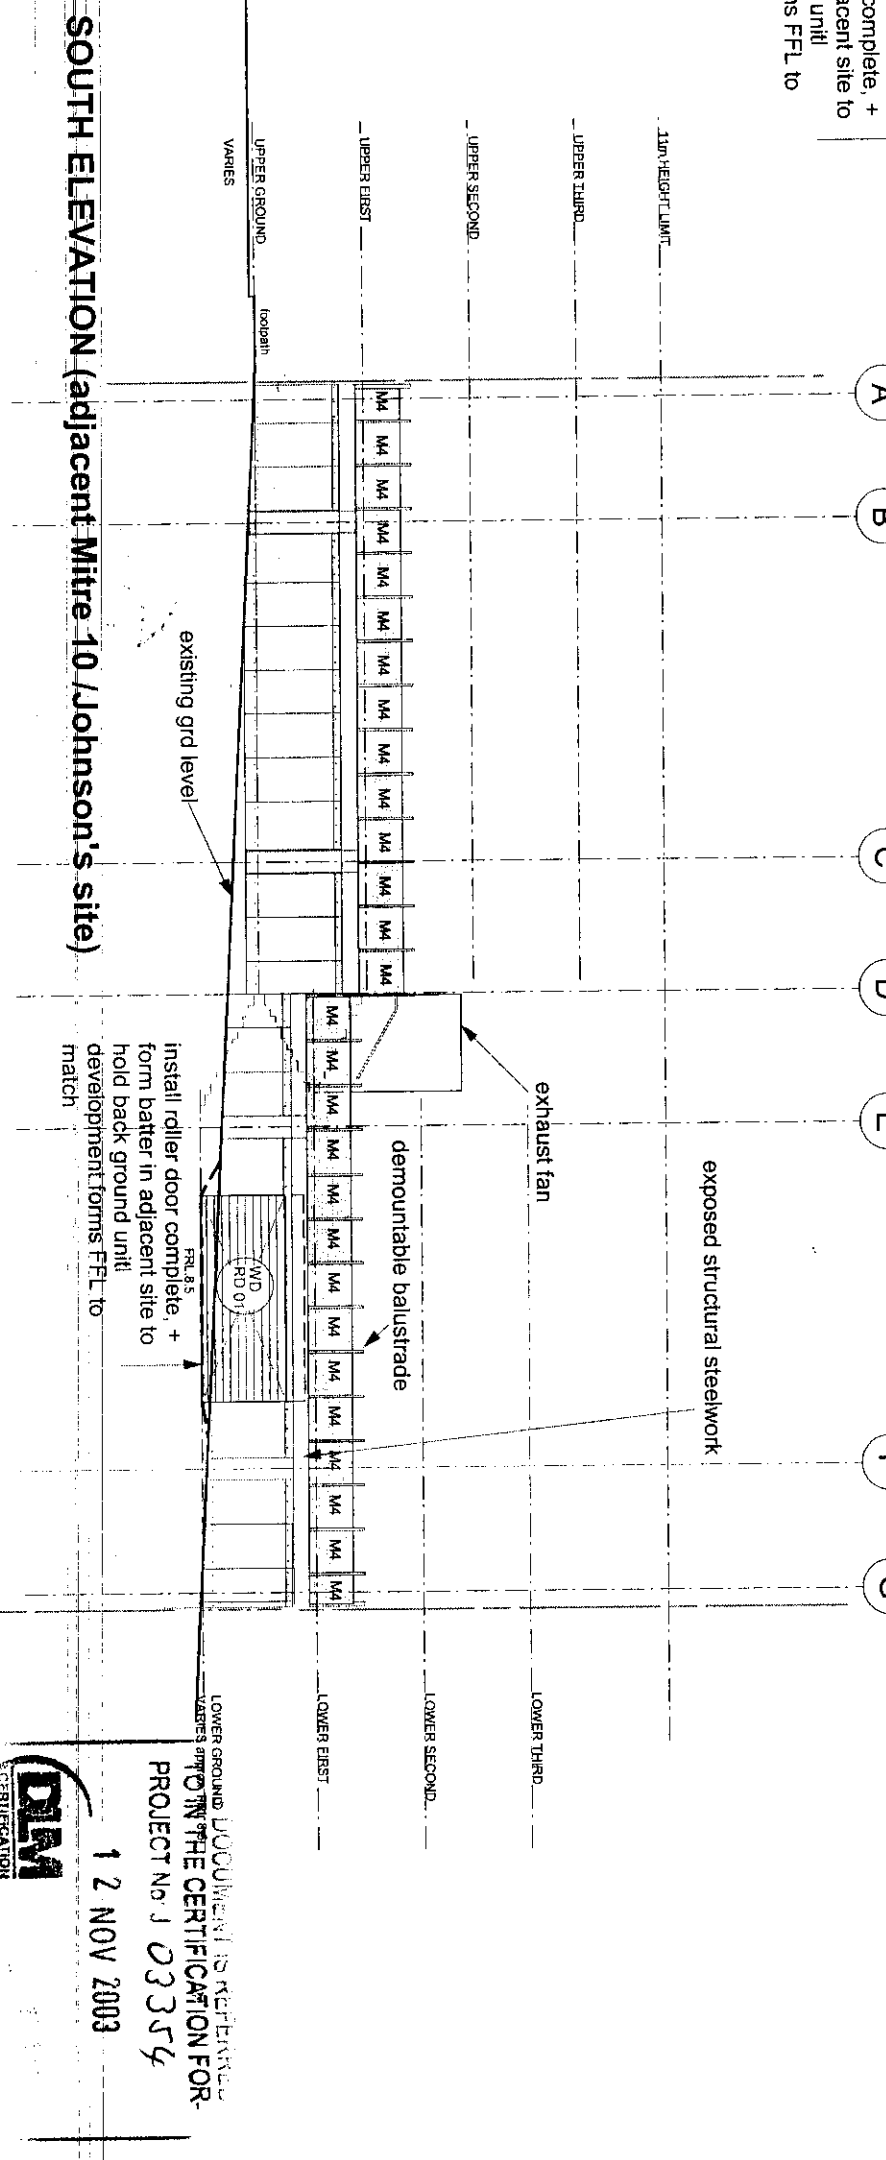

PROJECT No. 1 03354
12 NOV 2003

This drawing is protected by copyright. All rights are reserved. Unless permitted under the Copyright Act 1988, no part of this drawing may in any form or by any means be reproduced, published, broadcast or transmitted without the prior written permission of the copyright owner.

Please note: If the status of this drawing is not signed off for Construction it may be subject to change without notice. The copyright in this drawing is owned by Designing Synthesis Pty Limited. If you are not Designing Synthesis Pty Limited, if you are a licensee of Designing Synthesis Pty Limited, if you are a licensee of Designing Synthesis Pty Limited, you are liable for any loss, damage, harm or injury whether special, consequential, direct or indirect, suffered by you or any other person as a result of your use of this drawing for construction purposes.

Architectural drawing of a building facade elevation. The drawing is oriented vertically with a dashed line indicating the ground level. The facade is composed of a grid of panels, with 19 standard precast panels in the horizontal direction and 27 standard demountable balustrade panels in the vertical direction. The drawing is divided into three main sections: UPPER FIRST, UPPER SECOND, and UPPER THIRD, and LOWER FIRST, LOWER SECOND, and LOWER THIRD. The height of the facade is indicated as 11m. The drawing includes labels for 'UPPER FIRST', 'UPPER SECOND', 'UPPER THIRD', 'LOWER FIRST', 'LOWER SECOND', and 'LOWER THIRD'. It also indicates '11m HEIGHT LIMIT', '19 x standard precast panels', and '27 x standard demountable balustrade panels'. The drawing is oriented vertically with a dashed line indicating the ground level.

[illegible]

SOUTH INTERNAL ELEVATION (adjacent Mitre 10 /Johnson's site)

CLIENT	Pittwater Council units 9, 11+12 5 Vuklo Place Warrimoo NSW 2102 t: 02 9970 1111 f: 02 9970 7150
PROJECT	Bungan Lane Carpark Mona Vale

DRAWING STATUS	REVIEWED BY	SIGNATURE	DATE
PRELIMINARY			
FOR INFORMATION ONLY			
FOR D.A. APPROVAL			
FOR CC			
FOR TENDER			
FOR CONSTRUCTION			
AS BUILT DOCUMENT			

DRAWN BY:	IMC
SCALES	1:200
PLOT DATE:	28/05/03 8:33:14
JOB N°.	210408
DWG/REV N°.	TD 032

Completion of the Drawing Status is evidence that the design has been verified as conforming to the requirements of the Project M-S-Plan; Initiating the "Drawn By" box confirms that this drawing has been prepared in conformity with Designlog Sydney M.S. procedures.

FOR TENDER

	WPM- (as per finishes schedule)
	WPP (col. as per finishes schedule)
	WPAA (col. as per finishes schedule)

Figured dimensions take preference to scale readings. Verify all dimensions on site.
Report any discrepancies to the Architect for decision before proceeding with the work.

N°	DATE	REVISIONS	BY
----	------	-----------	----

[illegible]

ELECTRICAL CONSULTANT	Waterman AHW Cons Engineers t: +61 2 9411 9900 f: +61 2 9415 1717
MECHANICAL CONSULTANT	Waterman AHW Cons Engineers t: +61 2 9411 9900 f: +61 2 9415 1717
STRUCTURAL CONSULTANT	MDP Group Pty Ltd t: +61 2 9829 7144 f: +61 2 9829 3041

DesignInc
DesignInc PTY LIMITED
ACN 003088620
77 PACIFIC HIGHWAY NORTH SYDNEY
NEW SOUTH WALES 2060 AUSTRALIA
TEL +612 9857 5401 FACS +612 9957 4259
www.designinc.com.au
EMAIL sydney@designinc.com.au

Architecture Urban Design Landscape Interiors

Pittwater Council
units 9, 11+12 5 Vuko Place
Warriewood NSW 2102
t: 02 9970 1111
f: 02 9970 7150

PROJECT	Bungan Lane Carpark
	Moona Vale

TITLE	elevations north + west STAGE 1
-------	---------------------------------------


DRAWING STATUS	REVIEWED BY	SIGNATURE	DATE
PRELIMINARY			
FOR INFORMATION ONLY			
FOR D.A. APPROVAL			
FOR CC			
FOR TENDER			
FOR CONSTRUCTION			
AS BUILT DOCUMENT			

DRAWN BY	lmc
SCALES	1:200
PLOT DATE:	29/05/03 8:35:14


SOD N°.	210700
DWG/REV N°.	TD 033

Completion of the Drawing Status is evidence that the design has been verified as conforming to the requirements of the Project M.S. Prior to initiating the Design By Box confirms that this drawing has been prepared in conformity with Designing Sydney M.S. procedures.


FOR TENDER


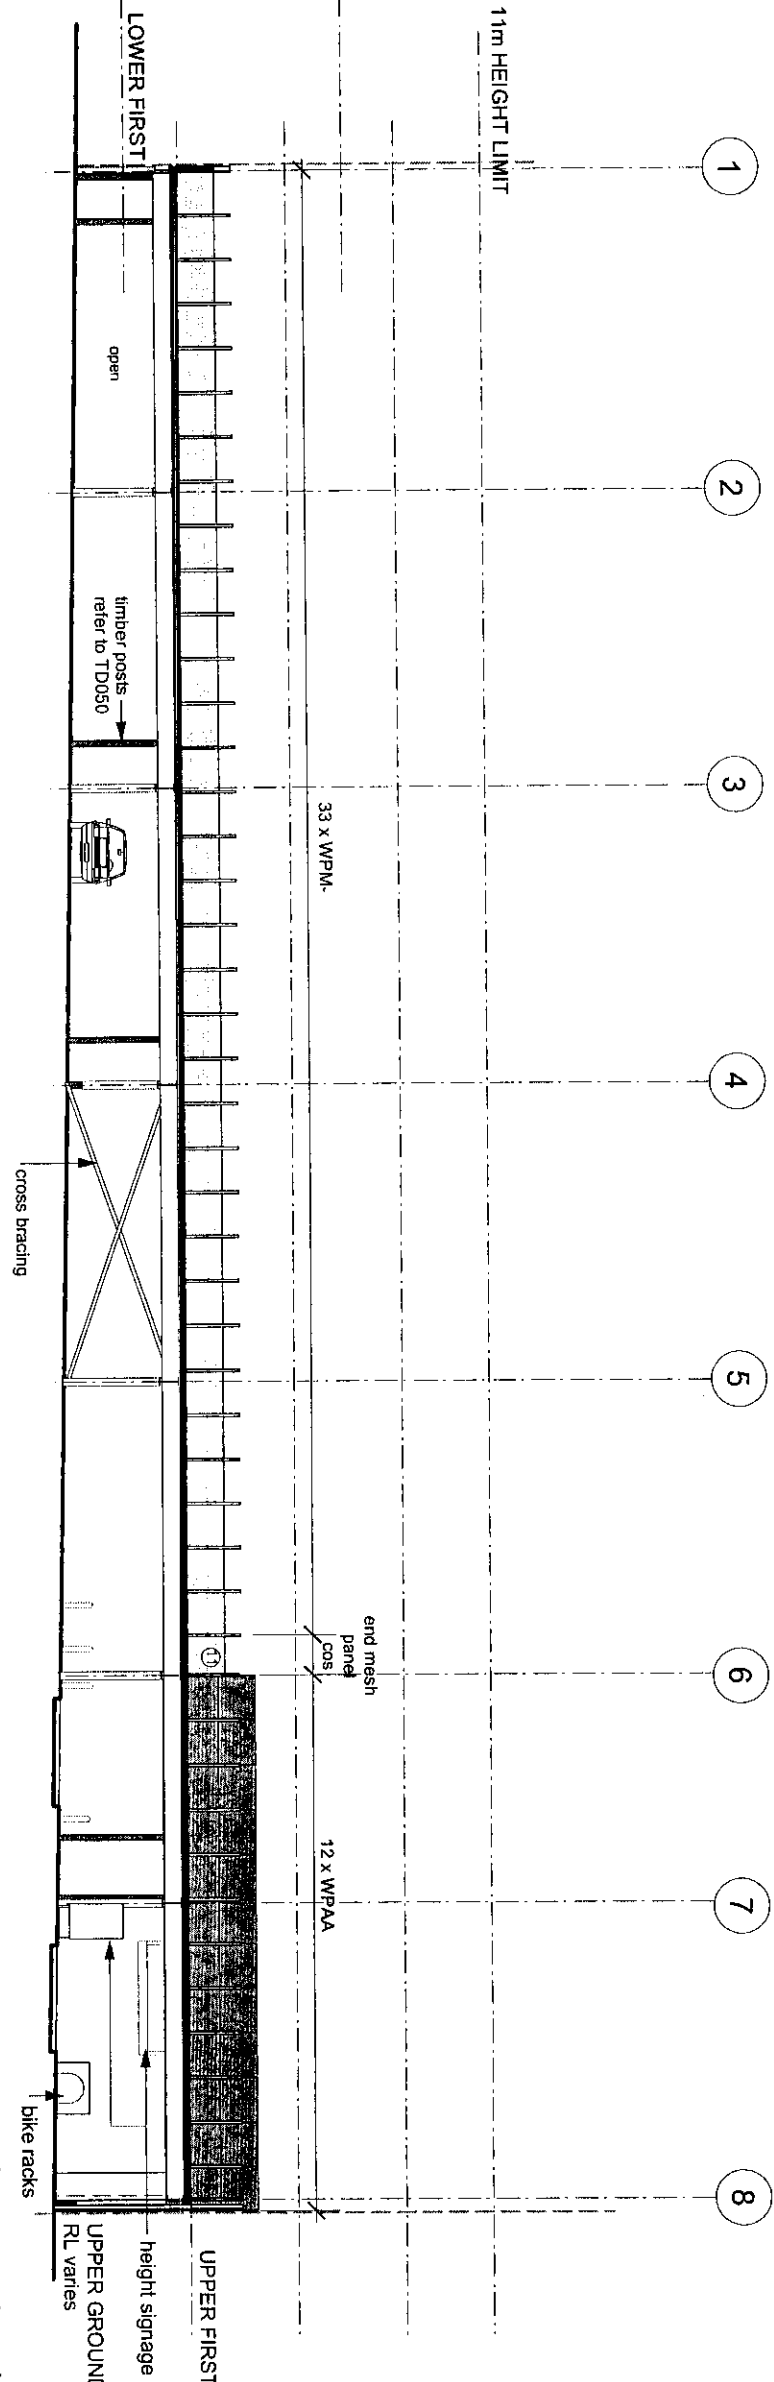


WEST INTERNAL ELEVATION (bungan lane)

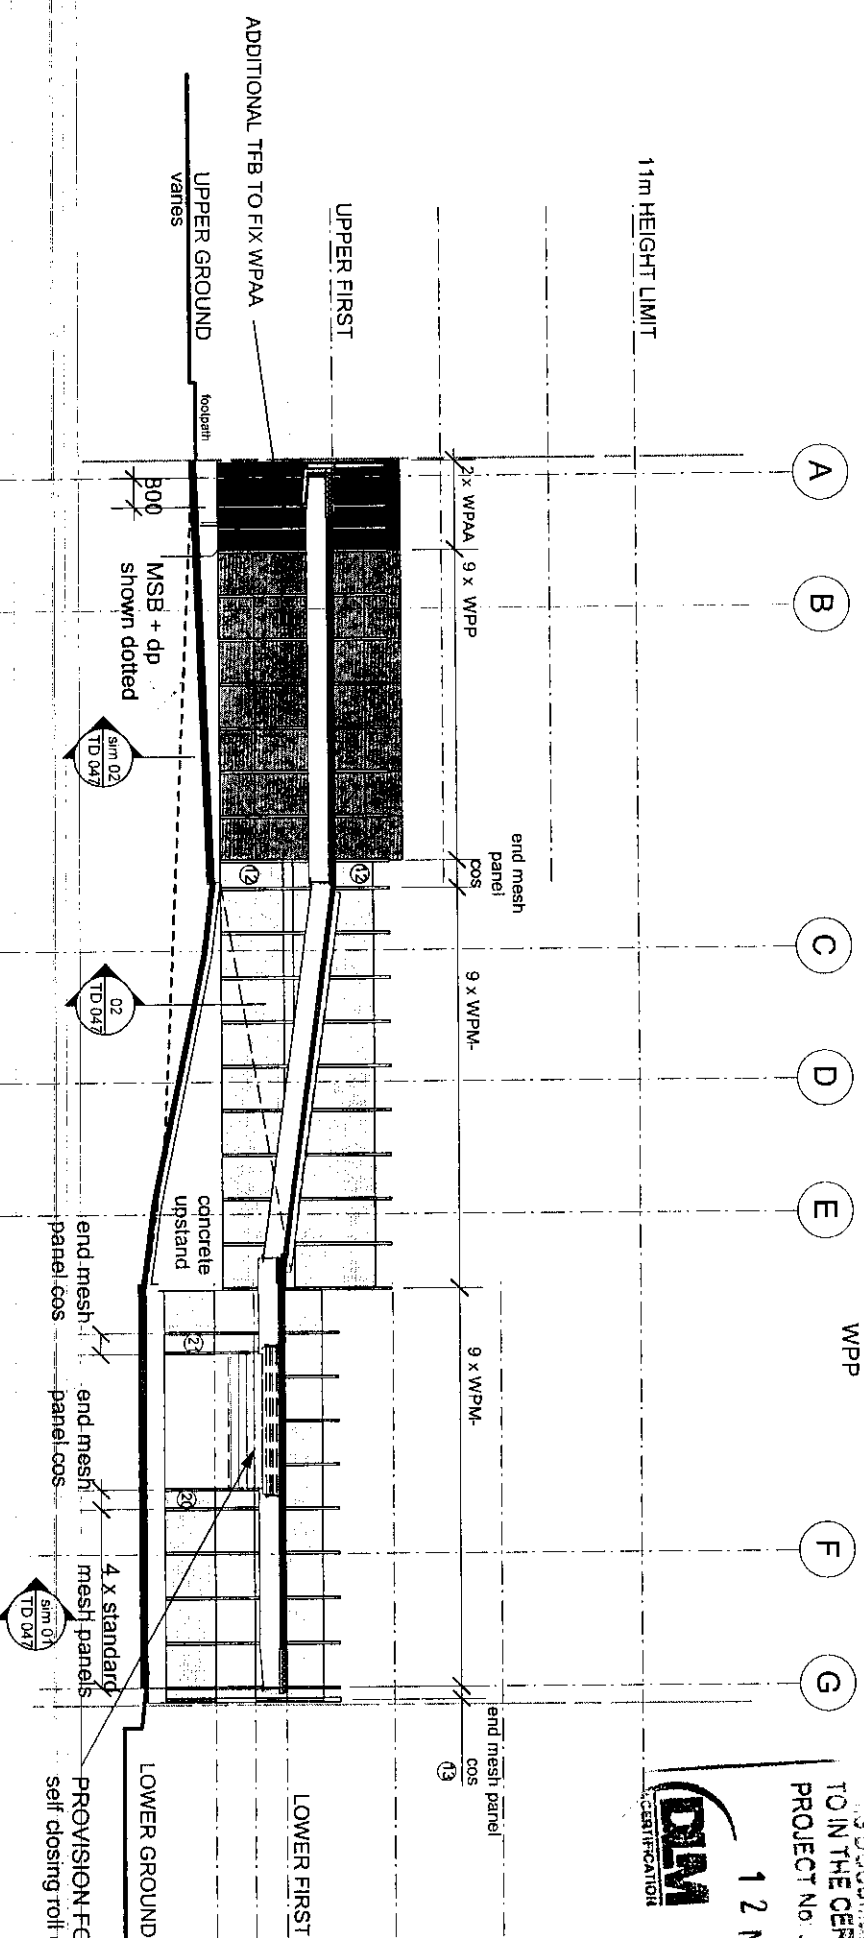

NORTH INTERNAL ELEVATION (adjacent CBA carpark)

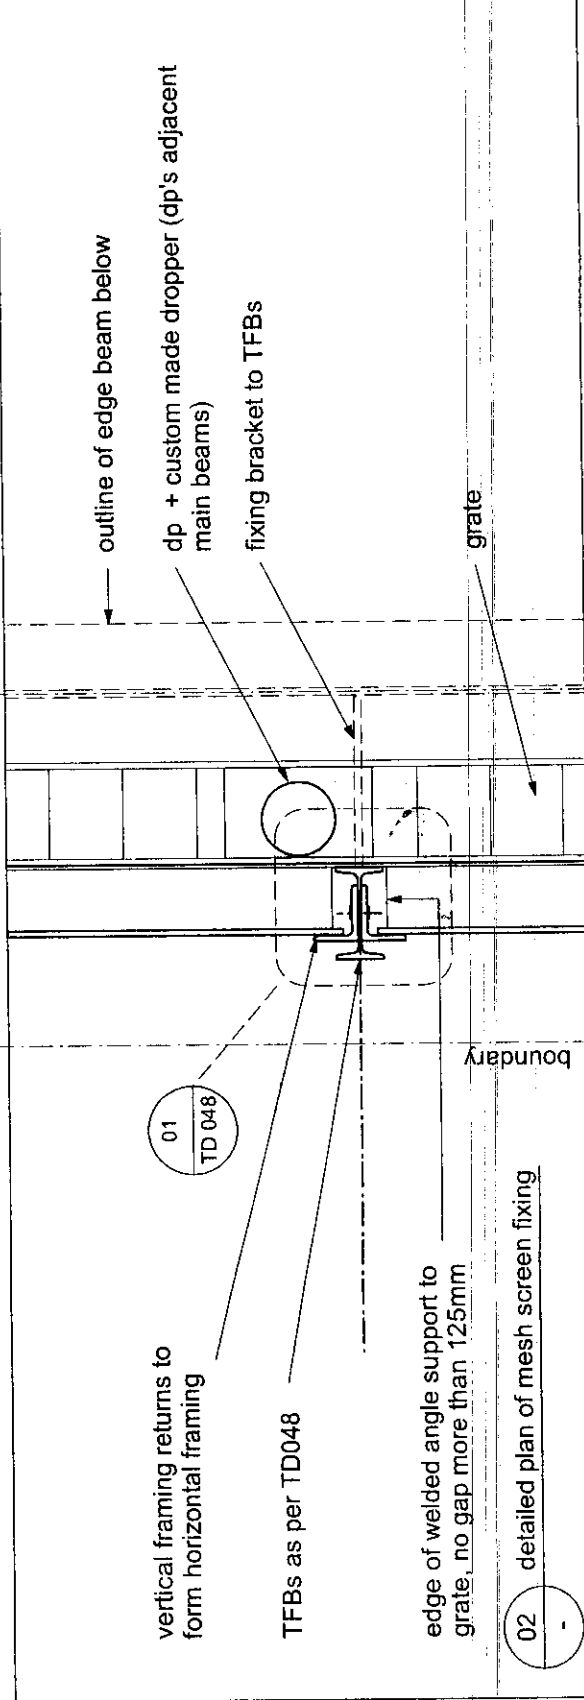

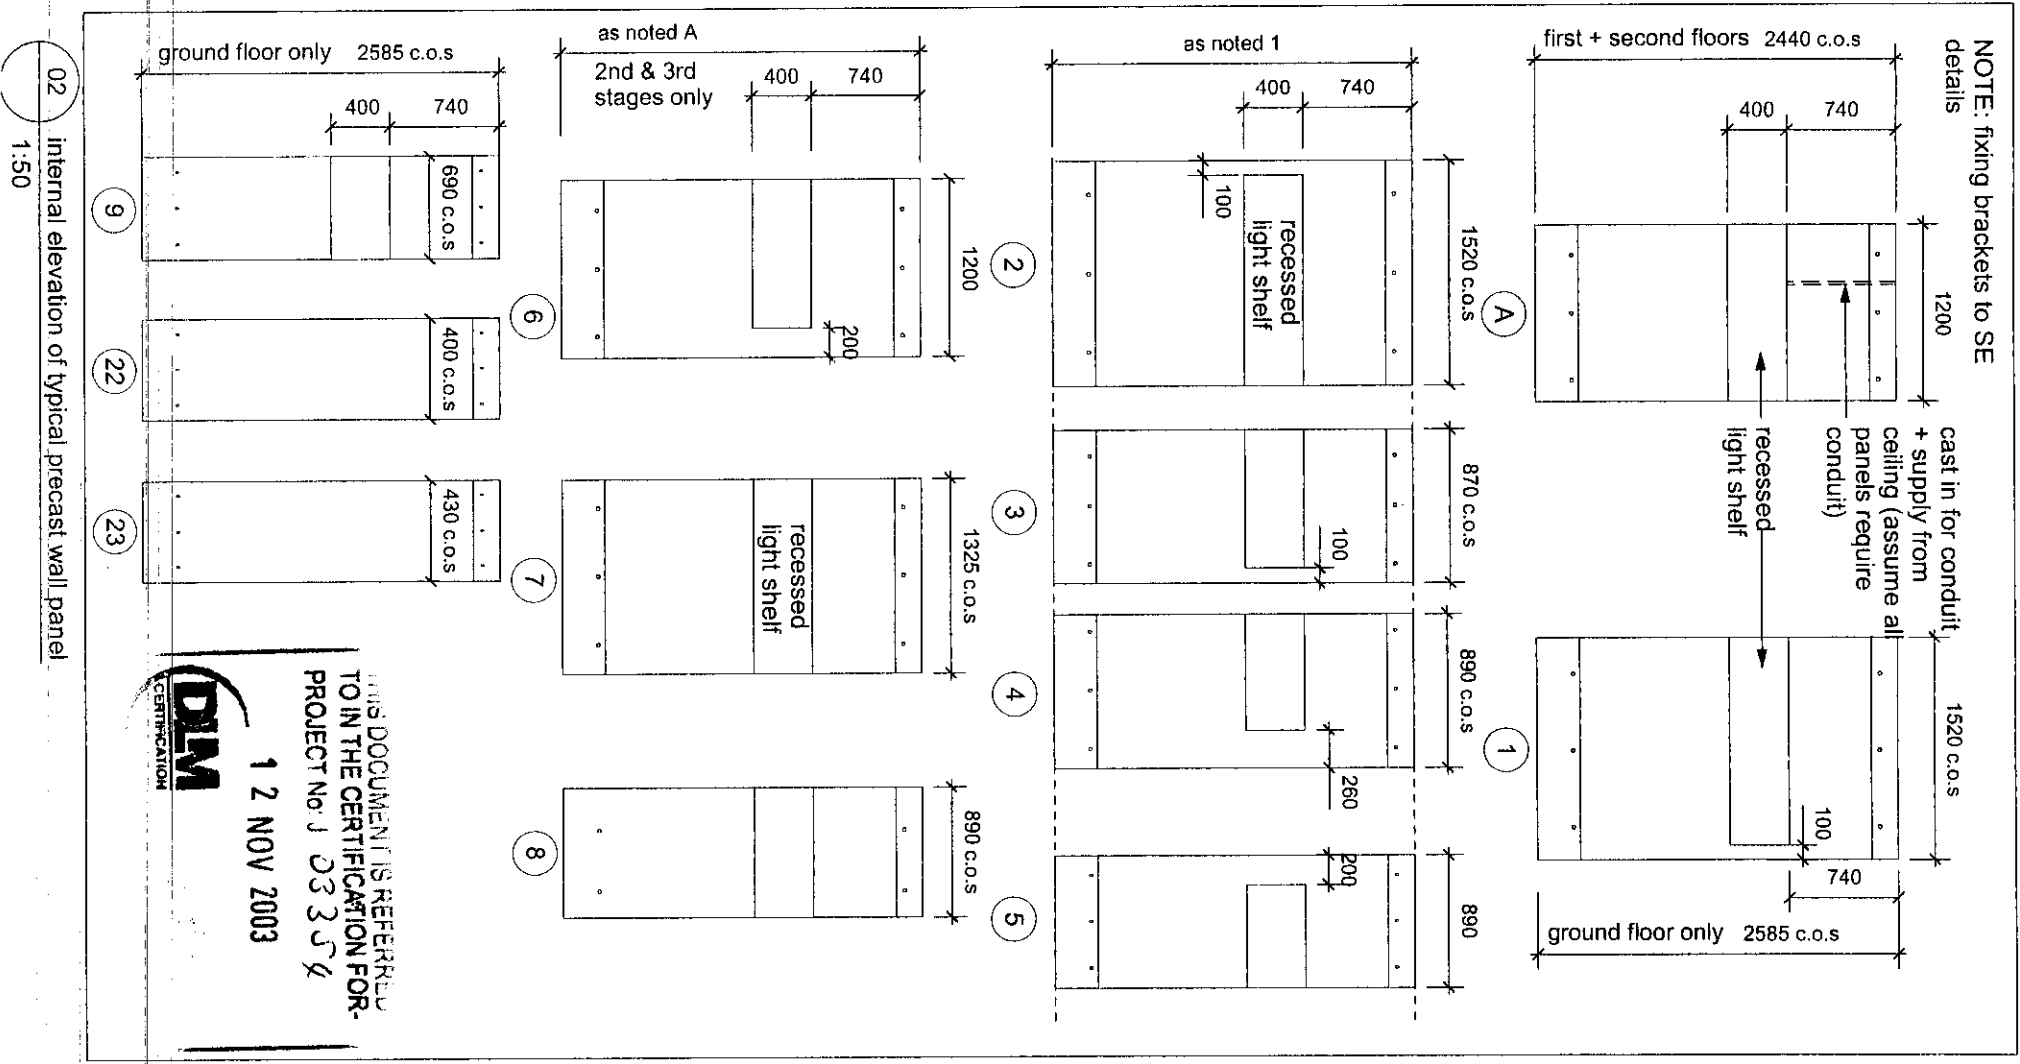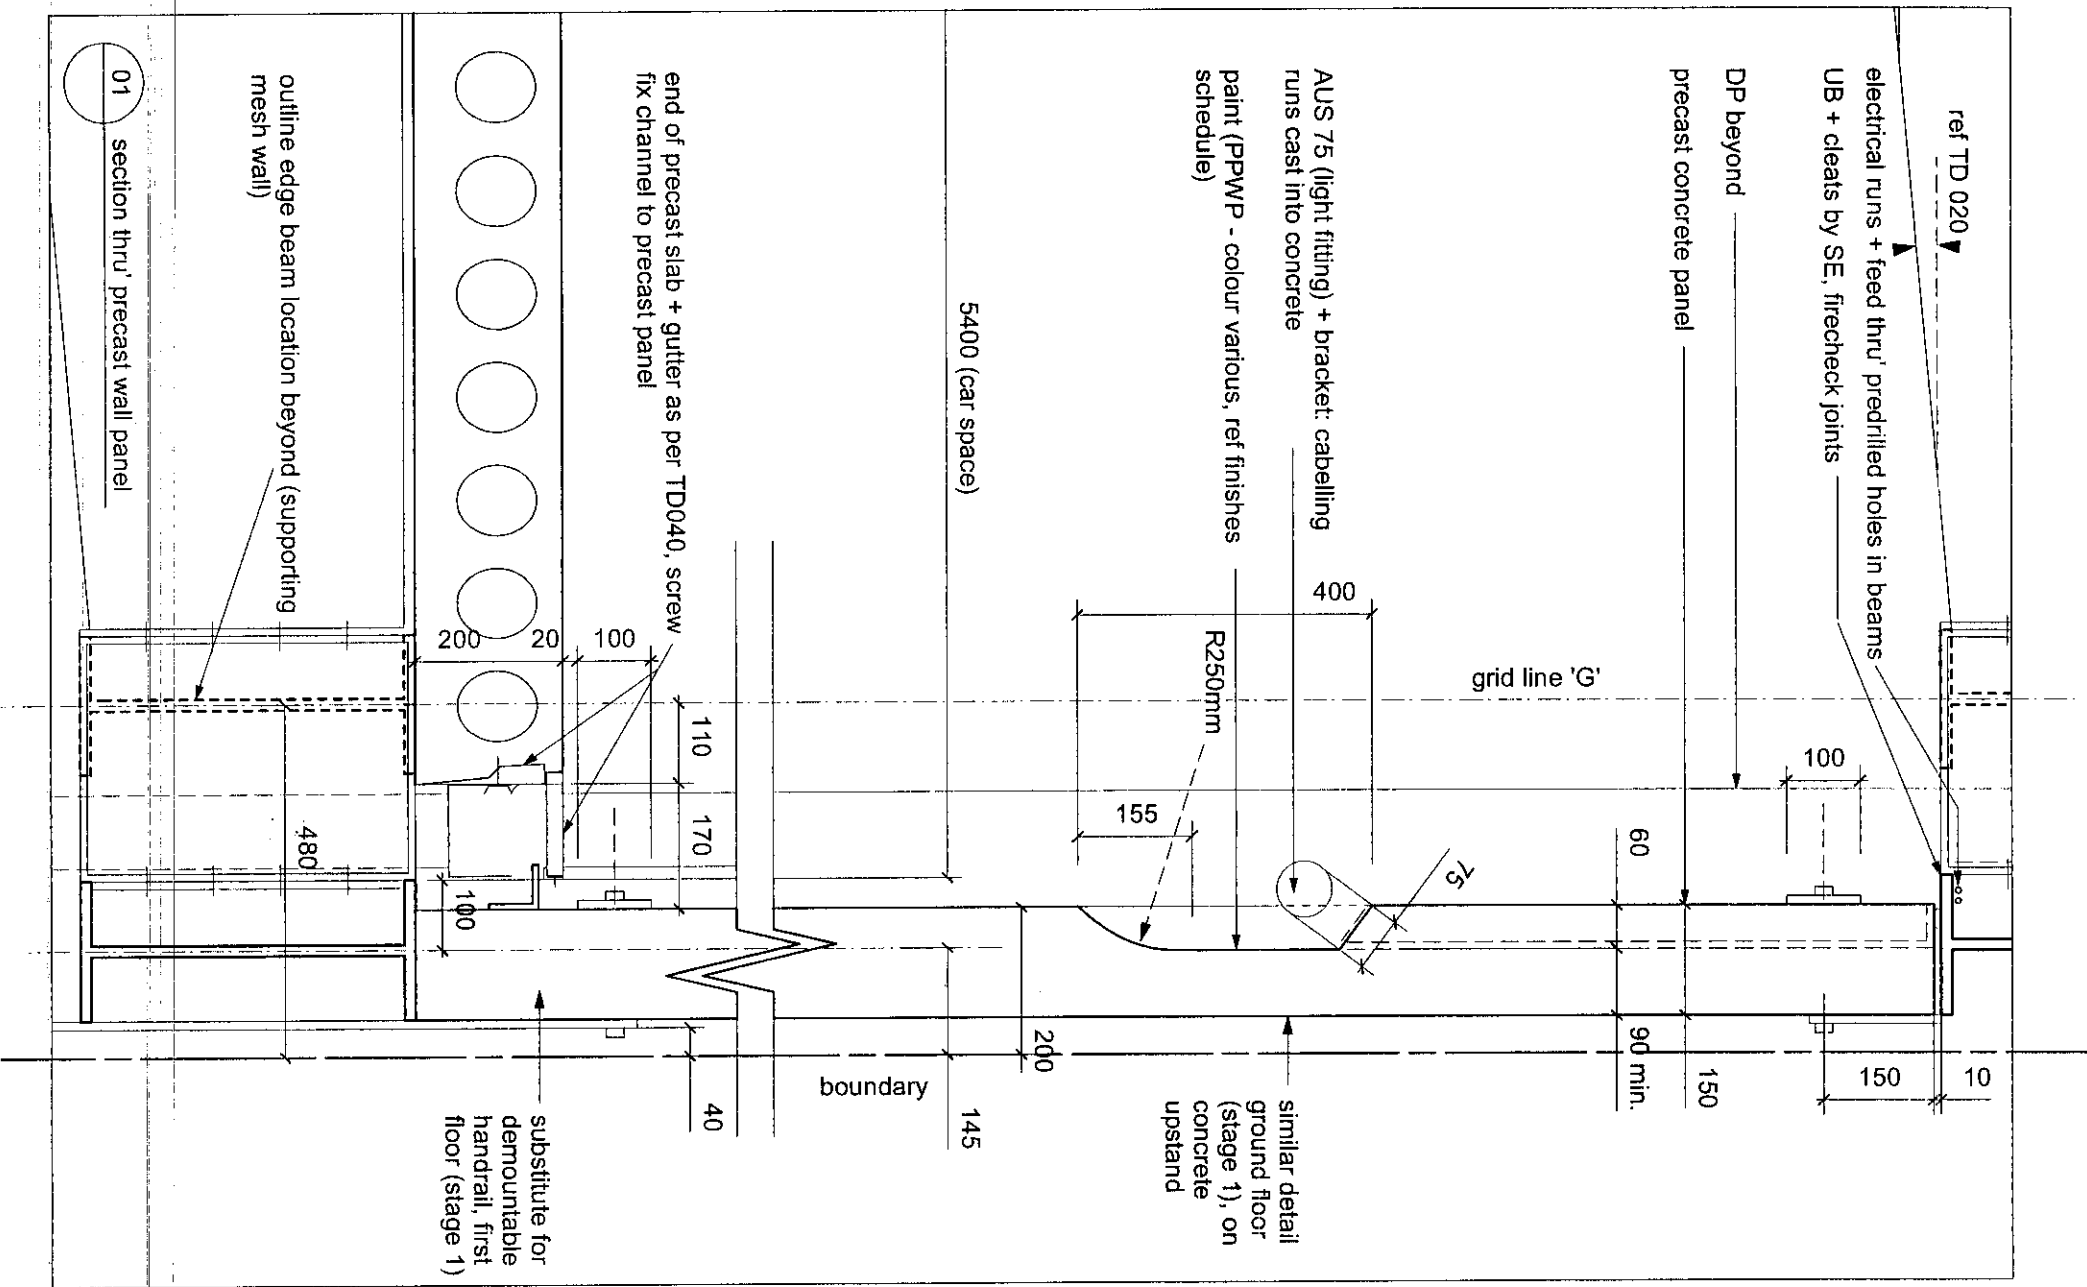

Copyright Designinc Sydney Pty Limited
This drawing is protected by copyright. All rights are reserved. Unless permitted under the Copyright Act 1968, no part of this drawing may in any form or by any means be reproduced, published, broadcast or transmitted without the prior written permission of the copyright owner.
Please note: if the status of this drawing is not signed off for construction it may be subject to change, alteration or amendment at the discretion of Designinc Sydney Pty Limited. If so, Designinc Sydney Pty Limited is not liable for any loss, damage, harm or injury whether special, consequential, direct or indirect, suffered by you or any other person as a result of your use of this drawing for construction purposes.
Figured dimensions take preference to scale readings. Verify all dimensions on site.
Report any discrepancies to the Architect for decision before proceeding with the work.

NO.	DATE	REVISIONS	BY

ELECTRICAL CONSULTANT	Watman AHW Cons Engineers	T: +61 2 9411 9900 F: +61 2 9415 1717
MECHANICAL CONSULTANT	Watman AHW Cons Engineers	T: +61 2 9411 9900 F: +61 2 9415 1717
STRUCTURAL CONSULTANT	MPV Group Pty Ltd	T: +61 2 9415 7444 F: +61 2 9829 3041

Designinc
Designinc Sydney Pty Limited
ACN 003008820
124 WALKER STREET NORTH SYDNEY
NEW SOUTH WALES 2060 AUSTRALIA
TEL +612 9957 5401 FAXS +612 9957 4259
www.designinc.com.au
EMAIL sydney@designinc.com.au

Architecture Urban Design Landscape Interiors

CLIENT	Pitwater Council
units 9, 11+12	5 Vukob Place
Warrenwood NSW 2102	
T: 02 9970 1111	
F: 02 9970 7150	

PROJECT	Bungan Lane Carpark
Mona Vale	

TITLE	section thru' precast wall panels		
DRAWING STATUS	REVIEWED BY	SIGNATURE	DATE
PRELIMINARY			
FOR INFORMATION ONLY			
FOR D.A. APPROVAL			
FOR CC			
FOR TENDER			
FOR CONSTRUCTION			
AS BUILT DOCUMENT			

DRAWN BY	thc
SCALES	1:10
PLOT DATE	23/05/03 10:52:36
JOB No.	210408
DWG/REV No.	TD 041

Completion of the Drawing Status is evidence that the design has been verified as conforming to the QUALITY CERTIFIED ISO 9001 requirements of the Project M.S. Plan. Initiating the 'Drawn By' box confirms that the drawing has been prepared in conformity with Designinc Sydney M.S. procedures.

FOR TENDER

This drawing is protected by copyright. All rights are reserved. Unless permitted in writing, no part of this drawing may be reproduced, stored in a retrieval system, or transmitted in any form or by any means, electronic, mechanical, photocopying, recording, or by any information storage and retrieval system, without the prior written permission of the copyright owner.

Please note: If the Status of this drawing is not signed off For Construction, it may be subject to change without notice or amendment at the discretion of DesignInc Sydney Pty Limited. DesignInc Sydney Pty Limited is not liable for any loss, damage, harm or injury whether special, consequential, direct or indirect, suffered by you or any other person as a result of your use of this drawing for construction purposes.

Figured dimensions take preference to scale readings. Verify all dimensions on site. Report any discrepancies to the Architect for decision before proceeding with the work.

N°	DATE	REVISIONS	BY

ELECTRICAL CONSULTANT	Wateman AHW Cons Engineers t: +61 2 9411 9900 f: +61 2 9415 1717
MECHANICAL CONSULTANT	Wateman AHW Cons Engineers t: +61 2 9411 9900 f: +61 2 9415 1717
STRUCTURAL CONSULTANT	MPN Group Pty Ltd. t: +61 2 9829 7144 f: +61 2 9829 3041

DesignInc

DesignInc Sydney Pty Limited
ACN 003008820
124 WALKER STREET NORTH SYDNEY
NEW SOUTH WALES 2060 AUSTRALIA
TEL +612 9857 5401 FAXS +612 9857 4259
www.designinc.com.au
EMAIL: sydney@designinc.com.au

Architecture Urban Design Landscape Interiors

CLIENT	Pittwater Council units 9, 11+12, 5 Vuko Place Warriewood NSW 2102 t: 02 9970 1111 f: 02 9970 7150
PROJECT	Bungan Lane Carpark Mona Vale

TITLE section thru'
demountable balustrade

DRAWING STATUS	REVIEWED BY	SIGNATURE	DATE
PRELIMINARY			
FOR INFORMATION ONLY			
FOR D.A. APPROVAL			
FOR CC			
FOR TENDER			
FOR CONSTRUCTION			
AS BUILT DOCUMENT			


DRAWN BY	imc
SCALES	1:10
PLOT DATE	23/05/03 10:52:36

JOB N°	210408
DWG/REV N°	TD 042


Completion of the Drawing Status is evidence that the Design Inc has been approved by the relevant authorities to the requirements of the Project. The "Drawn By" has confirmed that this drawing has been prepared in conformity with DesignInc Sydney M.S. and

FOR TENDER


1

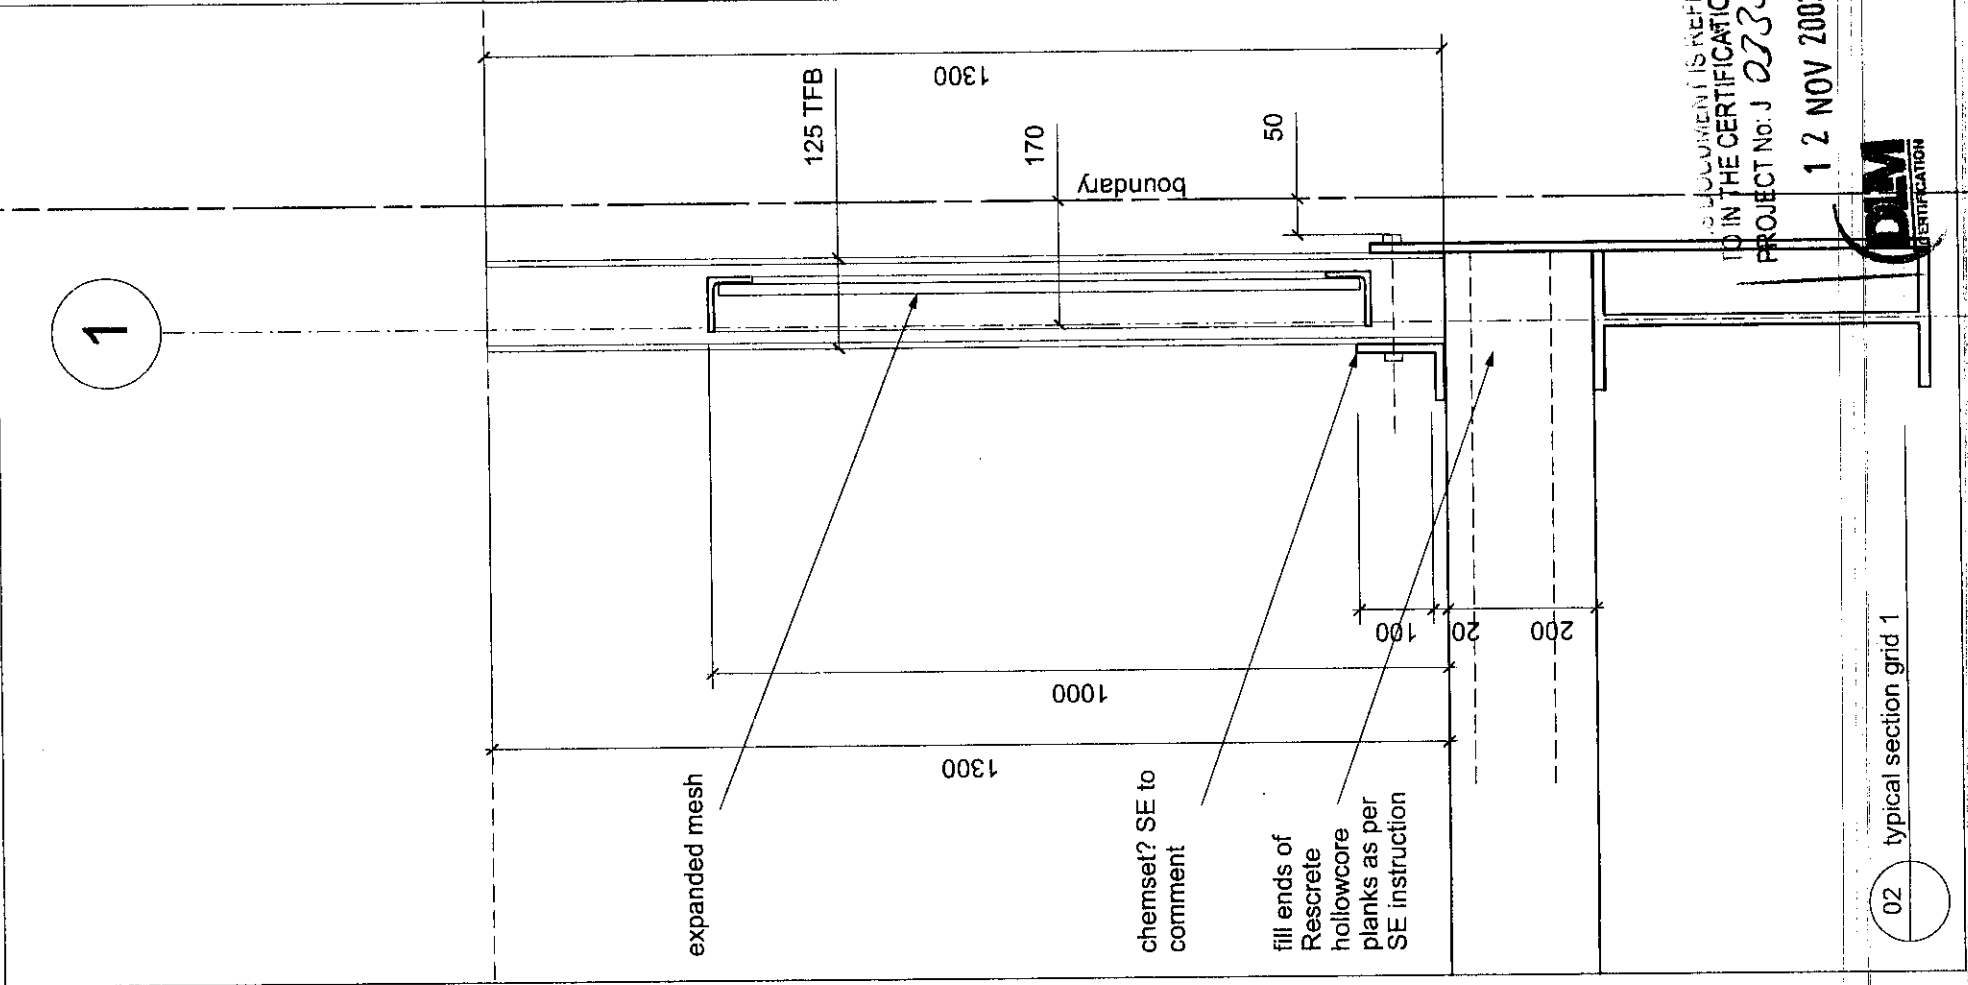

G


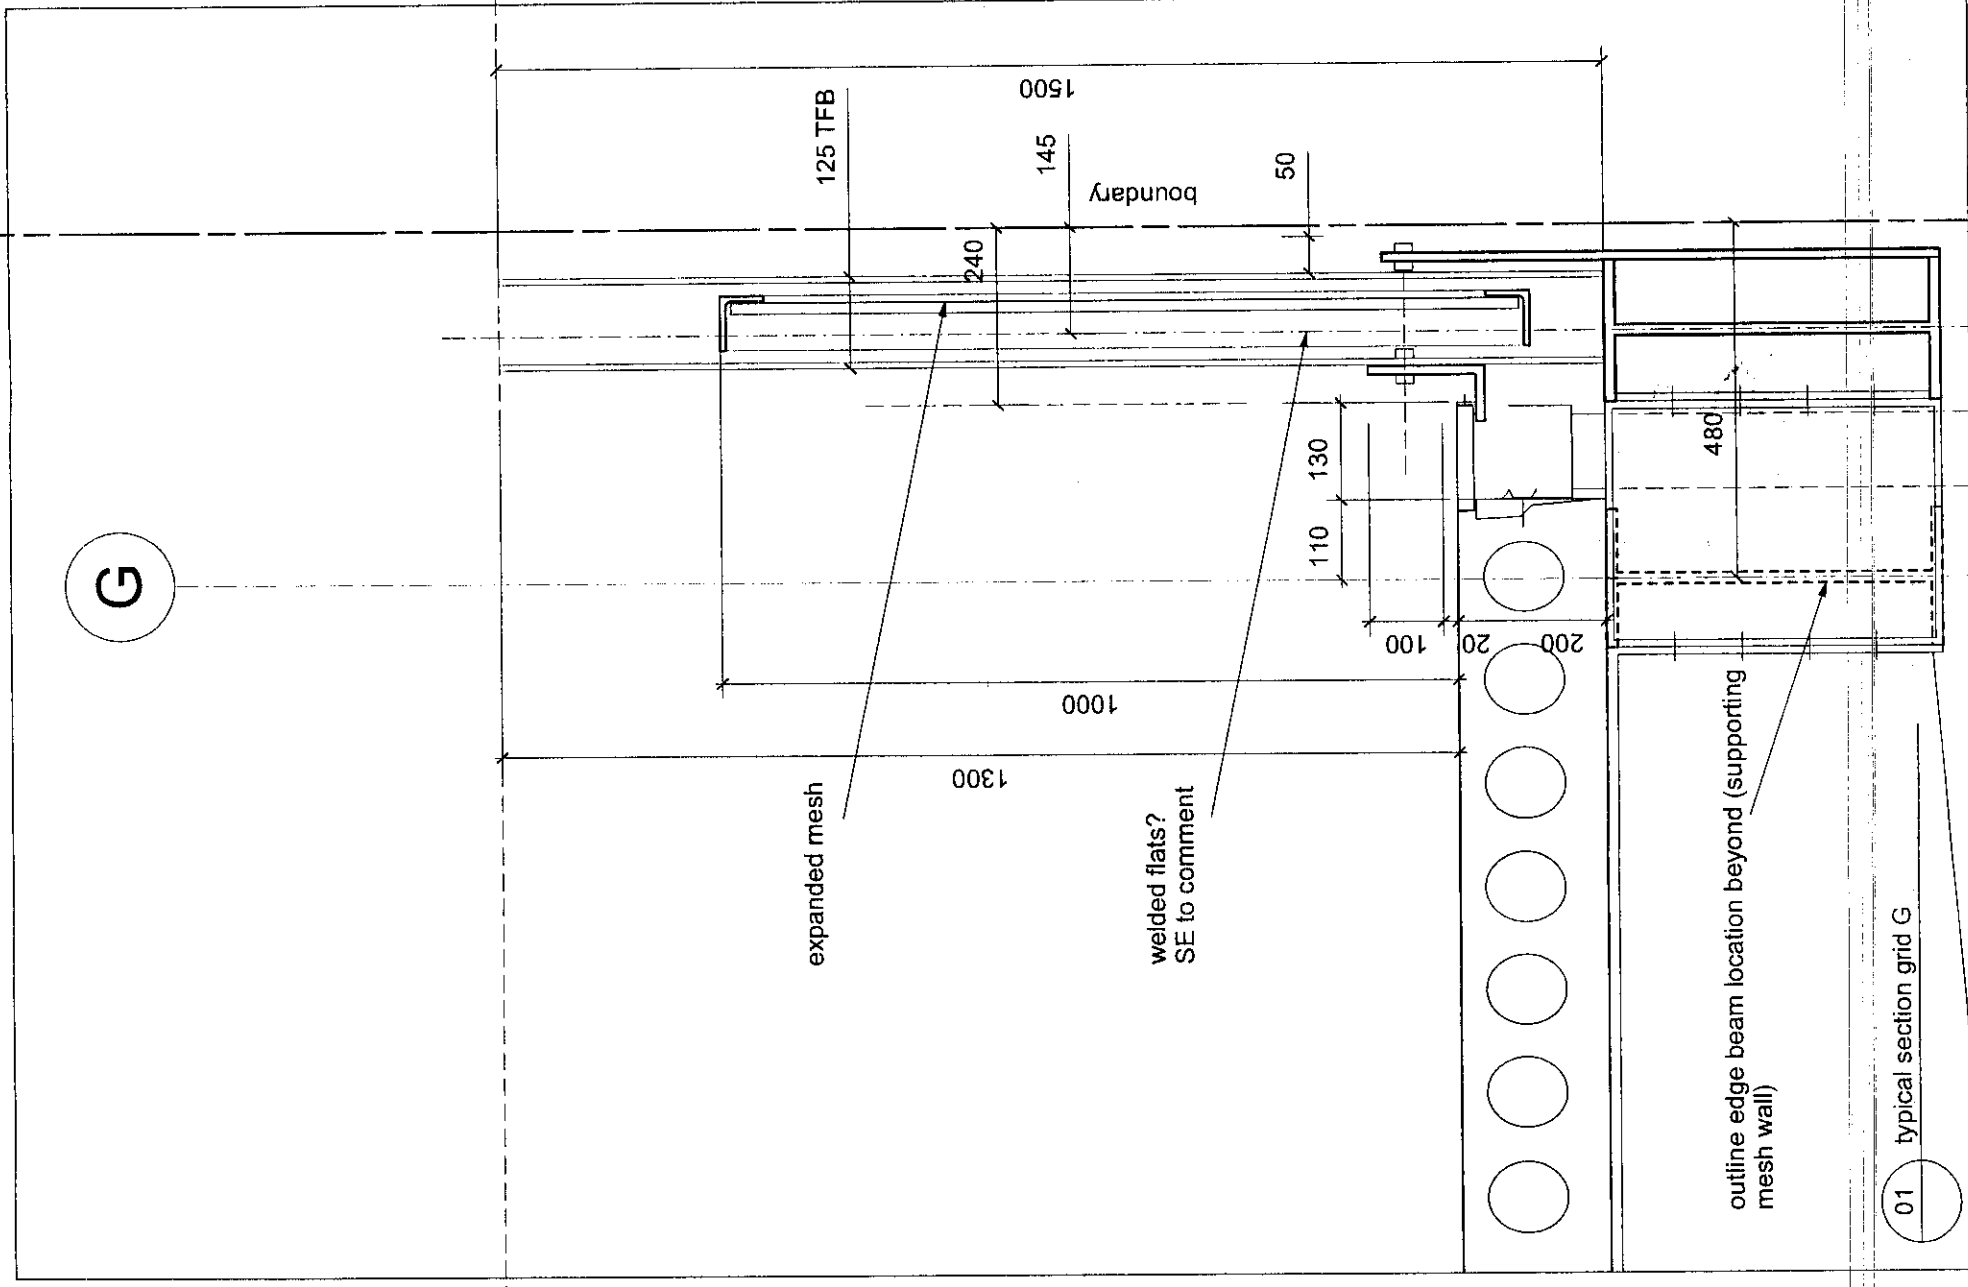


01 - typ. section through roller shutters

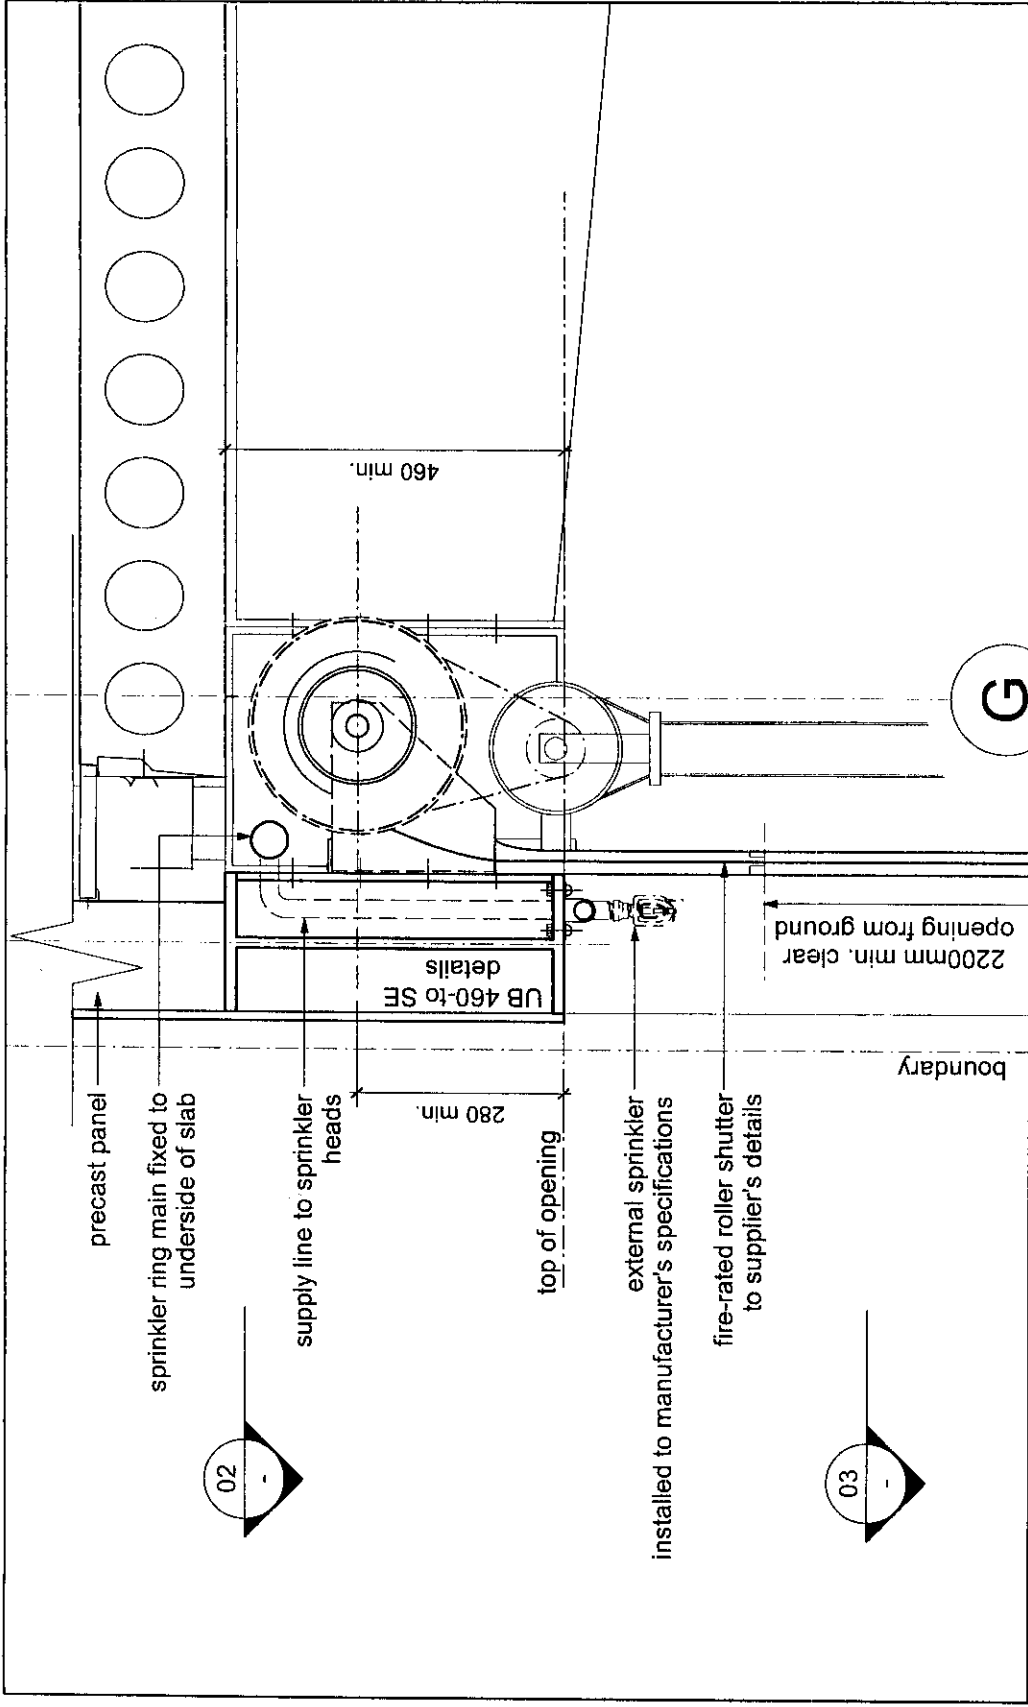

02 - detailed plan of roller shutters

03 - detailed plan of roller shutters(guides & posts)

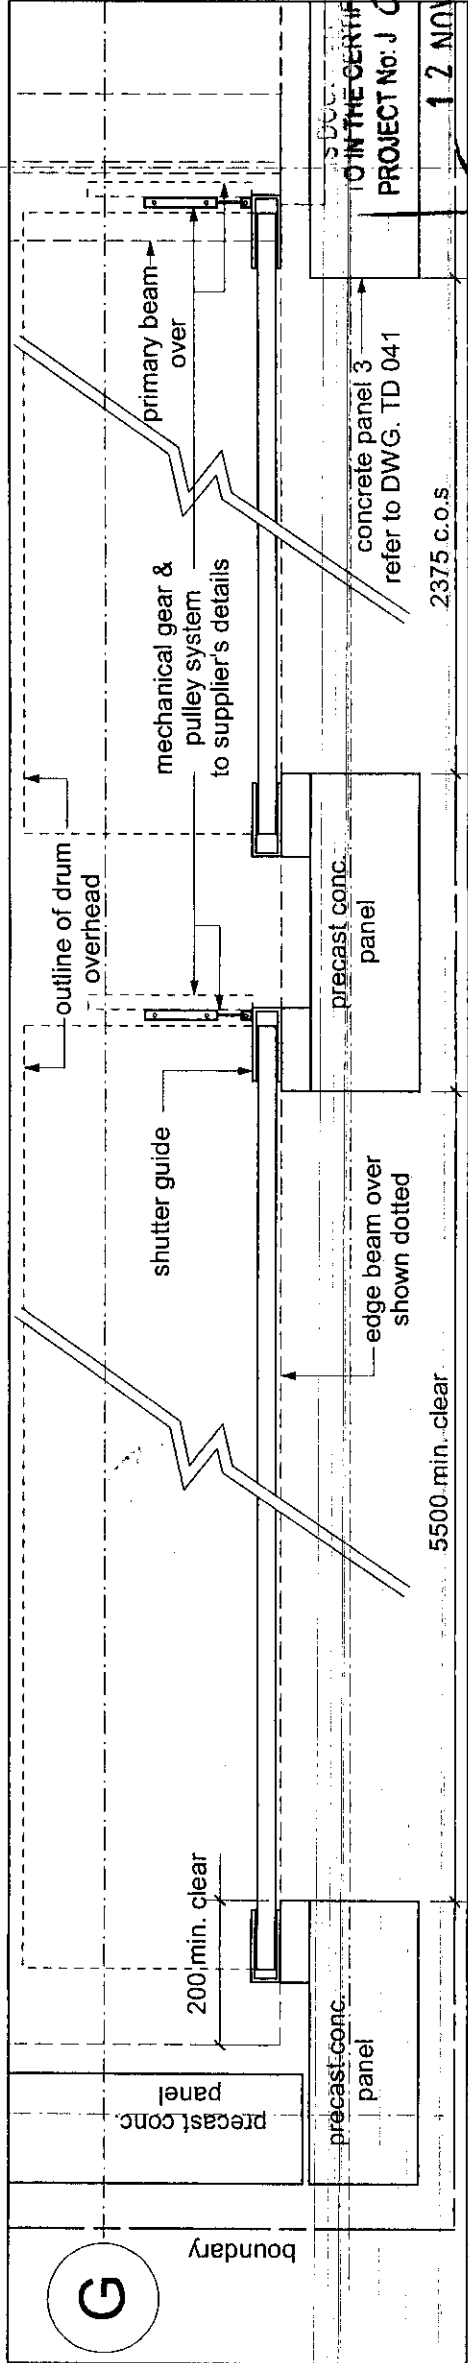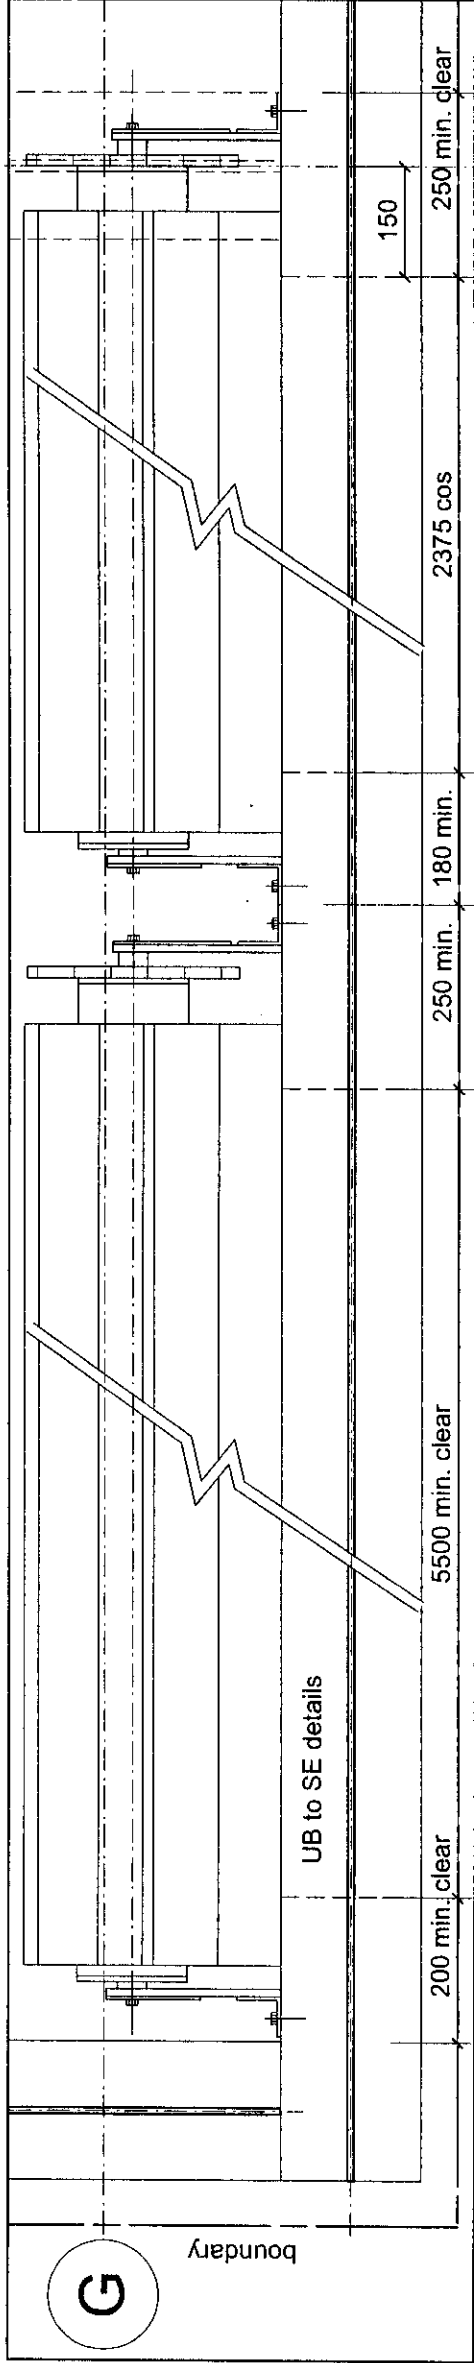

© Copyright DesignInc Sydney Pty Limited
This drawing is protected by copyright. All rights are reserved. Unless permitted under the Copyright Act 1968, no part of this drawing may in any form or by any means be reproduced, published, broadcast or transmitted without the prior written permission of the copyright owner.
Please note: If the Status of this drawing is not signed off For Construction it may be subject to change, alteration or amendment at the discretion of DesignInc Sydney Pty Limited. If so, DesignInc Sydney Pty Limited is not liable for any loss, damage, harm or injury whether special, consequential, direct or indirect, suffered by you or any other person as a result of your use of this drawing for construction purposes.
Figured dimensions take preference to scale readings. Verify all dimensions on site.
Report any discrepancies to the Architect for decision before proceeding with the work.


REVISIONS		BY
1		
2		
DesignInc
DesignInc Sydney PTY LIMITED
ACN 003008920
124 WALKER STREET NORTH SYDNEY
NEW SOUTH WALES 2060 AUSTRALIA
TEL +612 9857 5401 FAX +612 9857 4259
www.designinc.com.au
EMAIL sydney@designinc.com.au
Architecture Urban Design Landscape Interiors

CLIENT	Pittwater Council units 9,11+12 5 Vuko Place Warriewood NSW 2102 t: 02 9970 1111 f: 02 9970 7150		
PROJECT	Bungan Lane Carpark Mona Vale		
TITLE	typical roller shutter detail concrete facade		
DRAWING STATUS	REVIEWED BY	SIGNATURE	DATE
PRELIMINARY			
FOR INFORMATION ONLY			
FOR D.A. APPROVAL			
FOR CC			
FOR TENDER			
FOR CONSTRUCTION			
AS BUILT DOCUMENT			
2  DRAWN BY IMC			
SCALES 1:10 PLOT DATE: 23/05/03 10:52:36			
JOB N°	210408		
DWG/REV N°	TD 044 RV-		
COMPLETED DATE FOR 23/5/4 Completion of the Drawing Status is evidence that the design has been verified as conforming to the requirements of the Project M.S. Plan. Initiating the "Drawn By" box confirms that this drawing has been prepared in conformity with DesignInc Sydney M.S. procedures.			




1

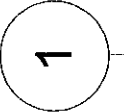

The diagram illustrates a cross-section of a bridge structure. Key components and dimensions include:

- STEEL COLUMNS BEYOND**: Indicated by an arrow pointing to the left side of the main structure.
- boundary**: A vertical dashed line on the left side of the main structure.
- 150**: A dimension indicating the width of the main structure.
- 125**: A dimension indicating the width of the right side of the main structure.
- 250 (by SE)**: A dimension indicating the width of the right side of the main structure.
- ground level varies FFL 8.7**: A label for the ground level on the right side.
- ground level varies FFL 8.25**: A label for the ground level on the far right.
- WPC - PRECAST CONC. WALL PANEL (tanking as required, finish min. 150mm above ground level)**: A label for the wall panel on the left side.
- 1:200 SLOPE (AS PER STEEL BEAMS OVER)**: A label for the slope of the main structure.
- WPC - jointing as noted: check with SE**: A label for the jointing of the wall panel.
- ground line varies FFL 8.66 approx.**: A label for the ground line on the right side.
- ground line varies FFL 9.552 (at Grid D) approx.**: A label for the ground line on the far left.

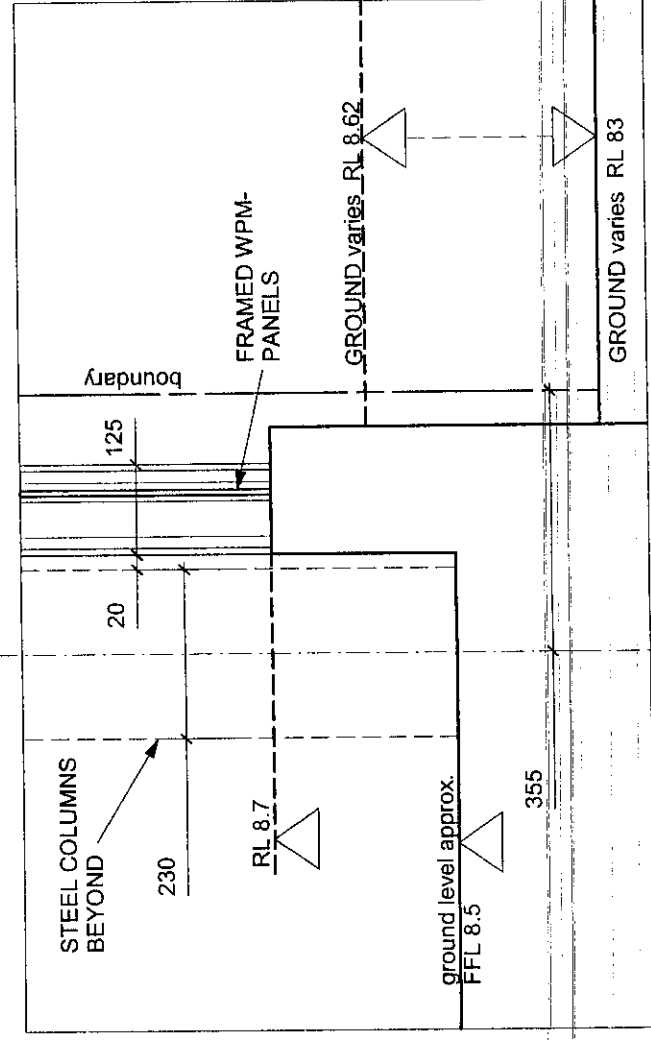

03 TYPICAL SECTION - DETAIL BOTTOM OF PRECAST PANEL, NORTH WALL EDGE OF ROLLER SHUTTER TO GRID-G (FOR REST REFER TO TD047-DETAIL 02)

Please note: If the Status of this drawing is not signed off For Construction it is without the prior written permission of the Designing Sydney Pty Limited. This drawing may be subject to change, alteration or amendment at the discretion of Designing Sydney Pty Limited. If so, Designing Sydney Pty Limited is not liable for any loss, damage, harm or injury whether special, consequential, direct or indirect, suffered by you or any other person as a result of your use of this drawing for construction purposes

Figured dimensions take preference to scale readings. Verify all dimensions on site.
Report any discrepancies to the Architect for decision before proceeding with the work.

[illegible]

DesignInc

DesignInc Sydney PTY LIMITED
 ACN 003008820
 124 WALKER STREET NORTH SYDNEY
 NEW SOUTH WALES 2060 AUSTRALIA
 TEL +612 9957 5401 FACs +612 9957 4259
www.designinc.com.au
 EMAIL sydney@designinc.com.au

enrichment inc. Urban Design Landscape Interiors


Architecture Urban Design Landscape Interiors

CLIENT | **Pittwater Council**
units 9, 11+12 5 Vuoko Place
Warriewood NSW 2102
t: 02 9970 1111
f: 02 9970 7150

PROJECT	Bungan Lane Carpark Mona Vale
---------	----------------------------------

TITLE	base details 1

DRAWING STATUS	REVIEWED BY	SIGNATURE	DATE
PRELIMINARY			
FOR INFORMATION ONLY			
FOR D.A. APPROVAL			
FOR CC			
FOR TENDER			
FOR CONSTRUCTION			
AS BUILT DOCUMENT			

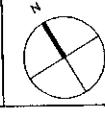

DRAWN BY:	JMC
SCALES	1:1
PLOT DATE:	23/03

JOB N°	210408
DWG/REV N°	TD 046

Completion of the Drawing Status is evidence that the design has been verified as conforming to the requirements of the Project M.S. Plan, including the "Drawn By" box confirms that this drawing has been prepared in conformity with Designline Synergy M.S. procedures.

FOR TENDER

12 NOV 2003



© Copyright Designline Sydney Pty Limited

This drawing is protected by copyright. All rights are reserved. Unless this drawing is specifically identified as being made available to you on a non-exclusive basis, you are not permitted to copy, reproduce, store, or transmit this drawing in any form or by any means be reproduced, published, broadcast or transmitted without the prior written permission of the copyright owner.

Please note: If the Status of this drawing is not signed off For Construction it may be subject to change, alteration or amendment at the discretion of Designline Sydney Limited. If so, Designline Sydney Pty Limited is not liable for any loss, damage, claim or injury whether special, consequential, direct or indirect, suffered by you or any other person as a result of your use of this drawing for construction purposes

Nº	DATE	REVISIONS	BY
----	------	-----------	----

[illegible]

ELECTRICAL CONSULTANT	Walsman AHW Coors Engineers t: +61 2 9411 9900 f: +61 2 9415 1717
MECHANICAL CONSULTANT	Walsman AHW Coors Engineers t: +61 2 9411 9900 f: +61 2 9415 1717
STRUCTURAL CONSULTANT	MPN Group Pty Ltd. t: +61 2 9929 7144 f: +61 2 9929 3041

Designinc Sydney Pty Limited
ACN 003008820
ALKER STREET NORTH SYDNEY
SOUTH WALES 2060 AUSTRALIA
2 9957 5401 FACS +612 9957 4239
www.designinc.com.au
EMAIL: sydney@designinc.com.au



Architecture Urban Design Landscape Interiors

CLIENT **Pitwater Council**
units 9, 11+12 5 Vuko Place
Warriewood NSW 2102
t: 02 9970 1111
f: 02 9970 7150

PROJECT	Bungan Lane Carpark Mona Vale
---------	----------------------------------






TITLE
corner details on ground plan STAGE 1

DRAWING STATUS	REVIEWED BY	SIGNATURE	DATE
PRELIMINARY			
FOR INFORMATION ONLY			
FOR D.A. APPROVAL			
FOR CC			
FOR TENDER			
FOR CONSTRUCTION			
AS BUILT DOCUMENT			

DRAWN BY	unc
SCALES	1:10
PLOT DATE:	23/05/03 10:52:48

JOB N°.	210408
DWG/REV N°.	TD049

QUALITY CERTIFIED ISO 9001 requirements of the Project M.S. Plan, indicating the Drawn By box confirms that this drawing has been prepared in conformity with Designate Sydney M.S. procedures.

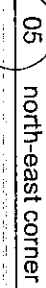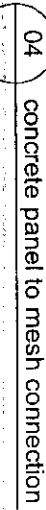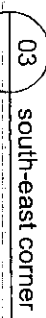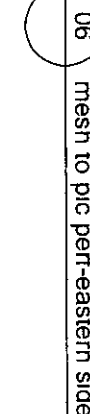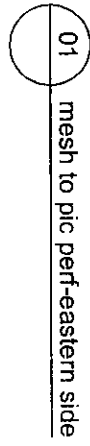

NOTE: MESH PANELS (WPM-1) SPOT WELDED TO FRAME. WHOLE PANEL HOT DIPPED GALVANISED (AFTER MESH WELDED ON)

NOTE: FOR DIMENSIONS OFF BOUNDARY REFER TO TD047 & TD048

N°	DATE	REVISIONS	BY

[illegible]

DesignInc

DesignInc Sydney PTY LIMITED
ACN 00308820
124 WALKER STREET NORTH SYDNEY
NEW SOUTH WALES 2060 AUSTRALIA
TEL +612 9957 5401 FACS +612 9957 4259
www.designinc.com.au
EMAIL sydney@designinc.com.au

Architecture Urban Design Landscape Interiors

CLIENT **Pittwater Council**
units 9,11+12 5 Vuko Place
Warriewood NSW 2102
t: 02 9970 1111
f: 02 9970 7450

PROJECT Bungan Lane Carpark
Mona Vale

TITLE	typical "doorway" west elevation
-------	----------------------------------

DRAWING STATUS	REVIEWED BY	SIGNATURE	DATE
PRELIMINARY			
FOR INFORMATION ONLY			
FOR D.A. APPROVAL			
FOR CC			
FOR TENDER			
FOR CONSTRUCTION			
AS BUILT DOCUMENT			




	DRAWN BY	bmc
	SCALES	1:1
	PLOT DATE	23/0

JOB N°: 210408


DWG/REV N°: TD 050

Completion of the Drawing Status is evidence that the design has been verified as conforming to the requirements of the Plan. Initiating the "Drawn By" box confirms that this drawing has been prepared in conformity with Designline Sydney M.S.

FOR TENDER

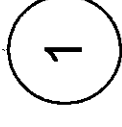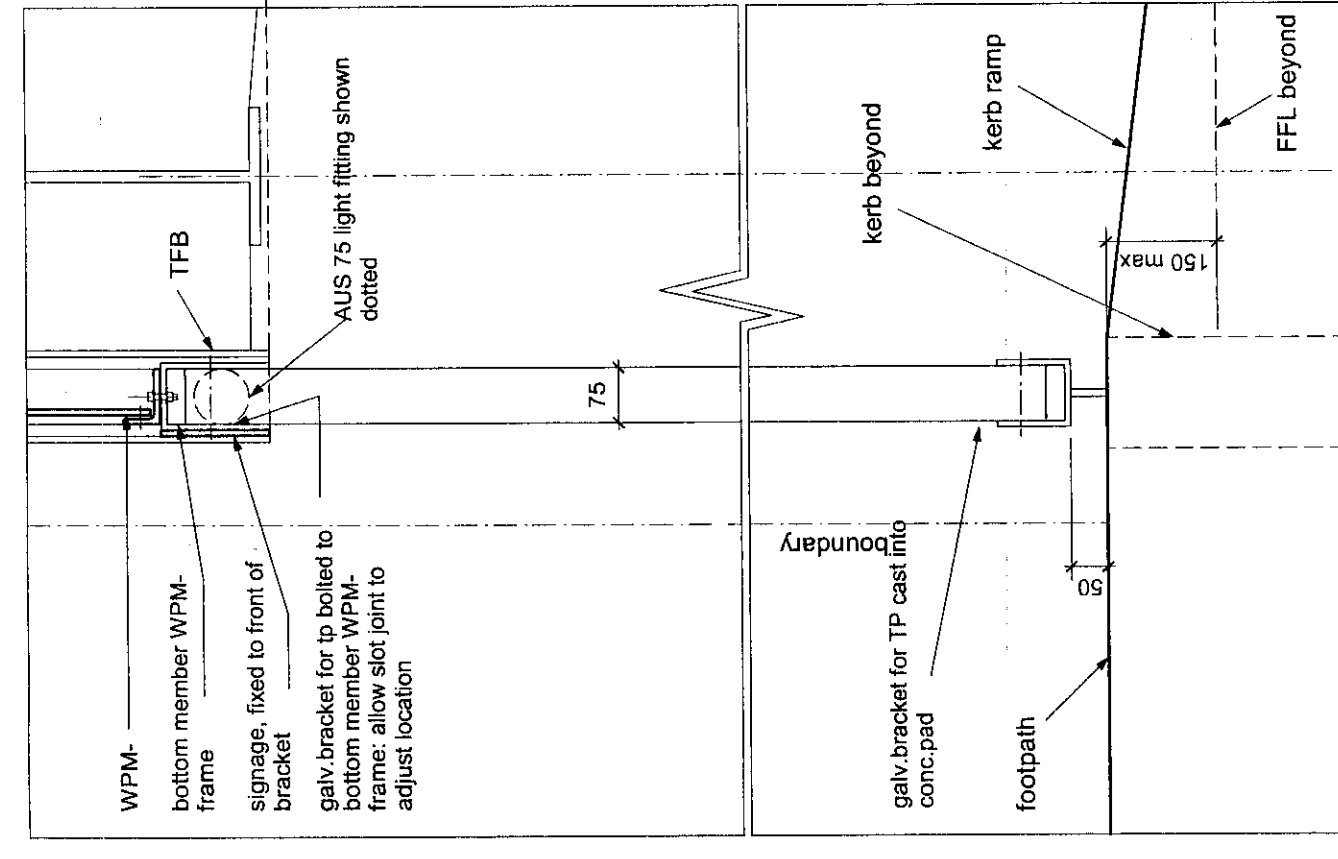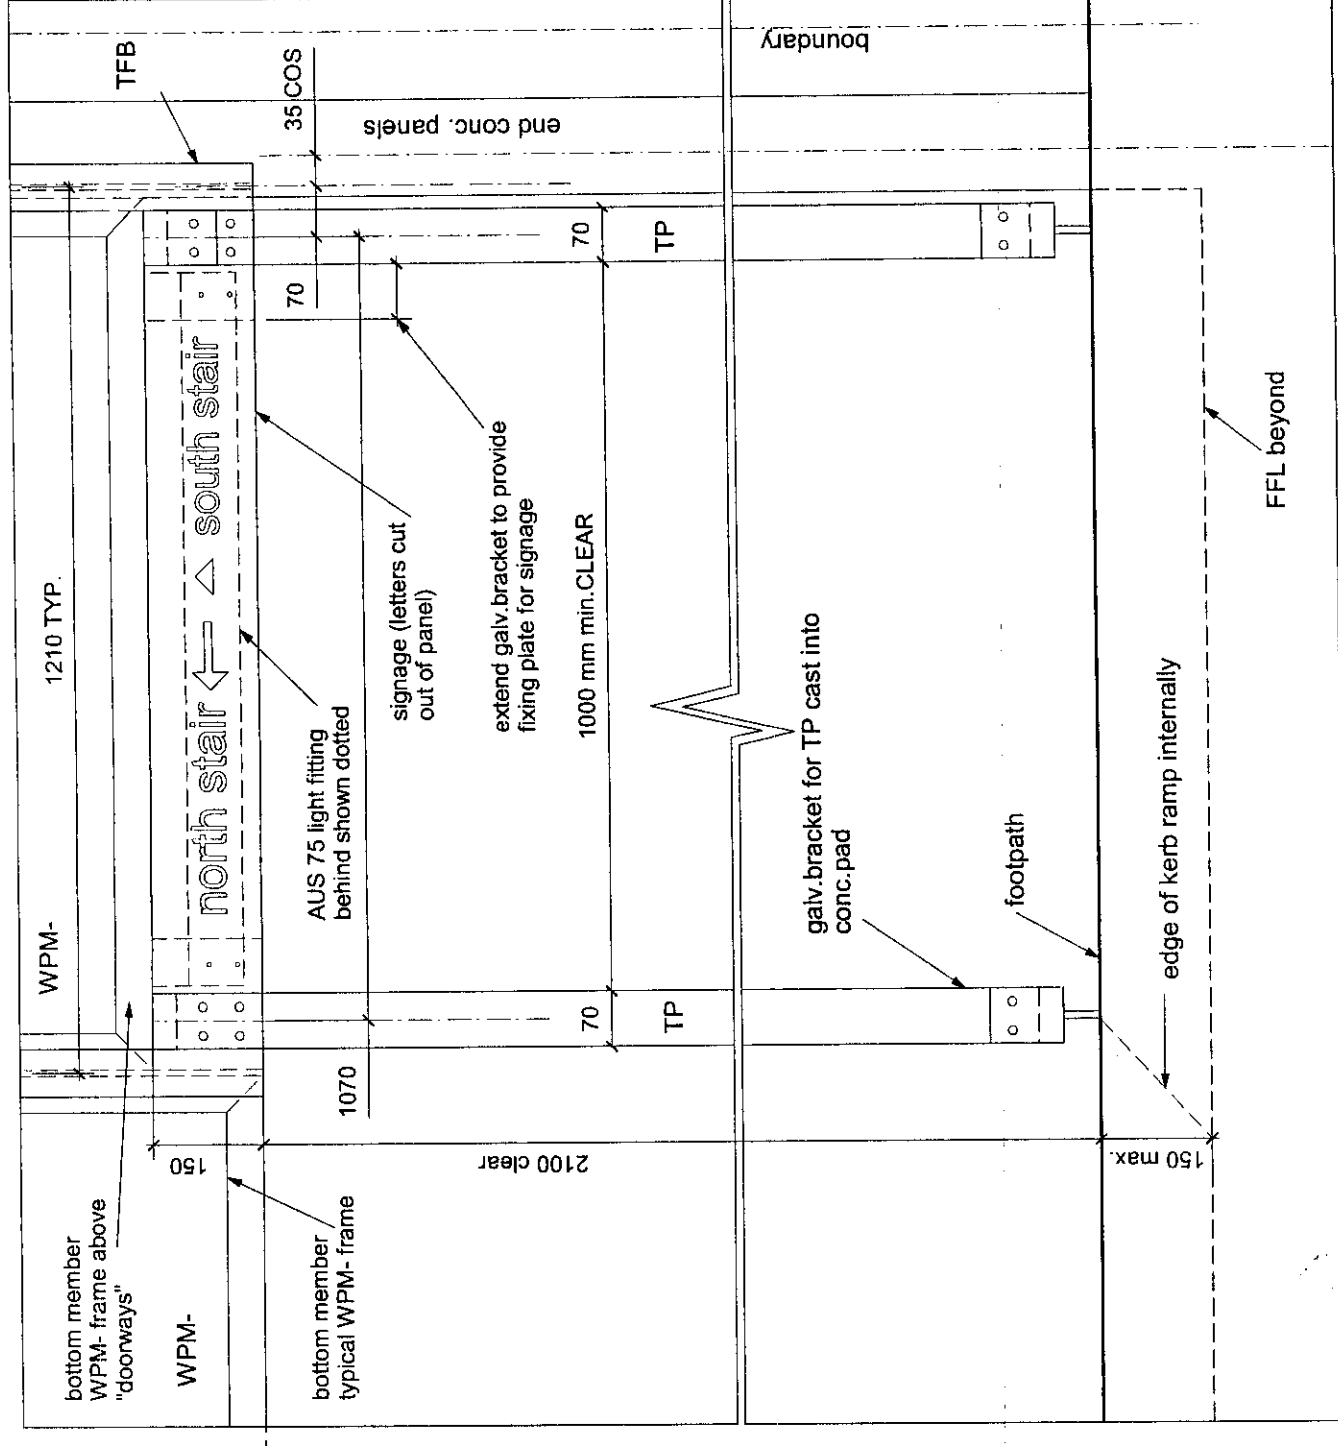

02 elevation typ step ramps onto footpath, grid A

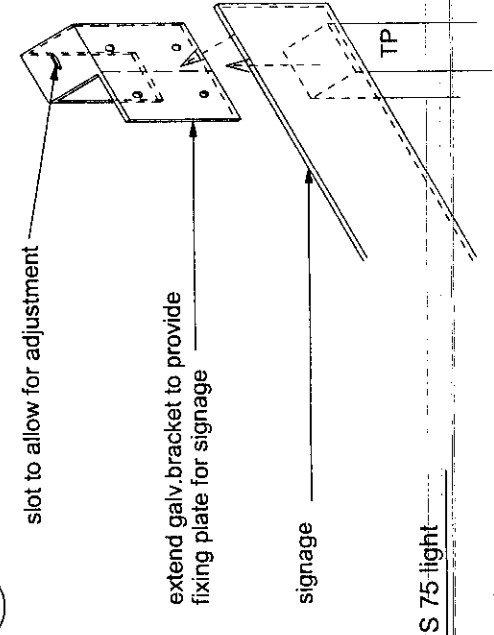









THIS DOCUMENT IS REFERRED
TO IN THE CERTIFICATION FOR
PROJECT No. J 03354

12 NOV 2003



01 section thru' typ step ramps
- onto footpath, grid A

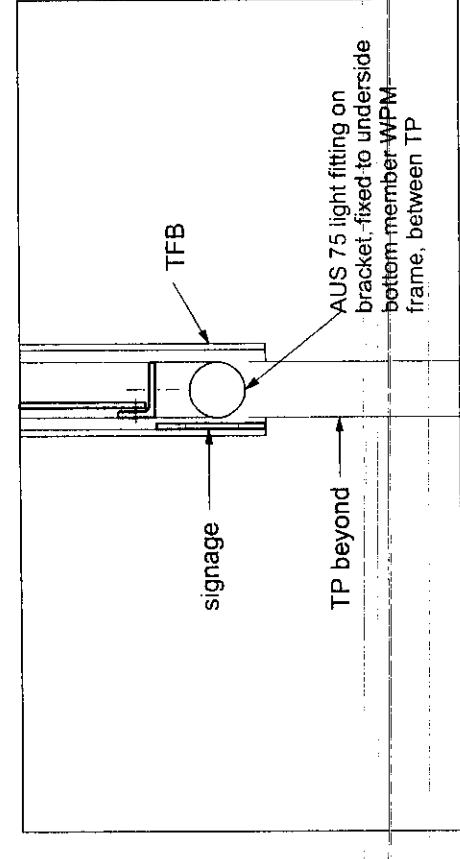

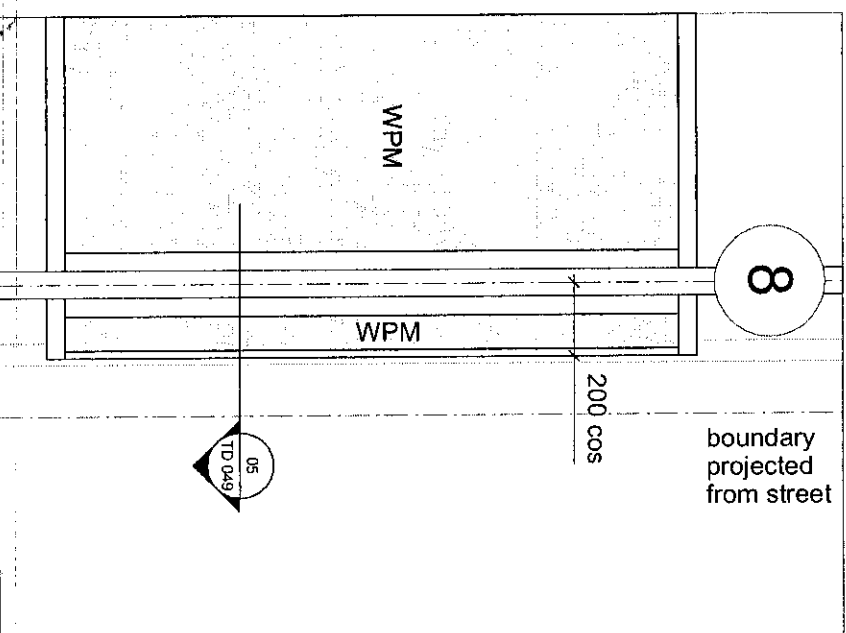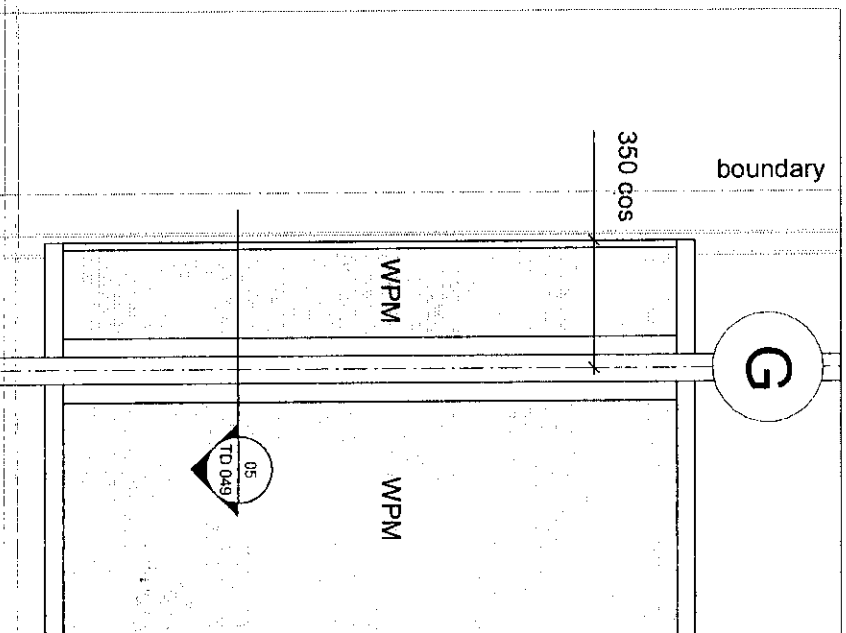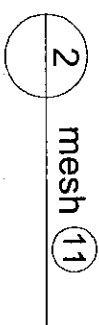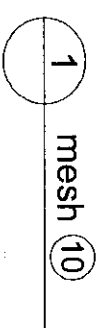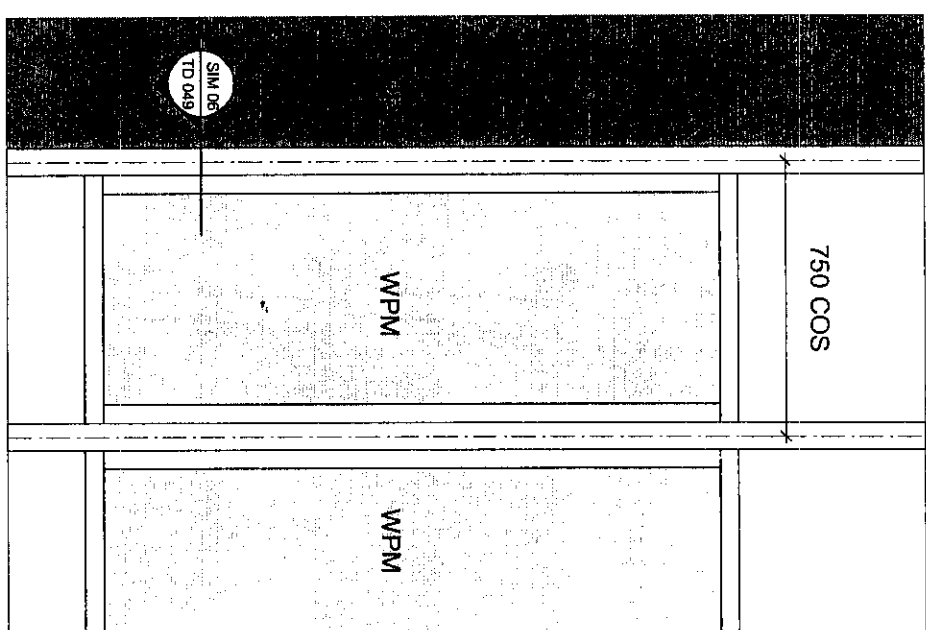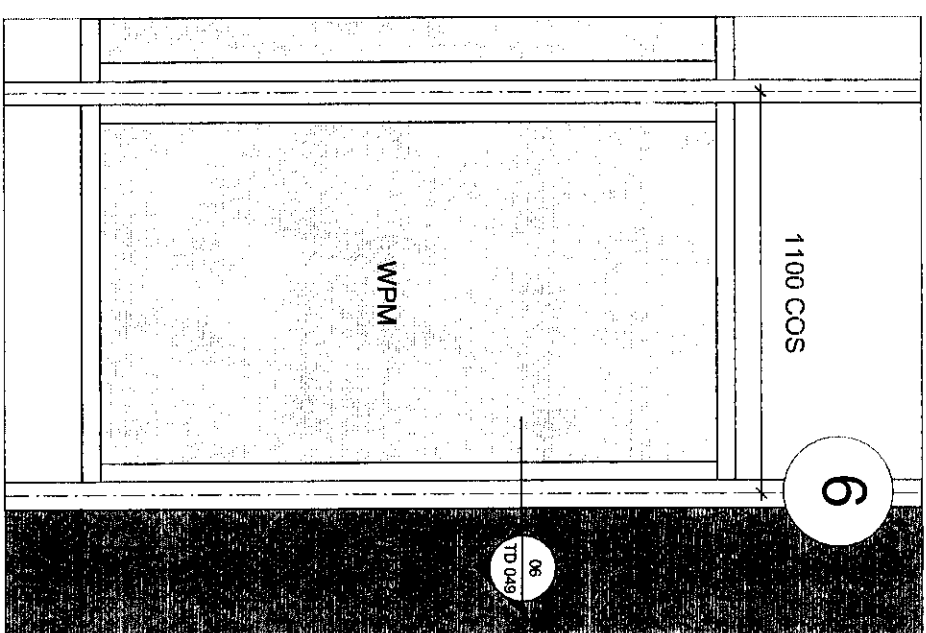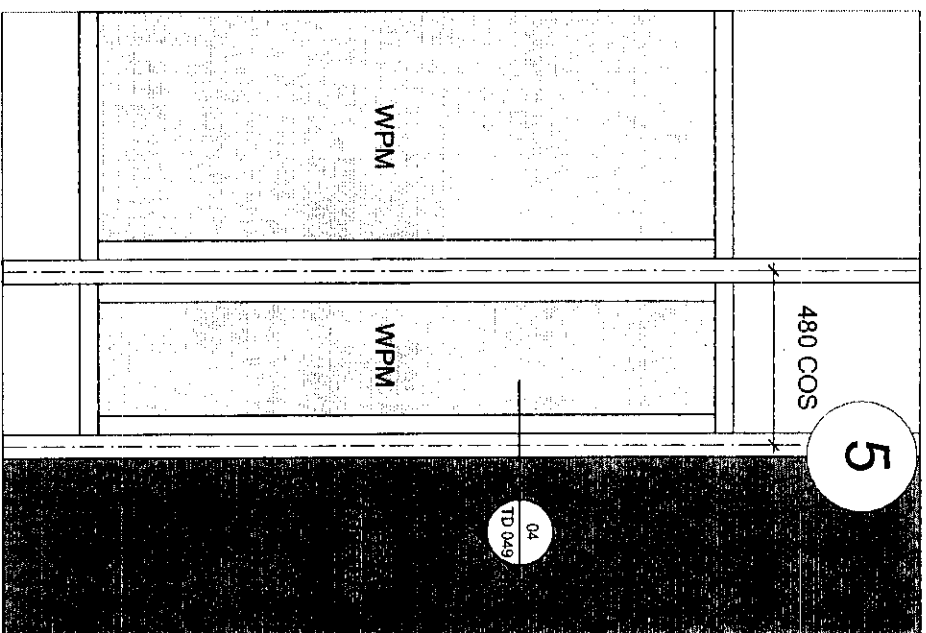

THIS DOCUMENT IS REFERRED
TO IN THE CERTIFICATION FOR
PROJECT No. J 03304

12 NOV 2003

DLM
CERTIFICATION

NOTE: TO BE READ INCONJUNCTION
WITH TD232 & TD234

NOTE: MESH PANELS (WPM-) SPOT WELDED TO FRAME, WHOLE PANEL HOT DIPPED GALVANISED (AFTER MESH WELDED ON)

**NOTE: FOR DIMENSIONS OFF
BOUNDARY REFER TO TD047 & TD048**

NOTE: FOR HEIGHTS OF PANEL
REFER TO TD222

© Copyright Designline Sydney Pty Limited

This drawing is protected by copyright. All rights are reserved. Unless permitted under the Copyright Act 1968, no part of this drawing may in any form or by any means be reproduced, published, broadcast or transmitted without the prior written permission of the copyright owner.

Please note: If the status of this drawing is not stated on Fg Construction it may be subject to change, alteration or amendment at the discretion of Designline Sydney Pty Limited. If so, Designline Sydney Pty Limited is not liable for any loss, damage, harm or injury whether special, consequential, direct or indirect, suffered by you or any other person as a result of your use of this drawing for construction purposes.

Figured dimensions take preference to scale readings. Verify all dimensions on site.
Report any discrepancies to the Architect for decision before proceeding with the work.

M.	DATE	REVISIONS	BY
ELECTRICAL CONSULTANT		Waiteman AHW Cons Engineers t: +67 2 9411 9800 f: +67 2 9415 1717	
MECHANICAL CONSULTANT		Waiteman AHW Cons Engineers t: +67 2 9411 9800 f: +67 2 9415 1717	
STRUCTURAL CONSULTANT		MPN Group Pty Ltd. t: +67 2 9925 7144 f: +67 2 9929 5045	

DesignInc

DesignInc Sydney PTY LIMITED
ACN 003008822
124 WALKER STREET NORTH SYDNEY
NEW SOUTH WALES 2060 AUSTRALIA
TEL +612 9957 5401 FACS +612 9957 4256
www.designinc.com.au
EMAIL sydney@designinc.com.au

Architecture Urban Design Landscape Interiors

CLIENT **Pittwater Council**
units 9, 11+12 5 Vuko Place
Warrenwood NSW 2102
t: 02 9970 1111
f: 02 9970 7150

PROJECT | **Bungan Lane Carpark**
Mona Vale

TITLE	PLAN: corner details
-------	----------------------

DRAWING STATUS	REVIEWED BY	SIGNATURE	DATE
PRELIMINARY			
FOR INFORMATION ONLY			
FOR D.A. APPROVAL			
FOR CC			
FOR TENDER			
FOR CONSTRUCTION			
AS BUILT DOCUMENT			

DRAWN BY	imc
SCALES	1:20
PLOT DATE	23/05/03 10:52:48






JOB N°. 210408

DWG/REV N°.	TD 051
-------------	--------

QUALITY CERTIFIED ISO 9001
 This drawing has been verified as conforming to the
 requirements of the Project M.S. Plan. Initiating the
 "Drawn By" box confirms that this drawing has been
 prepared in conformity with Designline Sydney M.S.
 procedures.




FOR TENDER

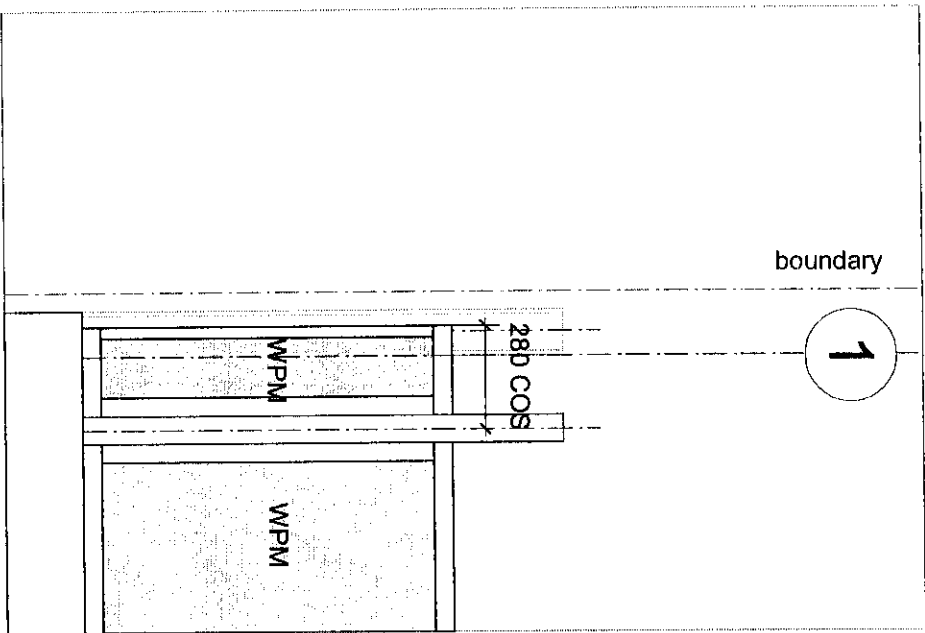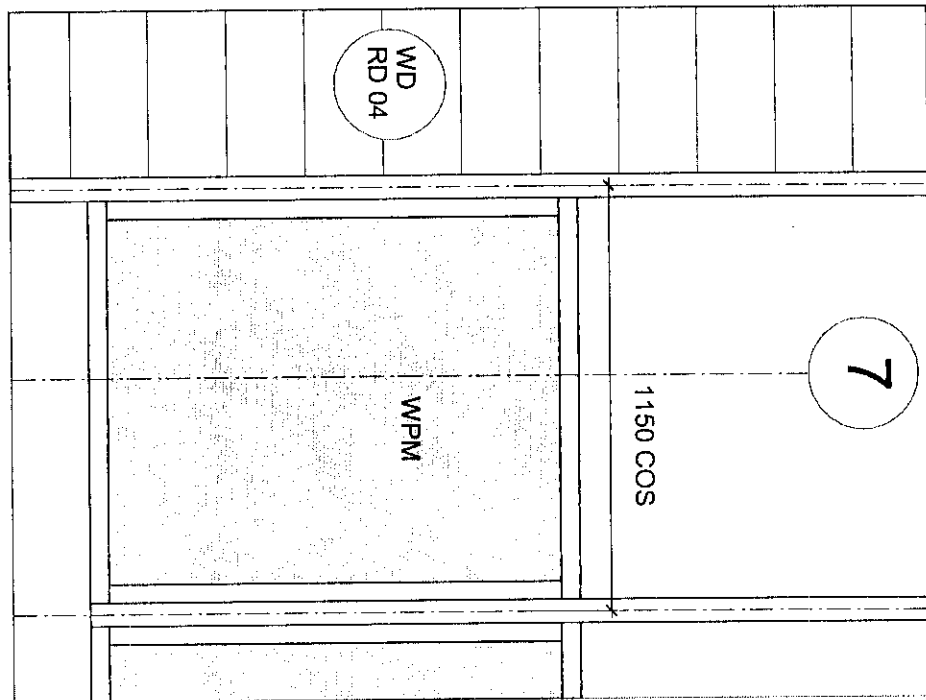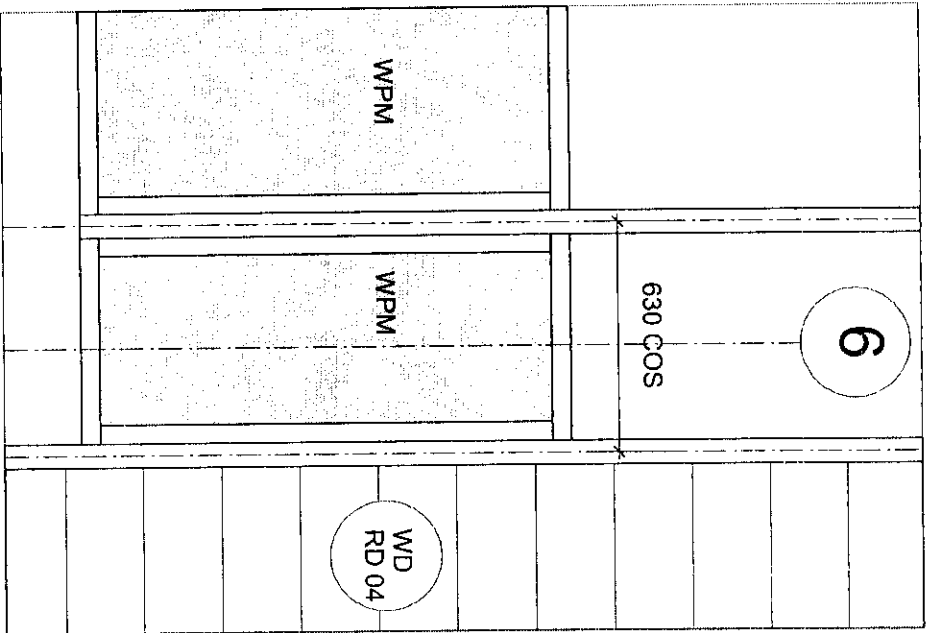

1 mesh 15

2 mesh 16

3 balustrade 17

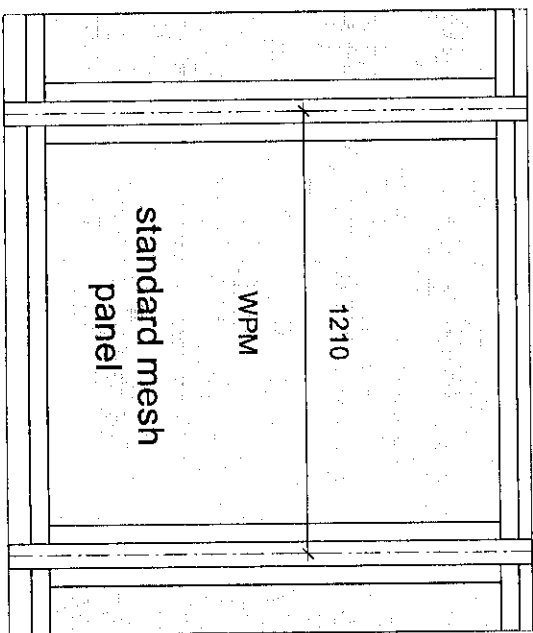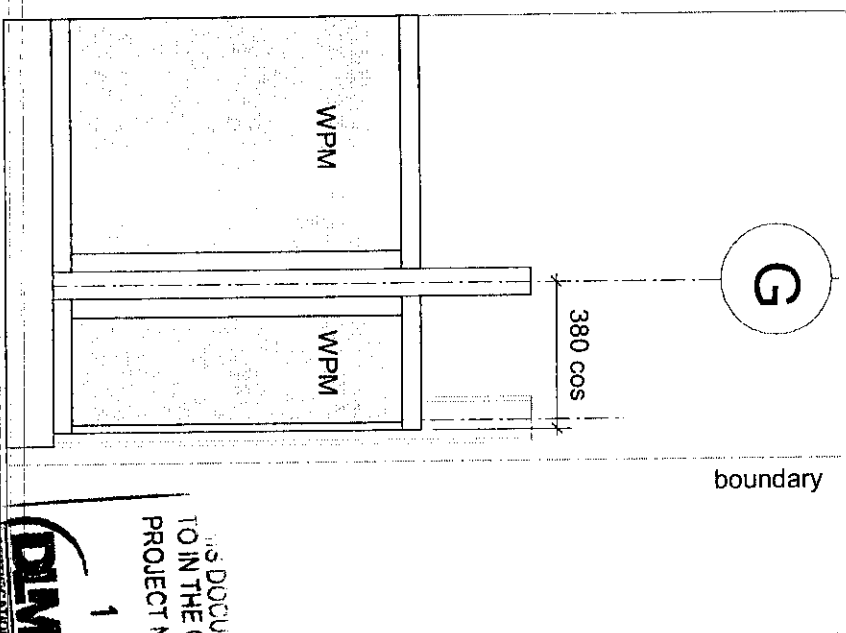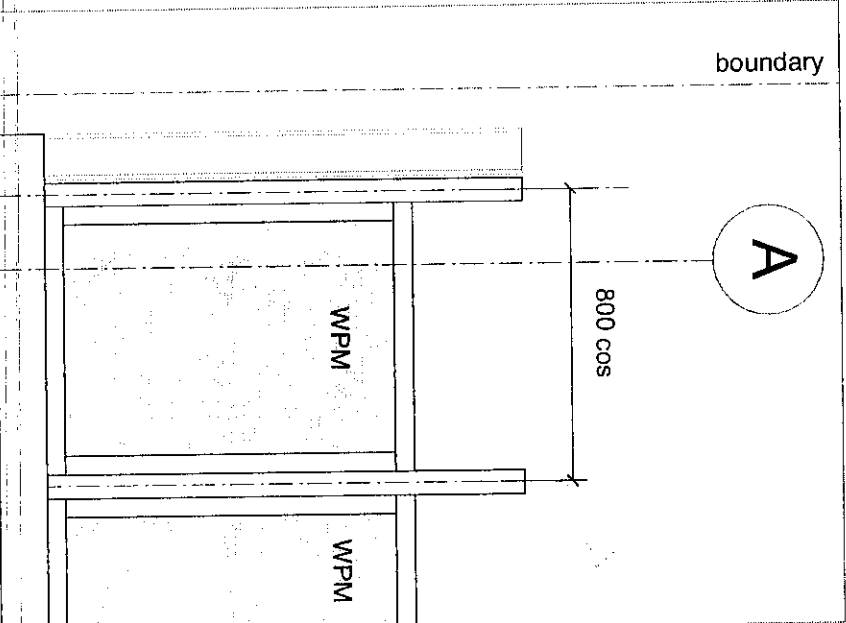

4 balustrade 18

5 balustrade 19

THIS DOCUMENT IS REFERRED TO IN THE CERTIFICATION FOR PROJECT No J 0335

12 NOV 2003



NOTE: TO BE READ INCONJUNCTION WITH TD032 & TD033


NOTE: MESH PANELS (WPM-) SPOT WELDED TO FRAME. WHOLE PANEL HOT DIPPED GALVANISED (AFTER MESH WELDED ON)

NOTE: FOR DIMENSIONS OFF BOUNDARY REFER TO TD047 & TD048


NOTE: FOR HEIGHTS OF PANEL REFER TO TD222 & TD223

NOTE: FOR FIXING DETAILS REFER TO STRUCTURAL ENGINEER'S DRAWINGS


Design Inc			
Design Inc Pty Limited ACN 00309820 124 WALKER STREET NORTH SYDNEY NEW SOUTH WALES 2060 AUSTRALIA TEL +612 9957 5401 FAX +612 9957 4239 www.designinc.com.au EMAIL sydney@designinc.com.au			
Architecture Urban Design Landscape Interiors			
CLIENT	Pittwater Council Units 9/11-12, 5 Vuko Place Warriewood NSW 2102 E 02 9970 1111 F 02 9970 7150		
PROJECT	Bungan Lane Carpark Mona Vale		
TITLE	mesh & balustrade details		
DRAWING STATUS	REVIEWED BY	SIGNATURE	DATE
PRELIMINARY			
FOR INFORMATION ONLY			
FOR DA APPROVAL			
FOR CC			
FOR TENDER			
FOR CONSTRUCTION			
AS BUILT DOCUMENT			
DRAWN BY	tmc		
SCALES	1:20		
PLOT DATE	23/05/03 10:52:48		
JOB N°	210408		
DWG/REV N°	TD 053		
Completion of the Drawing Status is evidence that the Design Inc has been verified as containing the Quality Certified ISO 9001 requirements of the Project M.S. Plan. Initiating the 'Drawn By' box confirms that the drawing has been prepared in conformity with Design Inc M.S. procedures.			
FOR TENDER			

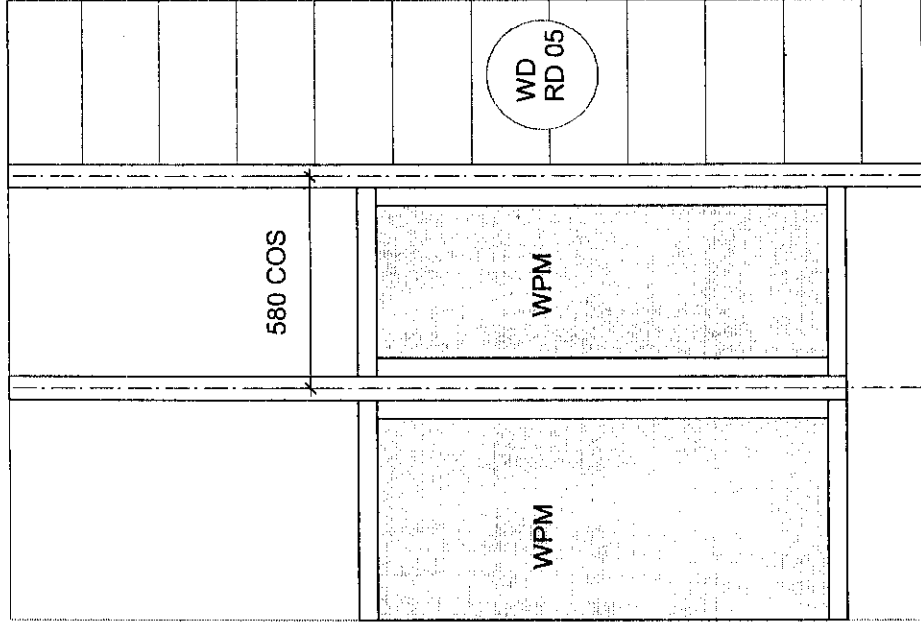

1 mesh 20

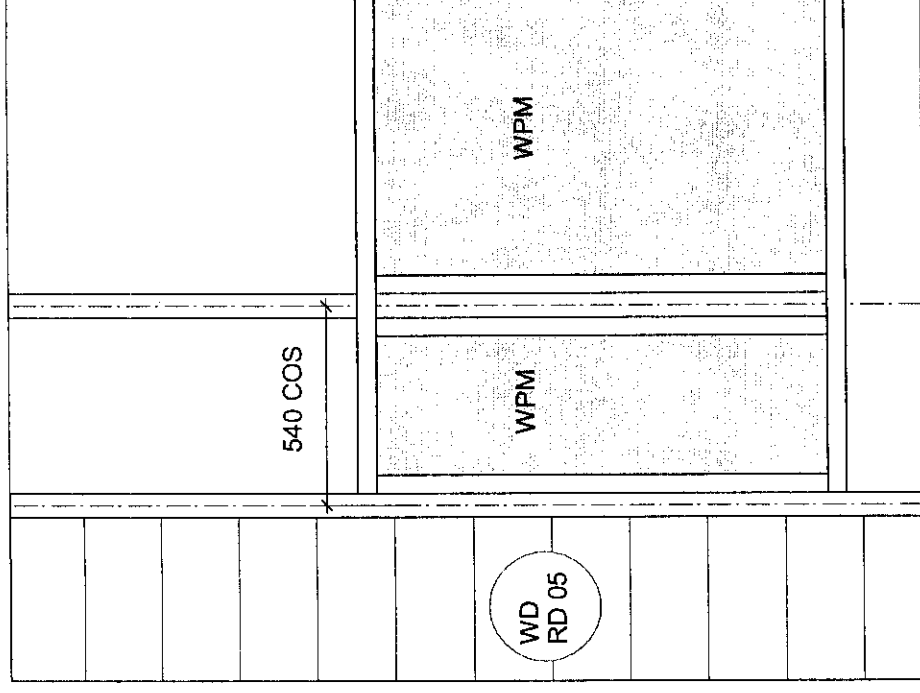

2 mesh 21

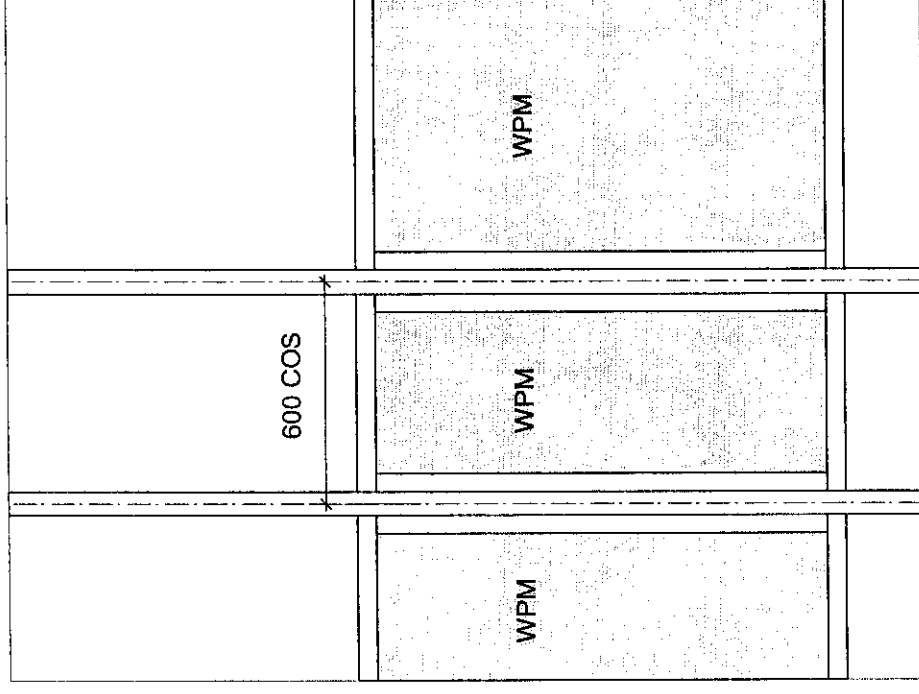

3 balustrade panel 24

Copyright DesignInc Sydney Pty Limited

This drawing is protected by copyright. All rights are reserved. Unless permitted under the Copyright Act 1968, no part of this drawing may in any form or by any means be reproduced, published, broadcast or transmitted without the prior written permission of the copyright owner.

Please note: If the Status of this drawing is not signed off For Construction it may be subject to change, alteration or amendment at the discretion of Designline Sydney Pty Limited. If so, Designline Sydney Pty Limited is not liable for any loss, damage, harm or injury whether special, consequential, direct or indirect, suffered by you or any other person as a result of your use of this drawing for construction purposes.

Figured dimensions take preference to scale readings. Verify all dimensions on site.

Report any discrepancies to the Architect for decision before proceeding with the work.

BIC CODE	N°	DATE	REVISIONS	BY
ELECTRICAL CONSULTANT			Waleman AHW Cons Engineers t: +61 2 9411 9900 f: +61 2 9415 1717	
MECHANICAL CONSULTANT			Waleman AHW Cons Engineers t: +61 2 9411 9900 f: +61 2 9415 1717	
STRUCTURAL CONSULTANT			MKN Group Pty Ltd. t: +61 2 8385 7415 f: +61 2 9928 3041	

Designinc

Designline Sydney Pty Limited
ACN 003008820
124 WALKER STREET NORTH SYDNEY
NEW SOUTH WALES 2060 AUSTRALIA
TEL +612 9957 5401 FAXS +612 9957 4259
www.designline.com.au
EMAIL sydney@designline.com.au

Architecture Urban Design Landscape Interiors

CLIENT	Pittwater Council units 9, 11+12 5 Vuko Place
--------	--

PROJECT	Bungan Lane Carpark Mona Vale
---------	----------------------------------

TITLE	mesh & balustrade details 2
-------	-----------------------------

DRAWING STATUS	REVIEWED BY	SIGNATURE	DATE
PRELIMINARY			
FOR INFORMATION ONLY			
FOR O.A. APPROVAL			
FOR CC			
FOR TENDER			
FOR CONSTRUCTION			
AS BUILT DOCUMENT			

JOB N°: 210408

DWG/REV N°

Completion of the Drawing Status is evidence that the design has been verified as conforming to the QUALITY CERTIFIED ISO 9001 requirements of the Project M.S. Plan. Including the "Drawn By" box confirms that this drawing has been prepared in conformity with Designinc Sydney M.S. procedures.

FOR TENDER

THIS DOCUMENT IS REFERRED
TO IN THE CERTIFICATION FOR-
PROJECT No: J 03 354

12 NOV 2003



**NOTE: TO BE READ INCONJUNCTION
WITH TD032 & TD033**

NOTE: MESH PANELS (WPM-) SPOT WELDED TO FRAME, WHOLE PANEL HOT DIPPED GALVANISED (AFTER MESH WELDED ON)

**NOTE: FOR DIMENSIONS OFF
BOUNDARY REFER TO TD047 & TD048**

**NOTE: FOR HEIGHTS OF PANEL
REFER TO TD222 & TD223**

NOTE: FOR FIXING DETAILS REFER TO
STRUCTURAL ENGINEER'S DRAWINGS

12 NOV 2009

© Copyright Designinc Sydney Pty Limited

BOUNDARY

DESIGNINC

This drawing is protected by copyright. All rights are reserved. Unless permitted under the Copyright Act 1968, no part of this drawing may in any form or by any means be reproduced, published, broadcast or transmitted without the prior written permission of the copyright owner. Please note: If the status of this drawing is not stated off For Construction it may be subject to change, alteration or amendment at the discretion of Designinc Sydney Pty Limited. If so, Designinc Sydney Pty Limited is not liable for any loss, damage, harm or injury whether special, consequential, direct or indirect, suffered by you or any other person as a result of your use of this drawing for construction purposes. Figured dimensions take preference to scale readings. Verify all dimensions on site. Report any discrepancies to the Architect for decision before proceeding with the work.

REVISIONS

DATE

BY

ELECTRICAL
Waternan AHW Cons Engineers
E: +61 2 9411 9900
F: +61 2 9415 1717

MECHANICAL
Waternan AHW Cons Engineers
E: +61 2 9411 9900
F: +61 2 9415 1717

STRUCTURAL
MPN Group Pty Ltd
E: +61 2 9929 7142
F: +61 2 9929 3041

Designinc

Designinc Sydney Pty Limited
ACN 00308820
124 WALKER STREET NORTH SYDNEY
NEW SOUTH WALES 2060 AUSTRALIA
TEL: +61 2 9957 5401 FAX: +61 2 9957 4239
www.designinc.com.au
EMAIL: sydney@designinc.com.au

Architecture Urban Design Landscape Interiors

CLIENT
Pittwater Council
Units 3,11+12, 5 Vuko Place
Warriewood NSW 2102
E: 02 9970 1111
F: 02 9970 7150

PROJECT
Bungan Lane Carpark
Mona Vale

TITLE
top plan - all stages

DRAWING STATUS
REVIEWED BY
SIGNATURE
DATE

PRELIMINARY
FOR INFORMATION ONLY
FOR D.A. APPROVAL
FOR CC
FOR TENDER
FOR CONSTRUCTION
AS BUILT DOCUMENT

DRAWN BY
tmc

SCALES
1:10
PLOT DATE: 23/05/03 10:52:48

JOB N°
210408

DWG/REV N°
TD 055

Completion of the Drawing Status is evidence that the Designinc team has verified the drawing to the required standard. The drawing is now ready for construction. 'Drawn By' box confirms that the drawing has been prepared in conformity with Designinc Sydney M.S. procedures.

8

BOUNDARY

TYP. 02
TD 048

300


grated drain

A

190

BOUNDARY

02 north-west corner

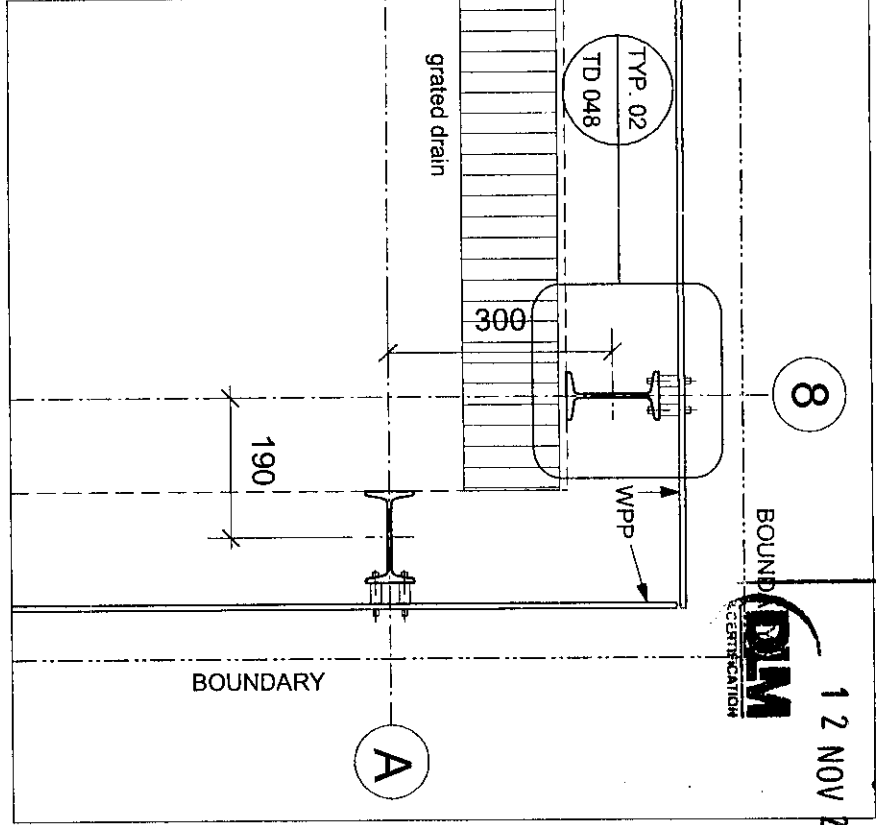

6


WPM-

WPP

grated drain

TD 051

06 mesh to pic perf eastern side

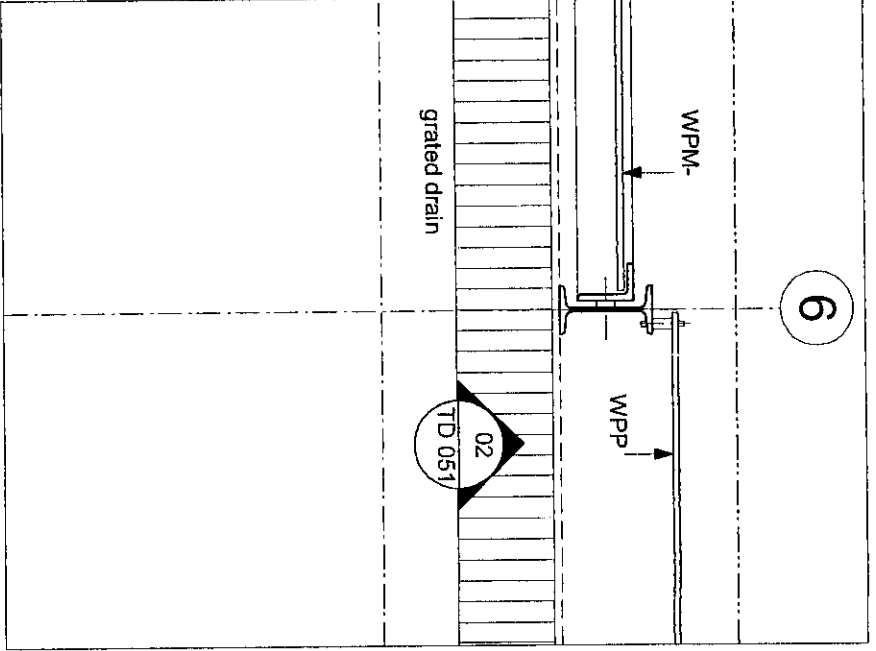

1

BOUNDARY

grated drain


300

A

TD 053

BOUNDARY

01 demountable balustrade-south-west corner

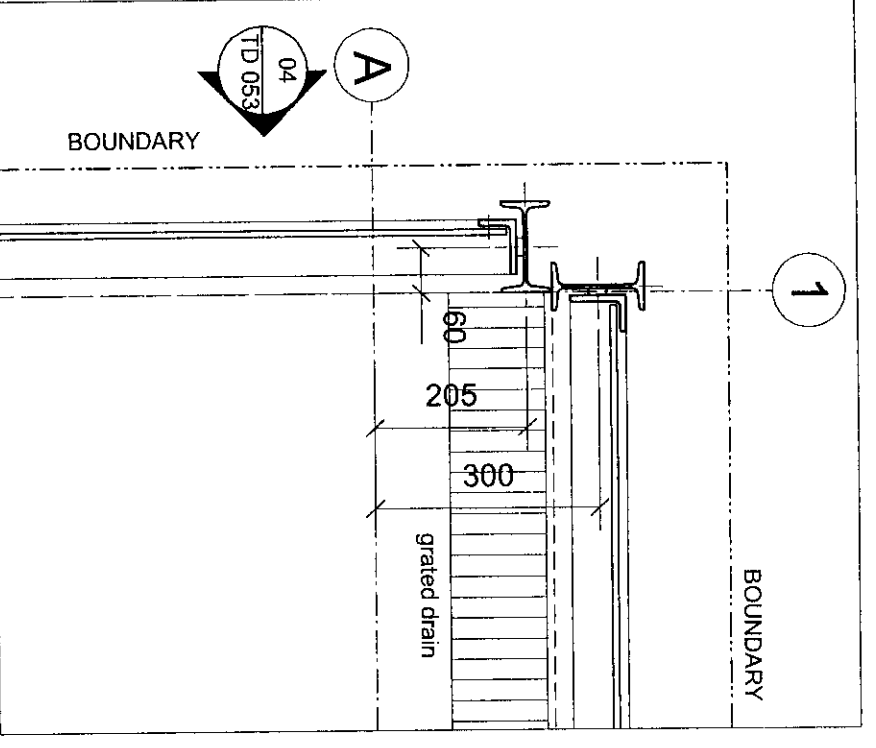

8

BOUNDARY

TYP. 02
TD 048

300


grated drain

A

190

BOUNDARY

02 north-west corner

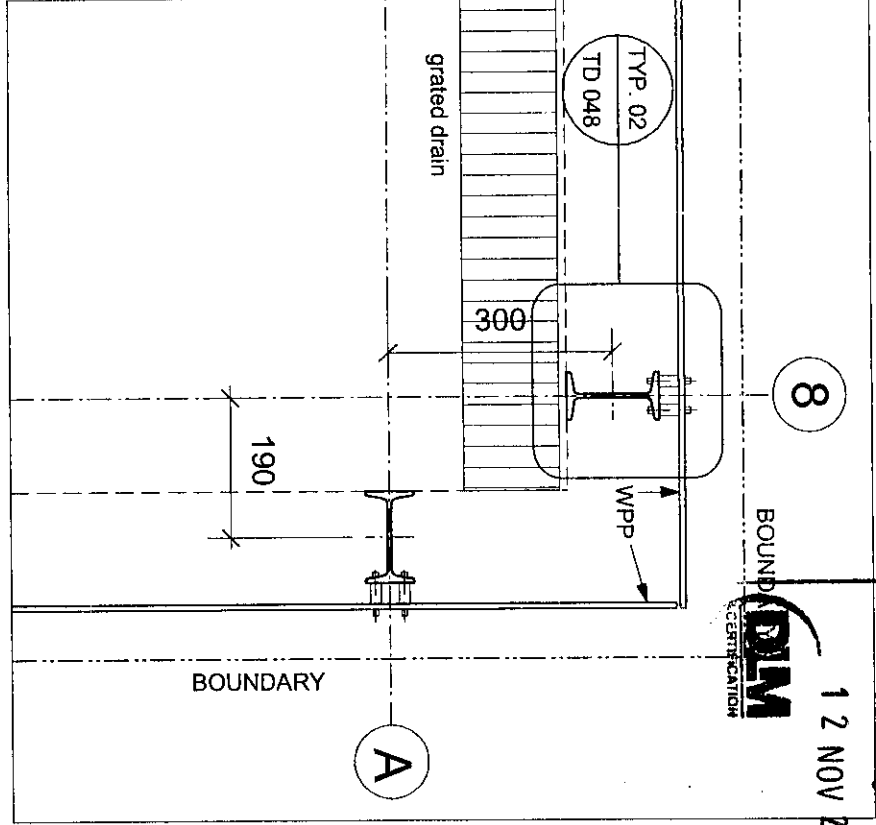

6


WPM-

WPP

grated drain

TD 051

06 mesh to pic perf eastern side

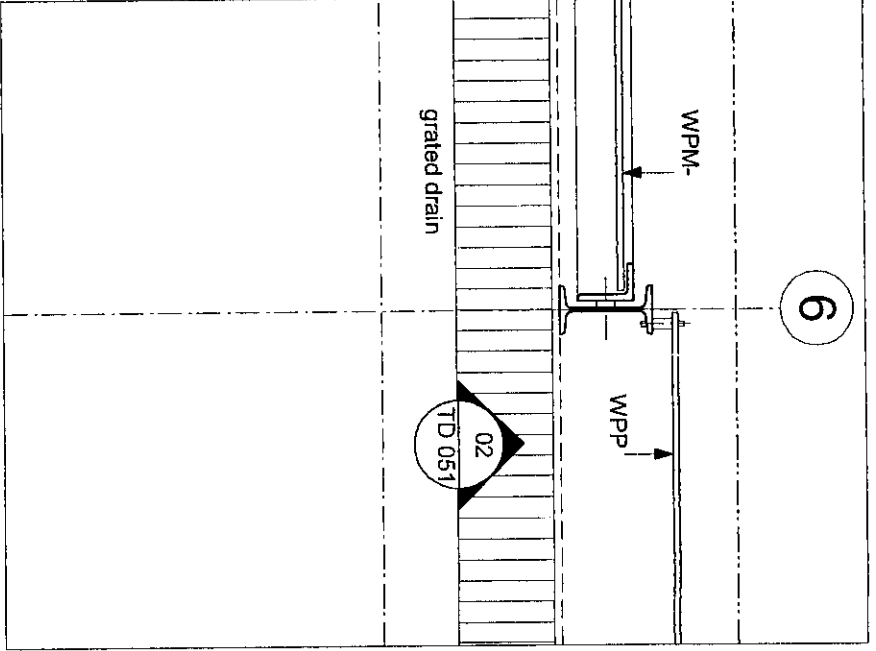

1

BOUNDARY

grated drain


300

A

TD 053

BOUNDARY

01 demountable balustrade-south-west corner

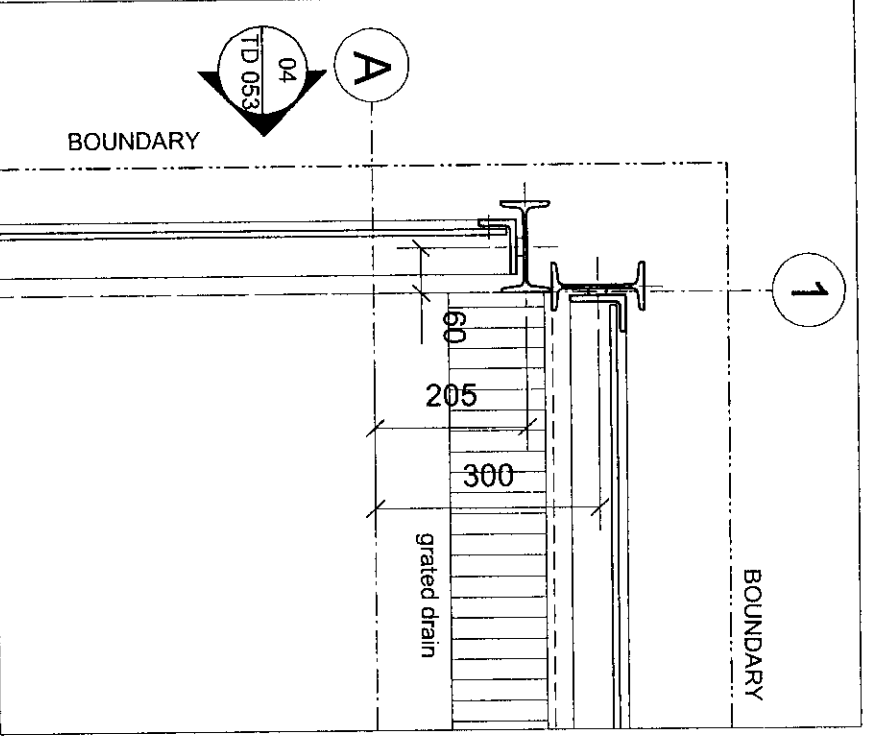

8

BOUNDARY

TYP. 02
TD 048

300


grated drain

A

190

BOUNDARY

02 north-west corner

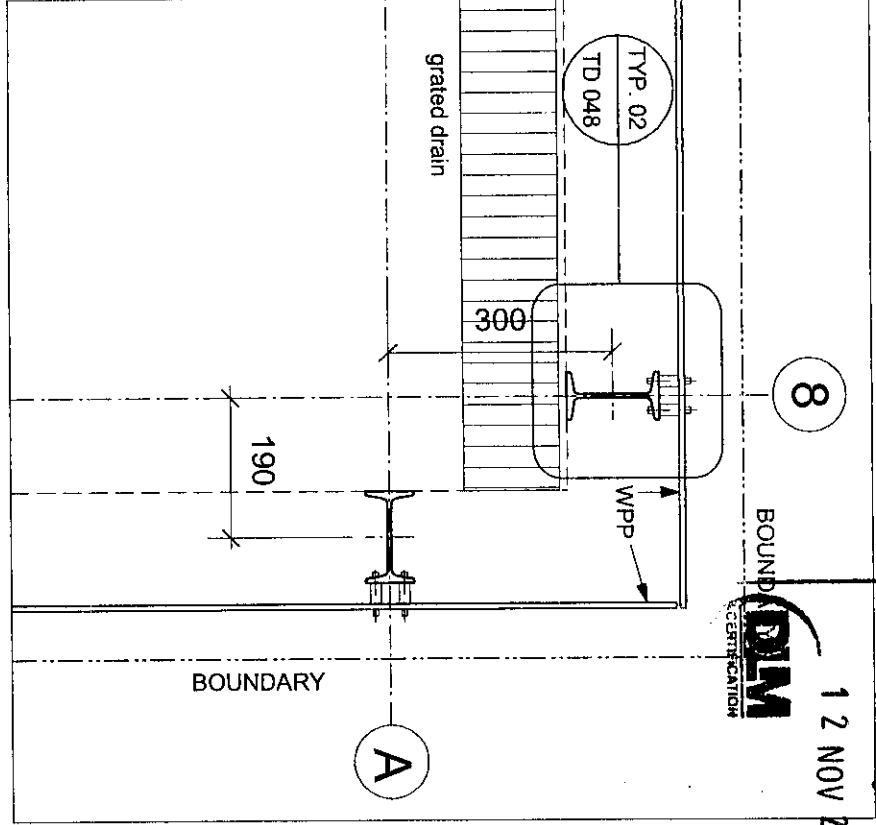

6


WPM-

WPP

grated drain

TD 051

06 mesh to pic perf eastern side

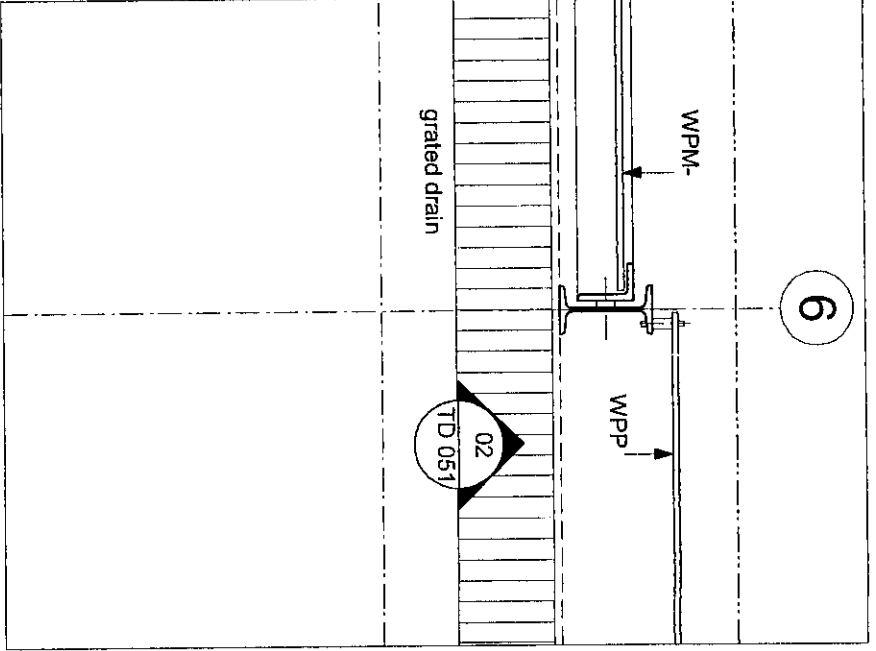

1

BOUNDARY

grated drain


300

A

TD 053

BOUNDARY

01 demountable balustrade-south-west corner

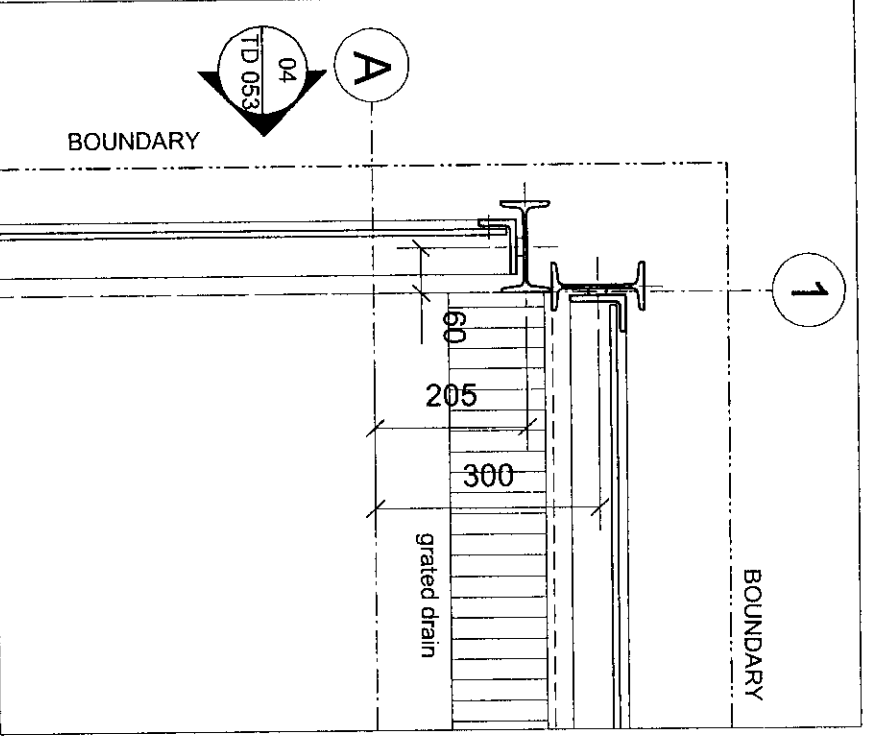

8

BOUNDARY

TYP. 02
TD 048

300


grated drain

A

190

BOUNDARY

02 north-west corner

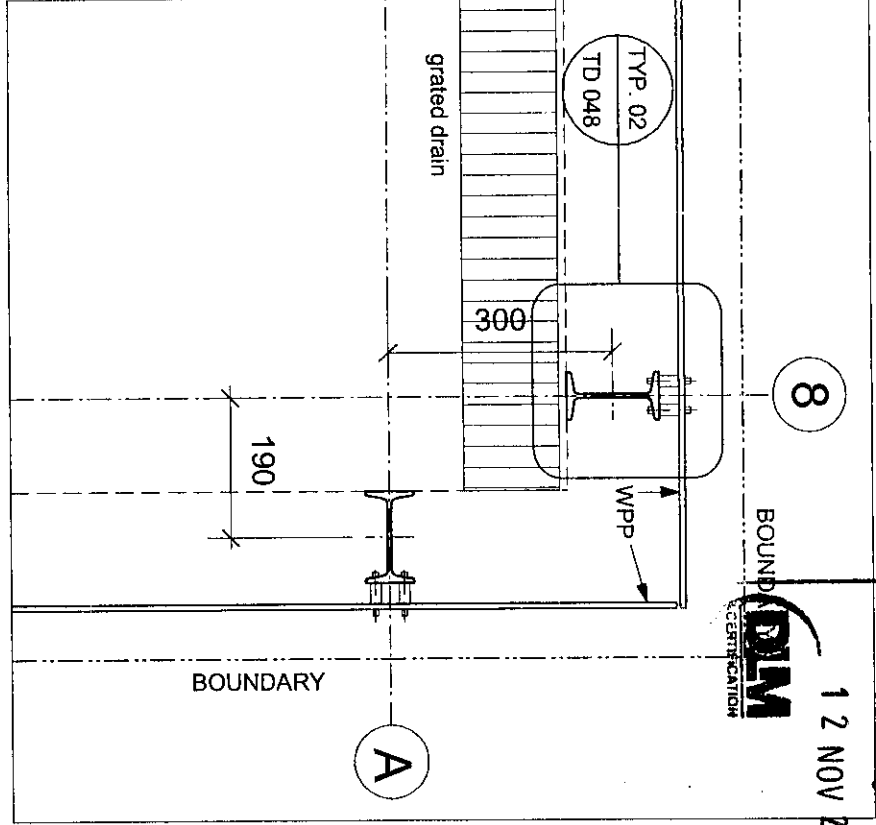

6


WPM-

WPP

grated drain

TD 051

06 mesh to pic perf eastern side

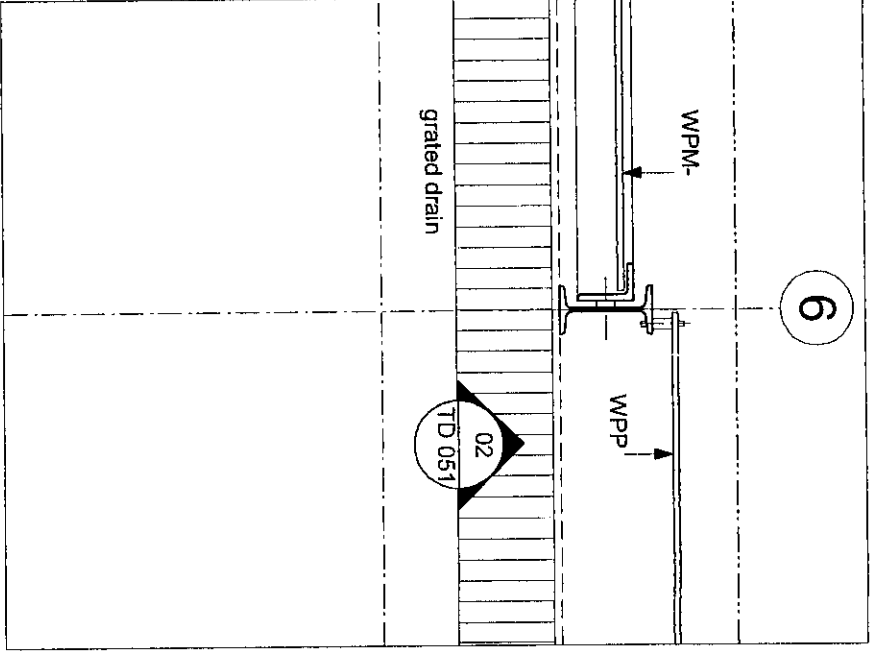

1

BOUNDARY

grated drain


300

A

TD 053

BOUNDARY

01 demountable balustrade-south-west corner

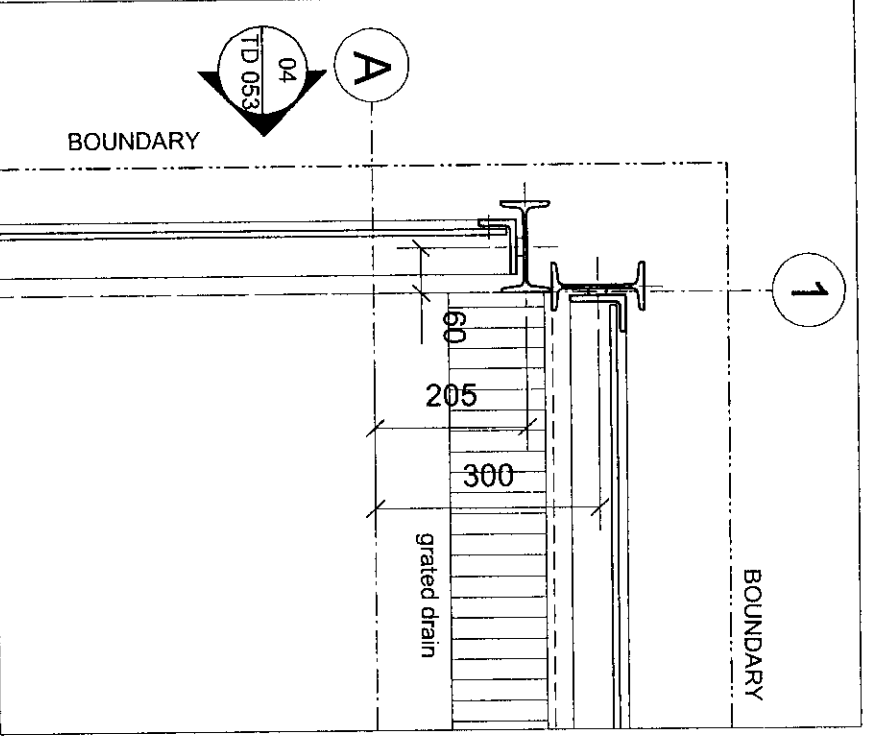

8

BOUNDARY

TYP. 02
TD 048

300


grated drain

A

190

BOUNDARY

02 north-west corner

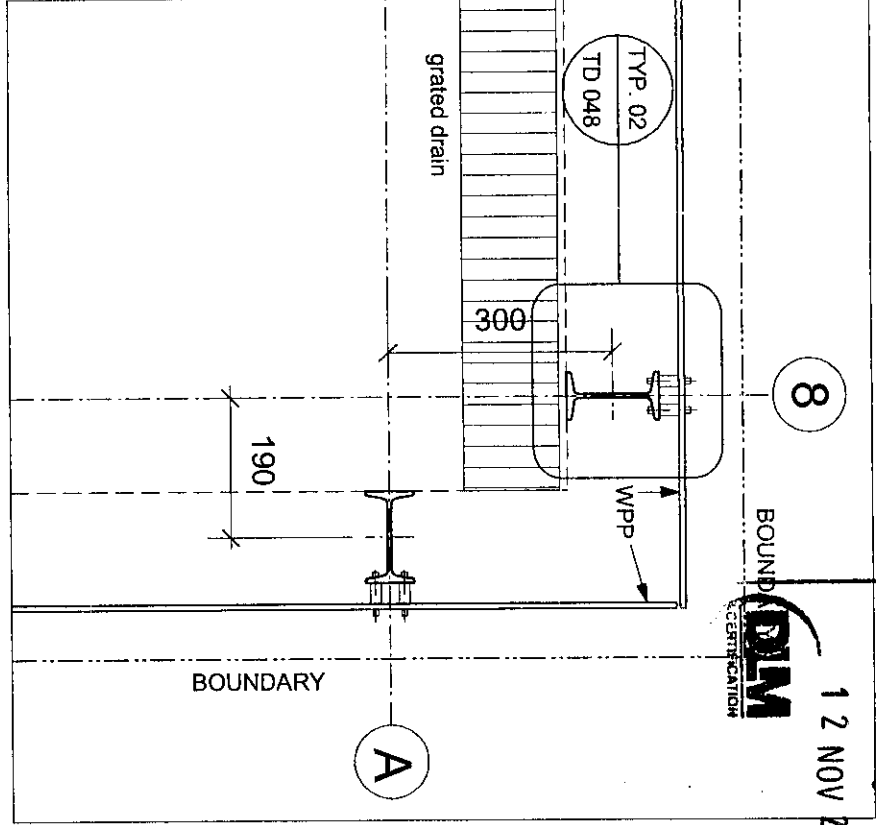

6


WPM-

WPP

grated drain

TD 051

06 mesh to pic perf eastern side

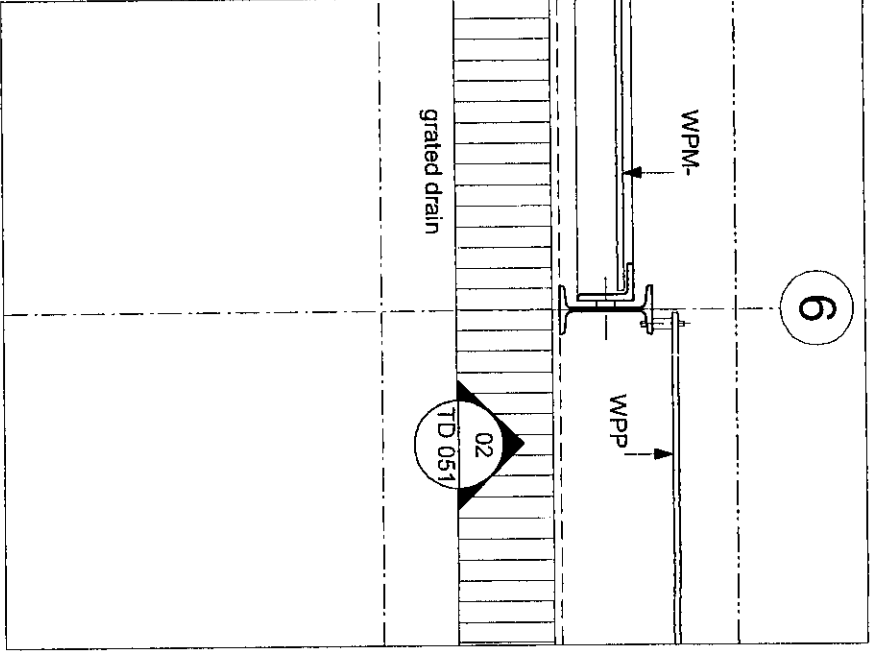

1

BOUNDARY

grated drain


300

A

TD 053

BOUNDARY

01 demountable balustrade-south-west corner

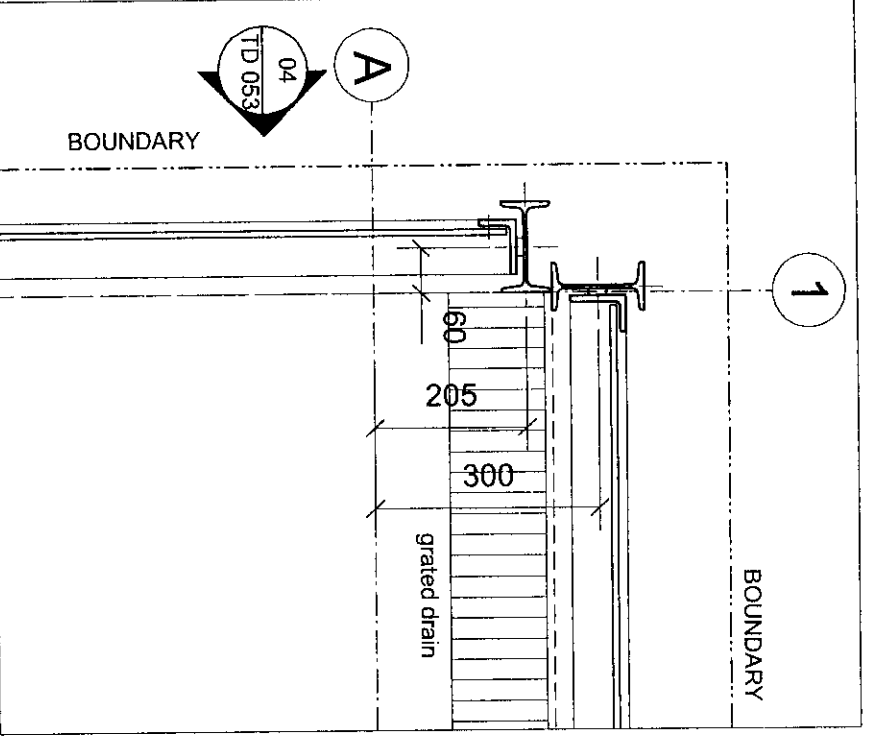

8

BOUNDARY

TYP. 02
TD 048

300


grated drain

A

190

BOUNDARY

02 north-west corner

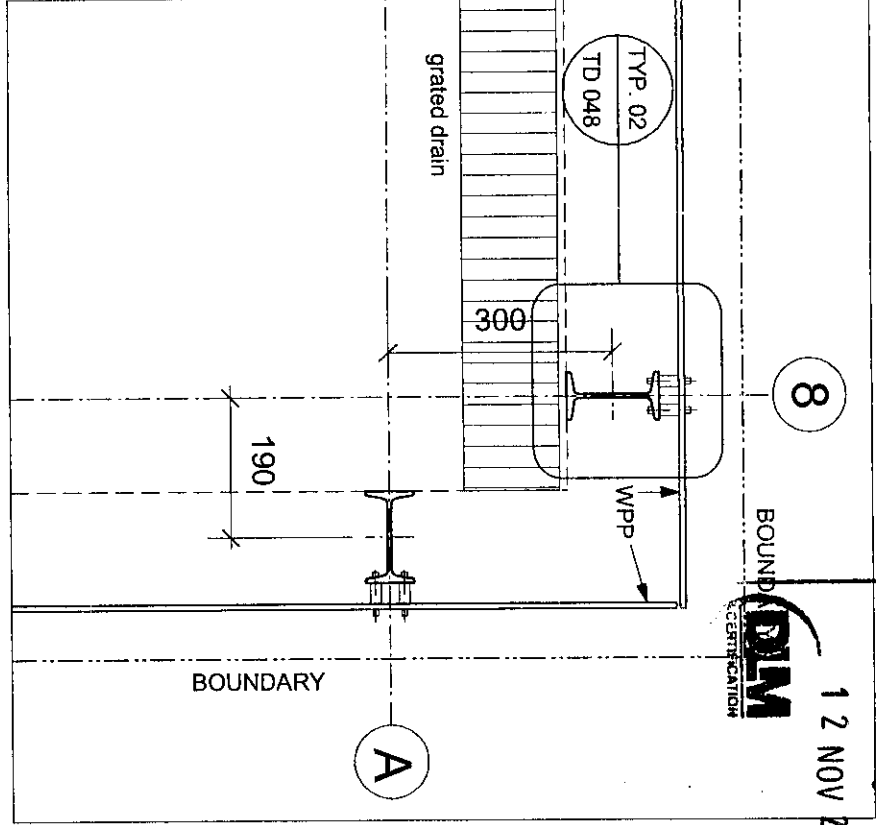

6


WPM-

WPP

grated drain

TD 051

06 mesh to pic perf eastern side

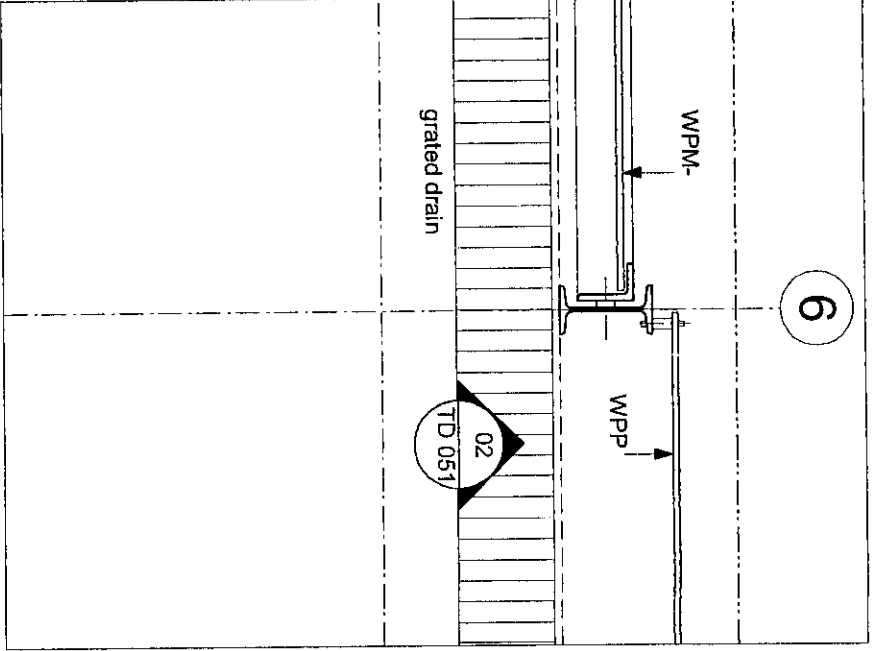

1

BOUNDARY

grated drain


300

A

TD 053

BOUNDARY

01 demountable balustrade-south-west corner

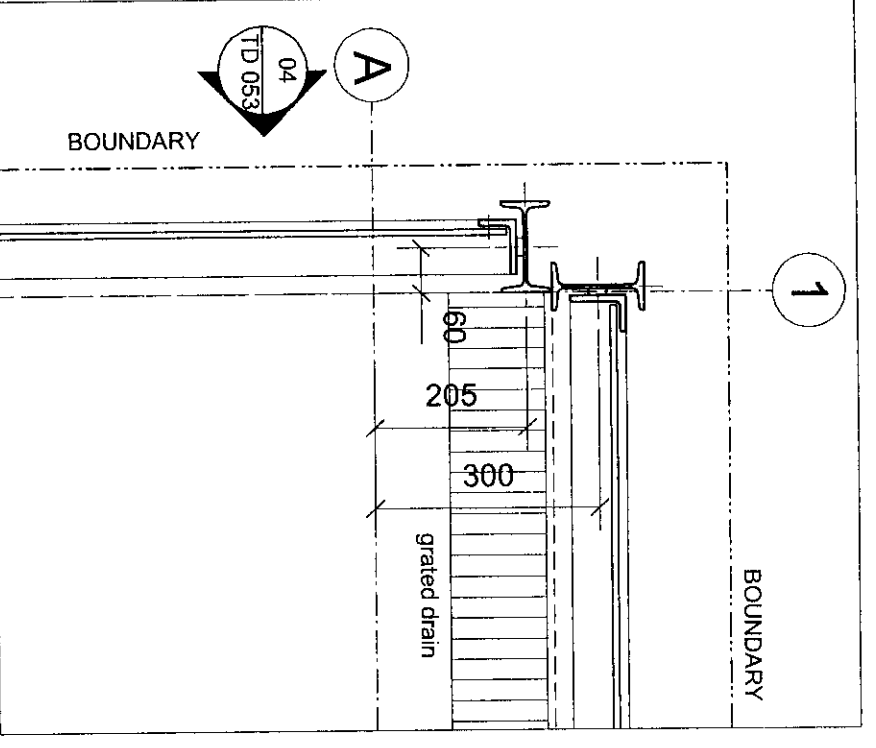

8

BOUNDARY

TYP. 02
TD 048

300


grated drain

A

190

BOUNDARY

02 north-west corner

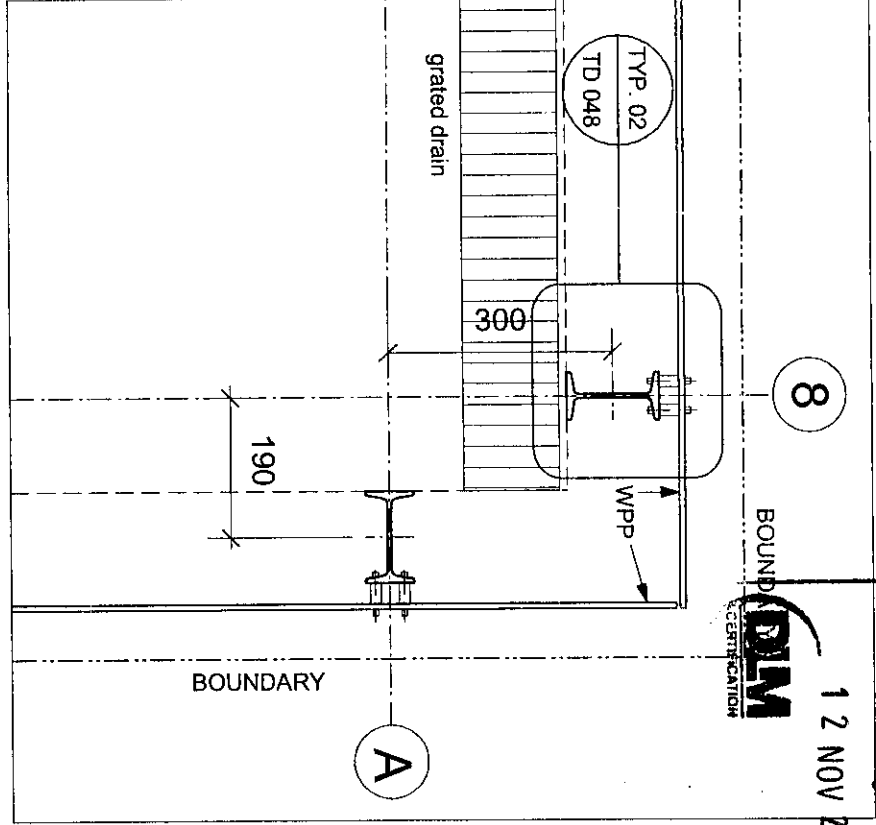

6


WPM-

WPP

grated drain

TD 051

06 mesh to pic perf eastern side

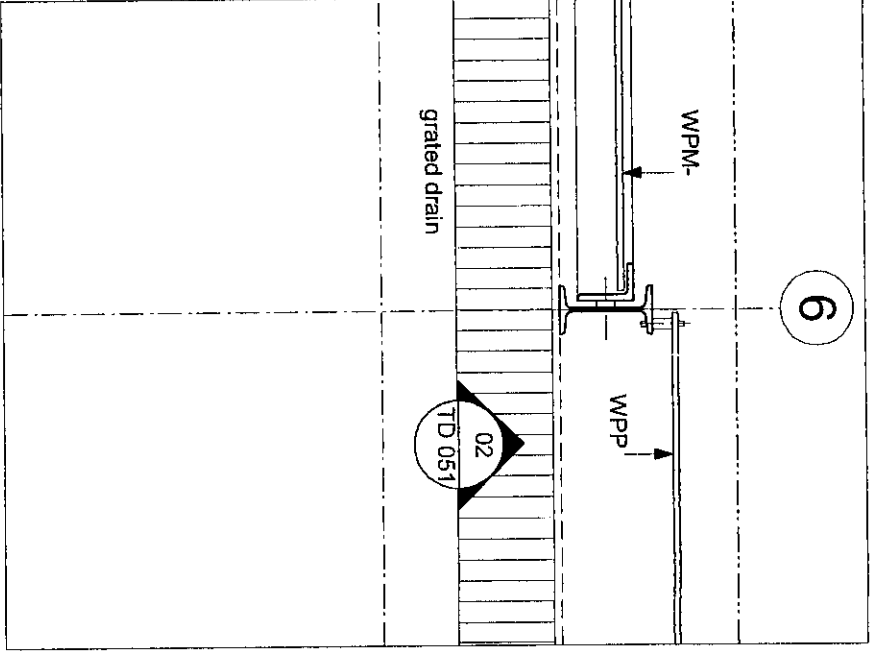

1

BOUNDARY

grated drain


300

A

TD 053

BOUNDARY

01 demountable balustrade-south-west corner

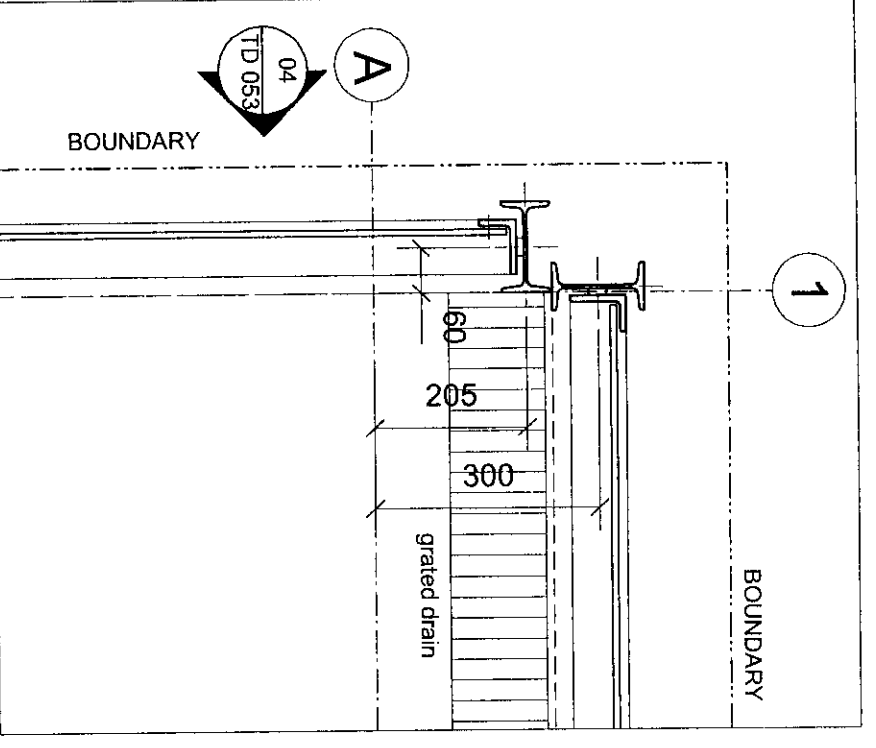

8

BOUNDARY

TYP. 02
TD 048

300


grated drain

A

190

BOUNDARY

02 north-west corner

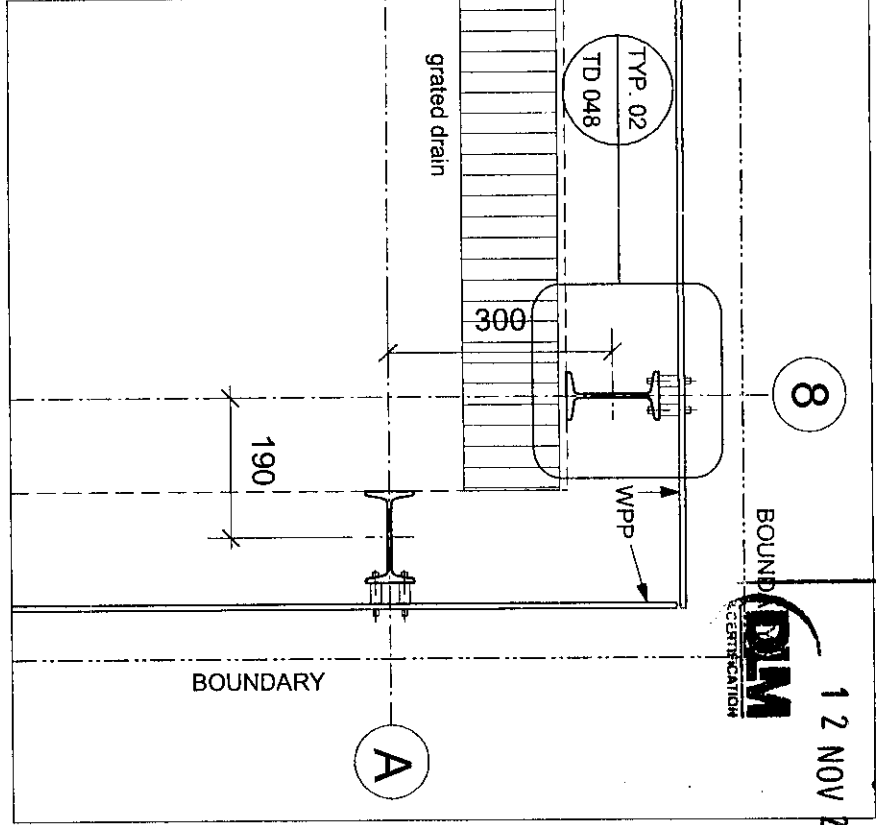

6


WPM-

WPP

grated drain

TD 051

06 mesh to pic perf eastern side

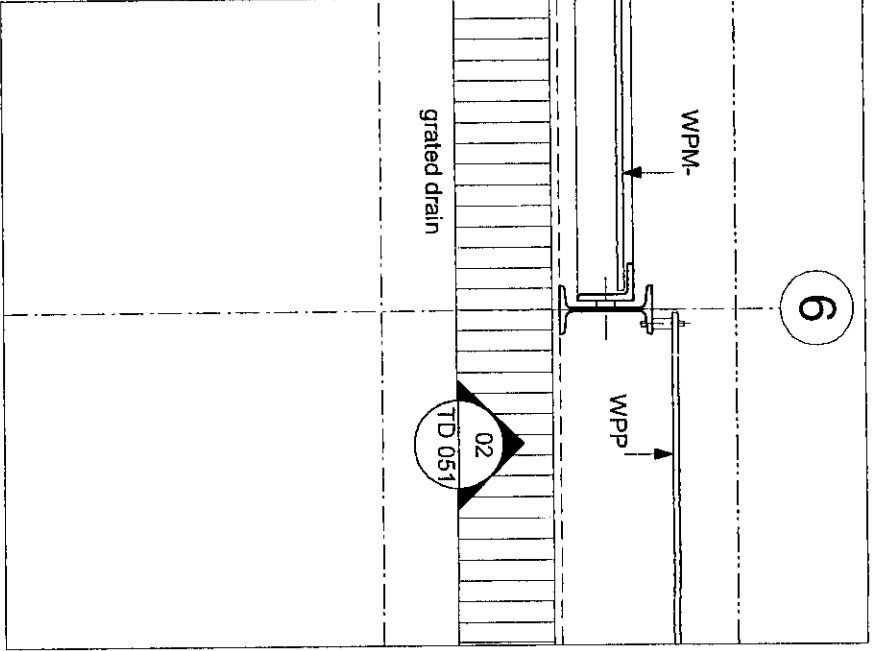

1

BOUNDARY

grated drain


300

A

TD 053

BOUNDARY

01 demountable balustrade-south-west corner

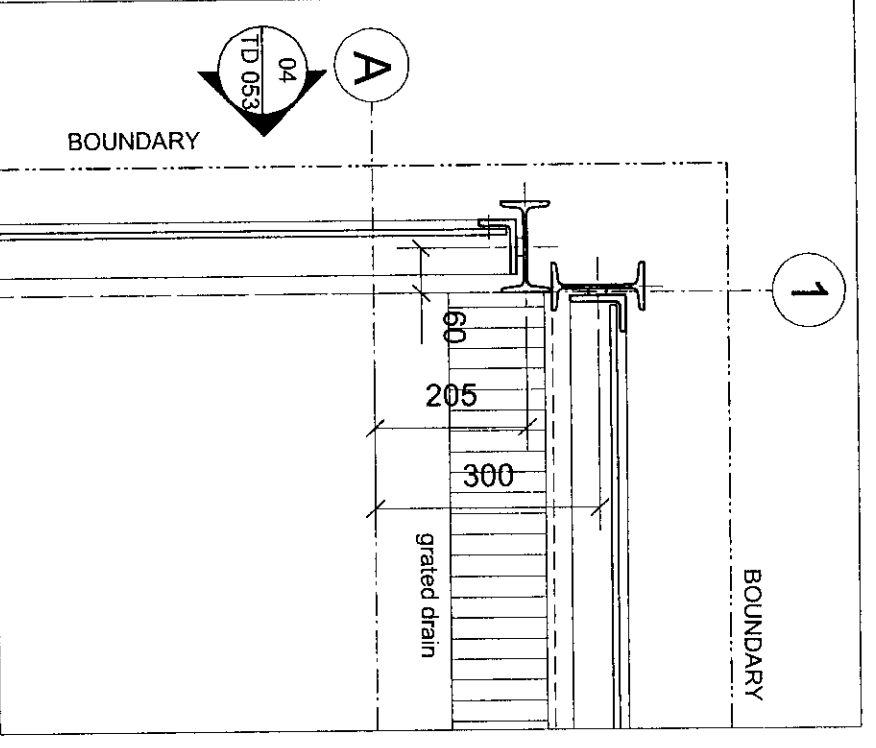

8

BOUNDARY

TYP. 02
TD 048

300


grated drain

A

190

BOUNDARY

02 north-west corner

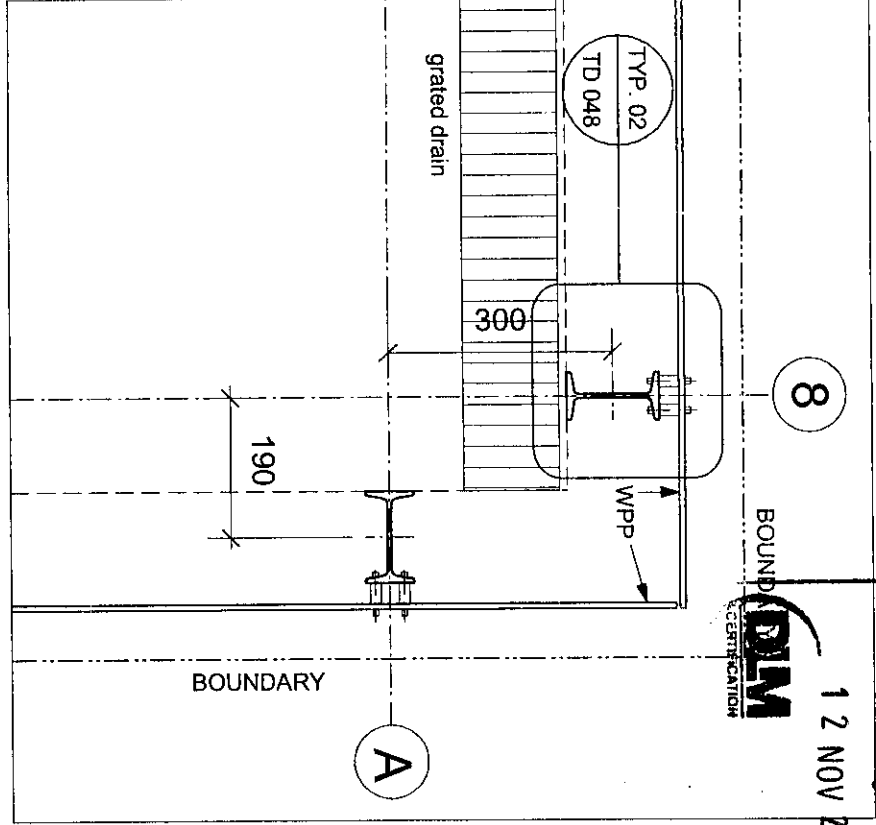

6


WPM-

WPP

grated drain

TD 051

06 mesh to pic perf eastern side

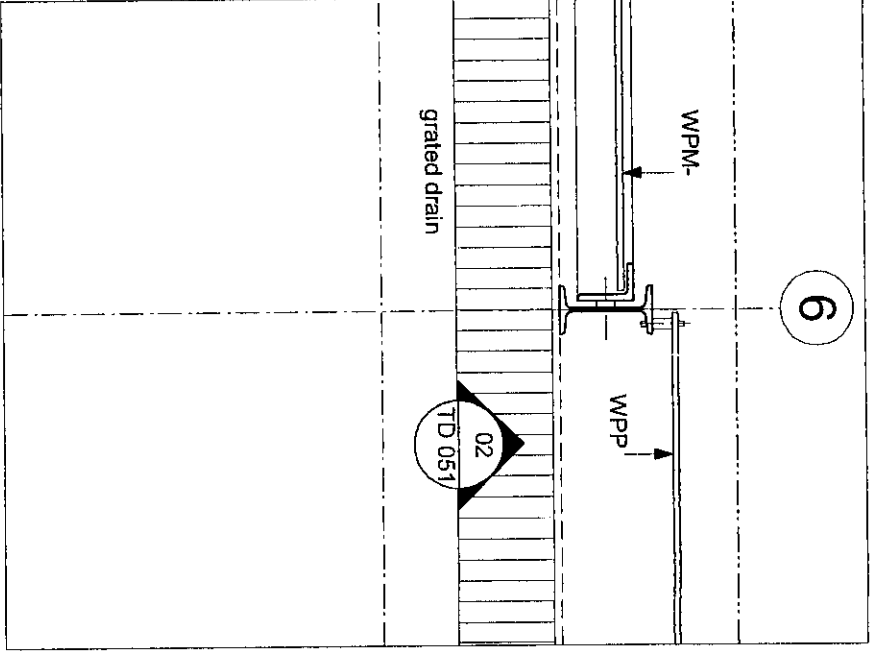

1

BOUNDARY

grated drain


300

A

TD 053

BOUNDARY

01 demountable balustrade-south-west corner

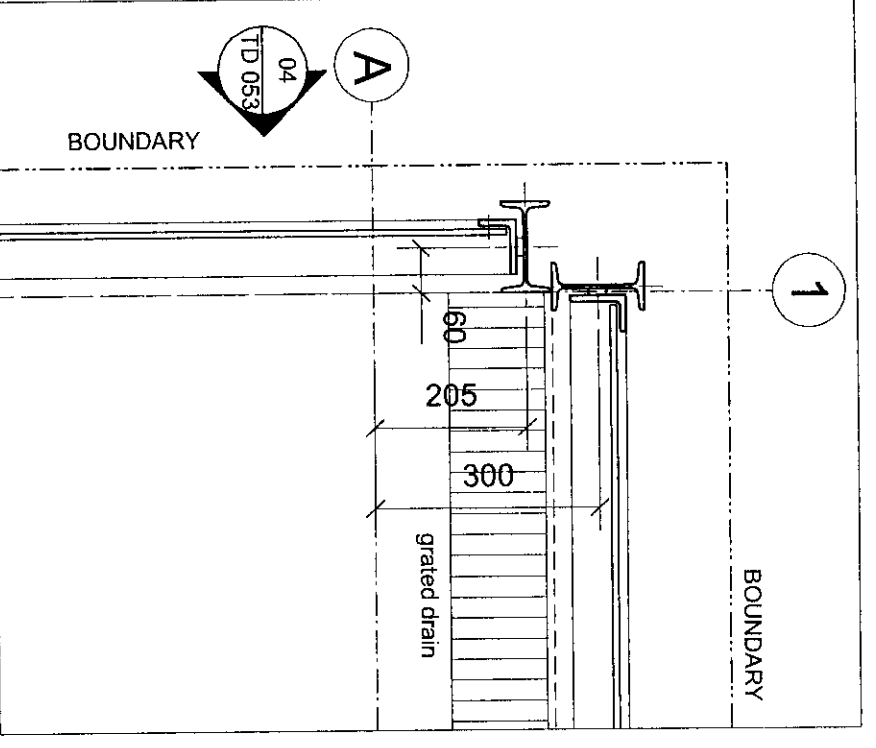

8

BOUNDARY

TYP. 02
TD 048

300


grated drain

A

190

BOUNDARY

02 north-west corner

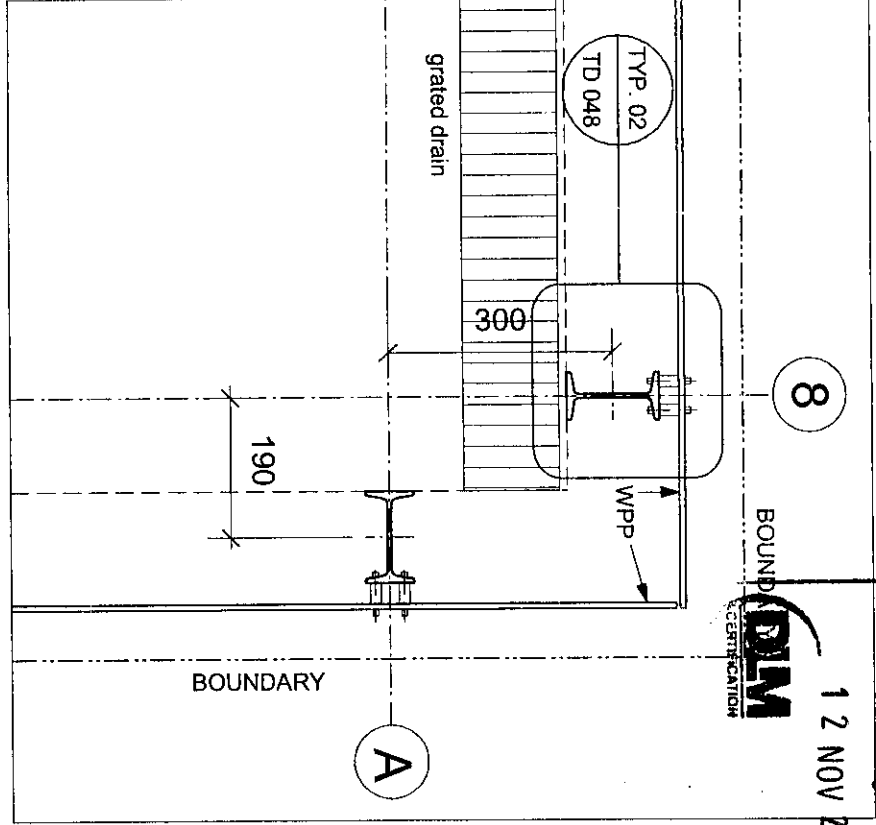

6


WPM-

WPP

grated drain

TD 051

06 mesh to pic perf eastern side

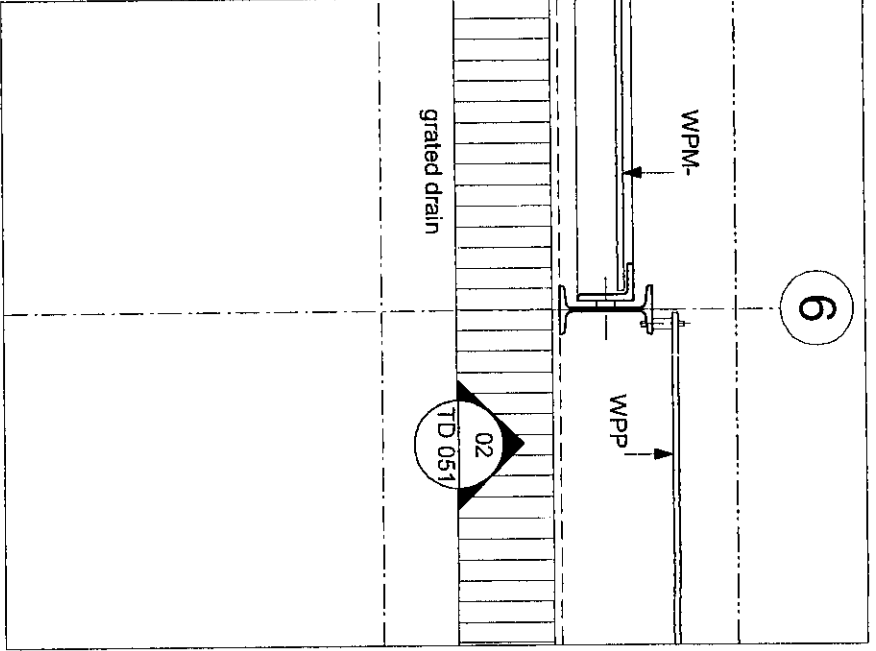

1

BOUNDARY

grated drain


300

A

TD 053

BOUNDARY

01 demountable balustrade-south-west corner

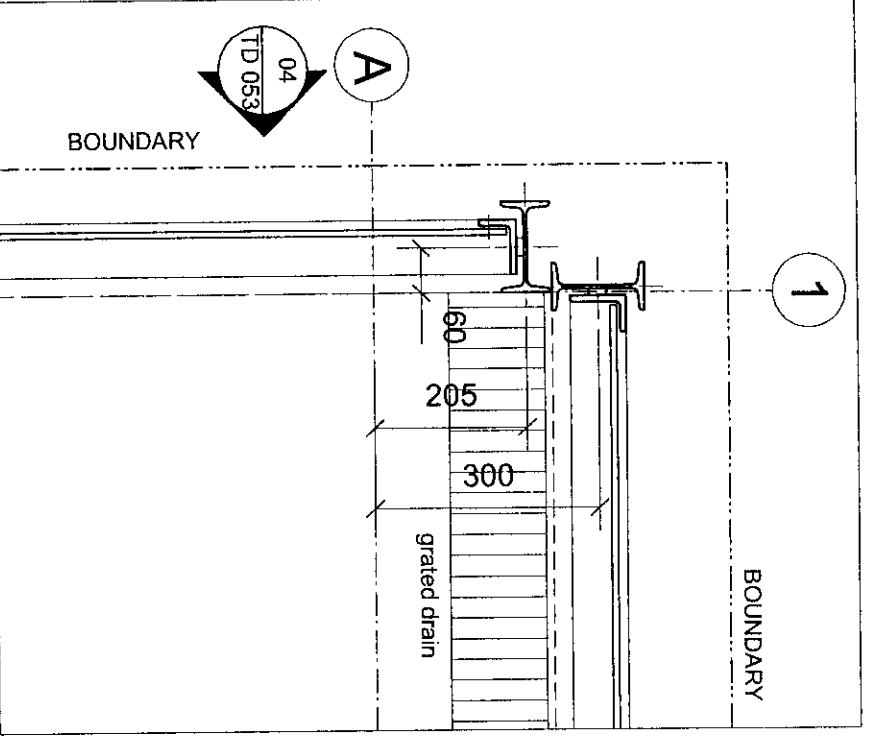


Please note: if the Status of this drawing is not signed off For Construction It may be subject to change, alteration or amendment at the discretion of Designline Sydney Pty Limited. If so, Designline Sydney Pty Limited is not liable for any loss, damage, harm or injury whether special, consequential, direct or indirect, suffered by you or any other person as a result of your use of this drawing for construction purposes

[illegible]

MECHANICAL CONSULTANT	Waterman AHW Cons Engineers t: +61 2 9411 9900 f: +61 2 9415 1717
--------------------------	---

DesignInc.

 

DesignInc. Sydney PTY. LIMITED
ACN 003008820
124 WALKER STREET NORTH SYDNEY
NEW SOUTH WALES 2060 AUSTRALIA
TEL +612 9957 5410 FAXS +612 9957 4259
www.designinc.com.au
EMAIL sydney@designinc.com.au

Architecture Urban Design Landscape Interiors

CLIENT	Pittwater Council units 9, 11+12 5 Vuka Place
--------	--

Warriewood NSW 2102
t: 02 9970 1111
f: 02 9970 7150

PROJECT **Bungan Lane Carpark**
Mona Vale

**plan-ramp 1 & stair 1
Ground Floor Stage 1**


DATE	SIGNATURE	REVIEWED BY	DRAWING STATUS
			RELIQUARY
			OR INFORMATION ONLY
			OR D.A. APPROVAL
			OR CC
			OR TENDER
			OR CONSTRUCTION
			IS BUILT DOCUMENT

	DRAWN BY	GM
	SCALES	1:50
PLOT DATE:		5/26/03 8:34:58 AM

JOB N°.	210408
DWG/REV N°.	TD 060

Completion of the Drawing Status is evidence that the design has been verified as conforming to the requirements of the Project M.S. Plan. Initiating the "Drawn By" block confirms that this drawing has been prepared in conformity with Designing Sydney M.S. procedures.

FOR TENDER

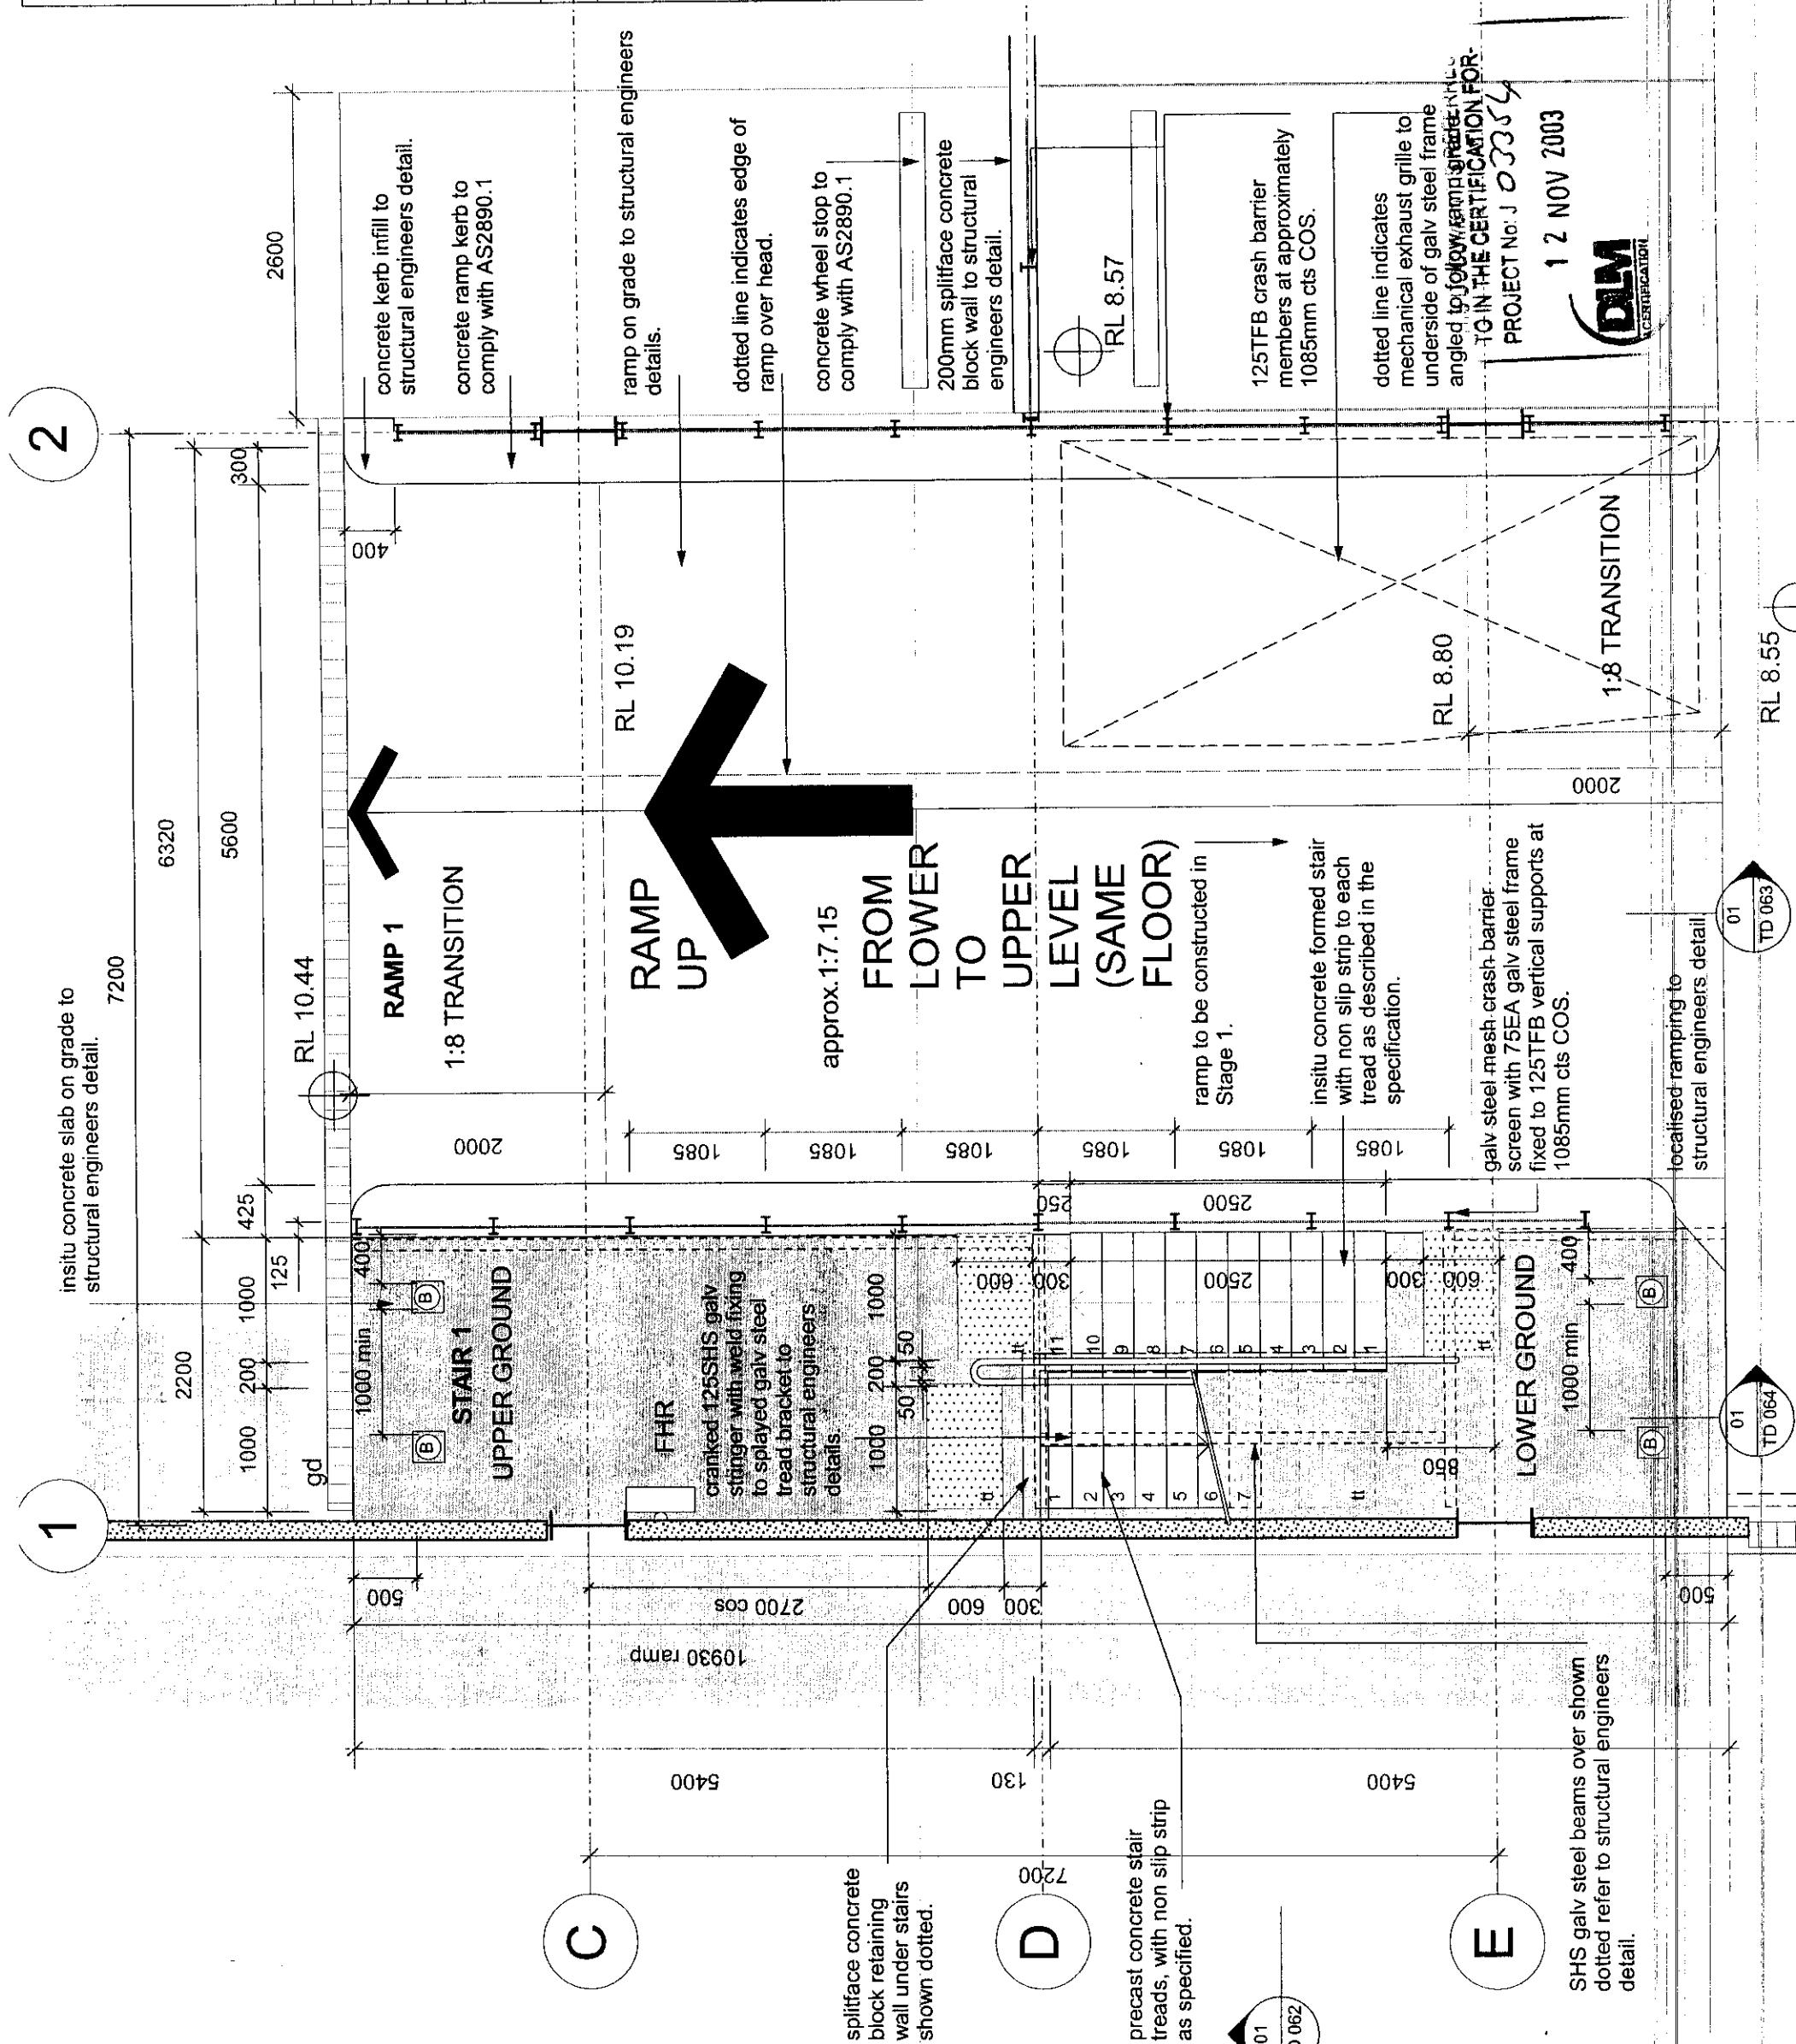

Figured dimensions take preference to scale readings. Verify all dimensions on site. Report any discrepancies to the Architect for decision before proceeding with the work.

[illegible]

ELECTRICAL CONSULTANT	Waterman AHV Cons Engineers t: +61 2 9411 5900 f: +61 2 9415 1717
MECHANICAL CONSULTANT	Waterman AHV Cons Engineers t: +61 2 9411 5900 f: +61 2 9415 1717
STRUCTURAL CONSULTANT	MPN Group Pty Ltd t: +61 2 9829 7144 f: +61 2 9829 3041

roof to mechanical plant room refer to TD52 and acoustic engineers specifications.



DesignInc

© Sydney PTY LIMITED
 ACN 003008820
 1000 MEEB STREET SYDNEY
 NEW SOUTH WALES 2060 AUSTRALIA
 FACs +612 9957 4759
www.designinc.com.au
news@designinc.com.au

DesignInc Sydney Pty
ACN 110 123 456
124 WALKER STREET NORTH
NEW SOUTH WALES 2060
TEL +612 9957 5401 FAXS +612 9957 5402
www.designinc.com.au
EMAIL sydney@designinc.com.au

THIS DOCUMENT IS RETURNED
TO THE CERTIFICATION FOR
PROJECT No: J 03354
CLIENT
12 NOV 2003

Pittwater Council
Units 9,11+12 5 Vuko Place
Warriewood NSW 2102
t: 02 9970 1111
f: 02 9970 7150

PROJECT **Bungan Lane Carpark**
Mona Vale

TITLE	cross section- ramp 1 & stair 1 Stage 1
-------	--


DRAWING STATUS	REVIEWED BY	SIGNATURE	DATE
PRELIMINARY			
FOR INFORMATION ONLY			
FOR D.A. APPROVAL			
FOR CC			
FOR TENDER			
FOR CONSTRUCTION			
AS BUILT DOCUMENT			

DRAWN BY	GM
SCALES	1:50
PLOT DATE:	23/05/03 10:52:18

JOB N°.	210408
DWG/REV N°.	TD 062

Completion of the Drawing Status is evidence that the design has been verified as conforming to the QUALITY CERTIFIED ISO 9001 requirements of the Project M.S. Plan. Initiating the "Drawn By" box confirms that this drawing has been prepared in conformity with Designing Sydney M.S. procedures.

FOR TENDER

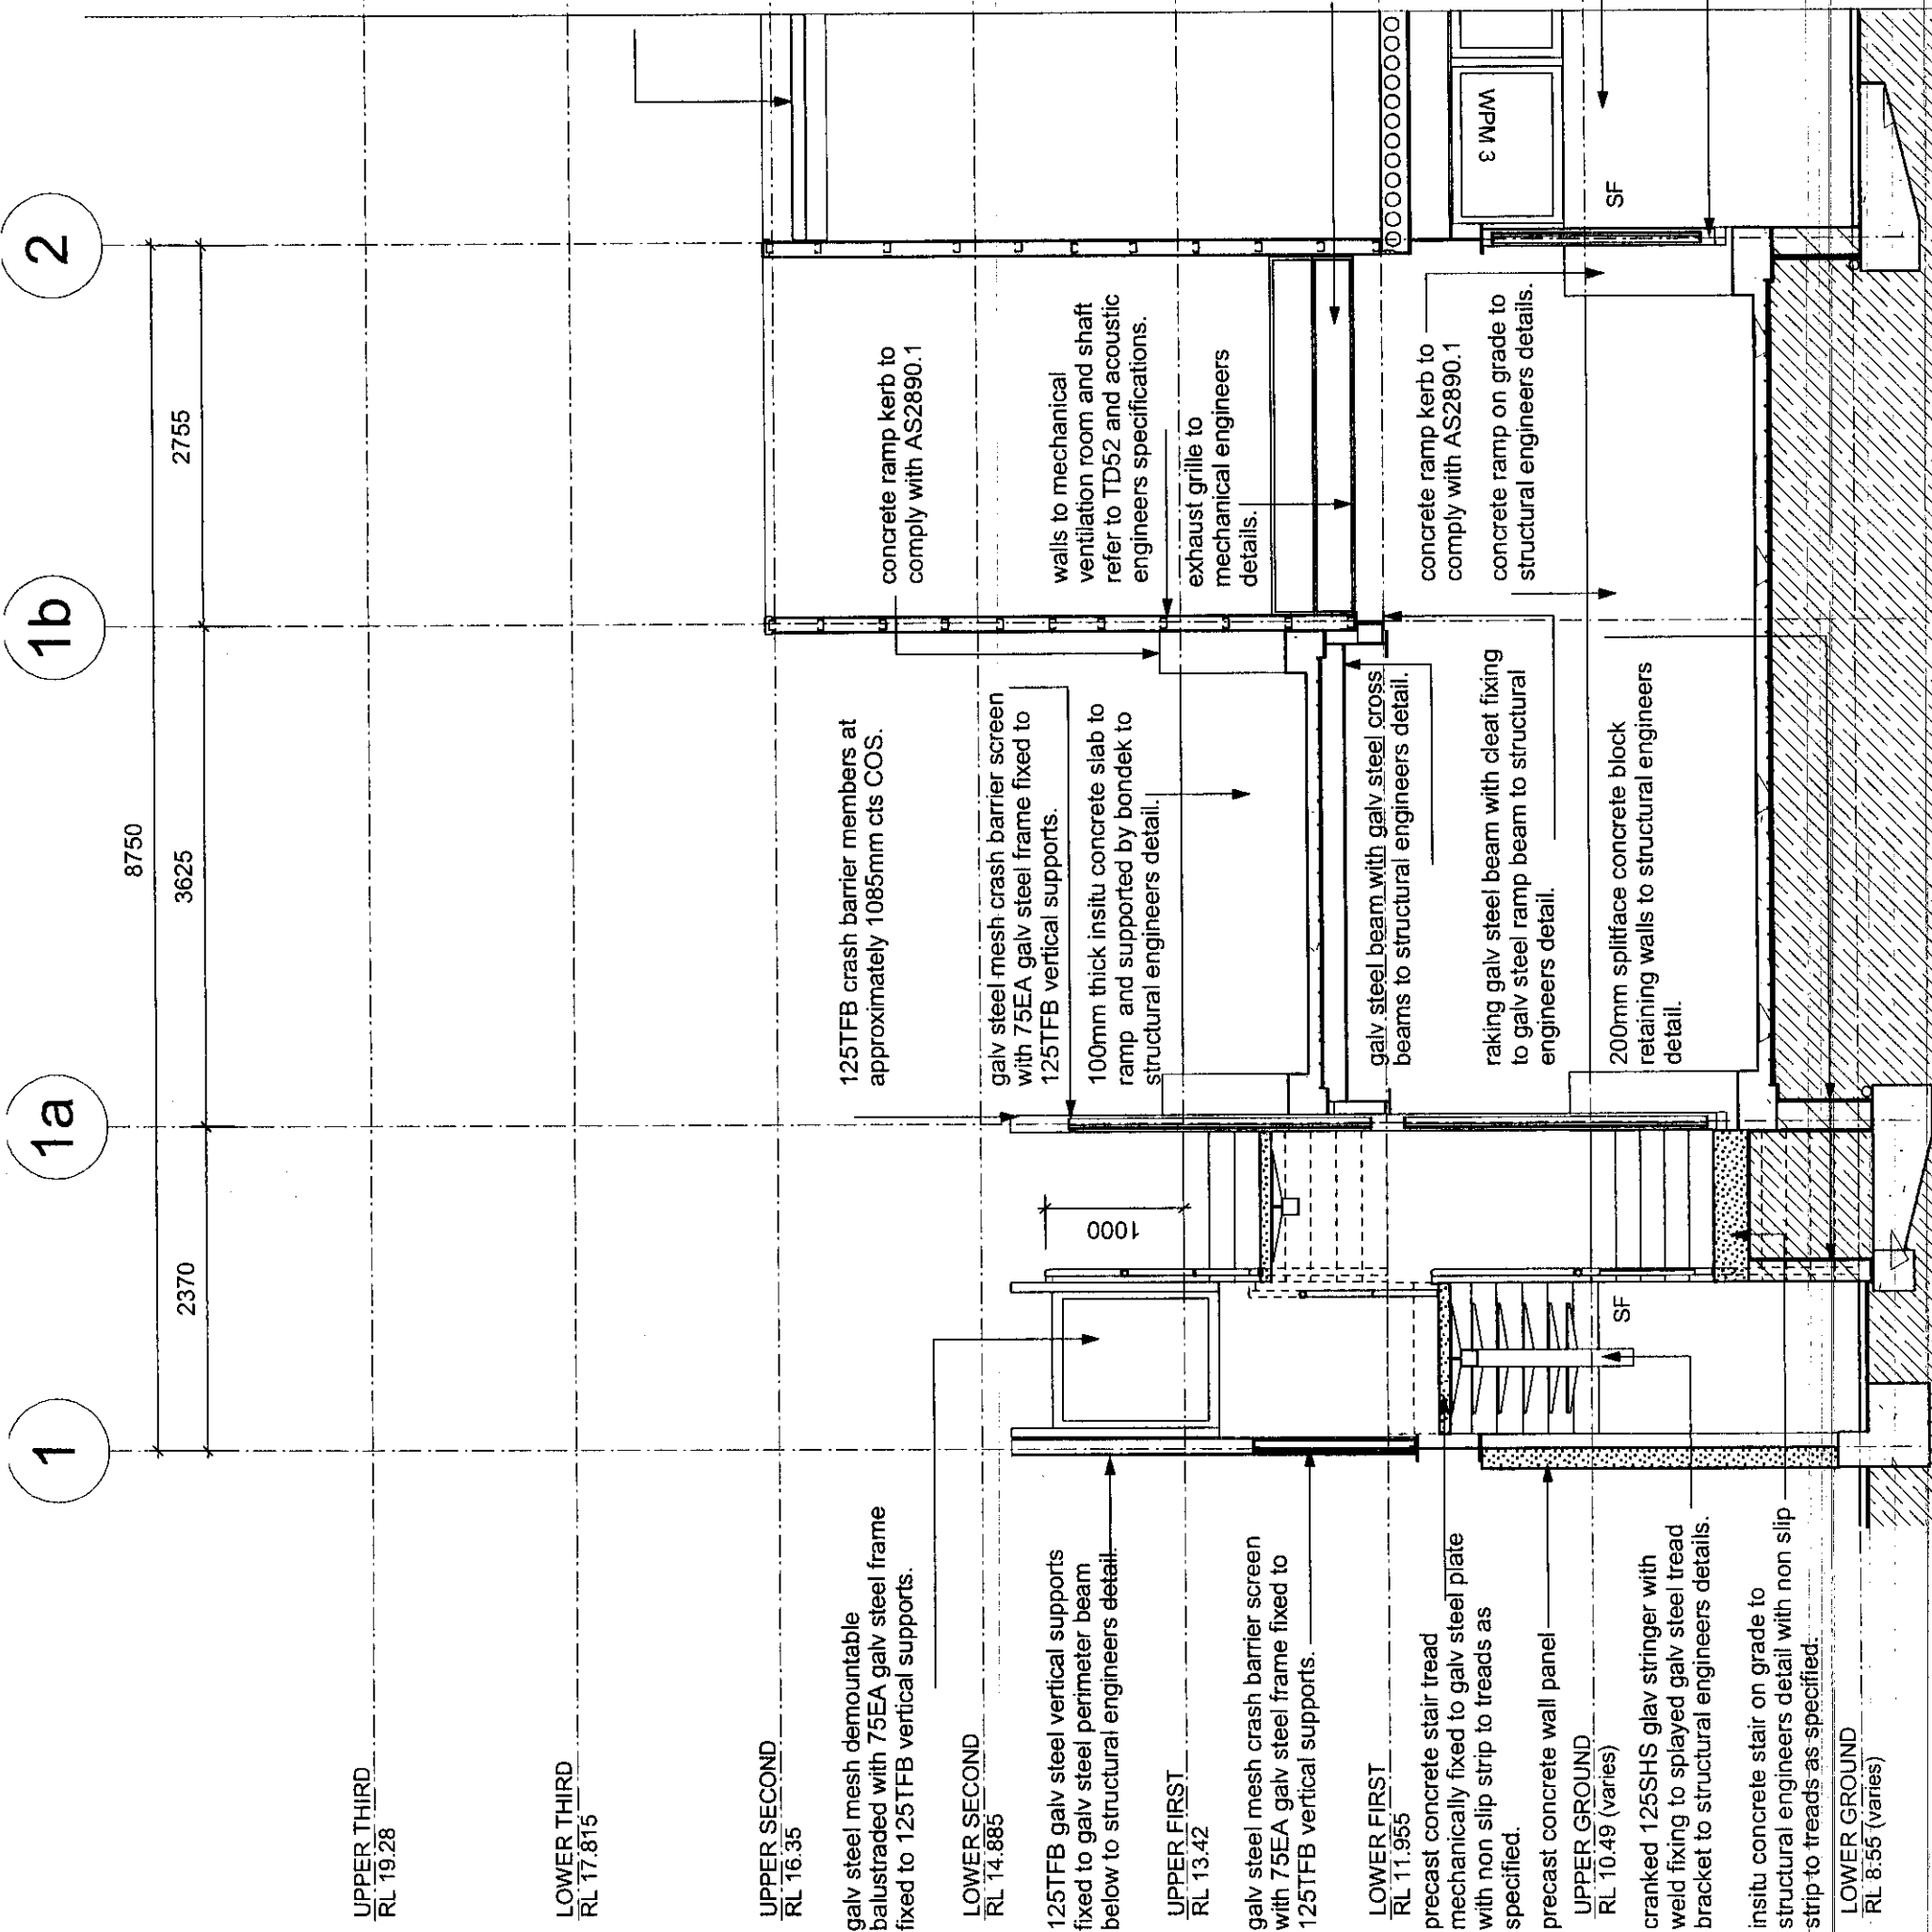

This drawing is protected by copyright. All rights are reserved. Unless permitted under the Copyright Act 1968, no part of this drawing may in any form or by any means be reproduced, published, broadcast or transmitted without the prior written permission of the copyright owner.

THIS DOCUMENT IS REFERENCED
TO IN THE CERTIFICATION FOR
PROJECT No J 03354

DLV
CERTIFICATION

N°	DATE	REVISIONS	BY
Report any discrepancies to the Architect for decision before proceeding with the work.			

[illegible]

WATERMAN AHW CORP ENGINEERS	ELECTRICAL CONSULTANT
T: +61 2 9411 9900	
F: +61 2 9415 1717	

MECHANICAL CONSULTANT
Waterman AHW Cons Engineers
T +61 2 9411 9900
F +61 2 9415 1717

**STRUCTURAL
CONSULTANT**

MPN Group Pty. Ltd.
t: +61 2 9829 7144
f: +61 2 9929 3041

DesignInc

DesignInc Sydney/PTY LIMITED
ACN 003008820
121 WALKER STREET NORTH SYDNEY
NEW SOUTH WALES 2060 AUSTRALIA
TEL: +612 9957 5401 FAXS: +612 9957 4259
www.designinc.com.au
EMAIL:sydney@designinc.com.au

Architecture Urban Design Landscape Interiors

CLIENT
Pittwater Council
units 9, 11+12 5 Vuxo Place
Warriewood NSW 2102
t: 02 9970 1111
f: 02 9970 7150

PROJECT	Bungan Lane Carpark Mona Vale
---------	----------------------------------

TITLE	section-ramp 1 Stage 1
-------	---------------------------

DRAWING STATUS	REVIEWED BY	SIGNATURE	DATE
PRELIMINARY			
FOR INFORMATION ONLY			
FOR D.A. APPROVAL			
FOR GC			
FOR TENDER			
FOR CONSTRUCTION			
AS BUILT DOCUMENT			

DRAWN BY	GM
SCALES	1:50
PLOT DATE:	23/05/03 10:52:18

DWG/REV N°.	TD 063
-------------	--------

Completion of the Drawing Status is evidence that the design has been verified as conforming to the QUALITY CERTIFIED ISO 9001 requirements of the Project M.S. Plan. Initiating the "Design Bid" box confirms that this drawing has been prepared in conformity with Designing Society M.S. procedures.

FOR TENDER



UPPER THIRD
RL 19.28

LOWER THIRD
RL 17.815

UPPER SECOND
RL 16.35

LOWER SECOND
RL 14.885

insitu formed concrete slab to structural engineers specifications.

UPPER FIRST
RL 13.42

LOWER FIRST
RL 11.955

125TFB crash barrier members at approximately 1085mm cts COS fixed to top of concrete kerb and underside of 530UB galv steel beam to structural engineers detail.

UPPER GROUND
RL 10.49 (varies)

LOWER GROUND
RL 8.55 (varies)

THIS DOCUMENT IS REFERENCED
TO IN THE CERTIFICATION FOR-
PROJECT No: J 03364

12 NOV 2003



125TFB crash barrier members at approximately 1085mm cts COS fixed to 200UB galv steel beam to structural engineers detail. This section to be demountable for staged construction

50mm dia galv steel handrail with
prefixed brackets mechanically fixed to
balusters.

precast concrete stair tread mechanically fixed to galv steel plate, stairs are to be provided with non slip strip to each tread as described in the specification; folded metal plate forms full width riser

galv steel mesh balustraded with 75EA
- galv steel frame fixed to 50mm dia
baluster with 25mm galv steel spacers.

- folded 125SHS galv stringer with weld fixing to splayed galv steel tread
- bracket to structural engineers details.

200mm splitface concrete block retaining wall to structural engineers' details.

-- tactile indicators as required by AS1428

DesignInc

DesignInc Sydney PTY LIMITED
ACN 003008820
77 PACIFIC HIGHWAY NORTH SYDNEY
NEW SOUTH WALES 2060 AUSTRALIA
TEL +612 9957 5401 FAXS +612 9957 4259
www.designinc.com.au
EMAIL sydney@designinc.com.au

Architecture Urban Design Landscape Interiors

CLIENT **Pittwater Council**
units 9, 11+12 5 Vuko Pla
Warriewood NSW 2102

PROJECT Bungan Lane Carpark
Mona Vale

TITLE	
section- stair 1 Stage 1	

DRAWING STATUS	REVIEWED BY	SIGNATURE	DATE
PRELIMINARY			
FOR INFORMATION ONLY			
FOR D.A. APPROVAL			
FOR CC			
FOR TENDER			
FOR CONSTRUCTION			
AS BUILT DOCUMENT			

DRAWN BY	Imrc
SCALES	1:50
PLOT DATE:	29/05/03 8:33:14
JOB N°.	210408
DWG/REV N°.	TD 064

Completion of the Drawing Status is evidence that the design has been verified as conforming to the requirements of the Project M.S. Plan. Initiating this "Drawn By" box confirms that this drawing has been prepared in conformity with Designing Sydney M.S. procedures.

12 NOV 2003

6

7

on site. Report any discrepancies to the Architect for decision before proceeding with the work.

[illegible]

ELECTRICAL CONSULTANT	Waterman AHW Cons Engineers t: +61 2 9411 9900 f: +61 2 9415 1717
--------------------------	---

MECHANICAL CONSULTANT	Watman AFW Cons Engineers t: +61 2 9411 9900 f: +61 2 9415 1717
--------------------------	---

**STRUCTURAL
CONSULTANT**

MPN Group Pty Ltd.
t: +61 2 9929 7144
f: +61 2 9929 3041



DesignInc

DesignInc Sydney PTY LIMITED
ACN 003008820
124 WALKER STREET NORTH SYDNEY
NEW SOUTH WALES 2060 AUSTRALIA
TEL +612 9857 5401 FACS +612 9857 4259
www.designinc.com.au
EMAIL sydney@designinc.com.au

Architecture Urban Design Landscape Interiors

CLIENT	Pittwater Council units 9,11+12 5 Vuko Place Warriewood NSW 2102 t: 02 9970 1111 f: 02 9970 7150
--------	--

PROJECT | **Bungan Lane Carpark**
Mona Vale

TITLE
plan-ramp 2, 3, 4 & stair 2 First Floor Stage 1


DRAWING STATUS	REVIEWED BY	SIGNATURE	DATE
PRELIMINARY			
FOR INFORMATION ONLY			
FOR D.A. APPROVAL			
FOR CC			
FOR TENDER			
FOR CONSTRUCTION			
AS BUILT DOCUMENT			

	DRAWN BY	GM
	SCALES	1:50
	PLOT DATE:	5/26/03 9:07:34 AM

JOB N°.	210408
DWG/REV N°.	TD 066

Completion of the Drawing Status is evidence that the design has been verified as conforming to the requirements of the Project M.S. Plan, initiating the "Drawn By" box contents for this drawing has been prepared in conformity with Descriptive System M.S. procedures.

FOR TENDER

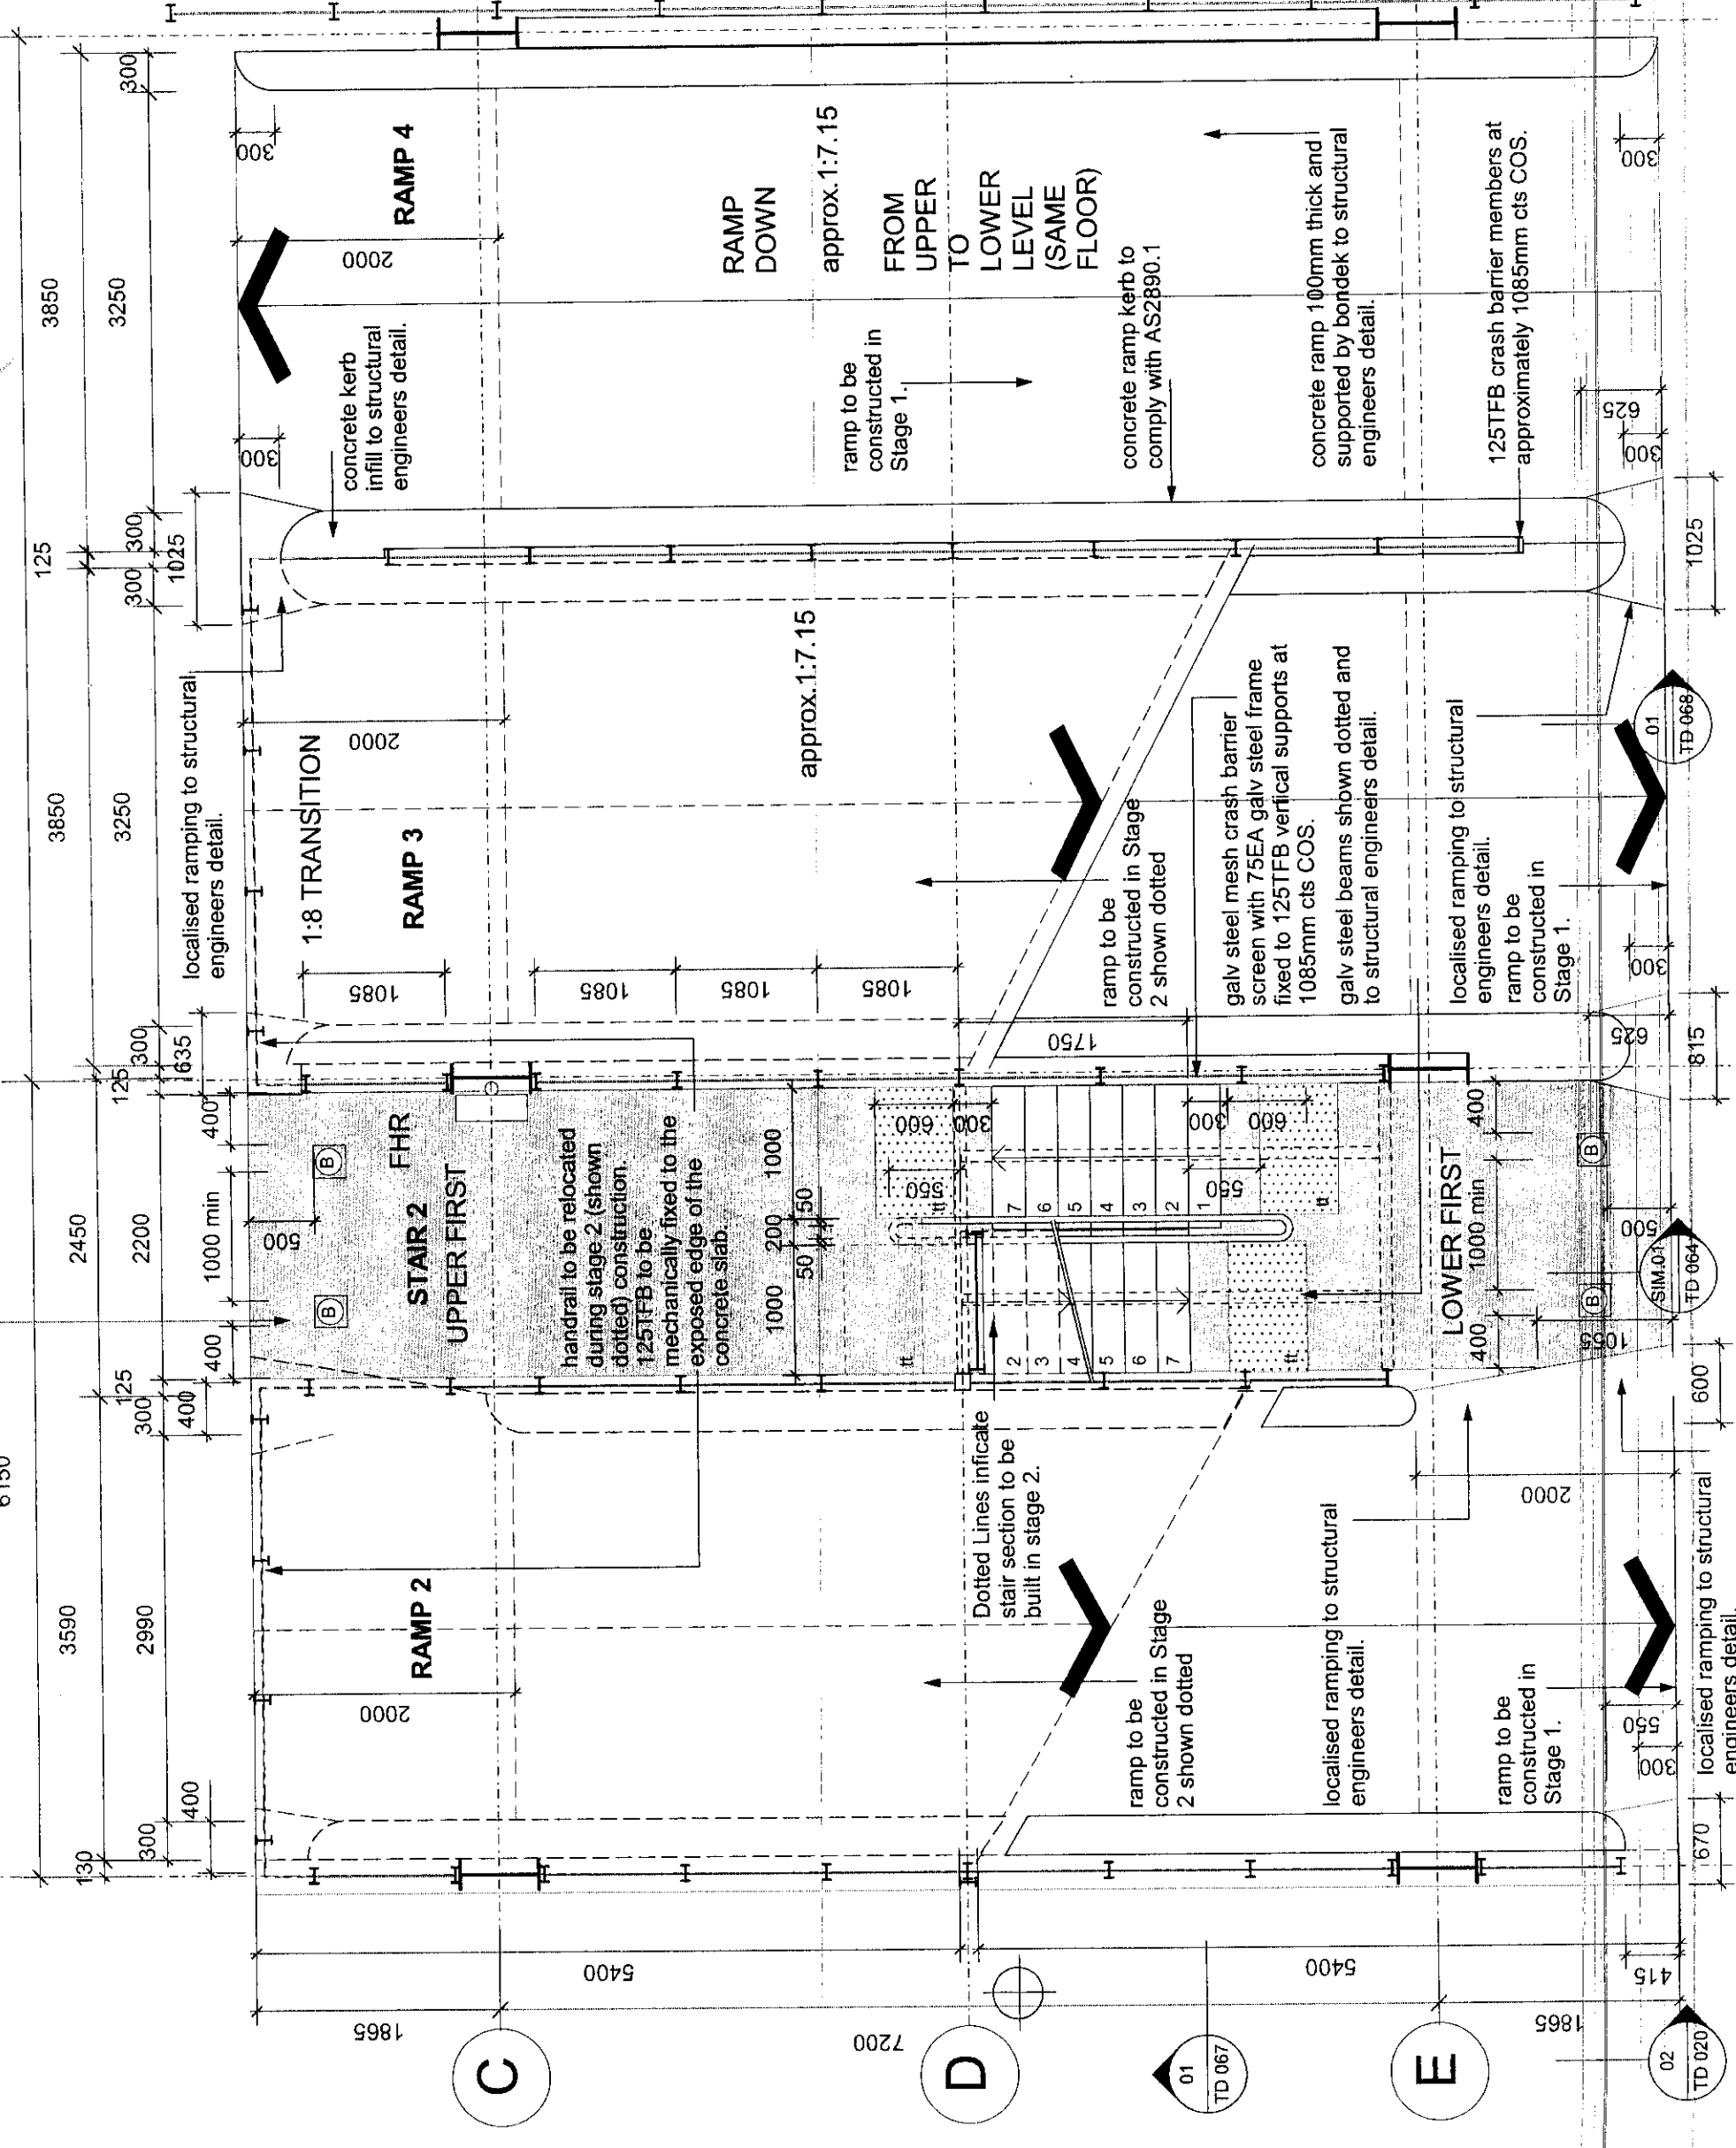

6

7

8

SF - split face

THIS DOCUMENT IS REFERENCED
TO IN THE CERTIFICATION FOR-
PROJECT No: J03384

1 2 NOV 2003



6150

8070

UPPER THIRD
RL 19.28

LOWER THIRD
RL 17.815

UPPER SECOND
RL 16.35

LOWER SECOND
RL 14.885

UPPER FIRST
RL 13.42

LOWER FIRST
RL 11.955

UPPER GROUND
RL 10.49 (varies)

LOWER GROUND
RL 8.55 (varies)

galv steel mesh crash barrier screen with 75EA
galv steel frame fixed to 125TFB vertical supports.
balustrades to be demountable for relocation
during future construction stages.

precast concrete stair tread mechanically fixed
to galv steel plate with non slip strip to treads
as specified.

cranked 125SHS galv stringer with
weld fixing to splayed galv steel tread
bracket to structural engineers details.

galv steel edge beams to structural
engineers detail.

125TFB vertical supports to be
demountable for relocation during future
construction stages. refer to structural
engineers details.

100mm thick insitu concrete slab to
ramp and supported by bondek to
structural engineers detail.

100mm thick insitu concrete slab to
ramp and supported by bondek to
structural engineers detail.

100mm thick insitu concrete slab to
ramp and supported by bondek to
structural engineers detail.

concrete ramp kerb to
comply with AS2890.1

concrete ramp on grade to
structural engineers details.

ramp constructed of galv steel beams
to structural engineers detail.
200mm splifface concrete block
retaining walls to structural engineers
detail.

insitu concrete stair on grade to
structural engineers detail with non slip
strip to treads as specified.

Copyright Designinc Sydney Pty Limited
This drawing is protected by copyright. All rights are reserved. Unless
permitted under the Copyright Act 1968, no part of this drawing may in any
form or by any means be reproduced, published, broadcast or transmitted
without the prior written permission of the copyright owner.
Please note: If the Status of this drawing is not signed off for Construction it
may be subject to change, alteration or amendment at the discretion of
Designinc Sydney Pty Limited. If so, Designinc Sydney Pty Limited is not
liable for any loss, damage, harm or injury whether special, consequential,
direct or indirect, suffered by you or any other person as a result of your use
of this drawing for construction purposes.
Figured dimensions take preference to scale readings. Verify all dimensions
on site.
Report any discrepancies to the Architect for decision before proceeding with
the work.

REVISIONS

NO. DATE

BY

Designinc



Designinc Sydney PTY LIMITED
ACN 003008820
77 PACIFIC HIGHWAY NORTH SYDNEY
NEW SOUTH WALES 2060 AUSTRALIA
TEL +612 9957 5401 FACS +612 9957 4256
www.designinc.com.au
EMAIL sydney@designinc.com.au

Architecture Urban Design Landscape Interiors

CLIENT **Pittwater Council**

Units 9, 11+12 5 Vuka Place
Warriewood NSW 2102
T: 02 9970 1111
F: 02 9970 7150

PROJECT **Bungan Lane Carpark**

Mona Vale

TITLE **cross section- ramps 2, 3, 4 &
stair 2
Stage 1**

DRAWING STATUS

PRELIMINARY

FOR INFORMATION ONLY

FOR D.A. APPROVAL

FOR O.C.

FOR TENDER

FOR CONSTRUCTION

AS BUILT DOCUMENT

DWG/REV N° TD 067

JOB N° 210408

PLOT DATE 29/05/03 8:35:14

SCALES 1:50

DRAWN BY GM

DESIGNED BY

CHECKED BY

DATE

SIGNATURE

DATE

SIGNATURE

DATE

FOR TENDER

WTD

This drawing is protected by copyright. All rights are reserved. Unless permitted under the Copyright Act, 1968, no part of this drawing may in any form or by any means be reproduced, published, broadcast or transmitted without the prior written permission of the copyright owner.

Fig. red dimensions take preference to scale readings. Verify all dimensions on site.

[illegible]

MECHANICAL CONSULTANT	Waterman AHW Cons Engineers t: +61 2 9411 9900 f: +61 2 9411 9900
--------------------------	---

STRUCTURAL CONSULTANT	MPN Group Pty.Ltd. t: +61 2 9929 7144 f: +61 2 9929 3041
--------------------------	--

CLIENT | **Pittwater Council**
units 9, 11+12 5 Vuko Place
Warriewood NSW 2102

TITLE	Second floor plan STAGE 2
-------	------------------------------

DRAWING STATUS	REVIEWED BY	SIGNATURE	DATE
PRELIMINARY			
FOR INFORMATION ONLY			
FOR D.A. APPROVAL			
FOR CC			
FOR TENDER			
FOR CONSTRUCTION			
AS BUILT DOCUMENT			


PILOT DATE: 23/05/03 10:52:18

JOB N°:	210408
---------	--------

DWG/REV N°: TD 112

Completion of the Drawing Status is evidence that the design has been verified as conforming to the QUALITY CERTIFIED ISO 9001 requirements of the Project M.S. Plan, initiating the "Drawn by" box contents that this drawing has been prepared in conformity with Designing Sydney M.S. procedures.

FOR INFORMATION ONLY

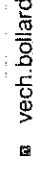


Architectural section drawing of a building with a ramp. The drawing shows a cross-section with various levels and structural elements. Key features include:

- Levels:**
 - UPPER THIRD: RL 19.28
 - UPPER SECOND: RL 16.35
 - UPPER FIRST: RL 13.42
 - LOWER SECOND: RL 14.885
 - LOWER FIRST: RL 11.955
 - LOWER THIRD: RL 17.815
 - LOWER GROUND: RL 8.55 (varies)
- Structural Elements:**
 - WPP signage
 - handrail
 - mech. plant / vent
 - dismountable light poles
 - dismountable handrail
- Annotations:**
 - 01 TD 122
 - TYP TD 053
 - TD 052
 - 01 TD 123
- Other Labels:**
 - UPPER GROUND: RL 10.93 (varies)
 - LOWER GROUND: RL 8.55 (varies)
 - note: for falls in floor, refer to plans

01 SECTION - ramp 1

THIS DOCUMENT IS REFERRED
TO IN THE CERTIFICATION FOR-
PROJECT No. J 033574

12 NOV 1963

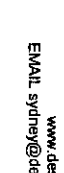[illegible]

DesignInc

DesignInc Sydney PTY.LIMITED
ACN 0003008820
77 PACIFIC HIGHWAY NORTH STONEY
NEW SOUTH WALES 2060 AUSTRALIA
TEL: +612 9983 8401 FAXS: +612 9983 4259
www.designinc.com.au
EMAIL: sydney@designinc.com.au

Architecture Urban Design Landscape Interiors

CLIENT	Pittwater Council units 9, 11 & 12 5 Viko Place Warriewood NSW 2102 t: 02 9970 1111 f: 02 9970 7150
PROJECT	Bungan Lane Carpark Mona Vale

PROJECT **Bungan Lane Carpark**
Mona Vale

TITLE	Sections
STAGE 2	

DRAWING STATUS	REVIEWED BY	SIGNATURE	DATE
PRELIMINARY			
FOR INFORMATION ONLY			
FOR D.A. APPROVAL			
FOR CC			
FOR TENDER			
FOR CONSTRUCTION			
AS BUILT DOCUMENT			

DRAWN BY	tmc
SCALES	1:200
PLOT DATE:	29/05/03 8:33:14

JOB N° 210408

DWG/REV N°.	TD 120
-------------	--------

Completion of the Drawing Status is evidence that the design has been verified as conforming to the requirements of the Project M.S. Plan, initiating the Design By Box confirms that the drawing has been prepared in conformity with Designing Sydney M.S. procedures.

FOR INFORMATION ONLY

This drawing is protected by copyright. All rights are reserved. Unless permitted under the Copyright Act 1968, no part of this drawing may in any form or by any means be reproduced, published, broadcast or transmitted without the prior written permission of the copyright owner.

Please note: If the Status of this drawing is not signed off For Construction it may be subject to change, alteration or amendment at the discretion of Designing Sydney Pty Limited. If, as Designing Sydney Pty Limited is not liable for any loss, damage, harm or injury whether special, consequential, direct or indirect, suffered by you or any other person as a result of your use of this drawing for construction purposes

Figured dimensions take preference to scale readings. Verify all dimensions on site.

Report any discrepancies to the Architect for decision before proceeding with the work.

[illegible]

ELECTRICAL CONSULTANT	Waterman AHW Cons Engineers t: +61 2 9411 9900 f: +61 2 9415 1717
----------------------------------	--

MECHANICAL CONSULTANT:
Waterman AHW Cons Engineers
t: +61 2 9411 9900
f: +61 2 9415 1717

**STRUCTURAL
CONSULTANT**

MPN Group Pty Ltd.
T: +61 2 9929 7144
F: +61 2 9929 3041

DesignInc

DesignInc Sydney PTY LIMITED
ACN 003008820
77 PACIFIC HIGHWAY NORTH SYDNEY
NEW SOUTH WALES 2060 AUSTRALIA
TEL +612 9957 5401 FAXS +612 9957 4259
www.designinc.com.au
EMAIL sydney@designinc.com.au

Architecture Urban Design Landscape Interiors

CLIENT **Pittwater Council**
units 9, 11+12 5 Vuka Place
Warriewood NSW 2102
t: 02 9970 1111
f: 02 9970 7150

PROJECT	Bungan Lane Carpark Mona Vale
---------	----------------------------------

TITLE	Sections STAGE 2
-------	---------------------

DRAWING STATUS	REVIEWED BY	SIGNATURE	DATE
PRELIMINARY			
FOR INFORMATION ONLY			
FOR D.A. APPROVAL			
FOR CC			
FOR TENDER			
FOR CONSTRUCTION			
AS BUILT DOCUMENT			

DRAWN BY	UTC
SCALES	1:200
PLOT DATE: 29/05/03 8:33:14	

JOB N°.	210408
DWG/REV N°.	TD 121

Completion of the Drawing Status is evidence that the design has been verified as conforming to the requirements of the Project M.S. Plan. Initiating the "Drawn By" box confirms that this drawing has been prepared in conformity with Designing Sydney M.S. procedures.

FOR INFORMATION ONLY

02
TD 122

11m HEIGHT LIMIT

UPPER THIRD
RL 19.28

UPPER SECOND
RL 18.35

UPPER FIRST
RL 13.42

UPPER GROUND
RL 10.49 (ramps)

5 deg. cut in beam

1300

metal mesh infill panels
(continuous)

01
TD 123

LOWER THIRD
RL 17.815

LOWER SECOND
RL 14.885

LOWER FIRST
RL 11.955

LOWER GROUND
RL 8.55 (ramps)

existing ground line shown dotted

01 SECTION - typical

01 SECTION - typical

THIS DOCUMENT IS REFERRED
TO IN THE CERTIFICATION FOR-
PROJECT No. 03354

12 NOV 2003



DLM
CERTIFICATION

Copyright DesignSafe Sydney Pty Limited

This drawing is protected by Copyright. All rights are reserved. Unless permitted under the Copyright Act 1968, no part of this drawing may in any form or by any means be reproduced, published, broadcast or transmitted without the prior written permission of the Copyright Owner.

Please note: if the Status of this drawing is not signed off For Construction it may be subject to change, alteration or amendment at the discretion of DesignSafe Sydney Pty Limited. If so, DesignSafe Sydney Pty Limited is not liable for any loss, damage, harm or injury whether special, consequential, direct or indirect, suffered by you or any other person as a result of your use of this drawing for construction purposes

Figure dimensions taken preference to scale readings. Verify all dimensions on site.

N°	DATE	REVISIONS	BY
Report any discrepancies to the Architect for decision before proceeding with the work.			

[illegible]

ELECTRICAL CONSULTANT	Walsman AHW Cons Engineers t: +61 2 9411 9900 f: +61 2 9415 1717
MECHANICAL CONSULTANT	Walsman AHW Cons Engineers t: +61 2 9411 9900 f: +61 2 9415 1717
STRUCTURAL CONSULTANT	MPL Group Pty Ltd. t: +61 2 9879 3041 f: +61 2 9879 3041

DesignInc Sydney PTV LIMITED
ACN 003008820
77 PACIFIC HIGHWAY NORTH SYDNEY
NEW SOUTH WALES 2060 AUSTRALIA
TEL: +612 9957 5401 FAX: +612 9957 4256
www.designinc.com.au
EMAIL: sydney@designinc.com.au

Architecture Urban Design Landscape Interiors




CLIENT	Pitwater Council Units 9, 11+12 5 Judo Place Warneewood NSW 2102 E: 02 9970 1111 F: 02 9970 1150			
PROJECT	Bungan Lane Carpark Mona Vale			
TITLE	typical sections WEST WALL STAGES 1, 2			
DRAWING STATUS	REVIEWED BY	SIGNATURE	DATE	
PRELIMINARY				
FOR INFORMATION ONLY				
FOR D.A. APPROVAL				
FOR CC				
FOR TENDER				
FOR CONSTRUCTION				
AS BUILT DOCUMENT				

DRAWN BY	lmc
SCALES	1:50
PLOT DATE:	29/05/03 8:33:14
JOB N°.	210408
DWG/REV N°.	TD 122


Completion of the Drawing Status is evidence that the design has been verified as conforming to the requirements of the Project M.S. Plan, initiating the Drawn By, loc confirms that this drawing has been prepared in conformity with Designing Sydney M.S. procedures.

FOR INFORMATION ONLY

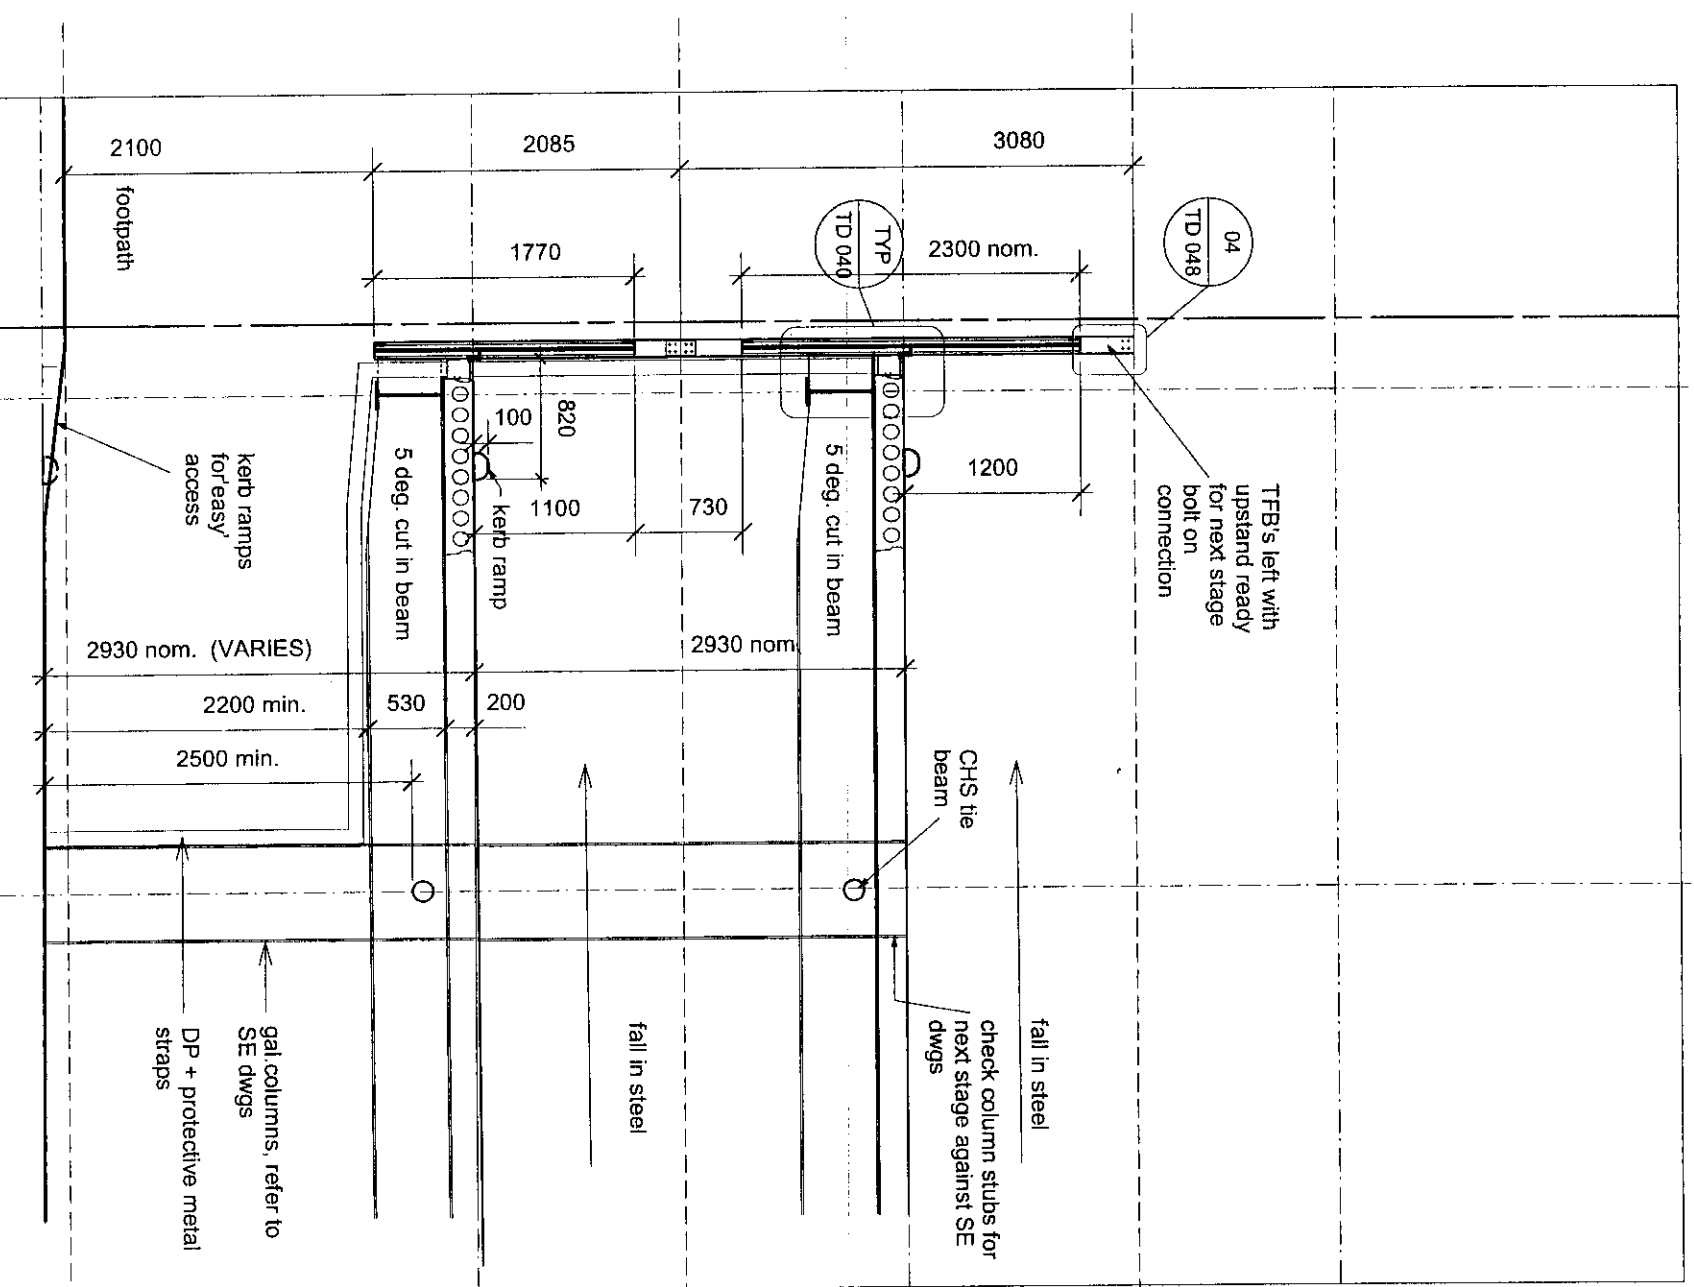

01 TYPICAL SECTION EXPANDED MESH, WEST WALL


NOTE: all structure to be checked against SE dwgs

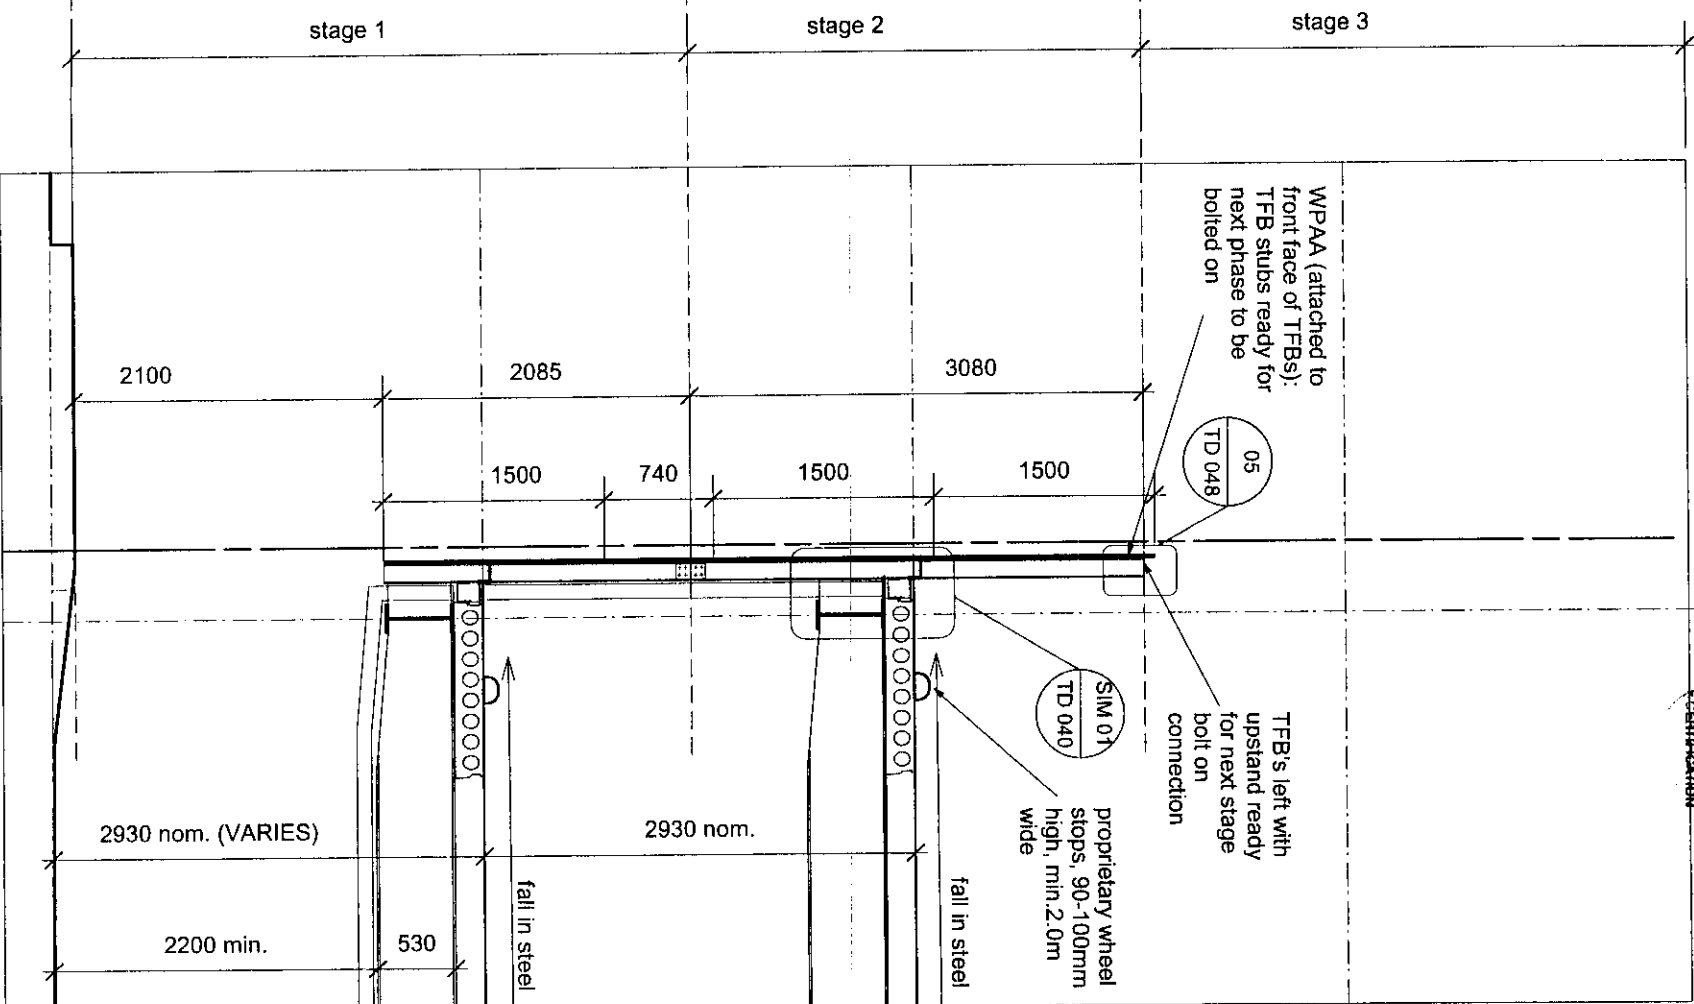

02 TYPICAL SECTION 'PIC PERF', WEST WALL

100

02 TYPICAL SECTION CONCRETE PANELS, EAST WALL

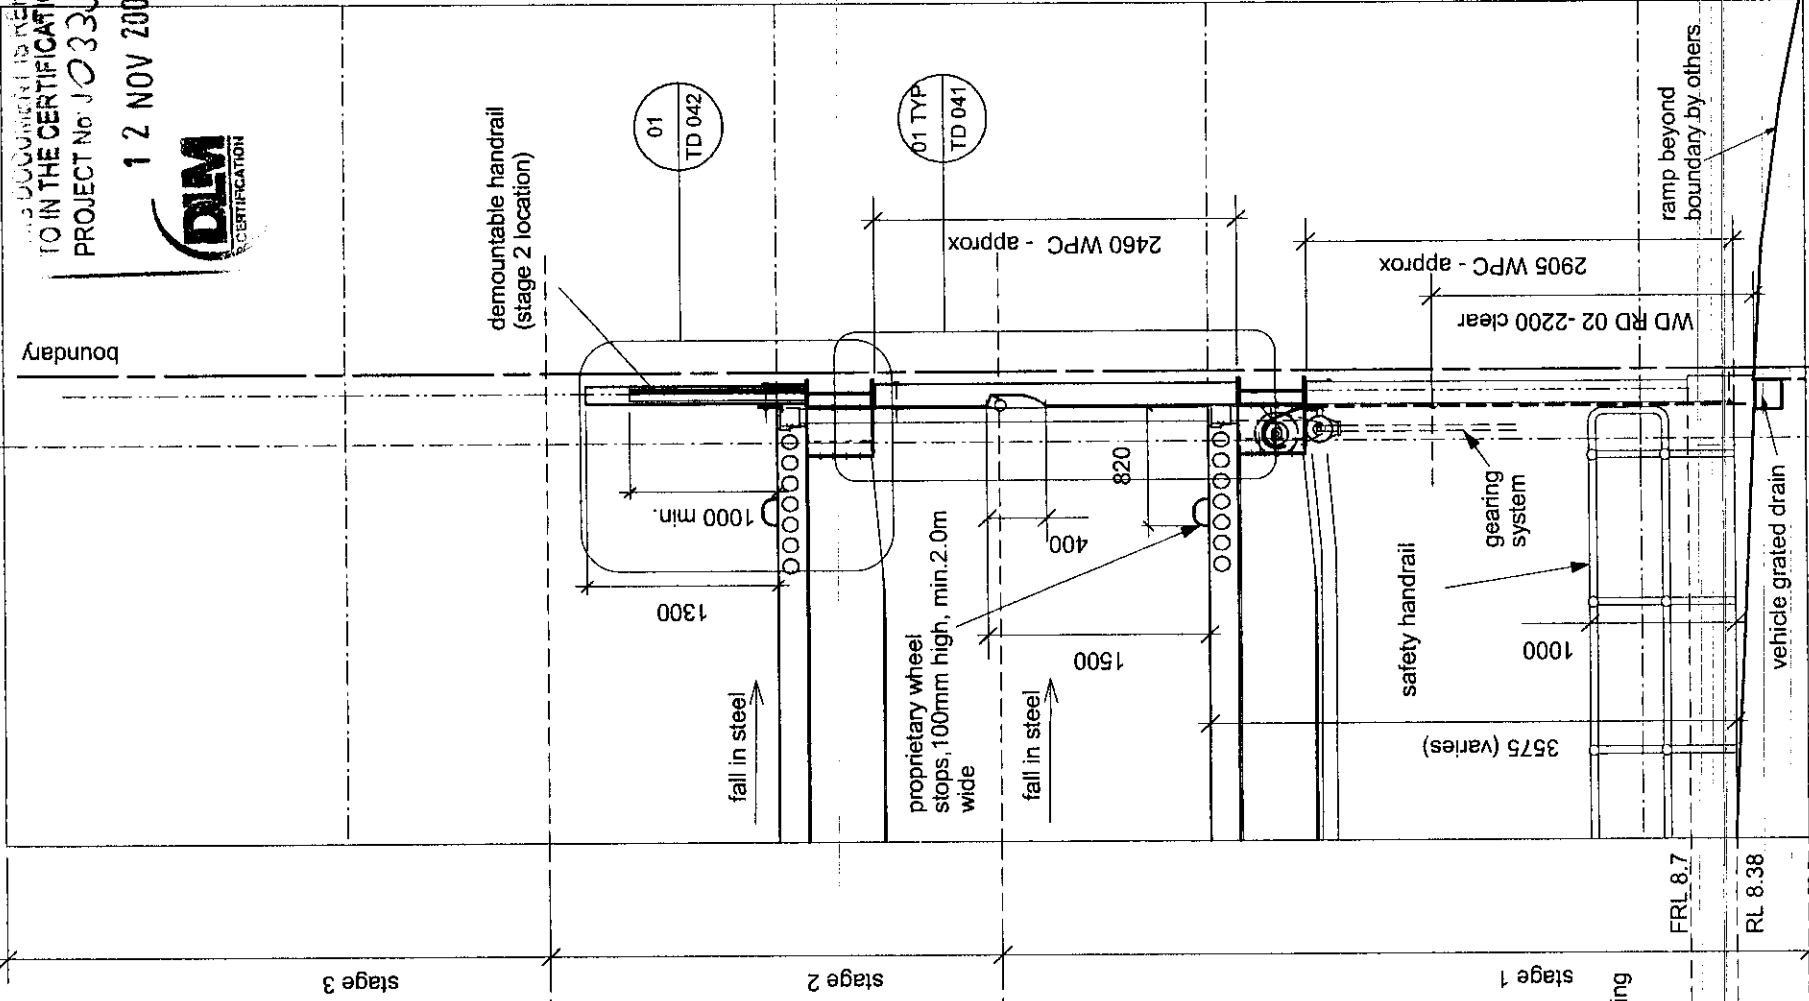

DLM
CERTIFICATION

83

Figured dimensions take preference to scale readings. Verify all dimensions on site

NO.		DATE	REVISIONS	BY
Report any discrepancies to the Architect for decision before proceeding with the work.				

[illegible]

ELECTRICAL CONSULTANT	Waterman AHW Cons Engineers t: +61 2 9411 9900 f: +61 2 9415 1717
--------------------------	---

MECHANICAL CONSULTANT	Waterman AHW Cons Engineers t: +61 2 9411 9900 f: +61 2 9415 1717
--------------------------	---

STRUCTURAL CONSULTANT	MPN Group Pty Ltd. t: +61 2 9929 7144 f: +61 2 9929 3041
-----------------------	--

Architecture Urban Design Landscape Interiors

CLIENT	Pittwater Council Units 9,11+12 5 Vuko Place Wamberal NSW 2442
--------	--

PROJECT | **Bungan Lane Carpark**
Mona Vale

TITLE	typical sections EAST WALL STAGES 1 + 2
-------	--

DRAWING STATUS	REVIEWED BY	SIGNATURE	DATE
PRELIMINARY			
FOR INFORMATION ONLY			
FOR D.A. APPROVAL			
FOR CC			
FOR TENDER			
FOR CONSTRUCTION			
AS BUILT DOCUMENT			



DRAWN BY	lmc
SCALES	1:50
PLOT DATE:	23/05/03 10:52:18

JOB N°.	210408
---------	--------

DWG/REV N°:	TD 123
-------------	--------

Completion of the Drawing Status is evidenced that the design has been verified as conforming to the requirements of the Project M.S. Plan. Initiating the "Drawn BY" box confirms that this drawing has been prepared in conformity with Designing Sydney M.S. procedures.

FOR INFORMATION ONLY

⑧

DEM
CERTIFICATION

12 NOV 2003

THIS DOCUMENT IS REFERRED
TO IN THE CERTIFICATION FOR-
PROJECT No. J 03354

Copyright Designinc Sydney Pty Limited

This drawing is protected by copyright. All rights are reserved. Unless permitted under the Copyright Act 1968, no part of this drawing may in any form or by any means be reproduced, published, broadcast or transmitted without the prior written permission of the copyright owner.

Phrase note: If the Status of this drawing is not signed off For Construction it may be subject to change, alteration or amendment, all as disclosed in or by the accompanying Statement of Work. No liability shall be accepted for any damage, loss or injury whether special, consequential, direct or indirect, suffered by you or any other person as a result of your use of this drawing for construction purposes.

Figured dimensions take preference to scale readings. Verify all dimensions on site. Report any discrepancies to the Architect for decision before proceeding with the work.

[illegible]

DesignInc

DesignInc Sydney, PTY LIMITED
ACN 003008820
124 WALKER STREET NORTH SYDNEY
NEW SOUTH WALES 2060 AUSTRALIA
TEL +612 9957 5401 FAC'S +612 9957 4259
www.designinc.com.au
EMAIL:sydney@designinc.com.au

Architecture Urban Design Landscape Interiors

CLIENT	Pittwater Council units 9, 11 & 12 5 Vukob Pace Warrimoo NSW 2102 t. 02 9570 1111 f. 02 9570 7150
PROJECT	Bungan Lane Carpark Morna Vale

TITLE
typical sections NORTH WALL (adjacent ramp) STAGES 1 + 2

DRAWING STATUS	REVIEWED BY	SIGNATURE	DATE
PRELIMINARY			
FOR INFORMATION ONLY			
FOR D.A. APPROVAL			
FOR GC			
FOR TENDER			
FOR CONSTRUCTION			
AS BUILT DOCUMENT			

4	
DRAWN BY	lmc
SCALES	1:50
PLOT DATE:	23/05/03 10:52:18

JOB N°.	210408
---------	--------

DWG/REV N°.	TD 124
-------------	--------

Completion of the Drawing Status is evidence that the design has been verified as conforming to the requirements of the Project M.S. Plan. Initiating the "Drawn By" box confirms that the drawing has been

PROCEDURE 65

FOR INFORMATION ONLY

01 TYPICAL SECTION EXPANDED MESH, NORTH WALL ADJACENT RAMP

roller shutter to be installed at later stage - steel will include for connection cleats/stiffeners, stage 1

WPM- (as per finishes schedule)

WPP (col. as per finishes schedule)

WPAA (col. as per finishes schedule)


Copyright DesignInc Sydney Pty Limited

This drawing is protected by copyright. All rights are reserved. Unless permitted under the Copyright Act 1968, no part of this drawing may in any form or by any means be reproduced, published, broadcast or transmitted without the prior written permission of the copyright owner.

Please note: If the status of this drawing is not signed off For Construction it shall remain the property of DesignInc Sydney Pty Limited and shall not be used for any loss, damage, harm or injury whether special, consequential, direct or indirect, suffered by you or any other person as a result of your use of this drawing for construction purposes.

Figured dimensions take preference to scale readings. Verify all dimensions on site.


Report any discrepancies to the Architect for decision before proceeding with the work.

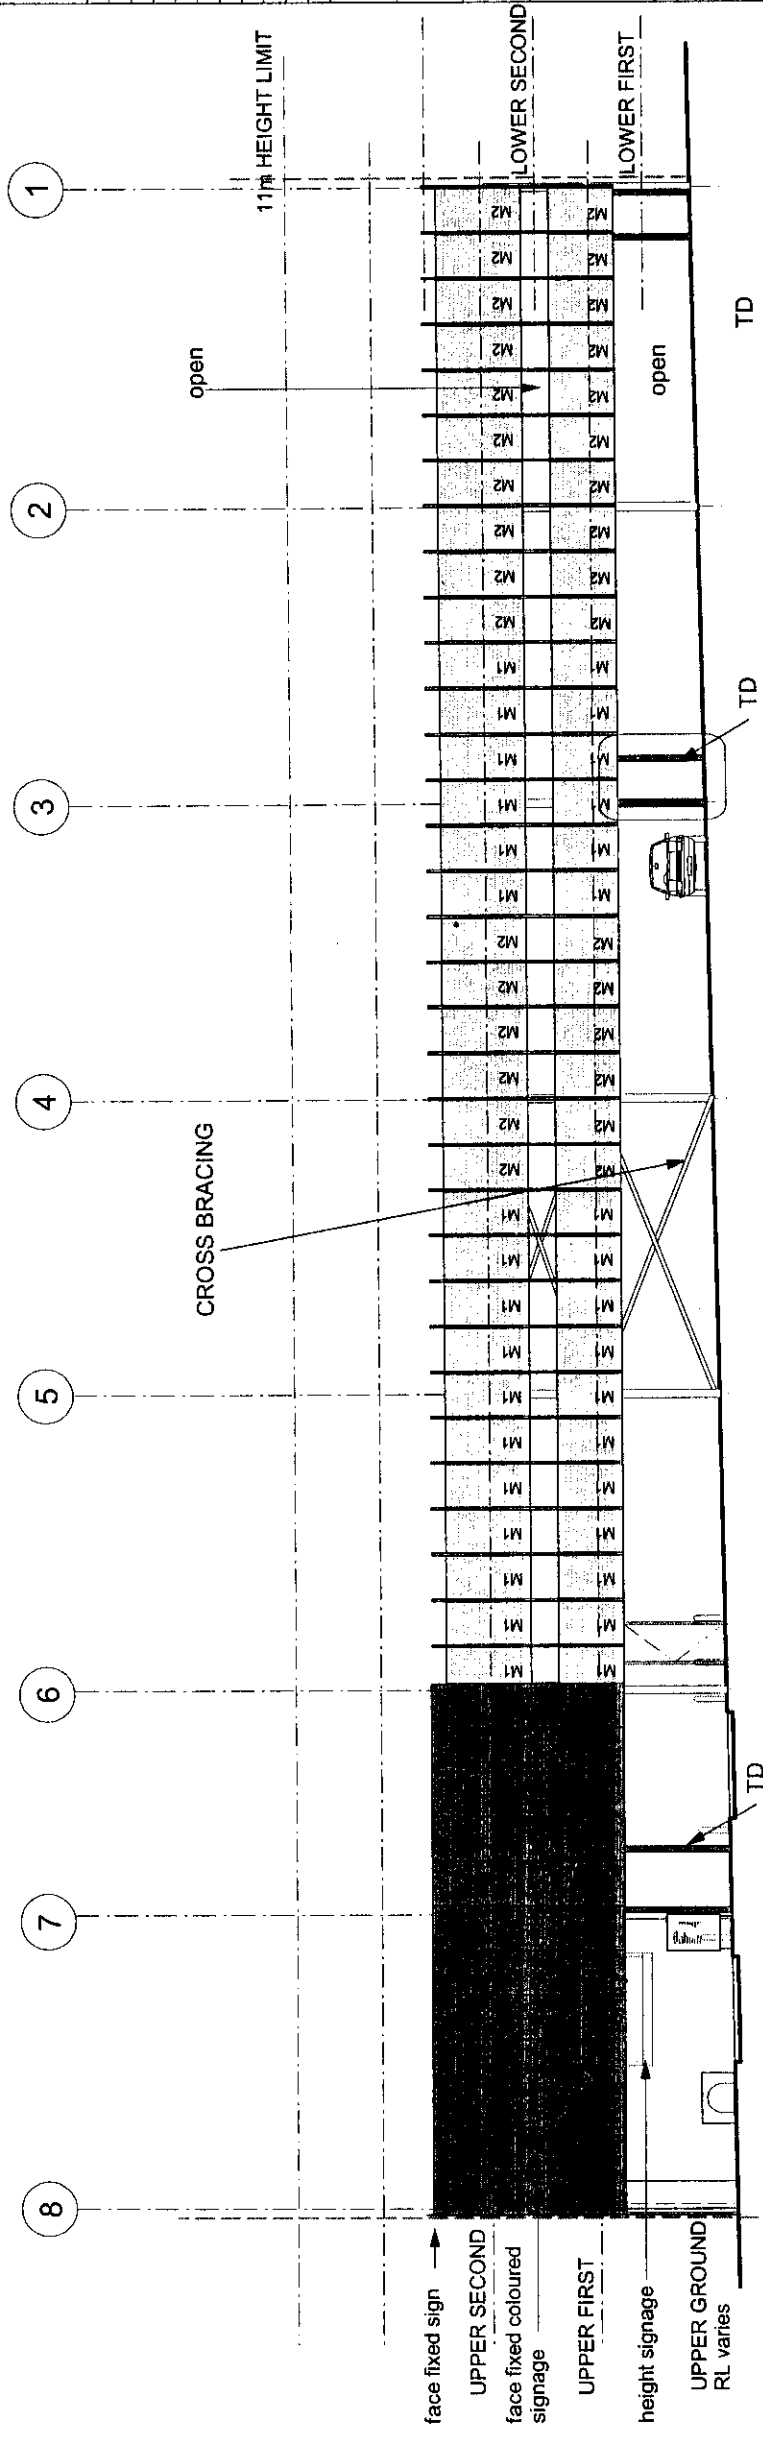

WEST ELEVATION (bungan lane)

DOCUMENT IS REFERENCED TO IN THE CERTIFICATION FOR PROJECT No J 03354

1 2 NOV 2003

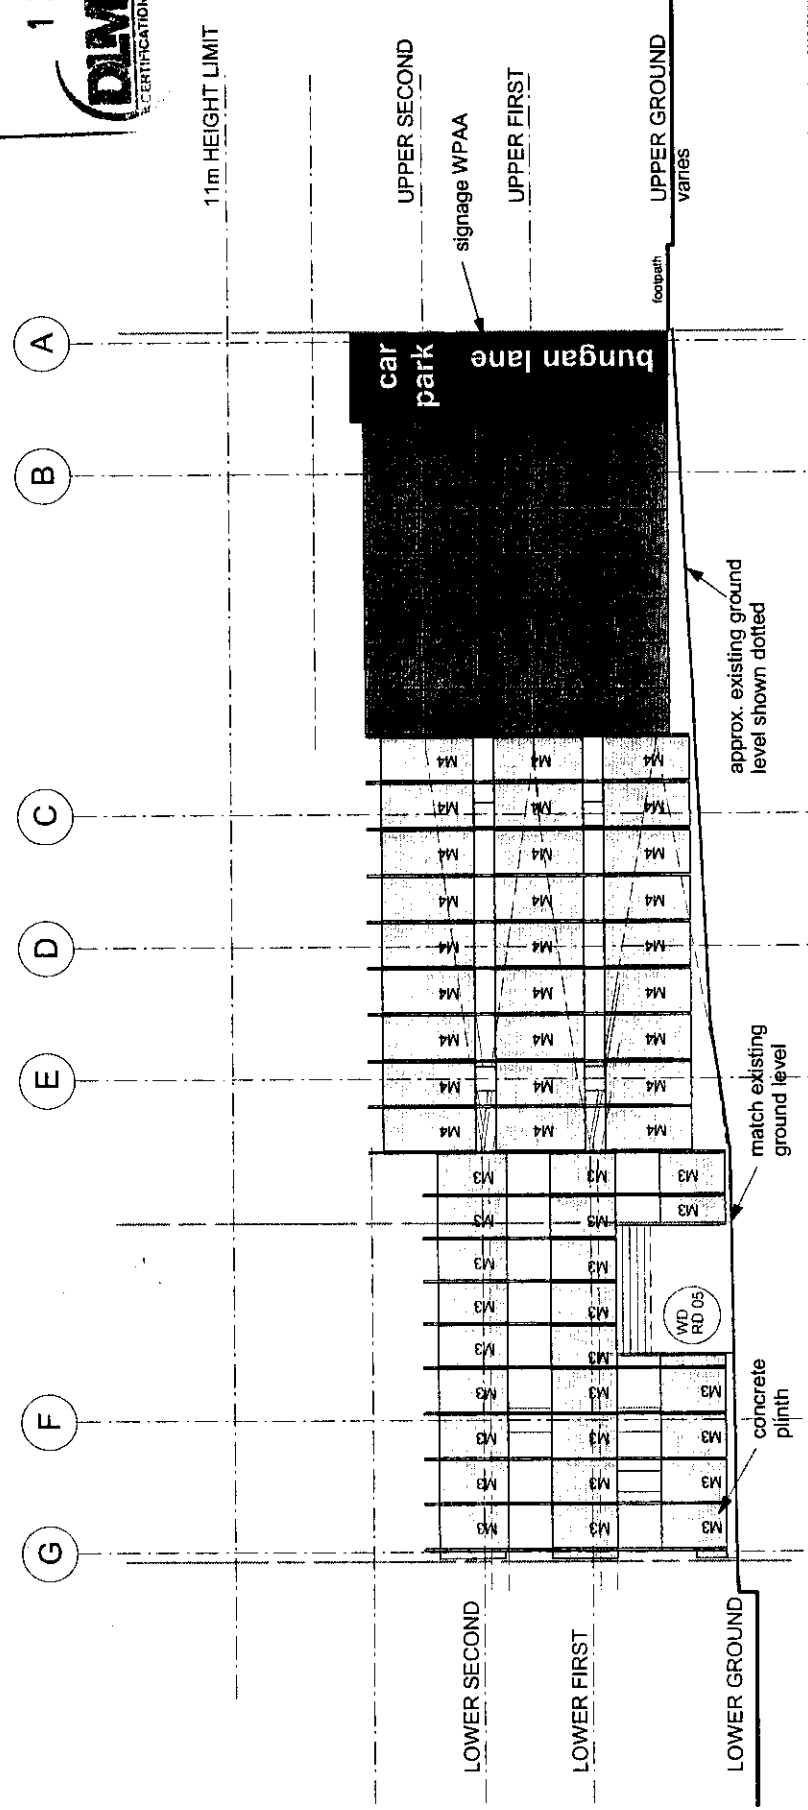

NORTH ELEVATION (adjacent CBA carpark)

NOTE: Image to be finalised

DesignInc

DesignInc Sydney Pty Limited
ACN 003008820
124 WALKER STREET NORTH SYDNEY
NEW SOUTH WALES 2060 AUSTRALIA
TEL +612 9957 5401 FAXS +612 9957 4259
www.designinc.com.au
EMAIL: sydney@designinc.com.au

Architecture Urban Design Landscape Interiors

CLIENT Pittwater Council
units 9, 11+12 5 Vuko Place
Warriewood NSW 2102
t: 02 9970 1111
f: 02 9970 7150

PROJECT Bungan Lane Carpark
Mona Vale

TITLE elevations
north + west
STAGE 2

DRAWING STATUS	REVIEWED BY	SIGNATURE	DATE
PRELIMINARY			
FOR INFORMATION ONLY			
FOR D.A. APPROVAL			
FOR CC			
FOR TENDER			
FOR CONSTRUCTION			
AS BUILT DOCUMENT			

DRAWN BY tmc

SCALES 1:200

PLOT DATE: 23/05/03 10:52:18

JOB N° 210408

DWG/REV N° TD 130

Completion of the Drawing Status is evidence that the Designer has complied with the requirements of the Project M.S. Plan. Initiating the "Drawn By" box confirms that this drawing has been prepared in conformity with DesignInc Sydney M.S. procedures.

FOR INFORMATION ONLY

roller shutter to installed at later stage - steel will include for connection cleats/stiffeners, stage 1

NOTE: COLOURS INDICATIVE TO PANEL TYPE, NOT COLOURS

WPM - (as per finishes schedule)

CONCRETE PANELS

Copyright Designinc Sydney Pty Limited
This drawing is protected by copyright. All rights are reserved. Unless permitted under the Copyright Act 1968, no part of this drawing may in any form or by any means be reproduced, published, broadcast or transmitted without the prior written permission of the copyright owner.
Please note: If the Status of this drawing is not signed off for Construction it may be subject to change, alteration or amendment at the discretion of Designinc Sydney Pty Limited. If so, Designinc Sydney Pty Limited shall not be liable or in any way responsible for any loss or damage suffered by you or any other person as a result of your use of this drawing for construction purposes.
Figured dimensions take preference to scale readings. Verify all dimensions on site.
Report any discrepancies to the Architect for decision before proceeding with the work.

NO.	DATE	REVISIONS	BY

ELECTRICAL CONSULTANT	Waleman AHW Cons Engineers
TEL: +61 2 9411 9900	F: +61 2 9415 1717
Mechanical CONSULTANT	Waleman AHW Cons Engineers
TEL: +61 2 9411 9900	F: +61 2 9415 1717
STRUCTURAL CONSULTANT	MPN Group Pty Ltd
TEL: +61 2 9829 7144	F: +61 2 9829 3041

Designinc

Designinc Sydney Pty Limited
ACN 063008820
124 WALKER STREET NORTH SYDNEY
NEW SOUTH WALES 2060 AUSTRALIA
TEL: +612 9957 5401 FAX: +612 9957 4259
www.designinc.com.au
EMAIL: sydney@designinc.com.au

Architecture Urban Design Landscape Interiors

CLIENT	Pittwater Council
UNITS	9, 11+12, 3 Vinko Place
WARRIEWOOD NSW 2102	TEL: 02 9970 7150
PROJECT	Bungan Lane Carpark
	Mona Vale

TITLE	elevations east + south STAGE 2
-------	---------------------------------------

DRAWING STATUS	REVIEWED BY	SIGNATURE	DATE
PRELIMINARY			
FOR INFORMATION ONLY			
FOR D.A. APPROVAL			
FOR CC			
FOR TENDER			
FOR CONSTRUCTION			
AS BUILT DOCUMENT			

DRAWN BY	lmc
SCALES	1:200
PLOT DATE	23/05/03 10:52:18


JOB N°	210408
DWG/REV N°	TD 131

Completion of the Drawing Status is evidence that the design has been verified as conforming to the requirements of the Project M.S. Plan, including the Urban Form Controls that this drawing has been prepared in conformity with Designinc Sydney M.S. Processes.

FOR INFORMATION ONLY

install roller door complete, + form batter in adjacent site to hold back ground unit development forms FFL to match

EAST ELEVATION (adjacent Turimetta site / PO/retail)

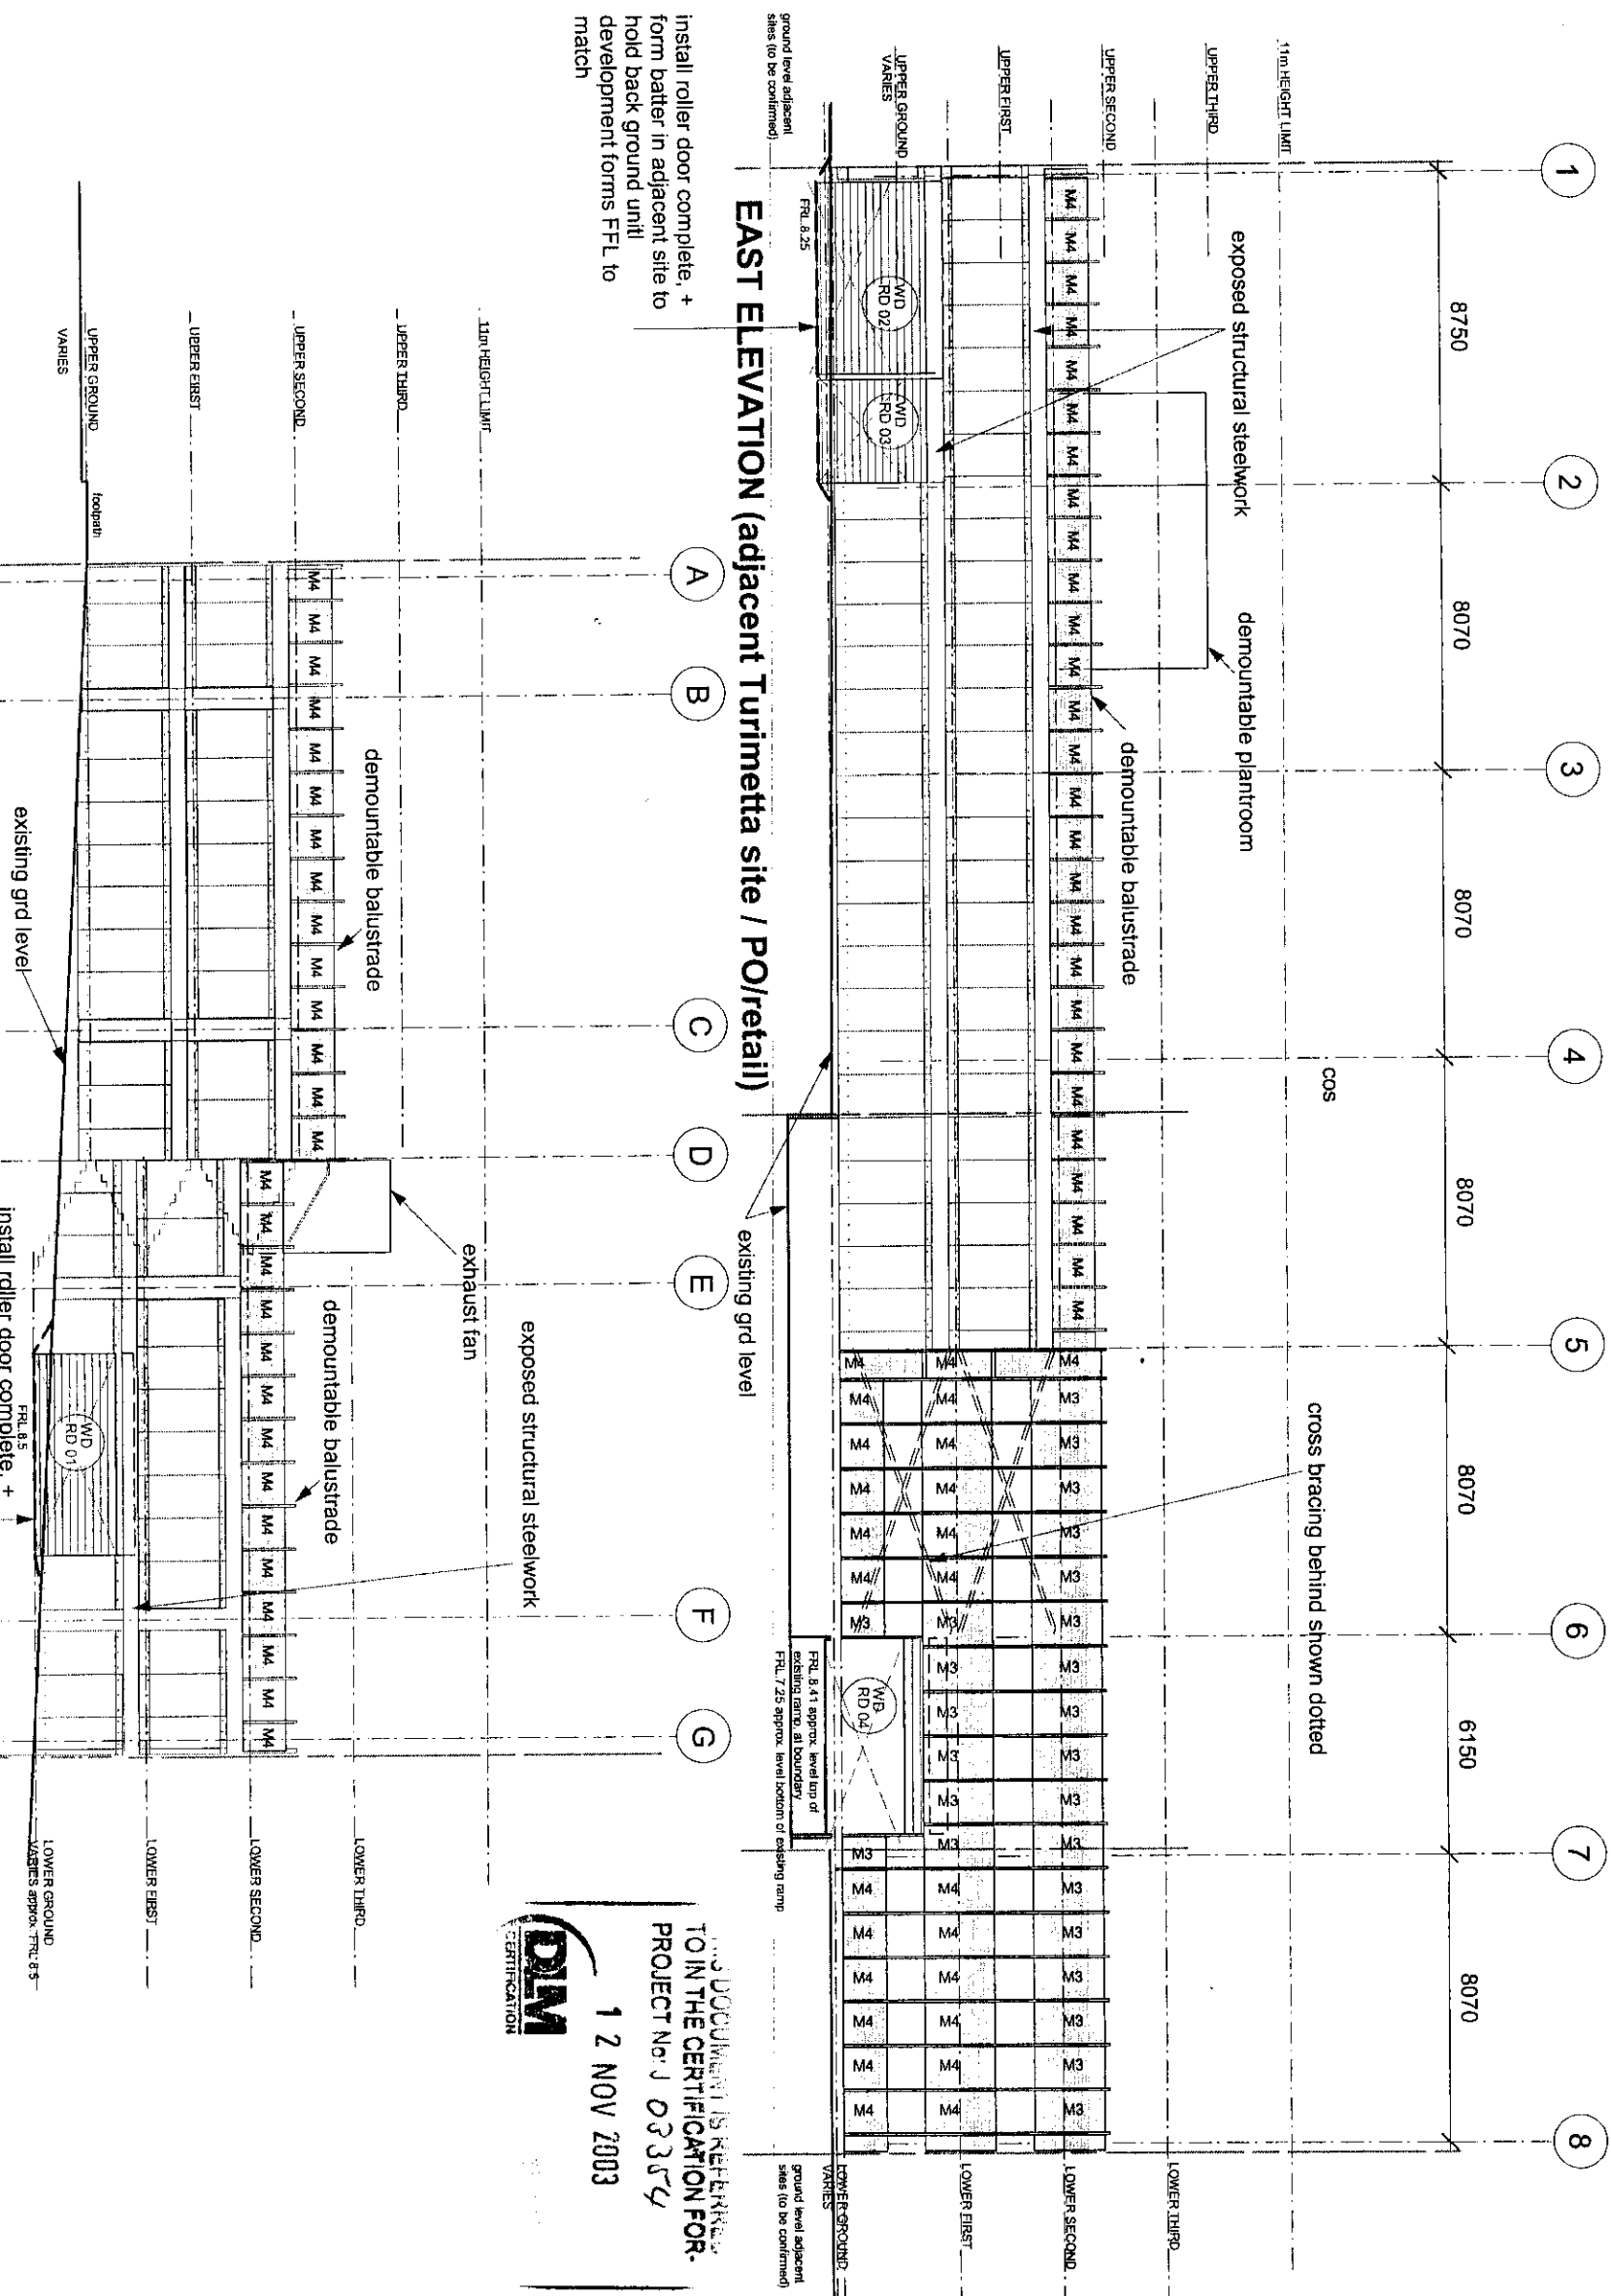

SOUTH ELEVATION (adjacent Mitre 10 /Johnson's site)

NOTE: COLOURS INDICATIVE TO PANEL TYPE. NOT COLOURS

NOTE: ALL NON-REGULAR CONCRETE PANEL SIZES TO BE VERIFIED ON SITE. REFER TO DWG TD 041

NOTE: COLUMNS NOT SHOWN

CONCRETE PANEL TYPE as per DWG TD041

WPM- (as per finishes schedule)

CONCRETE PANELS


Copyright DesignInc Sydney Pty Limited

This drawing is protected by copyright. All rights are reserved. Unless permitted under the Copyright Act 1968, no part of this drawing may in any form or by any means be reproduced, published, broadcast or transmitted without the prior written permission of the copyright owner.


Please note: If the Status of this drawing is not signed off For Construction it may be subject to change, alteration or amendment at the discretion of DesignInc Sydney Pty Limited. If so, DesignInc Sydney Pty Limited is not liable for any loss, damage, harm or injury whether special, consequential, direct or indirect, suffered by you or any other person as a result of your use of this drawing for construction purposes.

Figured dimensions take preference to scale readings. Verify all dimensions on site.

Report any discrepancies to the Architect for decision before proceeding with the work.

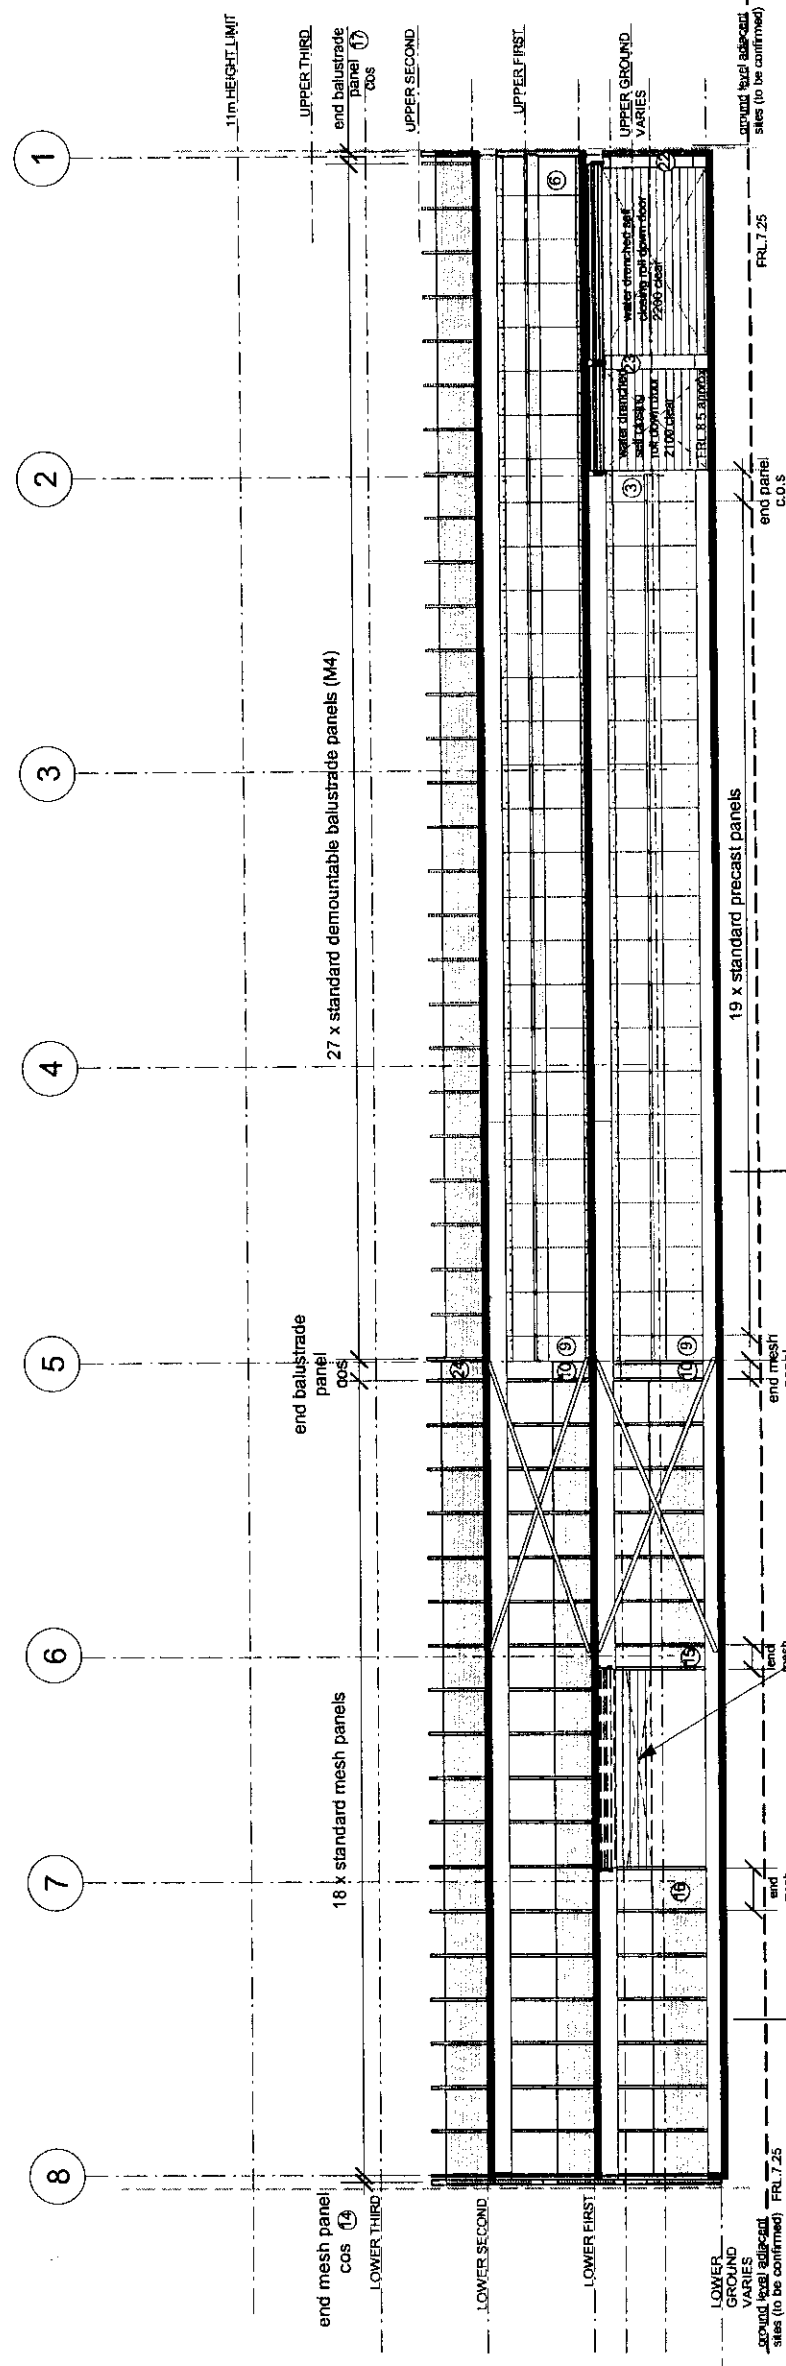

EAST INTERNAL ELEVATION (adjacent Turimetta site / PO/retail)

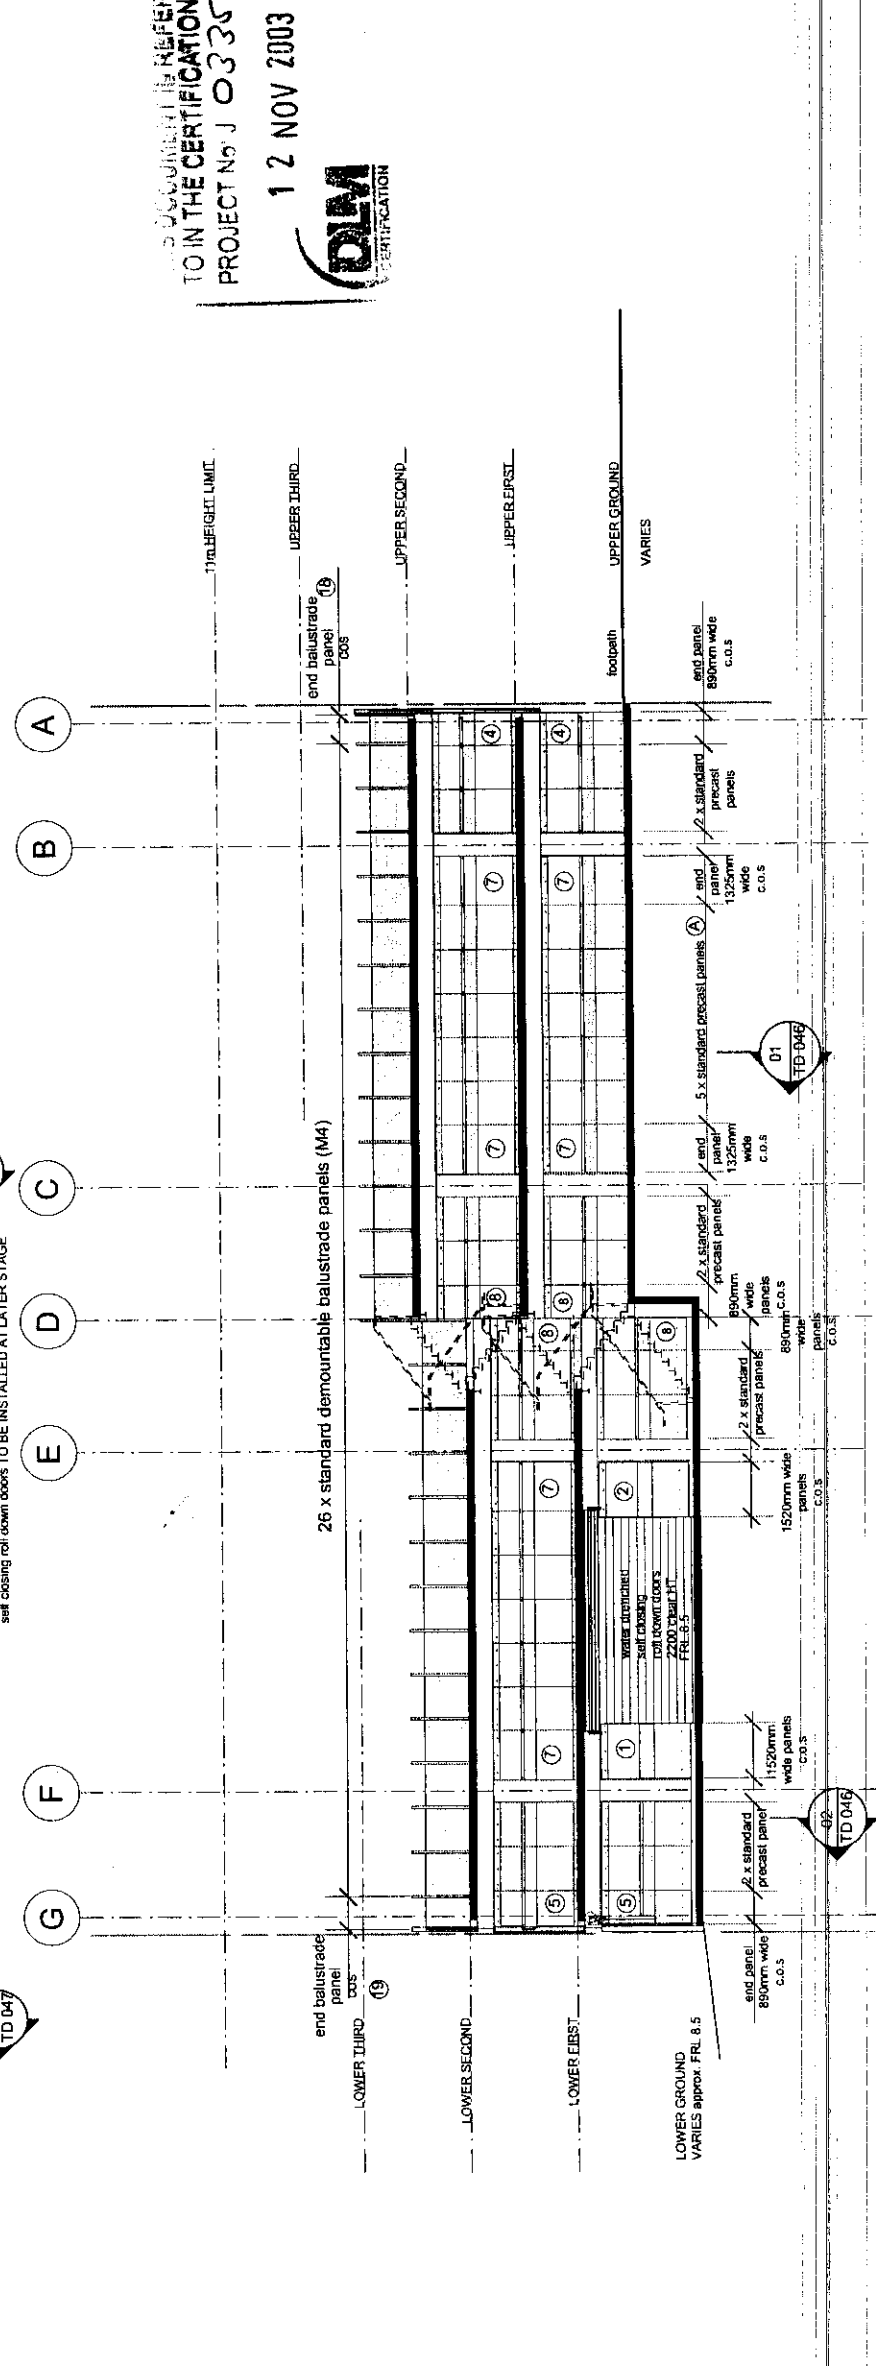

SOUTH INTERNAL ELEVATION (adjacent Mitre 10 /Johnson's site)

DesignInc

DesignInc Sydney Pty Limited
ACN 003008820
77 PACIFIC HIGHWAY NORTH SYDNEY
NEW SOUTH WALES 2060 AUSTRALIA
TEL +612 9957 5401 FAX +612 9957 4259
www.designinc.com.au
EMAIL sydney@designinc.com.au

Architecture Urban Design Landscape Interiors

CLIENT Pittwater Council
units 9,11+12 5 Vuko Place
Warriewood NSW 2102
t: 02 9970 1111
f: 02 9970 7150

PROJECT Bungan Lane Carpark
Mona Vale

elevations
east + south
STAGE 2

DRAWING STATUS	REVIEWED BY	SIGNATURE	DATE
PRELIMINARY			
FOR INFORMATION ONLY			
FOR D.A. APPROVAL			
FOR CC			
FOR TENDER			
FOR CONSTRUCTION			
AS BUILT DOCUMENT			

DRAWN BY lmc
SCALES 1:200
PLOT DATE: 29/05/03 8:33:14

JOB N° 210408

DWG/REV N° TD 132

Completion of the Drawing Status is evidence that the design has been verified as conforming to the requirements of the Project M.S. Plan. Initiating the 'Drawn By' box confirms that this drawing has been prepared in conformity with DesignInc Sydney M.S. procedures

FOR INFORMATION ONLY

THIS DOCUMENT IS REFERRED TO IN THE CERTIFICATION FOR PROJECT N° J 03354

12 NOV 2003

DLM
CERTIFICATION

Copyright Designinc Sydney Pty Limited
This drawing is protected by copyright. All rights are reserved. Unless permitted under the Copyright Act 1968, no part of this drawing may in any form or by any means be reproduced, published, broadcast or transmitted without the prior written permission of the copyright owner.
Please note: If the Status of this drawing is not signed off For Construction it may be subject to change, alteration or amendment at the discretion of Designinc Sydney Pty Limited. If so, Designinc Sydney Pty Limited is not liable for any loss, damage, harm or injury whether special, consequential, direct or indirect, suffered by you or any other person as a result of your use of this drawing for construction purposes.
Figured dimensions take preference to scale readings. Verify all dimensions on site.
Report any discrepancies to the Architect for decision before proceeding with the work.

N°	DATE	REVISIONS	BY
1	18.03.03	layout grids 1-2 amended to co-ordinate with Johnson's site	lmc
2	01.04.03	general notes added: prelin issue to DLM (BCA cons.)	lmc
3	08.04.03	stairs moved: levels fixed	lmc
4	22.04.03	grids A-G realigned to suit detail sheets (TD460 + 041)	lmc

ELECTRICAL CONSULTANT	Wilmott AHW Cons Engineers t: +61 2 9411 9900 f: +61 2 9415 1717
MECHANICAL CONSULTANT	Wilmott AHW Cons Engineers t: +61 2 9411 9900 f: +61 2 9415 1717
STRUCTURAL CONSULTANT	MPN Group Pty Ltd t: +61 2 9928 7144 f: +61 2 9929 3041

Designinc
Designinc Sydney Pty Limited
ACN 003008820
124 WALKER STREET NORTH SYDNEY
NEW SOUTH WALES 2060 AUSTRALIA
TEL +612 9957 5401 FAXS +612 9957 4259
www.designinc.com.au
EMAIL sydney@designinc.com.au
Architecture Urban Design Landscape Interiors

CLIENT
Pittwater Council
units 9.11+12 5 Volk Place
Warriewood NSW 2102
t: 02 9970 1111
f: 02 9970 7150

PROJECT
Bungan Lane Carpark
Mona Vale

TITLE
second floor plan
STAGE 3

DRAWING STATUS	REVIEWED BY	SIGNATURE	DATE
PRELIMINARY			
FOR INFORMATION ONLY			
FOR D.A. APPROVAL			
FOR CC			
FOR TENDER			
FOR CONSTRUCTION			
AS BUILT DOCUMENT			

DRAWN BY
lmc

SCALES
1:200


PLOT DATE
23/05/03 10:52:18

JOB N°
210408

DWG/REV N°
TD 212

Completion of the Drawing Status is evidence that the design has been verified as conforming to the requirements of the Project M.S. Plan. Initiating the "Drawn By" box confirms that this drawing has been prepared in conformity with Designinc Sydney M.S. procedures.

FOR INFORMATION ONLY

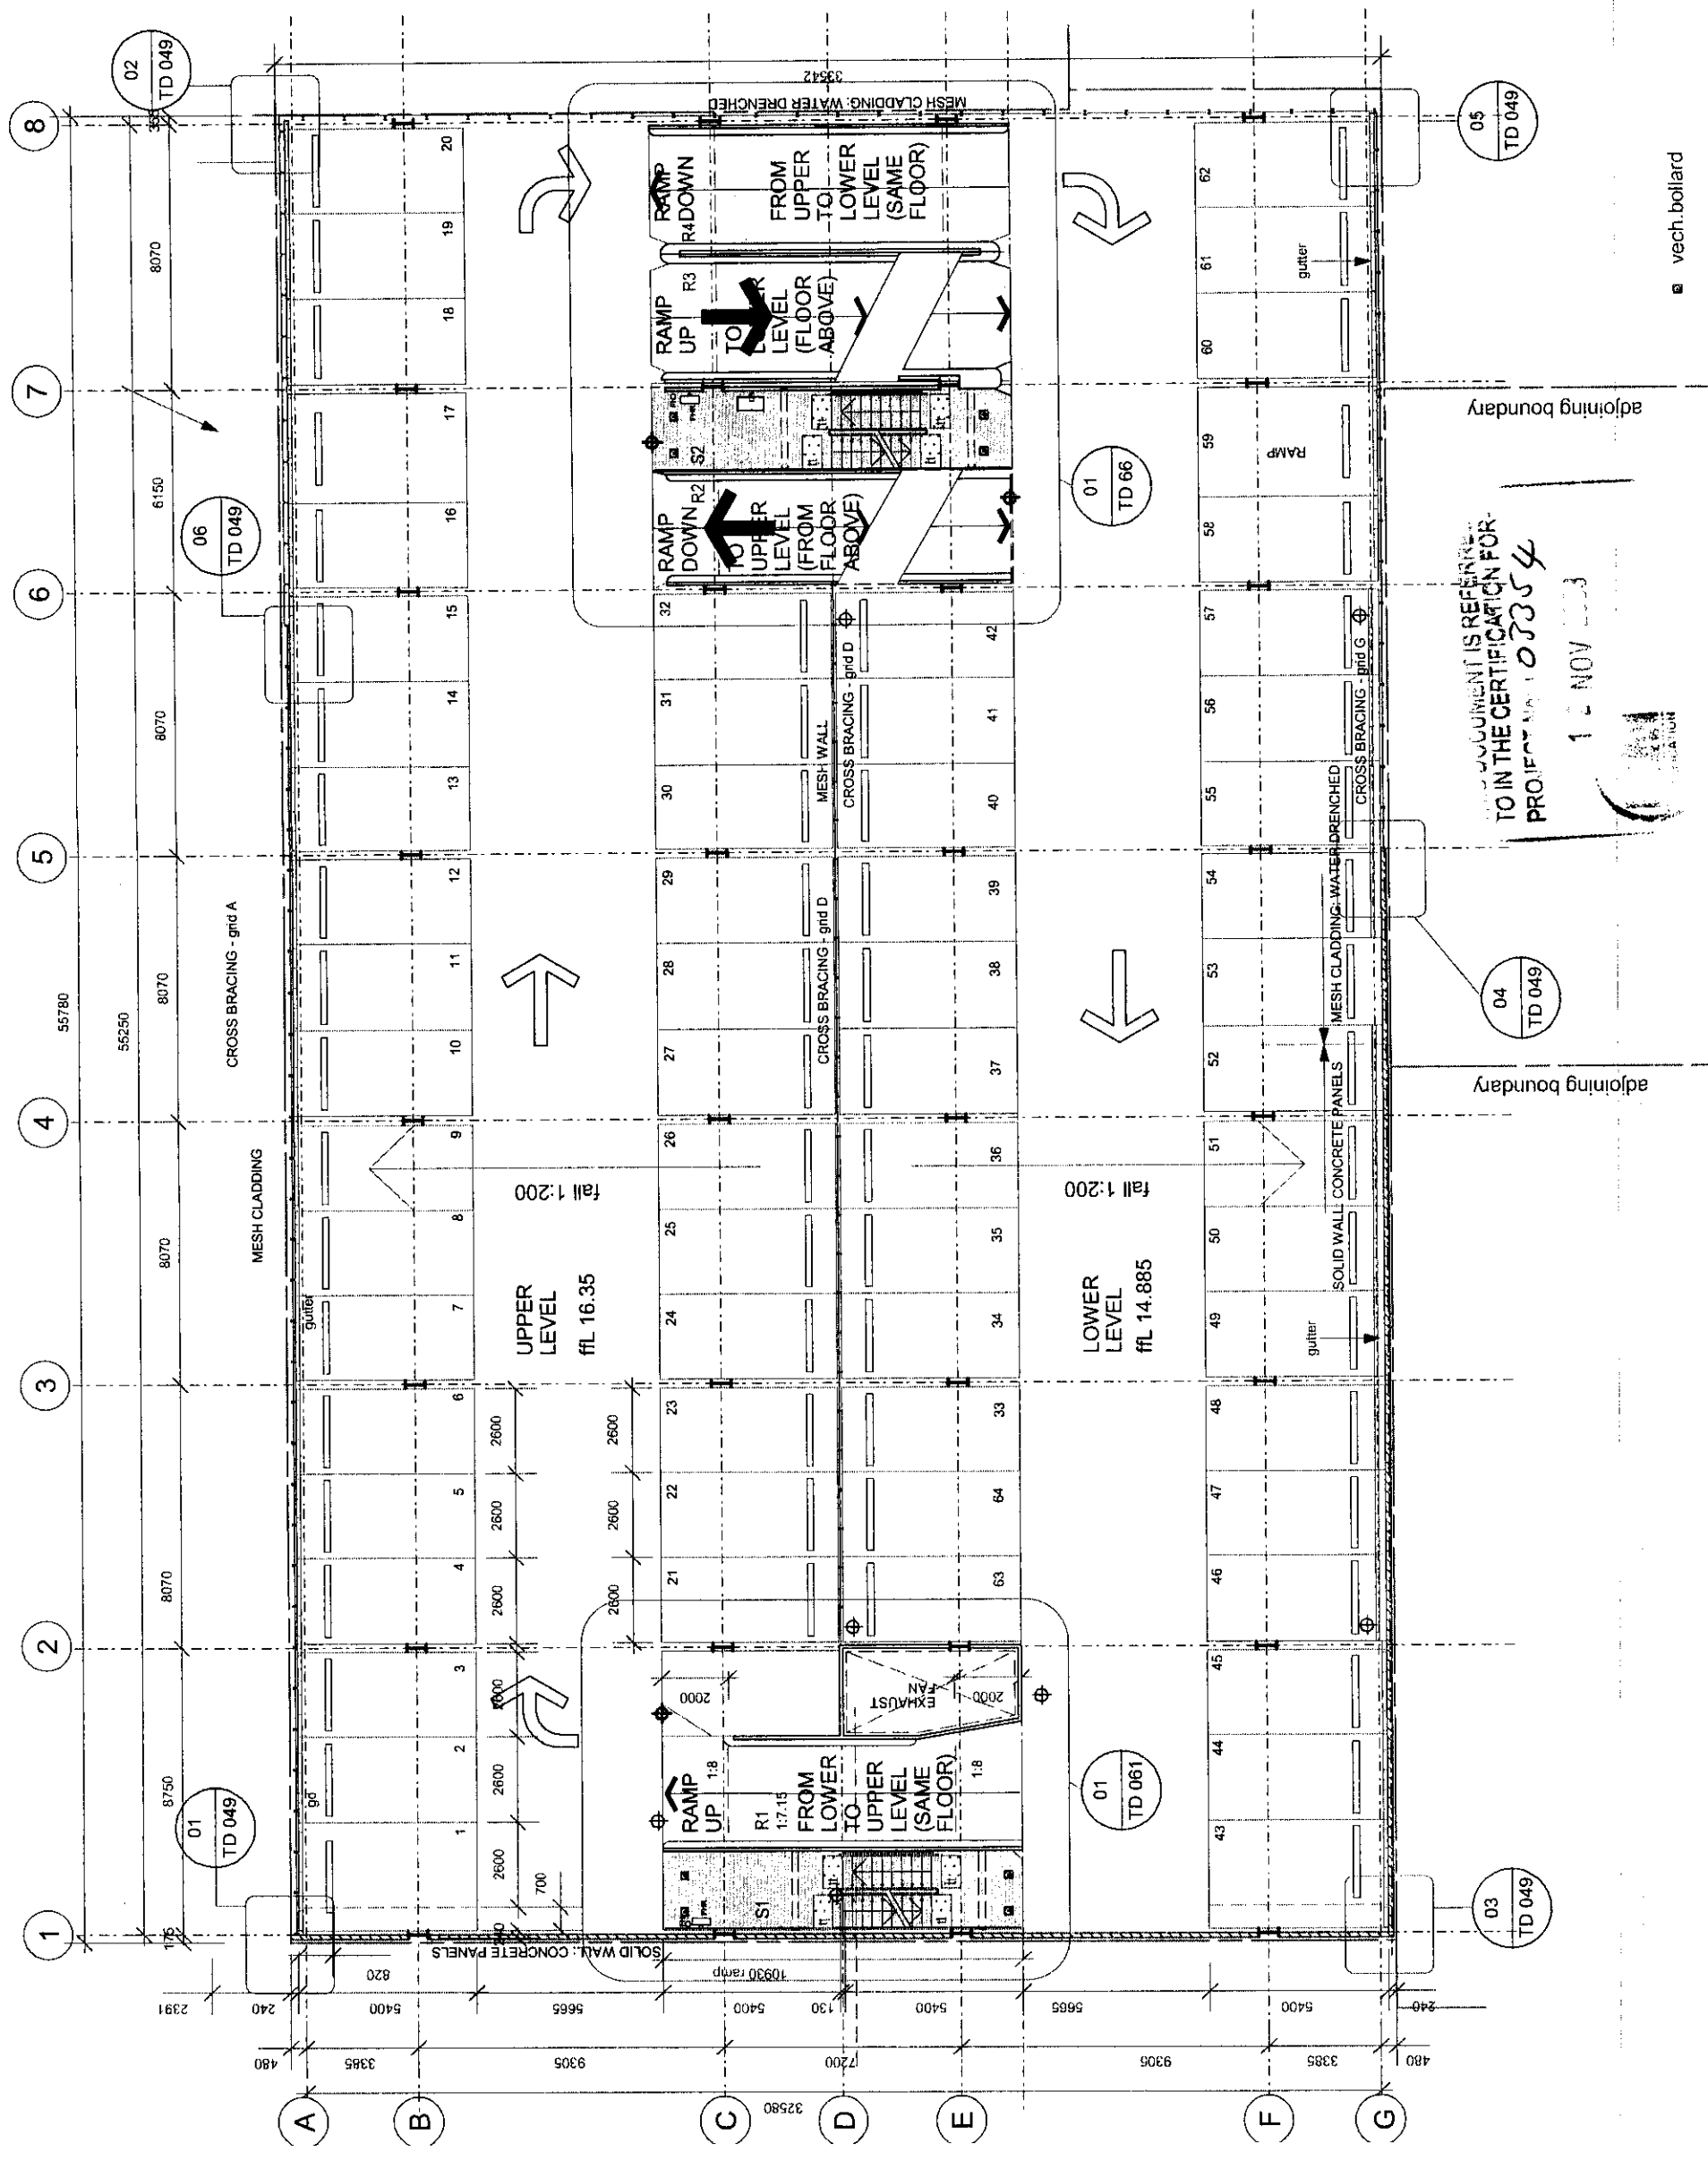

Completion of the Drawing Status is evidence that the design has been verified as conforming to the requirements of the Project M.S. Plan. Initiating the "Drawn By" box confirms that this drawing has been prepared in conformity with Designline Sydney M.S. procedures.

This drawing is protected by copyright. All rights are reserved. Unless permitted under the Copyright Act, 1968, no part of this drawing may in any form or by any means be reproduced, published, broadcast or transmitted without the prior written permission of the copyright owner.

Figured dimensions take preference to scale readings. Verify all dimensions on site.

N°	DATE	REVISIONS	BY

[illegible]

MECHANICAL CONSULTANT	Waterman AHW Cons Engineers t: +61 2 9411 9900 f: +61 2 9415 1717
-----------------------	---

[illegible]

DesignInc Sydney PTY LIMITED
ACN 003008820
124 WALKER STREET NORTH SYDNEY
NEW SOUTH WALES 2060 AUSTRALIA
TEL: +612 9957 5401 FACS: +612 9957 4259
www.designinc.com.au
EMAIL: sydney@designinc.com.au

Architecture Urban Design Landscape Interiors



CLIENT	Pittwater Council PO Box 914 Pittwater NSW 2102 Warriewood NSW 2102 T: 02 9970 1111 F: 02 9970 7150
PROJECT	Bungan Lane Carpark Mona Vale


TITLE		Sections			
		STAGE 3			
DRAWING STATUS	REVIEWED BY	SIGNATURE	DATE		
PRELIMINARY					
FOR INFORMATION ONLY					
FOR O.A. APPROVAL					
FOR CC					
FOR TENDER					
FOR CONSTRUCTION					
AS BUILT DOCUMENT					

DRAWN BY	IMC
SCALES	1:200
PLOT DATE: 23/06/03 10:52:18	

JOB N°.	210408
DWG/REV N°.	TD 221

Completion of the Drawing Status is evidence that the design has been verified as conforming to the requirements of the Project M.S. Plan. Initiating the Drawn By box confirms that this drawing has been prepared in conformity with Designing Society M.S. procedures.

FOR INFORMATION ONLY

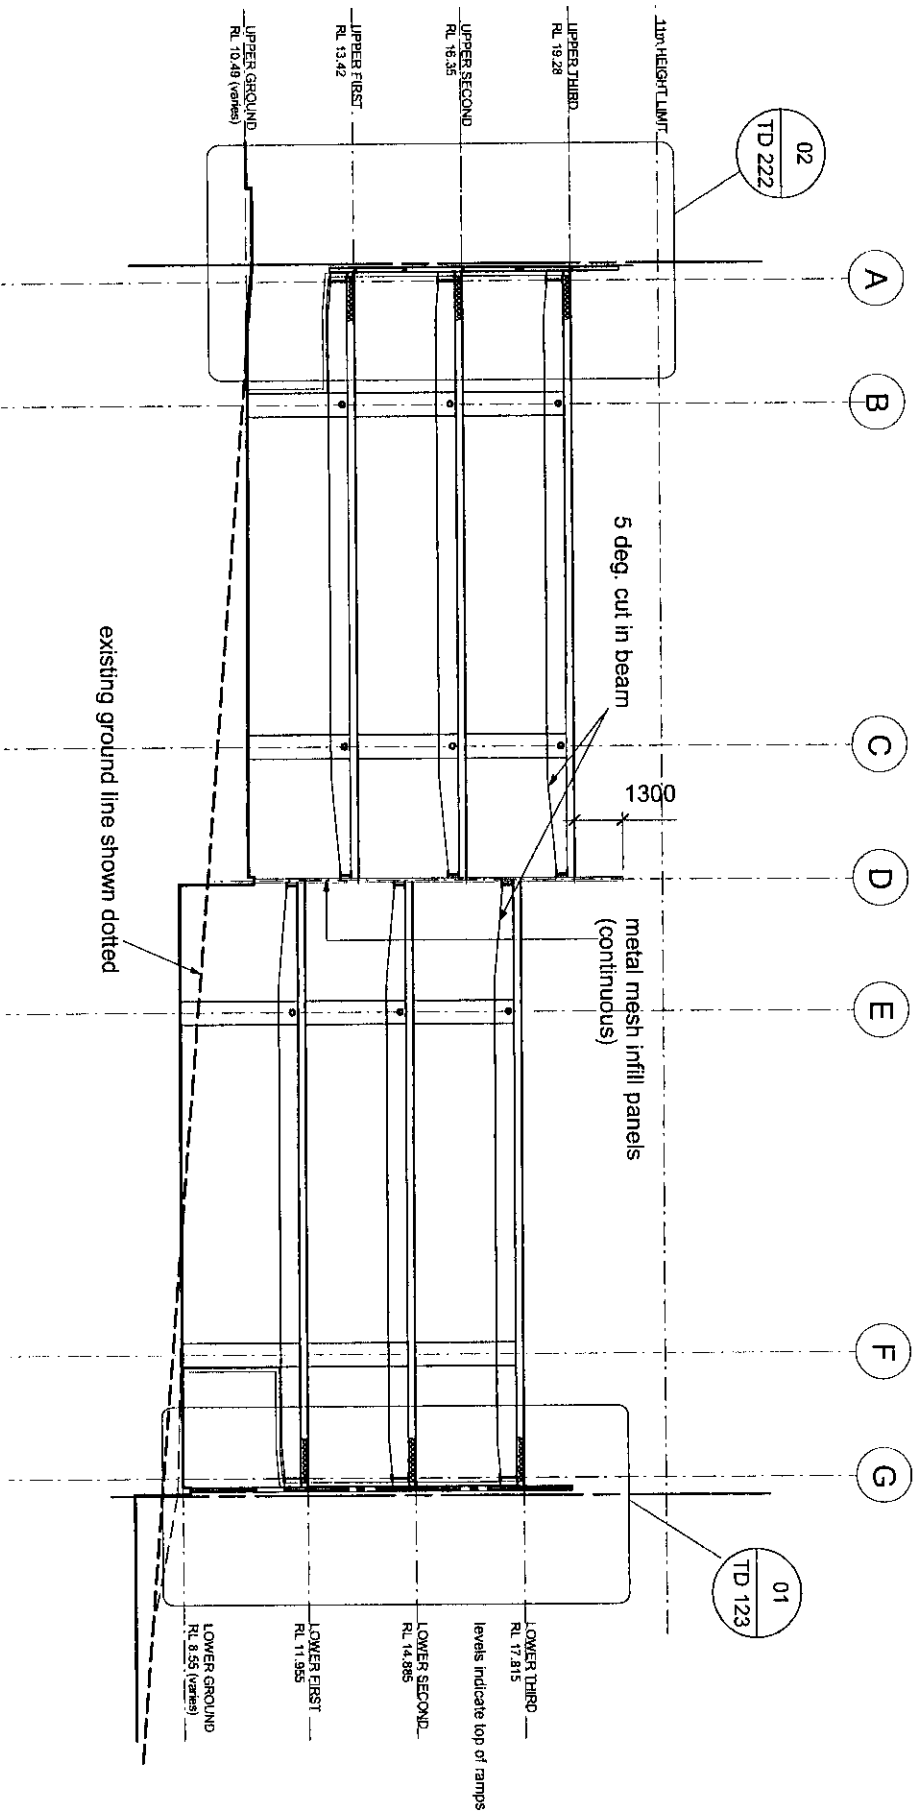


note: for falls in floor, refer to plans

TO IN THE CERTIFICATION FOR
PROJECT No J 0034
12 NOV 2003
DLM
CERTIFICATION

DLM
CERTIFICATION

④


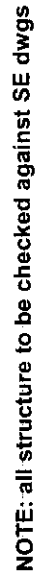


02 TYPICAL SECTION 'PIC PERF', WEST WALL

FOR INFORMATION ONLY

7

⑨

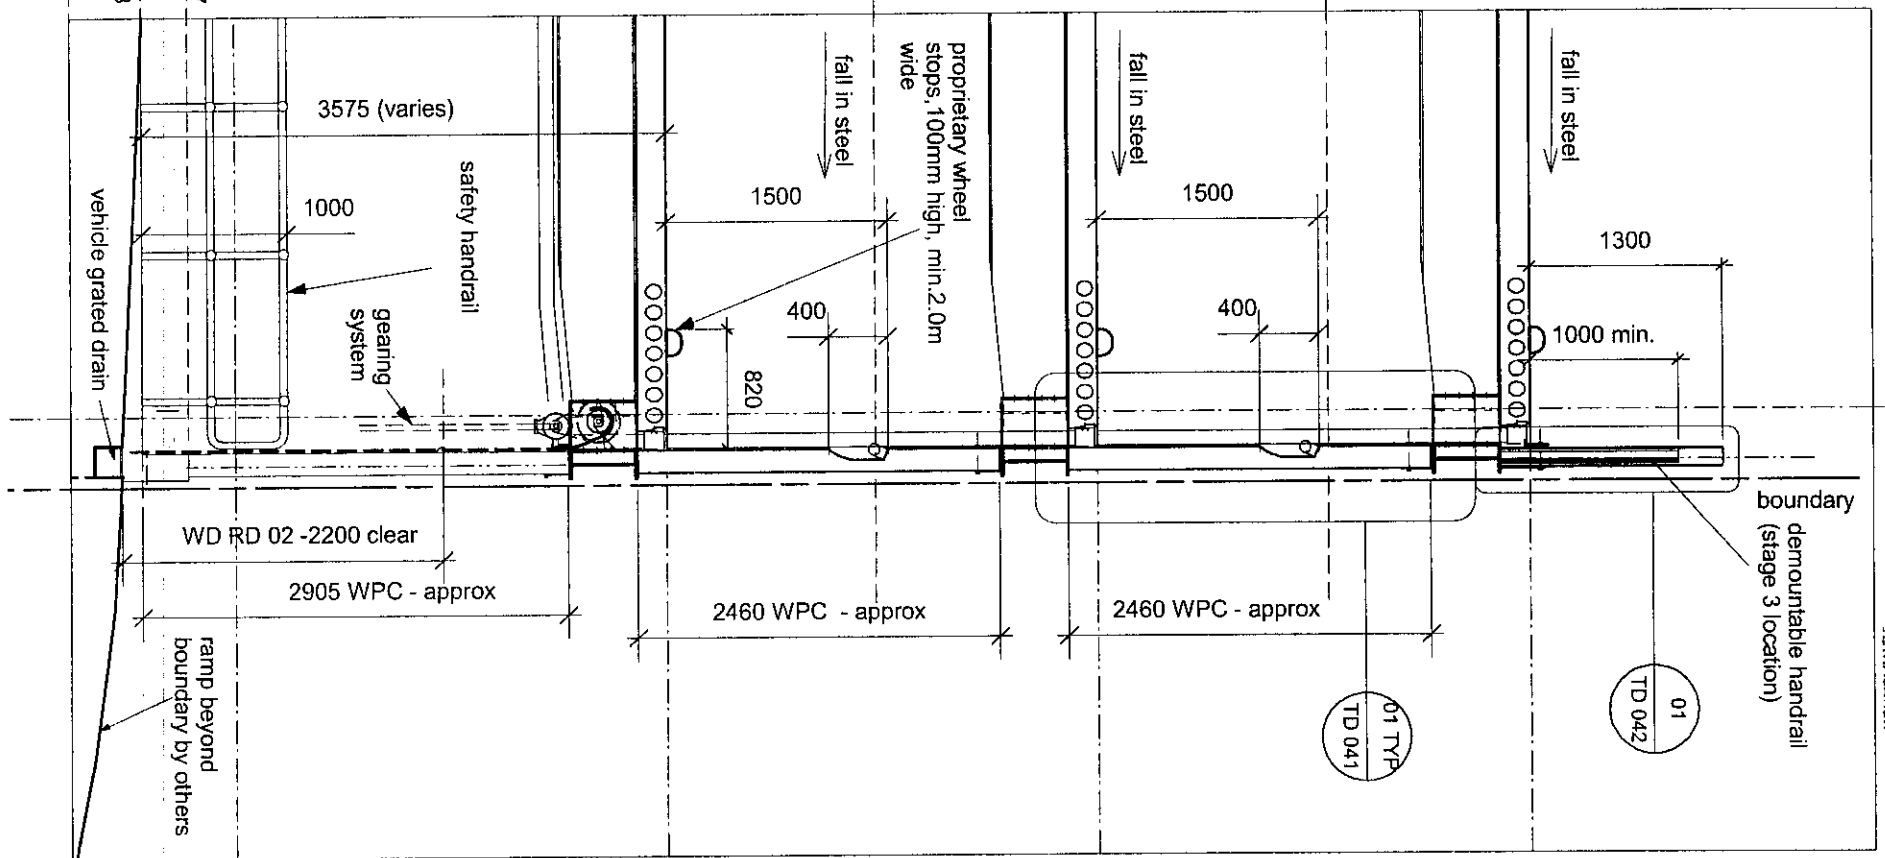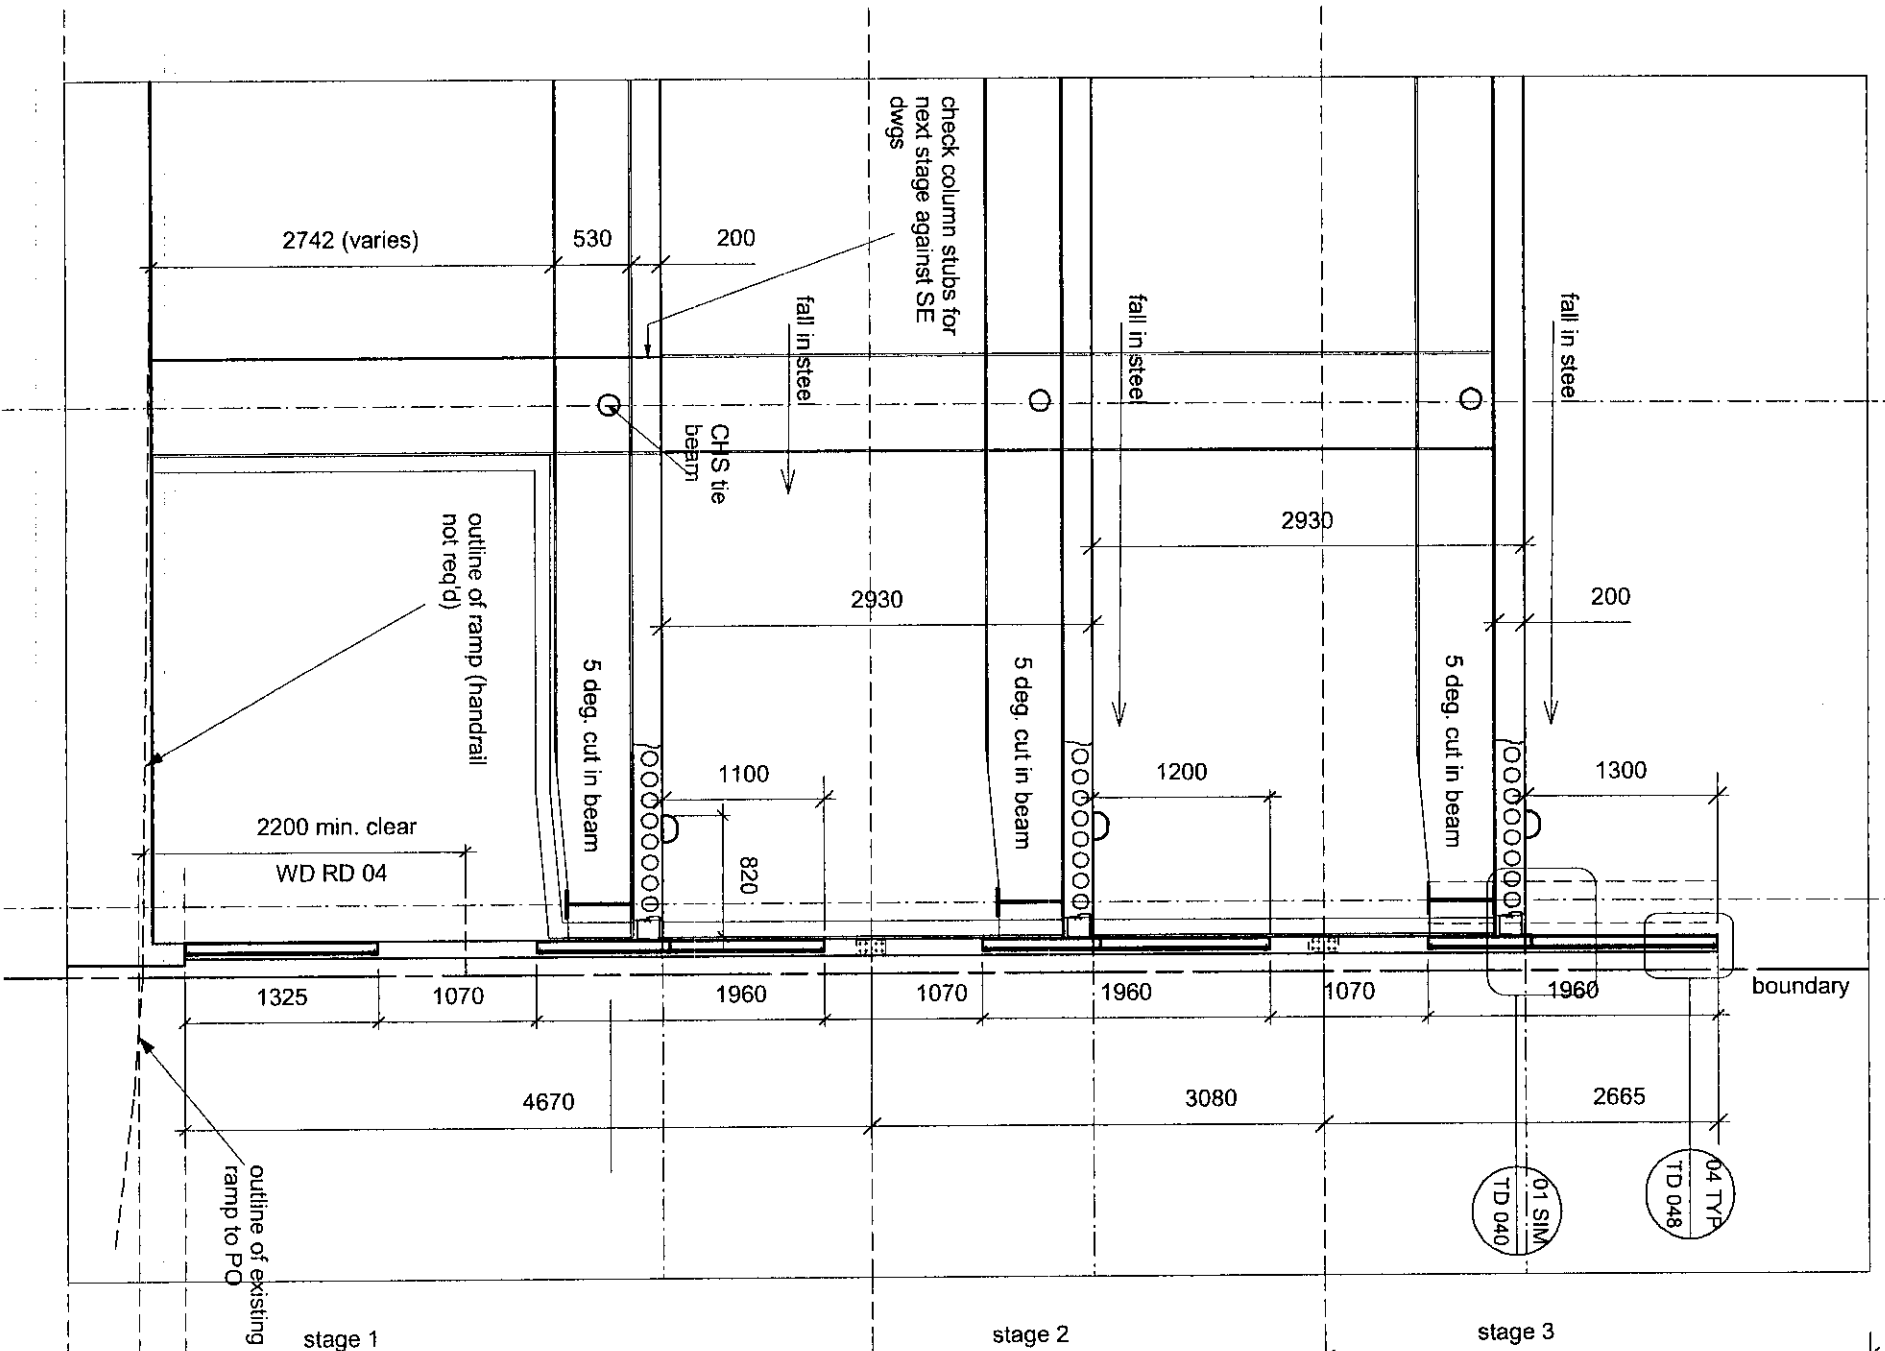

AS DOW
PUBLICATION

4

This drawing protected by copyright. All rights are reserved. Unless the drawing is specifically identified as being in the public domain, it is permitted under the Copyright Act 1968, in no part of this drawing may it be copied or by any means be reproduced, published, broadcast or transmitted in any form or by any means without the prior written permission of the copyright owner.

Without the prior written permission of the copyright owner, no part of this drawing may be reproduced, published, broadcast or transmitted in any form or by any means without the prior written permission of the copyright owner.

Phases Note: If the Status of this drawing is "Not for Construction" it is not to be used for construction purposes. If the Status of this drawing is "For Construction" it is to be used for construction purposes.

Disclaimer: Sydney Pty Limited (s/o) Disclaims Sydney Pty Limited is not liable for any loss, damage, injury, harm or injury, whether special, consequential, or otherwise, arising out of or in connection with the use of this drawing for construction purposes.

Report any discrepancies to the Architect for decision before proceeding with the work.		
N°	DATE	REVISIONS
		BY

[illegible]

DesignInc

DesignInc Sydney PTY LIMITED
ACN 003008820
124 WALKER STREET NORTH SYDNEY
NEW SOUTH WALES 2060 AUSTRALIA
TEL +612 9957 5401 FAX +612 9957 4259
www.designinc.com.au
EMAIL sydney@designinc.com.au

Architecture Urban Design Landscape Interiors



CLIENT	Pittwater Council units 5, 11 + 12 5 Vuko Place Warrawood NSW 2102 t: 02 9970 1111 f: 02 9970 7150			
PROJECT	Bungan Lane Carpark Mona Vale			
TITLE	typical sections EAST WALL STAGE 1,2 + 3			
DRAWING STATUS	REVIEWED BY	SIGNATURE	DATE	
PRELIMINARY				
FOR INFORMATION ONLY				
FOR D.A. APPROVAL				
FOR CC				
FOR TENDER				
FOR CONSTRUCTION				
AS BUILT DOCUMENT				

	DRAWN BY	unc
	SCALES	1:50
PLOT DATE	23/05/03 10.52:18	
JOB N°.	210408	

Competition of this Drawing Status is evidence that the design has been verified as conforming to the requirements of the Project M.S. Plan, including the "Drawn by" box captions that this Drawing has been prepared in conformity with Designing Society M.S. procedures.

[illegible]

DLA
CERTIFICATION

boundary

Figured dimensions take preference to scale readings. Verify all dimensions on site. Report any discrepancies to the Architect for decision before proceeding with the work.

ELECTRICAL CONSULTANT	Wateman AHW Cons Engineers t: +61 2 9411 9900 f: +61 2 9415 1717
MECHANICAL CONSULTANT	Wateman AHW Cons Engineers t: +61 2 9411 9900 f: +61 2 9415 1717
STRUCTURAL CONSULTANT	MPN Group Pty Ltd t: +61 2 9929 7144 f: +61 2 9929 3041

CLIENT **Pittwater Council**
units 9,11+12 5 Vuko Place
Warriewood NSW 2102
t: 02 9970 1111
f: 02 9970 7150

PROJECT	Bungan Lane Carpark Mona Vale
---------	----------------------------------

TITLE	typical sections NORTH WALL (adjacent ramp) STAGE 1,2 + 3
-------	---

DRAWING STATUS	REVIEWED BY	SIGNATURE	DATE
PRELIMINARY			
FOR INFORMATION ONLY			
FOR D.A. APPROVAL			
FOR CC			
FOR TENDER			
FOR CONSTRUCTION			
AS BUILT DOCUMENT			

	DRAWN BY	tmc
	SCALES	1:50
	PLOT DATE:	23/05/03 10:52:18

JOB N°.	210408
DWG/REV N°	TD 224

Completion of the Drawing Status is evidence that the design has been verified as conforming to the design requirements of the Project M.S. Plan. Initiating the "Drawn By" box confirms that the drawing has been prepared in conformity with Designatic Sydney M.S. procedures.

FOR INFORMATION ONLY

THIS DOCUMENT IS NOT TO BE USED FOR ANY OTHER PROJECT WITHOUT THE WRITTEN PERMISSION OF DESIGNINC


12 NOV 2003




roller shutter to be installed at later stage - steel will include for connection cleats/stiffeners, stage 1

WPM - (as per finishes schedule)
WPP (col. as per finishes schedule)
WPAA (col. as per finishes schedule)

WEST ELEVATION (bungan lane)

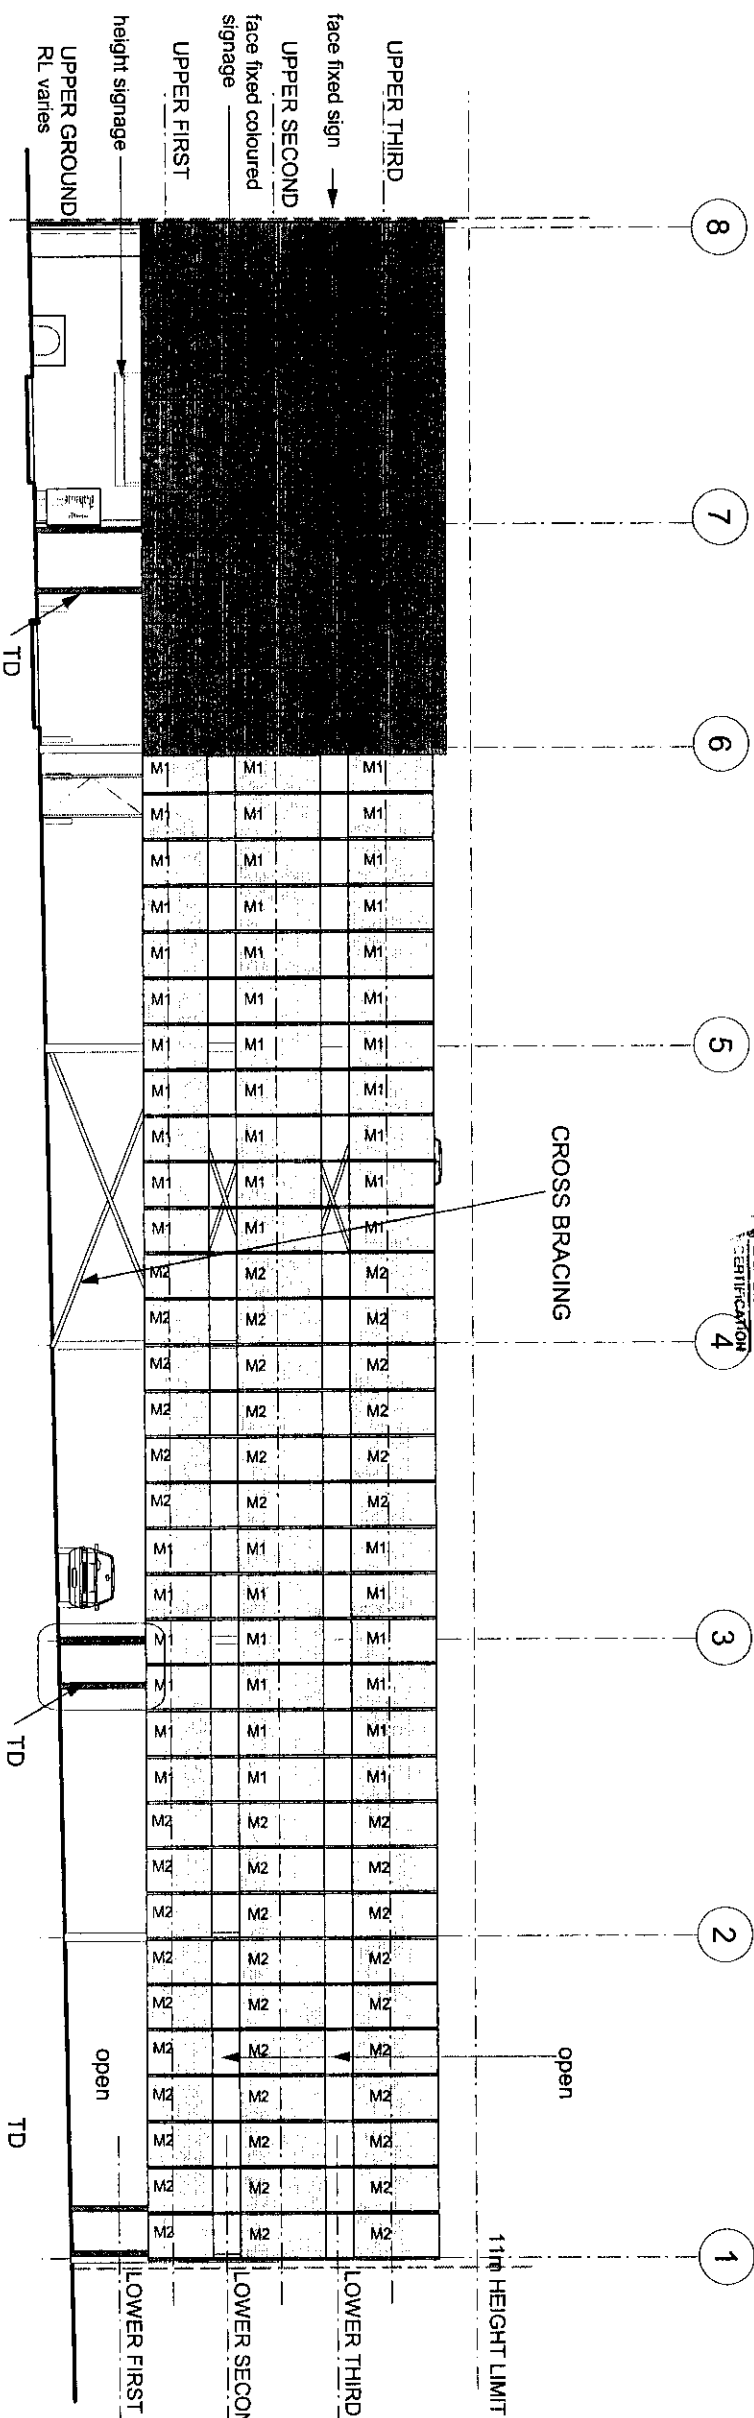

NORTH ELEVATION (adjacent CBA carpark)

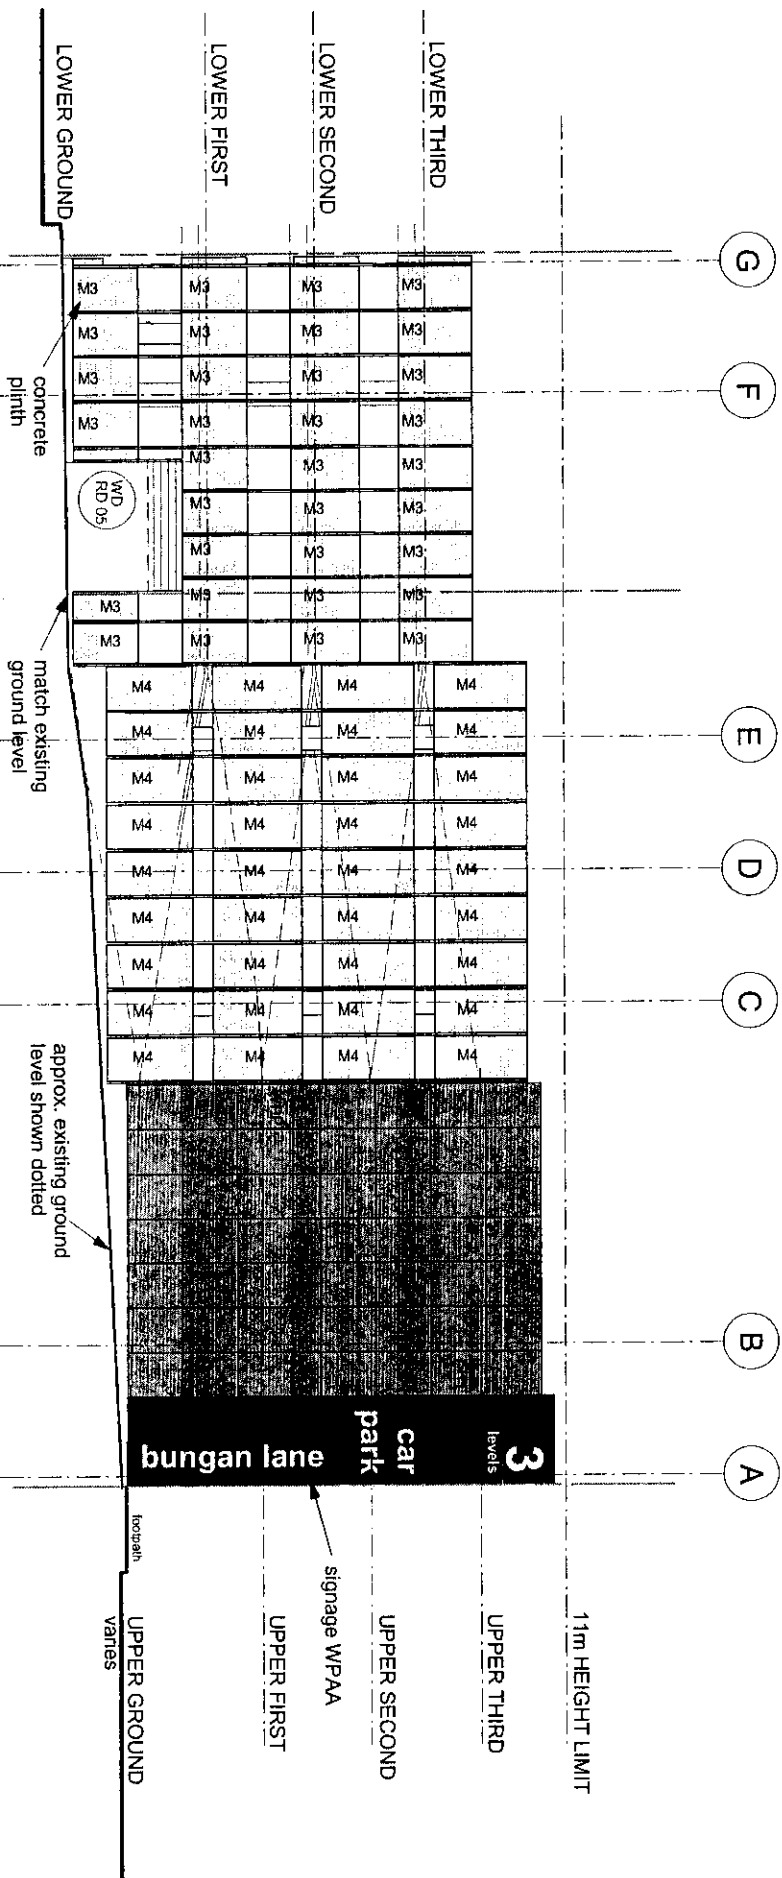

NOTE: image to WPP to be finalised

Copyright Designinc Sydney Pty Limited

This drawing is protected by copyright. All rights are reserved. Unless permitted under the Copyright Act 1968, no part of this drawing may in any form or by any means be reproduced, published, broadcast or transmitted without the prior written permission of the copyright owner.

Please note: If the status of this drawing is not signed off for construction it may be subject to change, alteration or amendment at the discretion of Designinc Sydney Pty Limited. If so, Designinc Sydney Pty Limited is not liable for any loss, damage, harm or injury whether special, consequential, direct or indirect, sustained by you or any other person as a result of your use of this drawing for construction purposes.

Figured dimensions take preference to scale readings. Verify all dimensions on site. Report any discrepancies to the Architect for decision before proceeding with the work.

REVISIONS

DATE

BY

WATERMAN A&M CONSULTANTS

WATERMAN A&M CONSULTANTS

FOR INFORMATION ONLY

THIS DOCUMENT IS HEREIN
TO IN THE CERTIFICATION FOR
PROJECT No J 03354

12 NOV 2003



NOTE: COLOURS INDICATIVE TO
PANEL TYPE. NOT COLOURS

NOTE: ALL NON-REGULAR
CONCRETE PANEL SIZES TO BE
VERIFIED ON SITE. REFER TO
DWG TD 041

NOTE: COLUMNS NOT SHOWN

CONCRETE PANEL TYPE
as per DWG TD041

WPM- (as per finishes
schedule)

CONCRETE PANELS

© Copyright DesignInc Sydney Pty Limited
This drawing is protected by copyright. All rights are reserved. Unless
permitted under the Copyright Act 1968, no part of this drawing may in any
form or by any means be reproduced, published, broadcast or transmitted
without the prior written permission of the copyright owner.
Please note: If the Status of this drawing is not signed off For Construction it
may be subject to change, alteration or amendment at the discretion of
DesignInc Sydney Pty Limited. If so, DesignInc Sydney Pty Limited is not
liable for any loss, damage, harm or injury, whether special, consequential,
direct or indirect, suffered by you or any other person as a result of your use
of this drawing for construction purposes.
Figured dimensions take preference to scale readings. Verify all dimensions
on site.
Report any discrepancies to the Architect for decision before proceeding with
the work.

DATE REVISIONS BY

MECHANICAL
CONSULTANT
Wattman AHW Cons Engineers
E: +61 2 9411 9900
F: +61 2 9415 1717
I: +61 2 9415 1717

STRUCTURAL
CONSULTANT
MPL Group Pty Ltd
E: +61 2 8825 9444
F: +61 2 8825 9041
I: +61 2 8825 9041

DesignInc
DesignInc Sydney Pty Limited
ACN 003008820
77 PACIFIC HIGHWAY NORTH SYDNEY
NEW SOUTH WALES 2060 AUSTRALIA
TEL +612 9957 5401 FAXS +612 9957 4259
www.designinc.com.au
EMAIL sydney@designinc.com.au

Architecture Urban Design Landscape Interiors

CLIENT
Pittwater Council
Units 9, 11+12 5 Vuko Place
Warrenwood NSW 2102
T: 02 9970 1111
F: 02 9970 7150

PROJECT
Bungan Lane Carpark
Mona Vale

TITLE
Internal elevations
south
STAGE 3

DRAWING STATUS
REVIEWED BY
SIGNATURE
DATE

PRELIMINARY
FOR INFORMATION ONLY
FOR D.A. APPROVAL
FOR CC
FOR TENDER
FOR CONSTRUCTION
AS BUILT DOCUMENT

DRAWN BY
tmc
SCALES
1:200
PLOT DATE
29/05/03 8:33:14

JOB No.
210408
DWG/REV No.
TD 232

Completion of the Drawing Status is evidence that the
design has been verified as conforming to the
requirements of the Project M.S. Plan. Installing the
Drawing Box confirms that this drawing has been
prepared in conformity with DesignInc Sydney M.S.
procedures.

FOR INFORMATION ONLY

SOUTH INTERNAL ELEVATION (adjacent Mitre 10 /Johnson's site)

