


 **northern beaches council**

THIS PLAN IS TO BE READ IN CONJUNCTION WITH THE CONDITIONS OF DEVELOPMENT CONSENT


MOD2021/0853

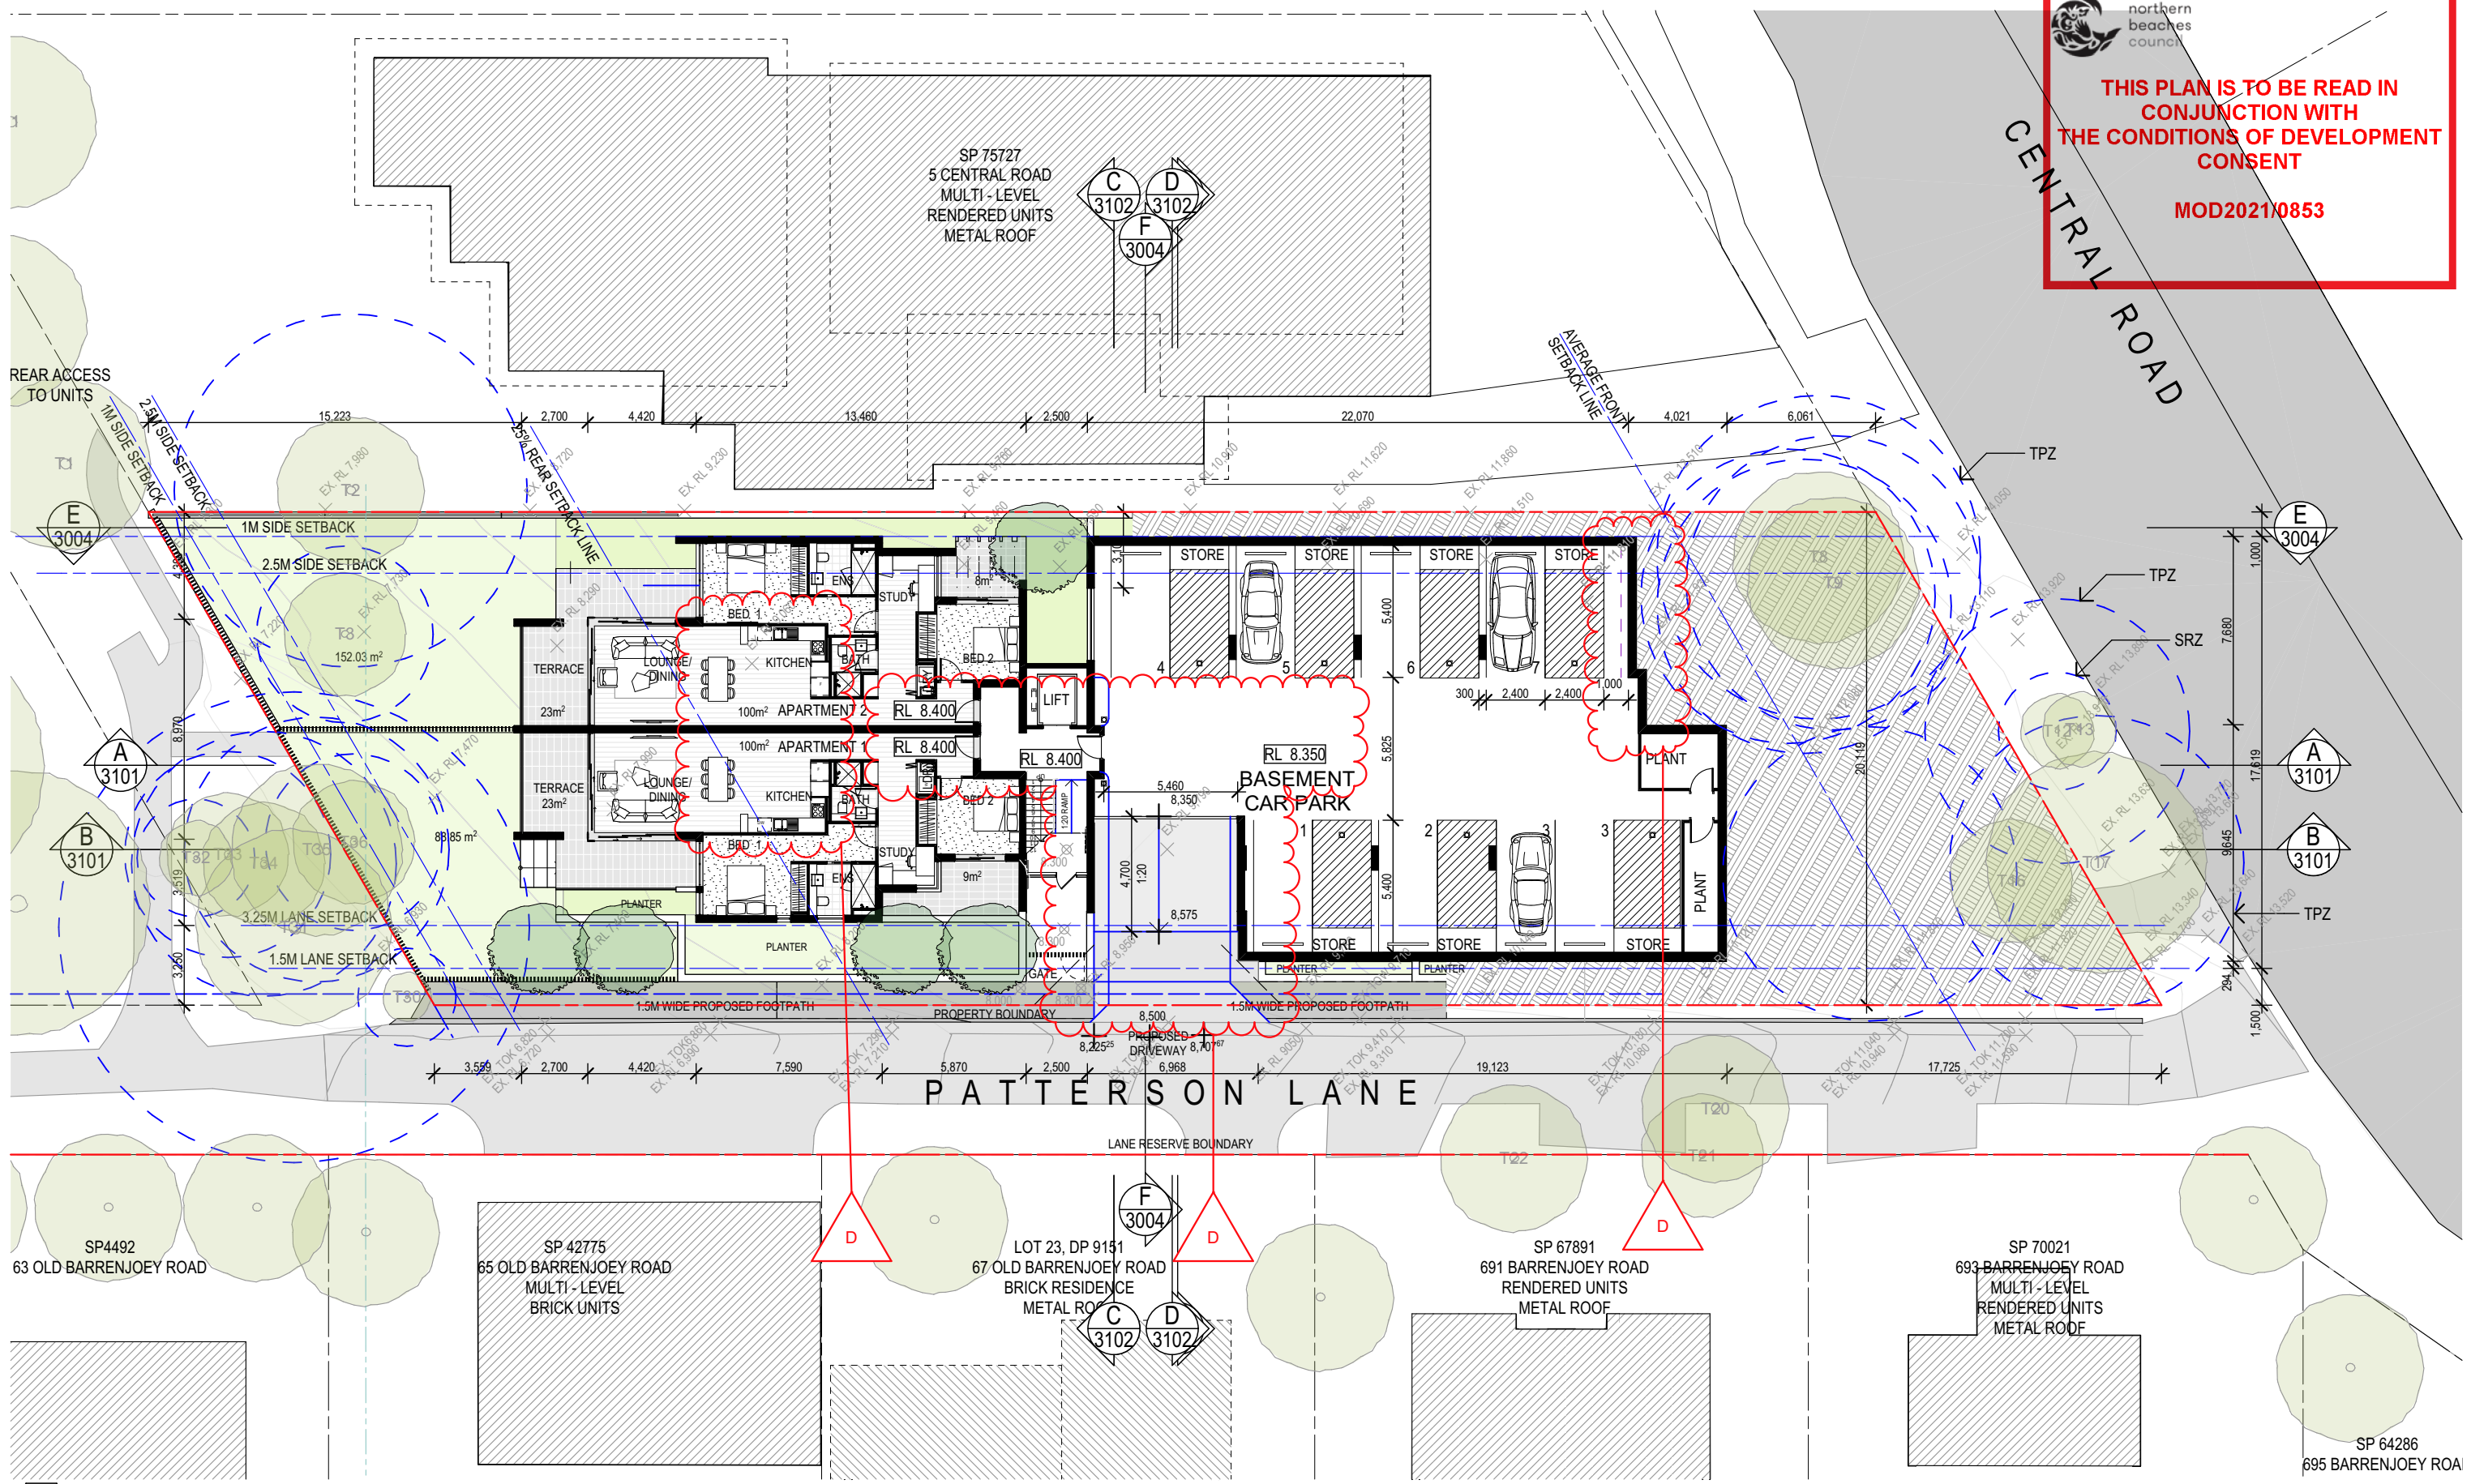

FLOOR PLAN - LOWER GROUND
SCALE 1:250 @ A3

COTTEEPARKER 


SYDNEY
T 61 2 9366 1133
COTTEEPARKER ARCHITECTS PTY LTD
ABN 77 010 924 106
COTTEEPARKER.COM.AU

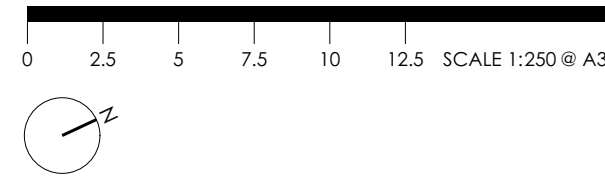

COPYRIGHT COTTEEPARKER ARCHITECTS PTY LTD
Nominated Architect Cotteeparker JPR
Martin Timms NSW Reg No. 10093

D	ISSUE FOR SECTION 4.55	FFL LOWERED, CARPARK DRIVEWAY WIDENED, APT 1&2 ALTERED	30/09/2021	MZ	RM	RM
C	DA AMENDMENT SUBMISSION		08/07/2020	KT	RM	RM
ISSUE PURPOSE	Change Name	DATE	D.	C.	A.	
SD						

3 CENTRAL ROAD
3 CENTRAL ROAD, AVALON BEACH
CLIENT - AVALON CENTRAL PTY LTD
TITLE
FLOOR PLAN - LOWER GROUND
JOB No **5914** DWG No **SD2007** ISSUE **D**

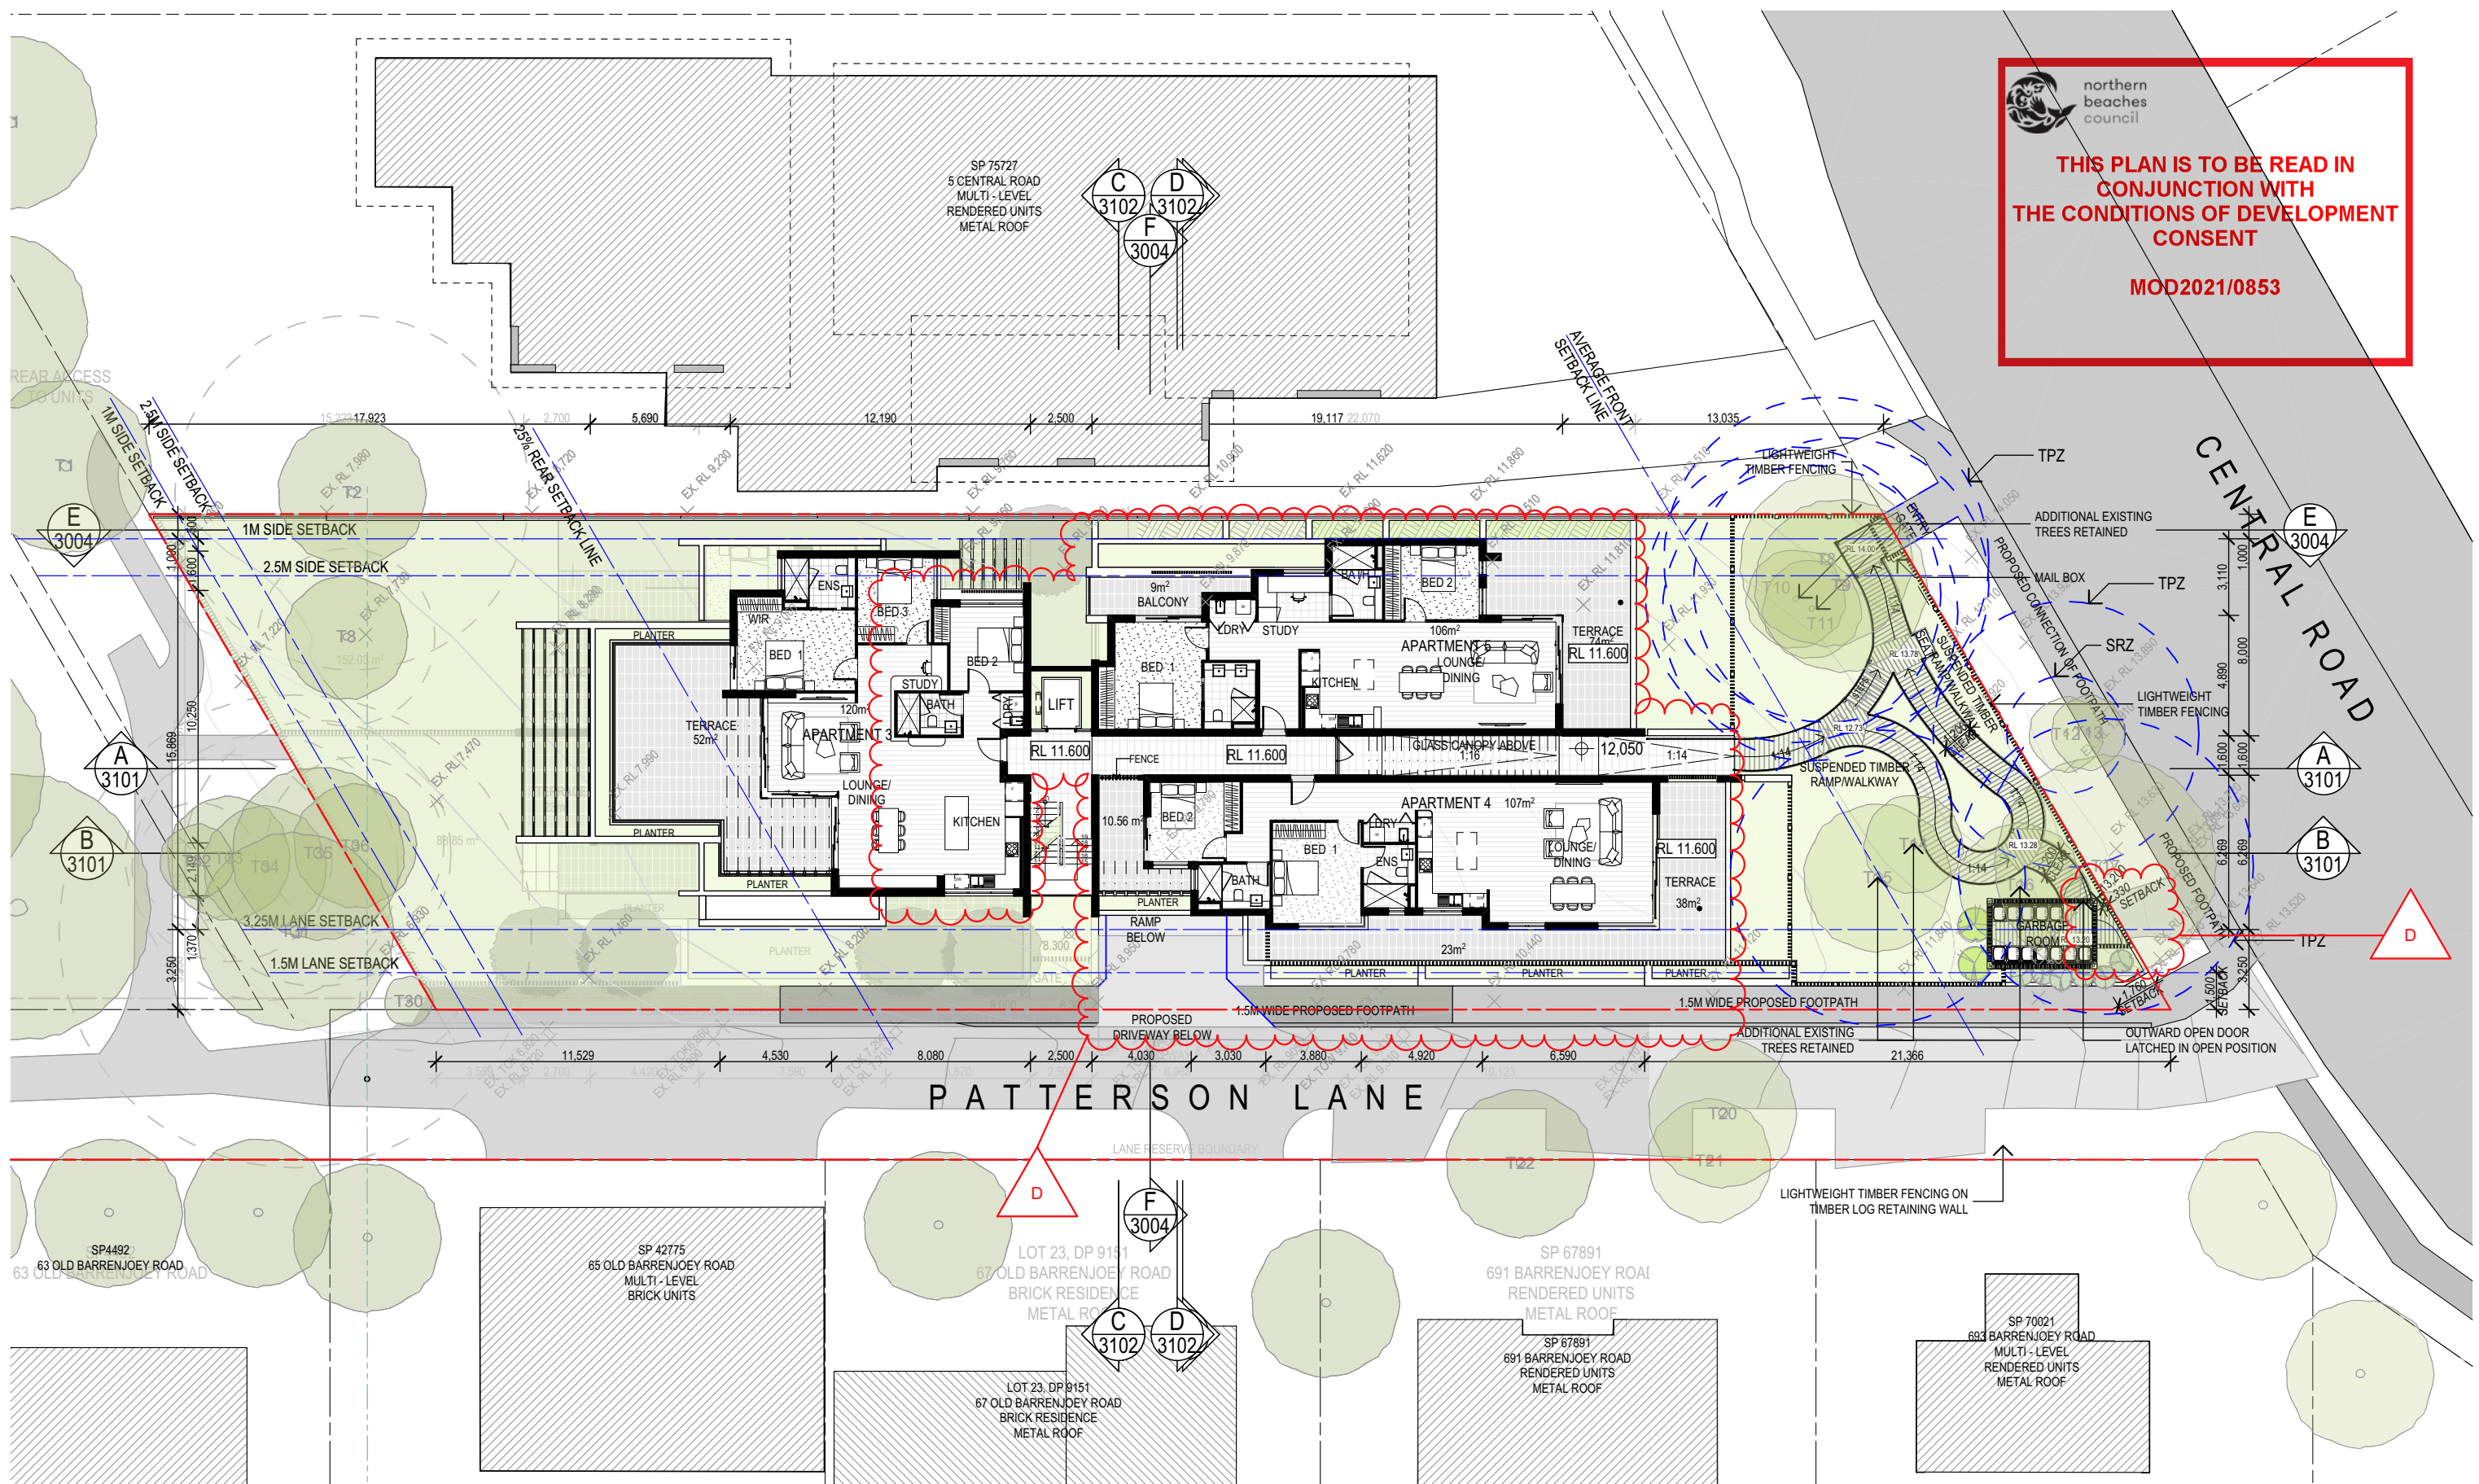

FLOOR PLAN - GROUND FLOOR
SCALE 1:250 @ A3

COTTEEPARKER

SYDNEY
T 61 2 9366 1133
COTTEE PARKER ARCHITECTS PTY LTD
ABN 77 010 924 106
COTTEEPARKER.COM.AU



0005219480 11 Oct 2021
Assessor: David Gradwell
Accreditation No.: VIC/BDIA/121451
Address: 3 Central Road, Avalon, NSW 2107
hstar.com.au




COPYRIGHT COTTEE PARKER ARCHITECTS PTY LTD
Nominated Architect Cottee Parker JPRA
Martin Timms NSW Reg No. 10093

BIM Server: CPACLBIM04 - BIM Server 21/1900/5914 Central Road Avalon Master: 1/10/2021: 5:37 PM

ISSUE PURPOSE	Change Name	DATE	D.	C.	A.
SD	ISSUE FOR SECTION 4.55	30/09/2021	MZ	RM	RM

FFL LOWERED, NEW DOOR TO
GARBAGE ROOM, APT 4&6
ALTERED, APT 3 ALTERED

3 CENTRAL ROAD
3 CENTRAL ROAD, AVALON BEACH
CLIENT - AVALON CENTRAL PTY LTD
TITLE
FLOOR PLAN - GROUND FLOOR
JOB No 5914
DWG No SD2008
ISSUE D

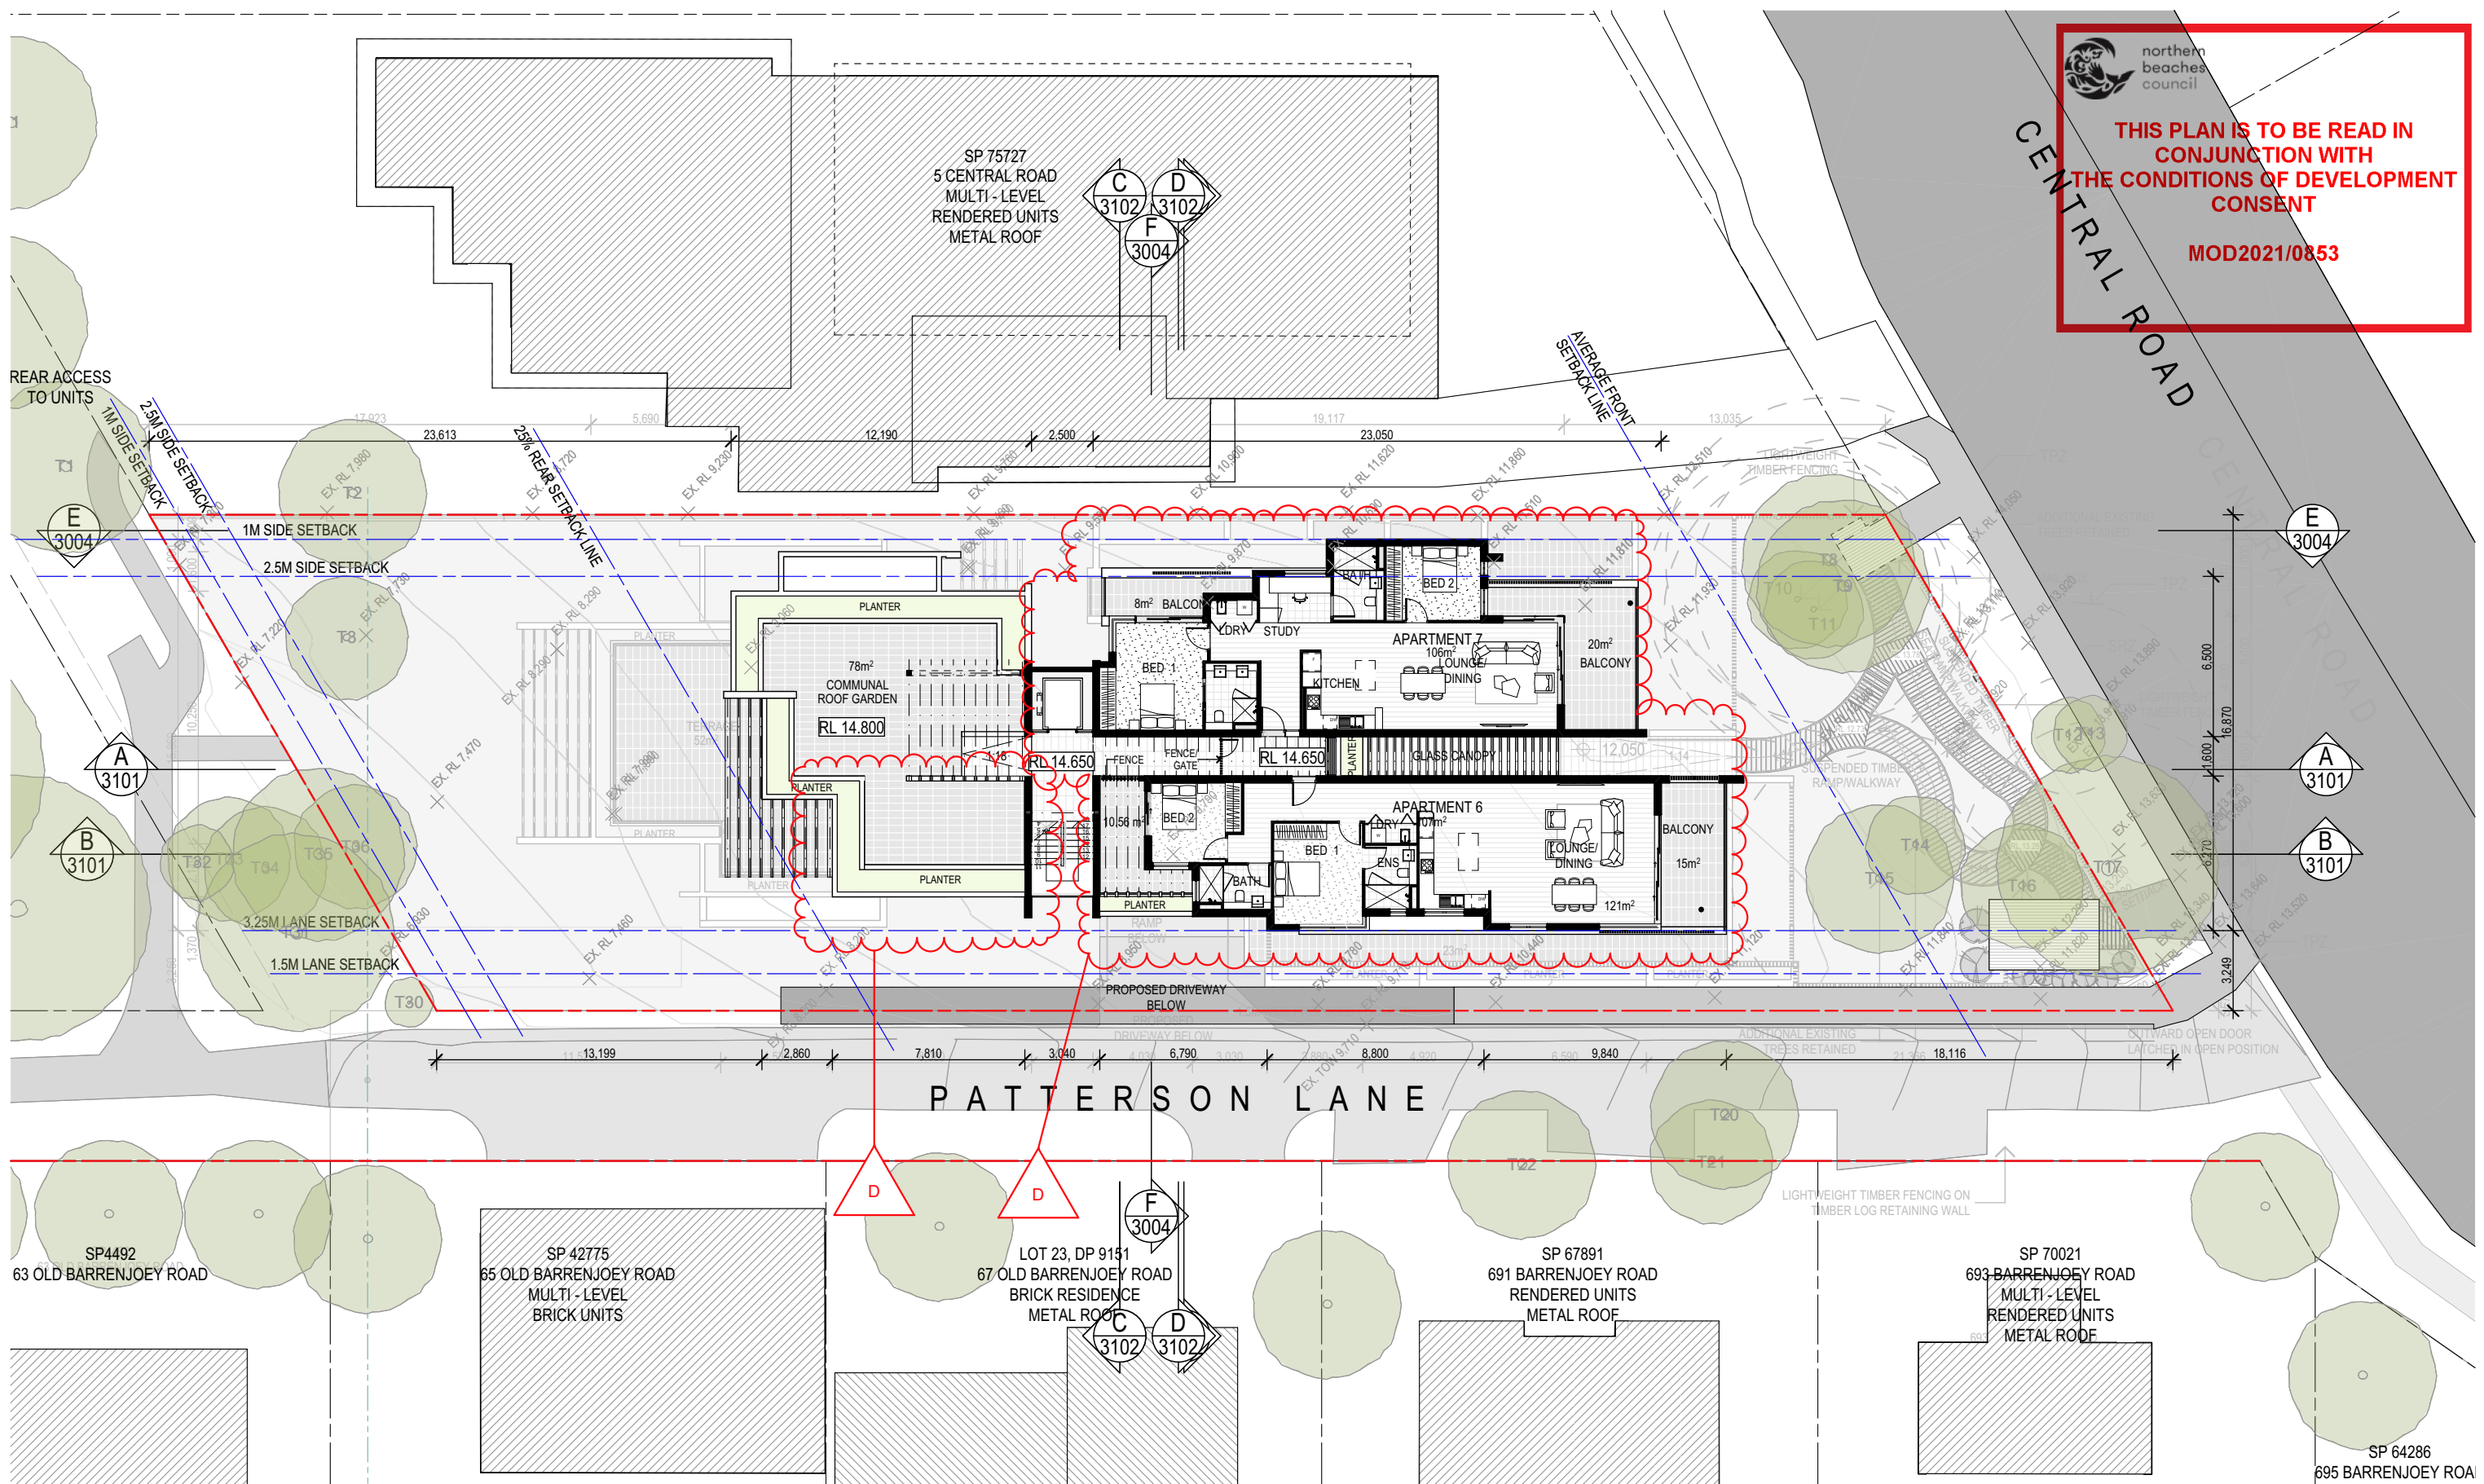

 northern
beaches
council


**THIS PLAN IS TO BE READ IN
CONJUNCTION WITH
THE CONDITIONS OF DEVELOPMENT
CONSENT**

MOD2021/0853

FLOOR PLAN - LEVEL 01
SCALE 1:250 @ A3

COTTEEPARKER 


SYDNEY
T 61 2 9366 1133
COTTEE PARKER ARCHITECTS PTY LTD
ABN 77 010 924 106
COTTEEPARKER.COM.AU

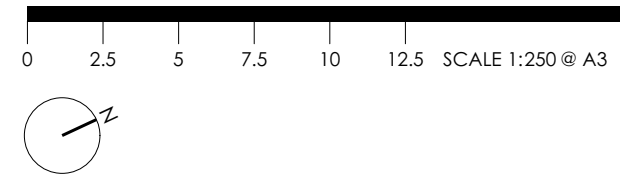

COPYRIGHT COTTEE PARKER ARCHITECTS PTY LTD
Nominated Architect Cotteeparker JPR
Martin Timms NSW Reg No. 10093

ISSUE PURPOSE	Change Name	DATE	D.	C.	A.	JOB No	DWG No	ISSUE
SD						5914	SD2009	D

3 CENTRAL ROAD
3 CENTRAL ROAD, AVALON BEACH
CLIENT - AVALON CENTRAL PTY LTD
TITLE
FLOOR PLAN - LEVEL 01
DWG No
SD2009
ISSUE
D

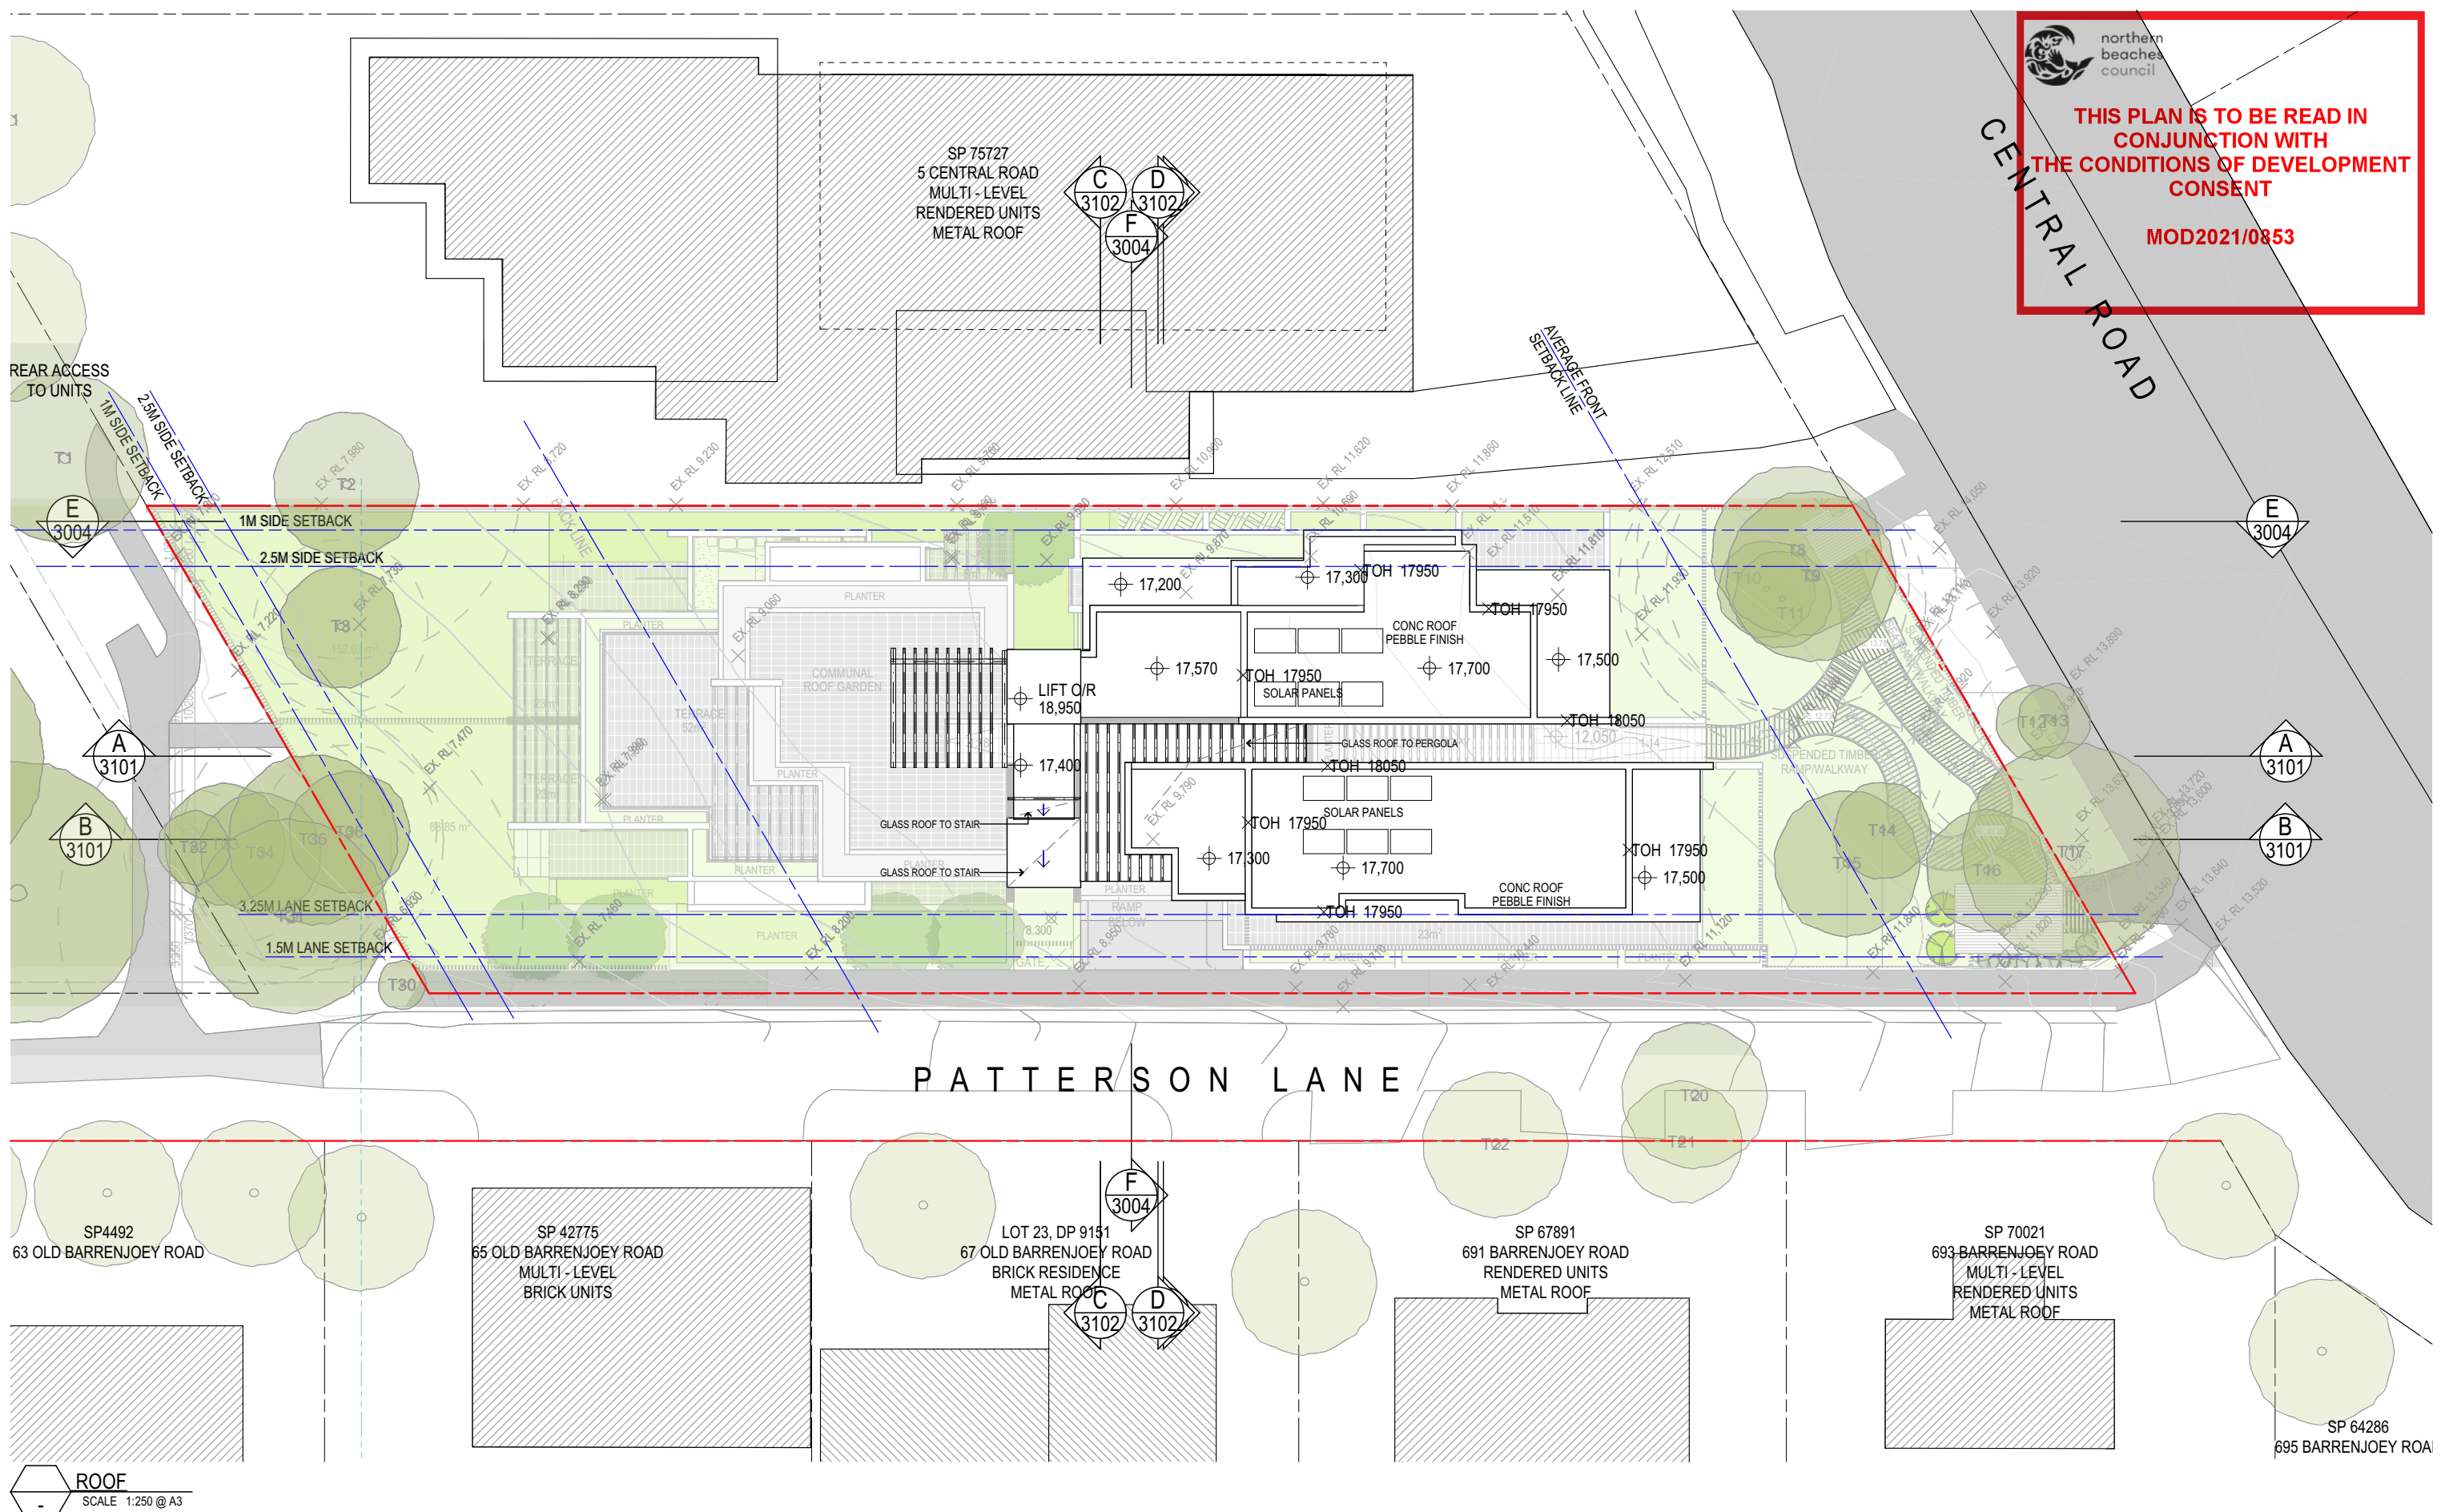

 northern beaches council


THIS PLAN IS TO BE READ IN CONJUNCTION WITH THE CONDITIONS OF DEVELOPMENT CONSENT

MOD2021/0853

 **ROOF**
SCALE 1:250 @ A3

COTTEEPARKER 

SYDNEY
T 61 2 9366 1133
COTTEE PARKER ARCHITECTS PTY LTD
ABN 77 010 924 106
COTTEEPARKER.COM.AU

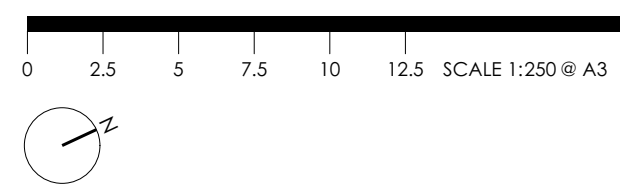

COPYRIGHT COTTEE PARKER ARCHITECTS PTY LTD
Nominated Architect Cotteeparker JPR
Martin Timms NSW Reg No. 10093

D	ISSUE FOR SECTION 4.55	30/09/2021	MZ	RM	RM
C	DA AMENDMENT SUBMISSION	08/07/2020	KT	RM	RM
ISSUE PURPOSE	Change Name	DATE	D.	C.	A.
SD					

3 CENTRAL ROAD
3 CENTRAL ROAD, AVALON BEACH
CLIENT - AVALON CENTRAL PTY LTD
TITLE
FLOOR PLAN - ROOF
DWG No **SD2010** ISSUE **D**

BIM Server: CPACLBIM04 - BIM Server 21/1900/5914 Central Road Avalon Master: 1/10/2021: 5:37 PM



THIS PLAN IS TO BE READ IN
CONJUNCTION WITH
THE CONDITIONS OF DEVELOPMENT
CONSENT

MOD2021/0853

CENTRAL ROAD

REAR ACCESS
TO UNITS

AVERAGE FRONT
SETBACK LINE

PATTERSON LANE

SP4492
63 OLD BARRENJOEY ROAD

SP 42775
65 OLD BARRENJOEY ROAD
MULTI - LEVEL
BRICK UNITS

LOT 23, DP 9131
67 OLD BARRENJOEY ROAD
BRICK RESIDENCE
METAL ROOF

SP 67891
691 BARRENJOEY ROAD
RENDERED UNITS
METAL ROOF

SP 70021
693 BARRENJOEY ROAD
MULTI - LEVEL
RENDERED UNITS
METAL ROOF


SP 64286
695 BARRENJOEY ROAD

ROOF
SCALE 1:250 @ A3

COTTEEPARKER

SYDNEY
T 61 2 9366 1133
COTTEE PARKER ARCHITECTS PTY LTD
ABN 77 010 924 106
COTTEEPARKER.COM.AU

0 2.5 5 7.5 10 12.5 SCALE 1:250 @ A3

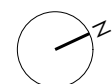

COPYRIGHT COTTEE PARKER ARCHITECTS PTY LTD
Nominated Architect Cottee Parker JPRA
Martin Timms NSW Reg No. 10093

BIM Server: CPACLBIM04 - BIM Server 21/1900/5914 Central Road Avalon Master: 1/10/2021: 5:37 PM

D	ISSUE FOR SECTION	30/09/2021	MZ	RM	RM
C	DA AMENDMENT	08/07/2020	KT	RM	RM
	SUBMISSION				
ISSUE PURPOSE	Change Name	DATE	D.	C.	A.
SD					


3 CENTRAL ROAD
3 CENTRAL ROAD, AVALON BEACH
CLIENT - AVALON CENTRAL PTY LTD
TITLE
FLOOR PLAN - ROOF
DWG No
SD2010
ISSUE
D



**northern
beaches
council**

**THIS PLAN IS TO BE READ IN
CONJUNCTION WITH
THE CONDITIONS OF DEVELOPMENT
CONSENT**

MOD2021/0853

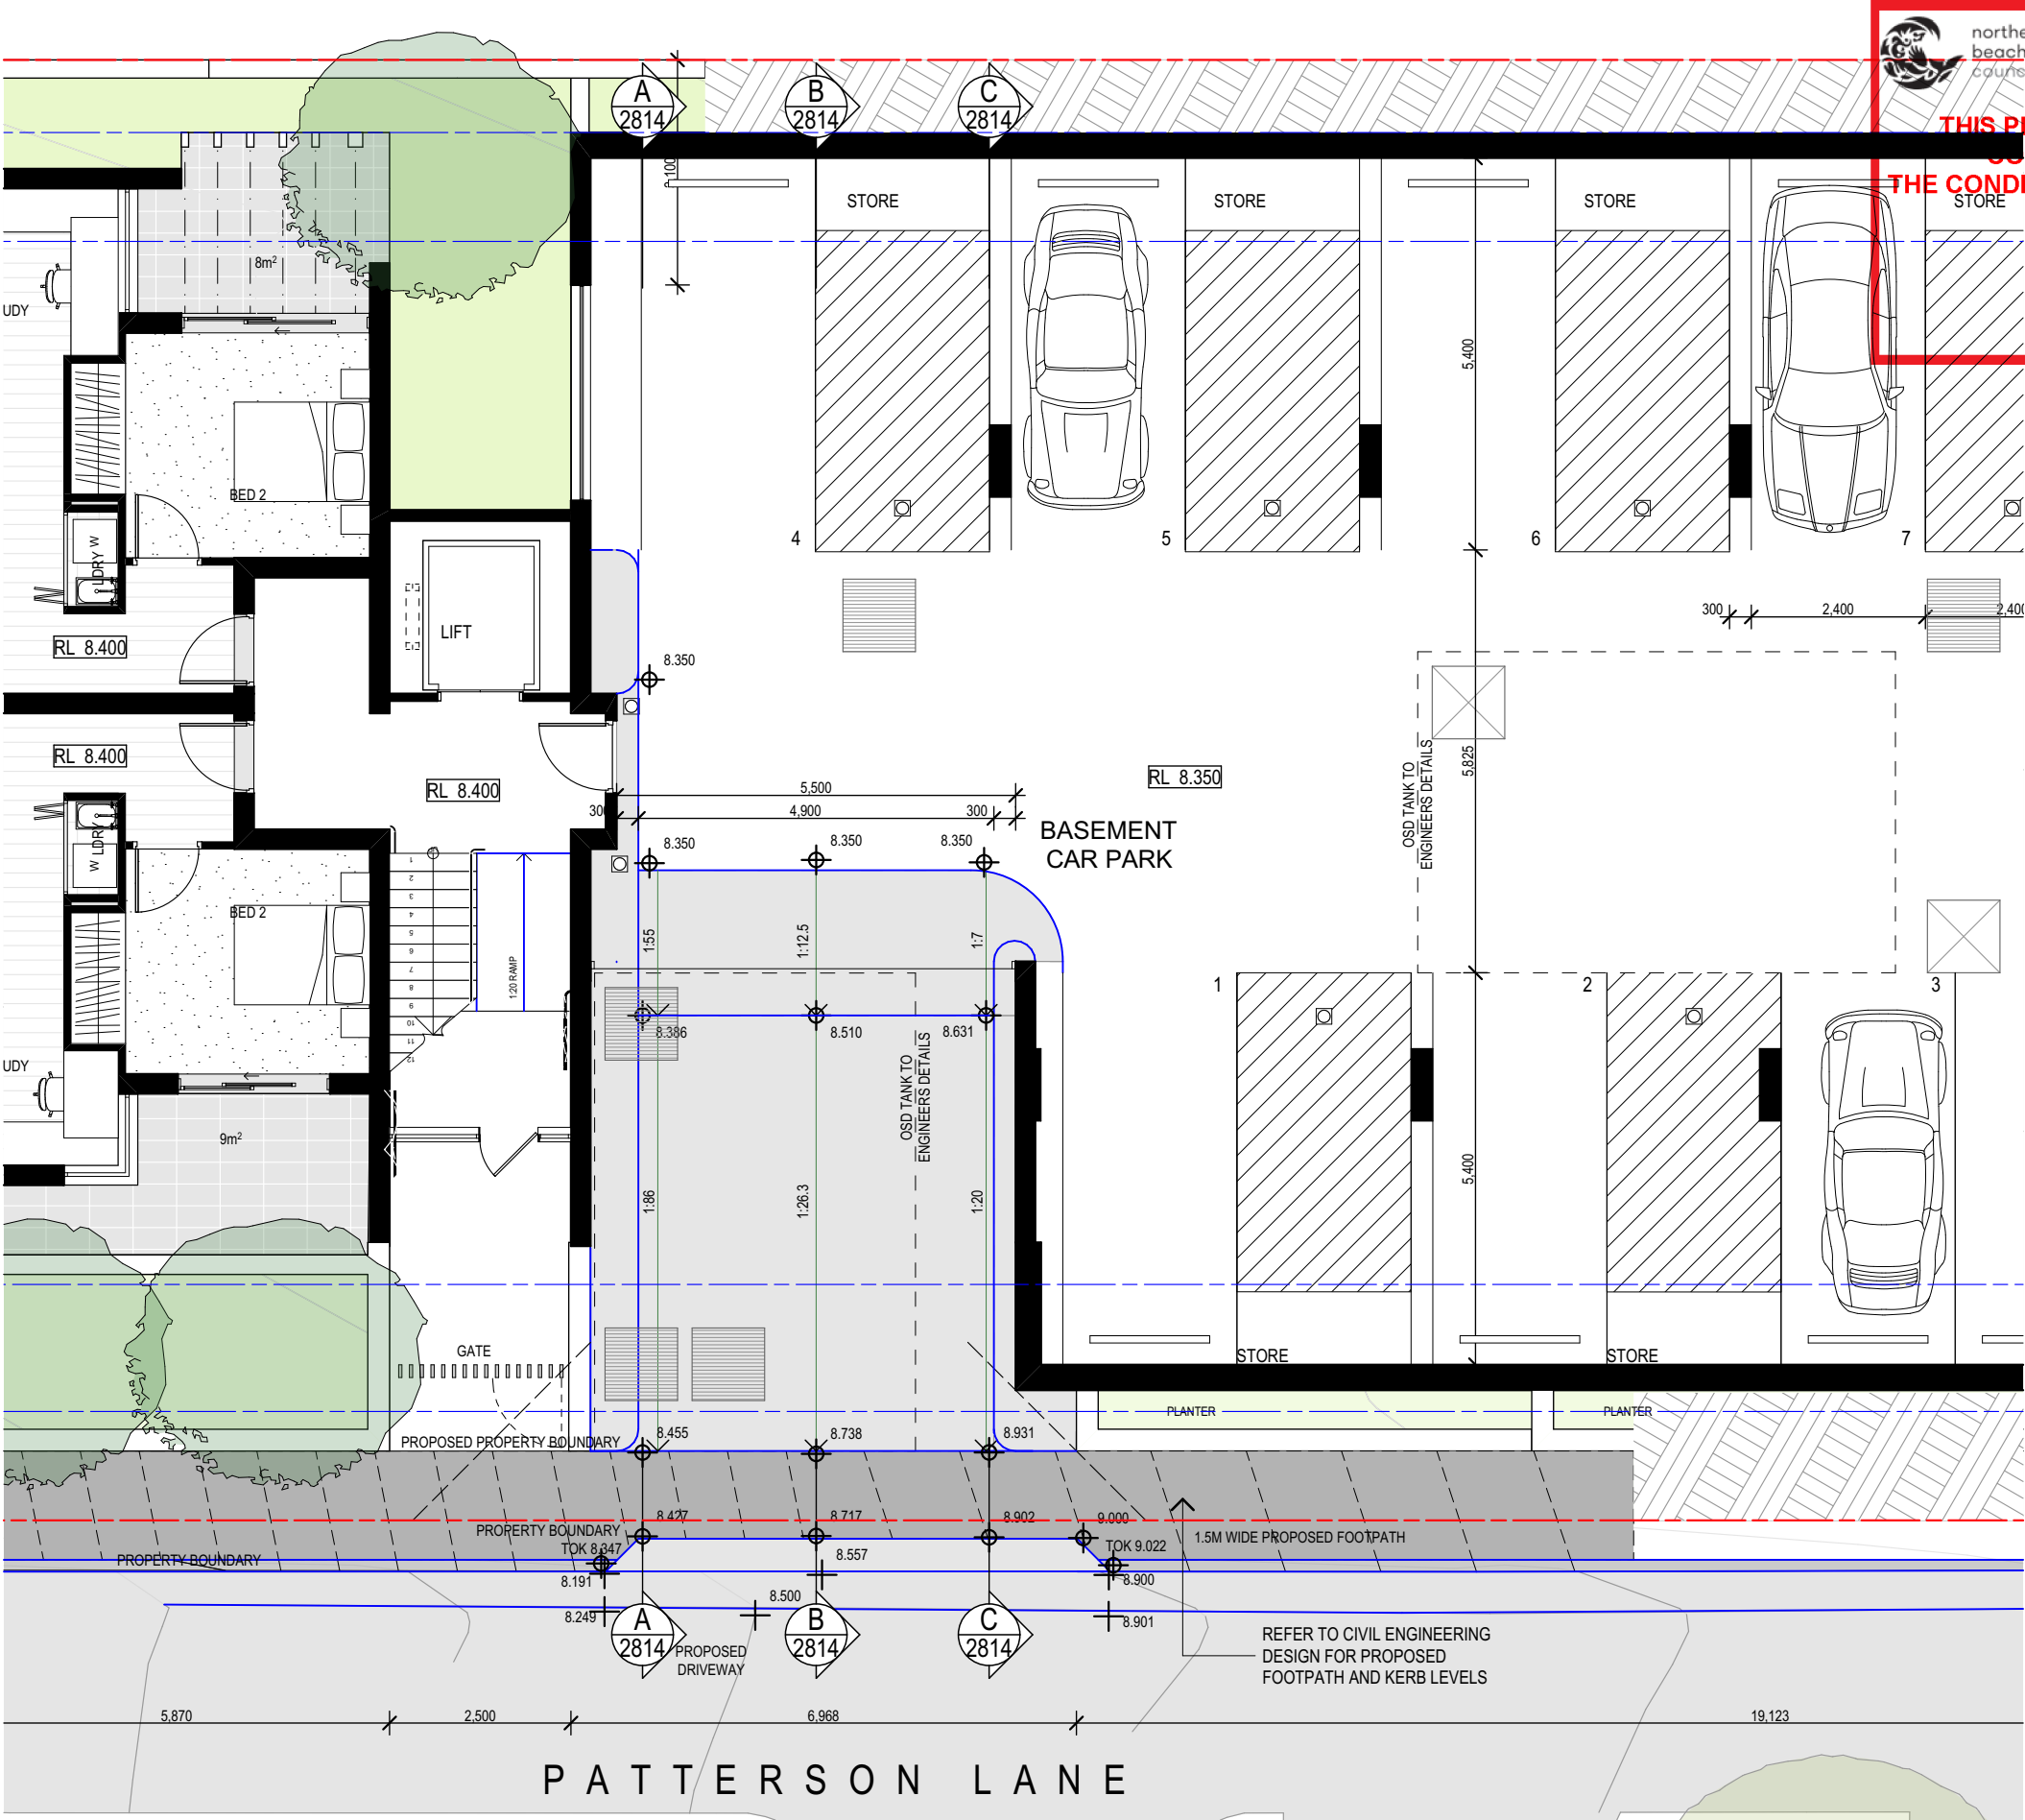

COTTEEPARKER

SYDNEY
T 61 2 9366 1133
COTTEE PARKER ARCHITECTS PTY LTD
ABN 77 010 924 106
COTTEEPARKER.COM.AU




COPYRIGHT COTTEE PARKER ARCHITECTS PTY LTD
Nominated Architect Cottee Parker JPRA
Martin Timms NSW Reg No. 10093

BIM Server: CPACLD8M04 - BIM Server 21/1900/5914 Central Road Avalon Master: 20/01/2022: 3:54 PM


3 CENTRAL ROAD
3 CENTRAL ROAD, AVALON BEACH
CLIENT - AVALON CENTRAL PTY LTD
TITLE
DRIVEWAY DETAIL PLAN
DWG No **SD2813** ISSUE **A**

A	ISSUED FOR INFO	DRIVEWAY DETAILS ADDED	20/02/2021	KT	RM	RM
ISSUE PURPOSE	Change Name	DATE	D.	C.	A.	
SD						


JOB No
5914

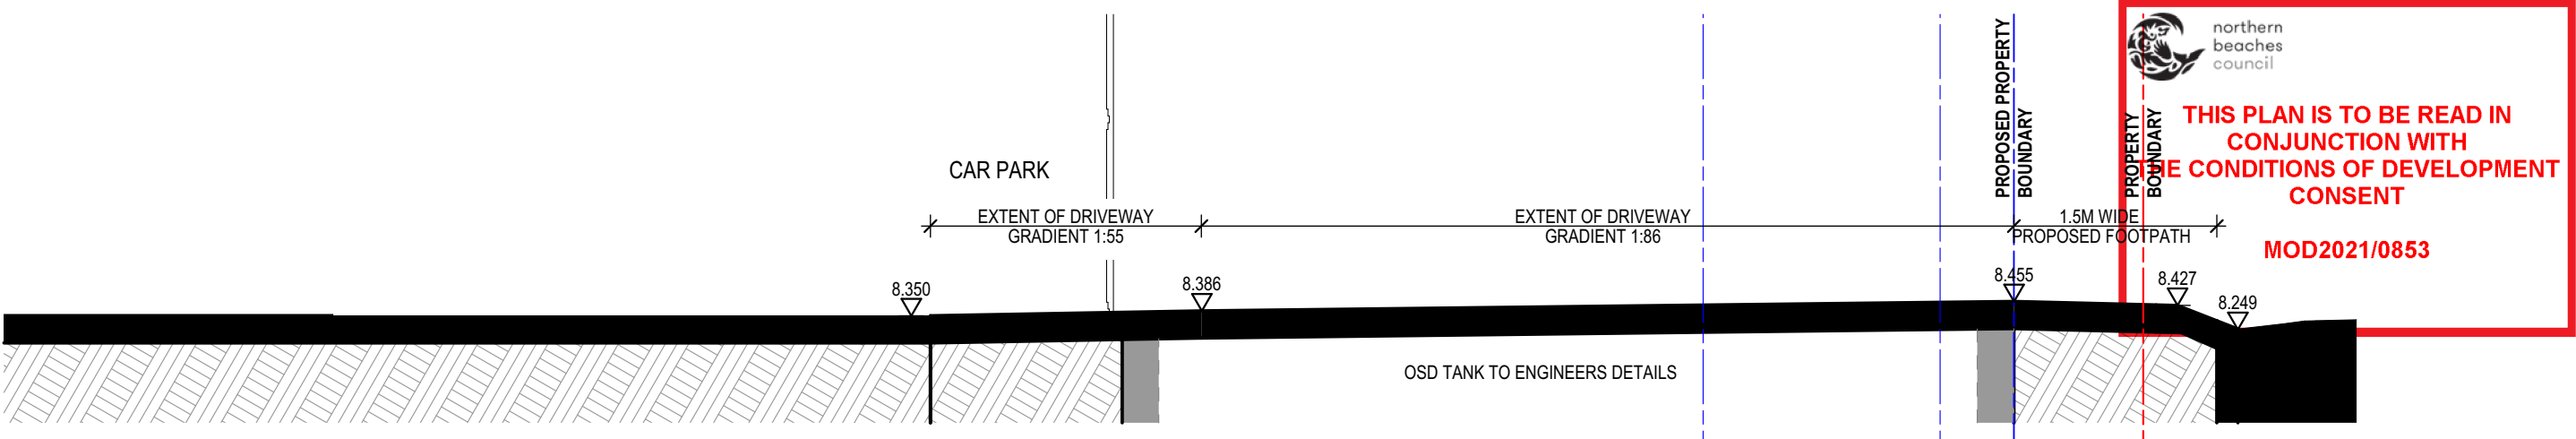

1 DRIVE DETAIL SECTION - A
SCALE 1:50 @ A3

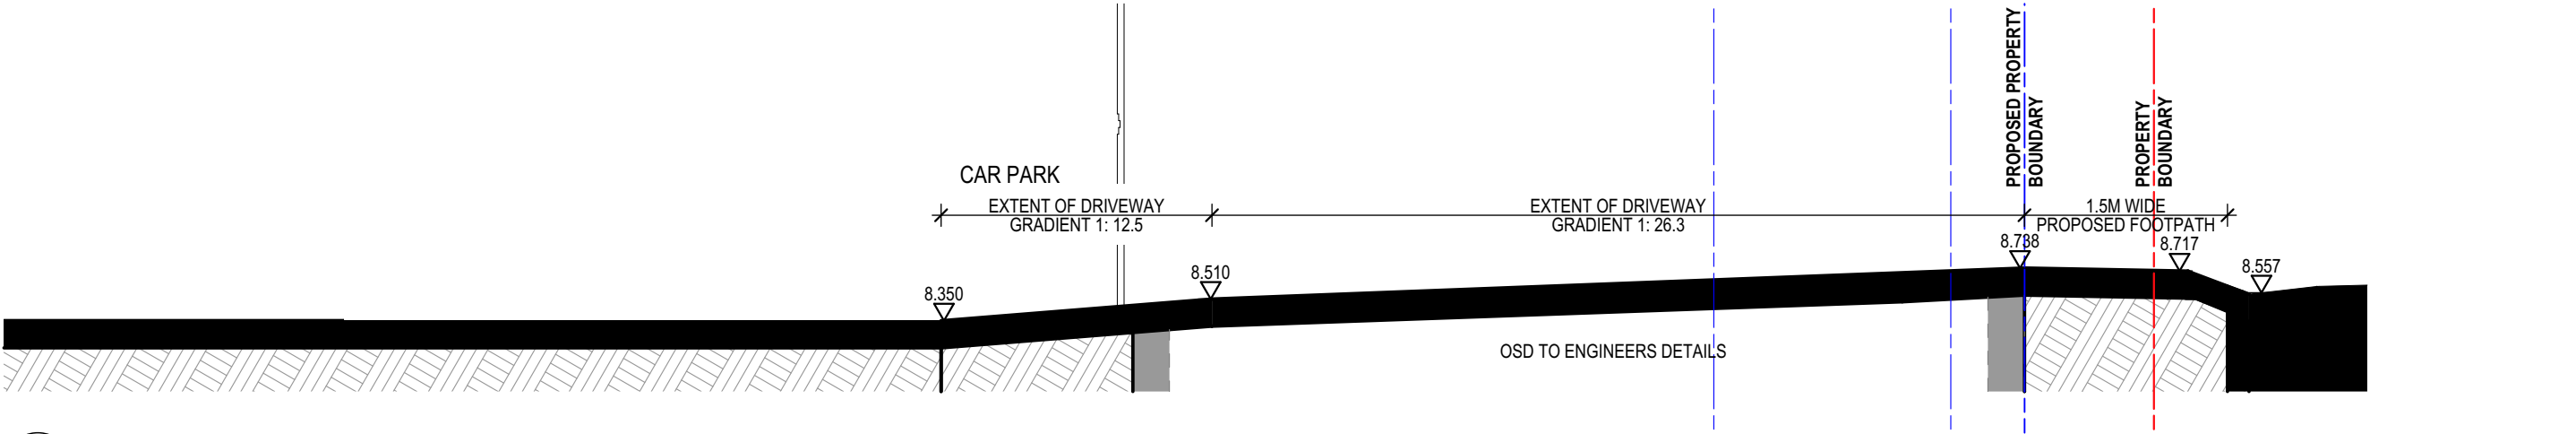

2 DRIVE DETAIL SECTION - B
SCALE 1:50 @ A3

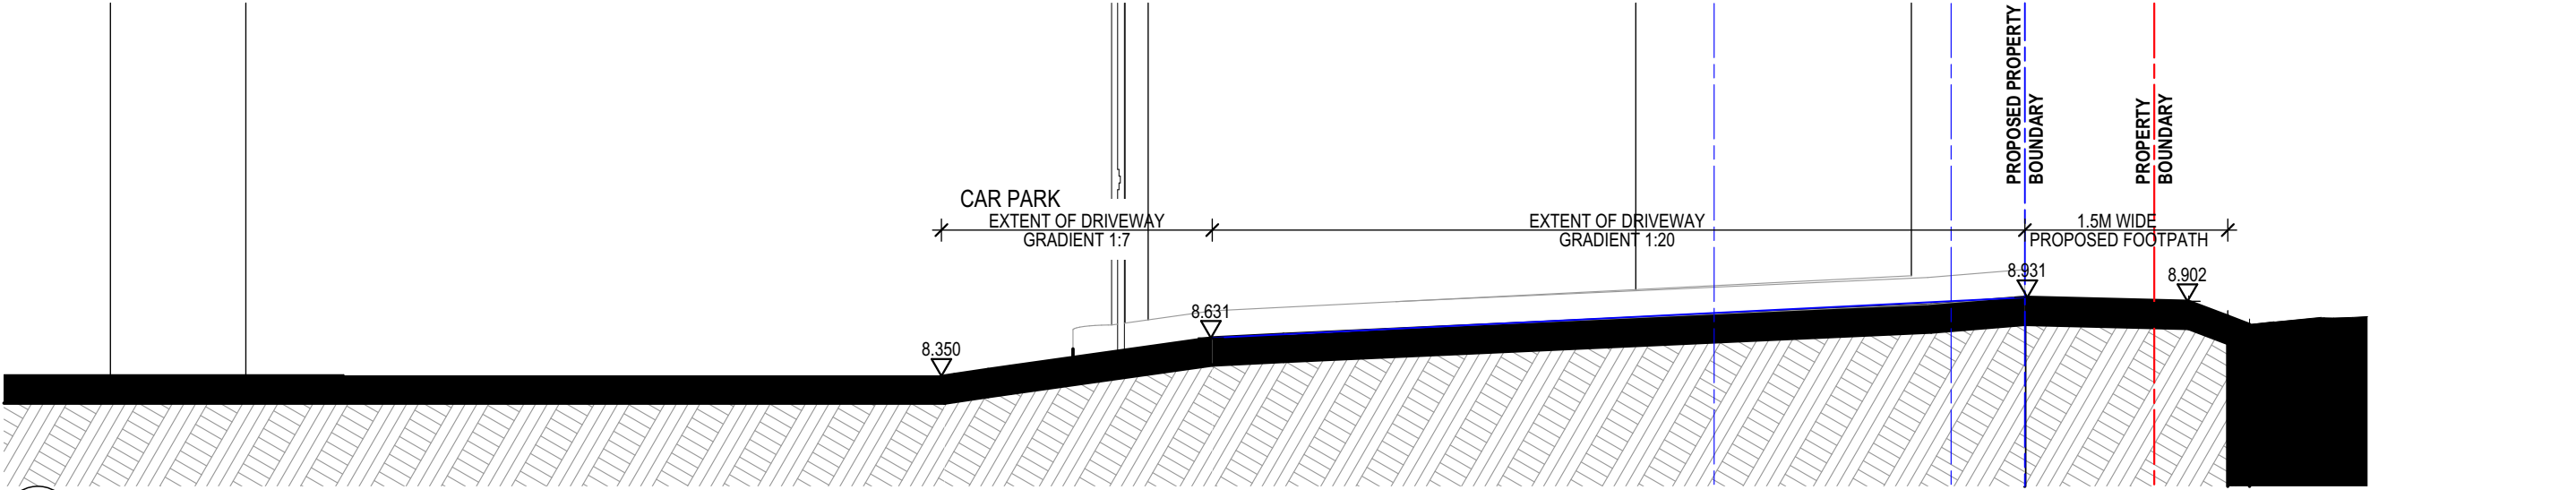

3 DRIVE DETAIL SECTION - C
SCALE 1:50 @ A3




northern
beaches
council

THIS PLAN IS TO BE READ IN
CONJUNCTION WITH
THE CONDITIONS OF DEVELOPMENT
CONSENT

MOD2021/0853

COTTEEPARKER

SYDNEY
T 61 2 9366 1133
COTTEE PARKER ARCHITECTS PTY LTD
ABN 77 010 924 106
COTTEEPARKER.COM.AU

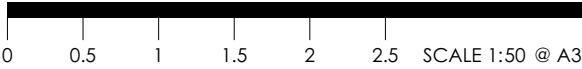

COPYRIGHT COTTEE PARKER ARCHITECTS PTY LTD
Nominated Architect Cottee Parker JPRA
Martin Timms NSW Reg No. 10093

BIM Server: CPACLDBIM04 - BIM Server 21/1900/5914 Central Road Avalon Master: 20/01/2022: 3:54 PM

A ISSUED FOR INFO		DRIVEWAY DETAILS ADDED			20/02/2021	KT	RM	RM	JOB No			DWG No		ISSUE	
ISSUE PURPOSE		Change Name			DATE	D.	C.	A.	5914			SD2814		A	
SD															

3 CENTRAL ROAD
3 CENTRAL ROAD, AVALON BEACH
CLIENT - AVALON CENTRAL PTY LTD
TITLE



DRIVEWAY DETAILS SECTIONS

THIS PLAN IS TO BE READ IN
CONJUNCTION WITH
THE CONDITIONS OF DEVELOPMENT
CONSENT


MOD2021/0853



1 STREET ELEVATION - CENTRAL ROAD
SCALE 1:250 @ A3

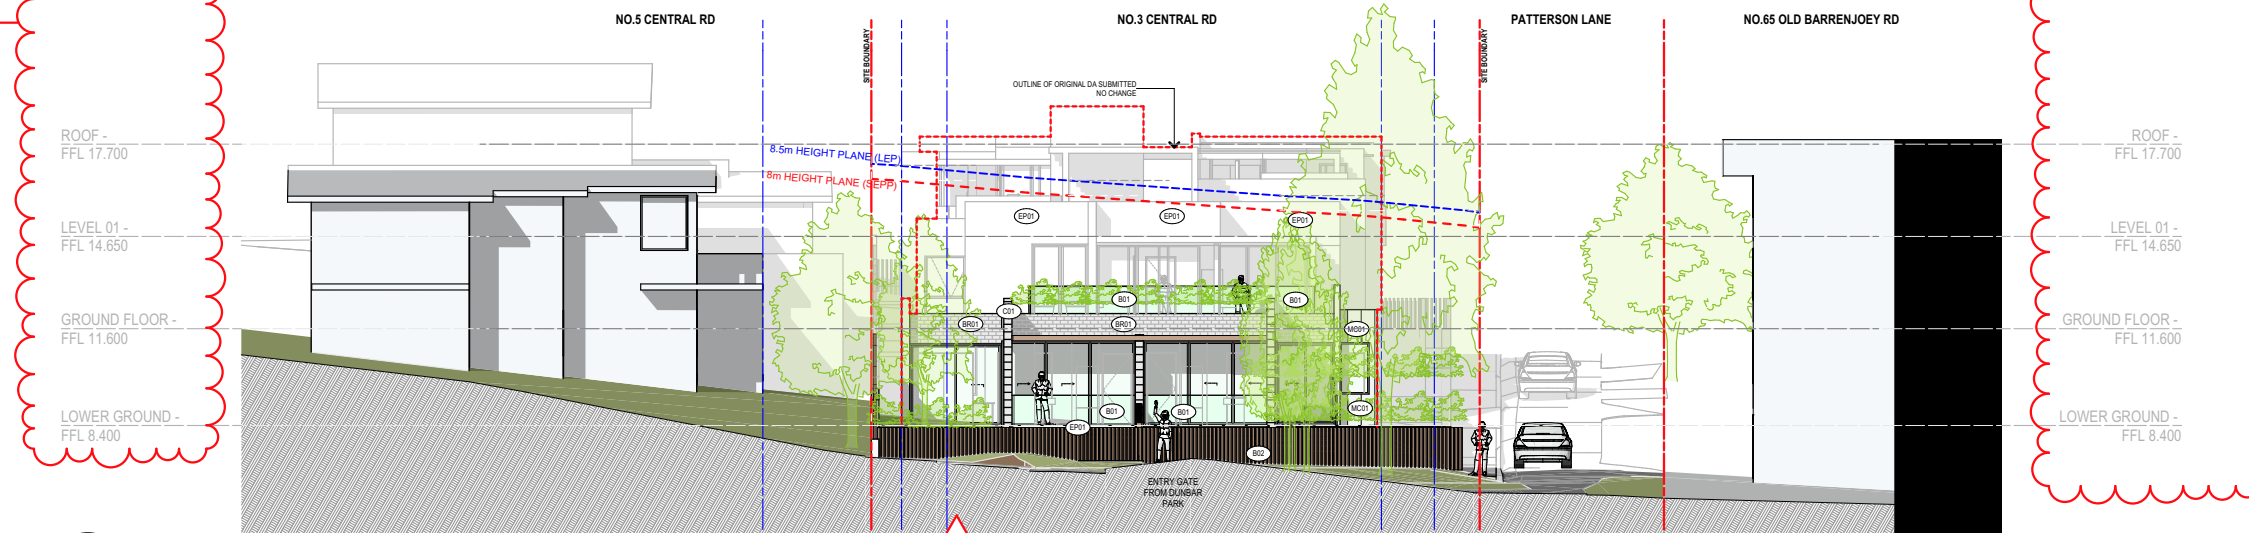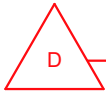

2 STREET ELEVATION - DUNBAR PARK
SCALE 1:250 @ A3

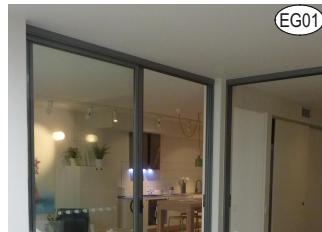


CLEAR GLAZING




GLASS LOUVRES



FACE BRICK - WHITE

 

PAINT COLOUR

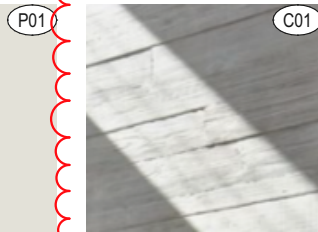

OFF FORM CONCRETE




TIMBER PRIVACY SCREEN



DRY PACK STONE WALL



GLASS BALUSTRADE

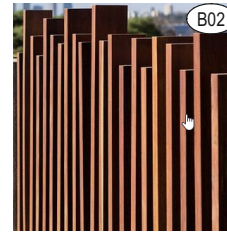

TIMBER FENCING



METAL CLADDING

COTTEEPARKER 

SYDNEY
T 61 2 9366 1133
COTTEE PARKER ARCHITECTS PTY LTD
ABN 77 010 924 106
COTTEEPARKER.COM.AU

BIM Server: CPACLBIM04 - BIM Server 21/1900/5914 Central Road Avalon Master: 1/10/2021: 5:37 PM



COPYRIGHT COTTEE PARKER ARCHITECTS PTY LTD
Nominated Architect Cotteeparker JPRA
Martin Timms NSW Reg No. 10093

D	ISSUE FOR SECTION 4.55	FFL LOWERED, EXTERNAL FINISHES ALTERED	30/09/2021	MZ	RM	RM
C	DA AMENDMENT SUBMISSION	GARBAGE ROOM RELOCATED AND REPLACED WITH PLANT ROOM	08/07/2020	KT	RM	RM
ISSUE PURPOSE	Change Name	DATE	D.	C.	A.	
SD						

3 CENTRAL ROAD
3 CENTRAL ROAD, AVALON BEACH
CLIENT - AVALON CENTRAL PTY LTD
TITLE
STREET ELEVATIONS
JOB No 5914
DWG No SD3001
ISSUE D

THIS PLAN IS TO BE READ IN
CONJUNCTION WITH
THE CONDITIONS OF DEVELOPMENT
CONSENT

MOD2021/0853

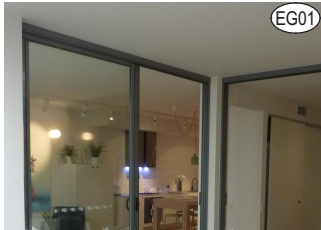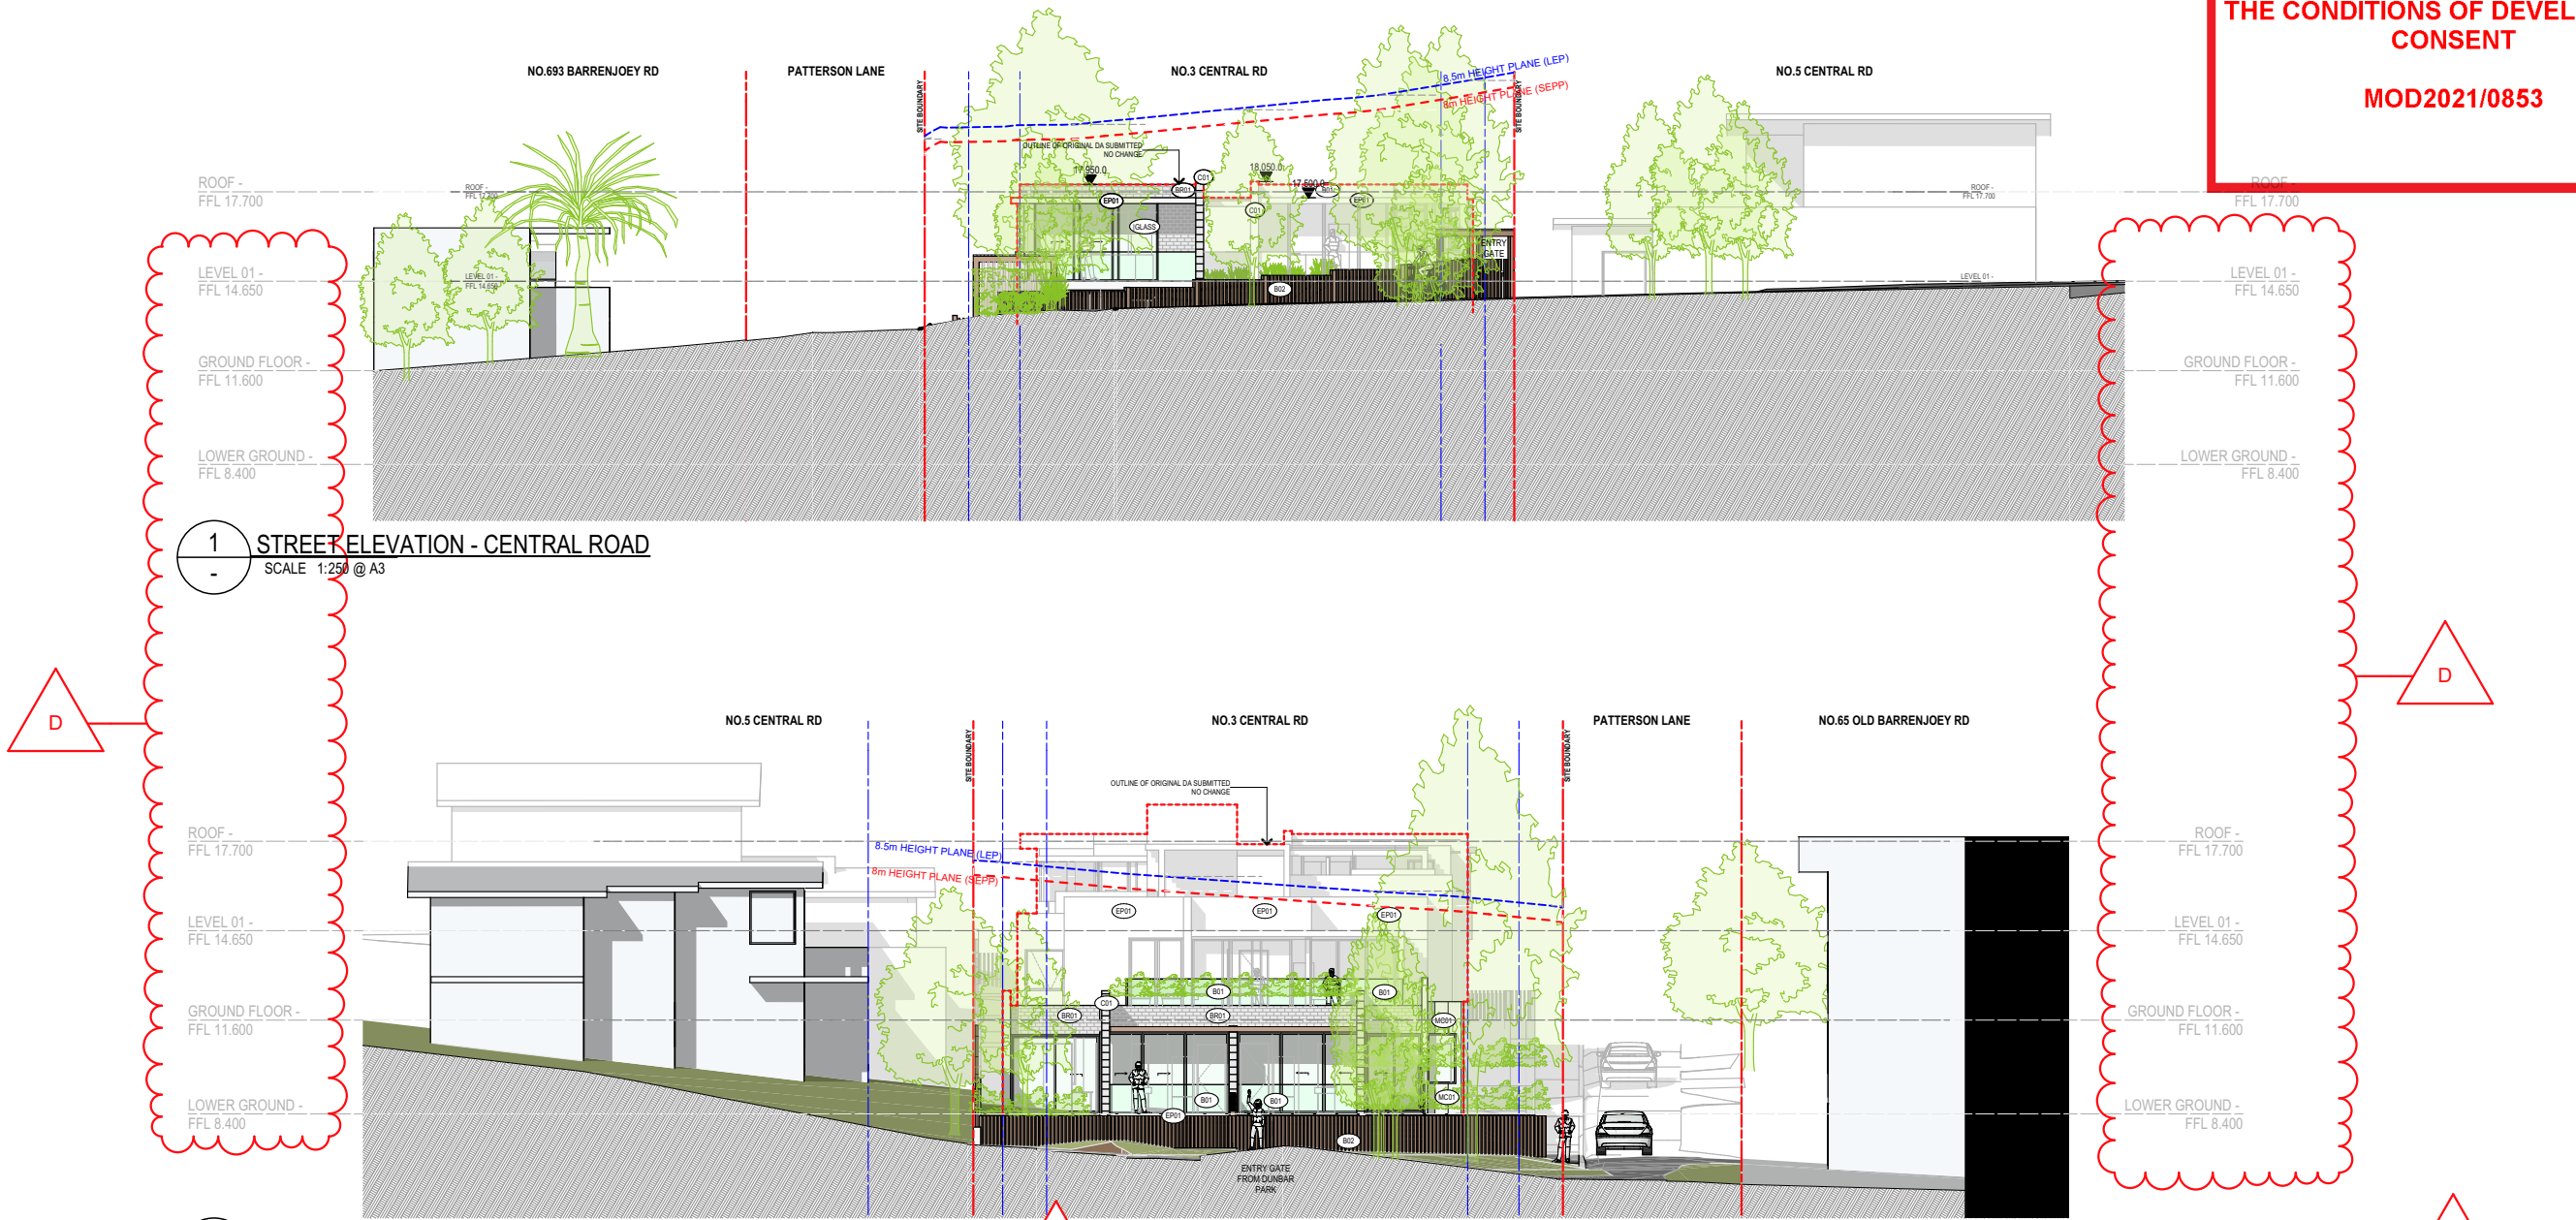


CLEAR GLAZING




GLASS LOUVRES



FACE BRICK - WHITE

 

PAINT COLOUR

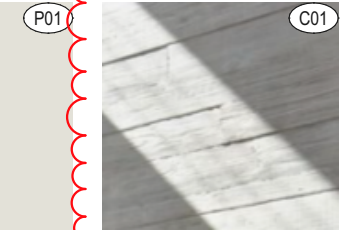

OFF FORM CONCRETE




TIMBER PRIVACY SCREEN



DRY PACK STONE WALL



GLASS BALUSTRADE

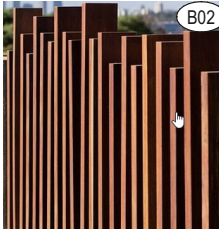

TIMBER FENCING



METAL CLADDING

COTTEEPARKER 

SYDNEY
T 61 2 9366 1133
COTTEE PARKER ARCHITECTS PTY LTD
ABN 77 010 924 106
COTTEEPARKER.COM.AU

BIM Server: CPACLD8M04 - BIM Server 21/1900/5914 Central Road Avalon Master: 1/10/2021: 5:37 PM




COPYRIGHT COTTEE PARKER ARCHITECTS PTY LTD
Nominated Architect Cotteeparker JPRA
Martin Timms NSW Reg No. 10093

D	ISSUE FOR SECTION 4.55	FFL LOWERED, EXTERNAL FINISHES ALTERED	30/09/2021	MZ	RM	RM
C	DA AMENDMENT SUBMISSION	GARBAGE ROOM RELOCATED AND REPLACED WITH PLANT ROOM	08/07/2020	KT	RM	RM


ISSUE PURPOSE	Change Name	DATE	D.	C.	A.	JOB No	DWG No	ISSUE
SD						5914	SD3001	D

3 CENTRAL ROAD
3 CENTRAL ROAD, AVALON BEACH
CLIENT - AVALON CENTRAL PTY LTD
TITLE

STREET ELEVATIONS

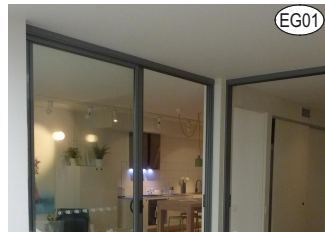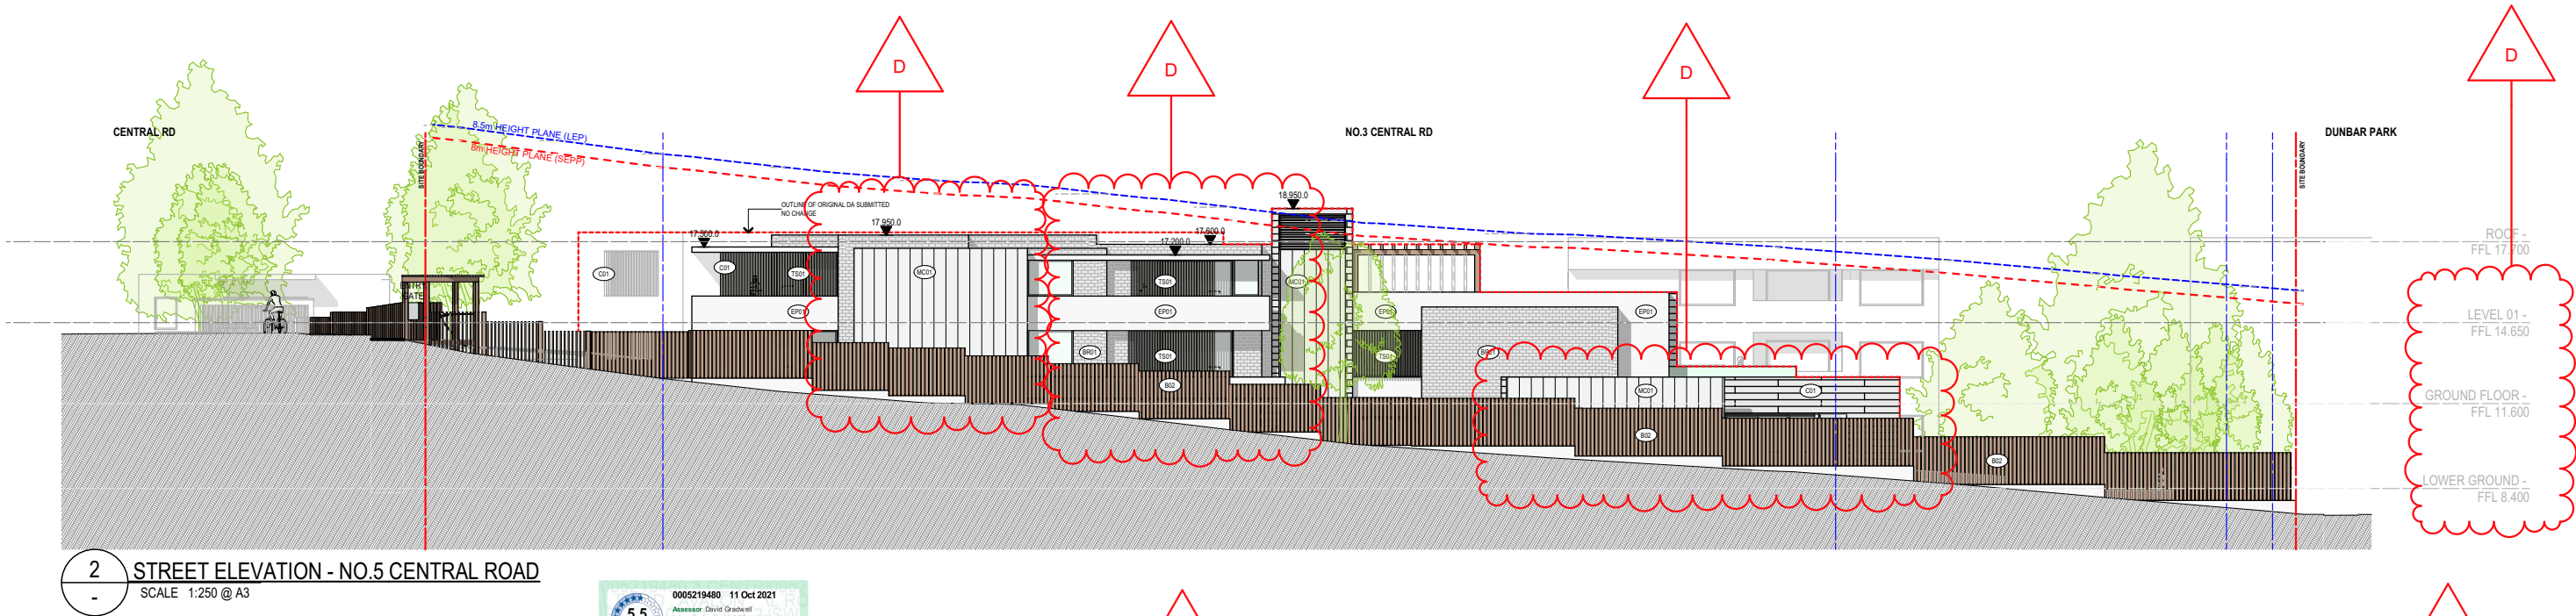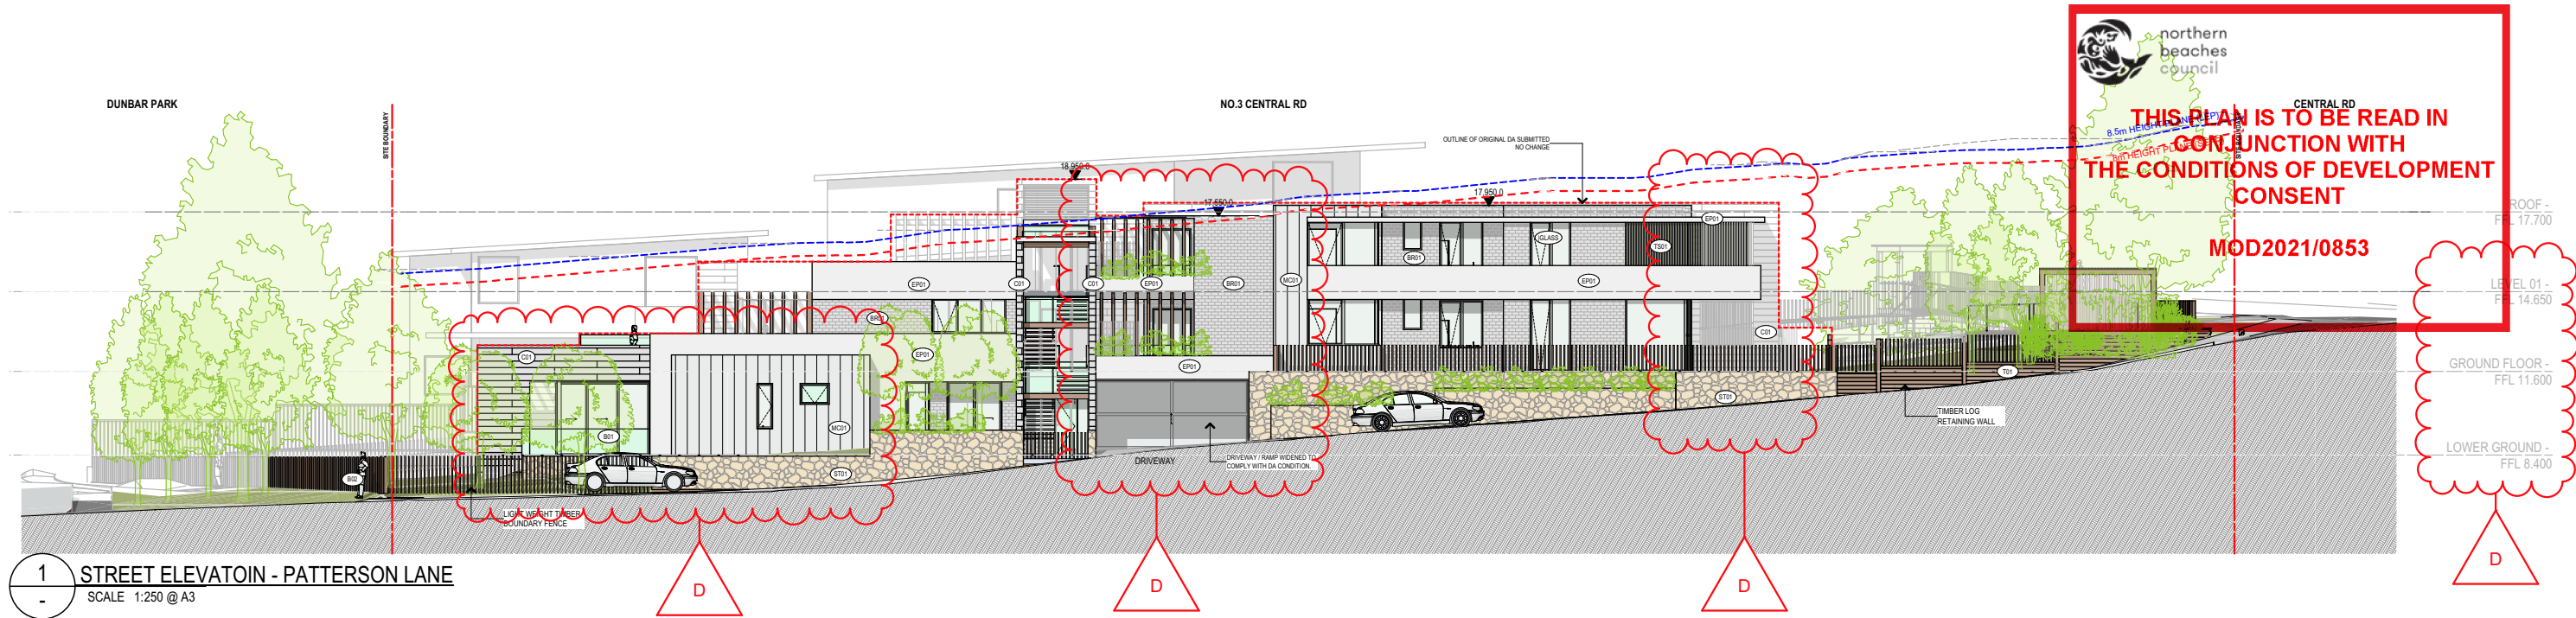


CLEAR GLAZING

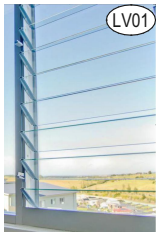


GLASS LOUVRES



FACE BRICK - WHITE

 

PAINT COLOUR

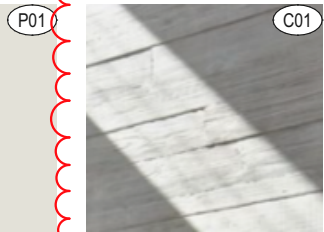

OFF FORM CONCRETE



TIMBER PRIVACY SCREEN



DRY PACK STONE WALL



GLASS BALUSTRADE



TIMBER FENCING



METAL CLADDING

COTTEEPARKER

SYDNEY
T 61 2 9366 1133
COTTEE PARKER ARCHITECTS PTY LTD
ABN 77 010 924 106
COTTEEPARKER.COM.AU

BIM Server: CPACLBIM04 - BIM Server 21/1900/5914 Central Road Avalon Master: 1/10/2021: 5:38 PM

COPYRIGHT COTTEE PARKER ARCHITECTS PTY LTD
Nominated Architect Cottee Parker JPRA
Martin Timms NSW Reg No. 10093

ISSUE FOR SECTION 4.55
FFL LOWERED, CARPARK DRIVEWAY WIDENED, NEW DOOR TO GARBAGE ROOM, EXTERNAL FINISHES ALTERED
30/09/2021 MZ RM RM

ISSUE PURPOSE
SD

Change Name

DATE

D. C. A.

JOB No
5914

3 CENTRAL ROAD
3 CENTRAL ROAD, AVALON BEACH

CLIENT - AVALON CENTRAL PTY LTD

TITLE

STREET ELEVATIONS



DWG No
SD3002
ISSUE
D




northern
beaches
council

THIS PLAN IS TO BE READ IN
CONJUNCTION WITH
THE CONDITIONS OF DEVELOPMENT
CONSENT

MOD2021/0853

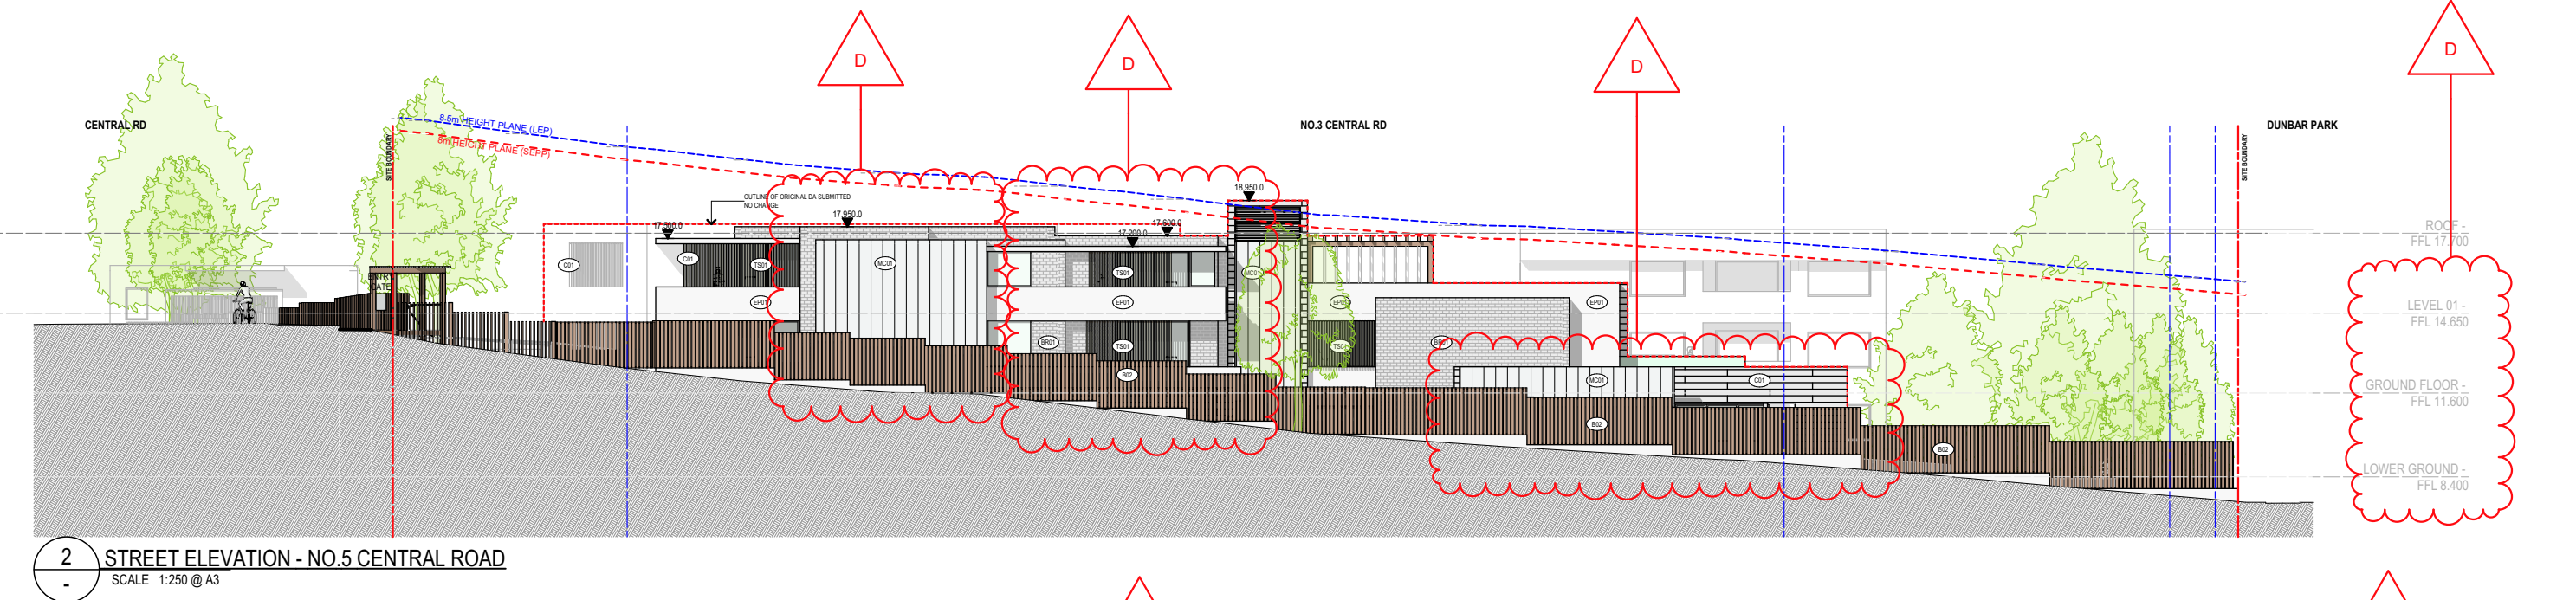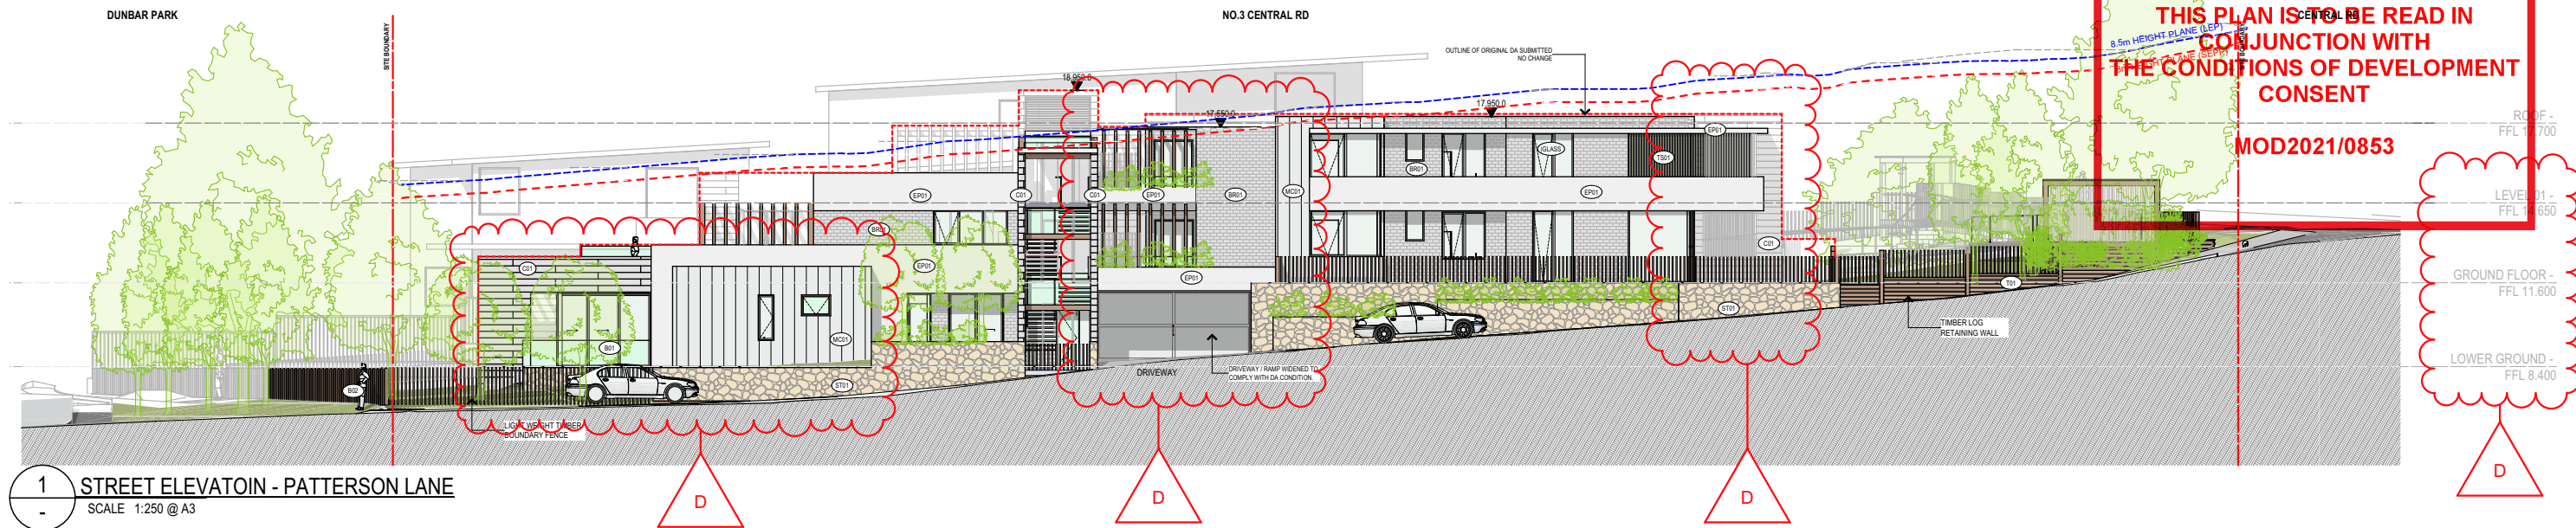

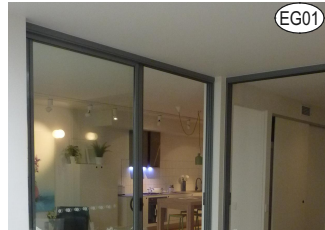

EG01

CLEAR GLAZING




LV01

GLASS LOUVRES




BR01

FACE BRICK - WHITE

 

P01

PAINT COLOUR

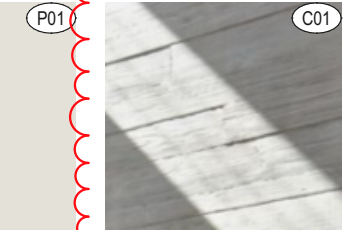

C01

OFF FORM CONCRETE



TS01

TIMBER PRIVACY SCREEN



ST01

DRY PACK STONE WALL



B01

GLASS BALUSTRADE



B02

TIMBER FENCING



MC01

METAL CLADDING

COTTEEPARKER

SYDNEY
T 61 2 9366 1133
COTTEE PARKER ARCHITECTS PTY LTD
ABN 77 010 924 106
COTTEEPARKER.COM.AU

BIM Server: CPACLD8M04 - BIM Server 21/1900/5914 Central Road Avalon Master: 1/10/2021: 5:38 PM

COPYRIGHT COTTEE PARKER ARCHITECTS PTY LTD
Nominated Architect Cottee Parker JPRA
Martin Timms NSW Reg No. 10093


D	ISSUE FOR SECTION 4.55	FFL LOWERED, CARPARK DRIVEWAY WIDENED, NEW DOOR TO GARBAGE ROOM, EXTERNAL FINISHES ALTERED	30/09/2021	MZ	RM	RM
ISSUE PURPOSE		Change Name	DATE	D.	C.	A.
SD						

3 CENTRAL ROAD
3 CENTRAL ROAD, AVALON BEACH
CLIENT - AVALON CENTRAL PTY LTD
TITLE
STREET ELEVATIONS
JOB No 5914
DWG No SD3002
ISSUE D




THIS PLAN IS TO BE READ IN
CONJUNCTION WITH
THE CONDITIONS OF DEVELOPMENT
CONSENT

MOD2021/0853

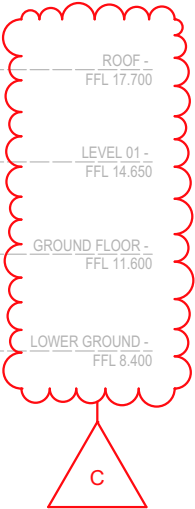

1 STREET ELEVATION - CENTRAL ROAD
SCALE 1:250 @ A3

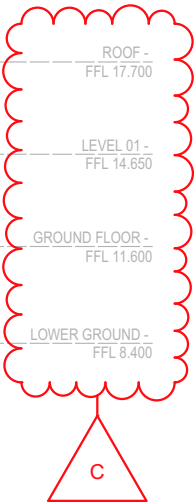

2 STREET ELEVATION - DUNBAR PARK
SCALE 1:250 @ A3



COTTEEPARKER


SYDNEY
T 61 2 9366 1133
COTTEE PARKER ARCHITECTS PTY LTD
ABN 77 010 924 106
COTTEEPARKER.COM.AU

BIM Server: CPACLBIM04 - BIM Server 21/1900/5914 Central Road Avalon Master: 1/10/2021: 5:38 PM

COPYRIGHT COTTEE PARKER ARCHITECTS PTY LTD
Nominated Architect Cottee Parker JPRA
Martin Timms NSW Reg No. 10093

C	ISSUE FOR SECTION 4.55	FFL LOWERED	30/09/2021	MZ	RM	RM
A	DA SUBMISSION PURPOSE ONLY		17/12/2019	KT	RM	RM
ISSUE	PURPOSE	Change Name	DATE	D.	C.	A.
SD						

3 CENTRAL ROAD
3 CENTRAL ROAD, AVALON BEACH
CLIENT - AVALON CENTRAL PTY LTD
TITLE
ELEVATIONS
JOB No 5914
DWG No SD3003
ISSUE C

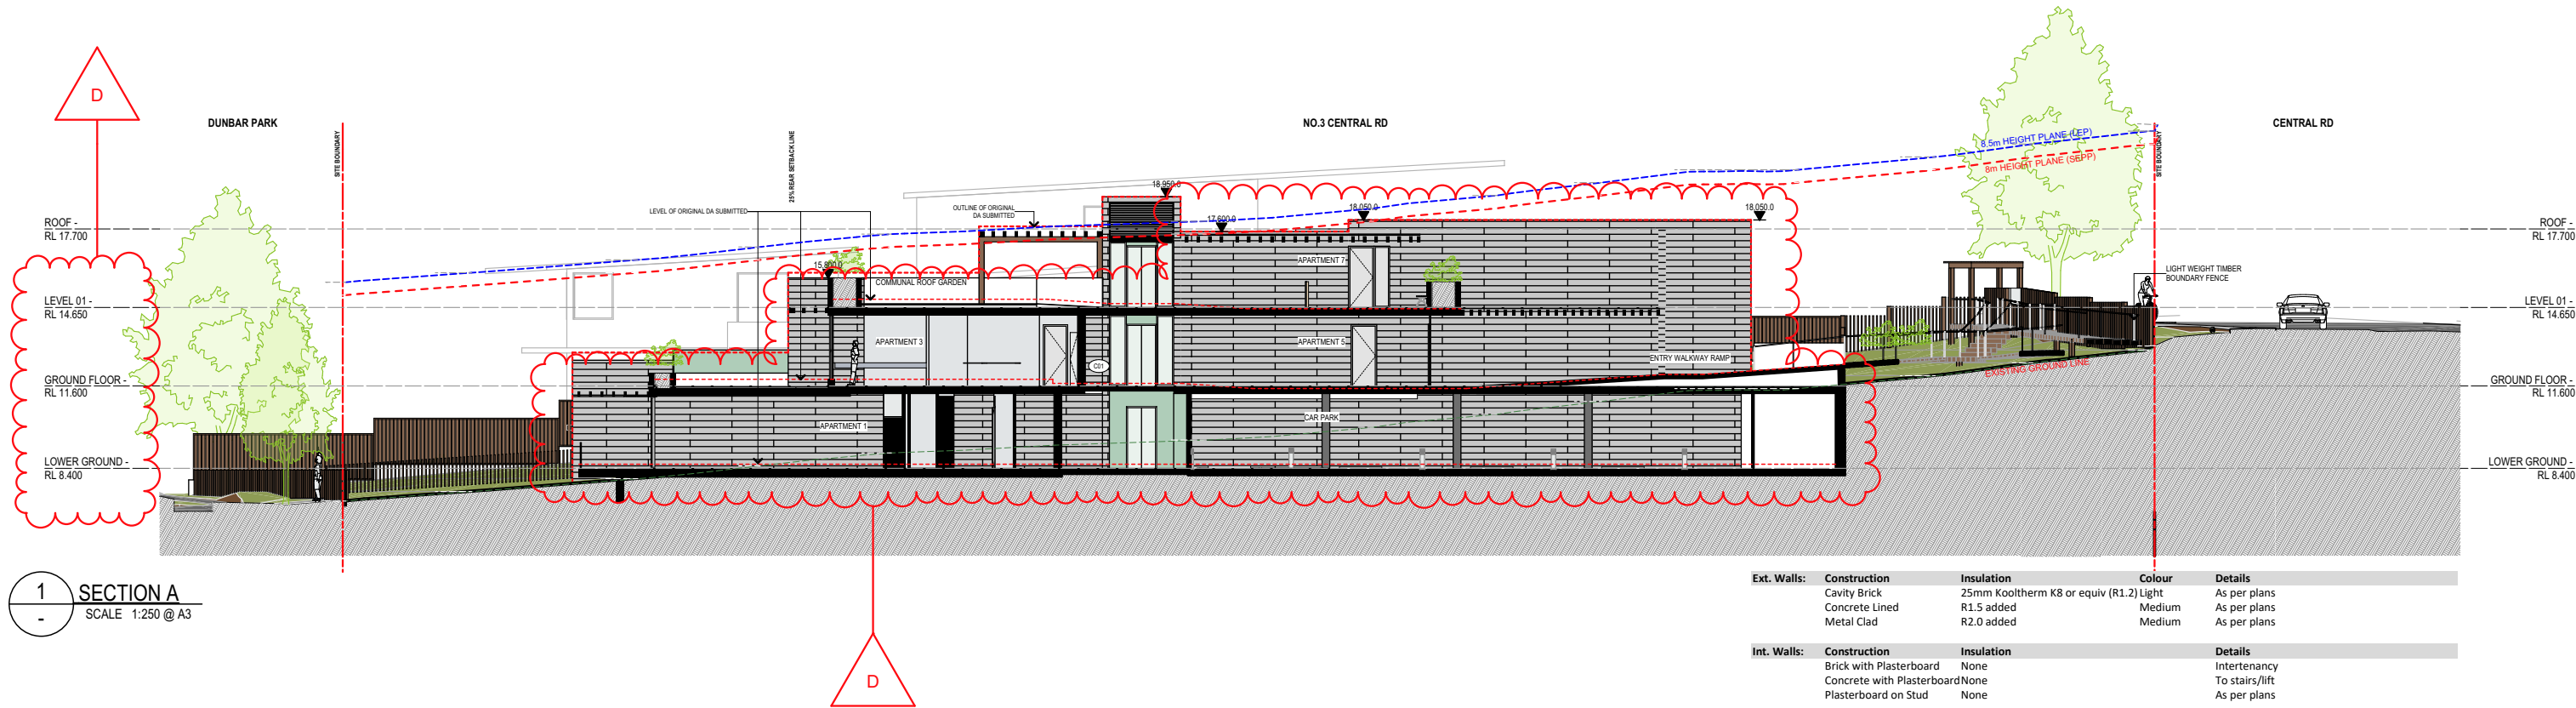

1 SECTION A
SCALE 1:250 @ A3

Ext. Walls:	Construction	Insulation	Colour	Details	
	Cavity Brick	25mm Kooltherm K8 or equiv (R1.2)	Light	As per plans	
	Concrete Lined	R1.5 added	Medium	As per plans	
	Metal Clad	R2.0 added	Medium	As per plans	
Int. Walls:	Construction	Insulation		Details	
	Brick with Plasterboard	None		Intertenancy	
	Concrete with Plasterboard	None		To stairs/lift	
	Plasterboard on Stud	None		As per plans	
Floors:	Construction	Insulation		Details	
	Concrete	R1.4 added		Where car park below (Apartments 4 & 5 only)	
Ceilings:	Construction	Insulation		Details	
	Plasterboard	R2.5 bulk		Where roof above	
Roof:	Construction	Insulation	Colour	Details	
	Concrete	25mm PIR soffit board (R1.2)	Medium	As per plans	
Windows:	Product ID	Glass	Frame	Uw/SHGCw	Details
Group A	ALM-003-03 A	Double Clear	Aluminium	4.3/0.47	Awning - Apartments 1, 4, 6 only
Group B	ALM-004-03 A	Double Clear	Aluminium	4.3/0.53	Fixed, Sliding - Apartments 1, 4, 6 only
Group A	ALM-001-03 A	Single Low E	Aluminium	5.4/0.49	Awning - Elsewhere
Group B	ALM-002-03 A	Single Low E	Aluminium	5.4/0.58	Fixed, Sliding - Elsewhere
Skylights:	Product ID	Glass	Frame	Uw	Details
	DG-Generic	Double Clear	Roof Light	4.2/0.72	As per plans
Other:	Orientation	Terrain	Weatherseals	Exhaust Dampers	Recessed Downlights
	205	Suburban	Yes	Yes	Sealed LED - 1 per 2.5m ²



COTTEEPARKER

SYDNEY
T 61 2 9366 1133
COTTEE PARKER ARCHITECTS PTY LTD
ABN 77 010 924 106
COTTEEPARKER.COM.AU

BIM Server: CPACLD8M04 - BIM Server 21/1900/5914 Central Road Avalon Master: 1/10/2021: 5:38 PM

COPYRIGHT COTTEE PARKER ARCHITECTS PTY LTD
Nominated Architect Cottee Parker JPRA
Martin Timms NSW Reg No. 10093


D ISSUE FOR SECTION 4.55 FFL LOWERED, EXTERNAL FINISHES ALTERED 30/09/2021 MZ RM RM

C DA AMENDMENT SUBMISSION ENTRY RAMP AND GATE REWORKED, APT 5 & 7 BEDROOM ALTERED 08/07/2020 KT RM RM

ISSUE PURPOSE	Change Name	DATE	D.	C.	A.	JOB No	DWG No	ISSUE
SD						5914	SD3101	D

3 CENTRAL ROAD
3 CENTRAL ROAD, AVALON BEACH
CLIENT - AVALON CENTRAL PTY LTD
TITLE

SECTIONS 1

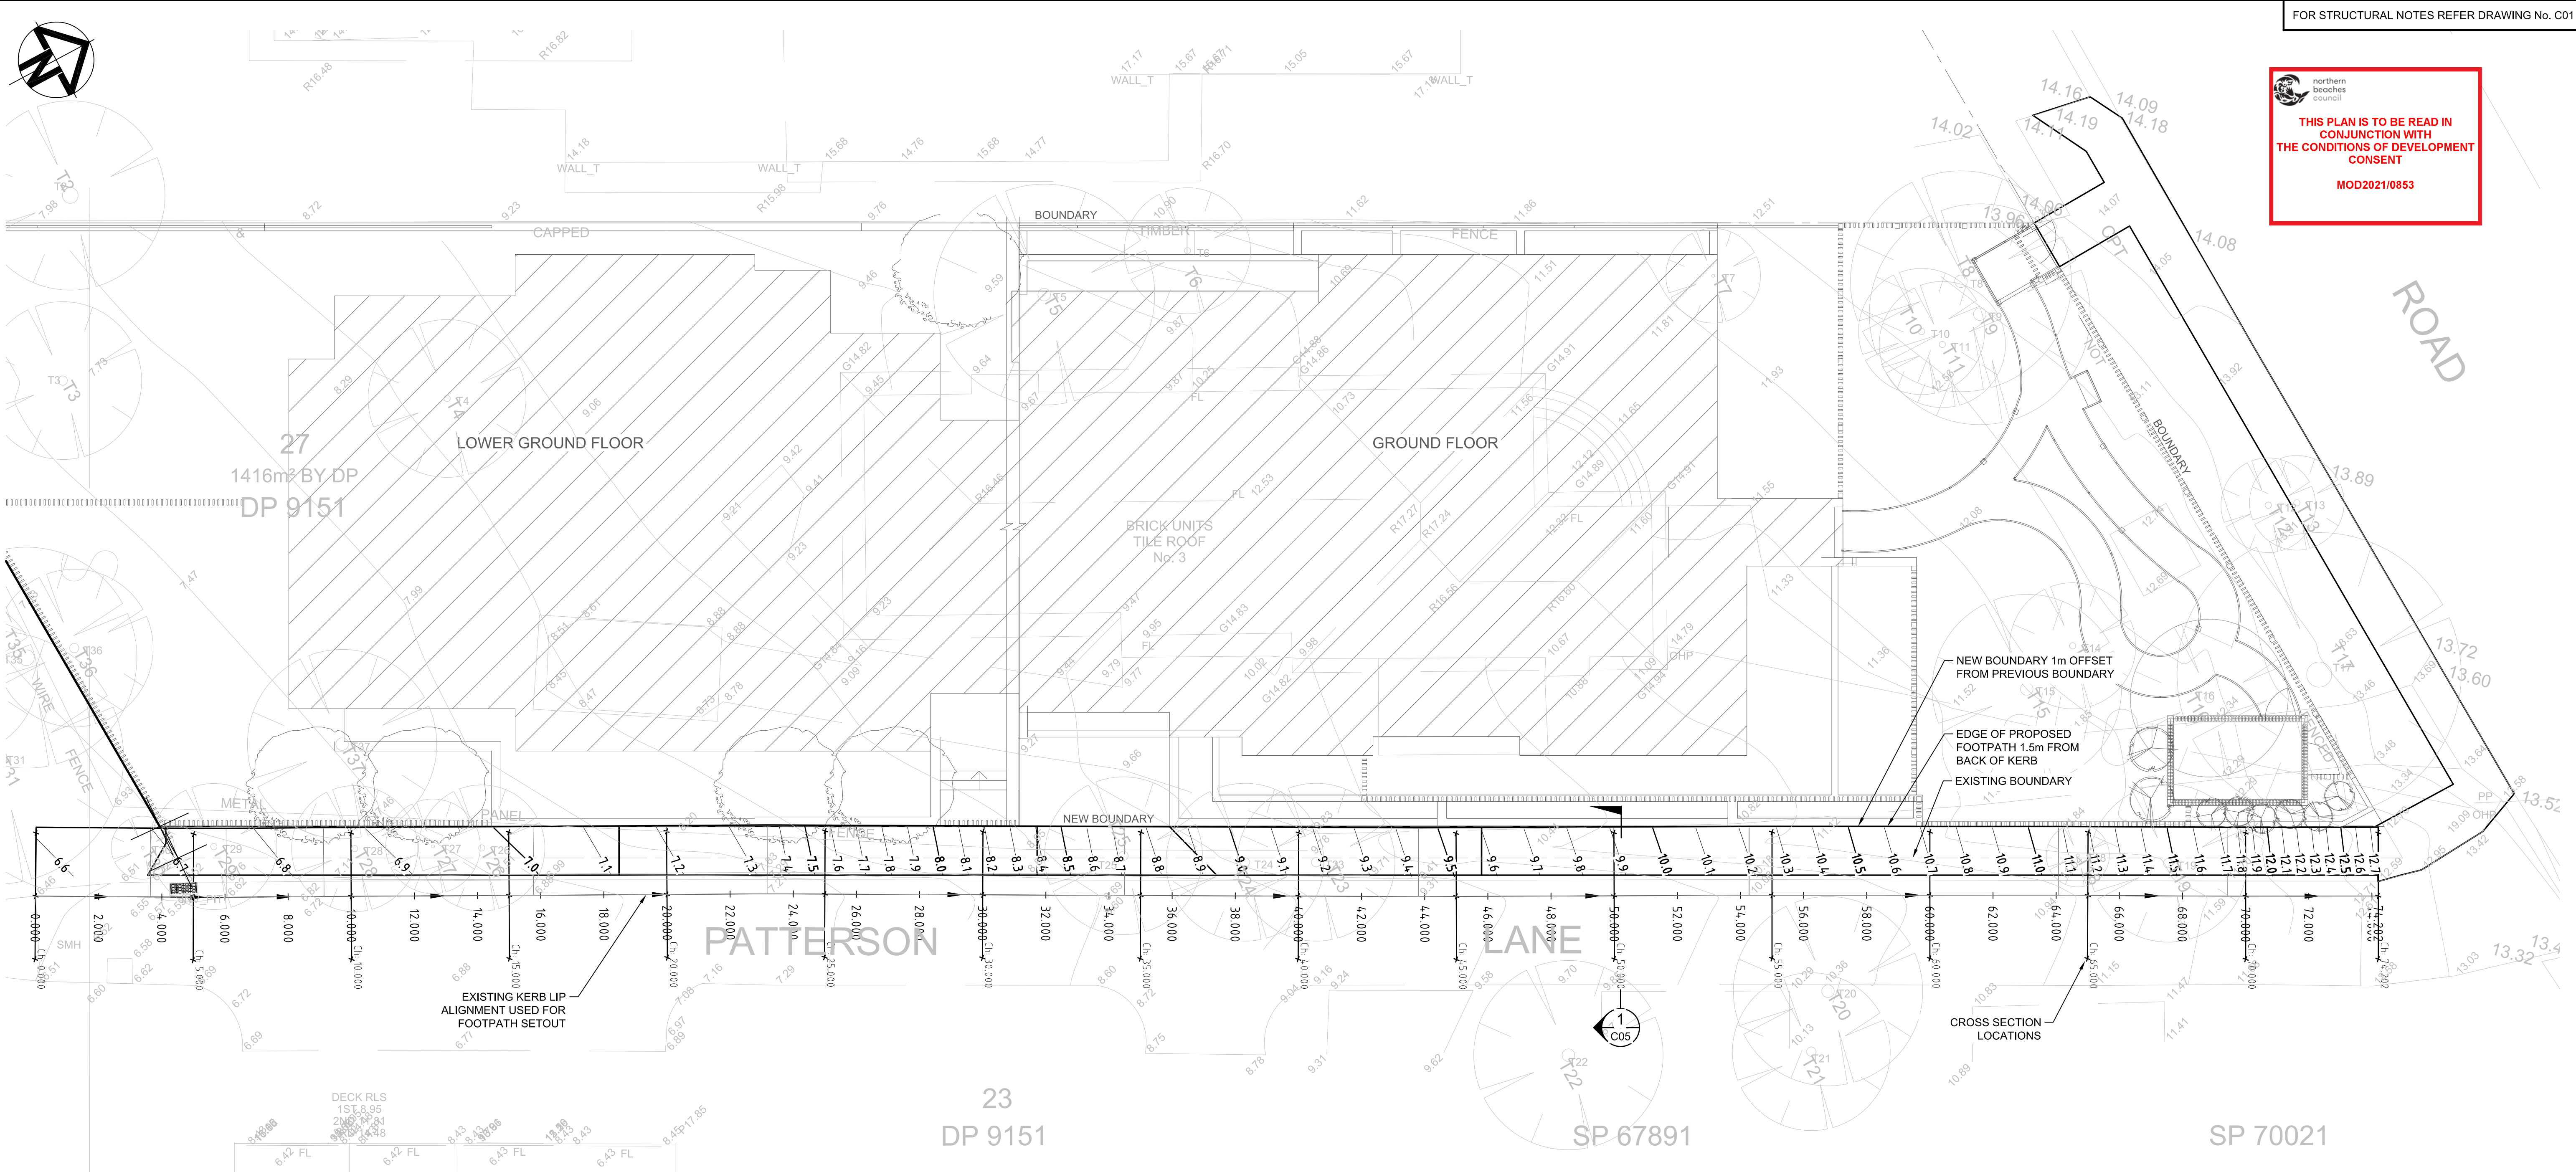

FOR STRUCTURAL NOTES REFER DRAWING No. C01

THIS PLAN IS TO BE READ IN CONJUNCTION WITH THE CONDITIONS OF DEVELOPMENT CONSENT
MOD2021/0853

FOOTPATH PLAN
SCALE 1:100

NOT FOR CONSTRUCTION

1	ISSUED FOR	NI			
No.	REVISION	DATE	No.	REVISION	DATE

ARCHITECT

COTTEEPARKER ∅

SYDNEY
T 61 2 9366 1133
COTTEE PARKER ARCHITECTS PTY LTD
ABN 77 010 924 106
COTTEEPARKER.COM.AU

PROJECT

3 CENTRAL ROAD
3 CENTRAL ROAD,
AVALON BEACH

CLIENT

AVALON CENTRAL PTY LTD

M+G Consulting

M & G CONSULTING ENGINEERS PTY LTD ABN 65 094 064 990
Tel: +61 2 8666 7888
L3, 50 Berry Street
North Sydney NSW 2060
(PO Box 1656, NSW 2059)

CONSULT AUSTRALIA
Member Firm

Member of
AUSTRALIAN STEEL INSTITUTE

ACSE
CORPORATED 1994


TITLE					
FOOTPATH PLAN					
DRAWN MW	DESIGNED MW	REVIEWED SM	DATE JULY 2021	SCALE 1:100 AT A1	
JOB No.	DRAWING No.				
	5568		C02		NI ISSUE



northern
beaches
council

THIS PLAN IS TO BE READ IN
CONJUNCTION WITH
THE CONDITIONS OF DEVELOPMENT
CONSENT

MOD2021/0853

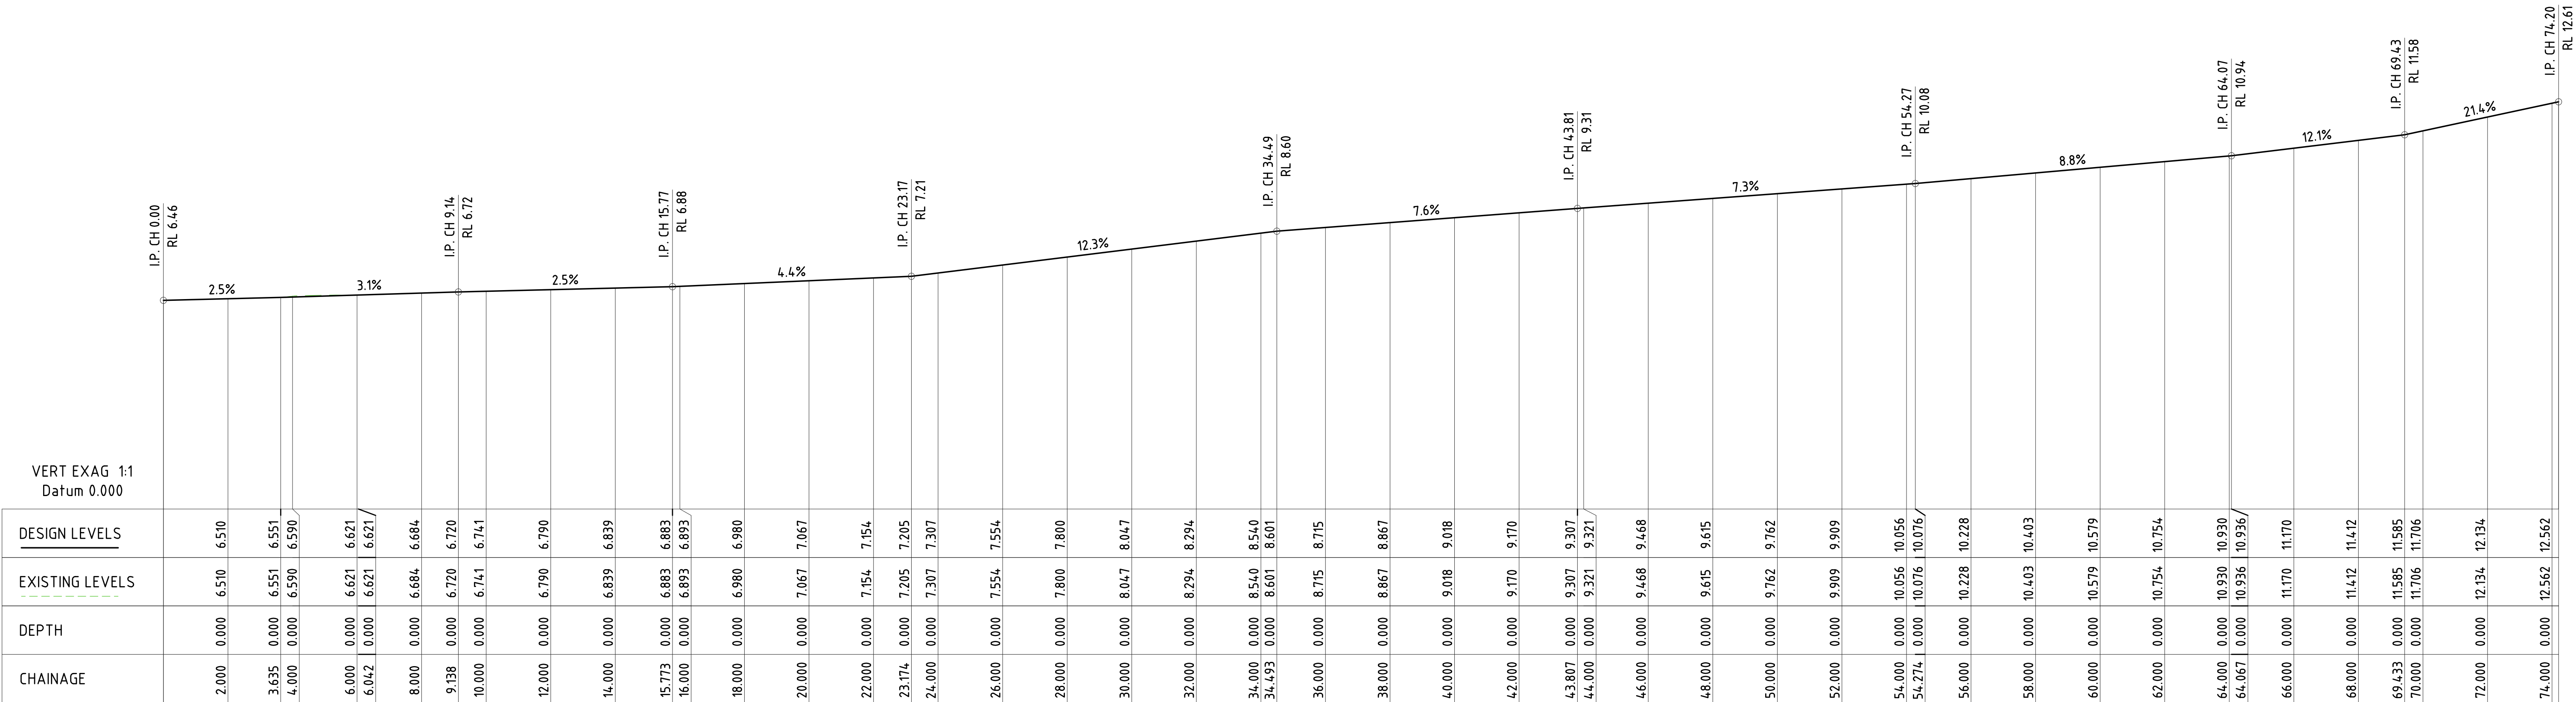

KERB LIP LONGSECTION
SCALE 1:100

NOT FOR CONSTRUCTION

1	ISSUED FOR	NI			
No.	REVISION	DATE	No.	REVISION	DATE

ARCHITECT

COTTEEPARKER 

SYDNEY
T 61 2 9366 1133
COTTEE PARKER ARCHITECTS PTY LTD
ABN 77 010 924 106
COTTEEPARKER.COM.AU

PROJECT

3 CENTRAL ROAD

3 CENTRAL ROAD,
AVALON BEACH

CLIENT

AVALON CENTRAL PTY LTD

M+G Consulting

M & G CONSULTING ENGINEERS PTY LTD ABN 65 094 064 990
Tel: +61 2 8666 7888
L3, 50 Berry Street
North Sydney NSW 2060
(PO Box 1656, NSW 2059)



TITLE

KERB LIP
LONGSECTION



DRAWN MW	DESIGNED MW	REVIEWED SM	DATE JULY 2021	SCALE 1:100 AT A1
JOB No. 5568		DRAWING No. C03		NI ISSUE



northern
beaches
council

THIS PLAN IS TO BE READ IN
CONJUNCTION WITH
THE CONDITIONS OF DEVELOPMENT
CONSENT

MOD2021/0853

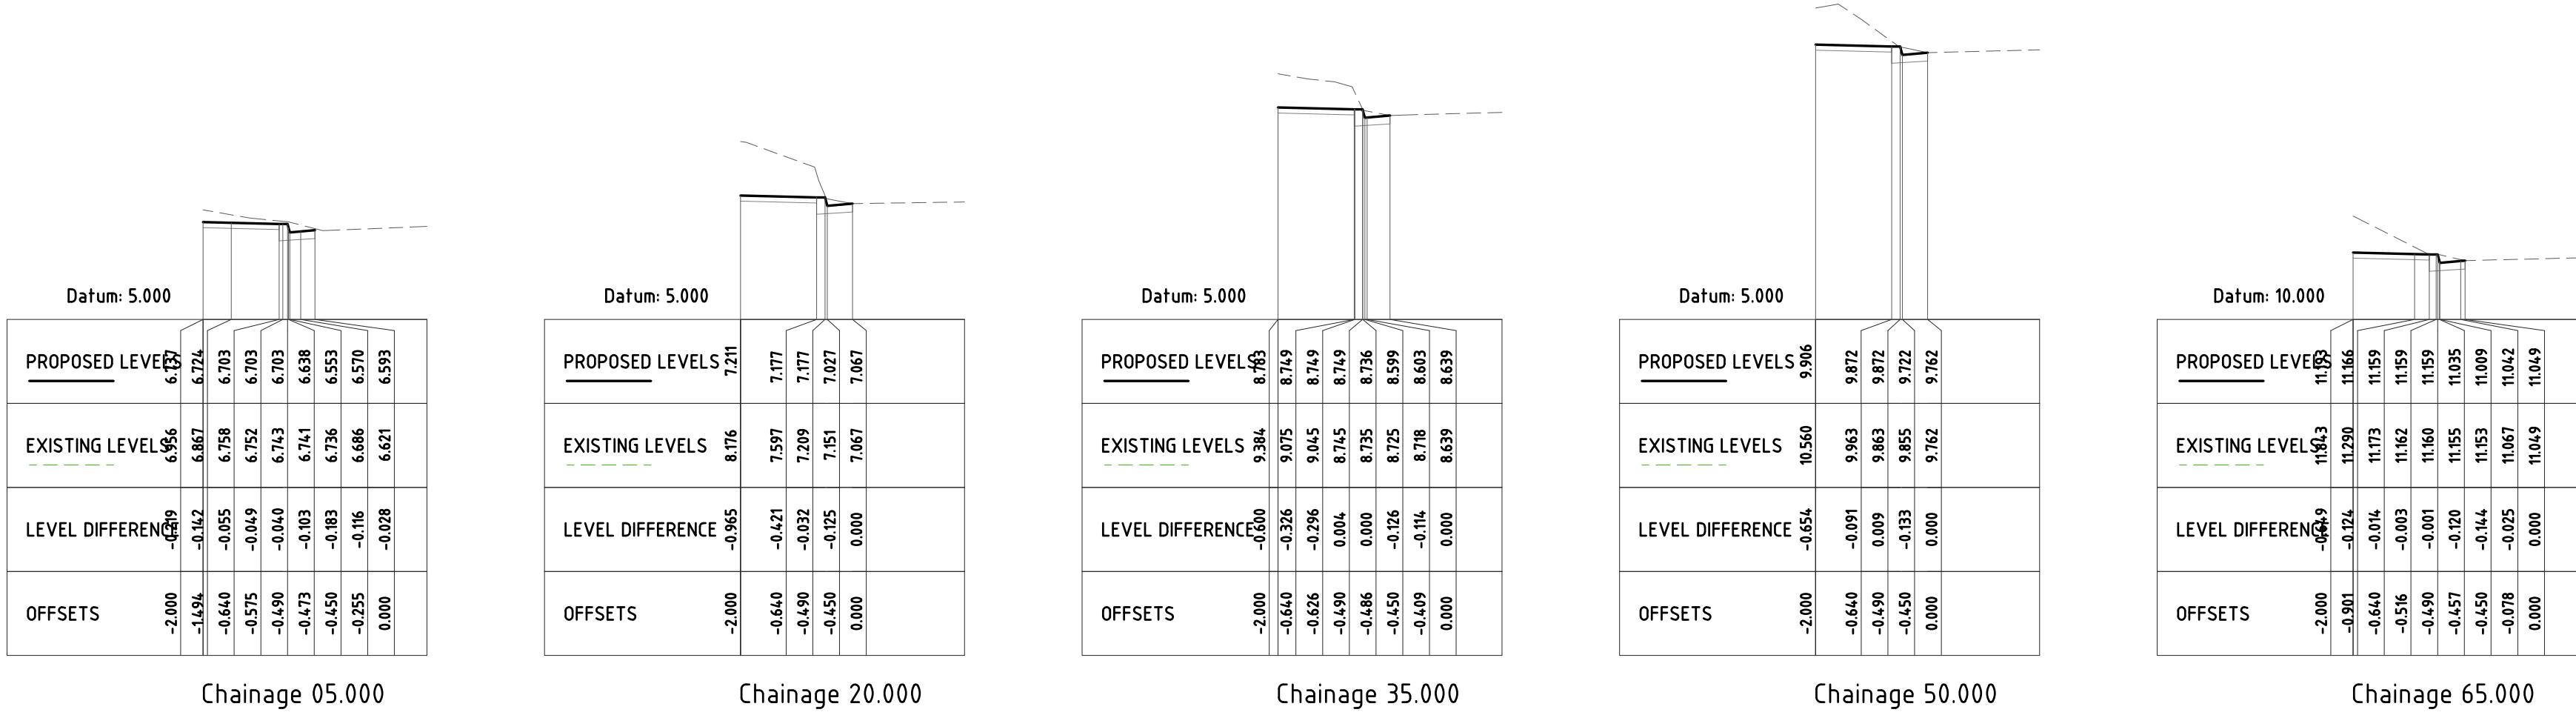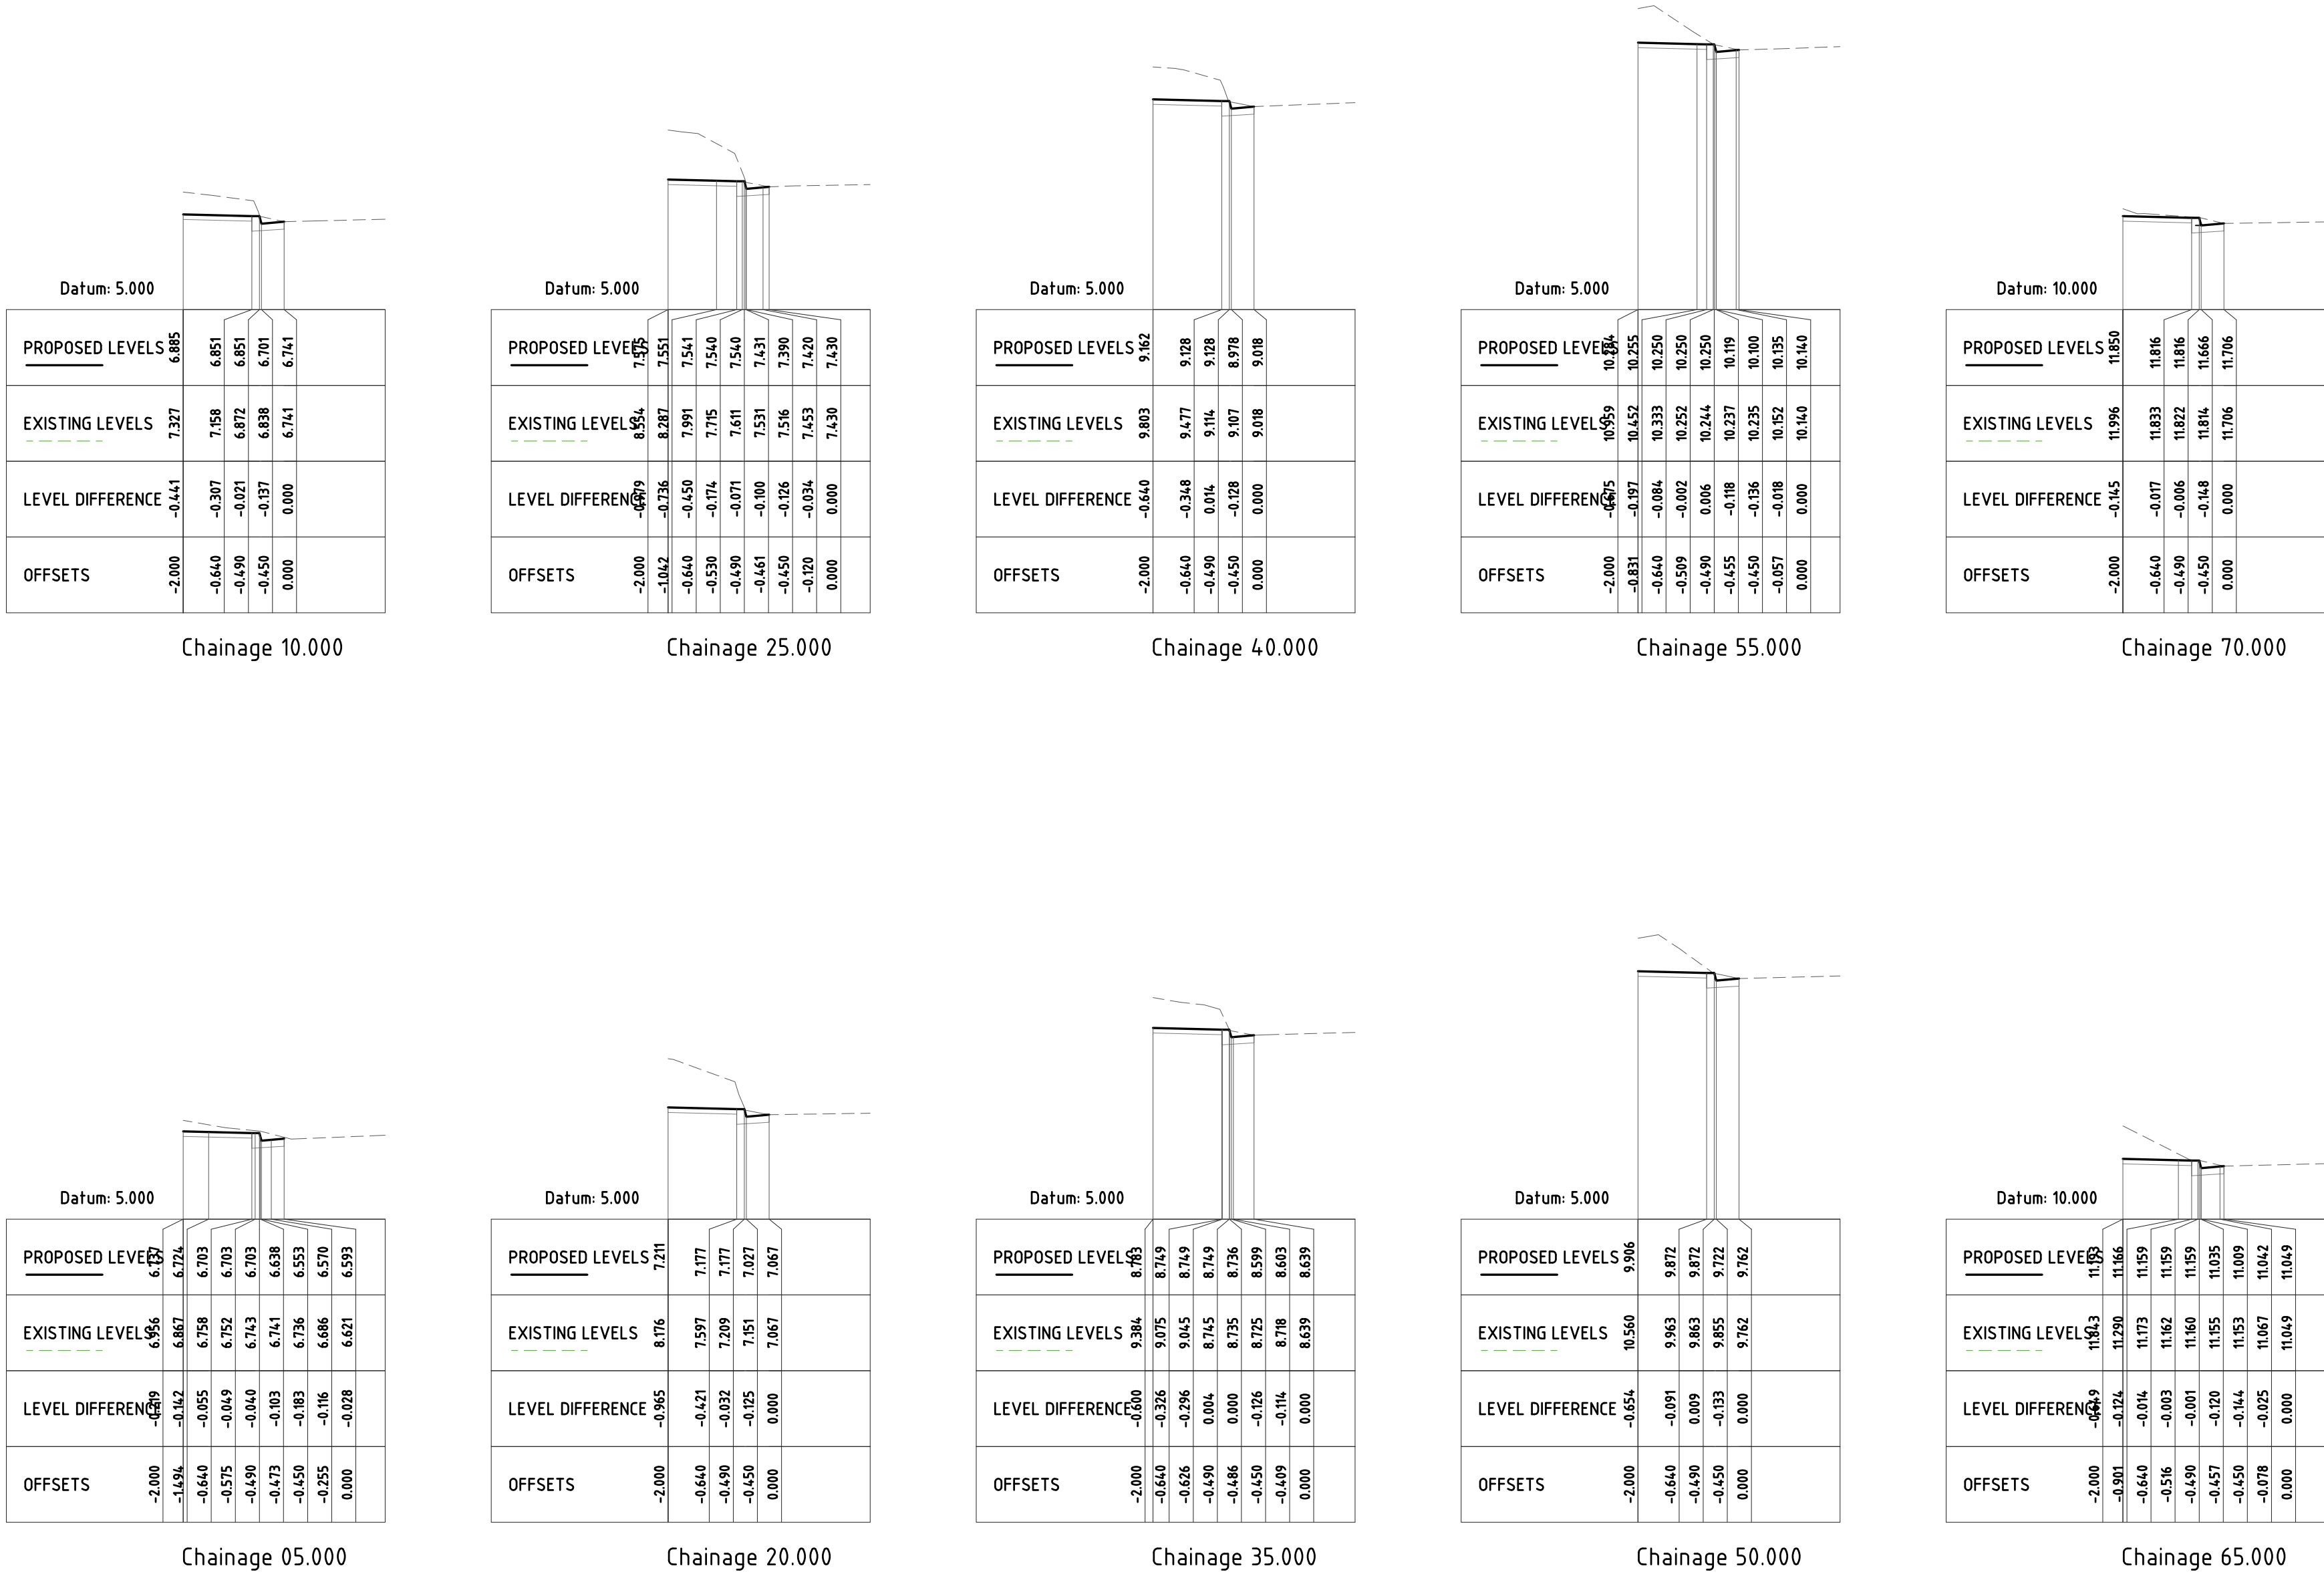

FOOTPATH CROSS SECTIONS
SCALE 1:100



NOT FOR CONSTRUCTION

1	ISSUED FOR	NI			
No.	REVISION	DATE	No.	REVISION	DATE

ARCHITECT

COTTEEPARKER Φ

SYDNEY

T 61 2 9366 1133

COTTEE PARKER ARCHITECTS PTY LTD

ABN 77 010 924 106

COTTEEPARKER.COM.AU

PROJECT

3 CENTRAL ROAD

3 CENTRAL ROAD,

AVALON BEACH

CLIENT

AVALON CENTRAL PTY LTD

M+G Consulting

M & G CONSULTING ENGINEERS PTY LTD ABN 65 094 064 990

Tel: +61 2 8666 7888

L3, 50 Berry Street

North Sydney NSW 2060

(PO Box 1656, NSW 2059)


CONSULT AUSTRALIA

Member Firm


Member of
AUSTRALIAN STEEL INSTITUTE

CORPORATED 1991

TITLE					
FOOTPATH CROSS SECTIONS					
DRAWN MW	DESIGNED MW	REVIEWED SM	DATE JULY 2021	SCALE 1:100 AT A1	
JOB No.	5568		DRAWING No.	C04	NI ISSUE

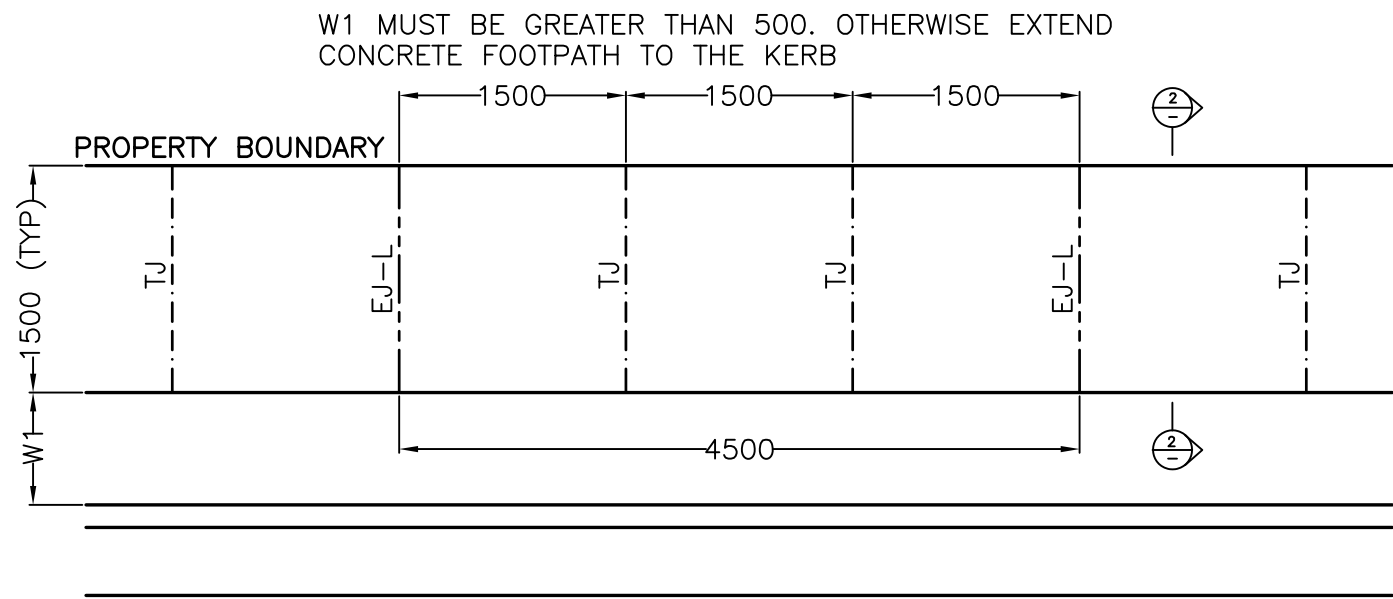

FOOTPATH PLAN – BOUNDARY SIDE
SCALE 1:50

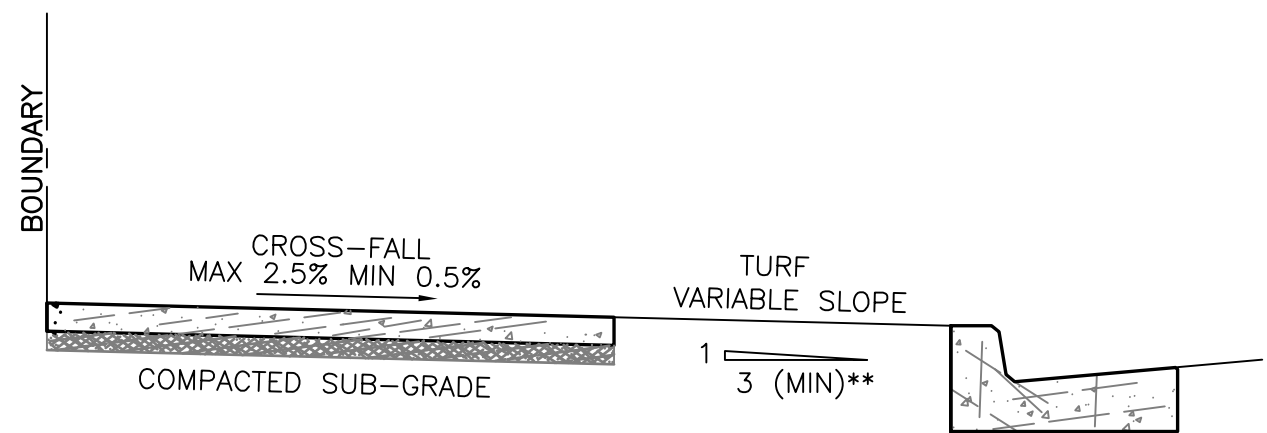

FOOTPATH SECTION 2
SCALE 1:50

**NOTE: IF BATTER EXCEEDS 1 IN 3, FOOTPATH WILL NEED TO BE CONSTRUCTED AGAINST KERB LINE

STANDARD CONCRETE FOOTPATH NOTES

1. FOOTPATHS TO HAVE A MAX. 2.5% CROSSFALL TOWARDS THE KERB (APPROXIMATELY 37.5mm FALL OVER A 1.5m WIDE FOOTPATH), U.N.O.
2. CONCRETE EDGES SHALL BE FINISHED WITH AN EDGING TOOL.
3. CONCRETE SHALL HAVE A 28 DAY COMPRESSIVE STRENGTH OF 25MPa MINIMUM UNLESS OTHERWISE SPECIFIED.
4. CONCRETE SHALL BE PLACED WITH A MAXIMUM SLUMP OF 80mm.
5. MINIMUM CONCRETE COVER (TO REINFORCEMENT) TO BE 30mm UNLESS NOTED OTHERWISE.
6. CONCRETE FOOTPATHS SHALL BE LAID ON A MINIMUM 75mm THICK ROAD BASE DGB20 (COMPACTED TO MINIMUM 98% MAXIMUM DRY DENSITY) OR 50mm THICK SAND (WELL COMPACTED TO DENSITY INDEX OF NOT LESS THAN 65%)
7. COUNCIL REQUIRES 24 HOURS NOTICE PRIOR TO POURING OF CONCRETE TO INSPECT THE FORMWORK. NO CONCRETE SHALL BE POURED UNTIL THE EXCAVATION AND FORMWORK HAVE BEEN INSPECTED.
8. EXCAVATE TO MINIMUM UNIFORM CONCRETE SLAB THICKNESS AND BEDDING COURSE AS SPECIFIED. REFER TO DETAILS.
9. PLAIN CONCRETE IS TO BE USED EXCEPT FOR PEDESTRIAN RAMPS (PRAM RAMPS) WHICH WILL BE COLOURED "DARK TERRACOTTA" OXIDE TINT OR EQUIVALENT.
10. WHERE THE SLAB IS TO BE POURED ONTO EXISTING ROCK OR ONTO A CONCRETE SUBGRADE, PROVIDE A COAT OF RIGID BOND BREAKER BETWEEN THE INTERFACE TO ENSURE THAT THE CONCRETE WILL SET EVENLY THROUGHOUT THE WHOLE SECTION OF THE SLAB (EVEN SHRINKAGE CONTROL).
11. PLACE REINFORCEMENT FABRIC CENTRALLY USING SEATS AS PROPS AND ENSURING THAT THERE WILL BE AT LEAST 30mm MINIMUM COVER (FOR FOOTWAY SLABS) BETWEEN THE REINFORCEMENT AND EXTERNAL SURFACE OF THE SLAB.
12. CONCRETE IS TO BE FULLY CURED TO ENSURE THAT IT DOES NOT RESULT IN SHRINKAGE CRACKS. HIGHER STRENGTH CONCRETES TEND TO SET QUICKER AND REQUIRES PROPER CURING BY KEEPING IT CONTINUOUSLY WET FOR A MINIMUM OF 7 DAYS IMMEDIATELY AFTER THE POUR OR BY COVERING WITH CLEAR PLASTIC SHEETS.
13. ALL CONCRETE WORKS SHALL BE IN ACCORDANCE WITH AS 3600.
14. COMPRESSIBLE FILLER BOARD USED AS CONSTRUCTION JOINTS SHALL BE BITUMEN IMPREGNATED FIBREBOARD.
15. SAWN JOINTS WHERE REQUIRED ARE TO BE CUT AFTER THE CONCRETE HAS SUFFICIENTLY HARDENED THAT IT WILL NOT BE DAMAGED BY THE SAWING BUT BEFORE SHRINKAGE CRACKS CAN OCCUR.
16. PROVIDE "SMART URBAN" OR "LOCK SOCKETS" AS SPECIFIED FOR ALL SIGN POSTS U.N.O.
17. ALL DIMENSIONS SHOWN ARE IN MILLIMETRES UNLESS NOTED OTHERWISE. DIMENSIONS SHALL TAKE PRECEDENCE OVER SCALING.


FOOTPATH SCHEDULE

FOOTPATH WIDTH (mm)	SLAB THICKNESS (mm)	DISTANCE BETWEEN TOOLED JOINTS (mm)	DISTANCE BETWEEN EXPANSION JOINTS (mm)	REINFORCEMENT (SHRINKAGE CONTROL ONLY)
1500 ¹ 1800 ² 2000 ³	75 75 100	1500 1800 2000	4500 5400 6000	NIL NIL NIL
2500	100 130	2500 2500	7500 7500	SL72 NIL
>2500	130 ⁴ 150	WIDTH OF SLAB WIDTH OF SLAB	3 x SLAB WIDTH 3 x SLAB WIDTH	SL72 SL72

NOTES

1. MINIMUM FOOTPATH WIDTH
2. CATEGORY 2 PEDESTRIAN AREA
3. CATEGORY 1 PEDESTRIAN AREA
4. SHARED PATH THROUGH RESERVES

NORTHERN BEACHES COUNCIL STANDARD FOOTPATH DETAILS

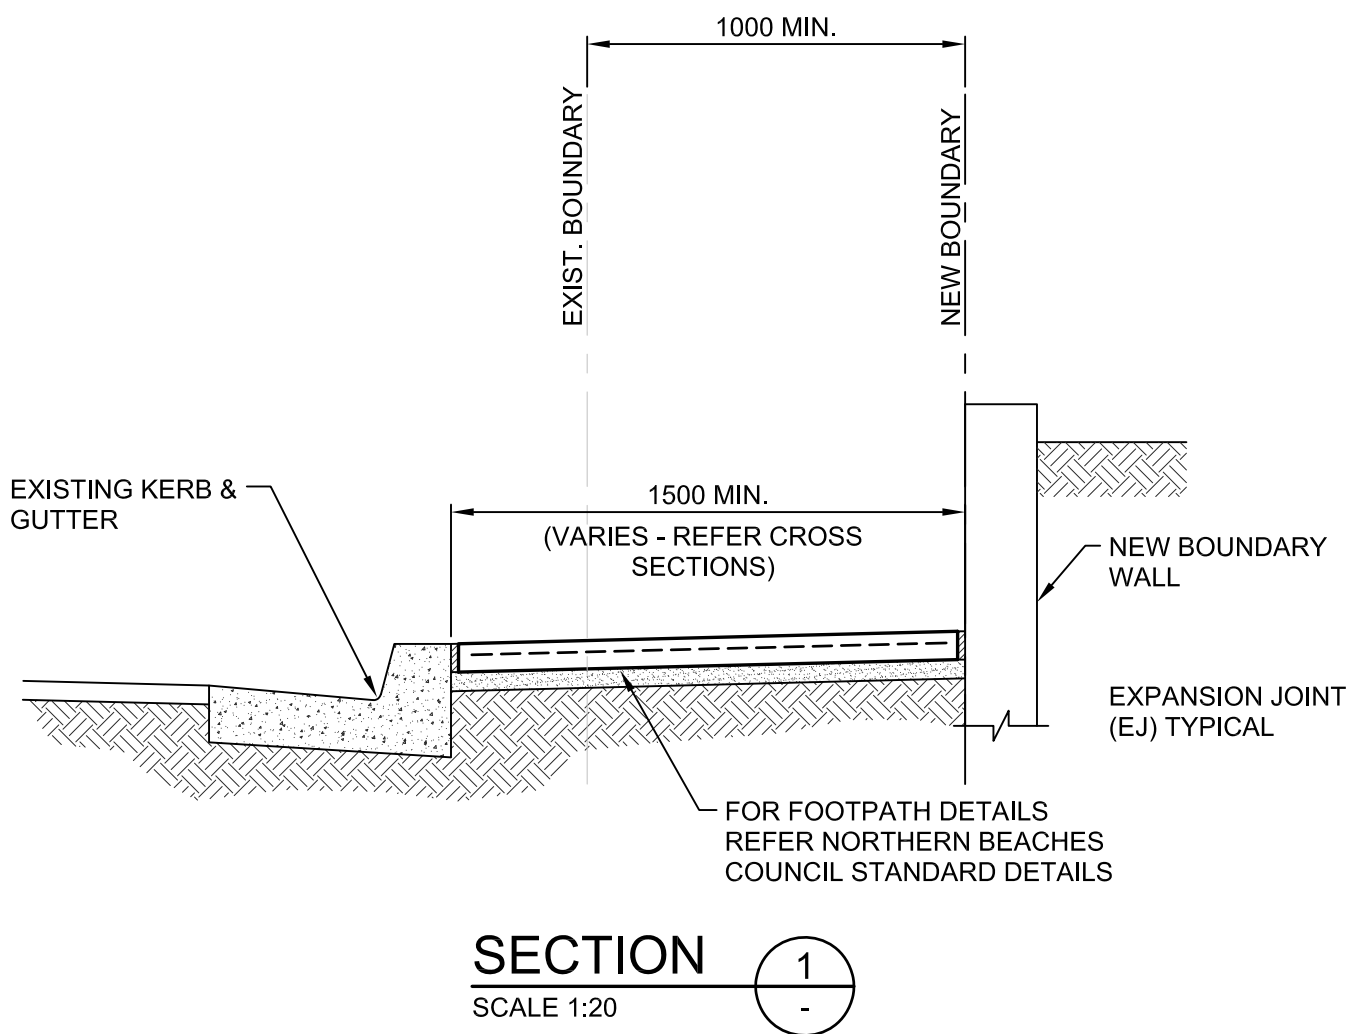

SECTION 1
SCALE 1:20

NOT FOR CONSTRUCTION

1	ISSUED FOR	NI			
No.	REVISION	DATE	No.	REVISION	DATE

ARCHITECT

COTTEEPARKER 

SYDNEY
T 61 2 9366 1133
COTTEE PARKER ARCHITECTS PTY LTD
ABN 77 010 924 106
COTTEEPARKER.COM.AU

PROJECT

3 CENTRAL ROAD
3 CENTRAL ROAD,
AVALON BEACH

CLIENT

AVALON CENTRAL PTY LTD

M+G Consulting
M & G CONSULTING ENGINEERS PTY LTD ABN 65 094 064 990
Tel: +61 2 8666 7888
L3, 50 Berry Street
North Sydney NSW 2060
(PO Box 1656, NSW 2059)



TITLE FOOTPATH DETAILS					
DRAWN MW	DESIGNED MW	REVIEWED SM	DATE JULY 2021	SCALE NOTED AT A1	
JOB No.	5568		DRAWING No.	C05	NI ISSUE


LEGEND

- PROPOSED STORMWATER PIPE (<Ø375)
EXISTING STORMWATER PIPE
PROPOSED STORMWATER PIT
EXISTING STORMWATER PIT
EXISTING KERB INLET PIT
ON-SITE DETENTION TANK
PIPE FLOW DIRECTION AND SIZE
PROPOSED GRATED TRENCH DRAIN
DRAINAGE SWALE
RAINWATER TANK
PROPOSED SUBSOIL DRAINAGE LINE
HIGH END RISER
INTERMEDIATE RISER
OVERLAND FLOW PATH
PROPOSED RAINWATER OUTLET

NOTES

1. REFER TO DRAWING DA101 FOR GENERAL NOTES AND SPECIFICATIONS
2. REFER TO DRAWING DA4.02 FOR CONCEPT STORMWATER MANAGEMENT GROUND FLOOR PLAN
3. REFER TO DRAWING DA4.11 FOR OSD, RWT AND STORMWATER TREATMENT DETAILS
4. REFER TO DRAWING DA4.12 FOR TYPICAL STORMWATER DETAILS
5. ALL STORMWATER INLET PITS ARE TO BE FITTED WITH OCEAN PROTECT 'OCEANGUARD' PIT BASKETS
6. ALL STORMWATER PITS ARE TO HAVE 'HEELSAFE' MINIMUM CLASS 'B' GRATED COVERS UNO


THIS PLAN IS TO BE READ IN CONJUNCTION WITH THE CONDITIONS OF DEVELOPMENT CONSENT
MOD2021/0853

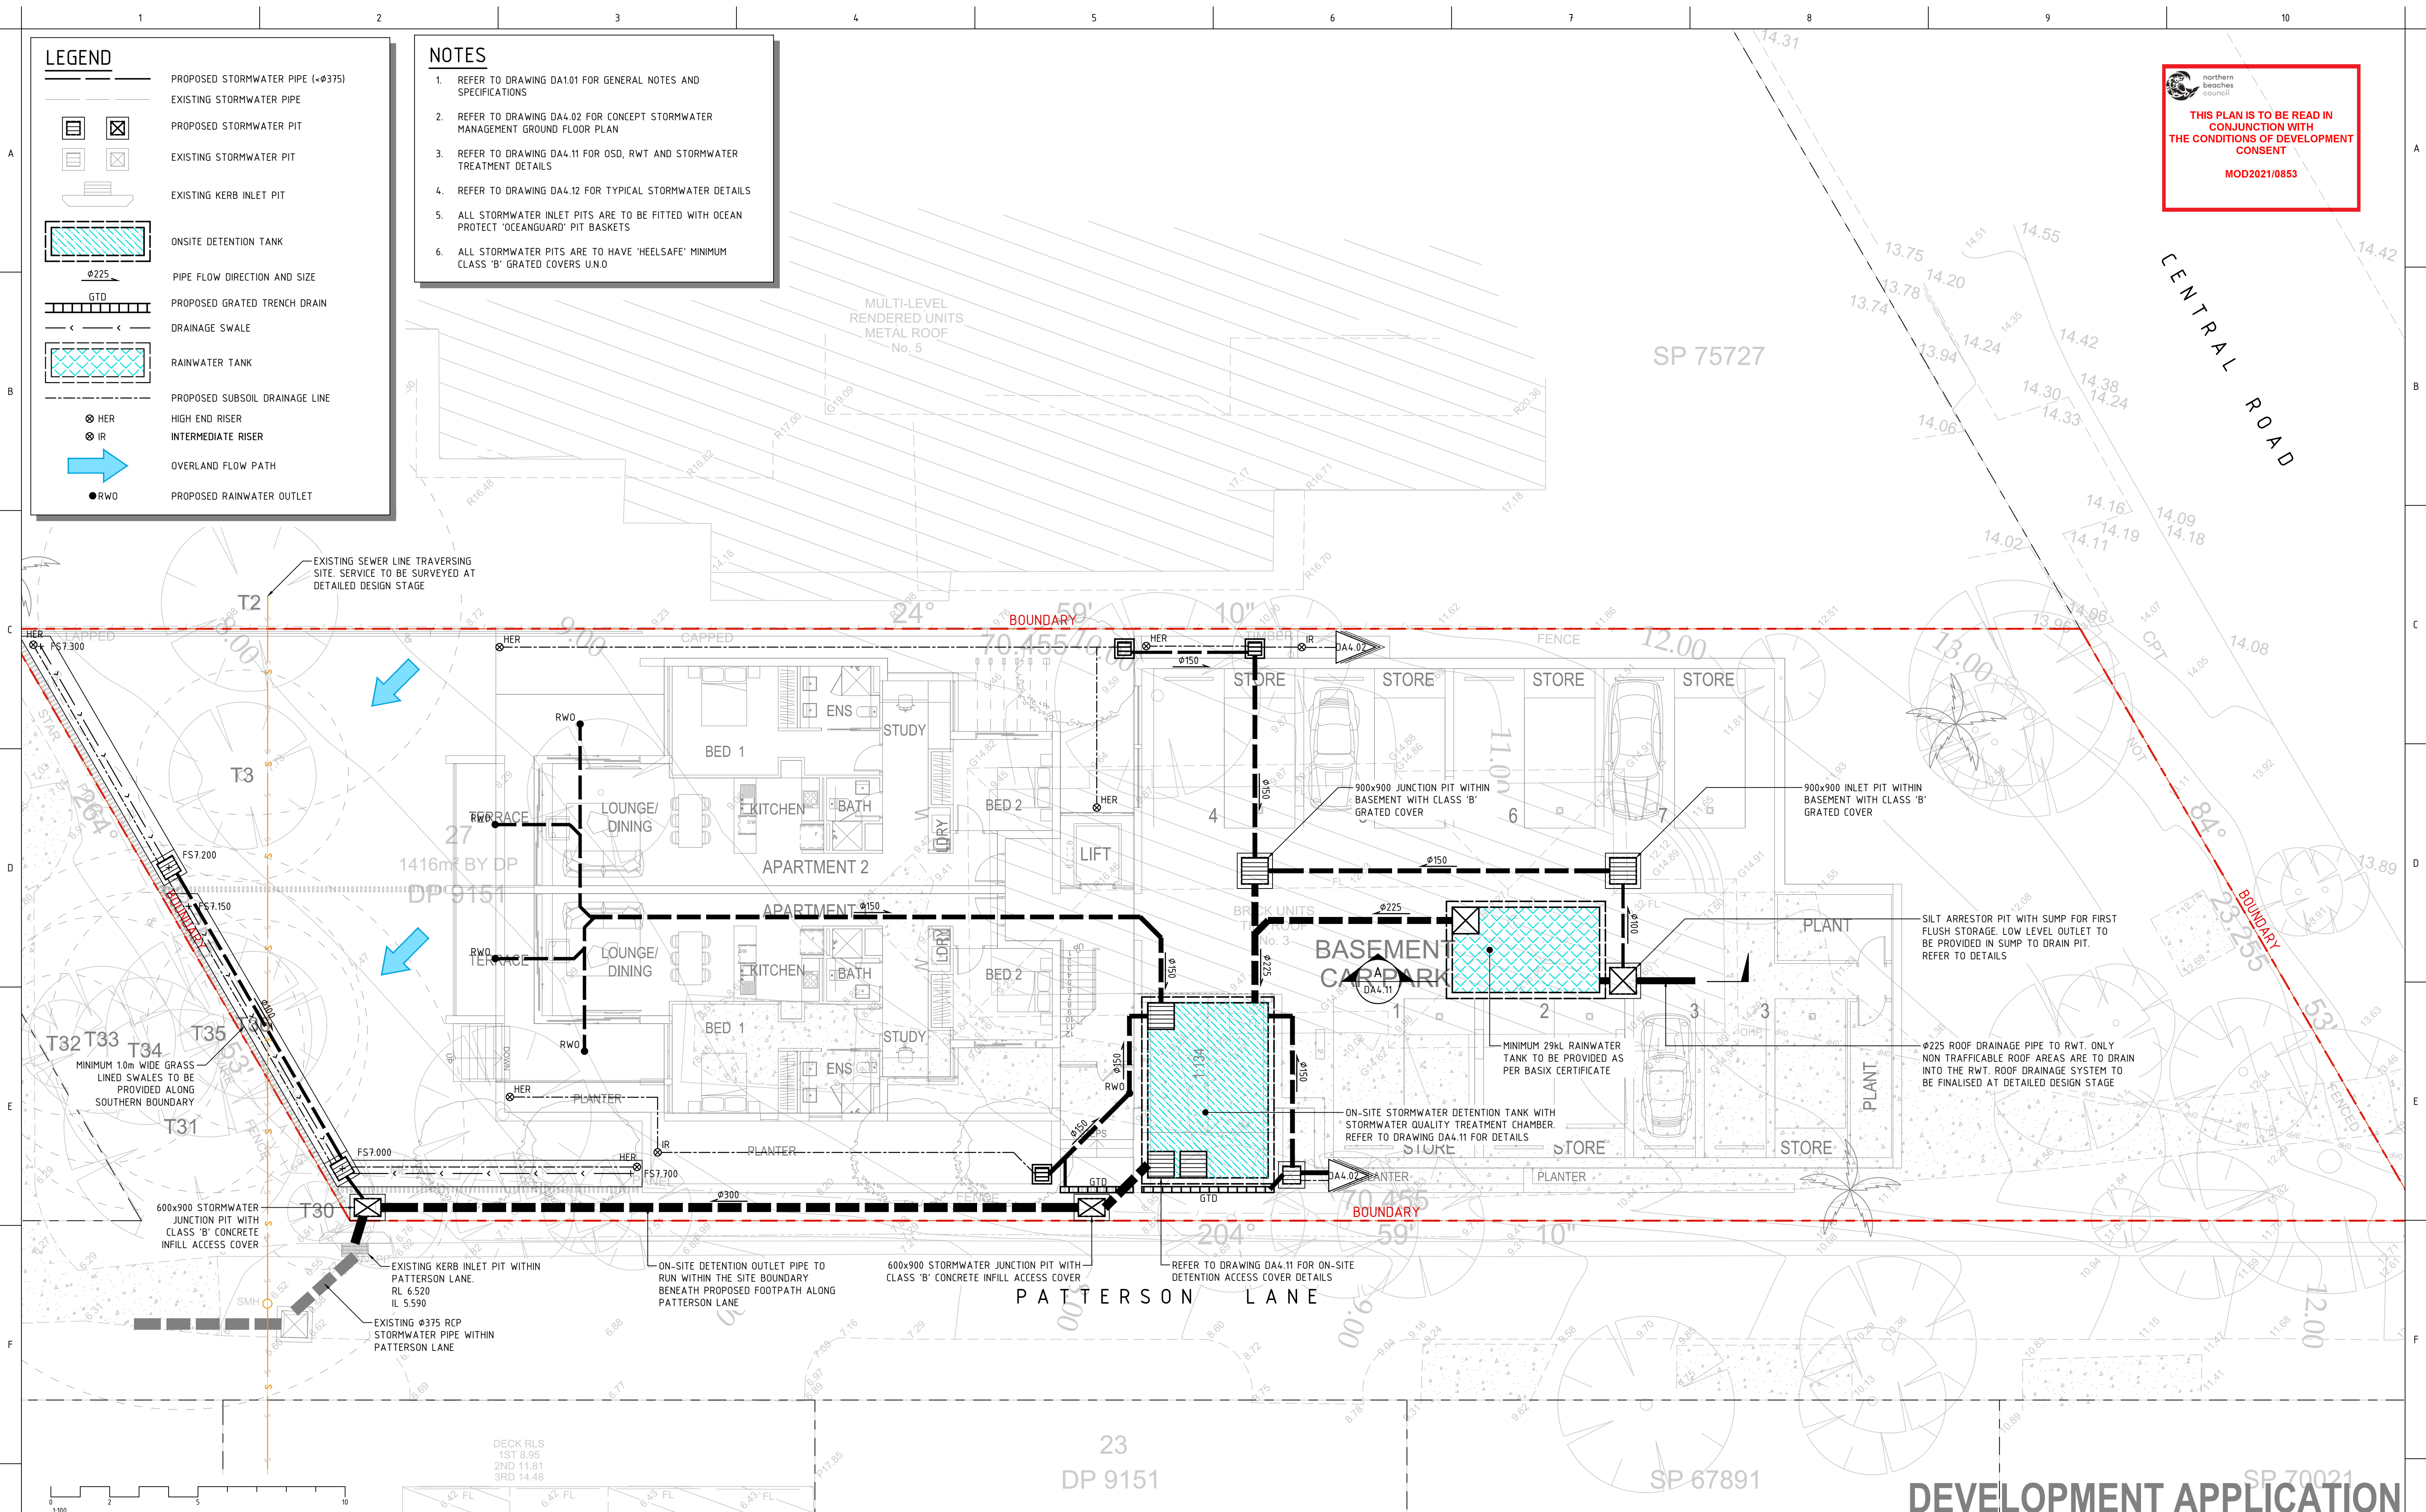

DEVELOPMENT APPLICATION

IMPORTANT DO NOT SCALE OFF THIS DRAWING. USE DIMENSIONS & ARCHITECTURAL DRAWINGS ONLY. DRAWINGS TO BE READ IN CONJUNCTION WITH SPECIFICATION. THE INFORMATION ON THIS DRAWING REMAINS THE PROPERTY OF SPARKS + PARTNERS CONSULTING ENGINEERS. REPRODUCTION OF THE WHOLE OR PART OF THIS DOCUMENT CONSTITUTES AN INFRINGEMENT OF COPYRIGHT. REFERENCES	NORTH POINT	DATE 12.12.19 ISSUED FOR DA DL 1	INIT DD 2	REV 3	DATE	AMENDMENT	INIT	REV	STRUCTURAL -	CLIENT AVALON BEACH CENTRAL PTY. LTD.	PROJECT 3 CENTRAL ROAD, AVALON BEACH	ARCHITECT COTTEEPARKER & JPR SYDNEY T: 61 2 9586 1133 COTTEEPARKER ARCHITECTS PTY LTD ABN: 77 019 982 186 COTTEEPARKER.COM.AU	SPARKS+PARTNERS CONSULTING ENGINEERS HYDRAULIC CIVIL FIRE Level 1, 91 George Street Parramatta NSW 2150 P 02 9891 5033 F 02 9891 3898 E admin@sparksandpartners.com.au https://sparksandpartners.com.au/ FPA AUSTRALIA Fire Protection Association Australia CORPORATE MEMBER QUALITY SYSTEM CERTIFICATION DNV-GL AUSTRALIA ISO 9001	DRAWING TITLE CIVIL DESIGN CONCEPT STORMWATER MANAGEMENT PLAN - LOWER GROUND
		DATE DEC 2019	DRAWN DL	DESIGNED DL	CHECKED									
		PROJECT No 19279	SCALE 1:100 @A1	SIZE A1	REVISION 3									
		DRAWING No DA4.01												


1. REFER TO DRAWING DA4.01 FOR NOTES AND LEGEND

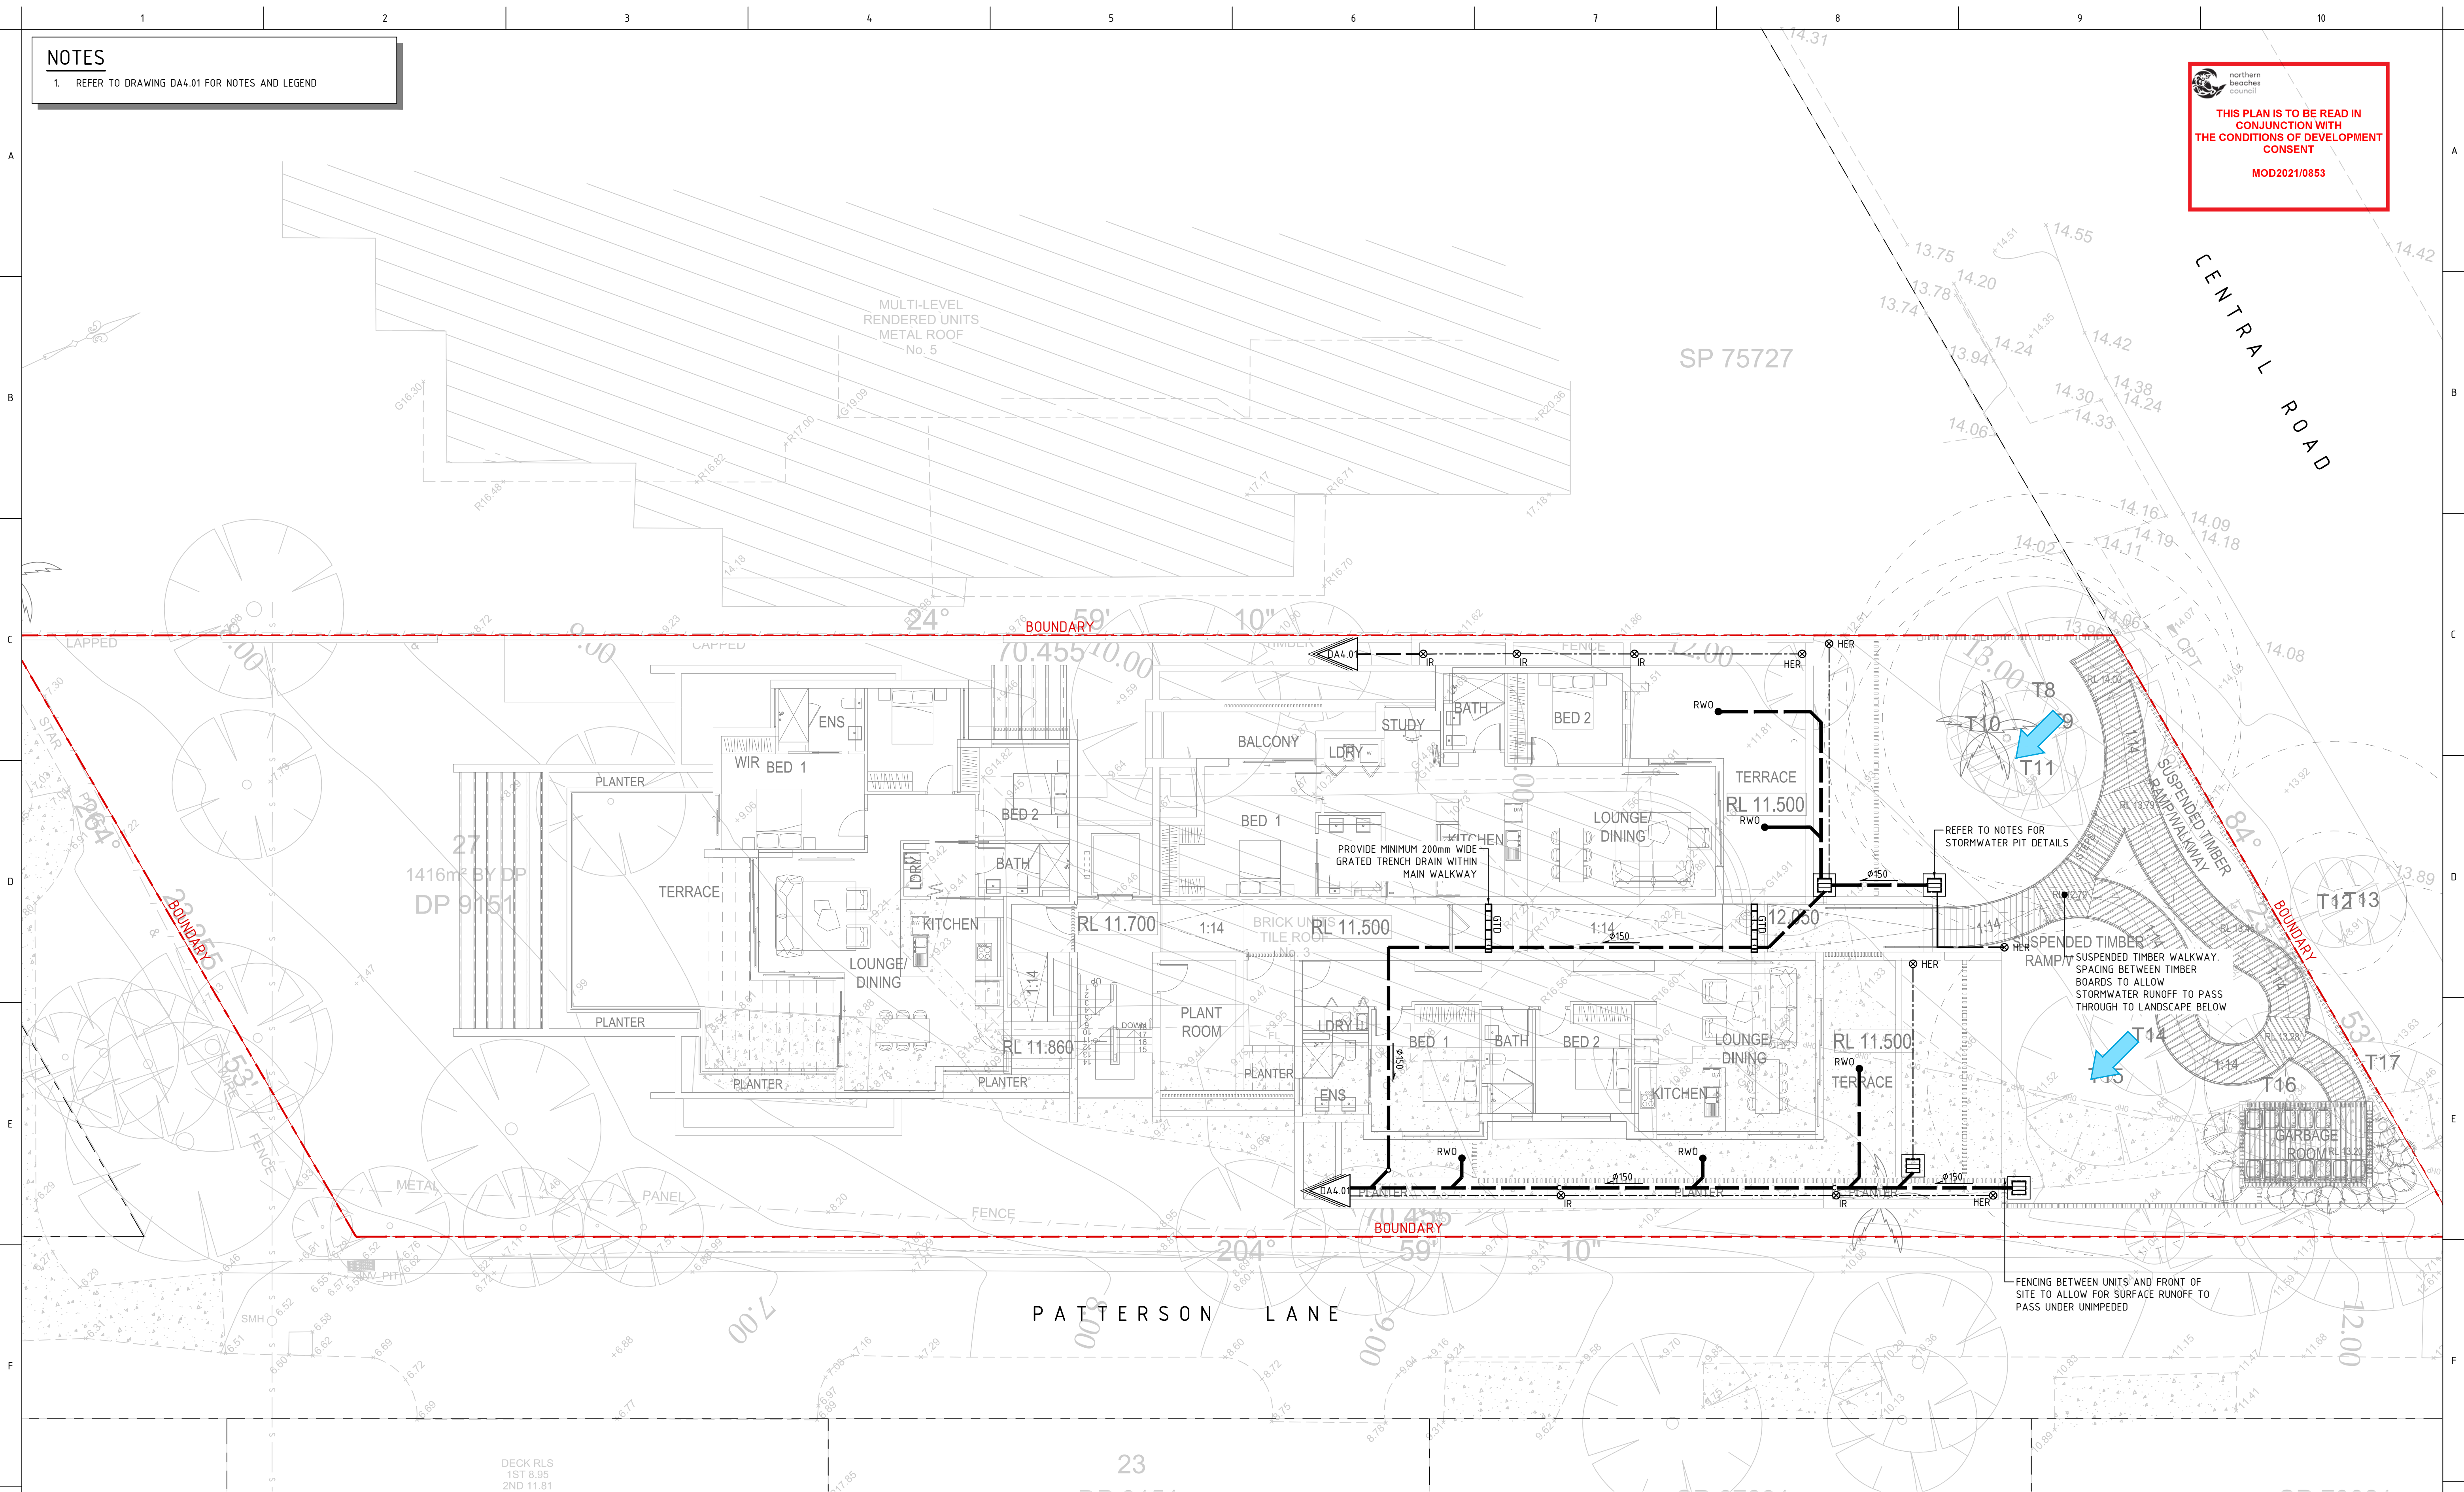

G	IMPORTANT DO NOT SCALE OFF THIS DRAWING. USE DIMENSIONS & ARCHITECTURAL DRAWINGS ONLY. DRAWINGS TO BE READ IN CONJUNCTION WITH SPECIFICATION. THE INFORMATION ON THIS DRAWING REMAINS THE PROPERTY OF SPARKS + PARTNERS CONSULTING ENGINEERS. REPRODUCTION OF THE WHOLE OR PART OF THE DOCUMENT CONSTITUTES AN INFRINGEMENT OF COPYRIGHT.	NORTH POINT	<table><thead><tr><th>DATE</th><th>AMENDMENT</th><th>INIT</th><th>REV</th></tr></thead><tbody><tr><td>12.12.19</td><td>ISSUED FOR DA</td><td>DL</td><td>1</td></tr><tr><td>31.07.20</td><td>ISSUED FOR COORDINATION</td><td>DD</td><td>2</td></tr><tr><td>08.09.20</td><td>ISSUED FOR DA</td><td>DD</td><td>3</td></tr><tr><td> </td><td> </td><td> </td><td> </td></tr><tr><td> </td><td> </td><td> </td><td> </td></tr><tr><td> </td><td> </td><td> </td><td> </td></tr></tbody></table>	DATE	AMENDMENT	INIT	REV	12.12.19	ISSUED FOR DA	DL	1	31.07.20	ISSUED FOR COORDINATION	DD	2	08.09.20	ISSUED FOR DA	DD	3													<table><thead><tr><th>DATE</th><th>AMENDMENT</th><th>INIT</th><th>REV</th></tr></thead><tbody><tr><td> </td><td> </td><td> </td><td> </td></tr><tr><td> </td><td> </td><td> </td><td> </td></tr><tr><td> </td><td> </td><td> </td><td> </td></tr><tr><td> </td><td> </td><td> </td><td> </td></tr><tr><td> </td><td> </td><td> </td><td> </td></tr><tr><td> </td><td> </td><td> </td><td> </td></tr></tbody></table>	DATE	AMENDMENT	INIT	REV																									STRUCTURAL - MECHANICAL - ELECTRICAL - CIVIL -	CLIENT AVALON BEACH CENTRAL PTY. LTD.	PROJECT 3 CENTRAL ROAD, AVALON BEACH	SPARKS+PARTNERS CONSULTING ENGINEERS HYDRAULIC CIVIL FIRE Level 1, 91 George Street Parramatta NSW 2150 P 02 9891 5033 F 02 9891 3898 E admin@sparksandpartners.com.au https://sparksandpartners.com.au/ FPA AUSTRALIA Fire Protection Association Australia CORPORATE MEMBER QUALITY SYSTEM CERTIFICATION DNV-GL AUSTRALIA ISO 9001	DRAWING TITLE CIVIL DESIGN CONCEPT STORMWATER MANAGEMENT PLAN - GROUND DATE DEC 2019 DRAWN DL DESIGNED DL CHECKED PROJECT No 19279 SCALE 1:100 @A1 SIZE A1 REVISION DRAWING No DA4.02 3	
	DATE	AMENDMENT	INIT	REV	
	12.12.19	ISSUED FOR DA	DL	1	
	31.07.20	ISSUED FOR COORDINATION	DD	2	
	08.09.20	ISSUED FOR DA	DD	3	
DATE	AMENDMENT	INIT	REV	
REFERENCES	</


THIS PLAN IS TO BE READ IN CONJUNCTION WITH THE CONDITIONS OF DEVELOPMENT CONSENT

MOD 20250115
SILT ARRESTOR PIT WITH 0.36m³ OF FIRST FLUSH STORAGE

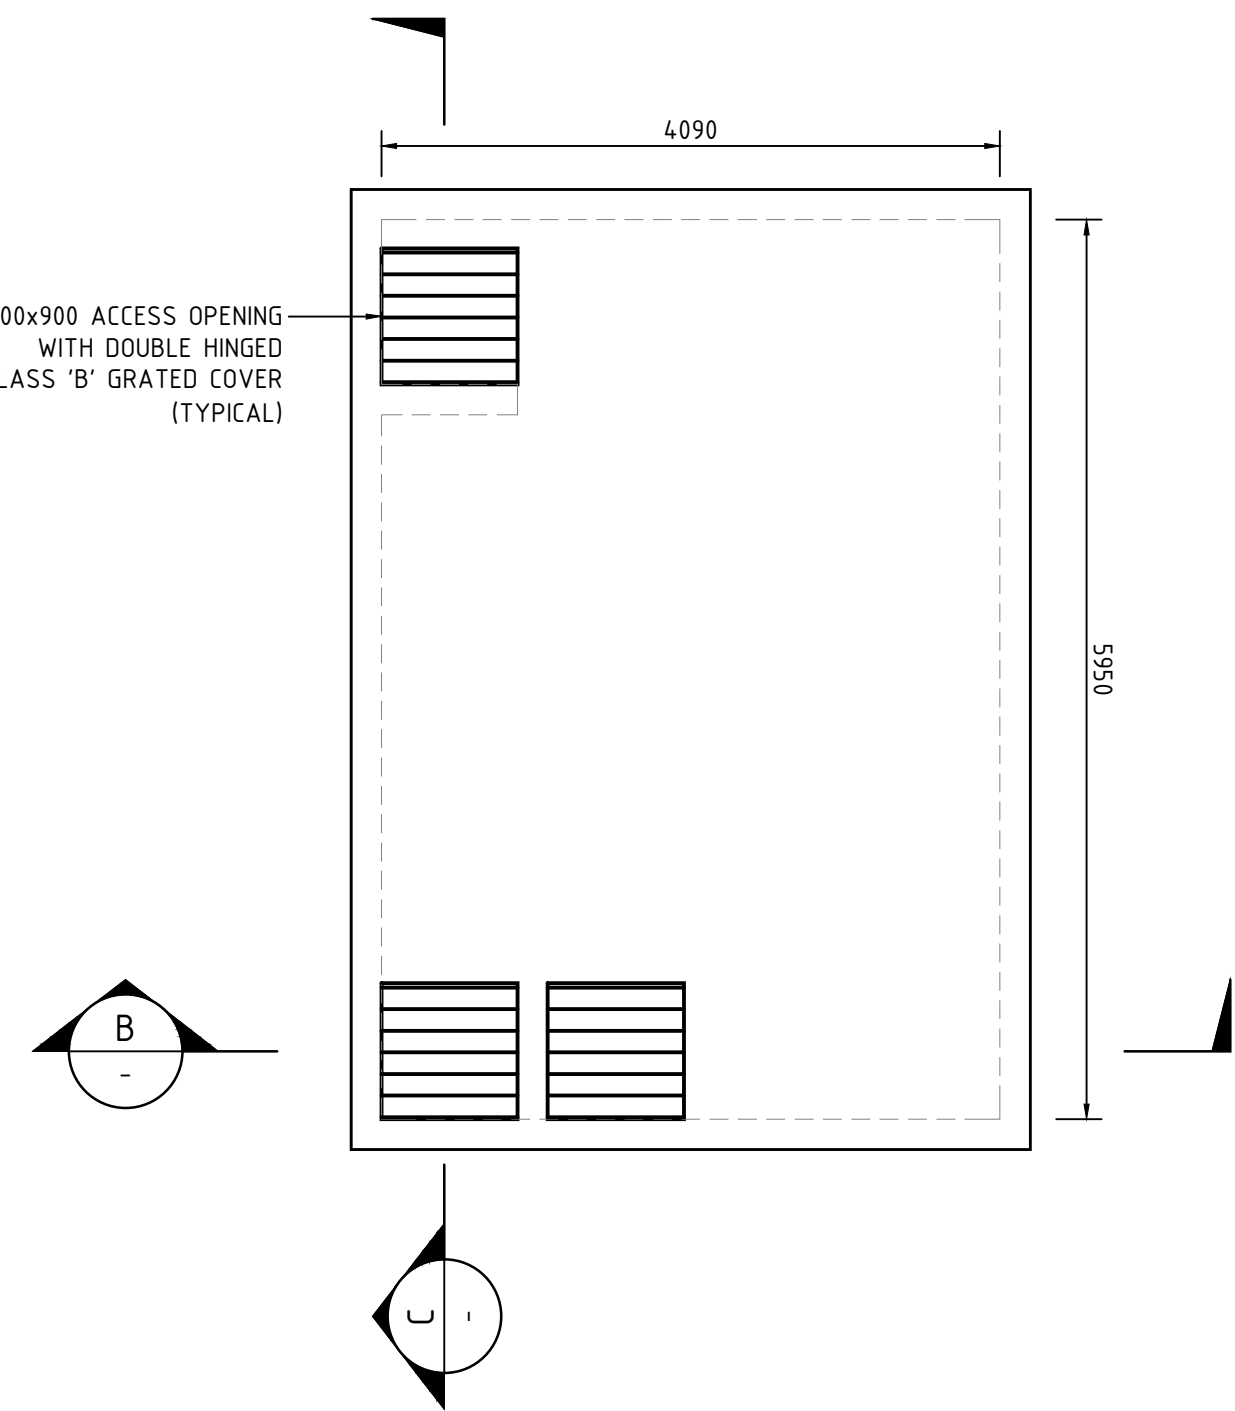


ON-SITE DETENTION TANK - ROOF PLAN

SCALE 1:50

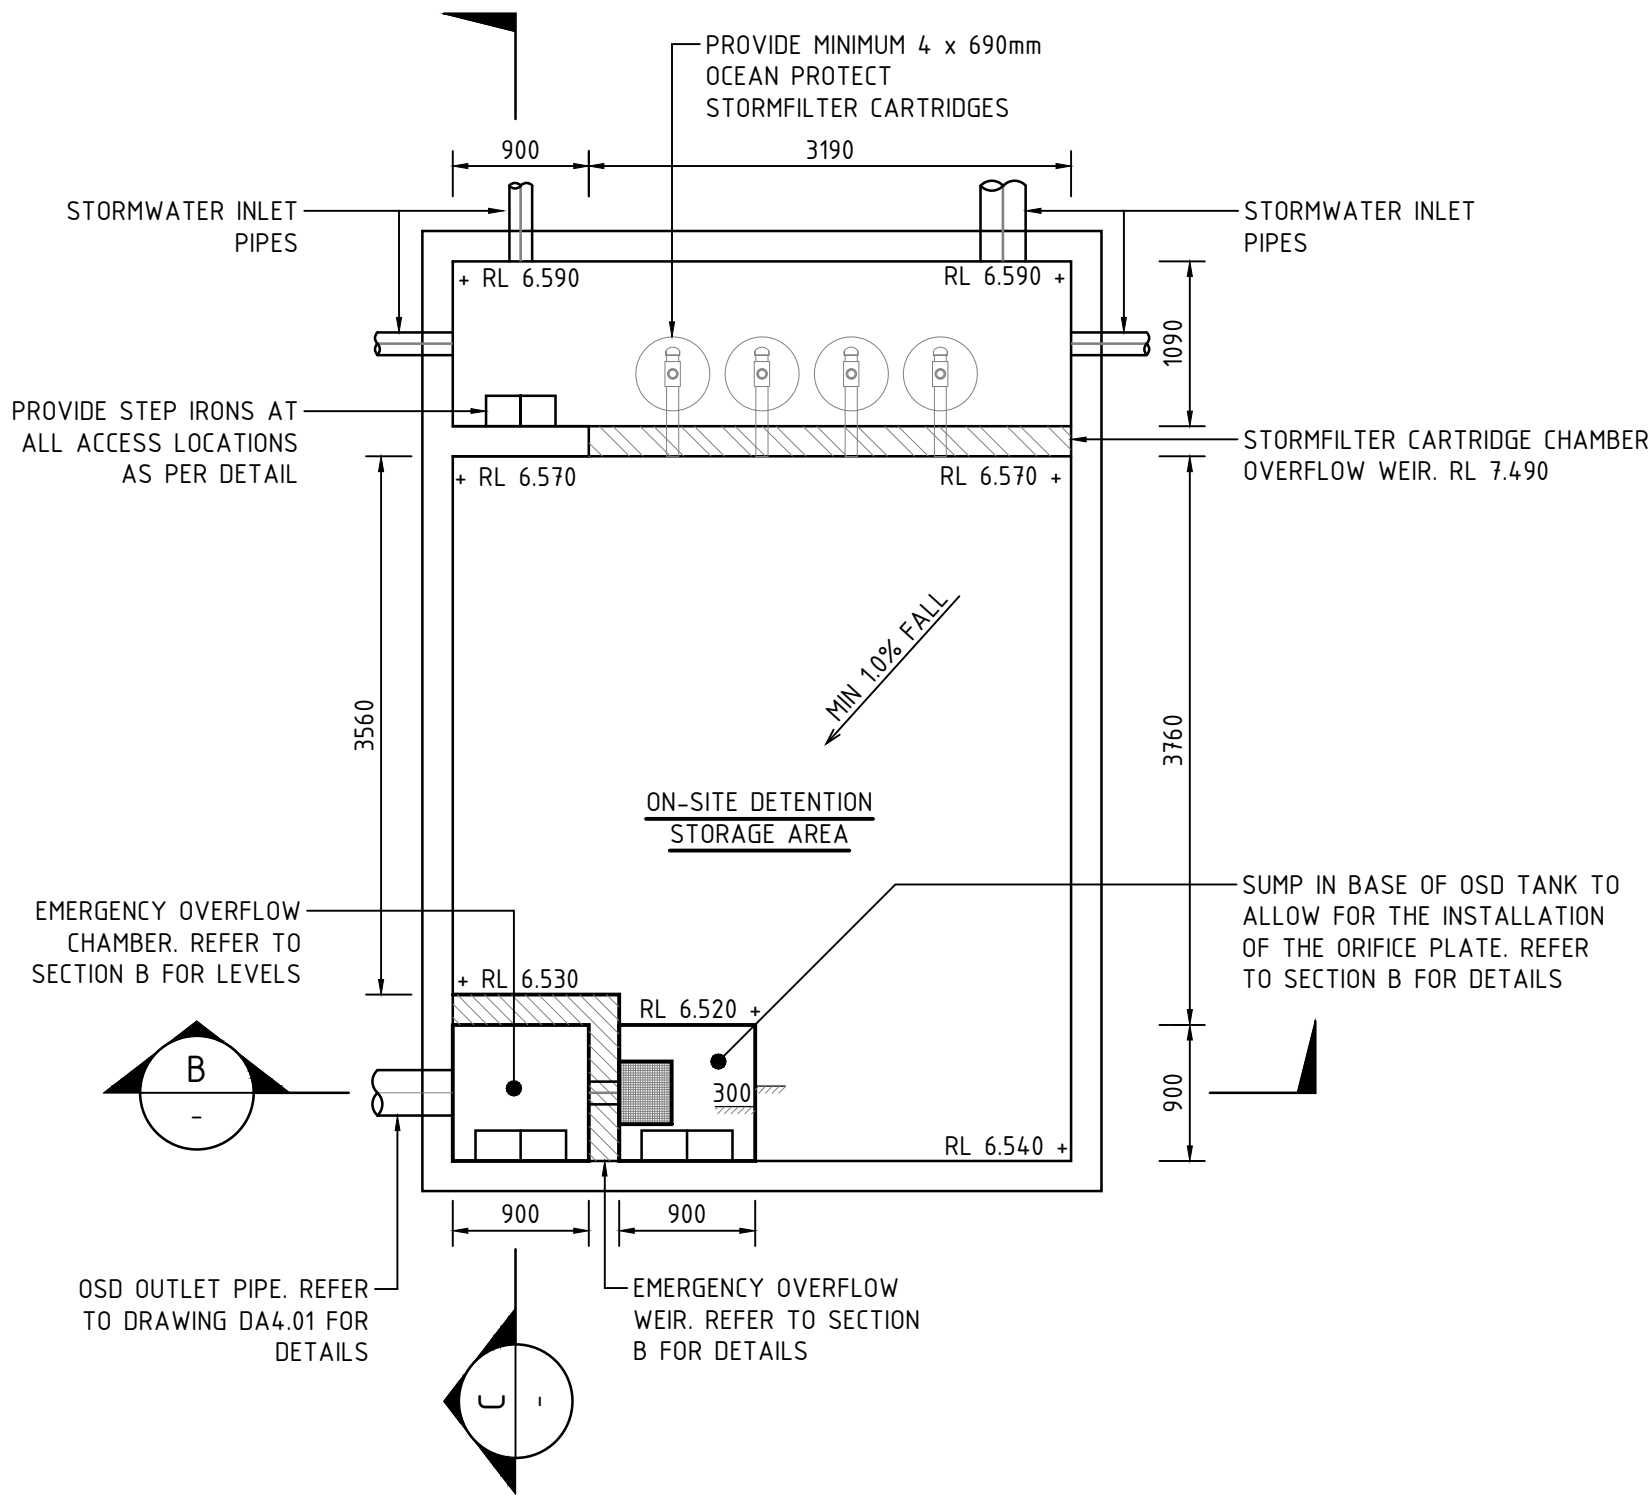


ON-SITE DETENTION TANK - BASE PLAN

SCALE 1:50

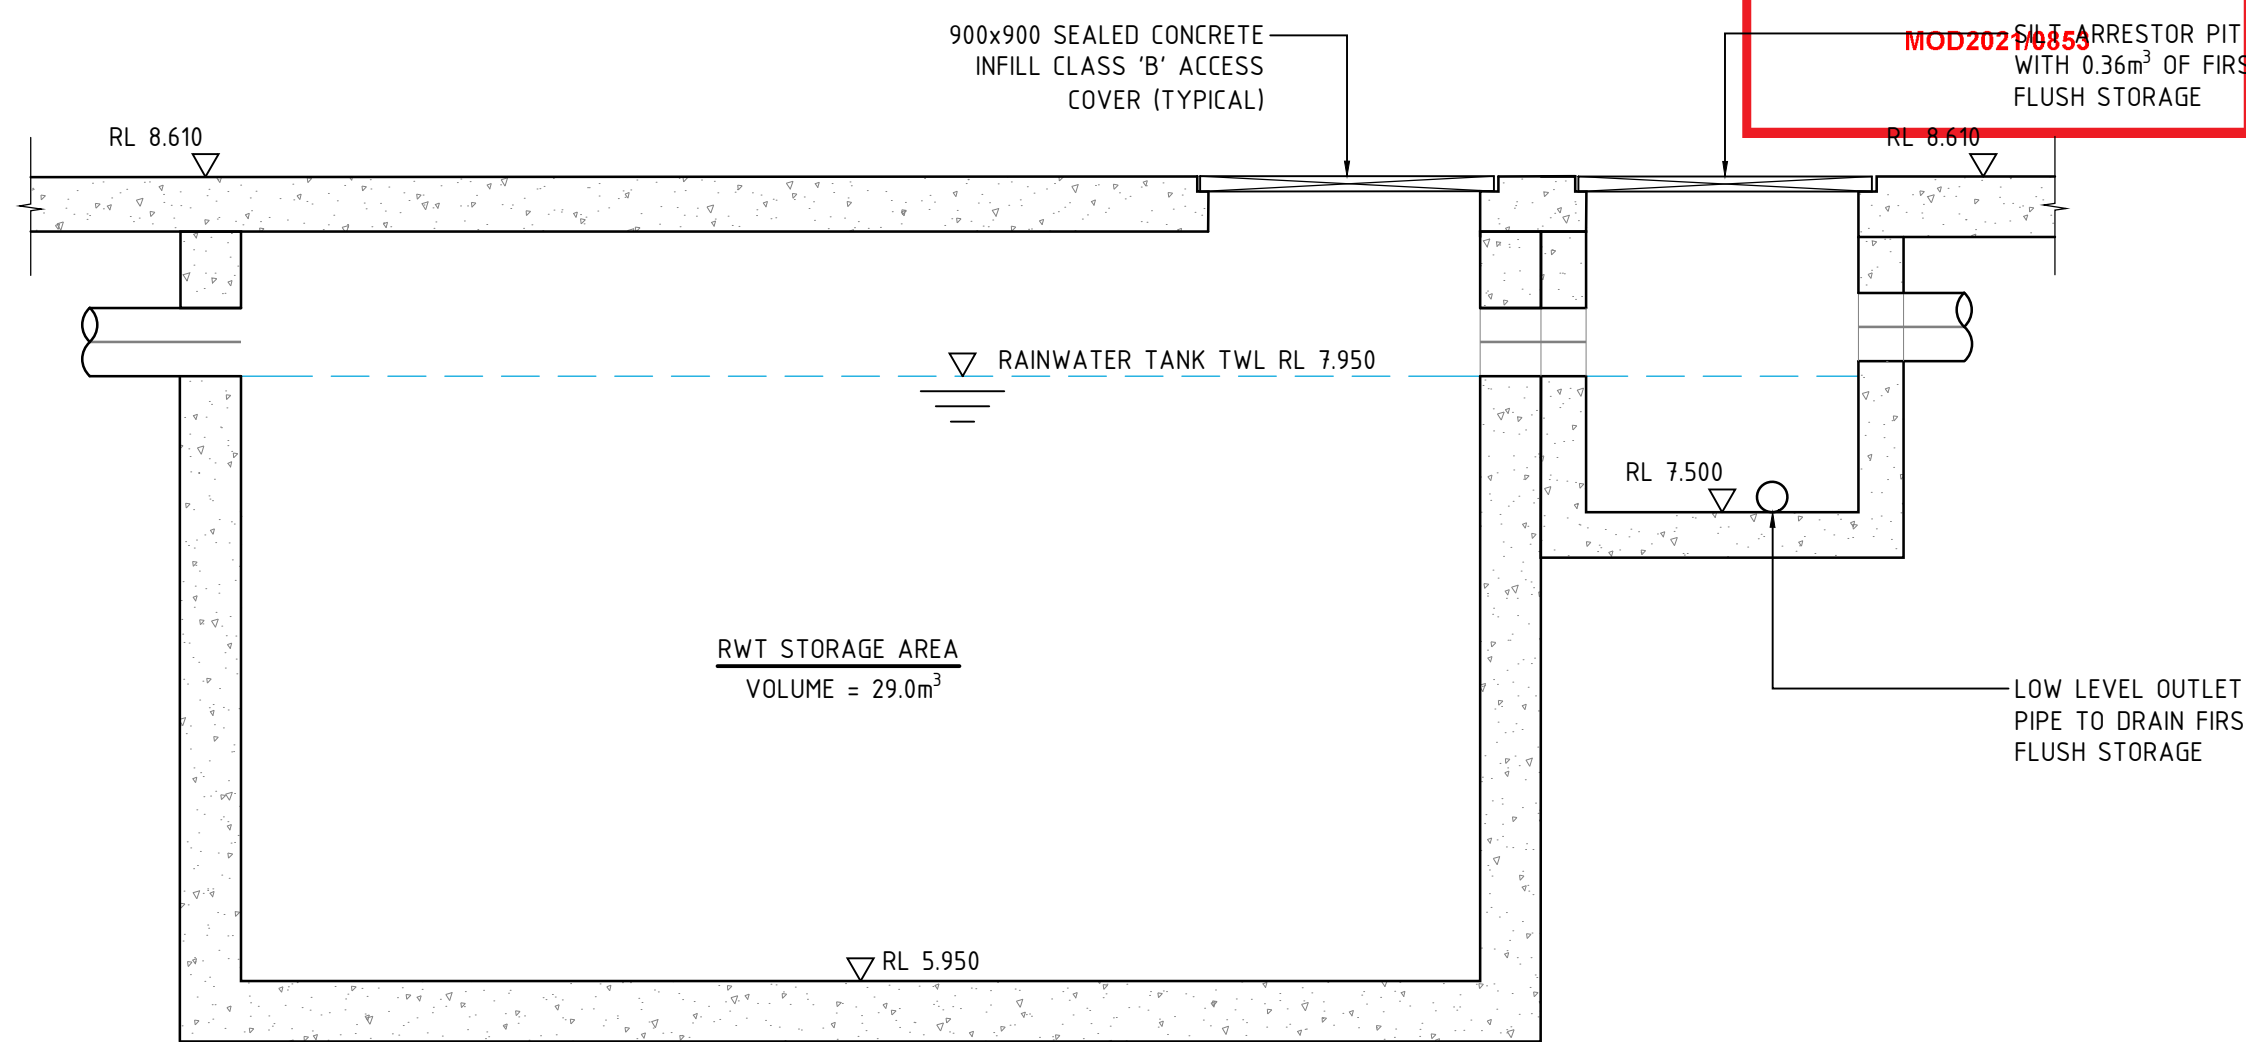


RAINWATER TANK & SILT ARRESTOR PIT - SECTION

SCALE: 1:50

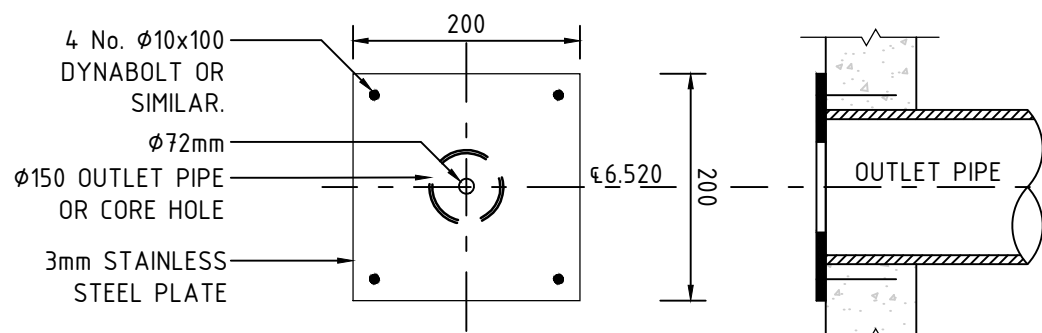

ORIFICE PLATE DETAIL


NOT TO SCALE

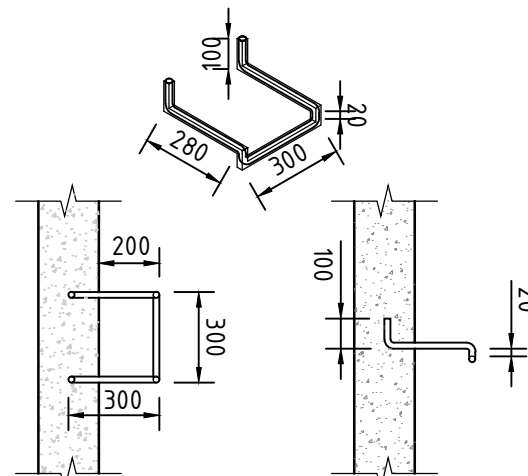

STEP IRON DETAIL


NOT TO SCALE

STEP IRON OF 20mm GALVANIZED STEEL MADE TO SHAPE AND DIMENSIONS SHOWN AND PLACED AT 300 CENTRES AND STAGGERED HORIZONTALLY FOR PITS DEEPER THAN 1.0m.

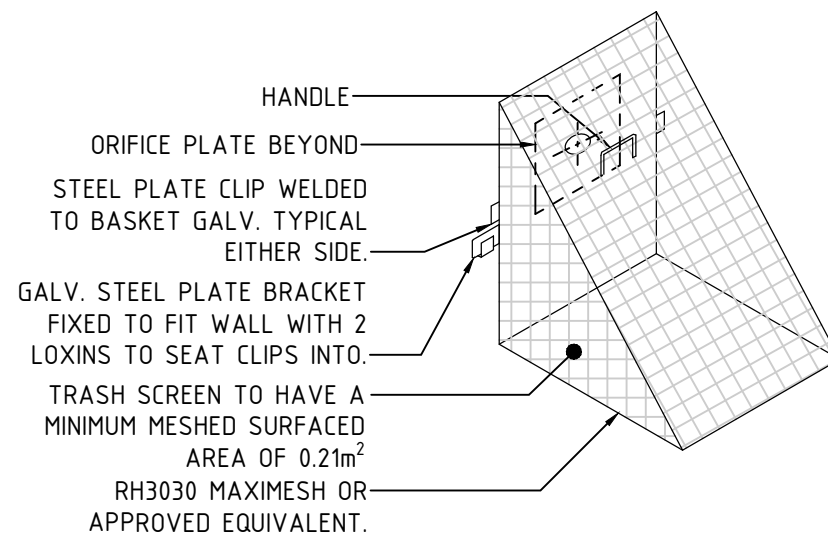


TRASH SCREEN DETAIL

NOT TO SCALE

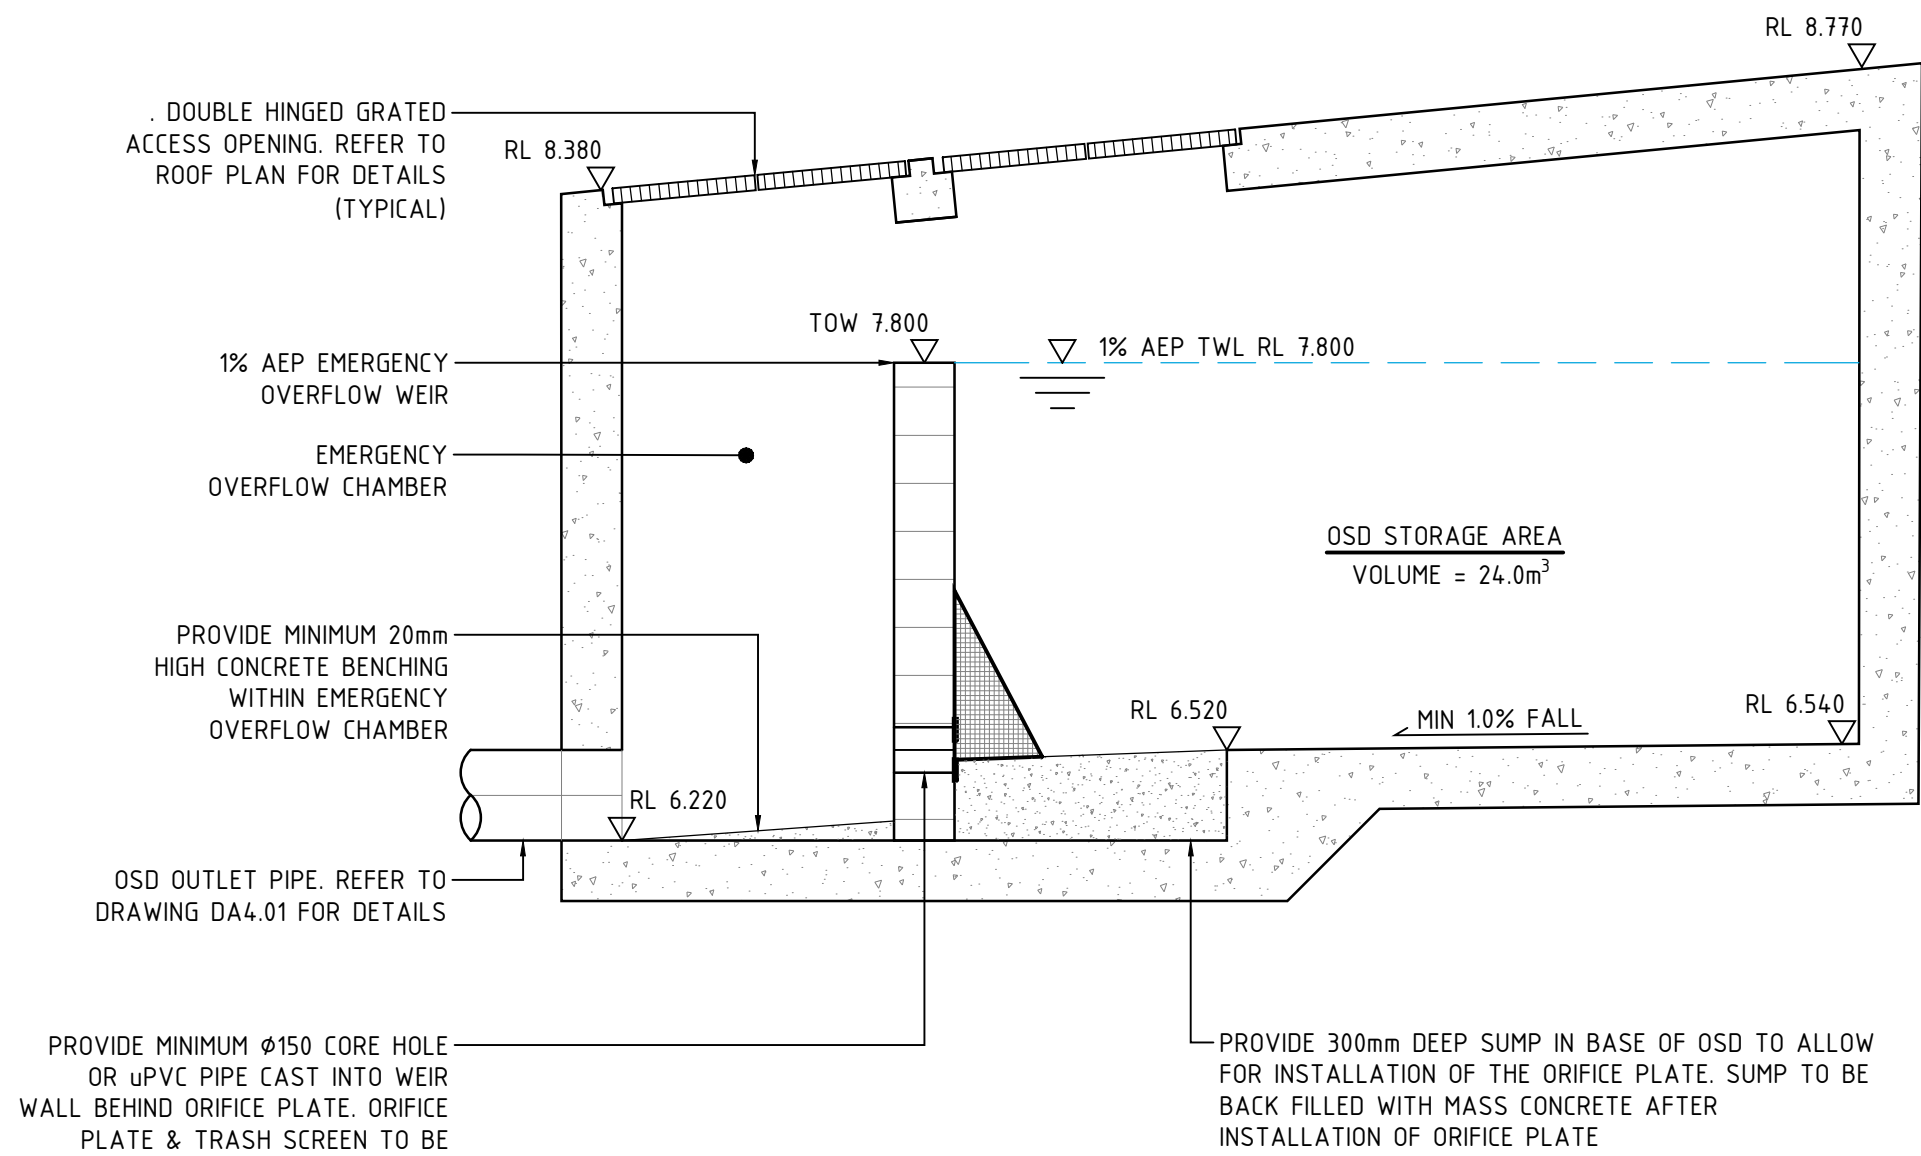

ON-SITE DETENTION - SECTION

SCALE: 1:50

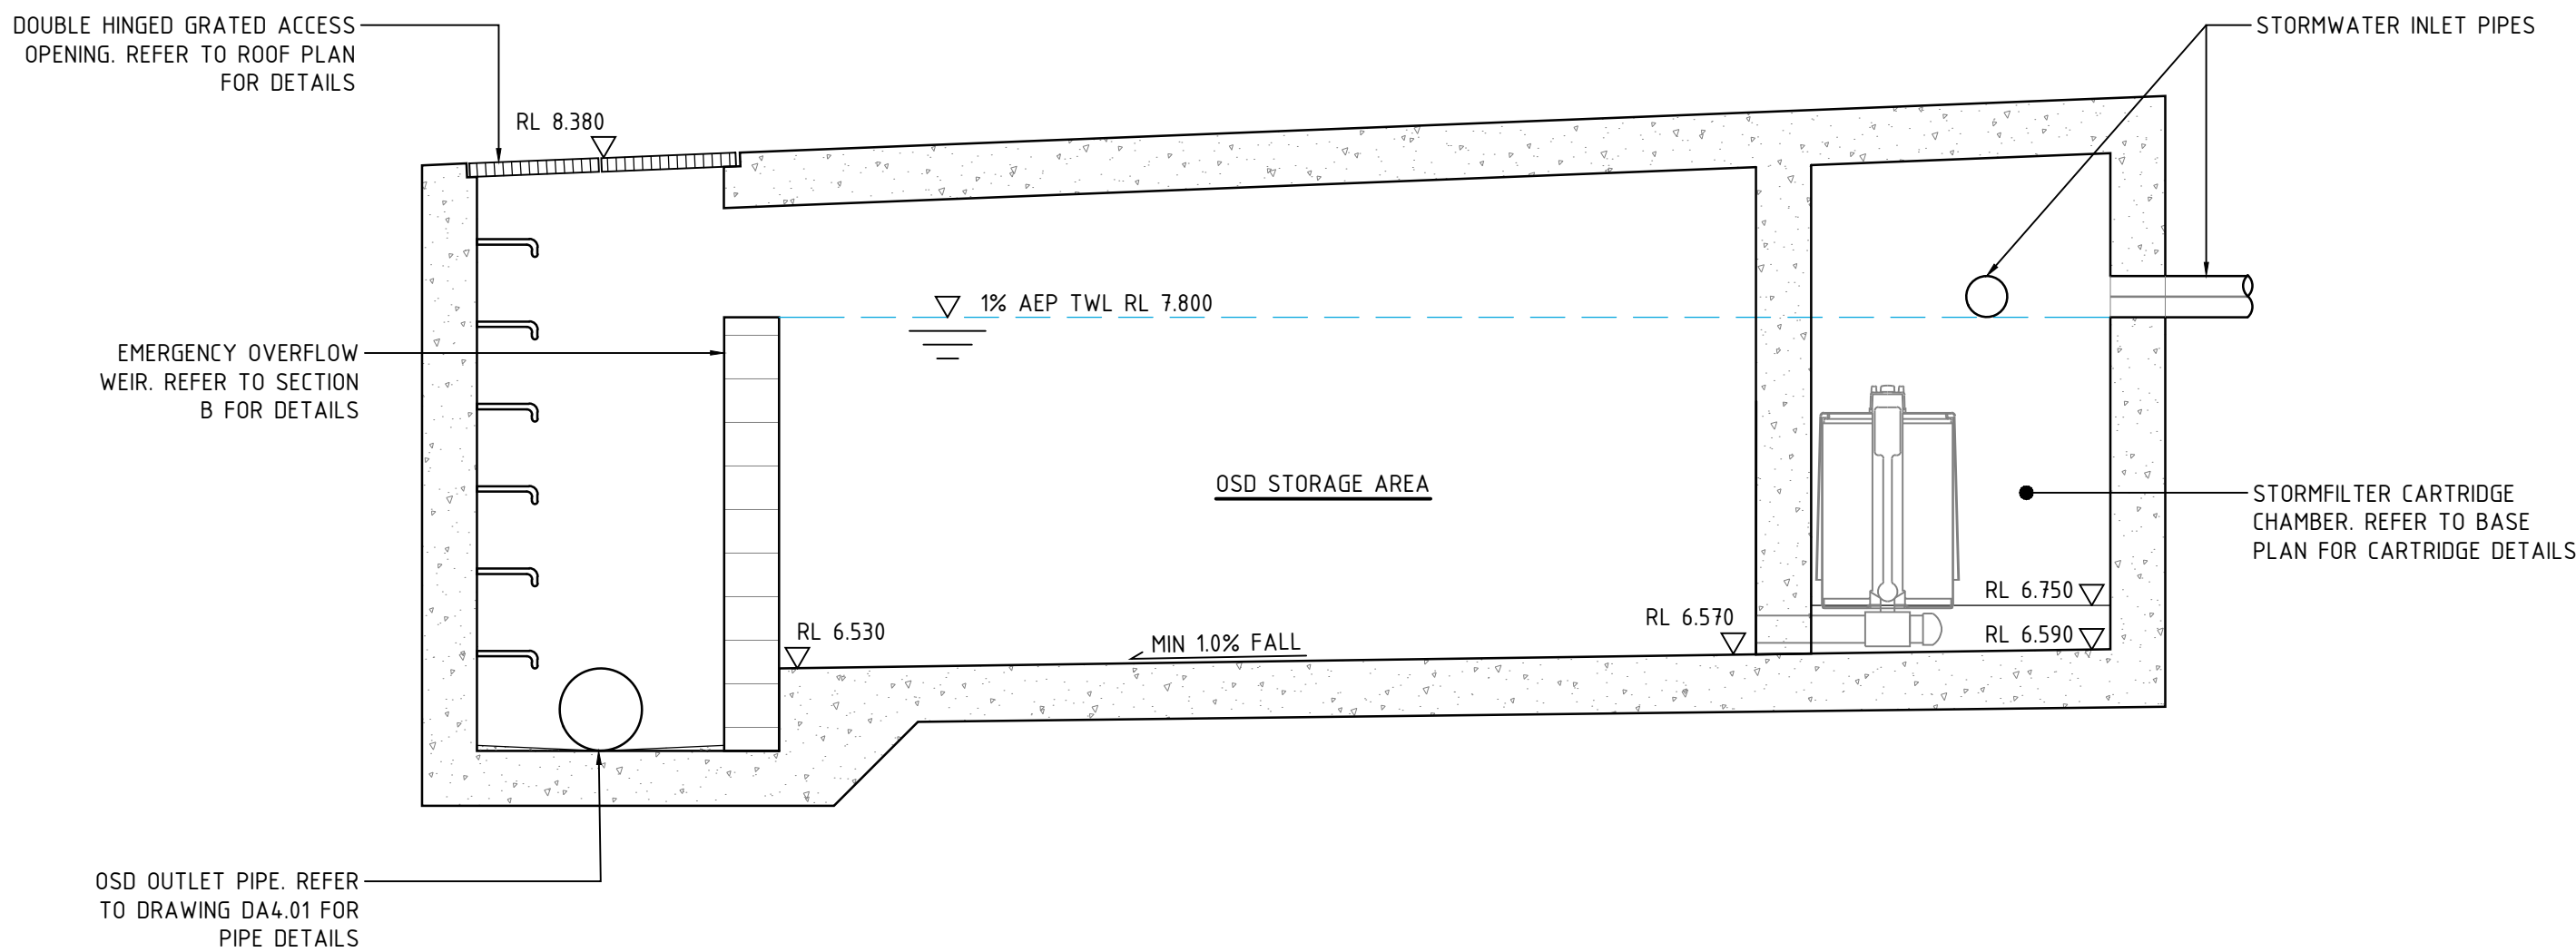

ON-SITE DETENTION - SECTION

SCALE: 1:50

AS SHOWN

DATE	AMENDMENT	INIT	REV	DATE	AMENDMENT	INIT	REV
12.12.19	ISSUED FOR DA	DL	1				
31.07.20	ISSUED FOR COORDINATION	DD	2				
08.09.20	ISSUED FOR DA	DD	3				


STRUCTURAL	-
MECHANICAL	-
ELECTRICAL	-
CIVIL	-

CLIENT	AVALON BEACH CENTRAL PTY. LTD.
ARCHITECT	COTTEEPARKER ϕ JPR

PROJECT	3 CENTRAL ROAD, AVALON BEACH
ARCHITECT	COTTEEPARKER ϕ JPR

SPARKS + PARTNERS	CONSULTING ENGINEERS HYDRAULIC CIVIL FIRE
Level 1, 91 George Street Parramatta NSW 2150 P 02 9891 5033 F 02 9891 3898 E admin@sparksandpartners.com.au https://sparksandpartners.com.au/	
FPA	QUALITY SYSTEM CERTIFICATION DNV-GL

DRAWING TITLE	CIVIL DESIGN STORMWATER MANAGEMENT DETAILS SHEET 1
DATE	DEC 2019
DRAWN	DL
DESIGNED	DL
CHECKED	
SCALE	AS SHOWN
SIZE	A1
REVISION	
PROJECT No	19279
DRAWING No	DA4.11
	3

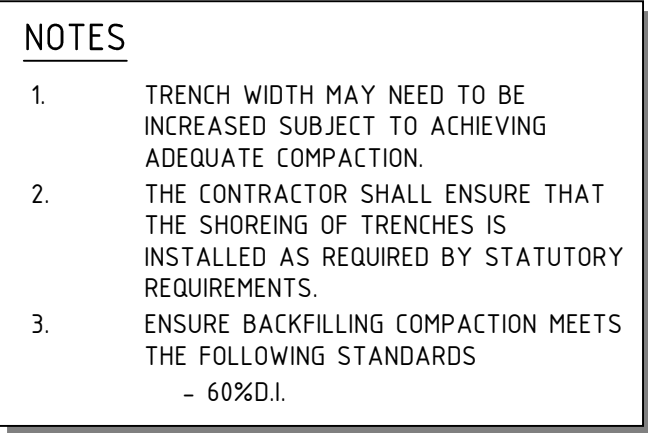

COVER (WITH SUITABLE LIFTING HOLES)
OR GRATE AND FRAME AS SPECIFIED.
REFER TO PIT SCHEDULE

70
MIN

DEPTH AS REQUIRED (3000 MAX)

150

MORTAR BED

PIT IN CONCRETE PAVEMENT REFER TO DETAIL 'A'

N12 AT 200 BOTH
WAYS CENTRAL

400 LAP
TYP

20 FALL MIN


150 WIDTH TO
SUIT FRAME 150

MASS CONCRETE BENCHING
20 FALL ACROSS PIT

SECTION 1




SCALE 1:20

PROVIDE STEP IRONS
IF PIT DEEPER THAN
1000 (REFER DETAIL 1)

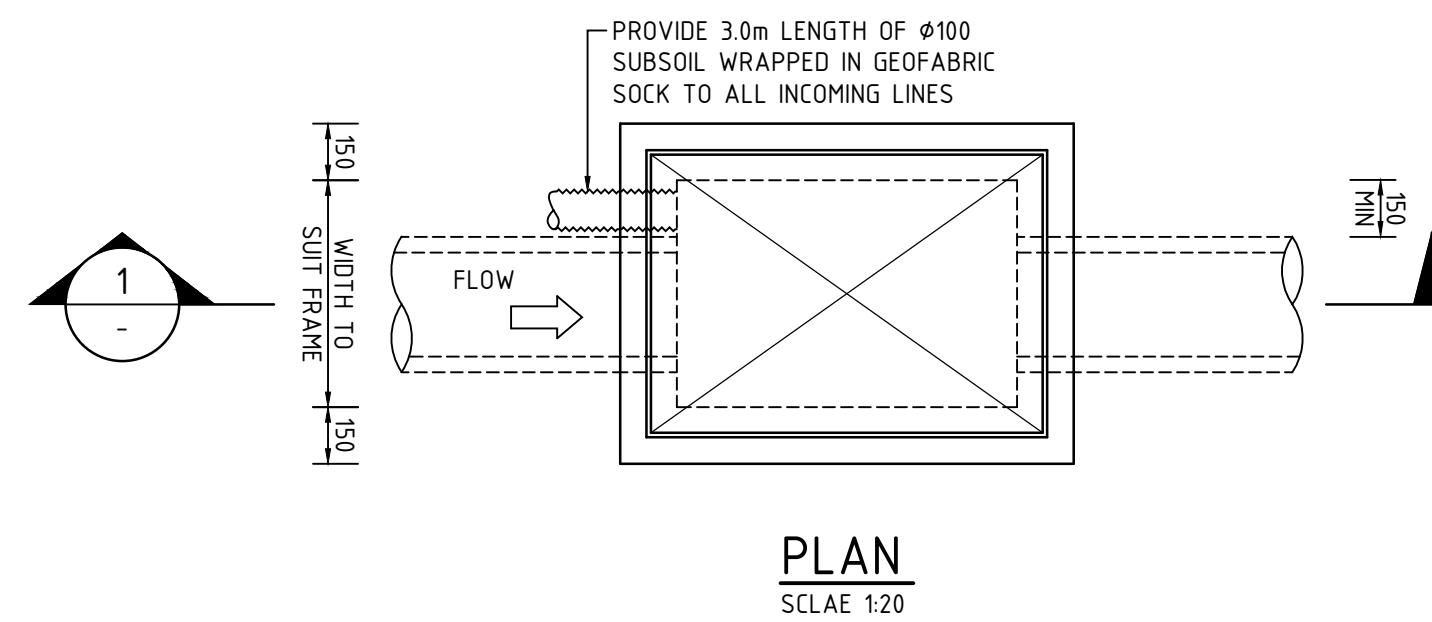


SURFACE INLET / JUNCTION PIT

(PIPE SIZES $\leq \phi 450$)

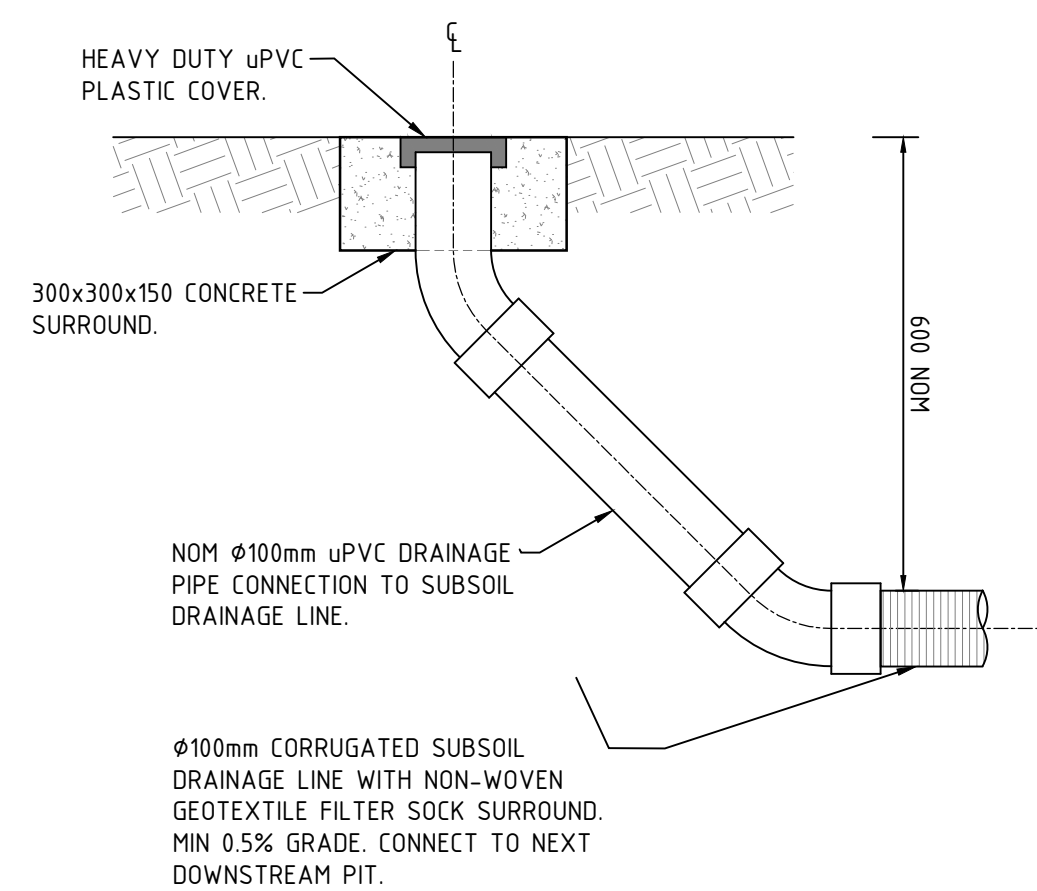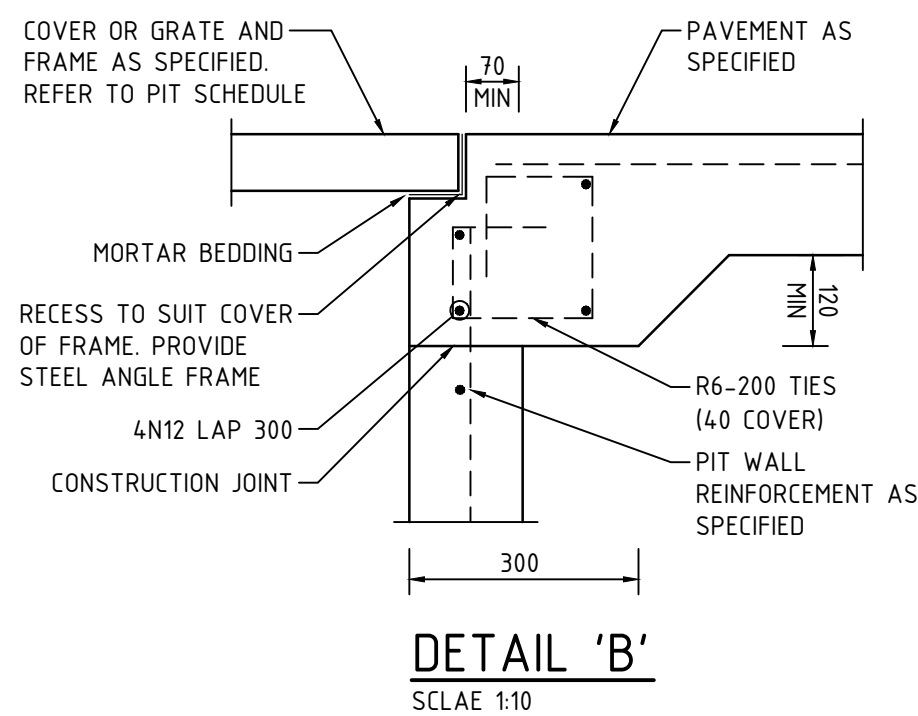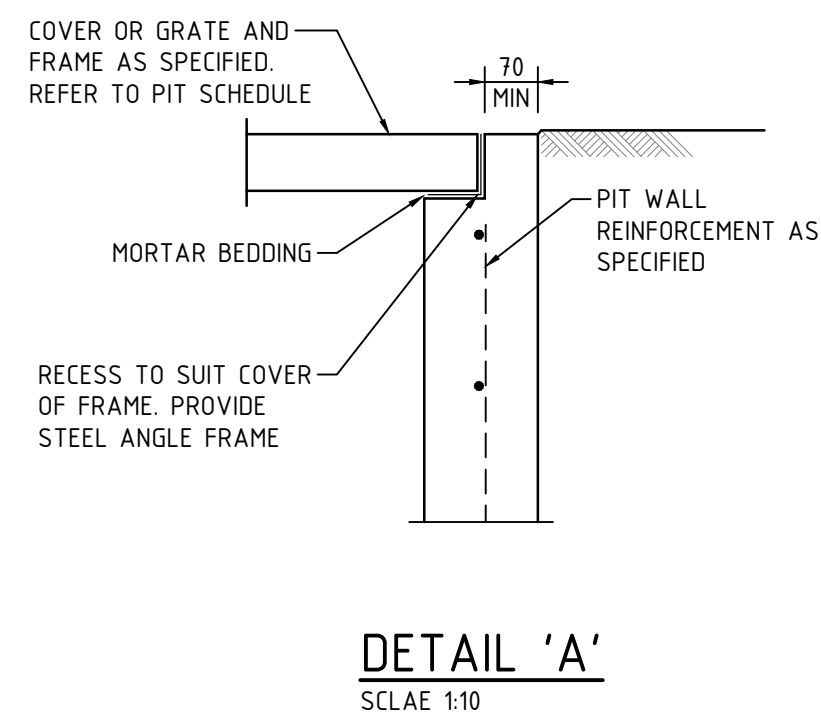


HIGH END RISER (HER)

SCALE 1:10

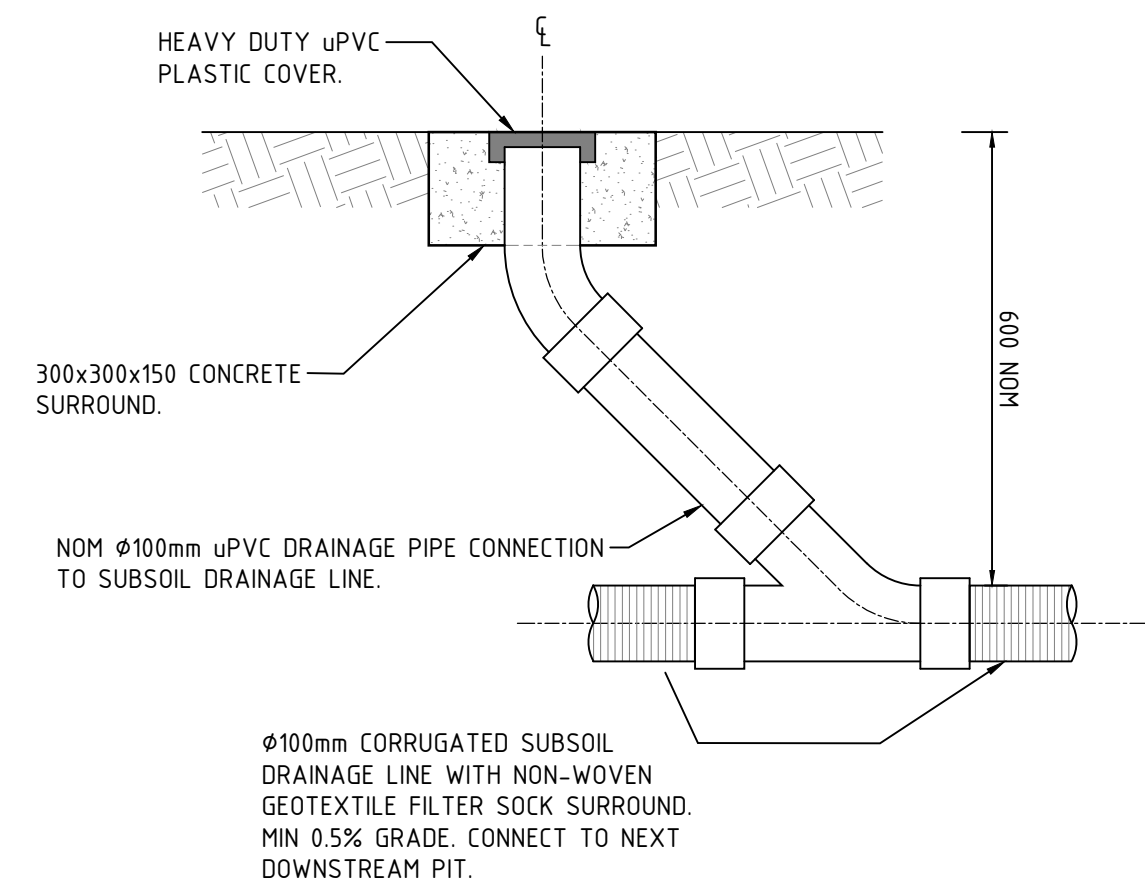

INTERMEDIATE RISER (IR)
SCALE 1:10

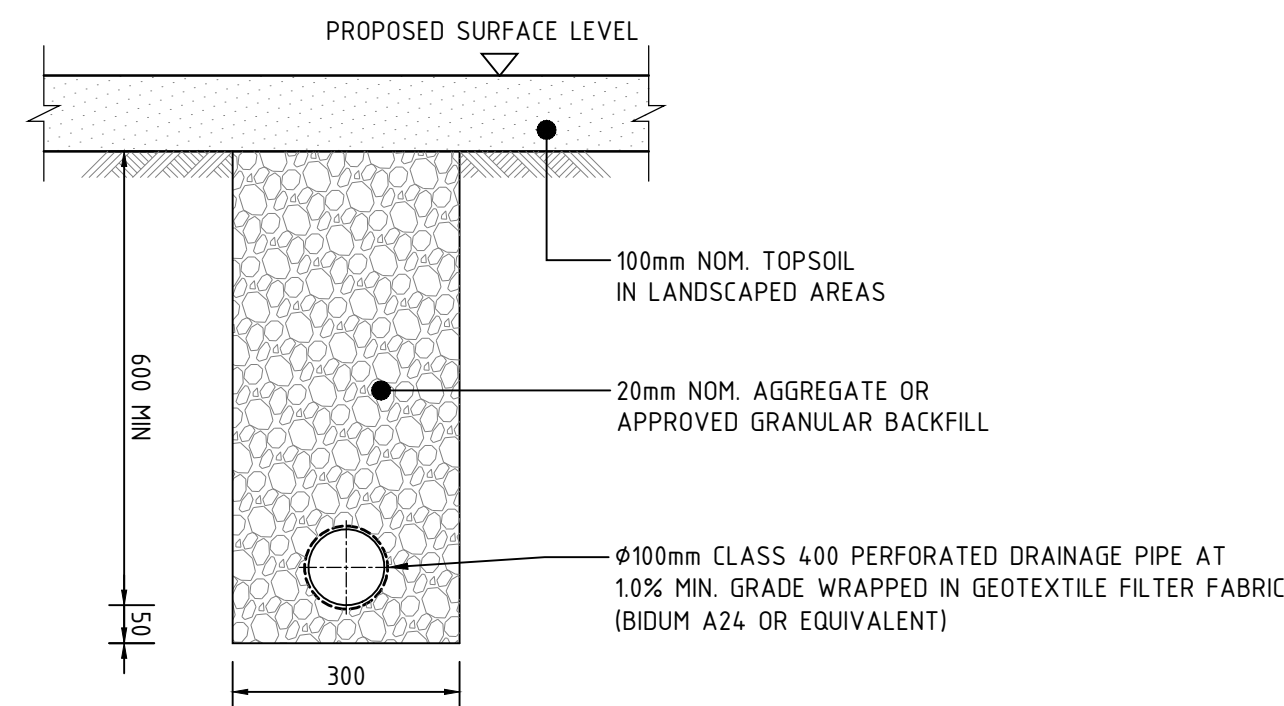

SUBSOIL DRAINAGE IN LANDSCAPED AREAS

[illegible]

STRUCTURAL	-
MECHANICAL	-
ELECTRICAL	-
CIVIL	-

CLIENT	AVALON BEACH CENTRAL PTY. LTD.
--------	--------------------------------

PROJECT
3 CENTRAL ROAD, AVALON BEACH

ARCHITECT

COTTEEPARKER  **JPR** 

SYDNEY
T 61 2 9366 1133

COTTEEPARKER ARCHITECTS PTY LTD
ABN 77 610 924 106

COTTEEPARKER.COM.AU

SPRKS+PARTNERS
CONSULTING ENGINEERS
HYDRAULIC | CIVIL | FIRE

Level 1, 91 George Street | Parramatta | NSW 2150
P 02 9891 5033 | F 02 9891 3898 | E admin@sparksandpartners.com.au
<https://sparksandpartners.com.au/>



FPA
AUSTRALIA
Fire Protection Association Australia
CORPORATE MEMBER



DRAWING TITLE			
CIVIL DESIGN STORMWATER MANAGEMENT DETAILS SHEET 2			
DATE	DRAWN	DESIGNED	CHECKED
DEC 2019	DL	DL	
PROJECT No	SCALE	SIZE	REVISION
19279	AS SHOWN	A1	
DRAWING No		DA4.12	3

DEVELOPMENT APPLICATION