

23 January 2008

General Manager
Pittwater Council
PO Box 882
Mona Vale NSW 1660

Dear Sir,


**Re Development Application No N0467/07
85 Cabbage Tree Road, Bayview**

For Council's information, please find enclosed Construction Certificate No 2008/2476 issued for a New Single Storey Dwelling ONLY at the above address, accompanied by


- Copy Construction Certificate application form
- Notice of Commencement of Work and Appointment of Principal Certifying Authority
- Home Warranty Insurance Certificate
- Cheque for \$30 00 being the prescribed fee to receive the above certificate

NB Please forward receipt for the above fee to Insight Building Certifiers Pty Ltd, PO Box 326, Mona Vale 1660

Yours faithfully

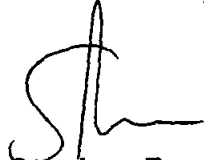

**Stephen Pinn
Insight Building Certifiers Pty Ltd**

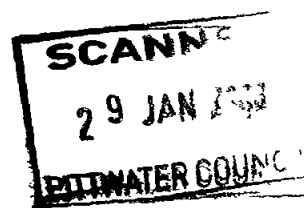

Rec # 232583
\$30 00 25/1/08


Construction Certificate
Determination

issued under the Environmental
Planning and Assessment Act 1979
Section 109C (1) (b) 81A (2) and 81A (4)

Certificate No. 2007/2476

Council	Pittwater
Determination date of issue	Approved 23 January 2008
Subject land Address Lot No, DP No	85 Cabbage Tree Road, Bayview Lot 13 DP 19980
Applicant Name Address Contact No (phone)	Mr Matthew & Mrs Leonie Dwyer PO Box 5079 Elanora Heights NSW 2101 9450 0202 / 0425 268 218
Owner Name Address Contact No (phone)	Mr Matthew & Mrs Leonie Dwyer 85 Cabbage Tree Road Bayview NSW 2104 9450 0202 / 0425 268 218
Description of Development Type of Work	New Single Storey Dwelling ONLY
Builder or Owner/Builder Name Contractor Licence No/Permit	Classic Country Cottages Pty Ltd 158741C
Value of Work Building	\$399,300 00

Attachments
• Copy of completed Construction Certificate Application Form
• Basix Certificate reference no 170869S dated 21 November 2007
• Rural Fire Service Report reference no DA07091244074/SF dated 13 September 2007
• Pittwater Council Receipt nos 228602 & 232411 for payment of Long Service Levy

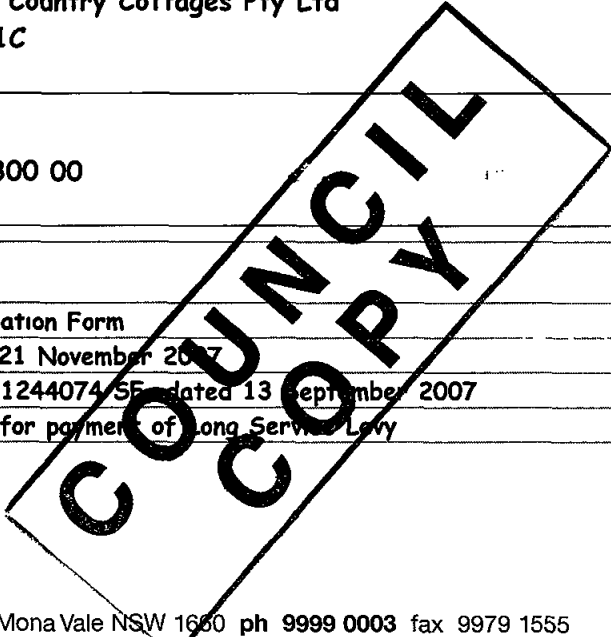

Plans & Specifications certified

The development is to be carried out in compliance with the following plans and documentation listed below and endorsed with *Insight Building Certifiers* stamp

- Architectural Plans & Specifications including Basix Compliance Statement reference no CC70 drawing nos 1/A 2/B 3/A 4/B 5/A & 6/A prepared by Classic Country Cottages dated July 2007
- Structural Details reference no 071107 drawing nos S01 to S08 inclusive prepared & endorsed by Northern Beaches Consulting Engineers Pty Ltd, dated November 2007
- Driveway Details reference no 071107 drawing nos C01 & C02 prepared & endorsed by Northern Beaches Consulting Engineers Pty Ltd dated November 2007
- Stormwater Management Details 071107 drawing nos D01 to D03 inclusive prepared & endorsed by Northern Beaches Consulting Engineers Pty Ltd dated November 2007 including Geotechnical Engineers endorsement by Douglas Partners Pty Ltd dated 21 January 2008
- Completed Form 2 of Geotechnical Risk Management Policy for Pittwater Council dated 14 November 2007
- Access Driveway Profiles issued by Pittwater Council dated 13 December 2007
- Sediment & Erosion Control Plan reference no CC70-2/A prepared by Classic Country Cottages dated July 2007
- Schedule of External Colours reference no AA prepared by Classic Country Cottages dated 21 January 2008
- Sydney Water Approval dated 16 November 2007

Certificate

I hereby certify that the above Plans documents or Certificates satisfy

- The relevant provisions of the Building Code of Australia
- The relevant conditions of this Development Consent

and that work completed in accordance with the documentation accompanying the application for this Certificate (and any modifications as verified by me and shown on that documentation) will comply with the requirements of the Environmental Planning & Assessment Regulation referred to in Section 81A(5) of the Environmental Planning & Assessment Act 1979

Signed

Date of endorsement
Certificate No


23 JAN 2008
2007/2476

Certifying Authority

Name of Accredited Certifier
Accreditation No
Accreditation Authority
Contact No
Address

Stephen Pinn
BPB0326
Building Professionals Board
(02) 9999 0003
13/90 Mona Vale Road Mona Vale NSW 2103

Development Consent

Development Application No
Date of Determination

N0467/07
17 October 2007

BCA Classification

1a

APPLICATION FOR A CONSTRUCTION CERTIFICATE

1. Applicant's details

It is important that we are able to contact you if we need more information. Please give us as much details as possible

Mr Mrs Ms Dr Other

Given Names (or ACN) Family Name (or Company)

Postal Address (we will post all mail to this address)

P.O Box 5079, Elanora Heights NSW Post Code 2101

Daytime telephone Alternate no Mobile no 02 9450 0202 0414991828

2. Owner's consent

Every owner of the land must sign this form. If the owner is a company the form must be signed by an authorized director and the common seal must be stamped on this form. If the property is a unit under the strata title or a lot in a community title, then in addition to the owner's signature, the common seal of the body corporate must be stamped on this form over the signature of the owner and signed by the Chairman or Secretary of the Body Corporate or the appointed managing agent.

Owner(s) Matthew Dwyer Leonie Dwyer Address 85 Cabbage Tree Road, Bayview NSW 2104

As owner(s) of the land to which this application relates, I/We consent to this application. I/We also consent for the Principal Certifying Authority and/or Accredited Certifier to enter the land to carry out inspections relating to this application.

Signature(s)

Without the owner's consent we will not accept the application. This is a very strict requirement for all applications. If you are signing on the owner's behalf as the owner's legal representative, you must state the nature of your legal authority and attach documentary evidence (eg. power of attorney, executor, trustee, company director, etc).

3. Location of property

Unit/Street no Street name Suburb Post code 85 CABBAGETREE RD BAYVIEW 2104

Legal Property Description (these details are shown on your rate notices, property details, etc) Lot no DP no 13 19980

COUNCIL COPY

4. Description of work

What type of work do you propose to carry out?

Please describe briefly everything that you want approved

ERECTION OF A NEW SINGLE STORY LIGHT
WEIGHT CONSTRUCTION FAMILY HOME.

5. Estimated cost of work

The estimated cost of the development or contract price may be subject to review

Estimated cost of work \$ 399,300.00

6. Development Consent

Council Consent no. N 0467/07

Date of Determination 17th Oct 2007

7. Building Code of Australia classification

This can be found on the development consent

BCA Classification 1A

8. Builder's details

If known, to be completed in the case of residential building work

Name Classic Country Cottages

License no. 158741C

Owner/builder permit no.

9. Applicant's declaration

I apply for a Construction Certificate to carry out building works as described in this application. I declare that all the information in this application and checklist is, to the best of my knowledge, true and correct

Signature

Date

21st November 2007

SUBMISSION REQUIREMENTS

A GENERAL

Are the plans submitted with the Construction Certificate Application in accordance with the Development Consent?

Yes [checked] No []

Have all the conditions of Development Consent relating to the issue of the Construction Certificate been fully complied with?

Yes [checked] No []

If you have answered NO to either of the above questions, then you will need to speak with the Accredited Certifier BEFORE LODGING YOUR APPLICATION

B ALL PROPOSALS (has the following required information been submitted?)

Yes	No	Not Applicable	In the case of an application for a Construction Certificate for building work
[checked]	[]	[]	Three (3) copies of detailed architectural plans and specifications
[checked]	[]	[]	The plan for the building must consist of a general plan drawn to a scale not less than 1 100 and a site plan drawn to a scale not less than 1 200 The general plan of the building is to a) show a plan of each floor section b) show a plan of each elevation of the building c) show the levels of the lowest floor and of any yard or unbuilt on area belonging to that floor and the levels of the adjacent ground d) indicate the height design and full construction details e) indicate the provision for fire safety and fire resistance (if any)
[]	[]	[checked]	Where the proposed building work involves any alteration or addition to or rebuilding of an existing building all copies of the general plan are to be coloured or otherwise marked to the satisfaction of the Council to adequately distinguish the proposed alteration addition or rebuilding with a separate letter listing the proposed changes being submitted
[checked]	[]	[]	3 copies of a specification a) to describe the construction and materials of which the building is to be built and the method of drainage sewerage and water supply b) state whether the materials proposed to be used are new or second hand and give particular
[]	[]	[checked]	Where the proposed building work involves a modification to previously approved plans and specifications the general plans must be coloured or otherwise marked to the satisfaction of the Accredited Certifier to adequately distinguish the modification
[]	[]	[checked]	If the proposed building work involves a modification to previously approved plans and specification which were subject of a Development Consent has the original Development Consent been modified by Council?
[]	[]	[checked]	Except in the case of an application for or in respect of domestic building work a) a list of any fire safety measures that are proposed to be implemented in the building or on the land on which the building is situated and b) if the application relates to a proposal to carry out any alteration or rebuilding of or addition to an existing building a separate list of such of those measures as are currently implemented in the building or on the land on which the building is situated This list must specify the standard of design of each of those fire safety measures to which they were originally installed c) This list must describe the extent capability and basis of design of each of the measures concerned
[checked]	[]	[]	Copy of BASIX Certificate & Report
[checked]	[]	[]	All other documentation to satisfy conditions of Development Consent

HOME BUILDING ACT 1989 (as amended) OWNER/BUILDER REQUIREMENTS

Applicants for work at a residential property with a value of work over \$12 000 require insurance as specified in the Home Building Act 1989

Owner Builders require Property Owner Builder s Permit issued by the Department of Fair Trading for all projects over \$5 000 In addition to this permit all projects valued in excess of \$12 000 may also require a contract of insurance under the provisions of the Home Building At 1989 as amended This requirement will take effect should the property owner offer the property for sale in the ensuing period of 7 years

Enquires on any matters relevant to this section should be taken up with the Department of Fair Trading at Level 21 Astra House 227 Elizabeth Street Sydney (ph 133220)

LONG SERVICE LEVY (applies to all classes of buildings)

A Long Service Levy at 0.35% of the cost of works is payable on projects valued \$25 000 or more. This sum can be paid directly to the Long Service Payments Corporation or to Council acting as an agent to the Corporation. Partial exemption from the levy may be granted to non-profit organizations, churches and to owner/builders. The levy may also be paid in instalments. Application forms for these exemptions are available from Council but all enquiries in this regard should be addressed to the Long Service Payments Corporation.

THE CONSTRUCTION CERTIFICATION CANNOT BE ISSUED UNLESS THE LONG SERVICE LEVY AND HOME BUILDING ACT 1989 INSURANCE (APPLICABLE TO RESIDENTIAL PROPERTIES) HAVE BEEN PAID OR EVIDENCE OF THE EXEMPTION PROVIDED TO COUNCIL.

PARTICULARS OF THE PROPOSAL

What is the area of the land (m ²)? 1620 m²	Gross floor area of building (m ²) as proposed 288.2
What are the current uses of all or parts of the building(s)/land? VACANT	Location 85 Cabbage Tree Rd Bayview Use Residential
Does the site contain a dual occupancy? NO	What is the gross floor area of the proposed addition or new building (sq metres)? 288.2
What are the proposed uses of all parts of the building(s) land? DWELLING	Number of pre-existing dwellings 0
Number of dwellings to be demolished NIL	How many dwellings proposed? 1
How many storeys will the building consist of? ONE	Will the new building be attached to the existing building? NO Will the new building be attached to any new building? NO

MATERIALS TO BE USED

The following information must be supplied for the Australian Bureau of Statistics

Place a tick (✓) in the box which best describes the materials the new work will be constructed of

WALLS		FLOOR		ROOF		FRAME	
Brick veneer	☐	Concrete	☐	Aluminium	☐	Timber	☒
Full brick	☐	Timber	☒	Concrete		Steel	☐
Single brick	☐	Other	☐	Concrete tile	☐	Other	☐
Concrete block	☐	Unknown	☐	Fibrous cement	☐	Unknown	☐
Concrete/masonry	☐			Fibreglass	☐		
Concrete	☐			Masonry/terracotta shingle	☐		
Steel	☐			Tiles	☐		
Fibrous cement	☐			Slate	☐		
Hardiplank	☒			Steel	☒		
Timber/weatherboard	☐			Terracotta tile	☐		
Cladding-aluminium	☐			Other	☐		
Curtain glass	☐			Unknown	☐		
Other	☐						
Unknown	☐						


BASIX Certificate

Building Sustainability Index www.basix.nsw.gov.au

Certificate number: 170869S

This certificate confirms that the proposed development will meet the NSW government's requirements for sustainability, if it is built in accordance with the commitments set out below. Terms used in this certificate, or in the commitments, have the meaning given by the document entitled "BASIX Definitions" dated 29/06/2006, published by the Department of Planning. This document is available at www.basix.nsw.gov.au

Director-General
Date of issue: Wednesday, 21 November 2007

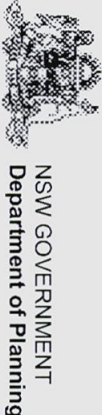

Score

✓	Water: 40 (Target 40)
✓	Thermal comfort: pass (Target pass)
✓	Energy: 40 (Target 40)

Description of project

Project address	
Project name	M & L DWYER 20-NOV-2007
Street address	85 CABBAGE TREE Road BAYVIEW 2104
Local Government Area	Pittwater Council
Plan type and plan number	Deposited Plan 19980
Lot no.	13
Section no.	0.0
Project type	
Project type	separate dwelling house
No. of bedrooms	3
Site details	
Site area (m ²)	1620
Roof area (m ²)	332
Conditioned floor area (m ²)	235
Unconditioned floor area (m ²)	53
Total area of garden and lawn (m ²)	600
Assessor details and thermal loads	
Assessor number	n/a
Certificate number	n/a
Cooling load (MJ/m ² .year)	n/a
Heating load (MJ/m ² .year)	n/a
Other	
none	n/a

COUNCIL

Schedule of BASIX commitments

The commitments set out below regulate how the proposed development is to be carried out. It is a condition of any development consent granted, or complying development certificate issued, for the proposed development, that BASIX commitments be complied with.

Water Commitments	Show on DA plans	Show on CC/CBC plans & specs	Certifier check
Landscape			
The applicant must plant indigenous or low water use species of vegetation throughout 20 square metres of the site.	✓	✓	
Fixtures			
The applicant must install showerheads with a minimum rating of 3 star in all showers in the development.		✓	✓
The applicant must install a toilet flushing system with a minimum rating of 3 star in each toilet in the development.		✓	✓
The applicant must install taps with a minimum rating of 3 star in the kitchen in the development.		✓	
The applicant must install basin taps with a minimum rating of 3 star in each bathroom in the development.		✓	
Alternative water			
Rainwater tank			
The applicant must install a rainwater tank of at least 6500 litres on the site. This rainwater tank must meet, and be installed in accordance with, the requirements of all applicable regulatory authorities.	✓	✓	✓
The applicant must configure the rainwater tank to collect rain runoff from at least 332 square metres of the roof area of the development (excluding the area of the roof which drains to any stormwater tank or private dam).		✓	✓
The applicant must connect the rainwater tank to: • all toilets in the development • the cold water tap that supplies each clothes washer in the development • at least one outdoor tap in the development (Note: NSWHealth does not recommend that rainwater be used for human consumption in areas with potable water supply.) • a tap that is located within 10 metres of the swimming pool in the development		✓	✓
		✓	✓
		✓	✓
		✓	✓
Swimming pool			

Water Commitments			
The swimming pool must not have a volume greater than 54 kilolitres.	✓	✓	
The swimming pool must have a pool cover.		✓	
The swimming pool must be outdoors.	✓	✓	

Thermal Comfort Commitments				
Floor, walls and ceiling/roof				
The applicant must construct the floor(s), walls, and ceiling/roof of the dwelling in accordance with the specifications listed in the table below.				
	✓		✓	✓

Construction	Additional insulation required (R-value)	Other specifications
floor - concrete slab on ground, 36 square metres	nil	
floor - suspended floor above open subfloor, 252 square metres, framed	0.8 (or 1.5 including construction) (down)	site slope > 10% below floor
external wall - framed (weatherboard, fibro, metal clad)	1.30 (or 1.70 including construction)	
internal wall shared with garage - plasterboard	nil	
ceiling and roof - raked ceiling / pitched or skillion roof, framed	ceiling: 2.24 (up), roof: foil backed blanket (55mm)	framed; dark (solar absorptance > 0.70)

Thermal Comfort Commitments

Show on
DA plans

Show on CC/CDC
plans & specs

Certifier
check

Windows, glazed doors and skylights

The applicant must install the windows, glazed doors and shading devices described in the table below, in accordance with the specifications listed in the table. Relevant overshadowing specifications must be satisfied for each window and glazed door.

The dwelling may have 1 skylight (<0.7 square metres) and up to 2 windows/glazed doors (<0.7 square metres) which are not listed in the table.

The following requirements must also be satisfied in relation to each window and glazed door:

- Except where the glass is 'single clear' or 'single toned', each window and glazed door must have a U-value no greater than that listed and a Solar Heat Gain Coefficient (SHGC) +/-10% of that listed. Total system U-values and SHGC must be calculated in accordance with National Fenestration Rating Council (NFRC) conditions.
- The leading edge of each eave, pergola, verandah, balcony or awning must be no more than 500 millimetres above the head of the window or glazed door, except that a projection greater than 500 mm and up to 1500 mm above the head must be twice the value in the table.
- Pergolas with polycarbonate roof or similar translucent material must have a shading coefficient of less than 0.35.
- Unless they have adjustable shading, pergolas must have fixed battens parallel to the window or glazed door above which they are situated, unless the pergola also shades a perpendicular window. The spacing between battens must not be more than 50 mm.

Window/glazed door no	Orientation	Maximum area (square metres)	Type	Shading	Overshadowing
W1	N	1.12	standard aluminium, single clear (or U-value:7.63, SHGC:0.75)	eave/verandah/pergola/balcony 1,500-2,000 mm	not overshadowed
W2	N	0.72	standard aluminium, single clear (or U-value:7.63, SHGC:0.75)	eave/verandah/pergola/balcony 451-600 mm	not overshadowed
W3	E	1.2	standard aluminium, single clear (or U-value:7.63, SHGC:0.75)	eave/verandah/pergola/balcony 450 mm	not overshadowed
W4	E	3.78	standard aluminium, single clear (or U-value:7.63, SHGC:0.75)	none	not overshadowed
W5	N	1.2	standard aluminium, single clear (or U-value:7.63, SHGC:0.75)	eave/verandah/pergola/balcony 451-600 mm	not overshadowed
W6	E	2.16	standard aluminium, single clear (or U-value:7.63, SHGC:0.75)	eave/verandah/pergola/balcony 451-600 mm	not overshadowed

Window/glassed door no.	Orientation	Maximum area (square metres)	Type	Shading	Overshadowing
W7, W8 ✓	S	8.52	standard aluminium, single clear (or U-value:7.63, SHGC:0.75)	eave/verandah/pergola/balcony 601-750 mm	not overshadowed
W9 ✓	S	7.56	standard aluminium, single clear (or U-value:7.63, SHGC:0.75)	eave/verandah/pergola/balcony 601-750 mm	not overshadowed
W10, W11	W	1.6	standard aluminium, single clear (or U-value:7.63, SHGC:0.75)	eave/verandah/pergola/balcony 450 mm	not overshadowed
W12	W	1.8	standard aluminium, single clear (or U-value:7.63, SHGC:0.75)	eave/verandah/pergola/balcony 450 mm	not overshadowed
W13, W14 ✓	W	3.6	standard aluminium, single clear (or U-value:7.63, SHGC:0.75)	none	not overshadowed
W15 ✓	W	1.08	standard aluminium, single clear (or U-value:7.63, SHGC:0.75)	eave/verandah/pergola/balcony 450 mm	not overshadowed
W16, w17	N	2.52	standard aluminium, single clear (or U-value:7.63, SHGC:0.75)	eave/verandah/pergola/balcony 450 mm	not overshadowed
W18 ✓	N	1.26	standard aluminium, single clear (or U-value:7.63, SHGC:0.75)	eave/verandah/pergola/balcony 451-600 mm	not overshadowed

Thermal Comfort Commitments			
	Show on DA plans	Show on CC/CDC plans & specs	Certifier check

Energy Commitments		Show on DA plans	Show on CC/CBC plans & specs	Certifier check
Hot water				
The applicant must install the following hot water system in the development, or a system with a higher energy rating: solar (gas boosted) with a performance of 36 to 40 RECs or better.		✓	✓	✓
Cooling system				
The applicant must install the following cooling system, or a system with a higher energy rating, in at least 1 living area: ceiling fans; Energy rating: n/a			✓	✓
The applicant must install the following cooling system, or a system with a higher energy rating, in at least 1 bedroom: ceiling fans; Energy rating: n/a			✓	✓
Heating system				
The living areas must not incorporate any heating system, or any ducting which is designed to accommodate a heating system.			✓	✓
The bedrooms must not incorporate any heating system, or any ducting which is designed to accommodate a heating system.			✓	✓
Ventilation				
The applicant must install the following exhaust systems in the development:				
At least 1 Bathroom: individual fan, ducted to façade or roof; Operation control: manual switch on/off			✓	✓
Kitchen: individual fan, ducted to façade or roof; Operation control: manual switch on/off			✓	✓
Laundry: natural ventilation only, or no laundry; Operation control: n/a			✓	✓
Artificial lighting				
The applicant must ensure that the "primary type of artificial lighting" is fluorescent or light emitting diode (LED) lighting in each of the following rooms, and where the word "dedicated" appears, the fittings for those lights must only be capable of accepting fluorescent or light emitting diode (LED) lamps:				
• at least 2 of the bedrooms / study;			✓	✓
• all bathrooms/toilets; dedicated			✓	✓
• the laundry; dedicated			✓	✓
• all hallways; dedicated			✓	✓


Energy commitments		Show on DA plans	Show on CC/CPD plans & specs	Certifier check
Natural lighting				
The applicant must install a window and/or skylight in the kitchen of the dwelling for natural lighting.		✓	✓	✓
The applicant must install a window and/or skylight in 2 bathroom(s)/toilet(s) in the development for natural lighting.		✓	✓	✓
Swimming pool				
The development must not incorporate any heating system for the swimming pool.			✓	
The applicant must install a timer for the swimming pool pump in the development.			✓	
Other				
The applicant must install a gas cooktop & electric oven in the kitchen of the dwelling.			✓	
The applicant must construct each refrigerator space in the development so that it is "well ventilated", as defined in the BASIX definitions.			✓	
The applicant must install a fixed outdoor clothes drying line as part of the development.			✓	
The applicant must install a fixed indoor or sheltered clothes drying line as part of the development.			✓	

Legend
In these commitments, "applicant" means the person carrying out the development.
Commitments identified with a ✓ in the "Show on DA plans" column must be shown on the plans accompanying the development application for the proposed development (if a development application is to be lodged for the proposed development).
Commitments identified with a ✓ in the "Show on CC/CDC plans and specs" column must be shown in the plans and specifications accompanying the application for a construction certificate / complying development certificate for the proposed development.
Commitments identified with a ✓ in the "Certifier check" column must be certified by a certifying authority as having been fulfilled, before a final occupation certificate(either interim or final) for the development may be issued.

BASIX REQUIREMENTS

TO BE READ INCONJUNCTION WITH THE BASIX CERTIFICATE NUMBER 1708695

ROOF AREA TO TANK TO BE USED FOR TOILET FLUSHING, COLD WATER CLOTHS WASHING AND GARDEN TAPS SUPPLY	332.0 sq.m.
WATER STORAGE TANK CAPACITY	6,500 MIN. LITRES
SHOWER HEAD MINIMUM RATING	3 STAR RATING
TOILET MINIMUM RATING	3 STAR RATING
ALL TAP FITTINGS MINIMUM RATING	3 STAR RATING
SOLAR (gas boosted) WITH A PERFORMANCE OF 36 to 40 RECS OR BETTER.	4 STAR RATING
COOKER TO BE GAS COOKTOP & ELECTRIC OVEN	
GLAZING TO ALUMINIUM FRAMED WINDOWS AND DOORS	STANDARD ALUMINIUM, SINGLE CLEAR (or U-value<7.63, SHGC<0.75)
ROOF COLOUR	DARK SA < 0.70
ROOF SHEETING ON INSULATION	R1.5 RATING
EXTERNAL WALLS INSULATION	R2.0 RATING
FLOOR ZONES	R1.0 RATING
CEILING INSULATION	R3.0 RATING
TOTAL AREA OF GARDEN & LAWN 600 sq.m.	20 sq.m. OF INDIGENOUS PLANTING
LIGHT FIXTURES ARE TO BE PRIMARILY IN AT LEAST 2 OF THE BEDROOM/STUDY AND ARE TO BE FLUORESCENT, COMPACT FLUORESCENT OR LIGHT EMITTING DIODE (LED) LAMPS.	
LIGHT FIXTURES ARE TO BE DEDICATED IN ALL BATHROOMS, TOILET & LAUNDRY ARE TO BE FLUORESCENT, COMPACT	
POOL MUST BE OUTDOODS HAVE A POOL COVER. MUST NOT INCORPORATE ANY HEATING SYSTEM AND TIMER TO BE INSTALLED FOR THE POOL PUMP AND MUST NOT HAVE A VOLUME GREATER THAN 54.0 KILOLITRES.	

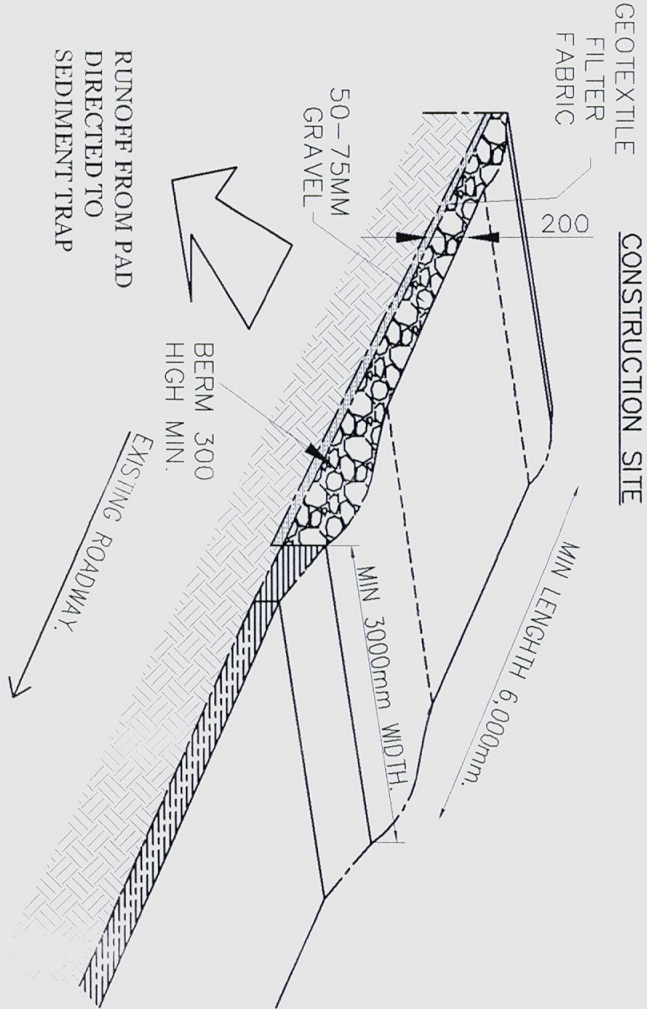

SCALE = N.T.S.


TEMPORARY CONSTRUCTION EXIT/ENTRANCE

IF IN DOUBT ASK

GENERAL NOTES AND BCA COMPLIANCE

- EARTHWORKS METHOD OF EXCAVATION AND FILL TO COMPLY WITH PART 3.1.1. B.C.A.
- TERMITE RISK MANAGEMENT TO COMPLY WITH PART 3.1.3 OF THE B.C.A. AND AS3660-1
- FOOTINGS AND SLABS TO COMPLY WITH PART 3.2 OF THE B.C.A. , AS2870 AND ENGINEERS DETAILS
- MASONARY CONSTRUCTION TO COMPLY WITH PART 3.3 OF THE B.C.A. AND AS3700
- TIMBER FRAMING TO COMPLY WITH PART 3.4 OF THE B.C.A AND AS1684
- GLAZING TO COMPLY WITH PART 3.6 OF THE B.C.A. AND AS1288
- SMOKE ALARMS TO COMPLY WITH PART 3.7.2 OF THE B.C.A. AND AS3786
- STAIR CONSTRUCTION TO COMPLY WITH PART 3.9.1 OF THE B.C.A.
- BALUSTRADES AND OTHER BARRIERS TO COMPLY WITH PART 3.9.2 OF THE B.C.A.
- NATURAL LIGHT TO COMPLY WITH PART 3.8.4 OF THE B.C.A.
- VENTILATION TO COMPLY WITH PART 3.8.5 OF THE B.C.A.
- ALL DAMP AND WEATHERPROOFING TO COMPLY WITH PART 3.8 OF THE B.C.A.
- ROOFING TO COMPLY WITH PART 3.5.1 OF THE B.C.A. AND AS/NZ1562
- FLOOR SURFACES OF WATER CLOSETS, SHOWER COMPARTMENTS AND THE A LIKE TO BE OF MATERIALS IMPERVIOUS TO MOISTURE AND WALLS FINISHED WITH AN APPROVED IMPERVIOUS FINISH TO COMPLY WITH THE REQUIREMENTS OF PART 3.8 OF THE B.C.A. AND AS3740
- CLOTHS WASHING, DRYING AND COOKING FACILITIES TO BE PROVIDED TO COMPLY WITH PART 3.8.3 OF THE B.C.A.

ABOVE NOTES TO BE READ IN-CONJUNCTION WITH THE ARCHITECTURAL PLANS AND THE STRUCTURAL ENGINEERS DETAILS

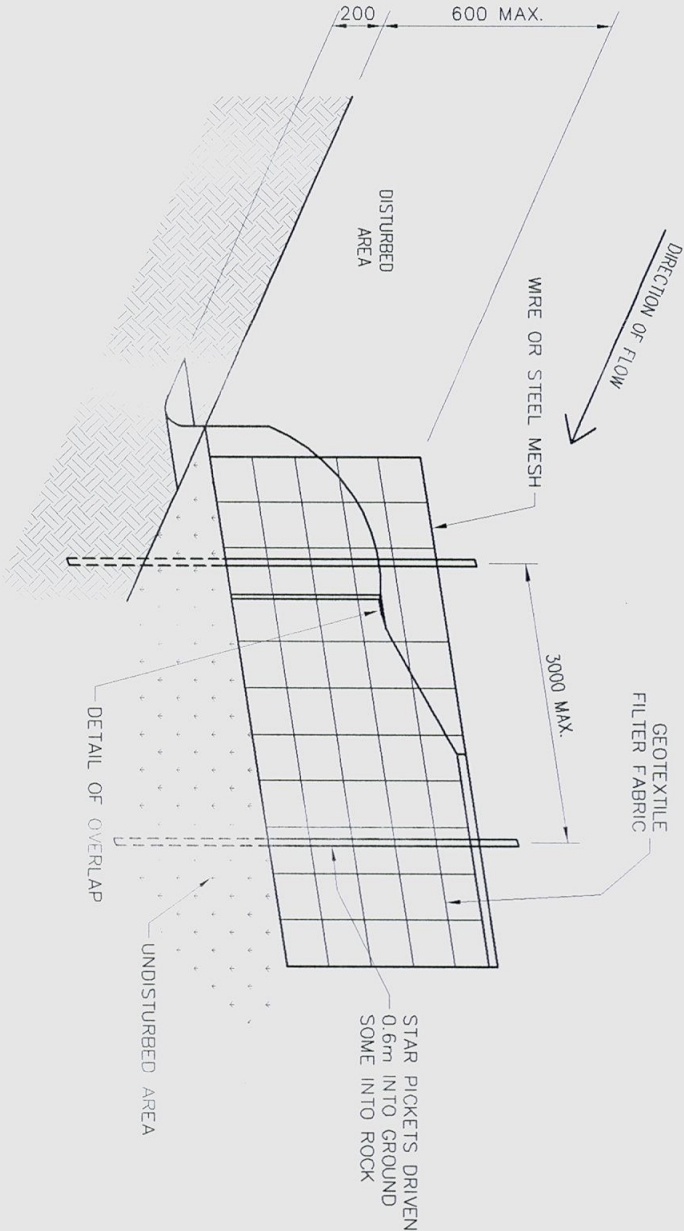

SEDIMENTATION CONTROL FENCE DETAIL

SCALE = N.T.S.

REVISION C
AMENDED BASIX DETAIL
NOVEMBER 2007

CLASSIC
COUNTRY
COTTAGES

OFFICE - UNIT 1/15-17 ACE CRESCENT TUGGERAH 2259

P.O. BOX 5240 CHITTAWAY BAY N.S.W. 2261

Tel : (02) 4352 1189 Fax : (02) 4352 1198

Builders Inc. 156741C ABN 66 697 862 151

This drawing and design remains the property of CLASSIC COUNTRY COTTAGES and may not be copied in whole or in part without prior approval of CLASSIC COUNTRY COTTAGES

PROJECT
PROPOSED NEW DWELLING
85 CABBAGETREE ROAD
BAYVIEW

FOR

Mr. M. & Mrs. L. DWYER

DATE JULY 2007 SCALE

JOB No. DWG. No.

CC70 9

REV C

All communications to be addressed to

Warringah FCC
NSW Rural Fire Service
PO Box 111
Terrey Hills NSW 2084

Telephone 9450 3000
e mail warringah.fcc@rfs.nsw.gov.au

Warringah FCC
NSW Rural Fire Service
Thompson Dr Off Kamber Rd
Terrey Hills NSW 2084

Facsimile 9450 1028



The General Manager
Pittwater Council
PO Box 882
Mona Vale NSW 1660

Your Ref N0467/07

Our Ref DA07091244074 SF

Attention C Wilson

Date 13 Sep 2007

Dear Sir/Madam


**RE Land Use Application for 13//19980 85 CABBAGE TREE ROAD BAYVIEW
NSW 2104**

I refer to your letter dated 04 Sep 2007 seeking our advice in accordance with section S 79BA of the Environmental Planning & Assessment Act 1979 for the above property

Based upon an assessment of the plans and documentation received for the proposal the NSW Rural Fire Service in respect to bush fire matters provides the advice that the development should have the following conditions

- 1 Construction shall comply with AS3959 1999 level 2 Construction of Buildings in bushfire prone areas
- 2 Roofing shall be gutterless or have leafless guttering and valleys are to be screened to prevent the build up of flammable material
- 3 All new fencing from the rear of the proposed new Dwelling towards the hazard (south) shall be constructed from non combustible materials
- 4 All exposed timber used in the development shall be of a level 2 fire resistant species timber as RFS Development Control Note 001 These species include

Jarrah
Balau (Selangan)
Tallowwood
Forest Red Gum
Yellow Stringybark
Blackbutt
Kwila (Merbau)
Red Iron Bark
Red River Gum
Silver Top Ash
Spotted Gum
*Turpentine

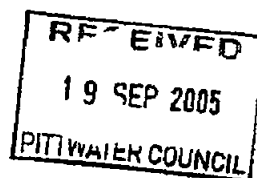

**COUNCIL
COPY**

5 At the commencement of building works and in perpetuity the entire property shall be managed as an Inner Protection Area as outlined within Planning for Bush Fire Protection 2006 and the Service s document Standards for asset protection zones

For any enquiries regarding this correspondence please contact Stephen Fisher

Yours faithfully



Craig Geddes
Fire Control Officer



OFFICIAL RECEIPT

Receipt No 2286

PLEASE PRINT ALL DETAILS USING CAPITALS

Postcode 2084

Bus hours phone

Postcode 2104

Estimated finish date D 30 M 05 Y 2008

Levy payable \$ 1373

DA number here

Contract amount \$

Contact person (Print)

Contact person (Signature)

Any false or misleading information provided on this form may result in prosecution under section 58
I hereby declare that the information provided on this form is true and correct to the best of my knowledge

Name LEONIE DWYER Signature Date 11/11/07

Exemption Approval Certificate No

Building and Construction Industry Long Service Payments Corporation Locked Bag 3000 Central Coast MC NSW 2252
Tel 13 14 41 Fax (02) 9287 5685 Email levy@lspc.nsw.gov.au www.lspc.nsw.gov.au ABN 93 646 090 808

DA EST Cost 348,300 + Pool 44,000 = 392,300
LSPC Paid 1373.00

LEVY PAYMENT FORM

FORM NO

OFFICE USE ONLY

PLEASE PRINT ALL DETAILS USING CAPITALS

LEONIE DWYER

THUDDUNGRA ROAD

FRY FOREST

Postcode 2084

CABBAGE TREE ROAD

VIE

Postcode 2104

11/2007 Estimated finish date D 30 M 05 Y 2008

WATER

67/07

Levy payable \$ 1373

DA number here

Date D M Y

Business hours phone

Contract amount \$

Phone number

Date D M Y

Signature

Signature

Signature

Signature

Signature

Signature

Signature

Signature

Signature

Signature

Signature

~~_____~~

Director Council

OFFICIAL RECEIPT

1/2/18 Receipt No 2024

TO WINDRIFE PLANT HIRE

£ 0 10 5 70
114/10 4 472

Account Reference Amount
EL 78 01/01-2011 £ 8 1
12-46 707 - 25 0465-25 775

Total £ 72

Amounts Tendered

Cash	£ 0
Cheque	£ 75 00
Debit Card	£ 0 00
Home Side	£ 0 00
Agency Fee	£ 0 00
Notes	£ 75 00
Foundations	£ 0 00
Orange	£ 0 00
Left	£ 72 00

Printed By: 1/2/18 13:00
Cashier: Emily

COUNCIL
COPY

HOMES OF DISTINCTION

CLASSIC
COUNTRY
COTTAGES

HANDCRAFTED WITH PRIDE

BASIX CERTIFICATION

for

85 Cabbagetree Rd Bayview

Mr and Mrs Dwyer

This is to certify that the Plans and Specifications for the proposed dwelling at 85 Cabbagetree Rd Bayview meets the commitments of the Basix certificate No **170869S** as lodged with the Development Application No N0467/07


Mark Wills

Mark Wills

Classic Country Cottages



GAZERY P/L & JOMAW P/L T/as CLASSIC COUNTRY COTTAGES
Head Office
1/15 17 Ace Crescent, Tuggerah NSW 2259
PO Box 5240 Chittaway Bay NSW 2261
PH 02 43521189 Fax 02 43521198

www.classiccountrycottages.com

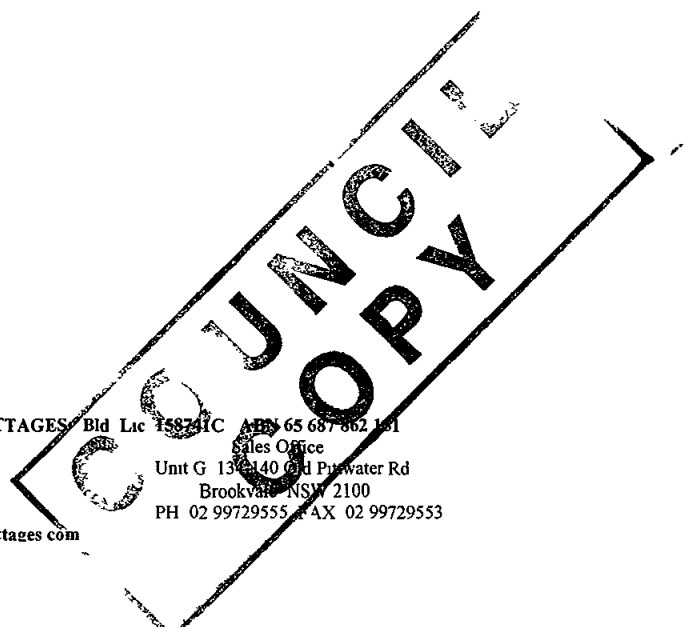

Bld Lic 158241C ABN 65 687 862 161
Sales Office
Unit G 13/140 Old Pittwater Rd
Brookvale NSW 2100
PH 02 99729555 FAX 02 99729553

SEDIMENTATION CONTROL
FENCE REFER DWG No 9
FOR DETAIL

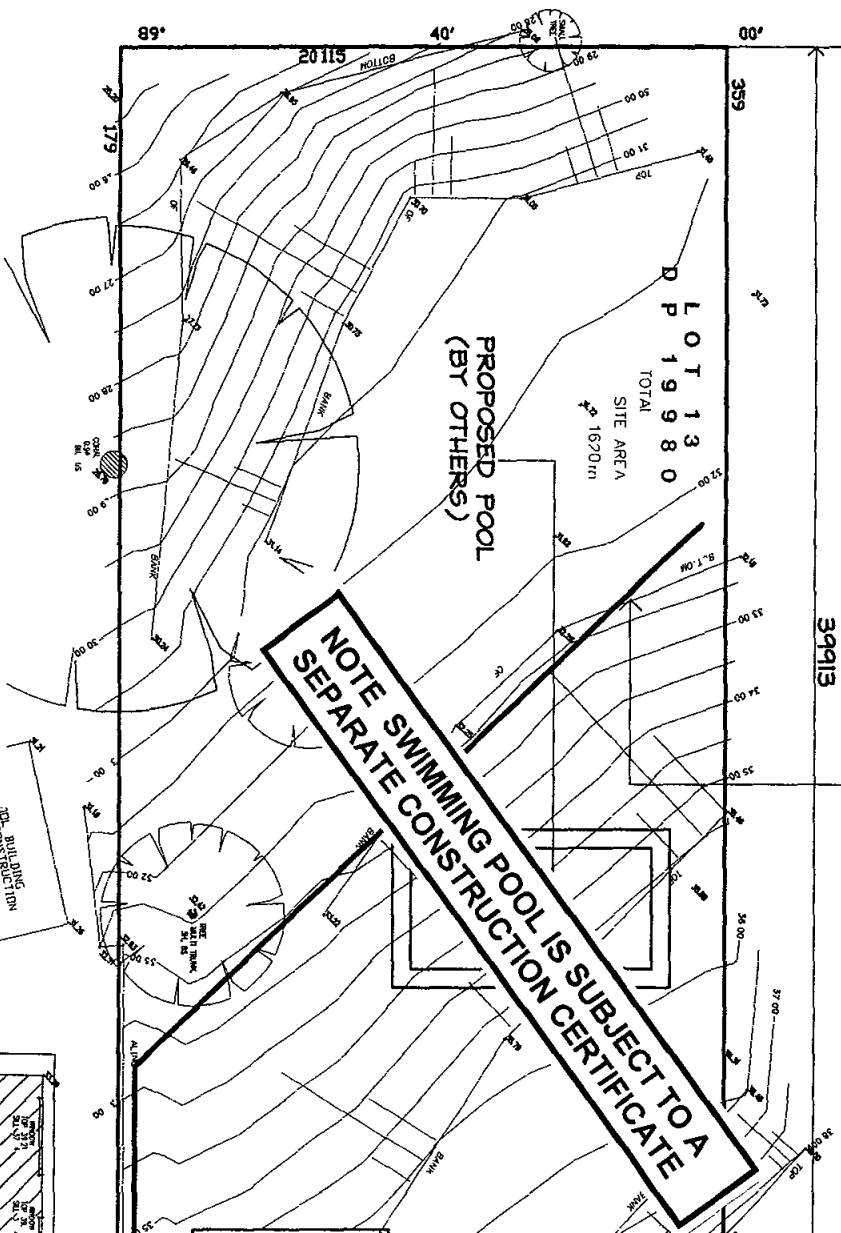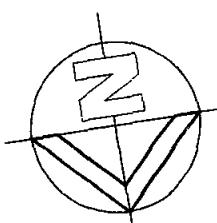


NOTE ALL NEW WORKS ARE TO BE CONSTRUCTED
TO SATISFY THE REQUIREMENTS FOR LEVEL 2
CONSTRUCTION AS SPECIFIED IN AS 3959-1999
AND APPROVED CONSTRUCTION SPECIFICATION

SITE CRITERIA EXISTING

LOT 13 D P 19980	VACANT LAND	
SITE AREA		= 1620 0 sq, m
PROPOSED GROUND FLOOR AREA		= 252 2 sq, m
PROPOSED GROUND FLOOR SIDE DECK AREA		= 4 2 sq, m
PROPOSED GROUND FLOOR REAR DECK AREA		= 22 8 sq, m
PROPOSED GARAGE FLOOR AREA		= 36 0 sq, m
PROPOSED DRIVEWAY AREA		= 112 1 sq, m
TOTAL POST DEVELOPMENT HARDSTAND AREA		= 427 3 sq, m
PROPOSED LANDSCAPED AREA < 2 0m WIDE		= 4 8 sq, m
PROPOSED LANDSCAPED AREA > 2 0m WIDE		= 1182 4 sq, m
PROPOSED ROOF AREA		= 332 2 sq, m

- Building to incorporate BASIX commitments to comply with the attached BASIX Certificate No 1708693 dated 21.11.07
- Smoke Alarms to be installed in accordance with AS 3786 1993 Smoke alarms
- Termite Management to comply with AS 3660 - 2000 Termite Management - New Building Work
- Glazing to comply with AS 1288 - 2006 Glass in Buildings - Selection & Installation and AS 2047 - 1999 Windows in Buildings - Selection & Installation
- Waterproofing of wet areas to comply with AS 3740 - 2004 Waterproofing of Wet Areas in Residential Buildings
- Doors to fully enclosed sanitary compartments to comply with Part 3 8 3 Facilities of the Building Code of Australia
- External Finishes being in natural recessive non reflective colours and textures
- Balustrades construction to comply with Part 3 9 2 3 - Balustrades of the Building Code of Australia
- Damp proof membrane must be high impact 0 2mm thick polyethylene film

NOTE ALL NEW FENCING FROM THE REAR OF THE
PROPOSED NEW DWELLING SHALL BE CONSTRUCTED
FROM NON-COMBUSTIBLE MATERIALS

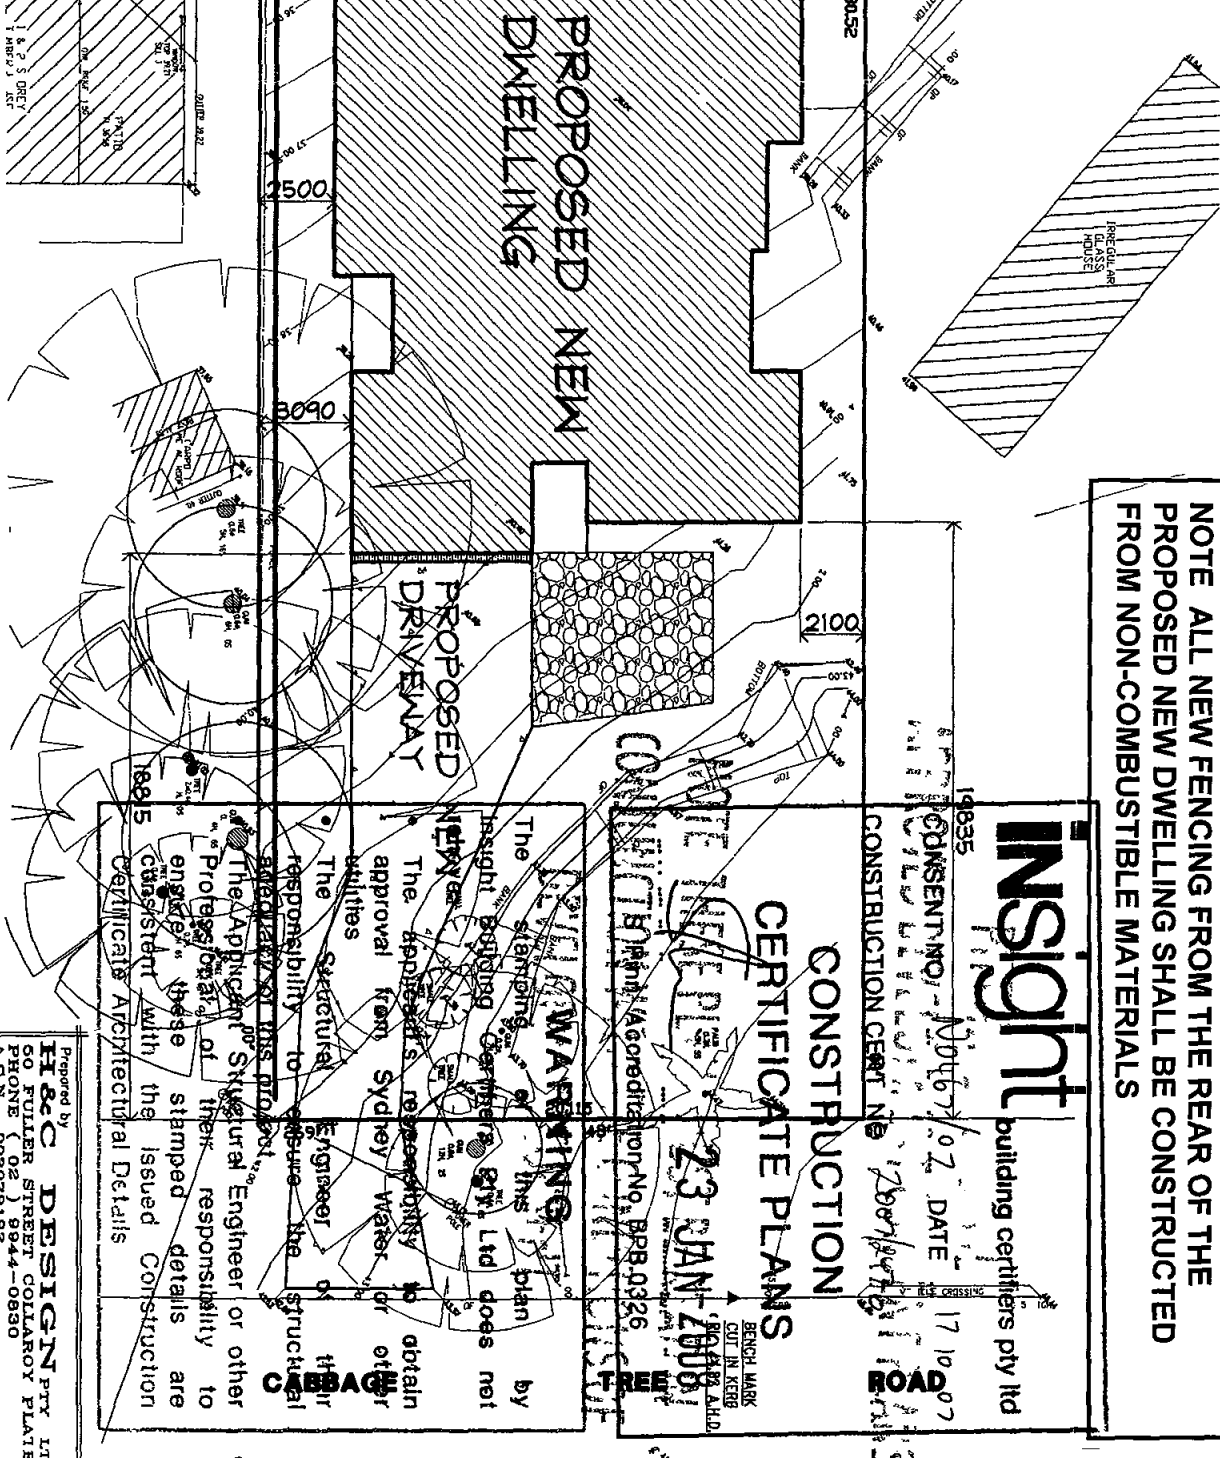

NOTE ALL EXPOSED TIMBER SHALL BE OF A LEVEL 2 FIRE RESISTANT
SPECIES TIMBER SUCH AS JARAH, BALAU, TALLOWOOD, FOREST
RED GUM, YELLOW STRINGYBARK, BLACKBUTT, KWILA (MERBAU),
RED IRON BARK, RED RIVER GUM, SILVER TOP ASH, SPOTTED GUM

- 1 ALL GLAZING TO WINDOWS & DOORS SHALL BE IN ACCORDANCE WITH THE BASIX REPORT
- 2 EXTERNAL WALL CLADDING SHALL BE SELECTED PLANK CLADDING WITH A PAINTED FINISH TO SELECTED COLOUR
- 3 AN APPROVED RATED INSULATION TO ALL EXTERNAL TIMBER FRAMED WALLS IN ACCORDANCE WITH THE BASIX REPORT
- 4 AN APPROVED RATED INSULATION MATERIAL TO BE PLACED IN THE CEILING SPACE WITHIN THE PERIMETER OF ALL EXTERNAL WALLS IN ACCORDANCE WITH THE BASIX REPORT
- 5 AN APPROVED RATED CONDENSATION BLANKET PLACED UNDER ROOF SHEETING THRU OUT IN ACCORDANCE WITH THE BASIX REPORT
- 6 AN APPROVED RATED INSULATION MATERIAL PLACED UNDER GROUND FLOOR LEVEL INTERNAL FLOOR SPACES IN ACCORDANCE WITH THE BASIX REPORT
- 7 ROOF FINISHES TO BE IN ACCORDANCE WITH THE BASIX REPORT
- 8 EXTERNAL WALL FINISHES TO BE IN ACCORDANCE WITH THE BASIX REPORT
- 9 ALL WINDOWS AND DOORS TO HAVE WEATHER STRIPPING
- 10 ALL WINDOWS & DOORS AS NOTED ON PLAN WITH SELECTED COLOUR FINISH
- 11 ALL PAINTING TO OWNERS REQUIREMENTS
- 12 ALL POWER OUTLETS & SWITCHES TO OWNERS REQUIREMENTS
- 13 ALL GLAZING TO CODE AS1288
- 14 ALL PEST TREATMENT TO CODE AS3660-1-2000
- 15 SMOKE DETECTOR DENOTED SD ON PLAN TO BCA/3a
- 16 ALL WATERPROOFING TO WET AREAS TO CODE AS3740
- 17 ALL TIMBER FRAMING TO CODE AS1684
- 18 ALL WORK CARRIED OUT TO BE IN ACCORDANCE WITH THE BCA

CLASSIC COUNTRY COTTAGES

OFFICE - UNIT 1/16-17 ACE CRESCENT TULLAH 2282
P O BOX 5240 CHITPAW BAY NSW 2261
Tel (02) 4352 1188 Fax (02) 4352 1188
Builders Lic 158741C ABN 65 618 86 86
© This drawing and design remain the property of CLASSIC COUNTRY COTTAGES and may not be copied in whole or in part without the approval of CLASSIC COUNTRY COTTAGES


PROJECT
PROPOSED NEW DWELLING
85 CABERGETTE ROAD
BAWEN

FOR M. M. & MRS L DWYER

DATE JULY 2007 SCALE 1:250

JOB No DWG No 1

Prepared by H & C DESIGN PTY LTD
50 FULLER STREET COLLAROY PLATEAU NSW
PHONE (02) 9544-0830
ACN 602078192

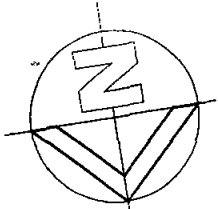

NOTE DISTANCE BETWEEN DOOR THRESHOLD OF SANITARY COMPARTMENT & CLOSET PAN TO BE AT LEAST 1.2M OR ALTERNATIVE MEASURES BE UTILISED IN ACCORDANCE WITH PART 3.8.3 OF THE BUILDING CODE OF AUSTRALIA

Prepared by
H & C DESIGN PTY LTD
50 FULLER STREET COLLAROY PLATEAU
PHONE (02) 9944-0830
A/CN 005076192

CLASSIC COUNTRY COTTAGES


OFFICE - UNIT 1/15-17 ACE CRESCENT TUGGERAH 2269
P O BOX 5240 CHITTY HAY NSW 2261
Tel (02) 4362 1189 Fax (02) 4362 1198
Builders Lic 168741C ABN 66 687 862 151

PROJECT
PROPOSED NEW DWELLING
85 CABBAGETREE ROAD
BAYVIEW

FOR
Mr. M. & Mrs. L. DWYER
DATE JULY 2007 SCALE 1:100


JOB No DWG No REV
CC70 2 B

GROUND FLOOR PLAN

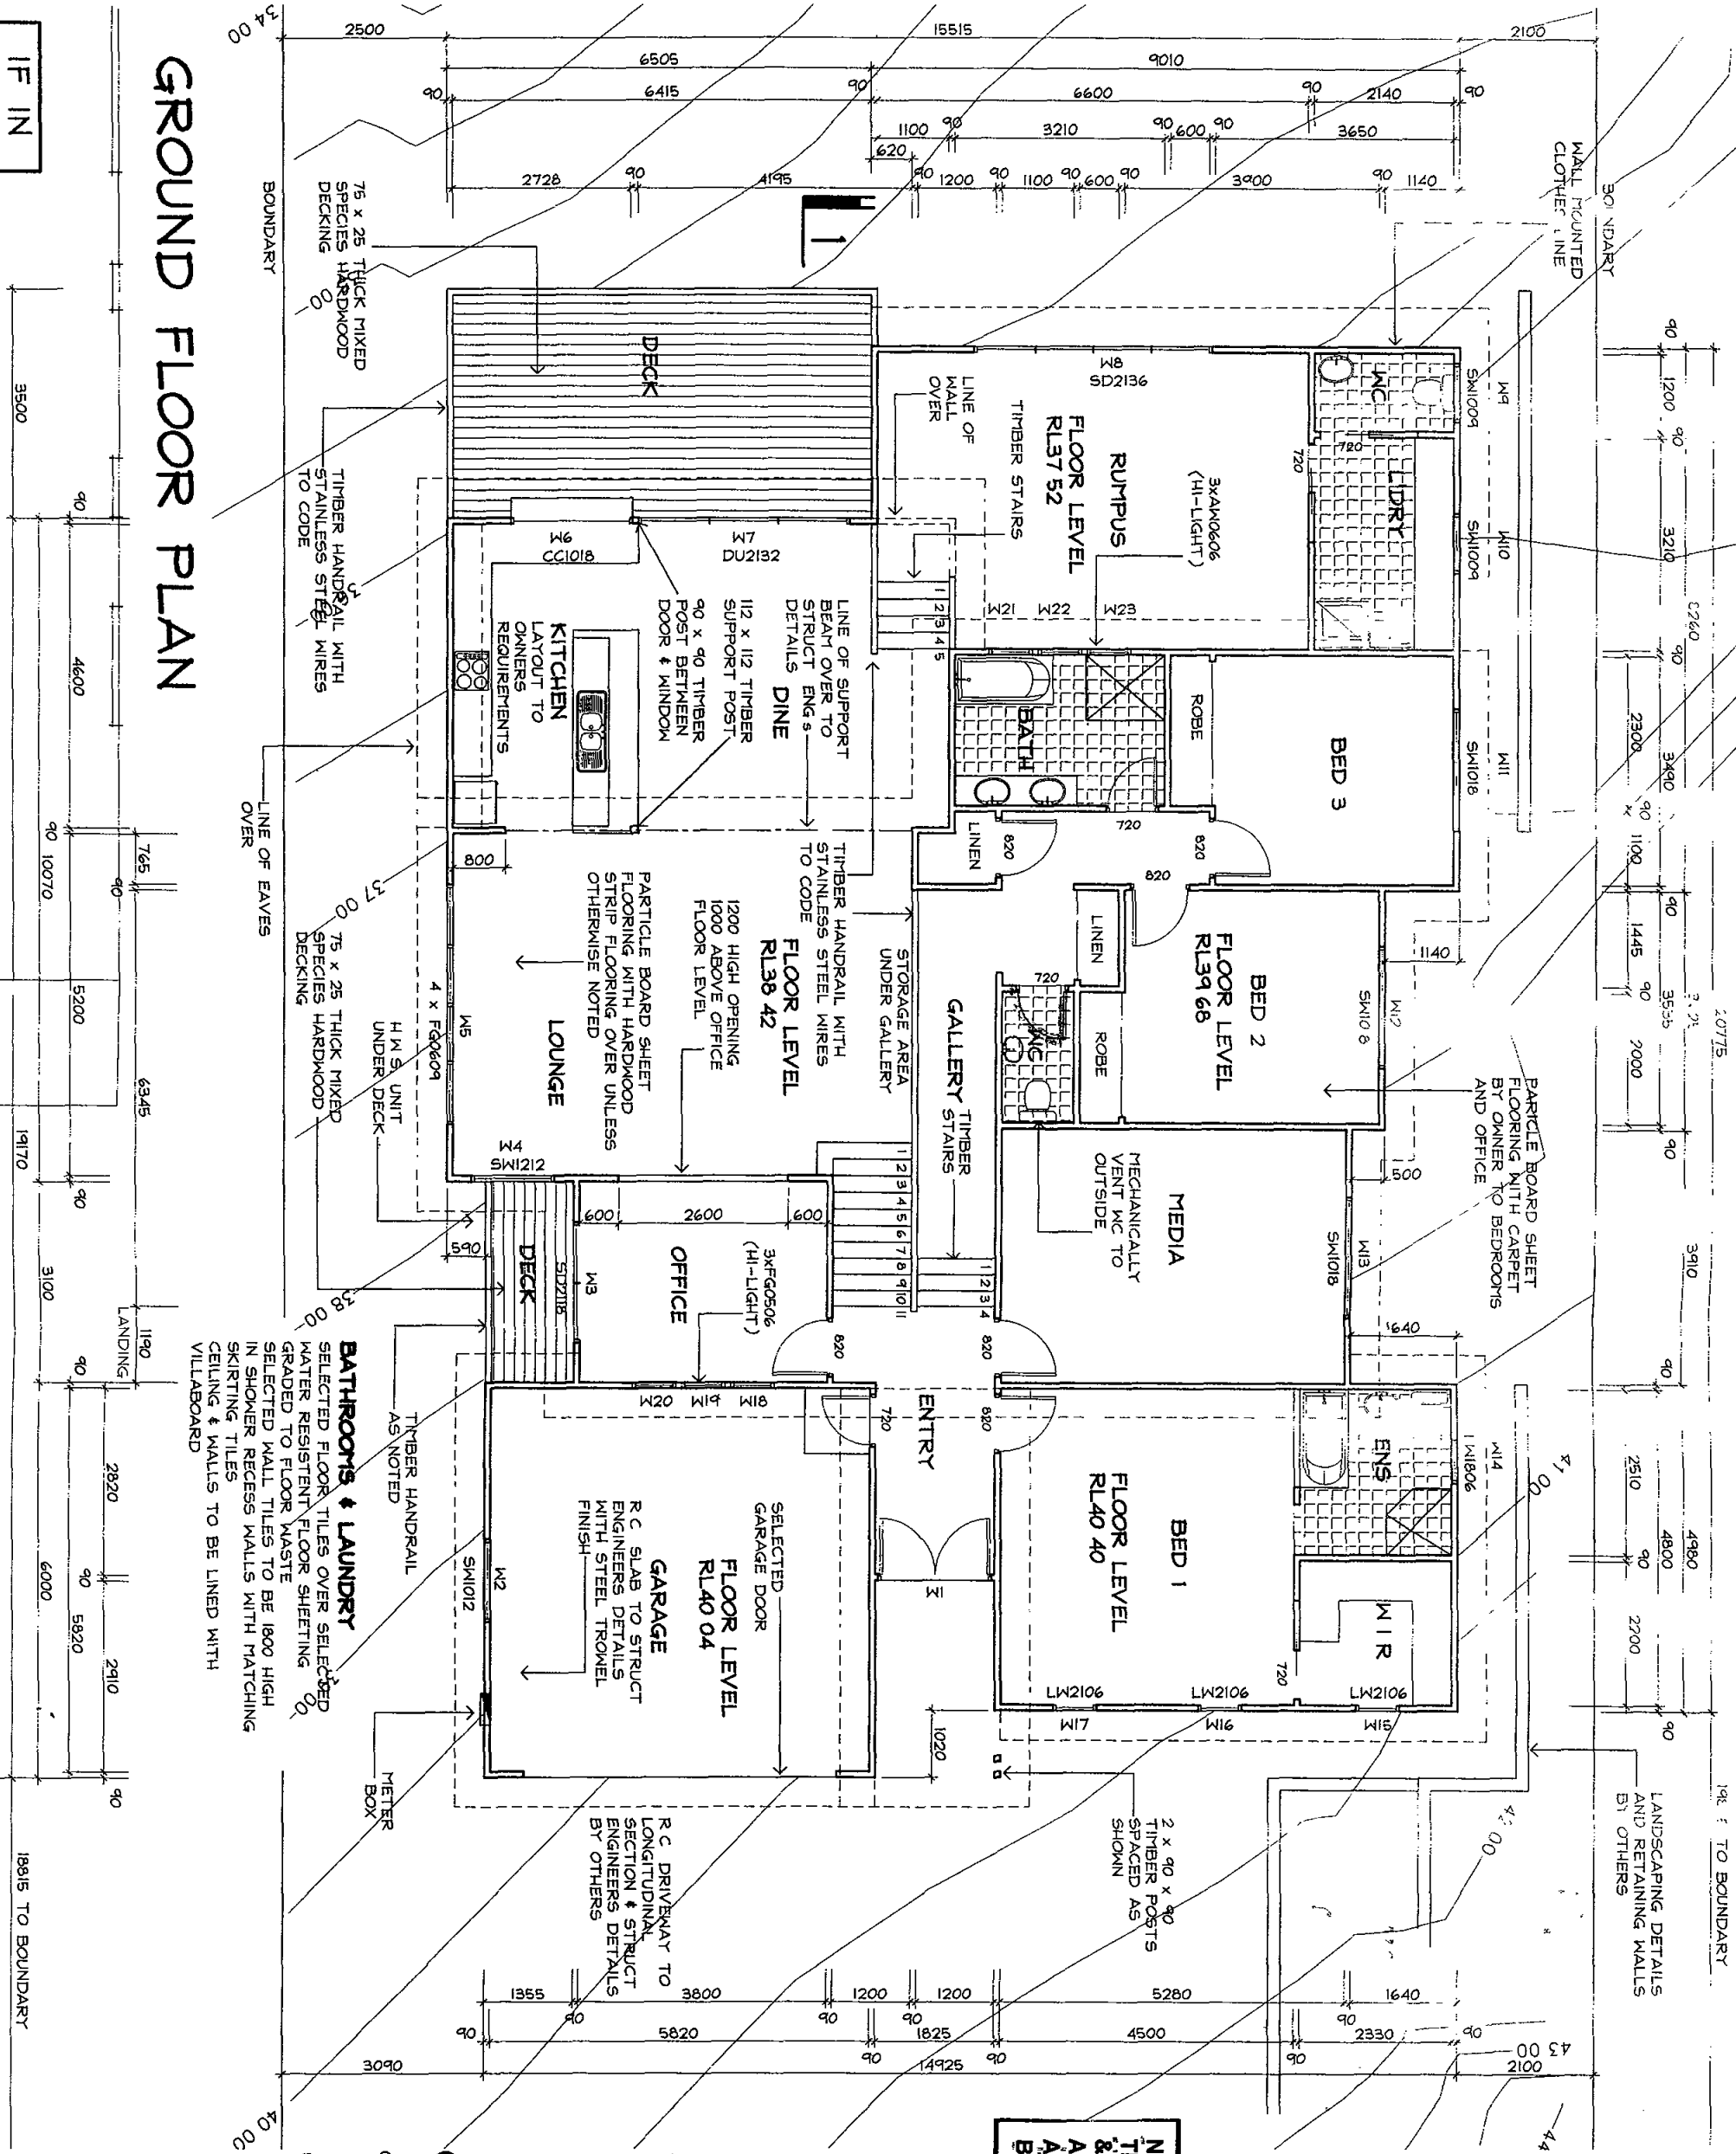

IF IN
DOUBT
ASK

BOUNDARY

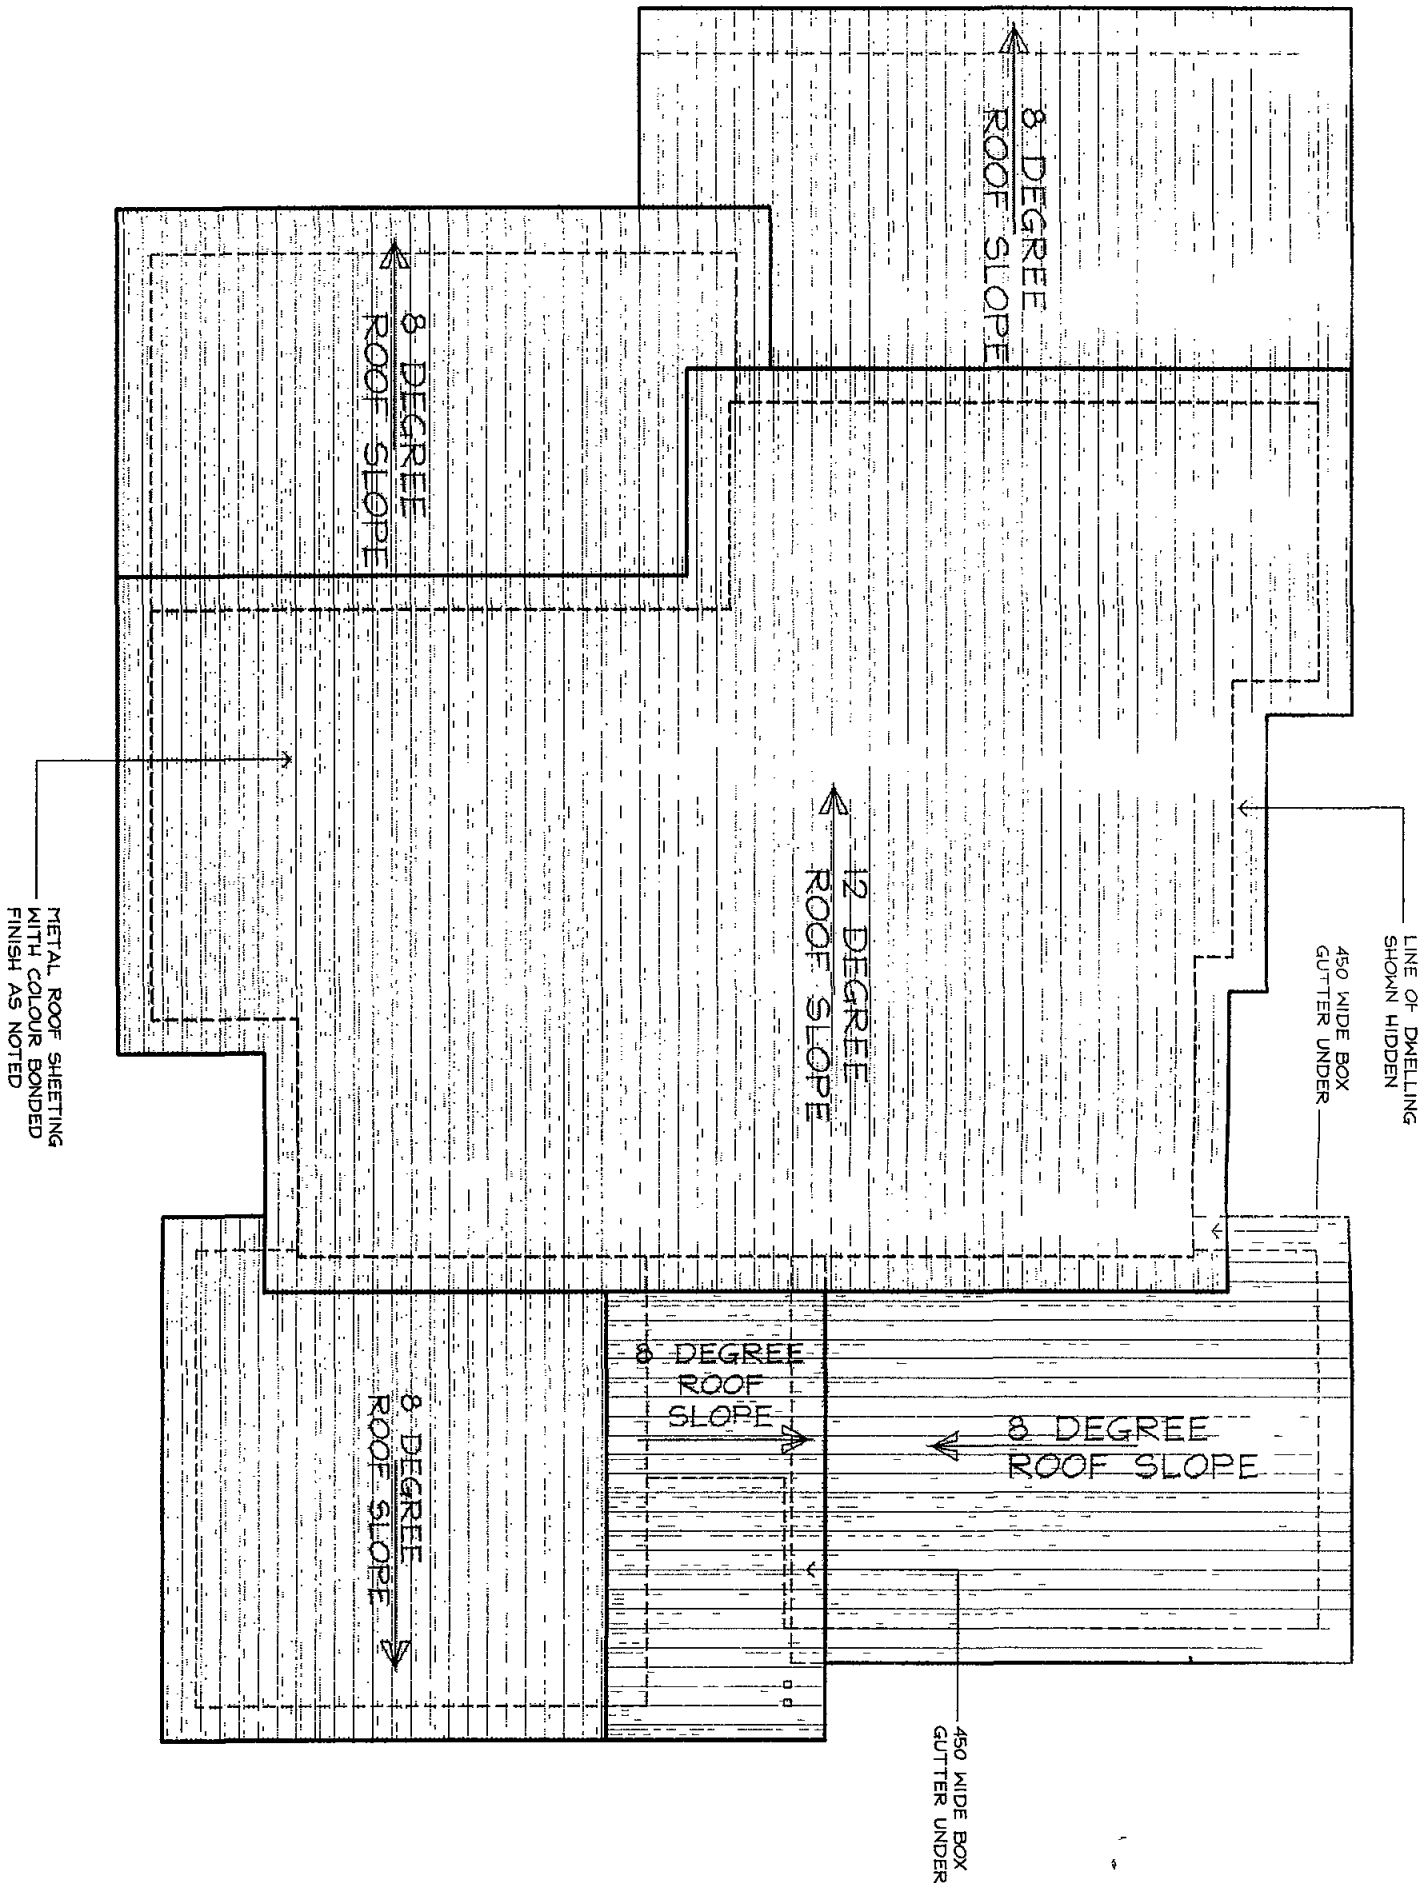

NOTE ROOFING SHALL BE GUTTER LESS OR HAVE
LEAFLESS GUTTERING & VALLEYS ARE TO BE SCREENED
TO PREVENT THE BUILD UP OF FLAMMABLE MATERIAL

ROOF PLAN

IF IN
DOUBT
ASK

Prepared by
H&C DESIGN PTY LTD
18 MILLER STREET COLLAROY PLATEAU
PHONE (02) 9544-0830
A.C.N. 002076192

CLASSIC COUNTRY COTTAGES

OFFICE - UNIT 1/16-17 ACE CRESCENT TUGGERAH 2269
P O BOX 6240 CHITTAWAY BAY N.S.W. 2261
Tel (02) 4362 1189 Fax (02) 4362 1188
Builders Lic 158741C ABN 65 687 862 161
© This drawing and design remains the property of
CLASSIC COUNTRY COTTAGES and may not be copied
in whole or in part without prior approval of
CLASSIC COUNTRY COTTAGES

PROJECT

**PROPOSED NEW DWELLING
85 CABBAGETREE ROAD
BAYVIEW**


FOR

Mr. M. & Mrs. L. DWYER


DATE **JULY 2007** SCALE **1:100**

JOB No **CC70** DWG No **3**

REV **A**

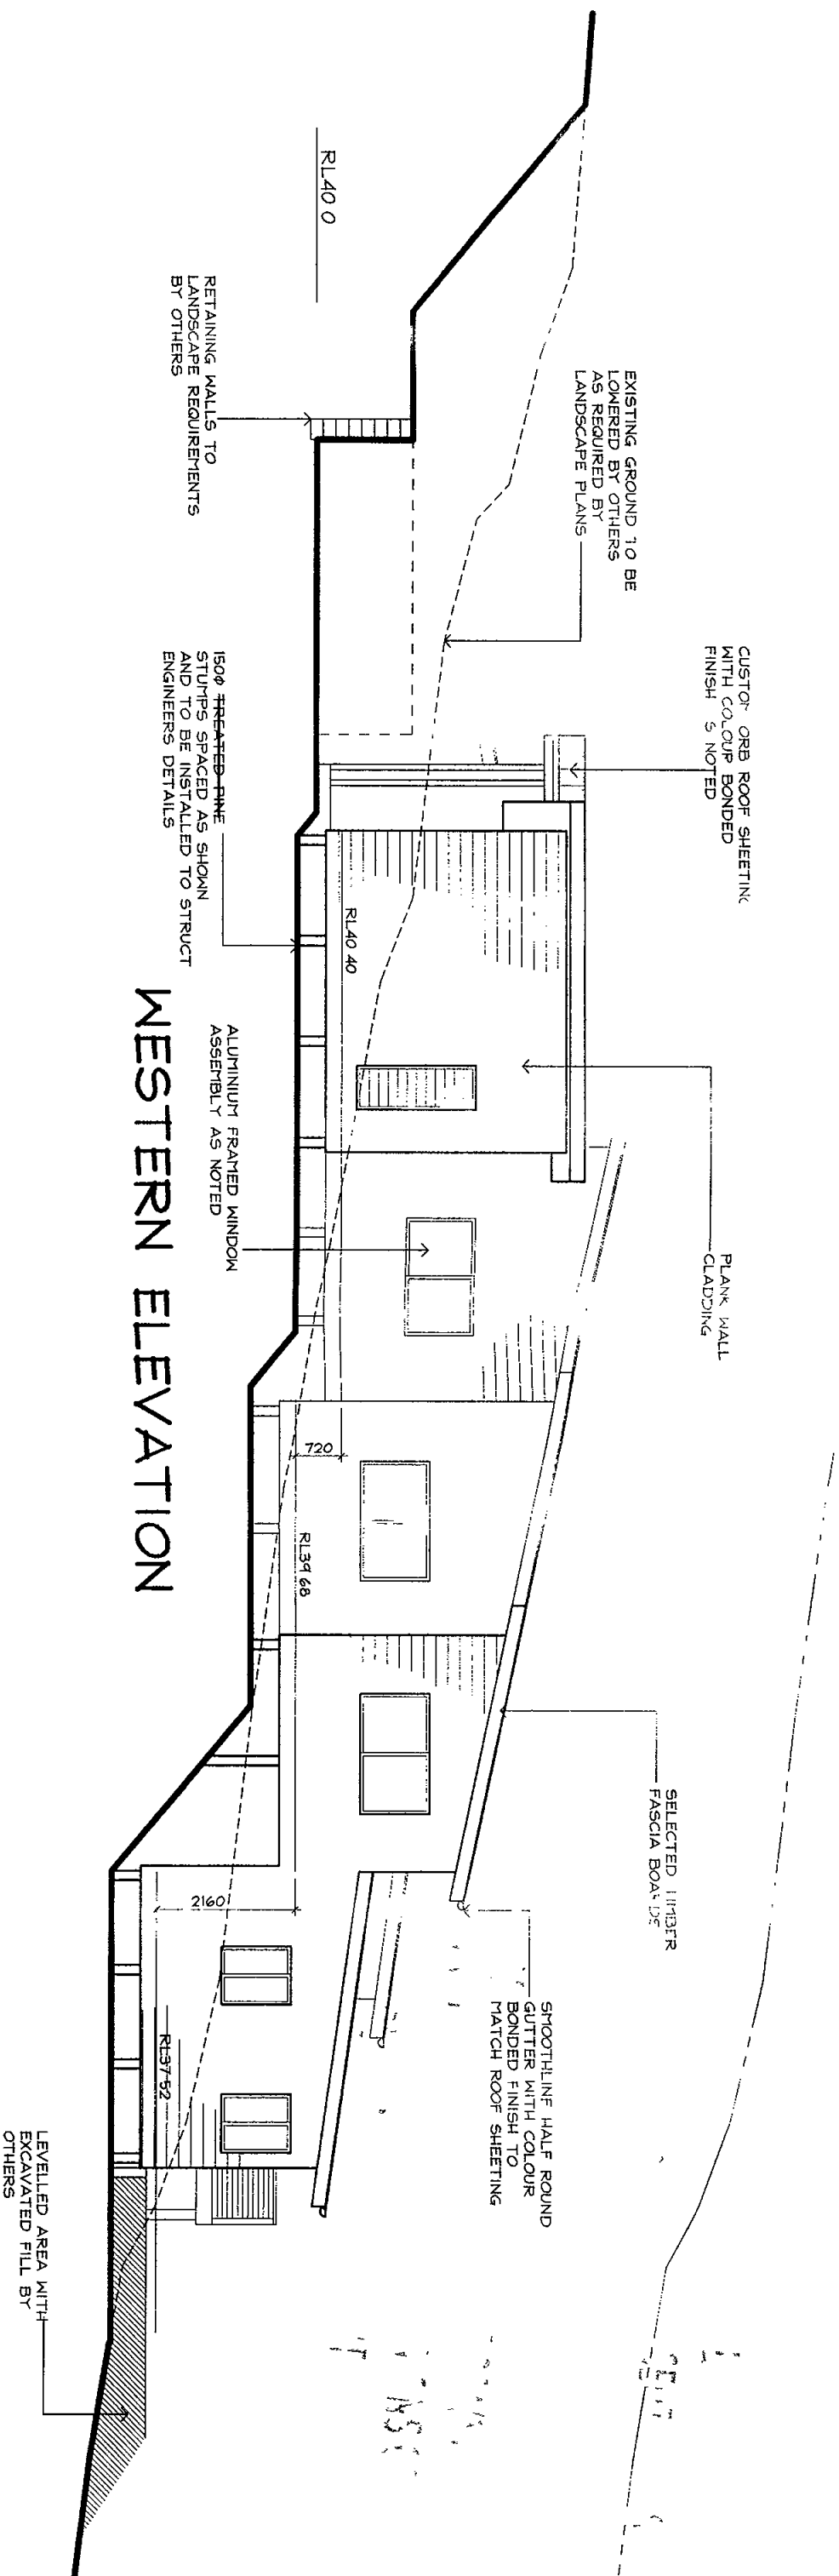

WESTERN ELEVATION

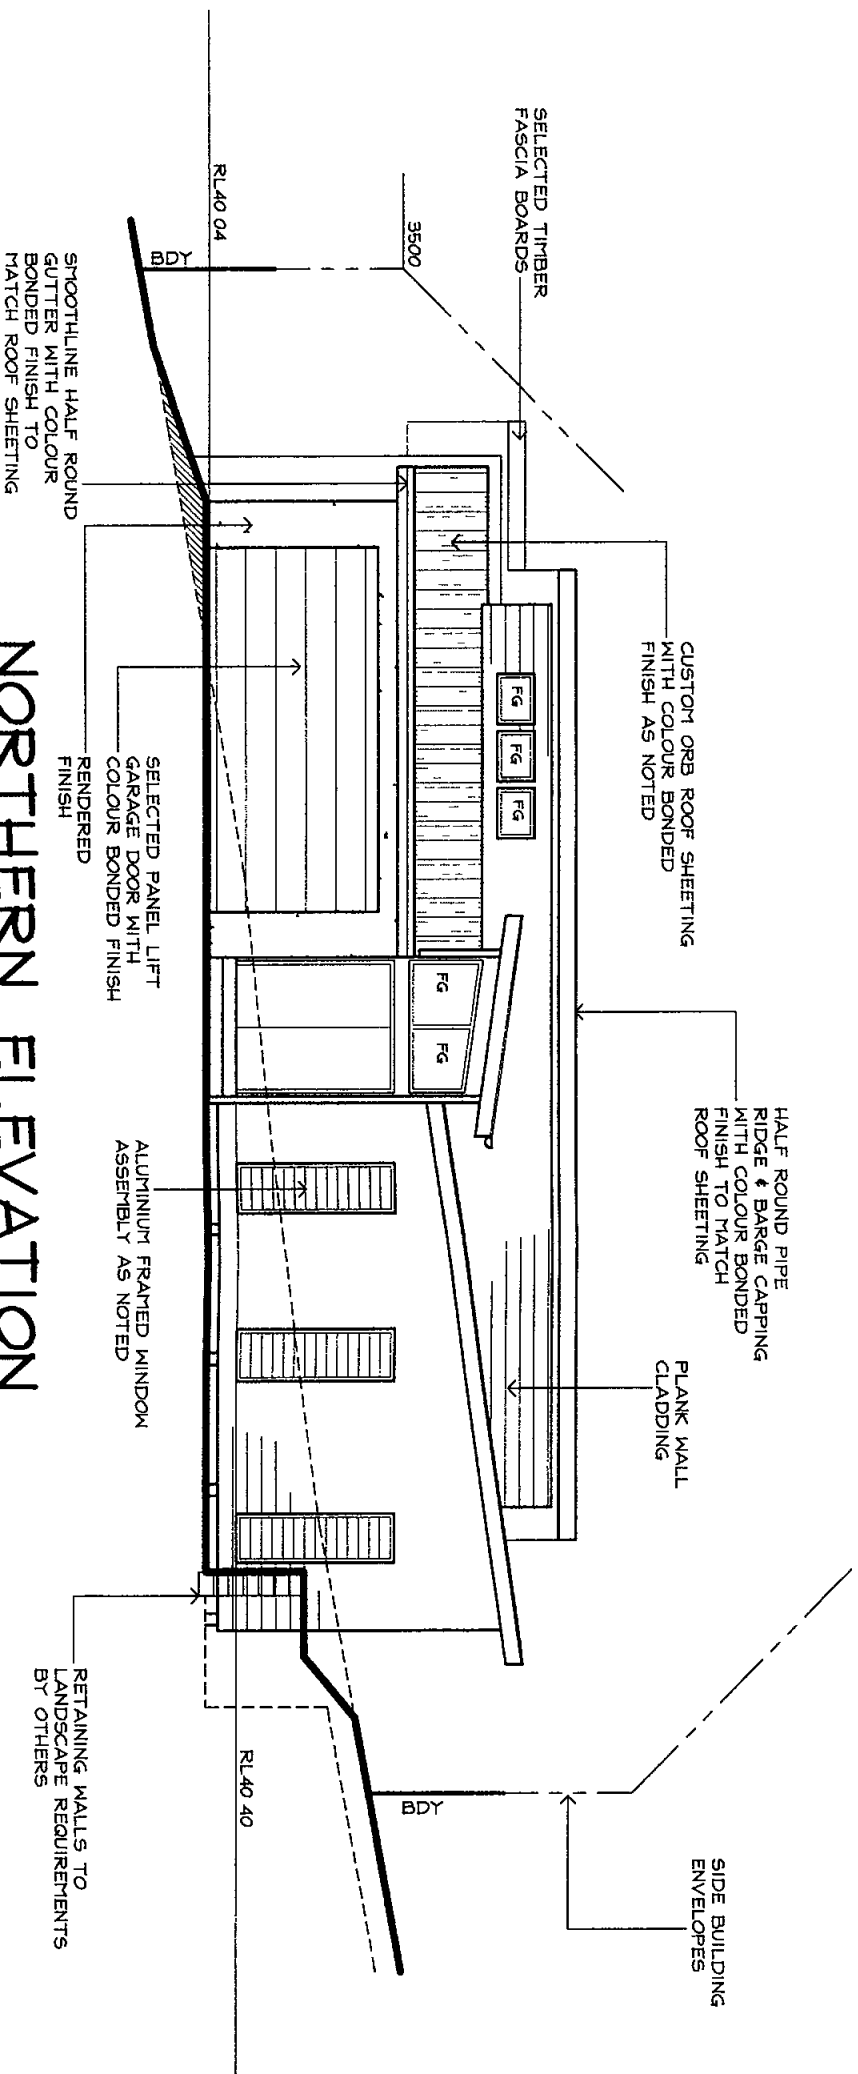

NORTHERN ELEVATION

Prepared by
H&C DESIGN PTY LTD
60 FULLER STREET COLLAROY PLATEAU
NSW 2230
PHONE 003079182
FAX 003079182

CLASSIC COUNTRY COTTAGES

OFFICE - UNIT 1/16-17 ACE CRESCENT TUGGERAH 2269
P O BOX 5240 CHITTAWAY BAY NSW 2261
Tel (02) 4362 1189 Fax (02) 4362 1188
Builders Lic 156741C ABN 66 687 862 151
© This drawing and design remains the property of
CLASSIC COUNTRY COTTAGES and may not be copied
in whole or in part without prior approval of
CLASSIC COUNTRY COTTAGES

PROPOSED NEW DWELLING 85 CABBAGETREE ROAD BAYVIEW


FOR
Mr. M. & Mrs. L. DWYER

DATE **JULY 2007** SCALE **1:100**

JOB No **CC70** DWG No **4** REV **B**


IF IN
DOUBT
ASK

IF IN
DOUBT
ASK

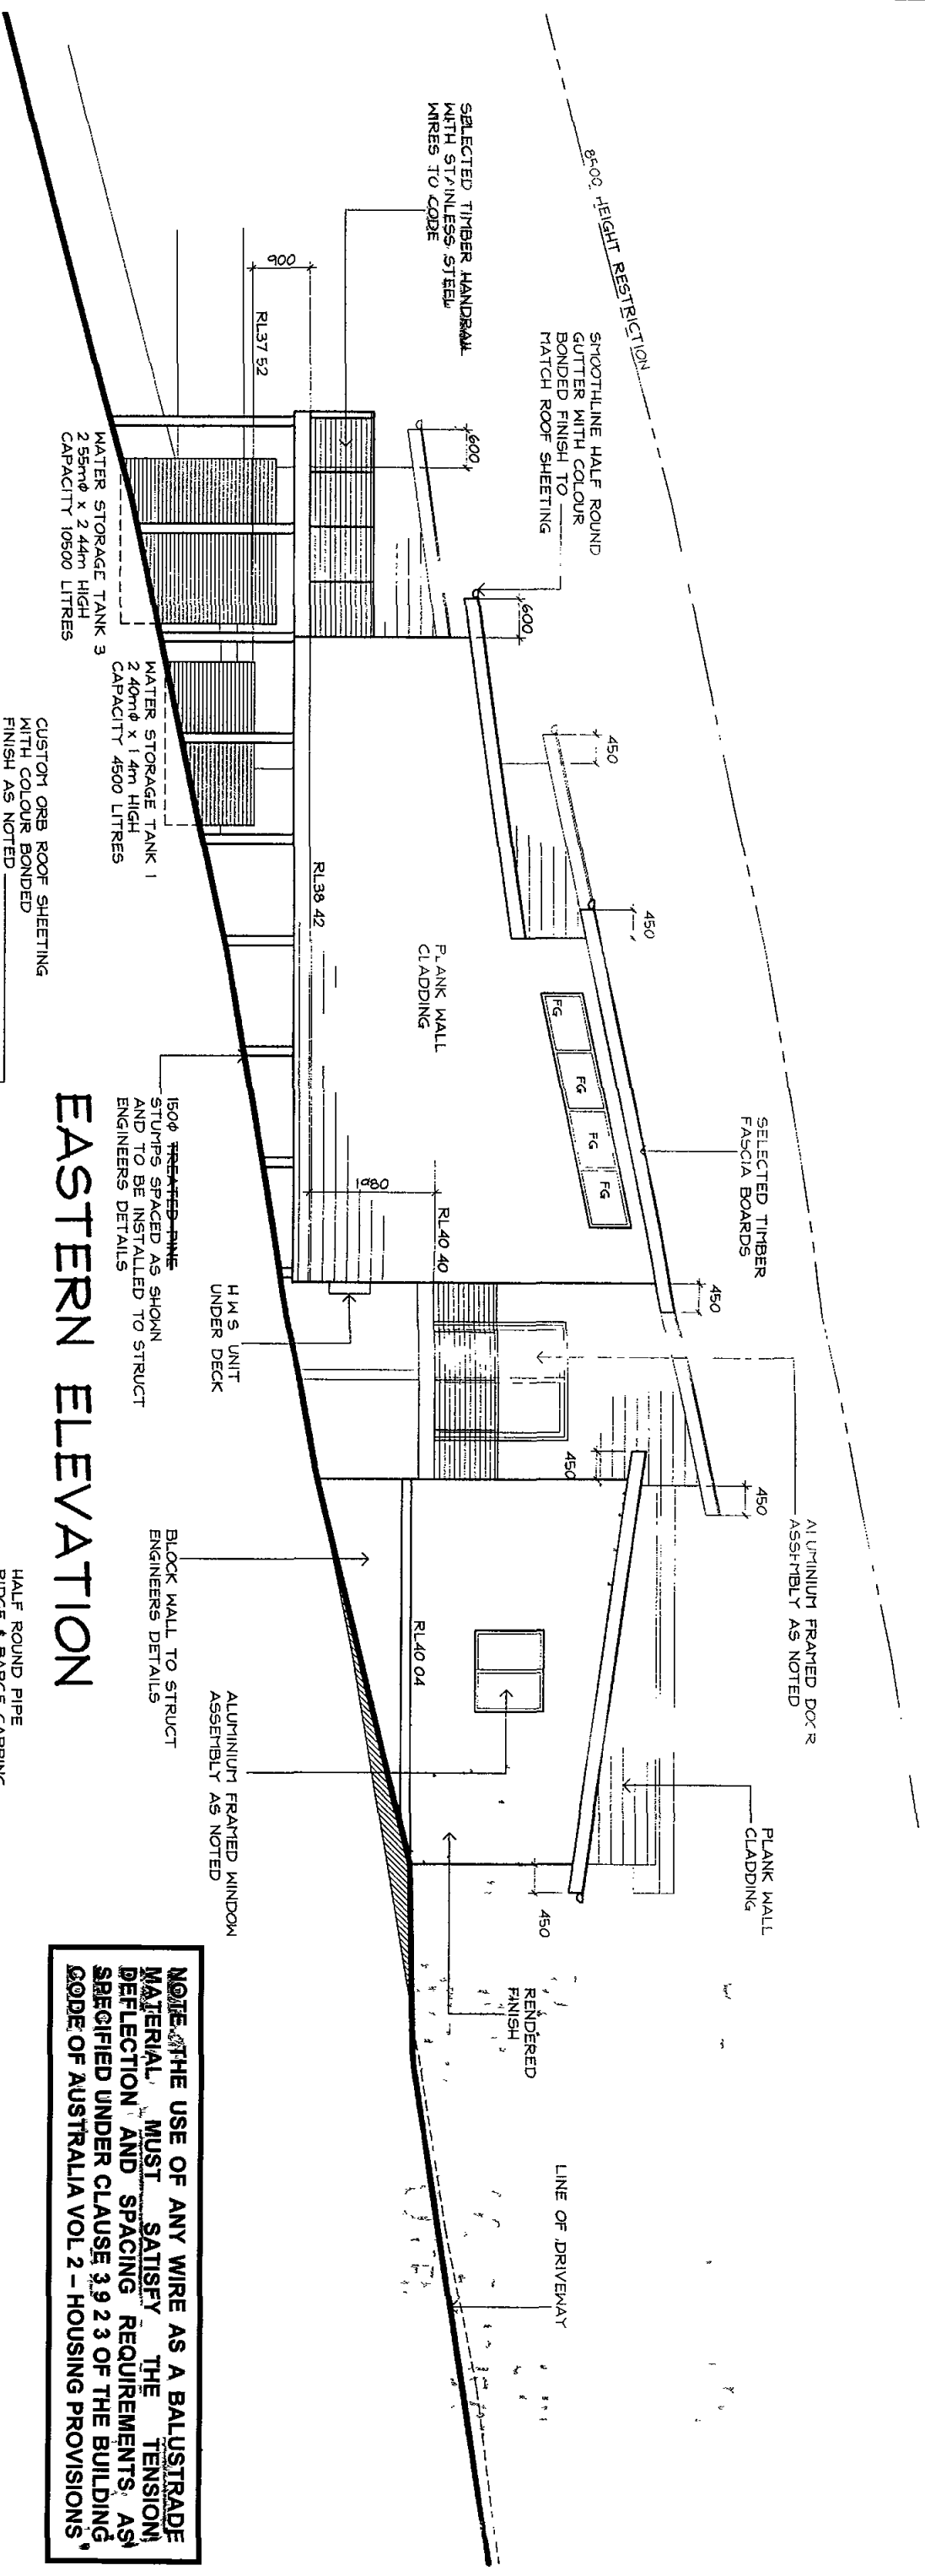

EASTERN ELEVATION

NOTE: THE USE OF ANY WIRE AS A BALUSTRADE MATERIAL MUST SATISFY THE TENSION, DEFLECTION AND SPACING REQUIREMENTS, AS SPECIFIED UNDER CLAUSE 3.9.2.3 OF THE BUILDING CODE OF AUSTRALIA VOL 2 - HOUSING PROVISIONS

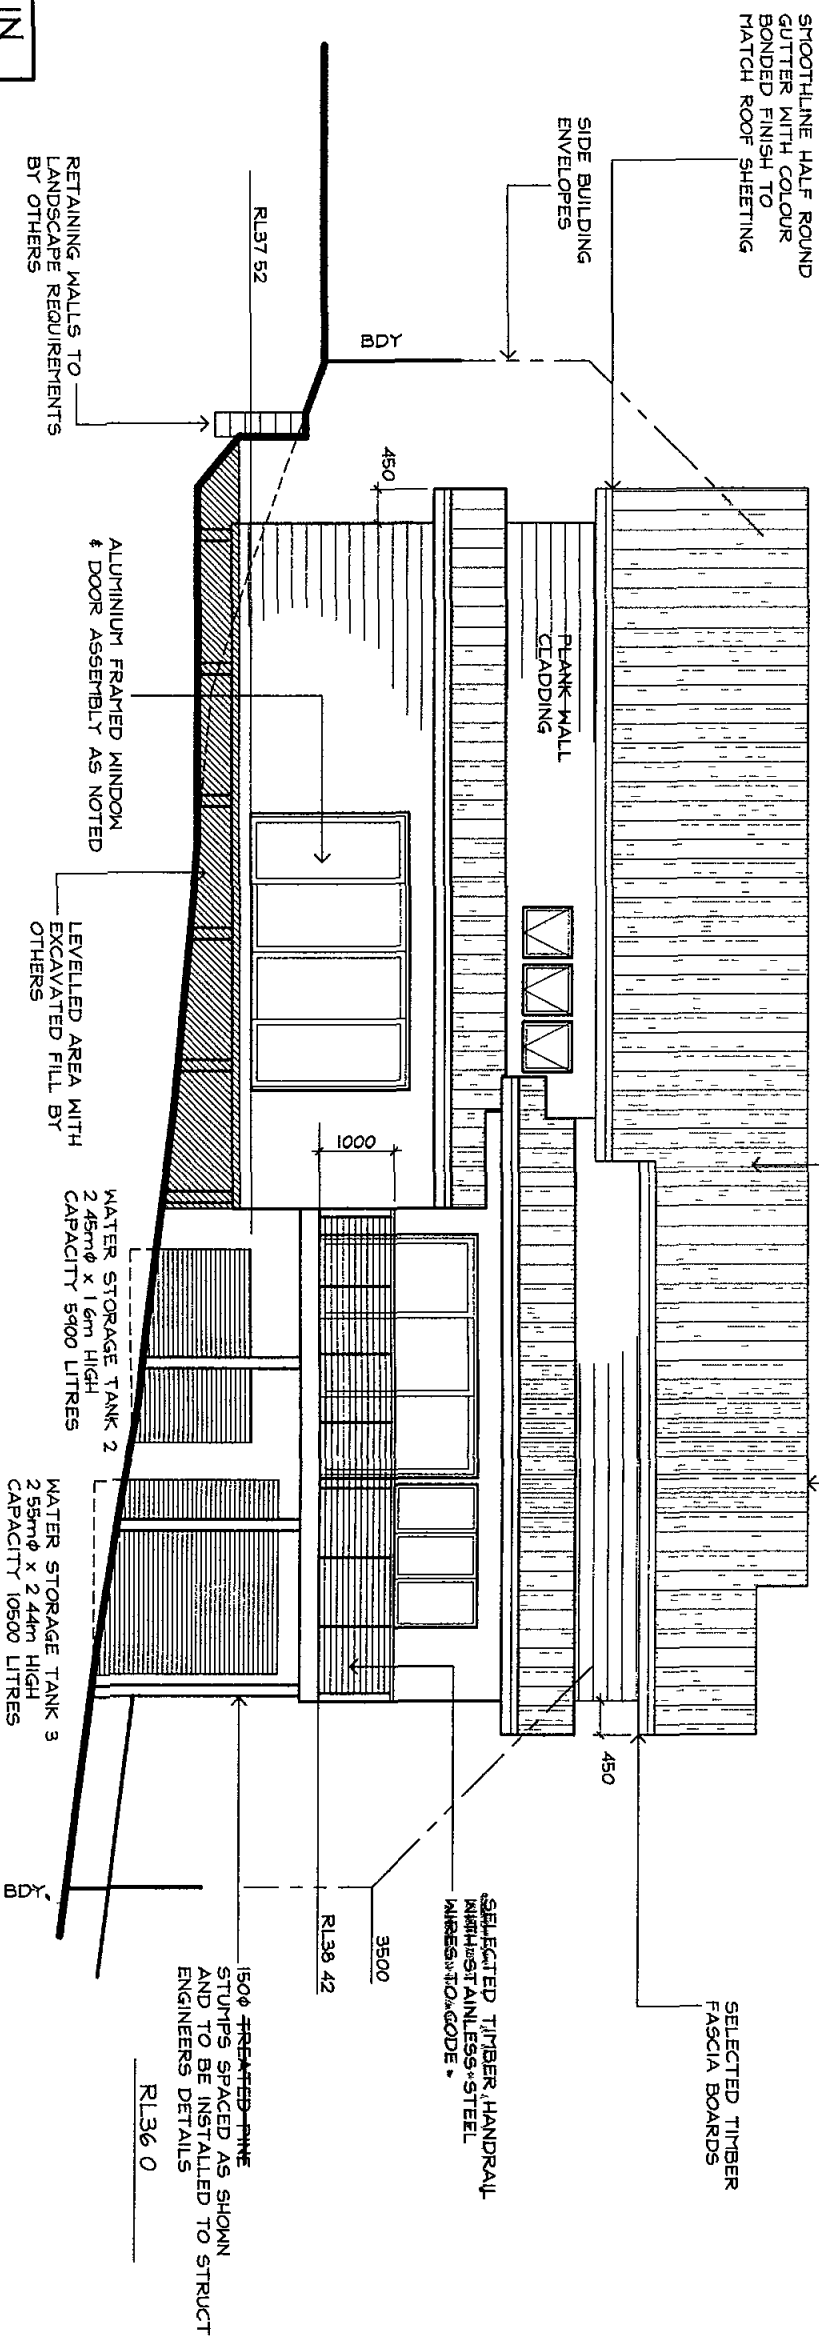

SOUTHERN ELEVATION

Prepared by
H&C DESIGN PTY LTD
60 FULLER STREET COLLARNOY PLATEAU
PHONE (02) 8844-0830
ACN 002078192

CLASSIC
COUNTRY
COTTAGES

OFFICE - UNIT 1/16-17 ACE CRECENT TUGGERAH 2269
P O BOX 5240 CHITTANY BAY N.S.W. 2281
Tel (02) 4362 1189 Fax (02) 4352 1198
Builders Inc 168741C AEN 65 687 862 151
This drawing and design remains the property of
CLASSIC COUNTRY COTTAGES and may not be copied
in whole or in part without prior approval of
CLASSIC COUNTRY COTTAGES

Project
PROPOSED NEW DWELLING
85 CABBAGETREE ROAD
BAYVIEW

**FOR
Mr. M. & Mrs. L. DWYER**

DATE **JULY 2007** SCALE **1:100**

JOB No	DWG No
1	1
2	2
3	3
100	100


DTG No

REV


CC70

৯

A

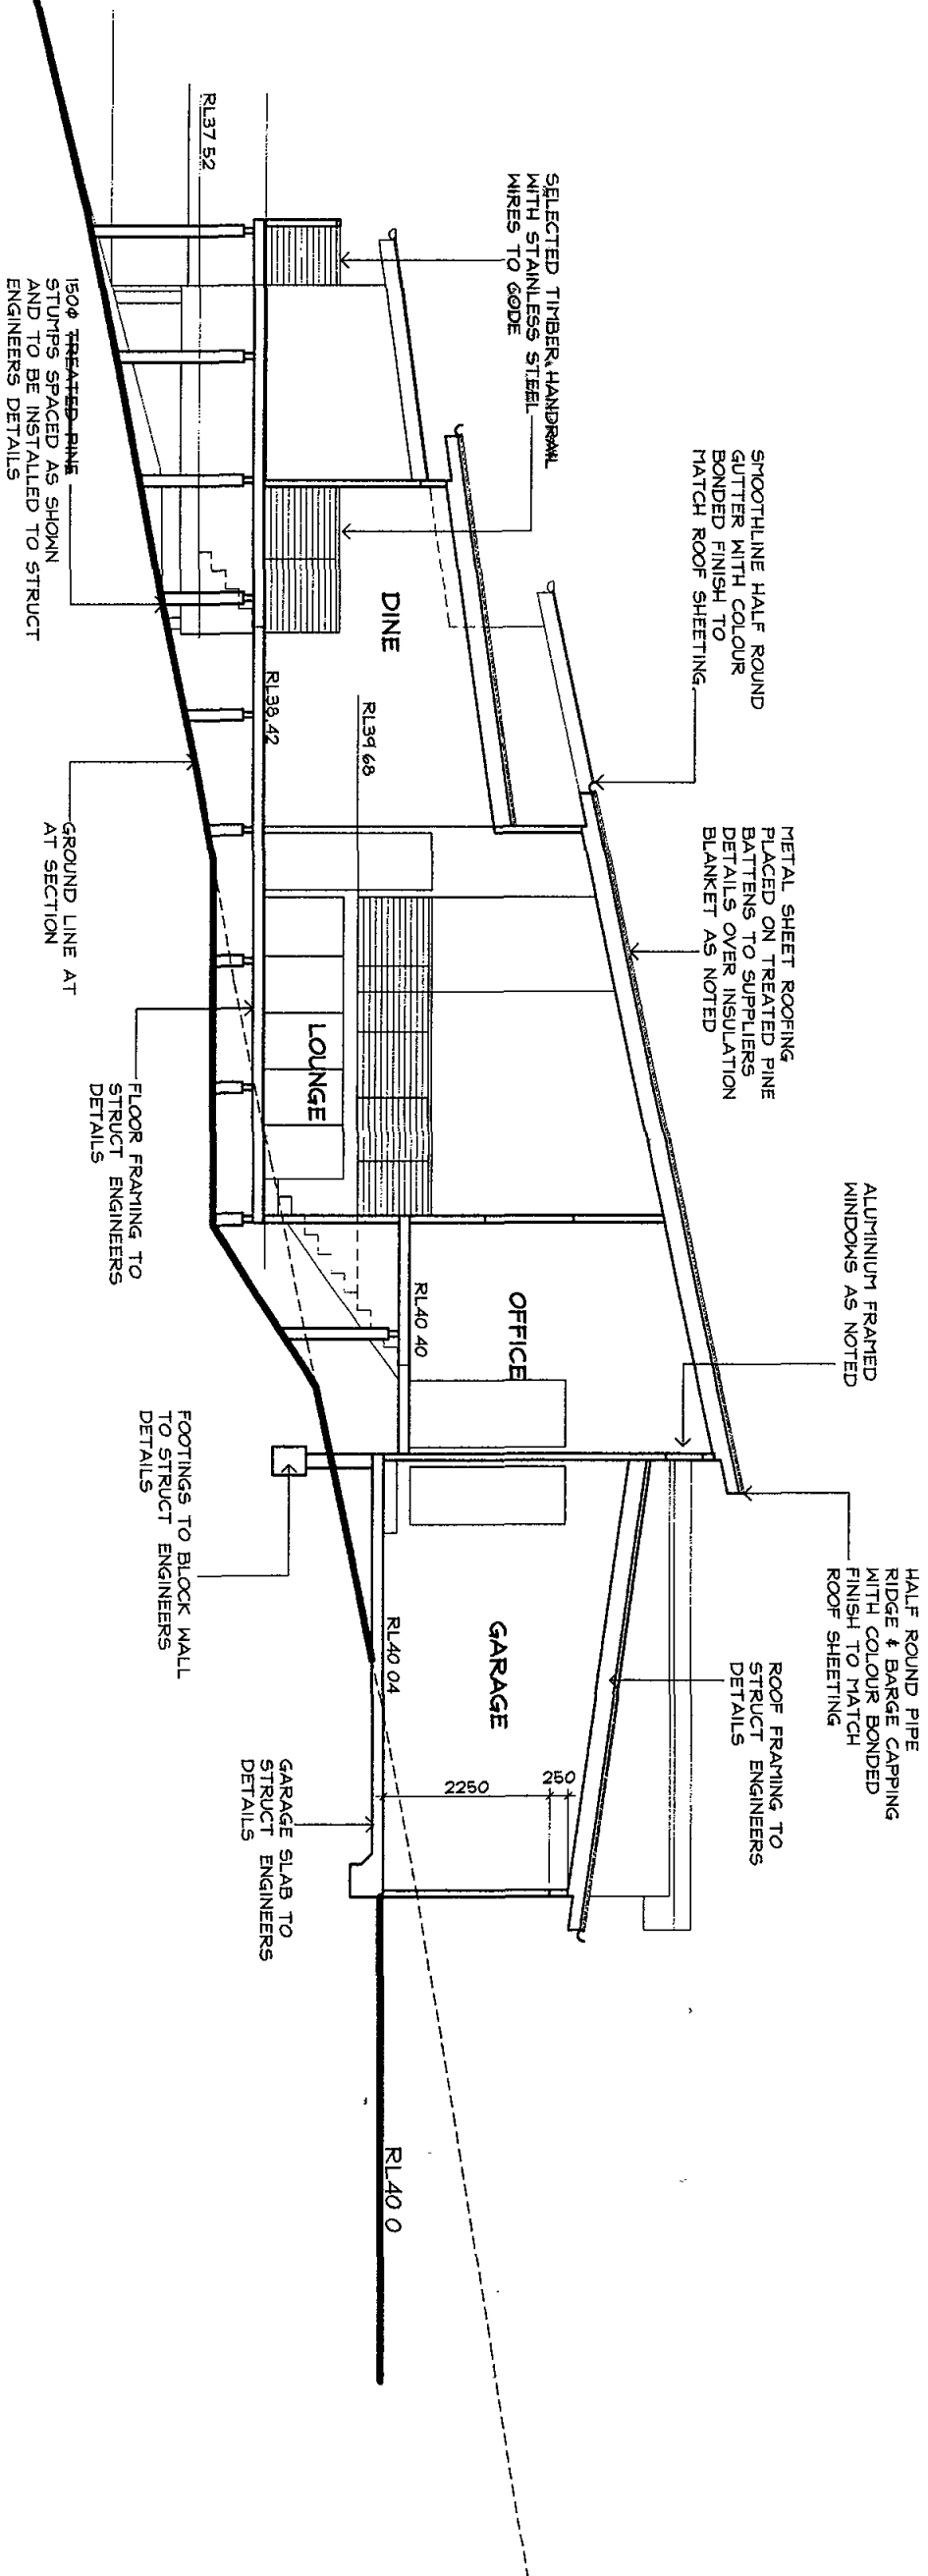

SECTION 1

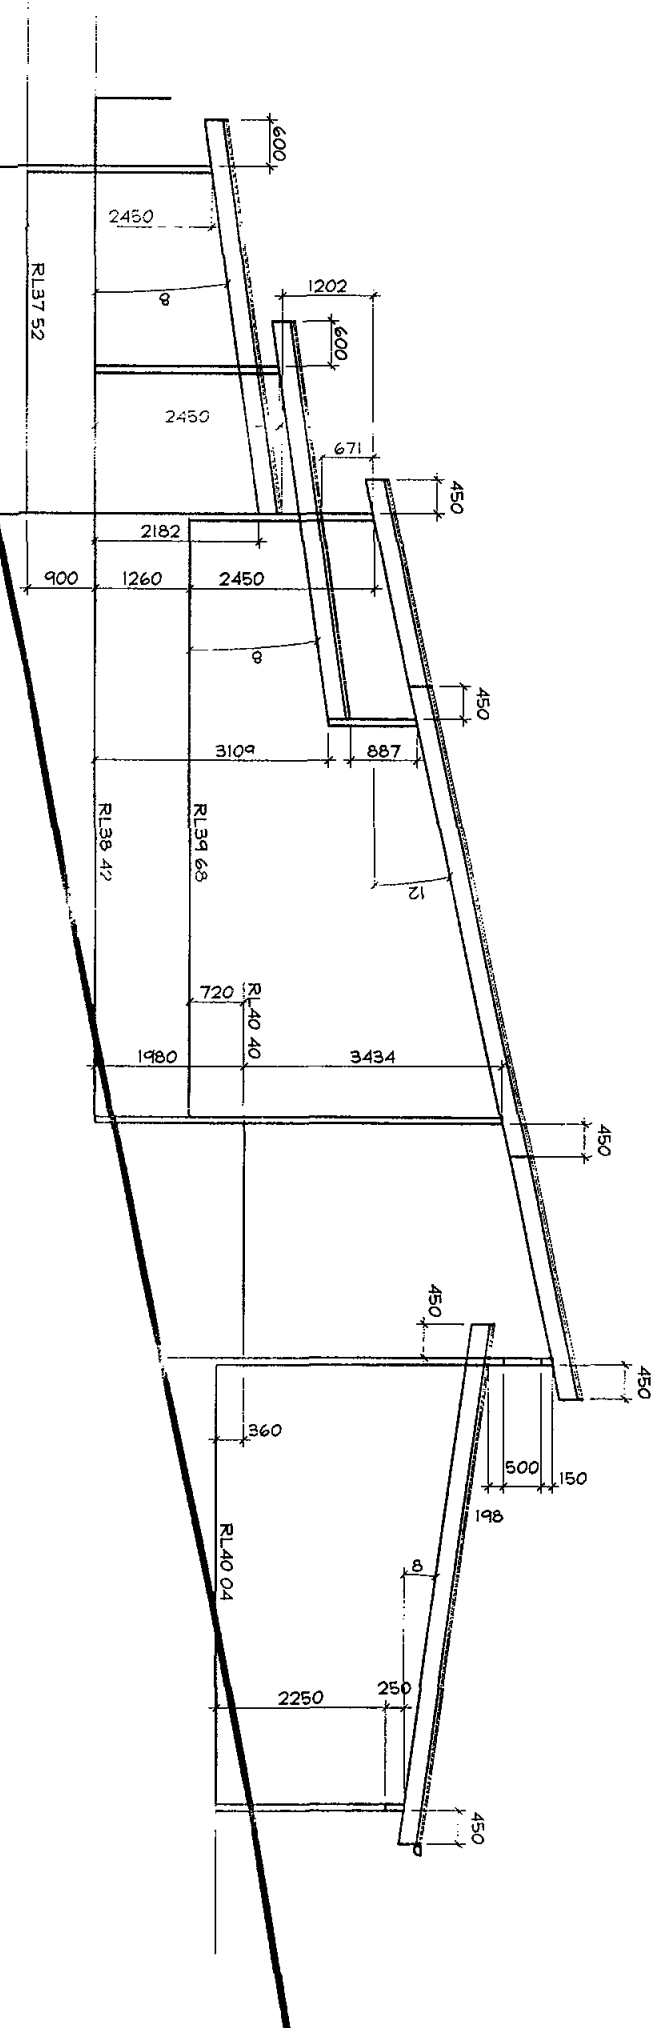

ALL STAIR RISERS 180 x 250 TREADS

SET UP SECTION

IF IN
DOUBT
ASK

Prepared by
H & C DESIGN PTY LTD
60 FULLER STREET COLLARBOY PLATEAU
PHONE (02) 9844-0830
A/C N 002079192

**CLASSIC
COUNTRY
COTTAGES**

OFFICE - UNIT 1/15-17 ACE CRESCENT TUGGERAH 2259

P O BOX 6240 CHITTAWAY BAY N.S.W. 2261

Tel (02) 4362 1189 Fax (02) 4362 1198

Builders Lic 156/410 ABN 66 687 882 161

© This drawing and its design remains the property of
CLASSIC COUNTRY (PT)AGLS and may not be copied
in whole or in part without prior approval of
CLASSIC COUNTRY (PT)AGLS

PROJECT

**PROPOSED NEW DWELLING
85 CABBAGE TREE ROAD
BAYVIEW**

FOR

Mr. M. & Mrs. L DWYER

DATE **JULY 2007** SCALE **1:100**

JOB No DWG No

CC70

6


A

1 ALL DIMENSIONS TO BE VERIFIED
ON SITE BEFORE COMMENCING
WITH WORK

3 FOR MEMBER SCHEDULE REFER
DRAWING NUMBER 504

STRIP FOOTINGS & MASS

CONCRETE PADS - $f'_c = 25 \text{ MPa}$
COVER = 50 mm
SLAB ON GROUND - $f'_c = 32 \text{ MPa}$
COVER = 50 mm

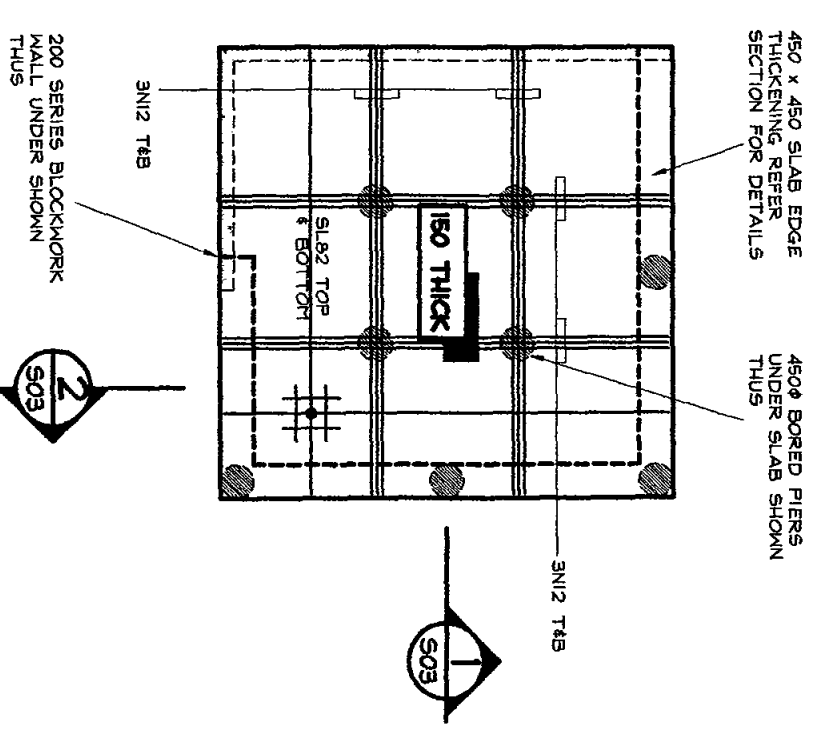

NOTE:

DIMENSIONS SHOWN ARE INDICATIVE ONLY AND ARE TO BE SITE VERIFIED BY BUILDER PRIOR TO CONSTRUCTION

VERTICAL 160 GMS
ROD CROSS BRACING
WITH BULL RING

NOTE -
FLOOR JOISTS ARE TO BE DOUBLED UNDER
PARALLEL WALLS & LOAD POINTS

IF IN
DOUBT
ASK

I am a qualified Structural/Civil Engineer
I hold the following qualifications:

Date **Nov 07** **R.N. ray**
Rick G Wray
 (Director Northern Beaches Consulting Engineers)

I hereby state that this drawing is in compliance with the conditions of the development consent, the provisions of the Building Code of Australia and/or relevant Australian Industry Standards

NORTHERN BEACHES
Consulting Engineers P/L
A.C.N 076 121 616 A.B.N 24 076 121 616
Suite 207 30 FISHER ROAD
DEE WHY N.S.W 2099
Ph (02) 9984 7000 Fax (02) 9984 7444
e-mail: info@nbeconsulting.com.au

**PROPOSED NEW DWELLING
at 25 CABBAGETREE ROAD
BAYVIEW
for Mr. M. & Mrs. L. DWYER**

Drawing Title

**FOOTING LAYOUT & FLOOR
FRAMING PLAN**

Date	NOV 2007	Design	R G W	Drawn	HENK	Checked	<i>RGW</i>
Job No	071107		Drawing No		502	Rev	-

MEMBER SCHEDULE

S1	150Φ H5 STUMPS STUMPS SPACED AS SHOWN
P1	112 x 112 F7 D A R POST
BR1	140 x 70 F7 H3 TREATED PINE BEARER
BR2	190 x 70 F7 H3 TREATED PINE BEARER
BR3	240 x 70 F7 H3 TREATED PINE BEARER
GJ1	140 x 45 F7 H3 TREATED PINE FLOOR JOISTS
GJ2	AT 450 MAX CENTRES AND DOUBLED AS NOTED
RB1	2 - 300 x 45 LVL HYSPAN LAMINATED ROOF BEAM
RB2	2 - 240 x 45 F7 KILN DRIED LAMINATED ROOF BEAM
RB3	2 - 240 x 45 LVL HYSPAN LAMINATED ROOF BEAM
WH1	2 - 190 x 45 F7 KILN DRIED LAMINATED WINDOW HEADER
DH1	2 - 240 x 45 F7 KILN DRIED LAMINATED DOOR HEADER
DH2	2 - 240 x 45 F7 KILN DRIED LAMINATED DOOR HEADER
DH3	230 P F C DOOR HEADER
R1	240 x 35 F7 KILN DRIED RAFTERS AT 600 MAX CENTRES
R2	WITH MID-SPAN SOLID BLOCKING
R3	240 x 35 F7 KILN DRIED RAFTERS AT 600 MAX CENTRES
R4	WITH MID-SPAN SOLID BLOCKING
R5	240 x 45 F7 KILN DRIED RAFTERS AT 600 MAX CENTRES
R6	WITH MID-SPAN SOLID BLOCKING
R7	240 x 45 F7 KILN DRIED RAFTERS AT 600 MAX CENTRES
R100	WITH MID-SPAN SOLID BLOCKING

NOTE - ALL TIMBER TO BE SEASONED


NOTES.-

- 1 ALL DIMENSIONS TO BE VERIFIED ON SITE BEFORE COMMENCING WITH WORK
- 2 FOR GENERAL NOTES AND DRAWING SCHEDULE REFER TO DRAWING NUMBER S01
- 3 FOR WALL BRACING PLAN REFER DRAWING NUMBER S05

IF IN DOUBT ASK

Date	Rev	Amendment

Date	Design	Drawn	Checked
NOV 2007	R G W	HENK	
Job No	071107	Drawing No	S04
		Rev	-

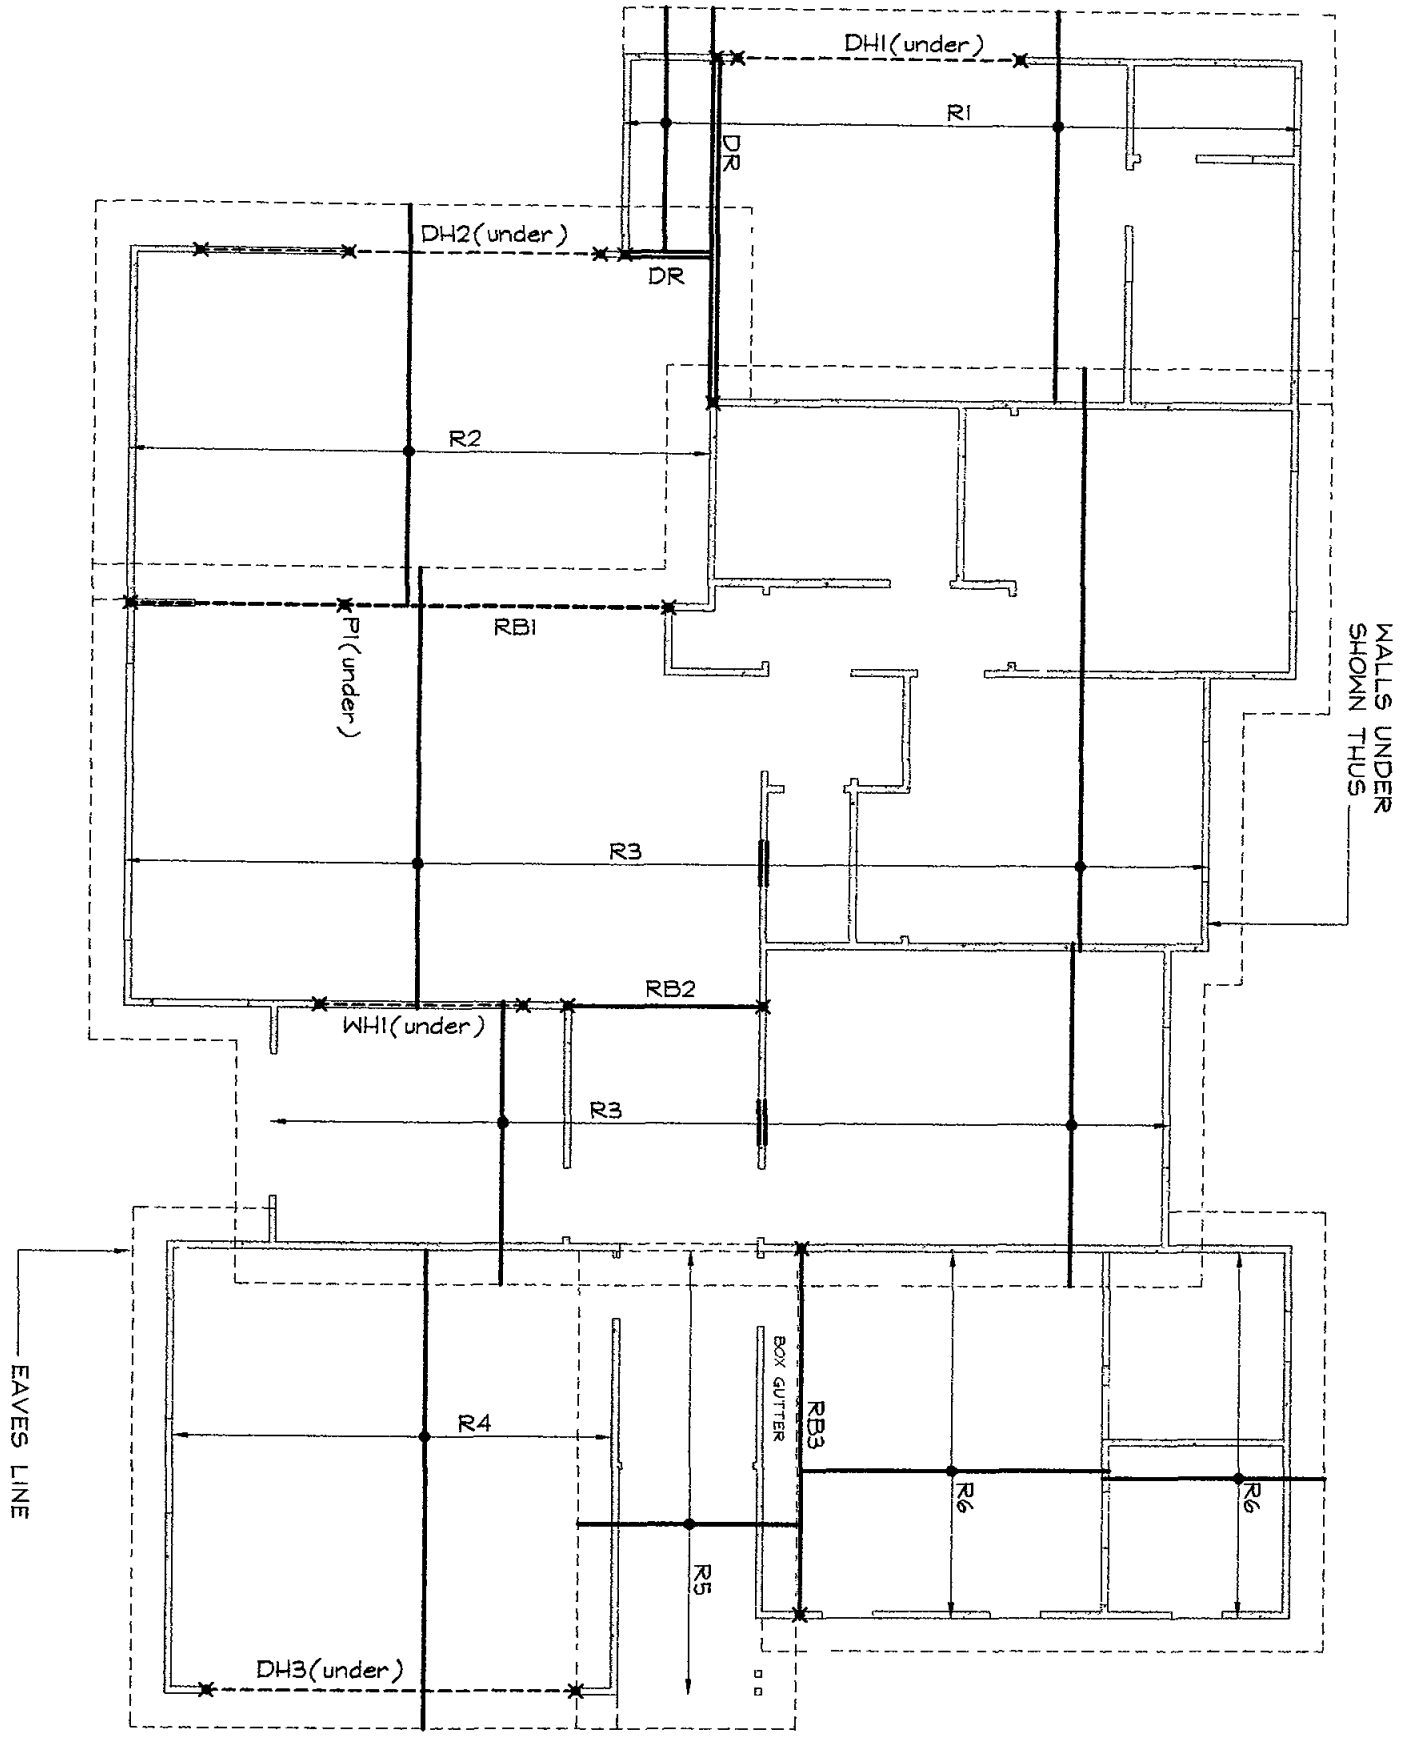

ROOF FRAMING PLAN

NOTE:-

1 ALL ROOF BRACING TO BE IN ACCORDANCE WITH AS1684

DOCUMENT CERTIFICATION


I am a qualified Structural/Civil Engineer
I hold the following qualifications
BE(Civil) CPENG, MEAust, NPER
Institute of Engineers' Membership No 903938
I hereby state that this drawing is in compliance
with the conditions of the development consent
the provisions of the Building Code of Australia
and/or relevant Australian/Industry Standards

NORTHERN BEACHES
Consulting Engineers P/L
AC/N 076 12 616 ABN 24 076 12 616
Suite 201 30 FISHER ROAD
DEE WHY NSW 2099
Ph (02) 9984 7000 Fax (02) 9984 7144
e-mail nb@nbconsulting.com.au

Project
PROPOSED NEW DWELLING
at: **85 CABBAGETREE ROAD**
BAYVIEW
for Mr M & Mrs L DWYER

Drawing Title
ROOF FRAMING PLAN
& MEMBER SCHEDULE

Date	Rev	Amendment

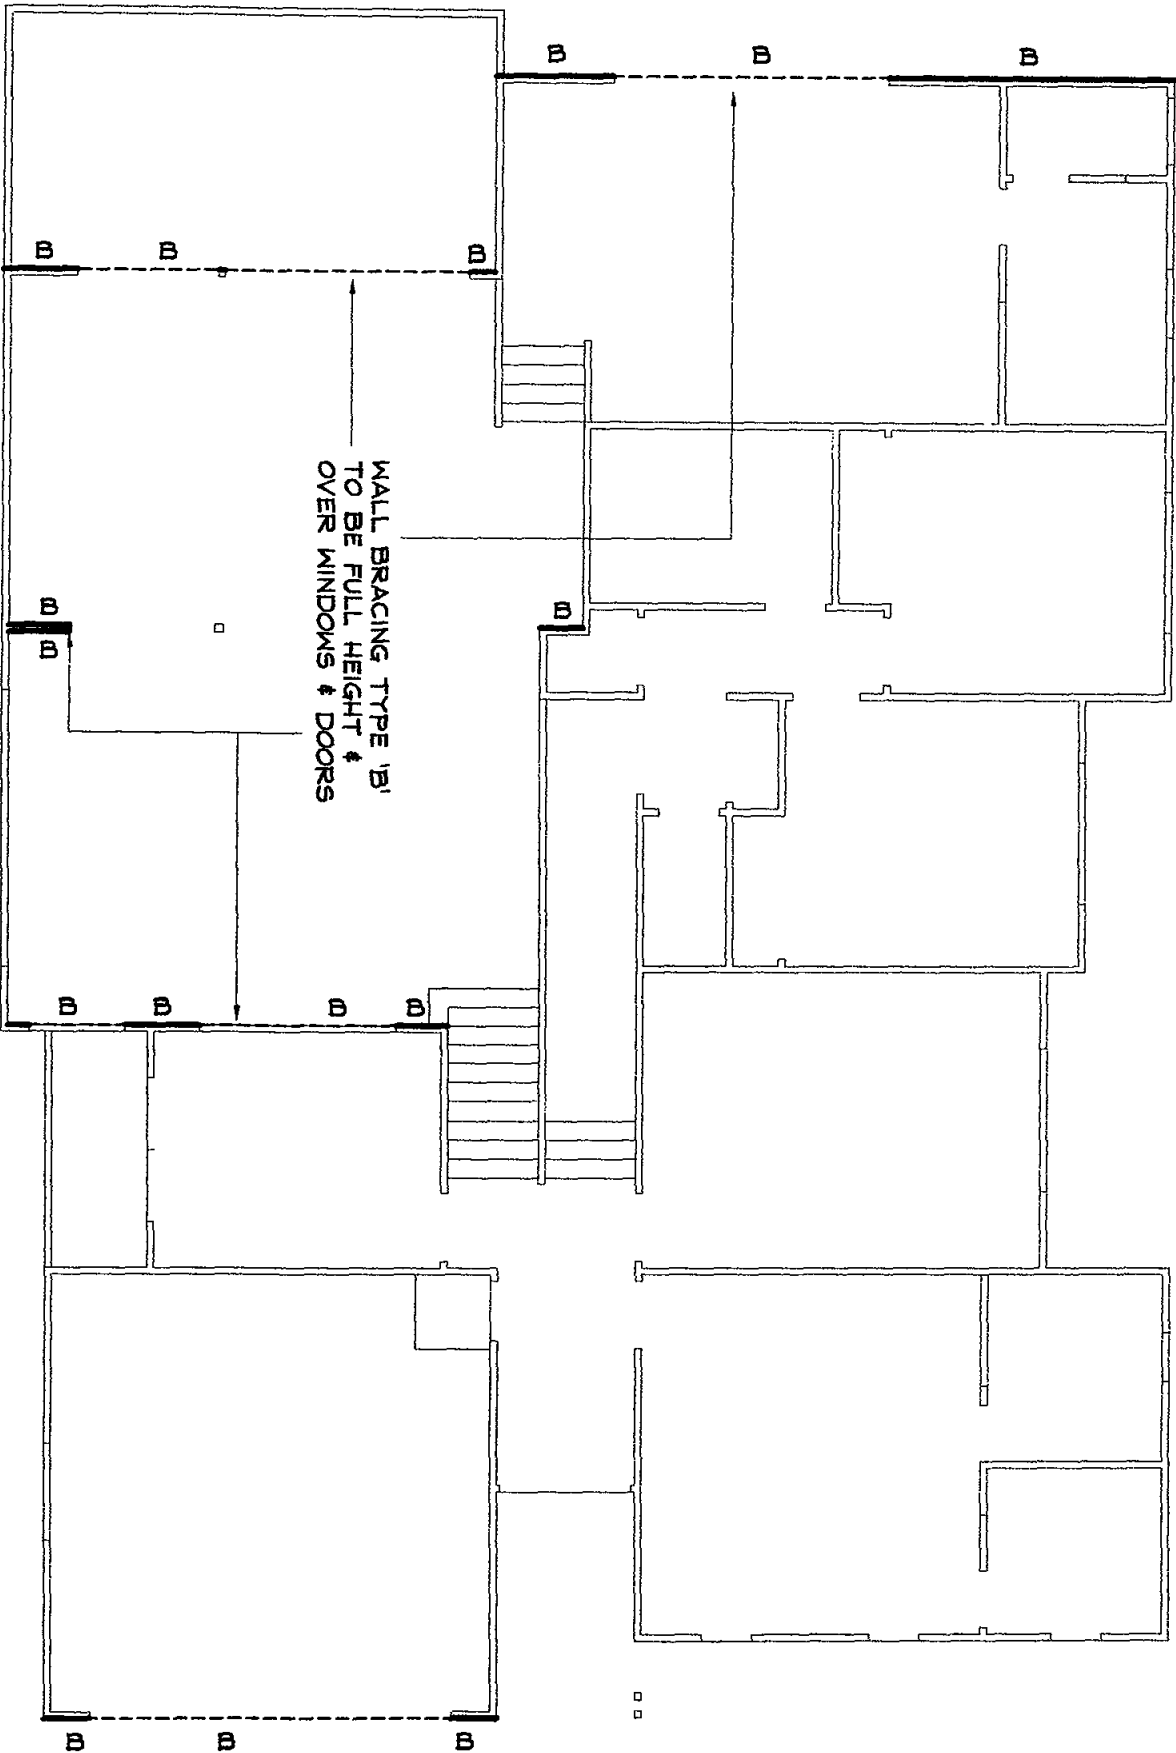

NOTE - ALL OTHER BRACING TYPE TO BE TYPE 'A'
NOTE - ALL BRACING TO BE IN ACCORDANCE
WITH AS 1684

WALL BRACING PLAN

NOTE
BRACING TYPE "A" & TYPE "B" IS TO
EXTEND FOR FULL HEIGHT OF WALL

NOTES:-

- 1 ALL DIMENSIONS TO BE VERIFIED
ON SITE BEFORE COMMENCING
WITH WORK
- 2 FOR GENERAL NOTES AND
DRAWING SCHEDULE REFER
TO DRAWING NUMBER S01

IF IN DOUBT ASK	

Date	Rev	Amendment
------	-----	-----------

Date	Design	Drawn	Checked
NOV 2007	R G M	HEIK	RGW

Job No.	Drawing No	Rev
071107	S05	-

DOCUMENT CERTIFICATION

I am a qualified Structural/Civil Engineer
I hold the following qualifications
BE(Civil), CPENG, MIEAust, NPER
Institute of Engineers Membership No 803936
I hereby state that this drawing is in compliance
with the conditions of the development consent,
the provisions of the Building Code of Australia
and/or relevant Australian/Industry Standards


Date **Nov 07**
Rick G May
(Director Northern Beaches Consulting Engineers)

NORTHERN BEACHES
Consulting Engineers P/L
ACN 076 121 616 ABN 24 076 121 616
Suite 207 30 FISHER ROAD
DEE WHY NSW 2089
Ph (02) 9984 7000 Fax (02) 9984 7144
e-mail: info@nbconsulting.com.au

Project
PROPOSED NEW DWELLING
at 85 CABBAGETREE ROAD
BAYVIEW
for Mr. M. & Mrs L. DWYER

Drawing Title

The copyright of this drawing remains with Northern Beaches Consulting Engineers PL

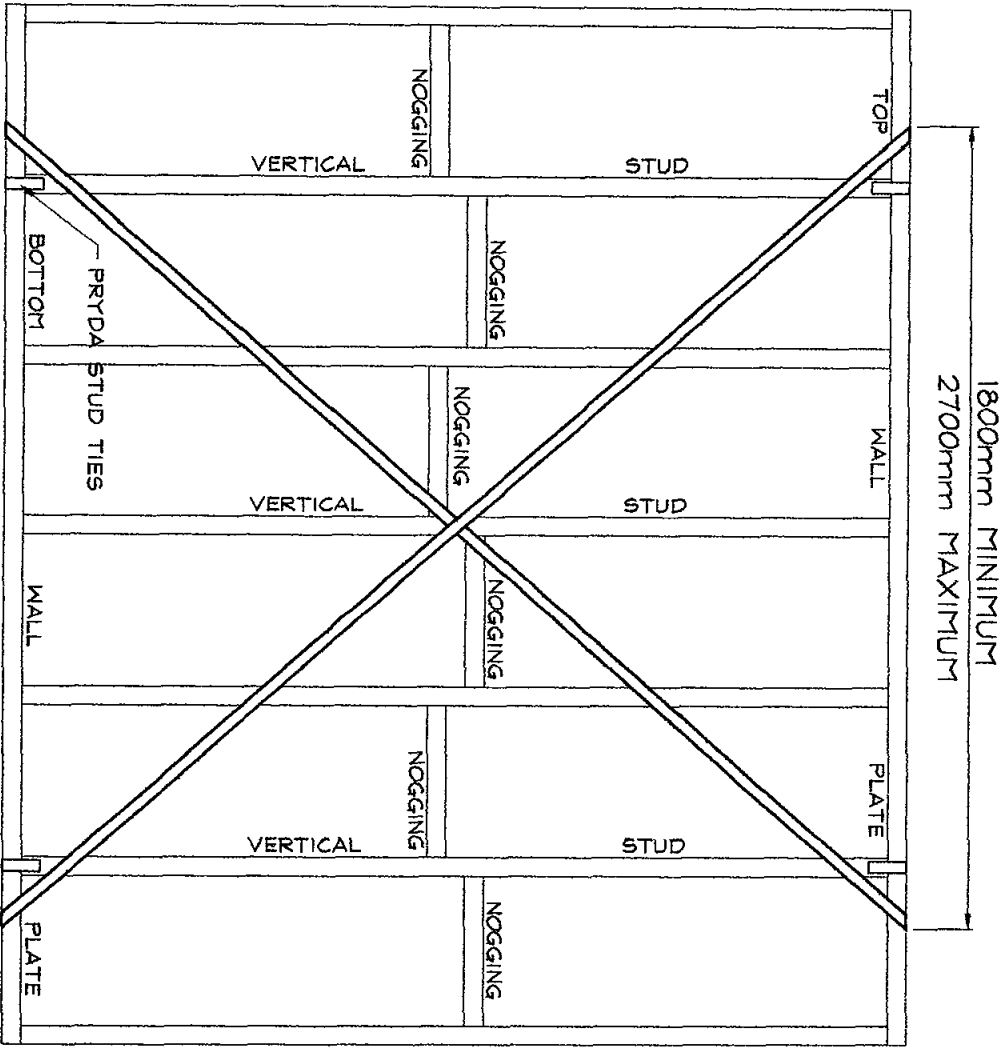

WALL BRACING DETAIL "TYPE A"

METAL TENSION STRAP BRACING

PRYDA STRAP BRACING WITH TENSIONERS FIXED WITH TWO GALVANISED FLATHEAD NAILS 3.15mm ϕ x 30mm LONG TO EACH STUD AND THE FACE OF THE TOP AND BOTTOM PLATE
PROVIDE FOUR GALVANISED FLAT HEAD NAILS 3.15mm ϕ x 30mm LONG TO THE STRAP RETURN OVER THE TOP PLATE AND UNDER THE BOTTOM PLATE


NOTES:-

- 1 ALL DIMENSIONS TO BE VERIFIED ON SITE BEFORE COMMENCING WITH WORK
- 2 FOR GENERAL NOTES AND DRAWING SCHEDULE REFER TO DRAWING NUMBER SOI
- 3 FOR MEMBER NOTES REFER DRAWING NUMBER SO3

NOTE - ALL BRACING TO BE IN ACCORDANCE WITH AS 1684

MINIMUM PLYWOOD THICKNESS (mm)			
STRESS GRADE	STUD SPACING		NO NOGGING EXCEPT HORIZONTAL BUTT JOINTS
	450mm	600mm	
FB	7	9	
F11	4.5	7	
F14	4	6	
F27	3	4.5	
ONE ROW OF NOGGING			
FB	7	7	
F11	4.5	4.5	
F14	4	4	
F27	3	3	

NOTE
BRACING TYPE "A" & TYPE "B" IS TO EXTEND FOR FULL HEIGHT OF WALL

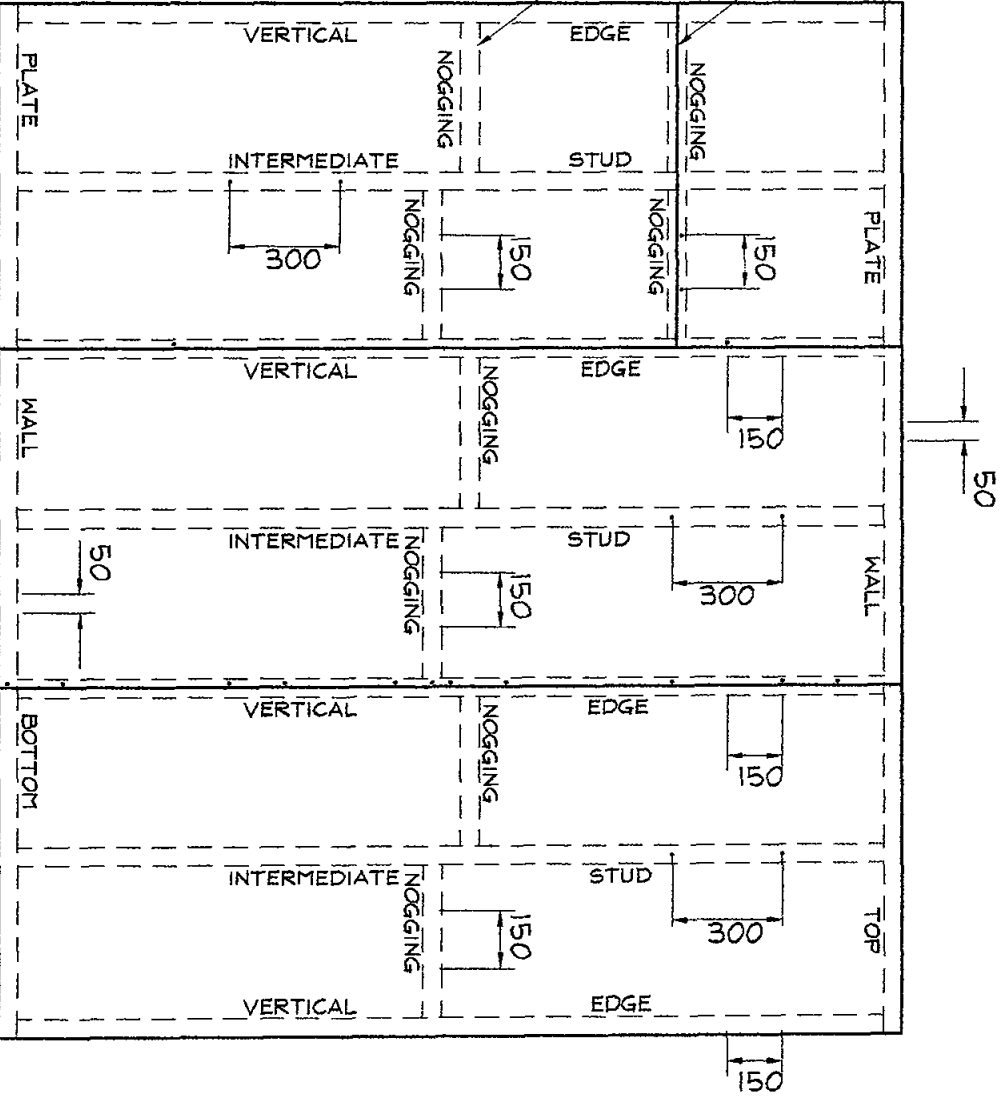

WALL BRACING DETAIL "TYPE B"

PLYWOOD BRACING

FIX PLYWOOD PANELS WITH GALVANISED FLATHEAD NAILS 2.8mm ϕ x 30mm LONG MINIMUM OR EQUIVALENT AT 50mm CENTRES ALONG TOP AND BOTTOM PLATES, 150mm CENTRES ALONG VERTICAL EDGES AND AT 300mm CENTRES ALONG INTERMEDIATE STUDS
NAILS SHALL BE LOCATED A MINIMUM OF 7mm FROM PANEL EDGES. POWER DRIVEN GALVANISED NAILS OR COATED STAPLES MAY BE USED WHERE THEY PROVIDE AT LEAST THE EQUIVALENT STRENGTH TO HAND DRIVES 2.8mm ϕ x 30mm LONG GALVANISED CLOUTS OR FLATHEAD NAILS. IN THE CASE OF POWER DRIVEN STAPLES, STAPLE SPACING SHALL BE AT 35mm CENTRES AT TOP AND BOTTOM PLATES, 100mm CENTRES AT VERTICAL PLYWOOD EDGES AND 200mm CENTRES ALONG INTERMEDIATE STUDS

IF IN DOUBT ASK

Date	Rev	Amendment

DOCUMENT CERTIFICATION


I am a qualified Structural/Civil Engineer
I hold the following qualifications
BE(Civil), CPENG, MIFAAust, NPEER
Institute of Engineers Membership No 803938
I hereby state that this drawing is in compliance with the provisions of the Building Code of Australia and/or relevant Australian/Industry Standards

NORTHERN BEACHES
Consulting Engineers PTL
AC N 078 121 616 AB N 24 078 121 616
Suite 207 30 FISHER ROAD
DEE WHF N S W 2098
Ph (02) 9984 7000 Fax (02) 9984 7444
e-mail nbe@nbeconsulting.com.au


Project
PROPOSED NEW DWELLING
at: 85 CABBAGETREE ROAD
BAYVIEW
for: Mr. M. & Mrs. L. DWYER

Drawing Title
TYPICAL WALL BRACING DETAILS


Date	Design	Drawn	Checked
NOV 2007	R G W	HENK	Rgy
Job No	071107	Drawing No	Rev

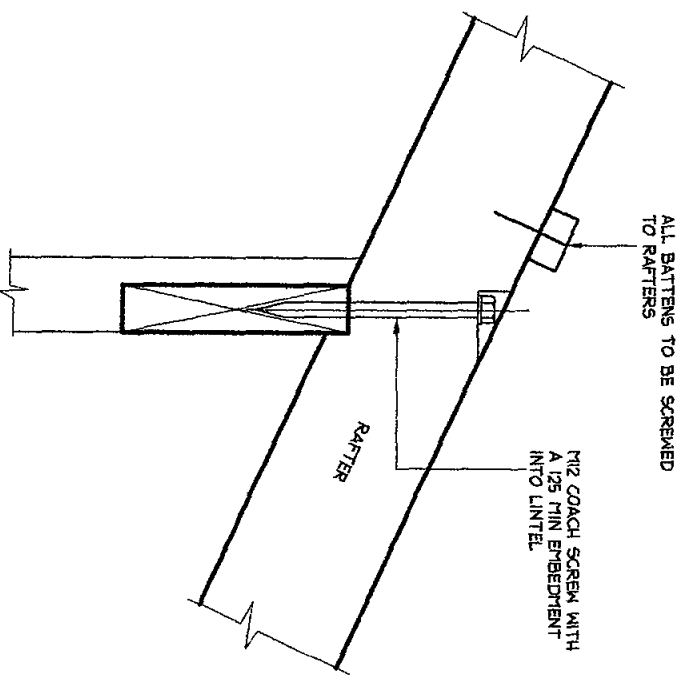


TYPICAL RAFTER TO ROOF LINTEL CONNECTION DETAIL
SCALE 1:10

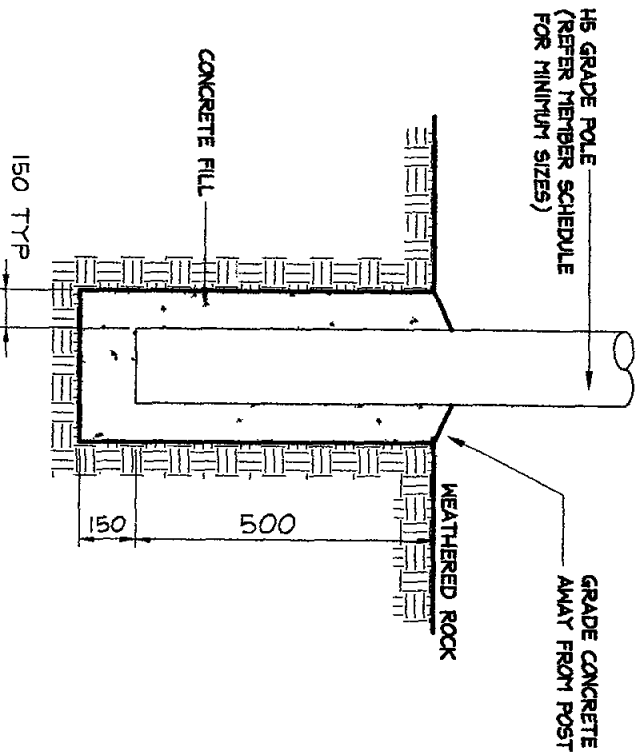


TYPICAL POLE & POST SOCKET DETAIL
SCALE = 1:20
DENOTED SI ON PLAN

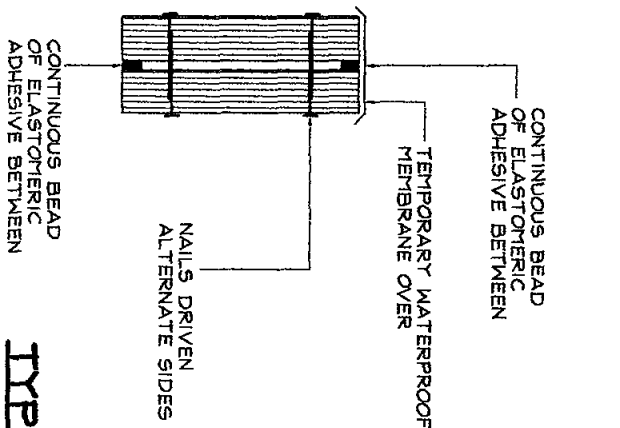

SECTION SIZE " B "	MINIMUM NAIL DIA	MINIMUM NAIL LENGTH
3/4	3/16	75 mm
4/5	3/16	90 mm
6/3	3/16	100 mm

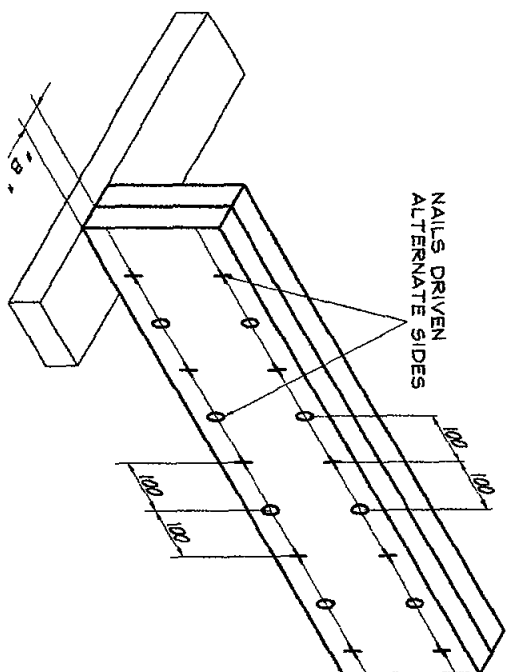

TYPICAL RIDGE BEAM CONNECTION DETAIL
SCALE 1:10

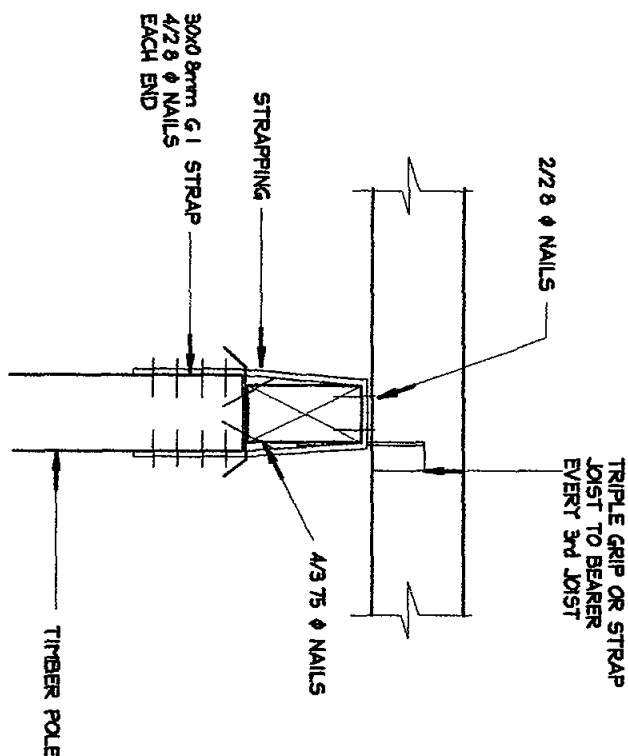

TYPICAL POLE TO BEARER TO FLOOR JOIST DETAIL
SCALE = 1:20

NOTES:-
1 ALL DIMENSIONS TO BE VERIFIED ON SITE BEFORE COMMENCING WITH WORK
2 FOR GENERAL NOTES AND DRAWING SCHEDULE REFER TO DRAWING NUMBER S01
3 FOR MEMBER SCHEDULE REFER DRAWING NUMBER S03

IF IN DOUBT ASK

A3

DOCUMENT CERTIFICATION

I am a qualified Structural/Civil Engineer
I hold the following qualifications
BE(Civil), CPEng, MIEAust, JNFER
Institute of Engineers Membership No 803938
I hereby state that this drawing is in compliance with the conditions of the development consent, the provisions of the Building Code of Australia and/or relevant Australian/Industry Standards


Date **Nov 07**
Rick G Wray
(Director Northern Beaches Consulting Engineers PL)

NB
NORTHERN BEACHES
Consulting Engineers P/L
ACN 076 121 616 ABN 24 076 121 616
Suite 207 30 FISHER ROAD
DEE WHARF S.W. 2059
Ph (02) 9984 7000 Fax (02) 9984 7444
e-mail nb@nbconsulting.com.au

Project
PROPOSED NEW DWELLING
at: **85 CABBAGETREE ROAD**
BAYVIEW
for Mr M & Mrs L. DWYER


Drawing Title
MISCELLANEOUS
DETAIL SHEET 1

Date	Rev	Design	Drawn	Checked
NOV 2007		R G W	HENK	AW
Job No			Drawing No	Rev
071107			507	-

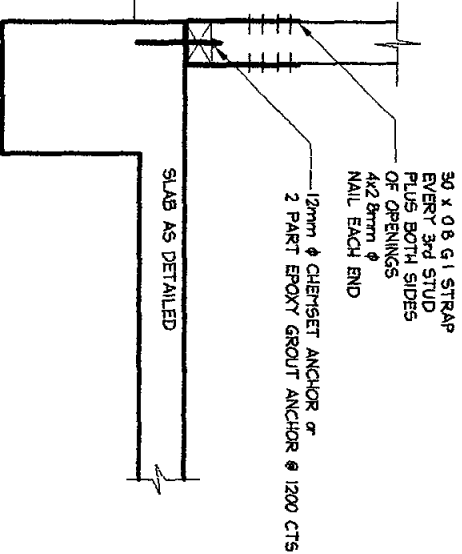

WALL TO SLAB TIE DOWN DETAIL

Scale 1:20

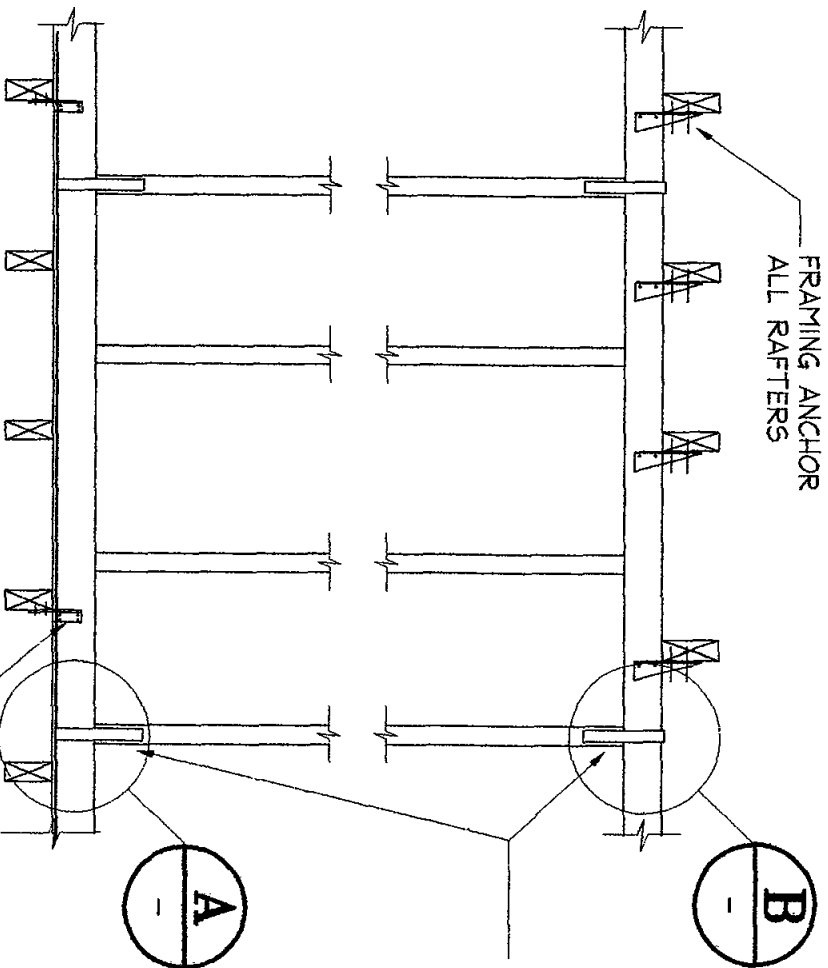

TYPICAL H.D. DETAIL

SCALE = 1:20

NOTES
1 ALL DIMENSIONS TO BE VERIFIED ON SITE BEFORE COMMENCING WITH WORK

2 FOR GENERAL NOTES AND DRAWING SCHEDULE REFER TO DRAWING NUMBER S01

DOCUMENT CERTIFICATION

I am a qualified Structural/Civil Engineer
I hold the following qualifications
BE(Civil), CPENG MEMBERSHIP No. 809938
Institute of Engineers' Membership No. 809938
I hereby state that this drawing is in compliance with the conditions of the development consent and/or relevant Australian/Industry Standards


Date NOV 07
Rick G Wray
(Director Northern Beaches Consulting Engineers)

TIMBER LINTEL BEAMS (NOT SHOWN ON PLAN)			
NO FLOOR OR ROOF LOADS			
SPAN RANGE	SIZE	SPAN RANGE	SIZE
0 to 900	100x75 F7	2100 to 3000	200x75 F7
900 to 2100	150x75 F7		
SUPPORTING FLOOR LOADS			
SPAN RANGE	SIZE	SPAN RANGE	SIZE
0 to 900	150x75 F7	0 to 900	150x75 F7
900 to 2100	200x75 F7	900 to 2100	200x75 F7
2100 +	SEE DETAILS	2100 to 3000	SEE DETAILS

NOTE
1 WHERE LINTELS SUPPORT FLOOR BEAMS THESE TABLES ARE NOT TO BE USED LINTELS MUST BE DESIGNED BY ENGINEER


30 x 0.8 G.I. STRAP EVERY 3rd STUD PLUS BOTH SIDES OF OPENINGS 4x2 8mm φ NAIL EACH END

30 x 0.8 G.I. STRAP EVERY 3rd STUD PLUS BOTH SIDES OF OPENINGS 4x2 8mm φ NAIL EACH END

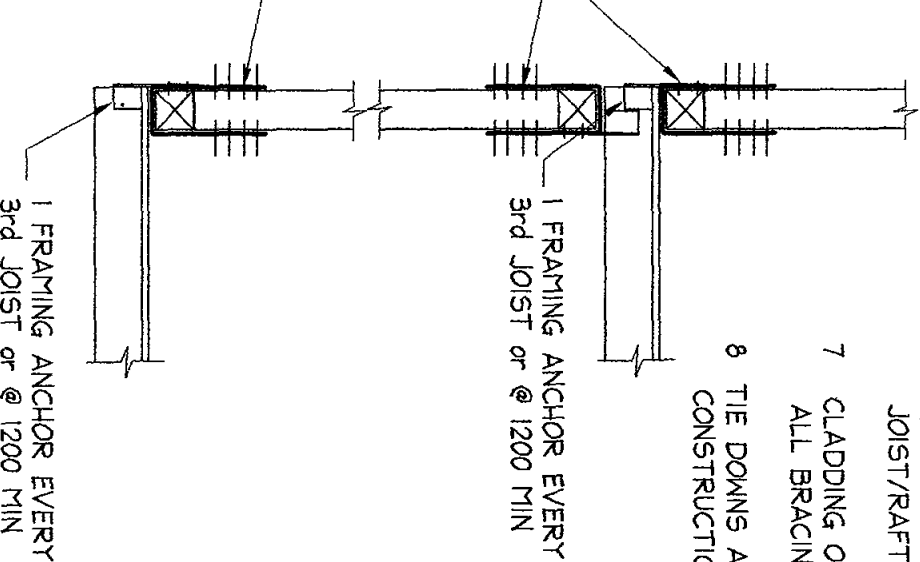

DETAIL A

SCALE = 1:20

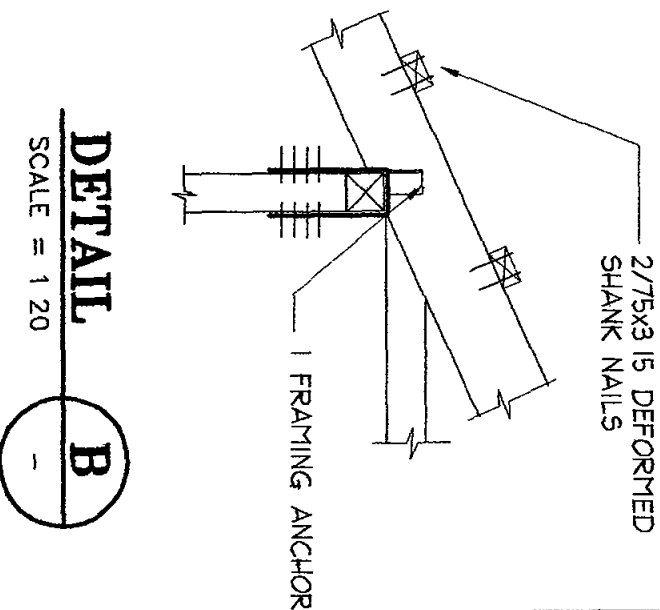

DETAIL B

SCALE = 1:20

- NOTES
- ORGANIC TERRITE TREATMENT TO BE CARRIED OUT TO PERIMETER OF ENTIRE BUILDING AND SUB-FLOOR AREAS ANNUAL INSPECTIONS AND TREATMENT AS REQUIRED SHALL BE THE RESPONSIBILITY OF THE PROPRIETOR
 - WALL FRAMING SHALL BE IN ACCORDANCE WITH AS 1684 TIMBER FRAMING CODE AND NSW TIMBER FRAMING MANUAL
 - BRACE WALLS AND ROOF IN ACCORDANCE WITH AS 1684 TIMBER FRAMING CODE AND NSW TIMBER FRAMING MANUAL
 - PROVIDE DOUBLE JOISTS BELOW ALL LOAD BEARING WALLS UNLESS NOTES OTHERWISE
 - HOLD DOWN TO ROOF RAFTERS AND BEAMS SHALL BE IN ACCORDANCE WITH AS 1684 TIMBER FRAMING CODE AND AS 1170.2 WIND LOADING CODE
 - TRIM FLOOR/ROOF OPENINGS WITH EQUIVALENT JOIST/RAFTER SIZES UNLESS NOTED OTHERWISE
 - CLADDING OF ANY FORM IS NOT TO BE INSTALLED UNTIL ALL BRACING AND TIE DOWNS ARE COMPLETE AND CERTIFIED
 - TIE DOWNS ARE TO BE INSTALLED AT THE TIME OF CONSTRUCTION OF WALL FRAMES

NORTHERN BEACHES
Consulting Engineers P/L
ACN 008 121 616 ABN 24 008 121 616
Suite 207 30 FISHER ROAD
DEE WHY NSW 2099
Ph (02) 9994 7000 Fax (02) 9994 7444
email nb@nbeconsulting.com.au

Project
PROPOSED NEW DWELLING
at: 85 CABBAGETREE ROAD
BAYVIEW
for Mr. M. & Mrs. L. DWYER

MISCELLANEOUS
DETAIL SHEET 2

The copyright of this drawing remains with Northern Beaches Consulting Engineers P/L

Date	Rev	Amendment	Drawn	Checked
NOV 2007	R G W	HEIK	Rev	
071107	S08			



Driveway Design Certificate

Date 3rd December 2007 Job No 071107
Builder Classic Country Cottages Engineer Rick Wray


Site 85 Cabbagetree Road, Bayview

Rick Wray of NB Consulting Engineers P/L has checked the driveway profiles, Drg No 071107 C02

We hereby certify that the access driveway & internal driveway as designed, including the Pittwater Council standard NL, comply with the requirements of Pittwater 21 DCP control B6 1

We trust that this certificate meets with your requirements Please contact the author if further clarification is required

NB CONSULTING ENGINEERS P/L

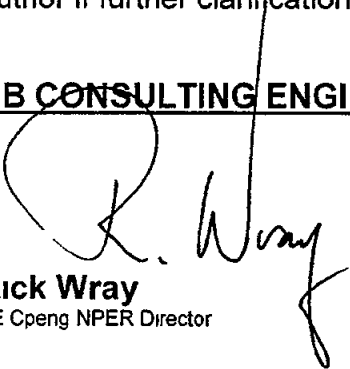
Rick Wray
BE Cpeng NPER Director

N:\ENG\NBC\2007\071107\Driveway Cert 1.doc

1500 MAXIMUM HEIGHT KEY STONE
RETAINING WALL REFER TYPICAL
DETAIL EXTENT TO BE DETERMINED ON SITE

GROUND TO GRADED
DOWN TO TOP OF
RETAINING WALL
AS NOTED IN DETAIL

1500 MAXIMUM HEIGHT
KEY STONE RETAINING
WALL REFER TYPICAL
DETAIL

CONCRETE CROSS-OVER
TO LEVELS NOTED &
COUNCILS REQUIREMENTS

WARNING
The stamping of this plan by
Insight Building Certifiers Pty Ltd does not
relieve:
• The applicant's responsibility to obtain
approval from Sydney Water or other
utilities.
• The Structural Engineer of their
responsibility to ensure the structural
adequacy of this project.
The Applicant, Structural Engineer or other
BENCH MARK responsible of their responsibility to
CUT IN KERB these stamped details to
RL 44.82 A.H.D. consistent with the issued Construction
Certificate Architectural Details.

ROAD

TREE

CABBAGE

NOTES:-

1. ALL DIMENSIONS TO BE VERIFIED
ON SITE BEFORE COMMENCING
WITH WORK.
2. FOR GENERAL NOTES AND
DRAWING SCHEDULE REFER
TO DRAWING NUMBER: SOL.

IF IN
DOUBT
ASK

EXISTING VEHICLE
CROSSING TO REMAIN

Drawing Title:

DRIVEMWAY SLAB AND
RETAINING WALL PLAN

DOCUMENT CERTIFICATION

I am a qualified Structural/Civil Engineer.

I hold the following qualifications:

BE(Civil), CPENG, MIEAust, NPER.

Institute of Engineers Membership No. 803938

I hereby state that this drawing is in compliance
with the provisions of the development consent,
the provisions of the Building Code of Australia
and/or relevant Australian/Industry Standards.

Date: Nov 07
Rick G. Wray
(Director Northern Beaches Consulting Engineers)



**NORTHERN BEACHES
Consulting Engineers P.L.**
ACN: 078 121 616 ABN: 24 076 121 616
Suite 207, 30 FISHER ROAD
DEE WHY N.S.W. 2099
Ph: (02) 9984 7000 Fax: (02) 9984 7444
e-mail: nbc@nbcconsulting.com.au

Project:
**PROPOSED NEW DWELLING
at: 85 CABBAGETREE ROAD
BAYVIEW
for: Mr. M. & Mrs. L. DWYER**


The copyright of this drawing remains with Northern Beaches Consulting Engineers P.L.

Date	Design	Drawn	Checked
NOV 2007	R.G.M.	HENK.	R.G.
Job No:	071107	Drawing No:	COI
		Rev:	-




DRIVEMAY LONGITUDINAL SECTION

SCALE 1:100

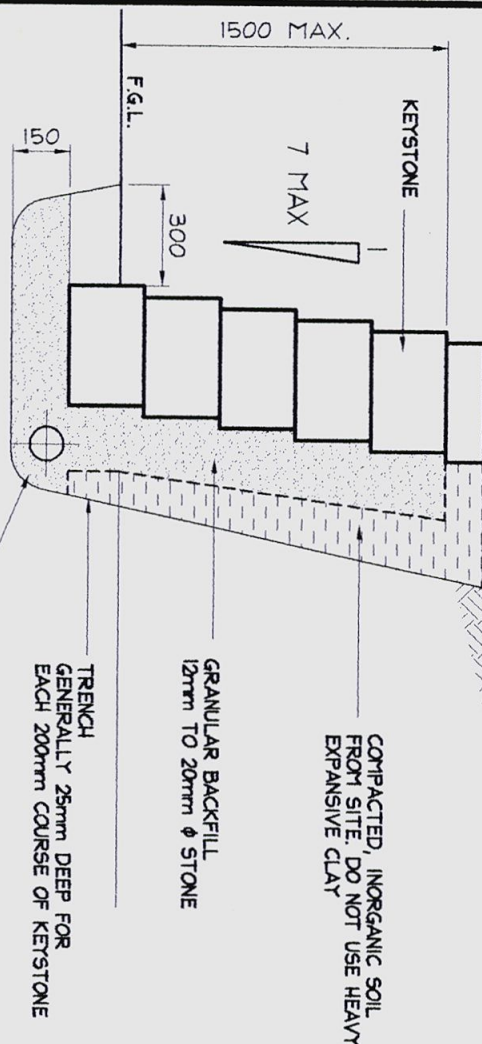


KEYSTONE RETAINING WALL DETAIL

SCALE = 1 : 20

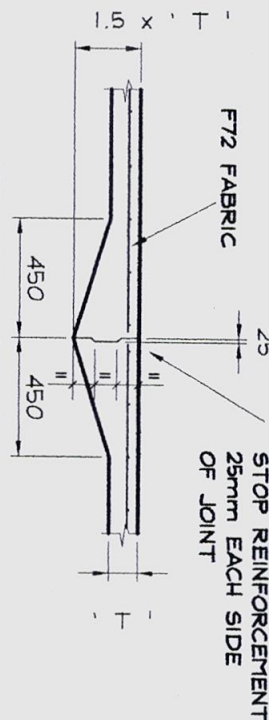


KEYED JOINT DETAIL

DENOTED K.J. ON PLAN

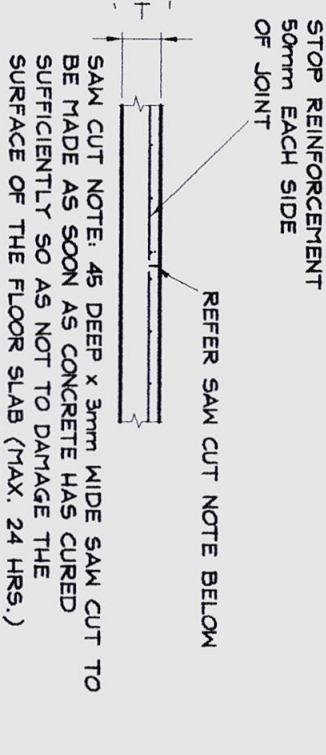

SAW CUT JOINT


DENOTED S.J. ON PLAN

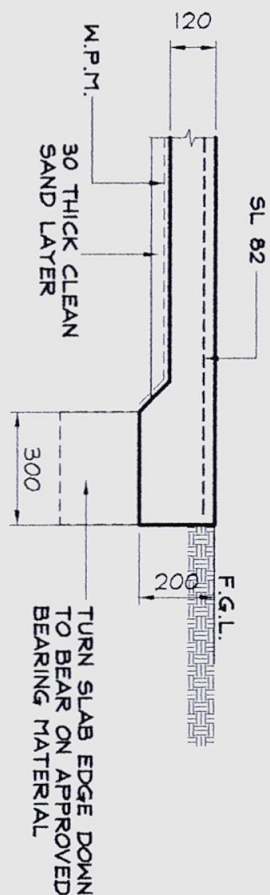

DRIVEMAY SLAB EDGE THICKENING DETAIL

Scale 1:20

- NOTES:-**
1. ALL DIMENSIONS TO BE VERIFIED ON SITE BEFORE COMMENCING WITH WORK.
 2. FOR GENERAL NOTES AND DRAWING SCHEDULE REFER TO DRAWING NUMBER: SOL.

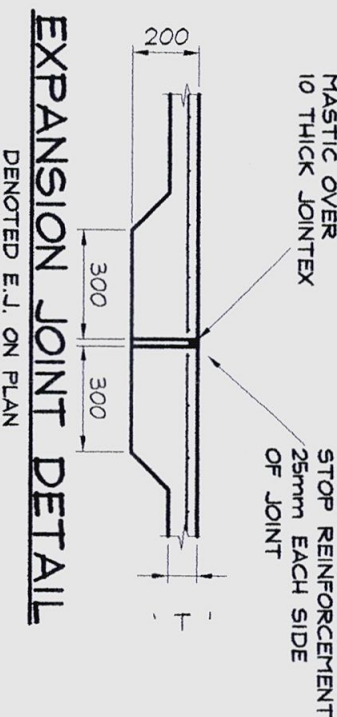

EXPANSION JOINT DETAIL

DENOTED E.J. ON PLAN

IF IN DOUBT ASK

Date:	Rev:	Amendment:

DOCUMENT CERTIFICATION

I am a qualified Structural/Civil Engineer.

I hold the following qualifications:

BE(CIVIL)/CPENG, MIEAust, NPER

Institute of Engineers Membership No. 803938

I hereby state that this drawing is in compliance with the conditions of the development consent, the provisions of the Building Code of Australia and/or relevant Australian/Industry Standards.

Date: Nov 07
Rick G. Why
(Director Northern Beaches Consulting Engineers)



NORTHERN BEACHES
Consulting Engineers P.L.

A.C.N. 078 121 616 A.B.N. 24 078 121 616
Suite 207, 30 FISHER ROAD
DEE WHY N.S.W. 2099
Ph: (02) 9984 7000 Fax: (02) 9984 7444
e-mail: nb@nbconsulting.com.au

Project:

PROPOSED NEW DWELLING
at: 85 CABBAGETREE ROAD
BAYVIEW
for: Mr. M. & Mrs. L. DWYER

Drawing Title:

DRIVEMAY LONGITUDINAL
SECTION & DETAILS

Date:	Design:	Drawn:	Checked:
NOV. 2007	R.G.W.	HENK.	R.G.W.
Job No:	071107	Drawing No:	C02
		Rev:	-



Douglas Partners
Geotechnics • Environment • Groundwater

Douglas Partners Pty Ltd
ABN 75 053 980 117
96 Hermitage Road
West Ryde NSW 2114
Australia

PO Box 472
West Ryde NSW 1685
Phone (02) 9809 0666
Fax (02) 9809 4095
www.douglaspartners.com.au

dem pc
Project No 37284A
21 January 2008

Matthew Dwyer
PO Box 5079
ELANORA HEIGHTS NSW 2101

Dear Matthew,

**GEOTECHNICAL ASSESSMENT
STORMWATER MANAGEMENT PLAN
85 CABBAGE TREE ROAD, BAYVIEW**

Douglas Partners (DP) has been asked to comment on a Stormwater Management Plan by NB Consulting Pty Ltd (Drawings D01 to D03 – Job 071107 dated November 2007) The plan indicates that stormwater from the proposed residence will be directed to storage tanks with the overflow piped to a dispersion trench on the lower slope Stormwater from the driveway will be piped directly to the dispersion trench

It is considered that from a geotechnical perspective, the layout of the stormwater system depicted within the aforesaid plan is consistent with the recommendations contained in our geotechnical report (Project No. 37284A dated 13 August 2007)

Note that the excavation for the dispersion trench should still be inspected by geotechnical personnel to verify that the risk of slope instability, due to stormwater disposal at that location, remains within acceptable levels

We trust that these comments are sufficient for your present requirements

Yours faithfully,
DOUGLAS PARTNERS PTY LTD,


Reviewed by

David Murray,
Associate/Senior Engineering Geologist


John Braybrooke
Principal



Brisbane • Cairns • Canberra • Darwin Gold Coast Melbourne • Minto Newcastle • Perth • Sunshine Coast Sydney Townsville Wollongong • Wyong

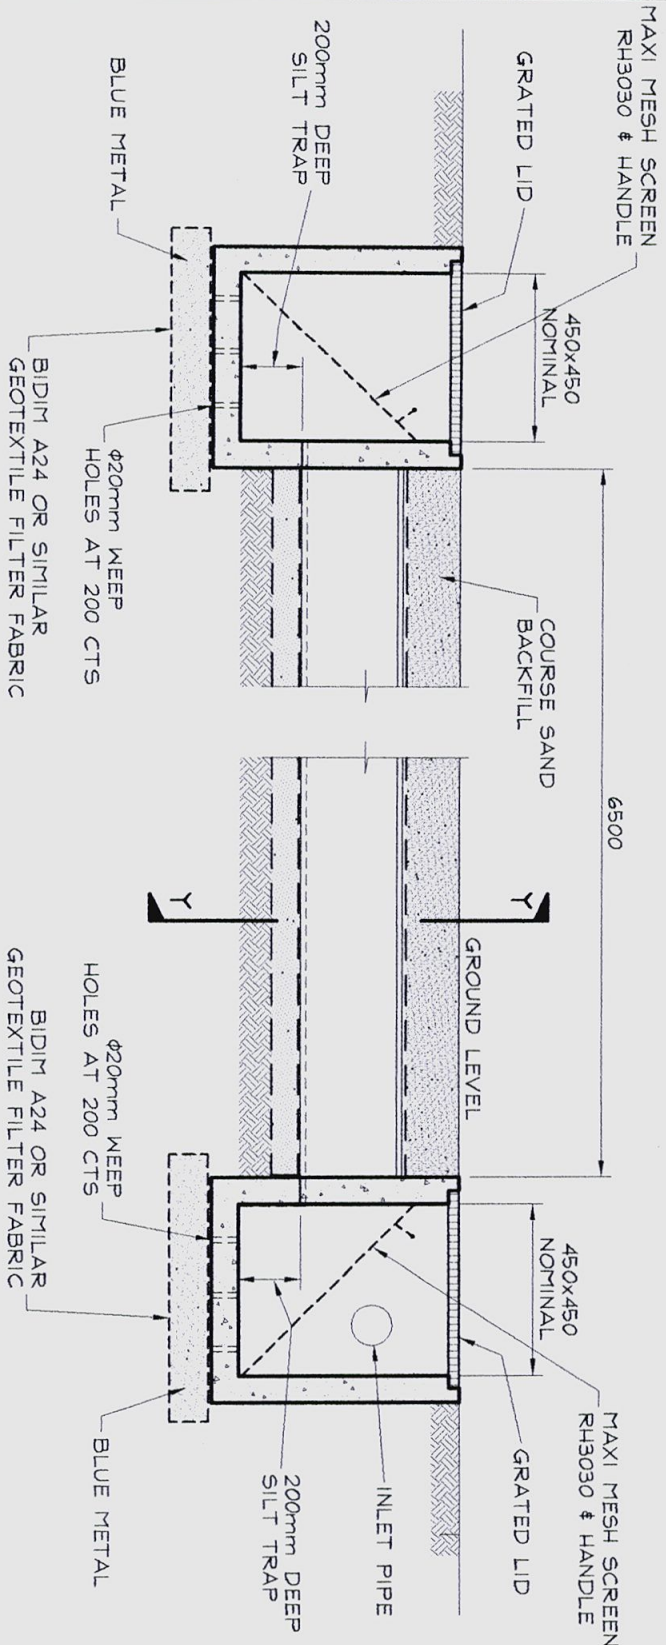

DISPERSION TRENCH LONGITUDINAL SECTION

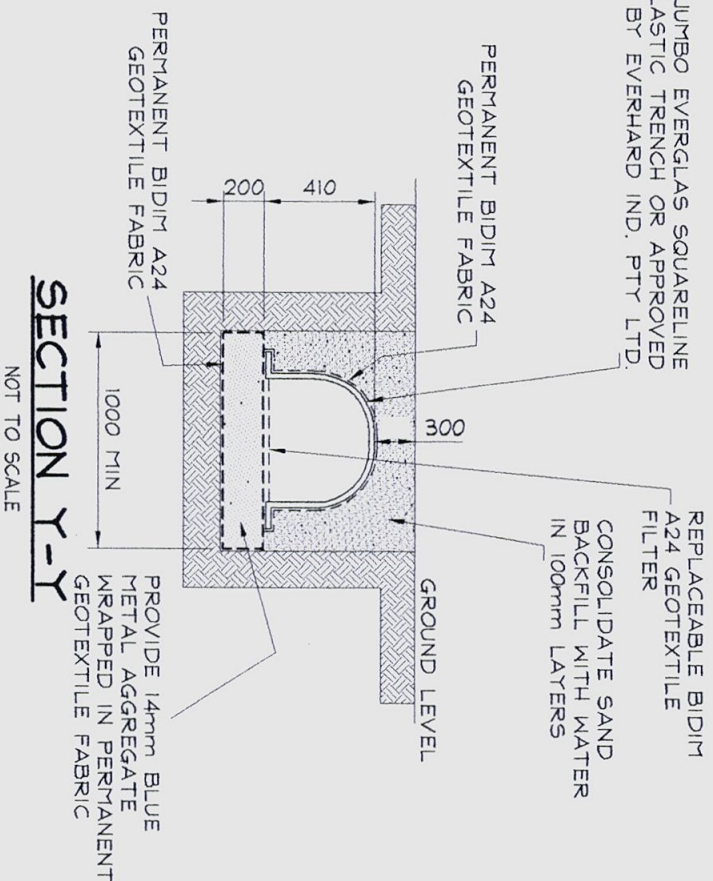

SECTION Y-Y
NOT TO SCALE

NOTES:-

1. ALL DIMENSIONS TO BE VERIFIED ON SITE BEFORE COMMENCING WITH WORK.
2. FOR GENERAL NOTES AND DRAWING SCHEDULE REFER TO DRAWING NUMBER: SOI.

DOCUMENT CERTIFICATION

I am a qualified Structural/Civil Engineer.
I hold the following qualifications:
BE(Civil) CPENG, MIEAust., NPER.
Institute of Engineers' Membership No. 803938
I hereby state that this drawing is in compliance with the conditions of the development consent, the provisions of the Building Code of Australia (Director Northern Beaches Consulting Engineers)

NORTHERN BEACHES
Consulting Engineers P/L.
ACN 076 121 616 ABN 24 076 121 616
Suite 207, 30 FISHER ROAD
DEE WHY N.S.W. 2099
Ph: (02) 9984 7000 Fax: (02) 9984 7444
e-mail: nb@nbconsulting.com.au

Project:
PROPOSED NEW DWELLING
at: 85 CABBAGETREE ROAD
BAYVIEW
for: Mr. M. & Mrs. L. DWYER

Drawing Title:
STORMWATER DETAIL
SHEET 1

Date:	Rev:	Amendment:	Drawn:	Checked:
NOV. 2007	R.G.W.	HENK.	R.G.W.	
Job No:	071107	D02	Rev:	-

STORMWATER NOTES:

- 1 - ALL PIPES TO BE 90mm ϕ UNLESS NOTED OTHERWISE.
- 2 - ALL PIPES TO BE UPVC TO AS 1254-1973 UNLESS NOTED OTHERWISE.
- 3 - ALL PIPES TO BE LAYED AT 1 % MINIMUM GRADE UNLESS NOTED OTHERWISE.
- 4 - ALL PIPES SHALL BE LAID ON A 75mm SAND BED, COMPACTED TO 100% S.M.D.D. BELOW PAVEMENTS.
(NO COMPACTION REQUIRED BELOW LANDSCAPING)
COVER TO SURFACE FROM TOP OF PIPE TO BE 300mm MINIMUM.
BACKFILL TO BE ADEQUATELY CONSOLIDATED AROUND PIPES BY METHOD OF RAMMING AND WATERING IN. TRENCHES TO BE FILLED WITH GRANULAR MATERIAL AS SPECIFIED.
- 5 - ALL DOWN PIPES TO BE 90mm ϕ UNLESS NOTED OTHERWISE.
- 6 - DOWN PIPE LOCATIONS ARE INDICATIVE ONLY. LOCATIONS TO BE CONFIRMED WITH ARCHITECT PRIOR TO COMMENCEMENT WITH WORK.
- 7 - PROVIDE CLEANING EYES AT ALL DOWNPIPES.
- 8 - ALL PITS TO BE CAST INSITU OR, IF PRECAST, APPROVED BY ENGINEER.
CAST INSITU PITS TO HAVE 150mm THICK CONCRETE WALLS AND BASE.
WALLS TO BE REINFORCED WITH 1 N12 TOP TIE UNLESS NOTED OTHERWISE.
CAST INSITU PITS GREATER THAN 1000 DEEP TO BE MINIMUM 900x600 AND TO HAVE 150mm THICK CONCRETE WALLS AND BASE. WALLS TO BE REINFORCED WITH N12 AT 300 EACH WAY UNLESS NOTED OTHERWISE.
- 9 - ALL PITS GREATER THAN 1000mm DEEP SHALL HAVE STEP IRONS AS PER COUNCIL STANDARDS.
- 10 - ALL WORK TO BE IN ACCORDANCE WITH LOCAL COUNCIL STANDARDS AND SPECIFICATIONS.
- 11 - PRIOR TO COMMENCING ANY SITE WORKS THE CONTRACTOR SHALL IMPLEMENT EROSION CONTROL MEASURES TO EPA GUIDELINES AND COUNCIL SPECIFICATIONS. ALL MEASURES TO REMAIN IN PLACE UNTIL COMPLETION AND STABILIZATION OF THE SITE TO COUNCIL SATISFACTION.
- 12 - ALL LEVELS SHOWN ARE TO AHD
- 13 - ENSURE THAT ALL PITS AND STORMWATER PIPES ARE LOCATED CLEAR FROM TREE ROOT SYSTEMS.
- 14 - ALL EXISTING EARTHENWARE PIPES TO BE UPGRADED TO UPVC.
- 15 - ALL WORKS TO BE IN ACCORDANCE WITH AS 3500-1990 NATIONAL PLUMBING DRAINAGE CODE PART 3 - STORMWATER DRAINAGE.

IF IN DOUBT ASK

ପିତୃଧର୍ମର ନିଷ୍ଠାକୁ ଶୁଣି ସେ ମଧ୍ୟ

ALL THIS IS TRUE

I hereby certify that the above is a true and correct copy of the original as shown to me by _____

I hereby certify that I am a Structural or Civil Engineer as defined by the Geotech and P & Management Policy for Professional Engineers of the above organization. I also certify that I have prepared the below listed structural documents in accordance with the recommendations given in the Geotechnical Report.

Geotechnical Report Details

Report in a

Signature Date

Author

5.74 Internal Documents 1-5:

[illegible]

Rock Way
(nars)

15. **සුඛයේ නිවැරදි අර්ථය**

Declaration made by Geo-technical Engineer or Engineering Geologist in respect of Structural Drawings:

I press ed and/or tech nically verified the abovementioned Geotechnical Report as per Form I dated 1980 and now certify that I have viewed the above stated structural documents prepared to the same occurrence. I am advised that the recommendations given in the Geotechnical Report have been appropriately taken into account by the structural engineer in the preparation of these structural documents. I am aware that Pittsburgh Council refers to the processes covered by the Geotechnical Risk Management Policy, including this certification as the basis for ensuring that "a geotechnical risk management" of the proposed development have been adequately addressed to achieve an Acceptable Risk Management level or the site of the structure taken at least 100 years in advance as stated and planned in the Regional Comprehensive Zoning Ordinance and the Pittsburgh Comprehensive Zoning Ordinance.

Signature _____

பிடிமே

အသံကွဲပြားမှုများကို ဖော်ပြရန်

ସୂଚନା ଲେଖକଙ୍କୁ

Fitzwater Council 20
Revised Interim Geotechnical Risk Management Policy for Fitzwater June 2013

Accepted 16 05 2003
in Force from 17 05 2003

Adopted 16 Oct 2003
1st Parca Form 17-85 21-03



Pittwater Council
Information for Access Driveway Profiles
1 July 2006 – 30 June 2007

To Mathew & Leonie Dwyer
Postal Address 85 Cabbage Tree Road
Bayview 2104

Date 13th December 2007

Receipt No 230339
Amount \$71 00

ACCESS DRIVEWAY PROFILE AT 85 Cabbage Tree Road, Bayview 2104


- The proposed vehicular access driveway profile shall be as per the enclosed plan **NL**
- **Type of Construction** Domestic
 - **For Residential single & dual occupancy** - 20MPa Concrete, 150mm thick
 - **For Other** - 20MPa Concrete 180mm thick with F72 mesh
- **Slab Construction** Vehicular access slab 6 0m long, 4 0m wide at gutter crossing to 3 5m wide at the boundary
- Council will only permit an absolute maximum gradient of 25% (1 in 4) measured at any point on the driveway and that an ease may be required for access into the car stand area, carport or garage Refer to relevant attached profile
- All work within the road reserve (including excavation) in connection with the above is to be carried out by authorised Contractors only,
- Quotations for the work specified above should be obtained from any of the contractors on Council's list and should be for the whole of the work stated
- Construction of vehicular access will be strictly in accordance with the profile supplied and
- A formwork inspection by Council is required prior to construction (Provide minimum 24 hours notice)

- 1 **NOTE THAT THIS INFORMATION SHEET DOES NOT CONSTITUTE AN APPROVAL TO COMMENCE OR PROCEED WITH ANY WORK ON SITE**
- 2 **A SECTION 139 CONSENT UNDER THE ROADS ACT – 1993 IS REQUIRED (FORM UI203)**
- 3 **FAILURE TO OBTAIN SUCH CONSENT PRIOR TO COMMENCING WORK WILL INCUR A PENALTY**


Sigi Meldens
ASSETS / RESTORATIONS OFFICER
Telephone 9970 1348

**COUNCIL
COPY**

NORMAL (N)

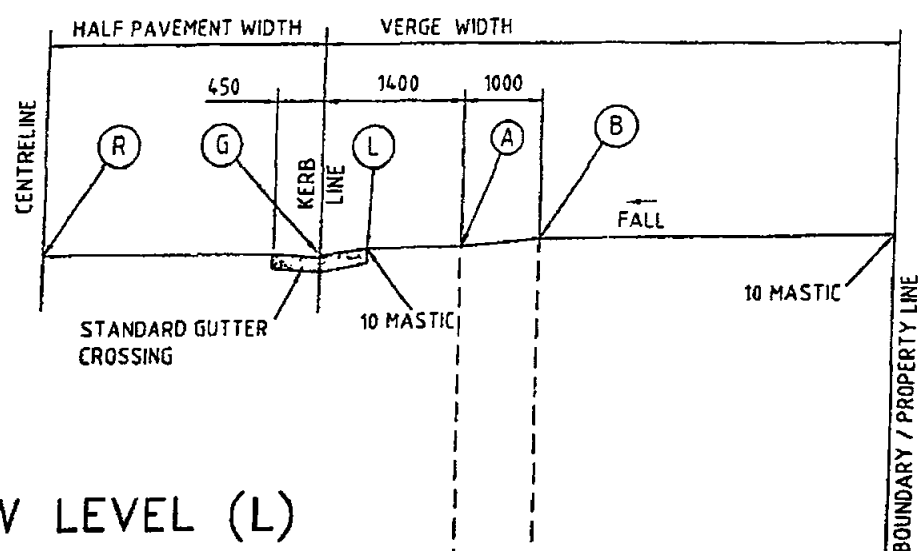

LOW LEVEL (L)

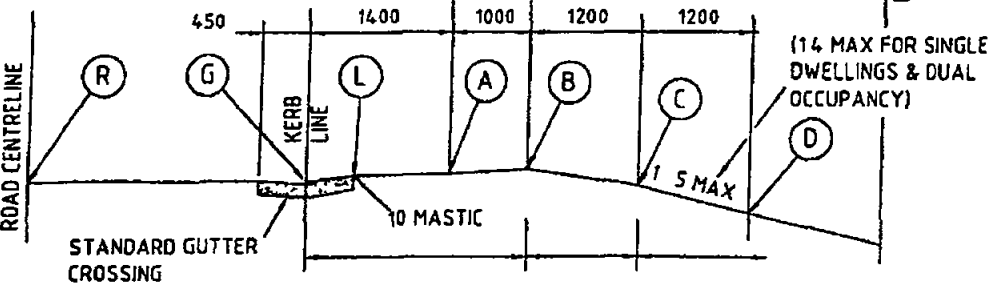

(1 6) (1 6—1 2) (1 2)
(MAX BATTER FROM EDGE OF DRIVEWAY TO FINAL G L)
(WHERE THERE IS NO CONSTRUCTED FOOTPATH)

POINT	REMARKS	LEVELS
R	ROAD CENTRELINE	
G	INVERT OF GUTTER	
L	BACK OF LAYBACK	100 ABOVE "G"
A	1400 FROM KERB LINE	130 ABOVE "G"
B	2400 FROM KERB LINE	150 ABOVE "G"
C	3600 FROM KERB LINE	MAX 20 ABOVE "G"
D	4800 FROM KERB LINE	MAX 130 BELOW "G"

NOTE

- To be read in conjunction with Pittwater 21 Development Controls



PITTWATER COUNCIL

Standard Driveway Profile

NORMAL TO LOW

PLAN No

PWC-DW6

REV No

B

DATE

26/8/05

Colour & Material Schedule

for

85 Cabbagefree Rd Bayview Mr and Mrs Dwyer

The owners have expressed a desire for the design and character of the home to be
apathetic to the locality and to improve the visual quality and identity of the
streetscape the colours and materials chosen are warm earthy tones and natural
timber to help the home harmonise with the natural surrounding environment and
ensure minimum visual eminence

Roof

Colorbond Steel - Woodland Grey

Cladding

British Paints- State Border EDT

Render

Taubmans- Frappe

Garage Door

Colorbond Steel - Woodland Grey

Decks

Natural Timber Natural Timber stain

COUNCIL
COPY

- LEVEL GRASSED OPEN SPACE AREA
- TREE ROAD
- OPEN SLATTED TIMBER FENCE TO FUTURE DETAIL
- STONE CLAD MASONARY RETAINING WALL TO ENGINEER'S DETAIL
- APPROXIMATE AREA OF CUT FOR DRIVEWAY EXCAVATION WORK
- EXISTING GROUND LEVEL AT SECTION LINE
- RENDERED MASONARY RETAINING WALL TO ENGINEER'S DETAIL

SYDNEY WATER
APPROVED

2

Position of structure in relation to Sydney Water's assets is satisfactory

2

Connections to Sydney Water sewer/water services may only be made following the issue of a permit to a licensed plumber/drainier

3

It is the owner's responsibility to ensure that all proposed fittings will drain to Sydney Water's sewer

1

Any Plumbing and/or Drainage Work to be carried out in accordance with the Sydney Water Act 1994 AS 3500 and the NSW Code of Practice

1

Gullies, Inspection Shafts and Boundary Traps shall not be placed under any Roof, Balcony, Verandah, Floor or other cover unless otherwise approved by Sydney Water.

Property No

5001456

Reece Mona Vale

Quick Check Agent on behalf of

SYDNEY WATER

VRCCd

16/11/07

AREA OF FILL USING SITE EXCAVATED MATERIAL

NOTES

IRRIGATION

AN AUTOMATIC DRIP-IRRIGATION SYSTEM INSTALLED IS RECOMMENDED IN ORDER TO ASSIST IN THE ESTABLISHMENT AND MAINTENANCE OF NEW PLANTINGS. CONSIDER THE MOISTURE REQUIREMENTS OF PLANT GROUPINGS AND THE REQUIREMENTS FOR DRIP LINES SHOULD BE LEFT EXPOSED FOR MAINTENANCE AND MONITORING OF THE SYSTEM. THE SYSTEM SHOULD BE REGULARLY CHECKED AS PART OF AN OVERALL MAINTENANCE PROGRAM INCLUDING THE MONITORING OF MOISTURE PENETRATION VERTICALLY IN THE TOPSOIL TO A DEPTH OF APPROXIMATELY 100mm.

MAINTENANCE

A MINIMUM 13 WEEK POST CONSTRUCTION MAINTENANCE PROGRAM IS RECOMMENDED IN ORDER TO ENSURE PROPER ESTABLISHMENT OF THE GARDEN. THE MAINTENANCE CONTRACT MUST BE WITH A QUALIFIED AND EXPERIENCED HORTICULTURAL CONSULTANT OR LANDSCAPE ARCHITECT. A MAINTENANCE SCHEDULE SHOULD BE INCLUDED IN THE CONSTRUCTION DOCUMENTATION.

08-08-07	B	-	C
03-08-07	A	01	re
01-08-07	A	-	dr
date	issue	rev	

dwg status FOR APPROVAL

3 - Mixed Native / Exotic Accent Planting

	COMMON NAME	SIZE	SPACING / DENSITY
ghamiana	Bangalow Palm	300mm	clumped
	Slender Weavers Bamboo	200mm	1000 cts
	Canna Lily	200mm	700 cts
	Slender Palm Lily	200mm	500 cts
	Kidney Weed	100mm	5/m2
	Creeping Boobialla	140mm	1/m2
	Hebe	200mm	800 cts
	Kenia Palm	300mm	clumped
	Fine-leaved Mat Rush	140mm	600 cts
	Dwarf NZ Flax	200mm	800 cts
	Frangipani	300mm	single
	Lady Palm	300mm	1000 cts
	Native Violet	100mm	5/m2

project

PROPOSED NEW DWELLING

85 Cabbage Tree Road

dwg title

LANDSCAPE CONSTRUCTION


prepared by

Suite 1 110 Pacific Highway
Roseville NSW 2069
T 02 9416 9527 F 02 8080 8186

contact Andrew Lane - Registered



dwg no

LP-01

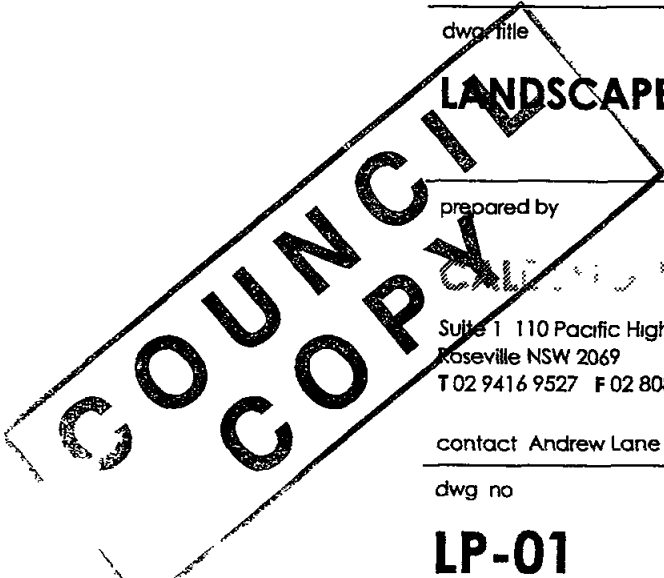

SEDIMENTATION
CONTROL FENCE


LOT 12
D.P. 19980

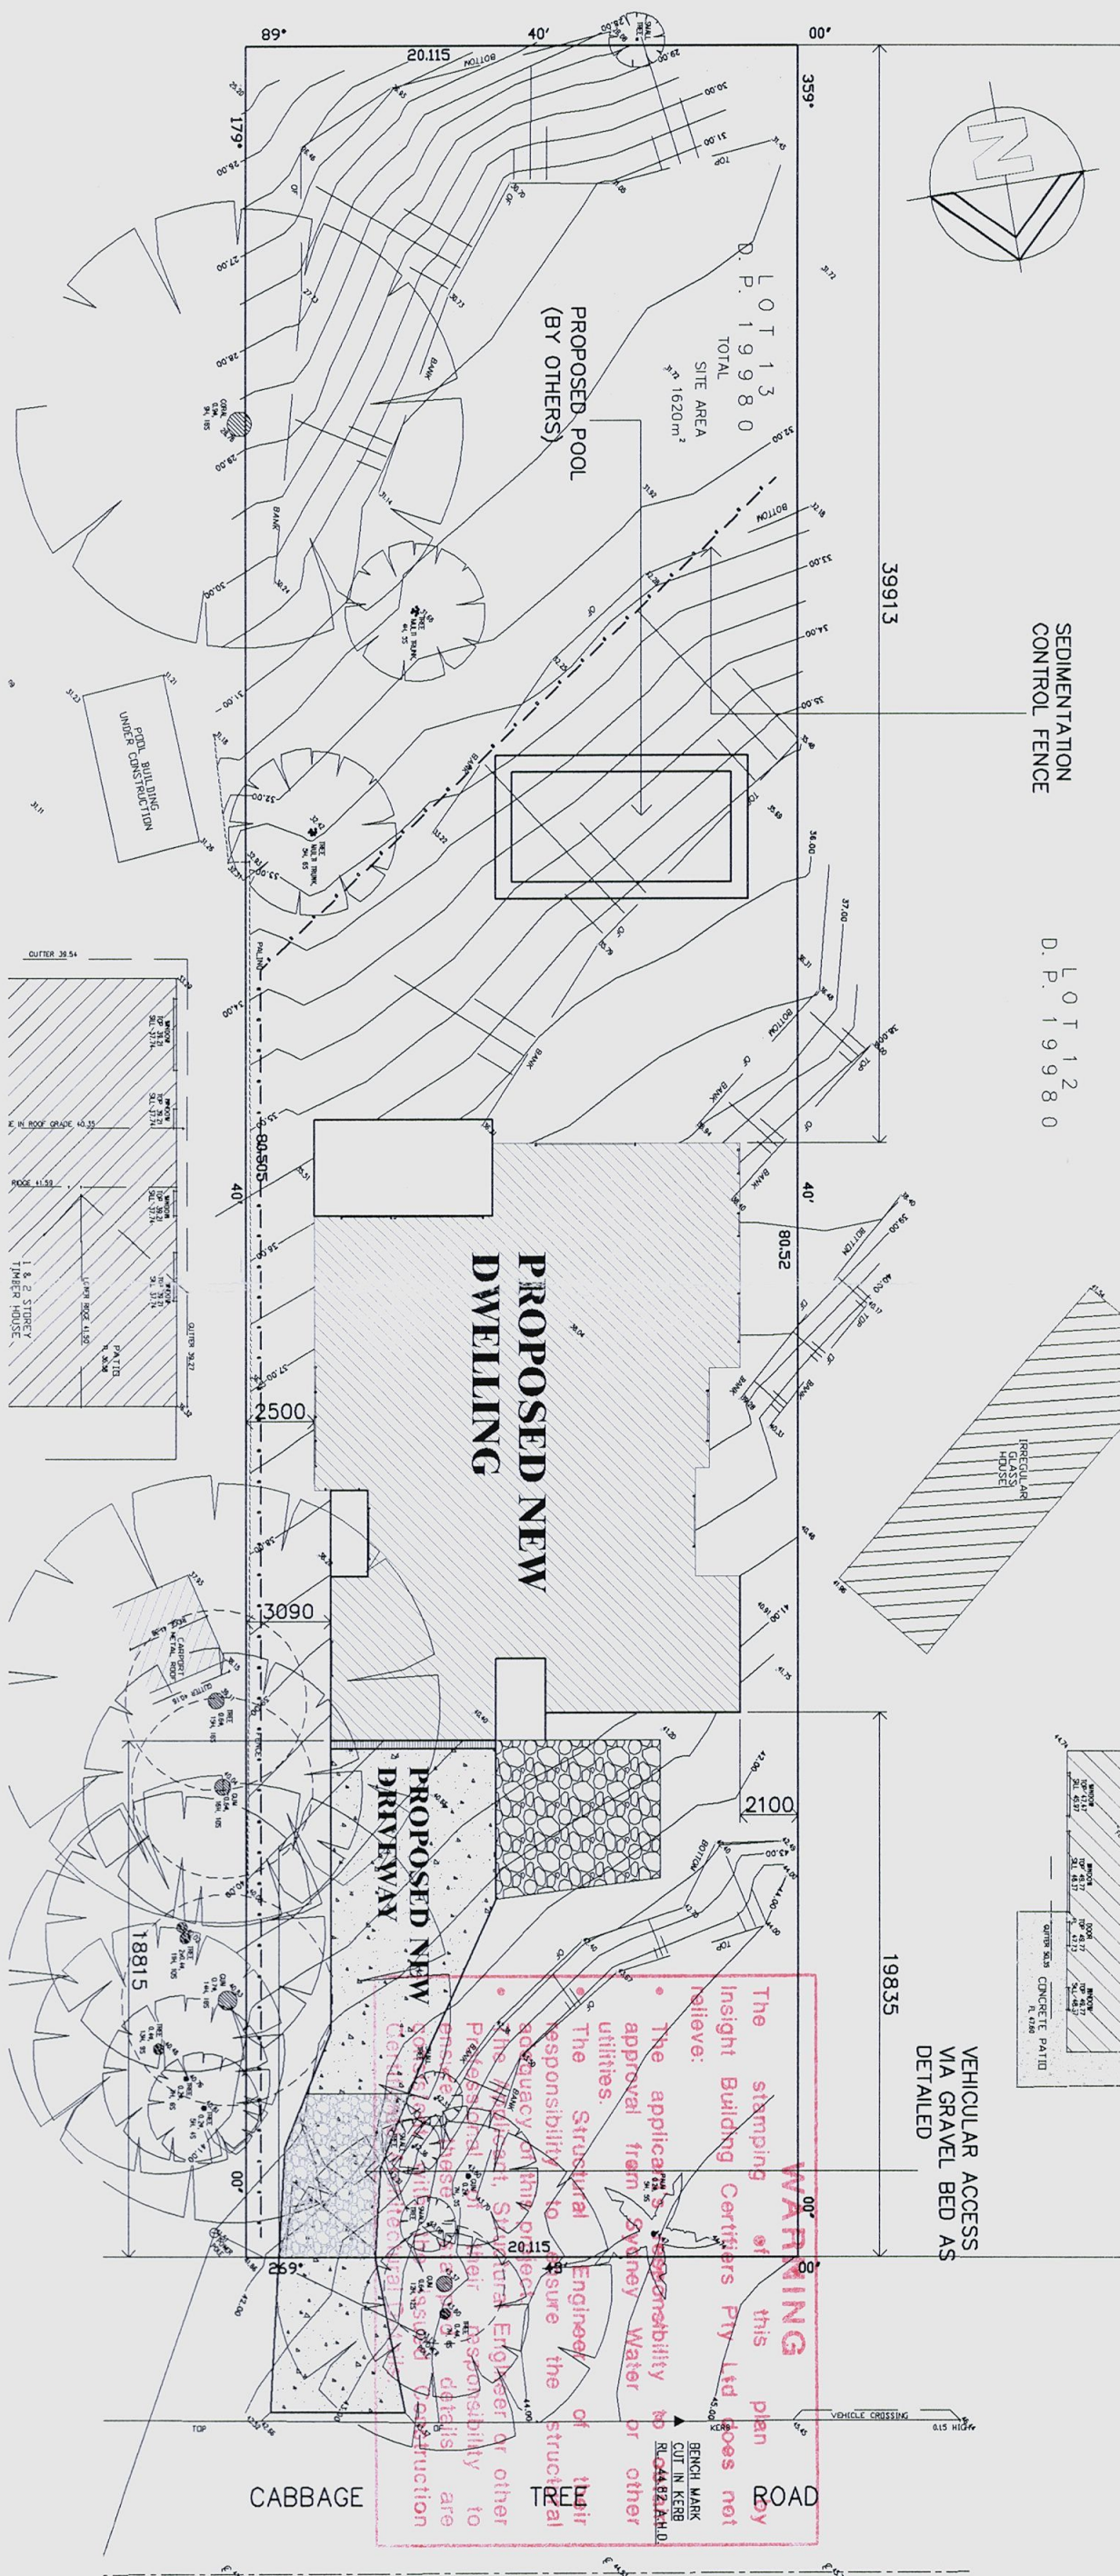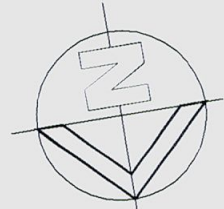


SEDIMENTATION & EROSION CONTROL PLAN

GEOTEXTILE
FILTER
FABRIC

CONSTRUCTION SITE

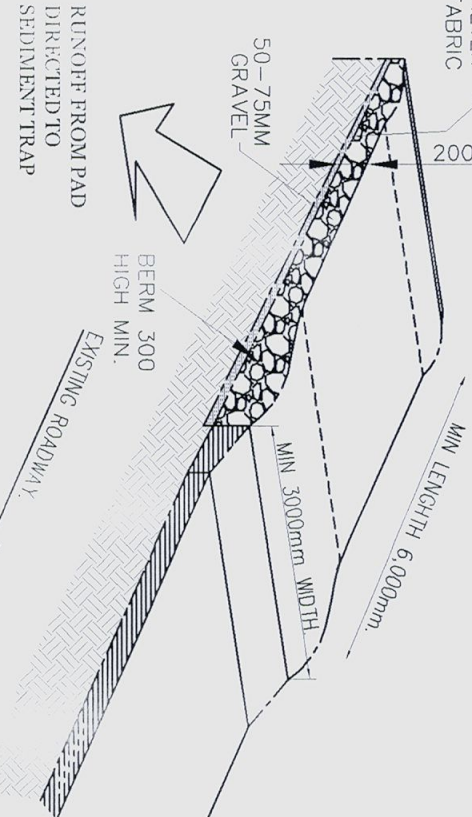

TEMPORARY CONSTRUCTION EXIT/ENTRANCE

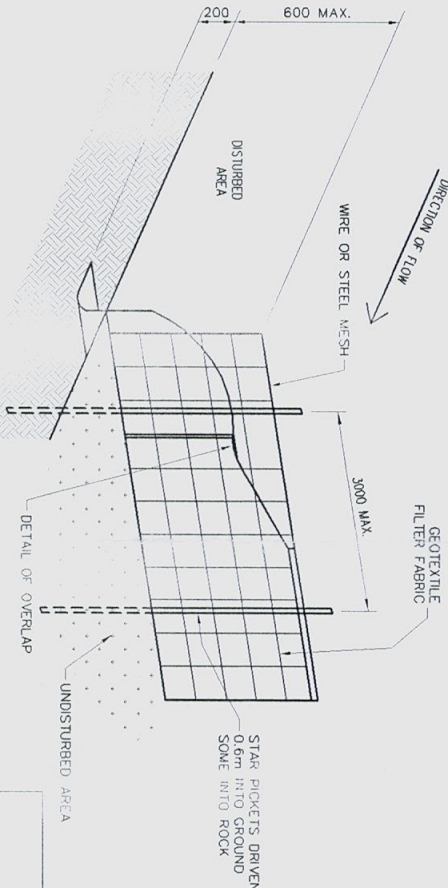

SEDIMENTATION CONTROL FENCE DETAIL

SCALE = 1:15

SEDIMENT CONTROL:

1. INSTALL SEDIMENT CONTROL STRUCTURES IN LOCATIONS INDICATED ON DRAWINGS AND AS OTHERWISE REQUIRED TO CONTROL SEDIMENT DURING ALL EXCAVATIONS AND WHILST AREAS OF THE SITE ARE EXPOSED TO EROSION.
2. CONTROL STRUCTURES TO BE AS DETAILED OR AS OTHERWISE REQUIRED.
3. REVIEW CONTROL MEASURES, AND MAINTAIN STRUCTURES DURING CONSTRUCTION.
4. IF ADDITIONAL MEASURES ARE REQUIRED FOR EROSION CONTROL, OR BY COUNCIL REQUIREMENTS REFER TO 'URBAN EROSION AND SEDIMENT CONTROL' GUIDELINES PREPARED BY THE DEPARTMENT OF CONSERVATION AND LAND MANAGEMENT.

DOCUMENT CERTIFICATION

DATE: Nov 2007
BRUCE FOWLER
BUILDERS LIC NO. 1436015

THIS SEDIMENTATION CONTROL PLAN HAS BEEN DESIGNED IN ACCORDANCE WITH THE REQUIREMENTS OF THE NSW DEPARTMENT OF LAND AND WATER CONSERVATION URBAN EROSION AND SEDIMENT CONTROL GUIDE LINES

CLASSIC
COUNTRY
COTTAGES

PROPOSED NEW DWELLING
85 CABBAGETREE ROAD
BAYVIEW

FOR
Mr. M. & Mrs. L. DWYER

DATE NOV 2007 SCALE 1:250
JOB No. DWG. No. REV
CC70 11 A

HIA members
the best in the business



General Housing Specifications



ADDRESS OF PROPERTY : 85 CABRAGETREE RD BAYVIEW.

GENERAL HOUSING SPECIFICATIONS BETWEEN :

OWNER: MR M & MRS L DWYER.

AND

CONTRACTOR: Classic Country Cottages

CONTRACTOR LICENCE NO: 158741 C

INDEX
GENERAL HOUSING SPECIFICATION
(NSW version revised August 2005)

PART NO.	PART HEADINGS	PAGE NO.
1.0	Introduction	2
2.0	Statutory Requirements	3
3.0	Owner's Obligations	3
4.0	Plans, Permits and Application Fees	4
5.0	Excavations	4
6.0	Foundations and Footings	4
7.0	Retaining Walls	6
8.0	Effluent Disposal/Drainage	6
9.0	Timber Framing	6
10.0	Steel Framing	8
11.0	Roofing	8
12.0	Masonry	9
13.0	Cladding and Linings	10
14.0	Joinery	10
15.0	Services	11
16.0	Tiling	12
17.0	Painting	13
18.0	Signatures	13

1 0 INTRODUCTION

1 1 General

This Specification details the works to be executed and the materials to be used in carrying out those works at the site

This Specification shall be read as a general specification only. The extent of the works shall be governed by the approved plans and other requirements under the contract.

Any works not fully detailed shall, where appropriate, be sufficiently performed if carried out in accordance with the relevant manufacturer's recommendations or Engineer's Recommendations, and the Building Code of Australia (BCA).

1 2 Preliminary Use

This Specification forms part of the contract and should be read in conjunction with the other contract documents.

1 3 Prevailing Documents

Where there is a difference between the plans and this specification, the plans will take precedence. The Contractor must at all times maintain a legible copy of the plans and this Specification bearing the approval of the relevant Local Authority.

1 4 Size and Dimensions

All sizes and dimensions given in this Specification are in millimetres unless otherwise stated and are nominal only.

1 5 Prime Cost and Provisional Sum Items

Prime cost items and provisional sum items are listed in the Schedule of Works.

1 6 Definitions

In this Specification:

"Engineer's Recommendations" includes any soil classification report, preliminary footing report, construction footing report and any other report, recommendation, site or other instruction, calculations or plans prepared by an engineer in respect of the works.

Where the words "Local Authority" are mentioned they shall mean the local council, or other governing authority, or private certifier with statutory responsibility for the compliance of the work performed.

Where referred to in this Specification, regulations shall mean the building regulations and codes (including the BCA, as amended) statutorily enforceable at the time application is made for a construction certificate or other permits, consents or approvals relating to the contract.

Unless the context suggests otherwise, terms used in this Specification shall have the same meaning as in the HIA NSW Residential Building Contract between the Owner and the Builder (contract).

20 STATUTORY REQUIREMENTS

21 The Building Works

The building works shall be constructed in accordance with

- a the regulations and in particular the Performance Requirements of the BCA Housing Provisions, Volume 2
b any conditions imposed by the relevant development consent or complying development certificate
c commitments outlined in the relevant BASIX Certificate

in so far as the Builder is required in accordance with the Schedule of Works addended to this Specification

2.2 Compliance with Requirements of Authorities

The Builder is to comply with the requirements of all legally constituted authorities having jurisdiction over the building works and the provisions of the Home Building Act

23 Electricity

Where there is no existing building the Builder is to make arrangements for any electrical power to be used in the construction of the building works and is to pay fees and costs incurred therein. The cost of providing and installing any additional poles, wiring, service risers or underground wiring etc. as may be required by the electricity supply authority, shall be borne by the Owner.

26 Sanitary Accommodation

Prior to the commencement of the building works unless toilet facilities exist on the site the Builder shall provide temporary toilet accommodation for the use of subcontractors Where the Local Authority requires the temporary toilet to be connected to sewer mains the additional cost of this work shall be borne by the Owner On completion the Builder shall remove the convenience

30 OWNER'S OBLIGATIONS

3.1 Engineer's Recommendations

If the contract so indicates, the Owner shall, at the Owner's expense provide the Builder with reports and recommendations (including soil classification) as to the foundations or footings requirements for the building works prepared by an engineer

In these circumstances, if the Builder instructs any party to provide such recommendations, the Builder does so only as agent for the Owner.

3.3 Trades Persons Engaged by Owner

The Owner shall not engage or employ any tradesperson, trade-contractor or any other person to work on the site without the consent of the Builder which consent may be subject to such terms and conditions as the Builder may stipulate

3 4 Items Supplied by Owner

For all items referred to in this Specification to be supplied by the Owner, it is the responsibility of the Owner to arrange payment for delivery of and protection against damage and theft of all these items

3 5 Water Supply

Where there is no existing building on the site the Owner shall at the Owner's expense supply adequate water to the site for construction purposes Unless otherwise specified the Builder shall pay the standard water meter connection fee to the water supply authority providing this service is pre-laid to the site ready for use The Owner shall be responsible for any fee to be paid in excess of the standard water meter connection fee

3 6 Sanitation

Unless otherwise specified

- (a) the Owner shall, at the Owner's expense, supply sewerage connection riser or common effluent drainage connection riser on the site,
- (b) the Builder shall pay the standard sewer connection fee to the sewerage supply authority providing this service is pre-laid to the site and ready for use and
- (c) the Owner shall be responsible for any fee to be paid in excess of the standard sewer connection fee

4 0 PLANS, PERMITS AND APPLICATION FEES

4 1 Permits and Fees

Subject to a contrary requirement under the contract the Builder shall lodge all necessary application notices plans and details with the Local Authority for approval prior to commencement of construction

4 2 Mines Subsidence

In areas affected by mines subsidence the appropriate authority is to be consulted and any work carried out in accordance with the authority's requirements

4 3 Setting Out

The Builder shall accurately set out the building works in accordance with the site plan and within the boundaries of the site

5 0 EXCAVATIONS

5 1 Excavations

The part of the site to be covered by the proposed building or buildings and an area at least 1000mm wide around that part of the site or to the boundaries of the site, whichever is the lesser, shall be cleared or graded as indicated on the site works plan

Top soil shall be cut to a depth sufficient to remove all vegetation

Excavations for all footings shall be in accordance with the Engineer's Recommendations and BCA Volume 2 Housing Provisions Part 3 2 2

6 0 FOUNDATIONS AND FOOTINGS

6 1 Underfloor Fill

Underfloor fill shall be in accordance with BCA Volume 2 Housing Provisions Part 3 2 2 or Performance Requirements P2 1 P2 2 3 and Clause 1 0 10

6 2 **Termite Risk Management**

Termite treatment shall be carried out in accordance with BCA Volume 2 Housing Provisions Part 3 1 3 or Performance Requirement P2 1 and Clause 1 0 10

6 3 **Vapour Barrier**

The underfloor vapour barrier shall be 0 2 mm nominal thickness high impact resistance polyethylene film installed in accordance with BCA Volume 2 Housing Provisions Part 3 2 2 or Performance Requirements P2 1, P2 2 3 and Clause 1 0 10

6 4 **Reinforcement**

Reinforcement shall conform and be placed in accordance with the Engineer's Recommendations and BCA Volume 2 Housing Provisions Part 3 2 3 or Performance Requirements P2 1 and Clause 1 0 10

Support to all reinforcement shall be used to correctly position and avoid any undue displacement of reinforcement during the concrete pour

6 5 **Concrete**

Structural concrete shall not be less than Grade N20 except where otherwise approved by the engineer and in accordance with BCA Volume 2, Housing Provisions, Part 3 2 3 or Performance Requirements P2 1 and Clause 1 0 10

Pre-mixed concrete shall be manufactured in accordance with AS1379 with delivery dockets kept on site and available for inspection by the engineer

Concrete shall be placed and compacted in accordance with good building practice

6 6 **Curing**

All concrete slabs shall be cured in accordance with AS3600

6 7 **Footings and Slabs on Ground**

Concrete slabs and footings shall not be poured until approval to pour concrete is given by the engineer or the Local Authority

NOTE Bench levels and floor levels on the site works plan shall be regarded as nominal, unless specified otherwise

6 8 **Suspended Slabs**

All concrete slabs other than those supported on solid ground or properly compacted filling, shall be constructed as suspended slabs These slabs shall be constructed in accordance with the Engineer's Recommendations

6 9 **Foundation Walls**

On footings as previously specified build brick walls to the thickness shown on plan to level underside of floor bearers or plates

6 10 Sub- Floor Ventilation

Provide adequate cross ventilation to the space under suspended ground floor. No section of the under floor area wall to be constructed in such a manner that will hold pockets of still air and to meet with the requirements of BCA, Volume 2 Housing Provisions, Part 3 4 1 or Performance Requirement P2 2 3 and Clause 1 0 10

6 11 Sub-Floor Access

Provide access under suspended floors in position where indicated on plan

7 0 RETAINING WALLS

7 1 Retaining Walls

Where the Builder is required by the Schedule of Works addended to this Specification the Builder shall construct retaining walls as shown on the approved plans. Where a retaining wall is not included in the Schedule of Works, the construction of the retaining wall shall be the responsibility of the Owner

8 0 EFFLUENT DISPOSAL/DRAINAGE

8 1 Effluent Disposal/Drainage

In both sewered and unsewered areas, fit bath, wash basin, kitchen wash tubs, pedestal pan and floor grate to shower recess in positions shown on plan (refer to Schedule of Works). Provide waste pipes with traps to the above fittings and connect to the drainage system. The whole of the work to be performed in accordance with the rules and requirements of the sewerage authority concerned

8 2 Septic System

Provide and install a septic system where applicable to the requirements of the Local Authority and in accordance with the manufacturer's recommendations

8 3 Storm Water Drainage

Stormwater drainage shall be carried out in accordance with BCA, Volume 2, Housing Provisions Part 3 1 2 or Performance Requirement P2 2 1 and Clause 1 0 10

Allow for the supplying and laying of stormwater drains where shown on the site plan

9 0 TIMBER FRAMING

9 1 Generally

All timber framework sizes, spans, spacing, notching, checking and fixing to all floor, wall and roof structures shall comply with BCA, Volume 2 Housing Provisions Part 3 4 3 or Performance Requirement P2 1 and Clause 1 0 10 or AS1684. Alternative structural framing shall be to structural engineer's details and certification

The work shall be carried out in a proper and tradesperson like manner and shall be in accordance with recognised and accepted building practices

9 2 Floor Framing

All floors not specified to be concrete are to be framed at the level shown. Span and spacing of bearers is to conform to the requirements of the span tables for the appropriate member size. Deep joists to upper floors, where shown, are to be fitted with solid blocking or herringbone strutting as required. All sizes and stress grades of timber members and tie down methods are to be in accordance with AS1684.

9 3 Wall Framing

Plates may be trenched to provide uniform thickness where studs occur. Where plates are machine gauged to a uniform thickness, trenching may be omitted. Wall framing is to be erected plumb and straight and securely fastened to floor framing. Provide a clear space of 40mm between outer face of wall frame and inner face of brick veneer walls. Tie brickwork to studs with approved veneer ties. Ties are to slope downwards towards the veneer wall.

Studs in each panel of walling shall be stiffened by means of solid noggings or bridging pieces at not more than 1350mm centres over the height of the wall. Bottom plates shall be fixed to the floor structure in accordance with AS1684.

9 4 Heads Over Opening (Lintels)

All sizes, stress grade and bearing area shall conform to AS1684. Heads exceeding 175mm in depth shall be seasoned or a low shrinkage timber species used. Plywood web lintels conforming to the requirements of the Plywood Association of Australia may be used. Glue laminated beams conforming to AS1328 or laminated veneer lumber beams to manufacturer's specification and data sheets may be used.

9 5 Roof Trusses

Where roof truss construction is used, trusses shall be designed in accordance with AS1720 and fabricated in a properly equipped factory and erected, fixed and braced in accordance with the fabricator's written instructions.

9 6 Bracing

Bracing units shall be determined and installed in accordance with AS1684 as appropriate for the design wind velocity for the site. Bracing shall be evenly distributed throughout the building.

9 7 Flooring

Cover floor joists with strip or sheet flooring as shown on plan with particular regard to ground clearance and installation in wet areas as required by the BCA. Thickness of flooring to be appropriate for the floor joist spacing.

Strip and sheet flooring shall be installed in accordance with AS1684.

When listed in Schedule of Works, floors shall be sanded to provide an even surface and shall be left clean throughout.

9 8 Roof Framing

Roofs are to be pitched to the slope shown on plan. Provide tie-down as required for the appropriate design wind speed and roof covering. Provide all rafters, ridges, hips, valleys, purlins, struts, collar ties and wind bracing as appropriate with all sizes and stress grades in accordance with AS1684.

Metal fascias shall be installed in accordance with the manufacturer's recommendations and shall meet the requirements of AS1684.

9 9 Timber Posts

Posts supporting carports verandas and porches shall be timber suitable for external use or as otherwise specified supported on galvanised or treated metal post shoes, unless otherwise specified Post shall be bolted to all adjoining beams as required by AS1684 for the wind speed classification assessed for the site

9 10 Corrosion Protection

All metal brackets facing plates and other associated fixings used in structural timber joints and bracing must have appropriate corrosion protection

9 11 Hot Water Storage Tank Platforms

Where a hot water storage tank is to be installed in the roof space, the tank platform shall be supported directly off the wall plates and must not be supported on ceiling joists Where installed in the roof space the storage tank shall be fitted with an appropriate spill tray and overflow drain pipe

Where a hot water storage tank is supported by the roof structure the structure shall be specifically designed to support all imposed loads

10 0 STEEL FRAMING

10 1 Generally

Steel floor, wall or roof framing shall be installed in accordance with the manufacturer's recommendations and BCA Volume 2 Housing Provisions Part 3 4 2 or Performance Requirement P2 1 and Clause 1 0 10

11 0 ROOFING

All roof cladding to comply with the relevant structural performance and weathering requirements of BCA, Volume 2 Housing Provisions Part 3 5 1 or Performance Requirements P2 1 P2 2 2 and Clause 1 0 10 and be installed as per the manufacturer's recommendations

11 1 Tiled Roofing

Cover the roof of the dwelling with approved tiles as selected The tiles are to be fixed as required for the appropriate design wind speed to battens of sizes appropriate to the spacing of rafters/trusses in accordance with manufacturer's recommendations Cover hips and ridges with capping and all necessary accessories including starters and apex caps Capping and verge tiles are to be well bedded and neatly pointed Roofing adjacent to valleys should be fixed so as to minimise water penetration as far as practicable As roof tiles are made of natural products slight variation in colour is acceptable

11 2 Metal Roofing

Provide and install a metal roof together with accessories all in accordance with the manufacturer's recommendations

Except where design prohibits sheet shall be in single lengths from fascia to ridge Fixings of sheet shall be strictly in accordance with the manufacturer's recommendations as required for the appropriate design wind speed Incompatible materials shall not be used for flashings fasteners or downpipes

11 3 Gutters and Downpipes

Gutters and downpipes shall be manufactured and installed in accordance with BCA Volume 2, Housing Provisions, Part 3 5 2 or Performance Requirement P2 2 1 and Clause 1 0 10 Gutters and downpipes are to be compatible with other materials used

- 11 4

Sarking
- Sarking if used under roof coverings must comply and be fixed in accordance with AS/NZS4200 1 for materials and AS/NZS4200 2 for installation
- 11 5

Sealants
- Appropriate sealants shall be used where necessary and in accordance with manufacturer's recommendations
- 11 6

Flashing
- Flashings shall comply with, and be installed in accordance with BCA Volume 2, Housing Provisions Part 3 3 4 or Performance Requirement P2 2 2 and Clause 1 0 10
- 12 0

MASONRY
- 12 1

Bricks
- All clay bricks and brickwork shall comply with AS/NZS4455, AS/NZS4456 AS3700 and BCA, Volume2, Housing Provisions Part 3 3 or Performance Requirement P2 1 and Clause 1 0 10 Clay bricks are a natural kiln fired product and as such their individual size may vary
- Tolerances shall only be applied to the total measurements over 20 units, not to the individual units
- 12 2

Concrete Blocks
- Concrete blocks are to be machine pressed, of even shape well cured and shall comply with AS3700 Concrete blockwork shall be constructed in accordance with BCA, Volume 2, Housing Provisions Part 3 3 or Performance Requirement P2 1 and Clause 1 0 10
- Autoclaved aerated concrete blocks shall be in accordance with the manufacturer's product specification at the time the work is being carried out
- 12 3

Damp Proof Courses
- All damp proof courses shall comply with BCA, Volume 2 Housing Provisions, Part 3 3 4 or Performance Requirement P2 2 2 and Clause 1 0 10 The damp proof membrane shall be visible in the external face of the masonry member in which it is placed and shall not be bridged by any applied coatings render or the like
- 12 4

Cavity Ventilation (Weep Holes)
- Open perpendicular joints (weepholes) must be created in the course immediately above any DPC or flashing at centres not exceeding 1 2m and be in accordance with BCA Volume 2 Housing Provisions Part 3 3 4 or Performance Requirement P2 2 2 and Clause 1 0 10
- 12 5

Mortar and Joining
- Mortar shall comply with BCA Volume 2 Housing Provisions Part 3 3 1 or Performance Requirement 2 1 and Clause 1 0 10 Joint tolerances shall be in accordance with AS3700

12 6 Masonry Accessories

Masonry accessories shall comply with BCA, Volume 2, Housing Provisions Part 3 3 3 or Performance Requirement P2 1 and Clause 1 0 10 and accepted building practices Wall ties to meet corrosion resistant rating appropriate for the exposure conditions of the site Provide appropriate ties to articulated joints in masonry

12 7 Lintels

Lintels used to support brickwork opening in walls must be suitable for the purpose as required by BCA, Volume 2 Housing Provisions, Part 3 3 3 or Performance Requirement P2 1 and Clause 1 0 10 Provide one intel to each wall leaf Provide corrosion protection in accordance with BCA Part 3 4 4 as appropriate for the site environment and location of the lintels in the structure

12 8 Cleaning

Clean all exposed brickwork with an approved cleaning system Care should be taken not to damage brickwork or joints and other fittings

13 0 CLADDING AND LININGS

13 1 External Claddings

Sheet materials or other external cladding shall be fixed in accordance with the manufacturer's recommendations and any applicable special details

Where required in open verandas porches and eaves soffits, material indicated on the plans shall be installed

13 2 Internal Wall and Ceilings Linings

Provide gypsum plasterboards or other selected materials to walls and ceilings Plasterboard sheets to have recessed edges and be a minimum of 10mm thick Internal angles in walls from floor to ceiling to be set Suitable cornice moulds shall be fixed at the junction of all walls and ceilings or the joint set as required The lining of wet area walls shall be constructed in accordance with BCA, Volume 2, Housing Provisions Part 3 8 1 or Performance Requirement P2 4 1 and Clause 1 0 10 Wet area lining is to be fixed in accordance with the manufacturer's recommendations

The ceiling access hole shall be of similar material to the adjacent ceiling

13 3 Waterproofing

All internal wet areas and balconies over internal habitable rooms to be waterproofed in accordance with BCA Volume 2, Housing Provisions, Part 3 8 1 or Performance Requirement P2 4 1 and Clause 1 0 10

14 0 JOINERY

14 1 General

All joinery work (metal and timber) shall be manufactured and installed according to accepted building practices

14 2 Door Frames

External door frames shall be a minimum of 32mm thick solid rebated 12 mm deep to receive doors Internal jamb linings shall be a minimum of 18mm thick fit with 12mm thick door stops Metal door frames shall be installed where indicated on drawings in accordance with the manufacturer's recommendations

14 3 Doors and Doorsets

All internal and external timber door and door sets shall be installed in accordance with accepted building practices Unless listed otherwise in the Schedule of Works doors and door sets shall be manufactured in accordance with AS2688 and AS2689

14 4 Window and Sliding Doors

Sliding and other timber windows and doors shall be manufactured and installed in accordance with AS2047

Sliding and other aluminium windows and doors shall be installed in accordance with manufacturer's recommendations and AS2047

All glazing shall comply with BCA, Volume 2 Housing Provisions Part 3 6 or Performance Requirements P2 1 P2 2 2 and Clause 1 0 10 and any commitments outlined in the relevant BASIX Certificate

14 5 Architraves and Skirting

Provide architraves and skirting as nominated on the plans or listed in the Schedule of Works

14 6 Cupboards/Kitchens/Bathroom

Units shall be installed to manufacturer's recommendations Bench tops shall be in a water resistant material

14 7 Stairs, Balustrades and other Barriers

Provide stairs or ramps to any change in levels, and balustrades or barriers to at least one side of ramps, landings and balconies as per BCA, Volume 2 Housing Provisions, Part 3 9 1 or Performance Requirement P2 5 1 and Clause 1 0 10 for stair construction and Part 3 9 2 or Performance Requirements P2 1, P2 5 2 and Clause 1 0 10 for balustrades

15 0 SERVICES

15 1 Plumbing

All plumbing shall comply with the requirements of the relevant supply authority and AS3500 The work is to be carried out by a licensed plumber
Fittings as listed in the Schedule of Works shall be supplied and installed to manufacturer's recommendations
Fittings, hot water system and any rainwater harvesting facilities shall be appropriate to satisfy any commitment outlined in the relevant BASIX Certificate

15 2 Electrical

Provide all labour and materials necessary for the proper installation of electricity service by a licensed electrician in accordance with AS3000 and the requirements of the relevant supply authority Unless otherwise specified, the electrical service shall be 240 volt, single phase supply

15 3 Gas

All installation (including LPG) shall be carried out in accordance with the rules and requirements of the relevant supply authority

15 4 Smoke Detectors

Provide and install smoke alarms manufactured in accordance with AS3786 as specified or as indicated on the plans and in accordance with BCA Volume 2 Housing Provisions Part 3 7 2 or Performance Requirement P2 3 2 and Clause 1 0 10

15 5 Thermal Insulation

Where thermal insulation is used in the building fabric or services such as air conditioning ducting or hot water systems, it shall be installed in accordance with manufacturer s recommendations to achieve the R-Values required by BCA Part 3 12 1 to meet Performance Requirement NSW P2 6 1 (a) or as outlined in the relevant BASIX Certificate

16 0 TILING

16 1 Materials

Cement mortar and other adhesives shall comply with AS3958 1 or tile manufacturer s recommendations

16 2 Installation

Installation of tiles shall be in accordance with AS3958 1 manufacturer s recommendations or accepted building practices

Where practicable spacing between tiles should be even and regular Provide expansion joints where necessary All vertical and horizontal joints between walls and fixtures e g bench top bath etc and wall/floor junctions to be filled with flexible mould resistant sealant All joints in the body of tiled surfaces shall be neatly filled with appropriate grout material as specified by the tile manufacturer or accepted building practice As tiles are made of natural products a slight variation in colour is acceptable

16 3 Walls

Cover wall surfaces where indicated on the drawings with selected tiles Tiles are to be fixed to the wall substrate with adhesives compatible with the substrate material Provide all required strips vent tiles and recess fittings

16 4 Floors

Lay selected floor tiles in sand and cement mortar or adhesive compatible with the substrate material, to areas indicated on the drawings Where required fit approved edge strips or metal angle to exposed edges in doorways or hobless showers in wet areas in accordance with BCA Volume 2 Housing Provisions Part 3 8 1 or Performance Requirement P2 4 1 and Clause 1 0 10 Provide adequate and even fall to wastes where required

17 0 PAINTING

17 1 General

All paint used shall be of a quality suitable for the purpose intended and the application shall be as per the manufacturer's recommendations. The colours used shall be as listed in the Schedule of Works or other relevant contract document. All surfaces to be painted shall be properly prepared to manufacturer's recommendations.

18 0 SIGNATURES

This is the Specification referred to in the contract No Date

Signed by the said
Owner in the
presence of

Witness

Owner's Signature

/ /
Date

Witness

Owner's Signature

/ /
Date

Signed by the said
Builder in the
presence of

Witness

Builder's Signature

/ /
Date

SPECIFICATION

of works for the erection of

New Single Storey Dwelling

for

Mr M & Mrs L Meyer

at

lot no *13* D.P.no *19980*

85 Cabbage Tree Rd

Bayview

SPECIFICATION

Revision 18

BUILDING TYPE

- SINGLE DWELLING ☐
- VILLA OR TOWNHOUSE ☐
- INDUSTRIAL BUILDING ☐
- DUAL OCCUPANCY ☐
- GARAGE ☐
- OFFICE BUILDING ☐
- MEDIUM DENSITY UNITS ☐
- RETAIL BUILDING ☐
- ADDITION ☐
- FARM SHED ☐
- ☐
- ☐

CONSTRUCTION

- CAVITY BRICK ☐
- TIMBER FRAMED ☐
- A.A.C.BLOCK/PANEL ☐
- BRICK VENEER ☐
- STEEL FRAMED ☐
- MASONRY BLOCK ☐
- SINGLE BRICK ☐
- STEEL CLAD ☐
- CONCRETE PANEL ☐
- F/C SHEET ☐

ADDENDUM

If any difference in requirements exists between this specification and the Building Code of Australia or relevant Standard that may apply to the construction of any building nominated by this specification, then the requirements of the Building Code of Australia and/or the appropriate Standard shall take precedence over this specification for any construction.

DISTRIBUTORS: SOUTHspec PUBLISHING
P.O. BOX 3381,
NORTH NOWRA NSW 2541

Phone: (02) 44460358
Mobile: 0410 470358
Fax: (02) 44460773

REVISION 18 – SEPTEMBER 2006
BCA 2006
BASIX as amended (NSW only)

© COPYRIGHT

NO PART OF THIS PUBLICATION MAY BE COPIED IN ANY FORM WITHOUT WRITTEN PERMISSION OF SOUTHspec PUBLISHING

SPECIFICATION

FOR THE ERECTION AND COMPLETION OF BUILDING AT: LOT No. 13 DP No 19980
ADDRESS 85 Cabbage Tree Rd TOWN/AREA Bayview
MUNICIPALITY / SHIRE / CITY Pittwater POST CODE 15201
FOR Mr M & Mrs L Dwyer Hereinafter called the Proprietor.

The builder must ensure that relative drawings, plans and construction comply with the prescribed construction, the Local Government Act, the Building Code of Australia and that the work and services are performed by the Builder to the satisfaction of the Proprietor and Lending Authorities.

INSPECTION NOTICE

This is to apply only if inspections are required by the Lending Authority. The building is to be inspected by the Society or Bank Representative at the following stages of construction and the Builder is to give the Lending Authority and Owner at least (2) clear working days notice that inspections are required.

- 1. When trenches for footings have been prepared or rock surfaces scabbled and in the case of reinforced concrete footings, when reinforcement and depth pegs have been placed in position just prior to placing of concrete. Footings must not be commenced until the trenches have been inspected and approved by the Society Representative.
- 2. On completion of floor, wall and roof framing with noggins in position and veneer walling, but before flooring is cut down, roof covering is laid and wall linings and sheetings are secured.
- 3. When the internal wall coverings have been secured and fixing out commenced, apron mouldings must not be fixed until flashings have been inspected and approved.
- 4. ON COMPLETION OF BUILDING. The owner is cautioned that if works have advanced beyond these stages without the requisite notices being given, inspections made and unsatisfactory conditions are discovered later, the offer of a loan or the terms and conditions of a loan may be varied by the lending authority.

REGULATIONS AND NOTICES:

The builder is to comply with the Building Code of Australia as amended and as applicable to the particular State or Territory in which the building is being constructed and the requirements of legally constituted Authorities for local Government and/or Services. The Builder is to give all notices, obtain all permits and pay all fees required by such Authorities. If any difference in requirements exists between this specification and the Building Code of Australia or relevant Standard that may apply to the construction of any building nominated by this specification then the requirements of the Building Code of Australia and/or the appropriate Standard shall take precedence over this specification for any construction. Where manufacturers materials, components, design factors and construction methods comply with the Performance Requirements of the B.C.A. these may be accepted by approval authorities as an alternative as per the Deemed to Satisfy Provisions.

INSURANCE:

Insurance of the works against fire will be effected as nominated in the Building Contract. The Builder shall at his own expense adequately insure against Public Risk and arrange indemnification in respect of his liability under the Workers' Compensation Act, Work Cover and/or other regulations as applicable.

VISIT THE SITE:

Builders tendering are to visit the site and satisfy themselves to the nature and extent of the work, the facilities available and the difficulties entailed in the execution of the said works. No extra amount above the accepted price will be allowed because of work arising due to neglect of this precaution, or assumptions made in respect of levels or ground slopes.

LABOUR AND MATERIALS:

The Builder is to provide all materials, labour, fittings and plant required to construct and complete the work. Materials shall be of the standard specified and workmanship in each trade shall be performed by tradesmen of that particular trade and in conformity with current good building practice.

SET OUT:

The Builder shall be responsible for the accuracy and clear delineation of the site boundaries and location of the buildings there on. The Builder is to set out and maintain the works in accordance with the drawings. Figured dimensions to be taken in preference to scale.

PLANS AND SPECIFICATIONS:

Any work indicated on the plans and not in the specification or vice versa, and any item not shown on either plans or specifications but which is obviously necessary as part of proper construction and/or finish, is to be considered as so shown or specified and is to be duly done as part of the contract. Any variations to plans or specifications to be agreed and recorded by the proprietor and the builder/contractor.

PLANS ON JOB:

The Builder must at all times maintain on the job a legible copy of the plans and specifications, bearing the approval of the Municipal Authority concerned or Principal Certifying Authority.

STANDARDS

Where an Australian Standard (AS) or Australian New Zealand Standard (AS/NZS) is nominated in this specification then that nomination refers to the latest revision of that Standard unless the Building Code of Australia references a different revision.

EXCAVATOR - BCA part 3.1.

EARTHWORKS AND EXCAVATIONS:

All earthworks shall be designed and constructed in accordance with the guidelines of AS3798. Stormwater and other surface water drainage by underground piping or surface diversions shall be in accordance with AS/NZS3500.

All siteworks shall be in accordance with the Environmental Planning and Assessment Act and Regulations for siteworks for the erection of a building, safeguarding excavations, backfilling, preventing soil movement and supporting neighbouring buildings. Drainage requirements must be determined according to the soil classifications BCA part 3.1.1.0 and part 3.2. Drainage in reactive soil areas must comply with the requirements of the clauses

FOOTINGS AND PIERS: BCA part 3.2.2

Excavate for all footings, piers, etc. to dimensions and minimum depth shown on plans or otherwise specified, or to depths necessary to secure solid bottoms and even bearing throughout similar strata. Bottoms of excavations to be level and stepped where necessary. Grade, fill and ram where necessary to receive concrete floors where shown on ground level.

At completion of foundations, all excavations to be filled, well rammed to ground level and surplus soil spread as directed. All seepage and soakage water to be effectively dealt with and diverted clear of the building. Excavate for and lay agricultural drains to back of walls retaining earth and to any other sections of foundations as may be necessary and/or directed.

ROCK EXCAVATIONS:

Should rock of any type be encountered in excavation of the works the cost of its removal is to be considered as an extra to the contract and charged for at a rate per cubic metre as indicated in the schedule of rates. The Proprietor is to be notified when rock is encountered in excavations.

CONCRETER - BCA part 3.2.3

All structural concrete shall be ready mixed and in compliance with AS3600, and unless otherwise specified on Engineers drawings, shall be of N20 grade.

The concrete shall be supplied by an approved firm and delivery dockets shall be kept on the job for inspection by the proprietor if he so desires. The concrete for minor works, where strength of concrete is not critical, such as paving on solid ground, may have a minimum compressive strength of 15MPa if unreinforced and 20 MPA if reinforced. Alternatively, such concrete may be mixed on site where the aggregate proportions and water/cement ratio can be controlled so that the required compressive strengths can be obtained.

All concrete work shall comply with the AS3600. Maximum slump shall be 80mm unless otherwise specified by Engineer. Concrete shall be carefully handled and placed to avoid segregation and shall be adequately compacted by means of mechanical vibrators or rodding and spading to ensure maximum compaction. Reinforcing mesh fabric to AS 1304 and all reinforcing bars mild steel grade unless otherwise specified.

FOOTINGS: BCA parts 3.2.3, 3.2.4 and 3.2.5

Where sites have soils or foundations of reactive nature or problem sites footings shall be approved by a practising structural engineer and in the case of known highly swelling soils or other unstable soils special precautions may have to be taken in the design and construction of concrete footings. In the case of concrete suspended floors to first floor it will be necessary for size of footings to be specified by a practising structural engineer. Footing sizes to be as per AS2870 part 1. At completion of footing excavations fill to the underside of floor slab with approved hardcore so as to provide a minimum depth of 100mm. Such hardcore may be carried under minor interior footings if required. Cover areas as noted on drawings with waterproof membrane allowing sufficient at perimeters to extend membrane up face of footing to terminate under external brickwork.

TERMITE PROTECTION: BCA part 3.1.3

Where the building is being erected in a prescribed termite area and protection is required by regulation of local government or state authority then protection against subterranean termites shall be installed in accordance with AS 3660. Details of method of protection to be used shall be submitted where required, prior to commencement of building works. Written certification, signed by the installer, that the method used and the manufacturers specification complies with the Australian Standard shall be provided to the relevant authority and owner where required. A durable notice must be permanently fixed in a prominent location in the building prior to its occupation indicating: 1. The method and date of installation of the system and the need to inspect and maintain the system on a regular basis. 2. Where a chemical barrier is used, the life expectancy as listed on the National Registration Authority label and recommended date of renewal. Note that AS3660 and BCA lists the minimum acceptable level of protection only. Owners and/or builders may specify and install additional protection if desired

FORMWORK: All formwork for concrete shall be in accordance with AS 3610.

PATHS: (see AS 3727 for guide to residential pavement construction)

Provide paths as indicated on plans. Concrete to be as previously specified and surfaced with wooden float. Excavate for and lay paths to even grades, true lines and curves. Car tracks to be a minimum of 100mm thick and paths a minimum of 75mm. Provide expansion joints in paths at a maximum spacing of 1200mm with bitumen impregnated felt joining strips the full thickness of concrete with tooled V-joints above same.

CROSS SECTION DIMENSIONS OF REINFORCED CONCRETE FOOTINGS: for buildings with timber framed floors. for sites classified a or s according to AS2870.

CONSTRUCTION OF WALL	Normal thickness of wall to be supported (not more than)	Size of Concrete (width x depth)	
		For stable soil foundations Class A	Other foundations not subject to significant movement Class S
Brick, single storey with wall height not exceeding 4200mm excluding any gable.	mm 270	mm 400x300	mm 400x400
Brick, two storey with external wall height not exceeding 7200mm excluding any gable internal wall height not exceeding 7200mm. ** use 11TM reinforcement Top and Bottom	110 270	300x300 400x400	400x400** 400x500**
Brick veneer, single storey with wall height not exceeding 4200mm excluding any gable.	110	300x300	300x400
Brick veneer, two storey with external wall height not exceeding 7200mm excluding any gable.	110	300x300	300x400
Timber frame, single storey – foundation walling measured from the top of the strip footing.			
Up to 1500mm height	110	300x300	300x400
Exceeding 1500mm and up to 3000mm height	110	300x400	300x400

REINFORCEMENT FOR STRIP FOOTINGS	Width of Strip Footing	Minimum number of main wires per layer using 8TM or 11TM fabric	Minimum number of 10mm dia. bars per layer	Minimum number of 12mm dia. bars per layer
	300 400	3 4	3 4-	3 4-

Where wall thickness exceeds as specified above, increase footing width to maintain the offset and provide additional bar or bars so that bar centres do not exceed 200mm, or an additional width of trench mesh, maintaining in all cases the required concrete cover.

CONCRETE FLOORS: BCA parts 3.2.3

Provide concrete floors where indicated on plans. Where not specifically detailed, floors are to be a minimum of 100mm thick, reinforced with No. F72 hard drawn reinforcing fabric set 32mm below top of concrete. Floor slabs to be full thickness and free from grooves and ridges. Finish surface in one operation as required for tiling or otherwise to fine finish with float or steel trowel and sponge. Thickness of floors shall be maintained under tiling recesses in all cases. Note that in Climate Zones 6,7 and 8 the edges and underneath some concrete slab construction may require thermal insulation.

INTEGRAL FLOOR SLABS AND SLAB ON GROUND: BCA part 3.2.5

Grade whole area occupied by floor to a minimum depth as required to remove top soil and grass roots etc. Determine level of top of floor to habitable rooms, a minimum of 150mm above highest point of adjacent proposed external ground level (adjust for fill or general excavation as required) or as otherwise required by Local Council.

The external finished ground surface must be graded to drain water away from the building at a minimum slope away of 50mm over the first 1m as per BCA Part3.1.2.3

Excavate for perimeter and other main footings to minimum depths as shown on Engineers drawings or to depths necessary to obtain solid bottoms and even bearing throughout a similar strata. Allow for sufficient recess for brickwork if carried under main floorings so as to reduce the amount of concrete necessary, provided that the fill is retained from displacement under the footings (by a temporary earth bank or similar) and provided also that a minimum of 100mm depth of the same hardcore is provided under all footings in such case, roadbase or ungraded bluemetal is recommended as hardcore, coalwash is NOT to be used. Reinforce to Engineers detail and pour in one continuous operation in concrete Grade 20 unless otherwise nominated. Residential slabs and footings must be constructed in accordance with AS2870 as amended.

SUSPENDED REINFORCED CONCRETE SLABS:

All concrete slabs to separate areas within or adjoining a building generally of timber floor construction shall be suspended. Temporary formwork must be removed prior to final inspection. Permanent metal formwork approved by the lending authority may be used with slab sizes and reinforcement according to manufacturers recommendation.

Suspended floor slabs to have minimum of 100mm bearing on at least two opposite sides and spans are not to exceed 2100mm except where specifically detailed. Solid fill forming may be used under concrete floors (eg. laundry, garage) adjoining the building providing that the level of the top of the slab is not less than 50mm below antcap and/or dampcourse level of the main building. For spans exceeding 2100mm, slabs supporting walls, cantilever slab floors or where beams and columns are used to support the slab, a practising structural engineers details shall be submitted with the drawings and specifications.

PRESTRESSED BEAM FLOORING:

Prestressed beams for areas to be constructed by this method shall be delivered to site and stacked for storage on timber packers to avoid damage and where stacked one above the other the timber packers shall be positioned in vertical lines.

Beams shall be purpose made by the manufacturer for this particular project, designed in accordance with AS3600. Beams shall be individually marked for their respective location on the job and positioned in the work to comply with manufacturers key drawing. Cutting or drilling into beams or modification in any way shall be done only with the express authority of the manufacturer or their site representative.

Seating for beams shall be true to line and level before positioning beams commences to ensure even, uniform bearing and such seatings shall be not less in length than shown on the drawing or as follows :

Brickwork - bearing not less than 100m	A.A.C. lightweight concrete
Steel - bearing not less than 70mm.	external walls - bearing not less than 140mm.
Concrete - bearing not less than 75mm.	Internal walls - full bearing across width of wall.

Spacing of beams and fibre cement infill panel placement shall be strictly to manufacturers detail. Topping slab concrete shall have a 28 day strength of not less than 20 MPA and thickness shall not exceed 50mm unless shown on the drawings. Reinforce with nominal F52 Mesh U.N.O.

Topping slabs shall be continuously cured for 7 days to prevent non structural cracking.

BRICKLAYER - (construction of masonry building shall be as per AS3700) BCA part 3.3

CLAY BRICKS:

To be sound, hard, of well burnt clay and shale and comply with specifications AS1225 'Burnt Clay and Shale Building Bricks'.

SAND LIME BRICKS:

To Comply with AS1654 'Calcium Silicate Bricks' and have a transverse strength no less than as per Specification AS1640 'Clay Bricks'.

CONCRETE BLOCKS OR BRICKS:

To comply with AS4455 Masonry Building Blocks/Pavers

SAND:

To be clean, sharp and free from all impurities.

CEMENT MORTAR: To be one part fresh cement to 3 parts sand.

LIME MORTAR: BCA part 3.3.1.6

To be one part lime to 3 parts sand. Lime to be well slaked before use.

COMPO MORTAR: To be one part cement, one part lime and 6 parts sand. All bricks to be well wetted before use. This not to apply to textured bricks. Footing courses to be grouted solid with cement mortar. All brickwork to be properly bonded. laid on full bed and all perpends filled. All piers are to be built solid and each

course grouted as work proceeds. Carry up all work true and plumb to even gauge and in level courses the full height and thickness required. The brickwork faces above damp course level to be finished with neatly ironed or raked joints. Beds and joints to be kept to a reasonable thickness. Finish all other exposed brickwork faces with neat struck joints.

BUILD THE FOLLOWING IN CEMENT MORTAR; BCA part 3.3.1.6

All brickwork to underside of floor bearers level. All 110mm thick brickwork. All copings, steps, brick balustrade walls, sills, piers, wing walls, retaining walls. Brick Fences on alignment and/or brickwork under timber fencing also concrete blocks or bricks. **Build compo mortar:** All other Brickwork, including concrete masonry.

SLEEPER PIERS: BCA table 3.2.5.2.

230 x 230mm up to 1.5 high, footings are to be two courses of 350mm work. Where pier height exceeds 1.5m up to a maximum of 2.4m footings are to be two courses of 470 work and lower portion of pier to be 350 x 350. Concrete footings must be 500mm square and 200mm thick for an effective supported floor area of not more than 20m². All footings must have Engineers details for soil other than class A or S.

ENGAGED PIERS:

To be minimum of 230 x 110, spaced at not more than 1.8m centres up to 1200 high to support floor bearers and at similar centres to stiffen walls supporting concrete slabs. Piers over 1200 high to be 230 x 230. All engaged piers to be anchored to walls with specified wall ties.

VENEER WALLS: BCA 3.3.1.2

To be 110mm Brickwork built in Compo Mortar on foundation walls as previously specified. Internal faces to be 38mm from timber frames. Build in 3mm galvanised wall ties opposite each alternate stud, four courses above level of bottom plate, then every fourth course and spaced not more than 460mm horizontally and 610mm vertically or 610mm horizontally and 460mm vertically. Ties to be left open for attachment to studs. A cavity space of between 25mm and 50mm must be maintained throughout. Where thermal insulation is required to comply with Energy Efficiency requirements, clear cavity spaces must be maintained. Cavities and weep holes to be clean and clear at damp course level. All mortar droppings to be caught on paper or other material and removed before internal linings are fixed. Mortar joints on inside face walls to be flush with brickwork.

SPECIAL WALLS: (if shown on plans)

Walling not of timber. Veneer on-timber or masonry to be constructed as per Structural Engineers Detail and Certificate.

SINGLE LEAF MASONRY: (Garage Walls etc.)

Footings as per BCA part 3.2.5.1 engaged piers and reinforcing to be as per part 3.3.1.

ACCESS:

Adequate access in the external foundation wall must be provided with a weatherproof lockable door and crawl access is to be provided to all under floor areas.

VENTILATION: BCA part 3.4.1

Sub-floor areas shall be ventilated by means of evenly distributed openings with an unobstructed area of 7300mm2 per lineal metre of external wall. Where particle board flooring is used the unobstructed area shall be increased to 7500mm2 per lineal metre and evenly spaced. Ventilation of internal walls shall be a minimum of 22000mm 2/m run of wall. Vents to be immediately below bearers and similarly provide vents under verandah floors and suspended floor slabs. Sufficient cross ventilation to be provided through all walls below floors. No section of the under-floor area should be so constructed that it will hold pockets of still air. Appropriate special provision to be made where a gas bath heater is installed. Ventilation may be varied by Local Council

BRICK REINFORCEMENT:

In full brick cavity walls at two courses above level of the highest opening built into each 110mm thickness one continuous strand of 64 wide galvanised metal reinforcement lapped 100mm at joints and full width of layer at intersections.

ANT CAPS:

To all brickwork and piers, at the level of underside of floorbearers, ant capping of 0.5mm gauge galvanised steel or other approved metal is to be set, projecting 38mm beyond the internal faces of all brickwork and turned down at a 45 degree angle, lapped 13mm and soldered or crimped at all joints and corners so as to provide a continuous and effective barrier against termites throughout the length of the material. Whole of house protection against subterranean termite attack shall be installed in accordance with AS 3660.

TIES: BCA PART 3.3.3.1

Wall ties complying with AS/NZS2699 shall be used for all tie requirements. Corrosion protection and installation of wall ties is to comply with AS3700.

STEPS:

If shown on plan in bricks to match other exposed brickwork. To be built in solid work or where side walls are provided in consolidated filling. Treads are to be brick on edge, or pre cast concrete units with a maximum of 355mm going and a maximum of 190mm and minimum of 115mm rises.

LINTELS: BCA PART 3.3.3.4 AND 3.3.3.5

Provide galvanised mild steel angle iron or bars of the following sizes over openings to each 110mm thickness (or part thereof) of brickwork, all having a minimum of 110 bearing each end. All lintel angles to be placed with the longer leg vertical.

UPPER STOREY	EXTERNAL WALLS	INTERNAL WALLS
Up to 1210mm span	One 76mmx10mm bar	One 76mmx10mm bar
Up to 1570mm span	One 76x51x10 angle	One 76x51x10 angle
Up to 2410mm span	One 127x76x10 angle	One 127x51x10 angle
Up to 3010mm span	One 152x89x10 angle	One 152x89x10 angle

LOWER STOREY OR BASEMENT	EXTERNAL WALLS	INTERNAL WALLS
Up to 910mm span	One 76x76x10 angle	One 76x76x10 angle
Up to 1210mm span	One 102x76x10 angle	One 127x76x10 angle
Up to 1810mm span	One 152x76x10 angle	One 152x89x10 angle
Up to 2410mm span	One 152x102x10 angle	One 152x102x10 angle

FIREPLACE CHIMNEY and FLUES: BCA part 3.2.5.5. and 3.7.3

Reinforced concrete footings 300mm wider all round than brick construction to be provided. Build 110mm brick wall and/or corbel courses to support hearth. Non combustible material to be used for upper surface of hearth with a minimum thickness of 155mm and shall extend not less than 300mm beyond the front of the fireplace opening and not less than 150mm beyond each side of the opening. Local council may vary this requirement. Upper surface of hearth not to slope away from grate. Provide fireplace and chimney in position as shown and to the dimensions on plan. Mild steel bars or angles of suitable sizes and with a 110mm bearing at each end to support work over openings. Up to the level of 300mm above the underside of the arch or lintel, the back and sides of the fireplace to be constructed in two separate sections of solid masonry minimum 190mm thick not including cavity. Concrete masonry not permitted in construction of inner section, balance of walling to be minimum of 90mm thick. Flue to be rendered minimum 12mm thick. Mix; 1 cement, 2 lime, 10 sand or L.C. approved material. Chimney stack is to be not less than the height of the main roof ridge and is to be built in compo mortar. The flue is to be 250 x 250mm or one tenth of the area of the fireplace opening, whichever is the greater, gathered over to break daylight and pargetted to the full height. An 0.6mm galvanised steel tray, in one piece, holed for flue is to be set at level of one course above roof covering on the high side of the roof. The internal edges are to be shaped to form a quadrant gutter 25mm wide, sweated at corners. The tray is to project a minimum of 25mm beyond the external faces of brickwork turned up and/or down as required. Where the tray is turned up, a clearance of at least 6mm is to be maintained between the brickwork and the tray. Provide weep holes by leaving open vertical joints in brickwork above tray. Rake joints in brickwork ready to receive flashing to be provided by Plumber. A loose brick must be left on the back of the chimney stack. This brick must not be set until after the tray has been cleared of all mortar droppings.

HEATING APPLIANCES:

Heating appliances installed in brick or blockwork surrounds shall be in conformance with AS 1691 or AS 2918 as applicable

DAMPCOURSE: BCA part 3.3.4

Provide a continuous run of L.C. Approved dampcourse material to full width of wall thickness on all brickwork at level not higher than bottom of floor bearers and engaged piers. Dampcourse material is to be run in long lengths, lapped minimum 100mm at joints and full width at all intersections. To wall surrounding concrete and/or solid floors an additional run of dampcourse is to be laid, one full course above floor level and stepped down to meet lower dampcourse where other walls about walls of bathroom, shower recess or laundry. Damp proof courses and flashings shall be installed to give performance as specified in AS/NZS 2904.

VERMIN PROOFING:

13mm mesh galvanised bird wire to be built into brickwork and taken across cavity and secured to bottom plate.

FLASHING:

L.C. approved dampcourse material to be built in under all window sills 25mm at back of wood sill and 50mm at each end of same. Flashing to be bent down across cavity and built 25mm into veneer wall. L.C. approved dampcourse material to be built in over all exposed window and external door openings.

WEEP HOLES:

Perpend joints are to be left open in exterior brick walls spaced approx. 600mm in course immediately over flashings of all exposed openings and to brick retaining walls, fender walls etc. as required. See Bushfire Clauses for protection of weep holes in bush fire areas.

RETAINING WALLS:

Retaining walls not specifically detailed, and foundation walling required to retain earth, are to be a minimum of 230mm thick, up to a height of 750mm of retained earth. Cavity walls used to retain earth are to have the leaf adjacent to the retained earth a minimum of 230mm thick, to a maximum of 900mm of retained earth height. All to be properly bonded (see 'Bonded Walls') and provide with a properly constructed agricultural drain to the earth side of retaining wall. For walls in excess of the above heights of retained earth, an Engineers detail will be required.

BONDED WALL:

Solid brick walls more than one brick width which are used to retain earth or are otherwise noted as 'Bonded Walls', shall be bonded throughout the thickness of the wall by either header bricks or equivalent tying. Where header bricks are used, every sixth course shall be a header course or there shall be at least one header or equivalent tie to every 0.13sq metres (every third course at 480mm centres). Walls 350mm or more in thickness shall have overlapping headers or ties to provide a continuous tie through the wall.

CAVITY WALLS:

Walls indicated as cavity walls to be constructed with two leaves 110mm thick spaced nominally at 60mm apart. Where thermal insulation is required to comply with Energy Efficiency requirements clear cavity spaces must be maintained. Connect the two leaves with wall ties as per AS2699 set nominally

600mm apart in every fifth course. Ties to be embedded a minimum of 50mm in each leaf. Keep ties clean of mortar droppings and cavity clear as work proceeds.

STRAPS:

BCA part 3.3.3 To full brick cavity walls, secure door and window frames with 1.6mm galvanised iron straps set in brickwork. Straps to be 25mm wide and at least 300mm long, where practicable and spaced at a maximum of five courses apart. Set 25mm x 1.6mm galvanised iron straps 1800 apart and 1200mm down cavity with ends turned 75mm into brickwork to secure wall top plates.

COMPLETION:

Clean all cavities. Wait upon and make good after other trades. Replace all damaged and defective bricks. Clean all exposed brickwork with diluted spirits of salts, or as otherwise recommended by brick manufacturers, wash down with clean water and leave free from cement and mortar stains.

BRICKLAYER (Concrete brick) A.S. 1346 - BCA part 3.3.1

MORTAR: For normal conditions mortar to consist of: Above Dampcourse: 1 part cement
2 parts lime or lime putty
9 parts clean sand
Below Dampcourse: 1 part cement
1 part lime or lime putty
6 parts clean sand

Mortar mixes must comply with A.S. 3400 (BCA parts 3.3.1.6 and 3.3.1.7

The substitution of other plasticisers for lime is not recommended. Under no circumstances should the proportion of cement be increased.

GENERALLY:

Bricks are to be dry when laid in wall. When delivered on site bricks should be stacked openly and off wet ground and where practicable to be covered in wet weather. Footing courses to be grouted solid. All brickwork to be properly bonded, laid on full bed and all perpend filled.

JOINTS: BCA part 3.3.1.7

Finish all external brickwork and internal feature walls with raked joints. Finish all other brickwork with neat struck joints. U.N.O.

JOINT REINFORCEMENT AND CONTROL JOINTS: BCA part 3.3.1.8 and 3.3.1.9

In addition to reinforcement over openings as later specified provide joint reinforcement in bed joints at vertical spacings not exceeding 600mm. Control joints, providing a continuous vertical separation through the entire thickness of the wall, are to be provided where indicated on plans or where walls exceed 9m in length, as close as practical building will permit. Reinforcement not to extend across control joints.

AUTOCLAVED AERATED CONCRETE BLOCKS:

GENERALLY:

Lightweight blockwork shall be Autoclaved Aerated Concrete blocks consisting of sand, cement and lime and shall be installed to areas as indicated on drawings. Site provisions for storage of materials and for the mixing of adhesive shall be as recommended by the manufacturer.

WORKMANSHIP:

Fixings, fastenings, anchors, lugs and the like shall be of a type approved by the manufacturer and shall transmit the loads and stresses imposed and ensure the rigidity of the assembly. Block laying shall be in accordance with the manufacturers current published specifications.

TOLERANCES:

Maximum planar misalignment shall be 2mm along butt joints. The thickness and width of walls shall not vary by more than 5mm from design sizes. Deviation from plumb, level or dimensional angle must not exceed 5mm per 3.5m of length of member or 6mm in total run in any line.

INSTALLATIONS:

All lightweight blockwork shall be installed using thin bed adhesive mortar to all horizontals and perpend. The first course must be made true and level using a normal thick bed mortar with thin bed adhesive to fully seal the perpend. All thin bed adhesive shall be applied using a recommended notched trowel to obtain an even distribution of adhesive to achieve joint thickness of 2-3mm. All lightweight blockwork shall be laid in a format that the vertical joint of the lower course must be staggered at least 100mm relative to the vertical joint of the overlaying course. A slip/joint bond breaker must be installed between the first course and the foundations or slab on all internal and external walls to allow for differential movement between the blocks and the supporting structure. Build in as necessary all flashings, reinforcements, arch bars, lintels, frames, straps, bolts, lugs, wall ties, metalwork, precast units, sills, partitions, joists and the like. Carefully set out and leave openings for other trades to eliminate cutting.

CONTROL JOINTS: BCA part 3.3.1.8

Control joints should be built into walls at no greater than 8m centres and at locations in accordance with the recommendations of the manufacturer. Masonry expansion ties shall be installed across the joint every third course.

COMPLETION:

On completion clean out all blocks, mortar, droppings, debris etc. and remove all scaffolding, make good all put-log holes and other blemishes and leave all work in perfect condition and protect until handover.

CONCRETE BLOCK and REINFORCED MASONRY: AS 3700 - BCA part 3.3.2

GENERALLY: All masonry units shall comply with AS1500 'Hollow Load Bearing Concrete Units'. Masonry shall be stacked on planks off the ground and in wet weather shall be covered with tarpaulins or otherwise kept dry. At the end of each days work the top of the wall shall be covered with tar paper, polyethylene sheets or by other means protected from becoming excessively week. Masonry units shall not be dampened prior to laying, but shall be laid in dry state.

MORTAR: BCA PARTS 3.3.1.6 AND 3.3.1.7

Mortar shall comply with AS123 in all respects. Plasticisers may be used when approved and where tests show the mortar with plasticisers meets the requirements of these specifications.

CONSTRUCTION BEDDING:

All face and end joints shall be fully filled with mortar and joints shall be squeezed tight. Slushing of mortar into joints shall not be permitted. The first course of blocks shall be laid in a full bed or mortar.

JOINTS:

Joints on all exposed surfaces shall be as specified. The joint shall be formed by striking the mortar flush and after it has partially set, tooling with the proper shaped tool to adequately compact the surface. The tool shall be of sufficient length to form a straight line free from waves. Internal joints shall be ironed. Where flush joints are left exposed, they shall be first compacted, then repointed and excess mortar removed. Joints shall be 10mm thick unless otherwise specified or directed.

PATTERNS AND BOND:

All walls shall be built plumb, true and level, to the thickness shown on the plans and with the pattern indicated, or running bond U.N.O.

CONTROL JOINTS:

Shall be located where shown and shall form a continuous vertical break from top to bottom of wall or from bond beam. Provision shall be made for adequate lateral stability. Joint shall be filled with mortar, raked back 16mm and pointed with a non-hardening plastic filler. No reinforcing shall be carried across control joint.

JOINT REINFORCEMENT: BCA part 3.3.2.3.

Reinforce every 600mm in height and in the two courses immediately above and below window openings. Lap mesh at least 150mm at all joints and intersections except at control and expansion joints where a slip joint must be provided.

BRACING DURING CONSTRUCTION:

Masonry walls constructed in locations where they may be exposed to highwinds during erection shall not be built higher than ten times their thickness unless adequately braced, or unless provision is made for prompt installation of permanent bracing such as intermediate floor or roof structure. Back filling shall not be placed against foundation walls or retaining walls before mortar or grouting has sufficiently hardened, or before wall has been permanently braced to withstand horizontal pressure.

WEATHERPROOFING: BCA part 3.3.4

All concrete masonry walls exposed to the weather or below ground level shall be adequately water proofed, using an approved paint or other coating and applied in accordance with the directions of the manufacturer.

CLEANING:

During the progress of the work, every effort shall be made to keep walls, that are to be left exposed, clean. Mortar smears shall be allowed to dry for a short period and shall then be promptly removed by trowel or wire brush or both. Care shall be taken to avoid damage to the mortar joint when brushing. Mortar burrs shall be promptly removed. At the conclusion of the work, walls shall be cleaned down, all scaffolding and debris removed and the wall left in good clean condition

BUSHFIRE PRONE AREAS – BCA 3.7.4

Performance requirements are satisfied for a class 1 building located in a designated bushfire prone area if constructed in accordance with AS3959.

N.S.W. Variation: (a) AS3959 – Construction of buildings in bushfire prone areas, excluding section 2 of that standard which is replaced by "Planning for Bushfire Protection, appendix 3 – Site Assessment for Bushfire Attack.

OR (b) subclause (a) as modified by development consent following consultation with NSW Rural Fire Service under sec. 79B of the Environmental Planning and Assessment Act 1979

OR (c) subclause (a) as modified for development consent with a bushfire authority issued under section 100B of the Rural Fires Act 1997

CONSTRUCTION OF CLASS 1 BUILDINGS as per acceptable methods in BCA clause 3.7.4.1 (for information only)

BUILDING COMPONENT	BUSH FIRE ATTACK CATEGORY		
	MEDIUM	HIGH	EXTREME
Flooring system	(a) Concrete slab on ground (b) Suspended concrete floor (c) Framed floor with all joists and bearers above 600mm above ground (d) Framed floor where timbers are less than 600mm above ground (i) All timbers fire retardant OR (ii) subfloor space fully enclosed as per the wall above OR (iii) fully enclosed with non combustible material or 6mm thick F.R. cement sheets	As per medium requirements	As per medium requirements except that where bearers and joists are greater than 600mm above ground and not enclosed, all timbers must be fire retardant treated or sheeted underneath with non combustible material.
Supporting posts, piers stumps, poles (except where enclosed as per flooring systems)	(a) Non combustible material (b) Fire retardant treated timber to 400mm above ground (c) Timber mounted on 75mm high stirrups	As per medium requirements	As per medium requirements except that all timber is to be fire retardant treated
External Walls	(a) Masonry, concrete or earthwall (b) Framed wall with (i) sarking having a flammability index not more than 5 OR (ii) an insulation material of that standard (c) Timber logs with all joints between the logs planed and sealed (d) Combustible sheet cladding if cladding within 400mm of ground is covered by non combustible sheet material	As per medium requirements except that:- (a) P.V.C. cladding must not be used; and (b) Timber wall cladding must be fire retardant treated	As per high attack category
Windows	The openable part of a window must be screened with aluminium, steel or bronze corrosion resistant mesh with 1.8mm max. aperture size.	As per medium requirements except that: (a) timber must be fire retardant treated except if enclosed by non combustible shutters (b) Leadlight windows must be protected with non combustible material or toughened glass (c) Window screens must not be aluminium	As per high requirements except that windows not protected by non combustible shutters shall be glazed with toughened glass
External doors	External doors must be fitted with (a) weather strips or draught excluders to prevent build up of burning debris and (b) tight fitting screen doors with corrosion resistant mesh as per windows	As per medium requirements except that (i) aluminium mesh must not be used and (ii) leadlight panels must be protected by non combustible shutters or panels	As per high bushfire requirements except that:- (a) Timber doors must be fire retardant treated OR (b) Protected by non combustible shutters OR (c) Solidcore doors min.35mm
Vents and weepholes	Vents and weepholes must be protected by spark guards of corrosion resistant 1.8mm max. mesh size aluminium, steel or bronze	As per medium category except that aluminium mesh must not be used	As per high category requirements
Roof covering, eaves and fascias	(a) Timber shakes or shingles are not allowed. (b) Sheet roofing must be metal or fibre reinforced cement (c) Seal gaps under corrugations at wall or eaves line by (i) fully sarking roof OR (ii) corrosion resistant mesh as per weepholes or profiled metal sheet or mineral wool (d) Hip and ridge capping must be preformed with no gaps or gaps sealed as per (c) (e) Roof wall junctions must be sealed by: (i) fascia and eaves lining OR (ii) sealing to u/side of roofing at wall line with non combustible material (f) Tiled roofs must be fully sarked (including ridge) with sarking directly under tiling battens. All sarking must have Flammability Index less than 5	As per medium requirements except that (a) all roof sheeting must be non combustible and sarked; and (b) Timber eaves lining and/or trimming strips must be of fire retardant treated timber; and (c) Fascias must be non combustible or fire retardant treated.	As per high category requirements except that:- (a) Fibre reinforced cement or aluminium sheet must not be used for roof sheeting or fascias; and (b) Aluminium must not be used for eaves linings
Roof lights	(a) rooflight penetrations and shafts must be sealed with non combustible sleeve and linings (b) A rooflight may be of metal framed thermoplastic provided that the diffuser at ceiling level is wired or toughened glass in a metal frame (c) Vents in rooflights must have a steel or bronze mesh screens with 1.8mm max aperture size	As per medium requirements, except that: (a) roof light glazing must be wired glass (Thermo plastic or toughened glass must not be used)	As per the requirements for high category attack
Roof Ventilators	All components of roof ventilators, including rotary ventilators must be of non combustible materials and ventilation openings must be protected by 1.8mm max. aperture size non corrosive steel or bronze screens.		
Gutters and downpipes	Must be constructed of non combustible materials including materials or devices to stop leaves collecting or clogging.		
Verandah and decks	Supporting posts, columns and piers and external walls must comply with previous requirements as per this table for all categories. If sheeted or tongue and grooved solid flooring is used, the flooring system must comply with previous requirements for flooring systems.		
	(a) spaced timber deck flooring (i) gaps in deck strips must not be less than 5mm (ii) the perimeter of the deck must not be enclosed (iii) The deck flooring must be separated from main building so fire will not spread	(a) spaced timber deck flooring must be fire retardant treated.	(a) as per high category except that all timber (including balustrades) must be fire retardant treated or all materials must be non combustible

- NOTES:
- (a) Fire retardant timber must comply with requirements of AS/NZS3837. Some timber varieties naturally meet the Ignition and Heat Radiance Parameters when tested to ASTM D2898 Method B without having to be fire retardant treated.
 - (b) External timbers in a verandah patio, deck or the like are regarded as protected also if they are under a roof or similar structure that projects to a line at an angle of 30° off the vertical from the base of the wall
 - (c) Where roofing systems are fully sarked, mesh protected vents may be necessary to reduce condensation in some areas.
 - (d) Where sub floor areas are enclosed termite protection must not be compromised.

ENERGY EFFICIENCY – BCA part 3.12

Performance provisions of the BCA part 2.6 requires that a building must have a level of thermal performance so that greenhouse gas emissions are reduced using energy efficiently . This level of thermal performance must facilitate the efficient use of energy for cooling and heating. This will be achieved by selection of materials and methods of construction of Building Fabric, External Glazing, Building sealing, Air movement and services as best suited to the particular Climatic Zone in which the building is sited.

A building must have an energy rating of not less than 5 stars complying with the ABCB protocol for House Energy Rating (Note: BCA part 2.6 does not apply in N.S.W). Map of Australian Climate Zones for Thermal Design can be viewed on the Australian Building Code Boards website at www.abcb.gov.au

R-Value is the Thermal Resistance of a component to heat and cold movement. Thermal movement is upwards or downward through a roof or a combination of both.

THERMAL RESISTANCE: minimum TOTAL R-Value required for various climatic zones									
BUILDING COMPONENT	CLIMATE ZONE								
ROOFS	1	2 - Altitude less than 300	2 - Altitude 300m or more	3	4	5	6	7	8
Direction of heat flow	Downwards			Downwards and upwards			Upwards		
Minimum Total R-Value required	2.2	2.2	2.5	2.2	3.0	2.7	3.2	3.8	4.3

BUILDING COMPONENT	CLIMATE ZONE							
WALLS	1	2	3	4	5	6	7	8
Minimum Total R – Value required	1.4			1.7	1.4	1.7	1.9	2.8
QLD. Variation minimum Total R-Value	1.0			n.a.	1.4	n.a		

Special Condition apply to two storey houses

FLOORS	CLIMATE ZONES	6	7	8	Enclosed perimeters and heated slab floors have special requirements. Consult authorities
Suspended floors without heating and unenclosed around perimeter		1.0	1.0	2.5	

Added insulation to achieve minimum R-Values for various climate zones can be: (a) Reflective Insulation or (b) Bulk insulation or a combination of both. Reflective Insulation must be installed with not less than 20mm air space between the more reflective side and a building lining or cladding (note: cavity clearances are not to be reduced) and closely fitted against any penetration and or door/window frame, be adequately supported and overlapped to adjoining sheet not less than 150mm.Bulk insulation must be installed so that it maintains its position by not slumping and forming voids and must abut other installation or building members. Care should be taken that insulation does not interfere with the safety or performance of services or fittings. Insulation as manufactured must comply with AS/NZS4859.1.

R-VALUE OF INSULATION TO BE ADDED TO BUILDING COMPONENT TO MEET TOTAL R-VALUE REQUIRED									
ROOF TYPE	ROOFS	CLIMATE ZONE							
		1,2 Below 300m AHD altitude	1,2 at or over 300m AHD	3	4	5	6	7	8
	Minimum required Total R-Value for roofs	2.2	2.5	2.2	3.0	2.7	3.2	3.8	4.3
FLAT ROOF, SKILLION ROOF AND CATHEDRAL CEILING – CEILING LINING UNDER RAFTERS									
TILED	Total R-Value of roof materials	0.4 downwards	0.4 down and up	0.40 upwards					
	Minimum R-Value of insulation to add	1.8	2.1	1.8	2.59	2.29	2.79	3.39	3.89
FLAT ROOF, SKILLION ROOF AND CATHEDRAL CEILING – CEILING ON TOP OF EXPOSED RAFTERS									
TILED	Total R-Value of roof materials	0.4 downwards	0.41 down and up	0.41 upwards					
	Minimum R-Value of insulation to add	1.79	2.09	1.79	2.59	2.29	2.79	3.39	3.89
FLAT CEILING WITH PITCHED ROOF – CAVITY ROOF SPACE									
TILED	Total R-Value of roof materials	0.7 downwards	0.35 down and up	0.35 upwards					
	Minimum R-Value of insulation to add	1.5	2.15	1.85	2.65	2.35	2.85	3.4	3.95
FLAT ROOF, SKILLION ROOF AND CATHEDRAL CEILING – CEILING LINING UNDER RAFTERS									
METAL	Total R-Value of roof materials	0.38 downwards	0.35 down and up	0.39 upwards					
	Minimum R-Value of insulation to add	1.82	2.12	1.82	2.61	2.31	2.81	3.41	3.91
FLAT ROOF, SKILLION ROOF AND CATHEDRAL CEILING – CEILING LINING OF TOP OF EXPOSED RAFTERS									
METAL	Total R-Value of roof materials	0.37 downwards	0.37 down and up	0.39 upwards					
	Minimum R-Value of insulation to add	1.83	2.13	1.83	2.61	2.31	2.81	3.41	3.91
FLAT CEILING WITH PITCHED ROOF – CAVITY ROOF SPACE									
METAL	Total R-Value of roof materials	0.5 downwards	0.4 down and up	0.4 upwards					
	Minimum R-Value of insulation to add	1.7	2.1	1.8	2.6	2.3	2.8	3.4	3.9

A roof must achieve the minimum Total R-Value specified. In Climate Zones 1,2, and 3 pitched roof material with a flat ceiling must have a Solar Absorbance value less than 0.55, RBM installed below the roof and the roof space ventilated by roof, gable, eaves or ridge vents that allow an unobstructed air flow with no dead air spaces, Vents must have a total fixed open area of not less than 1% of the ceiling area. OR not less than 2 wind driven ventilators in association with fixed vents subject to approval.

TYPICAL SOLAR ABSORBANCE VALUES OF COLOURED ROOFS


Slate (dark grey)	0.9			Light Grey	0.45
Red, Green	0.75	Zinc Aluminium (dull)	0.55	off white	0.35
Yellow, Buff	0.6	Galvanised steel (dull)	0.55	Light Cream	0.3

EXTERNAL WALLS

An external wall must achieve the minimum Total R-Value for the relevant Climate Zone or in Climate Zones 1,2 and 3 to be shaded by a verandah, balcony, carport eaves and gutter or the like. The horizontal projection from the external face of the building must be not less than one quarter of the overall height of the wall measured from the internal floor vertically to the underside of the projection. This applies to all stories. NOTE: In Climate Zones 4,,5,6,7 and 8 all walls must achieve a surface density of not less than 220 Kg/m2 and in Climate Zone 6 be constructed on a flooring system that is in direct contact of ground i.e. concrete slab or in Climate Zones 6,7, and 8 incorporate insulation with an R-Value not less than 1.0 to the edges and underneath the slab. These requirements to not apply to South facing walls in Climate Zones 1,2 and 3 south of latitude 20° south

R-VALUE OF INSULATION TO BE ADDED TO BUILDING COMPONENT TO MEET TOTAL R-VALUE REQUIRED						
TYPICAL WALL CONSTRUCTION		R - VALUES	CLIMATE ZONE			
			1,2,3,5	4,6	7	8
Minimum required Total R – Value for Walls		1.4	1.7	1.9	2.8	
Total R-Value of Wall Materials		0.47				
(A) Weatherboard: minimum 70mm Timber Frame	Minimum R-Value of insulation to add	0.93	1.23	1.43	2.33	
Total R-Value of Wall Materials		0.4				
(B) Cement or Metal Sheet 70mm timber frame	Minimum R-Value of insulation to add	1.0	1.3	1.5	2.4	
Total R-Value of Wall Materials		0.54				
(C) Clay Masonry Veneer minimum 110mm Veneer	Minimum R-Value of insulation to add	0.86	1.16	1.36	2.26	
Total R-Value of Wall Materials		0.52				
(D) Concrete Block Masonry minimum 140mm Masonry	Minimum R-Value of insulation to add	0.88	1.18	1.38	2.28	
Total R-Value of Wall Materials		0.67				
(E) Cavity Clay Masonry 110 ext. veneer, 90mm internal (min)	Minimum R-Value of insulation to add	0.73	See note above			
Total R-Value of Wall Materials		0.5				
(F) External insulated Clay Masonry Minimum 110 mm masonry	Minimum R-Value of insulation to add	0.9	1.2	1.4	2.3	
Total R-Value of Wall Materials		0.48				
(G) External insulated Corner Masonry minimum 140mm thick	Minimum R-Value of insulation to add	0.92	1.22	1.42	2.32	
Total R-Value of Wall Materials		1.73				
(H) Autoclaved Aerated Masonry minimum 200mm thick	Minimum R-Value of insulation to add	Nil	Nil	Nil	1.07	

SEE NEXT PAGE FOR DIAGRAMS OF THE ABOVE WALL TYPES:

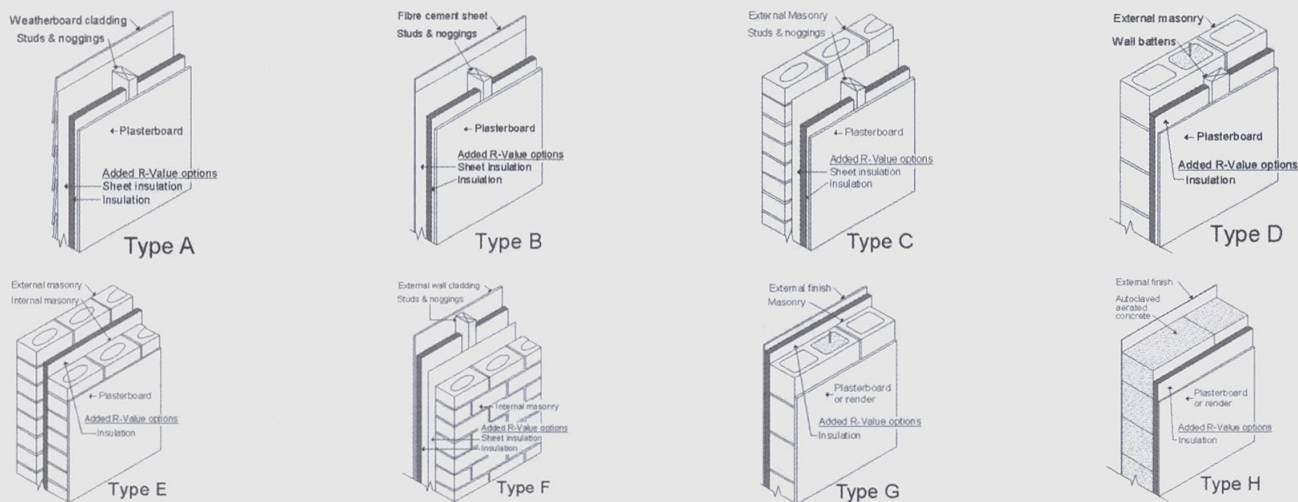

ENERGY EFFICIENT EXTERNAL GLAZING – BCA part 3.12.2

This part of the BCA applies to Class 1 buildings and class 10a buildings with a conditioned space.

Acceptable Construction Practice: The effective glazing area of a building must not exceed the percentages of the building area as per BCA Table 3.12.2.1. This table defines the maximum effective glazing area (Total glazed area of all windows in a storey) as a percentage of the total floor area of a storey. The glazing area limits listed provide only the minimal protection against overheating (heat flow into the building via the glazing) and heat loss (through the glazing) in cold conditions. The heat loss or gain can be controlled by siting of windows, shading, use of protective films, double glazing with air or gas fill in a sealed unit, and size of windows. Window manufacturers can supply windows to suit the requirements for the site Climate Zone and the window construction depends on shading of the glazed area by verandahs, balcony, fixed canopies etc. or a shading device. A shading device must restrict at least 80% of the solar radiation when in use and can be a shutter, blind, vertical or horizontal screen with blades, battens, slats etc. and be adjustable by the building occupants. Where necessary the nomination of glazing types, window locations, shading etc. should be carried out by an approved specialist.

NSW requirements to comply with BASIX Specifications are selectable in Natthers 2.32A

CARPENTER GENERALLY:

All timber shall comply with the appropriate standard as listed below. Timber sizes shall be selected so that the building as constructed complies with AS1170.2 or AS4055 for serviceability and Design Wind Gust Velocities (permissible stress) of 33 M/s minimum. Substitution of some members may be required for higher Gust Wind Velocities and advice of local authorities Building Department or Structural Engineer should be sought as whether design to N3 or higher is required.

STRESS GRADES:

Visually Stress Graded Timber: Timbers whose species or place of growth is known may be visually graded for quality in accordance AS 2082.

Mechanically Stress Graded Timber of required stress grade according to AS/NZS 1748 may be used regardless of species.

Seasoned Timbers: All timber shall be regarded as seasoned only if its moisture content does not exceed 18 per cent.

FRAMING : BCA part 3.4.3.

Timber sizes in this specification are based on AS1684.4 Simplified Non-cyclonic areas with restrictions as follows: Maximum wind classification N2 (33m/s) - maximum roof pitch 30° - maximum building width 12.0m - maximum rafter overhang 750mm - maximum wall height at ext. walls, floor to ceiling 2400mm. The sizes are for information only and should not be used for construction. All design for a structure within these limits should be carried out by reference to AS1684.4

NOTE: for wind classification N3 (W41N) and N4 (W50N) Non-cyclonic areas with building widths 12.0m and up to 16.0m and with roof slopes exceeding 30° and up to 35°, design according to AS1684.2 is required

CUTTING, ASSEMBLY AND ERECTION OF FRAMING ABOVE GROUND FLOOR LEVEL:

Where framing is cut, assembled and erected on site, particular care should be taken that member sizes and fixings are designed to comply with stress grades for the particular number of stories and roof loads according to AS1684.

FLOOR FRAMING:

Ground floor timbers shall be only of hardwood, cypress pine or pressure treated Radiata or Canada Pine below a height of 300mm above finished ground level and must not be built into brickwork. Subfloor ventilation shall conform to BCA part 3.4.1. In Bushfire Prone Areas special conditions apply.

ANT CAPS:

To all brickwork and piers, at the level of underside of floorbearers, and capping of 0.5mm gauge galvanised steel or other approved metal is to be set, projecting 38mm beyond the internal faces of all brickwork and turned down at a 45 degree angle, lapped 13mm and soldered or crimped at all joints and corners so as to provide a continuous and effective barrier against termites throughout the length of the material. Whole of house protection against subterranean termite attack shall be installed in accordance with AS 3660.1

BEARERS:

Bearers should be laid in straight and normally parallel lines with top surfaces arranged to give level bedding for joists. Unless specifically noted as otherwise, bearers shall be located directly under all loadbearing walls, except where walls are located at right angles to line of bearers, in which case piers or other approved supports shall be provided for bearers at points where they cross under such walls. Bearers having minor excesses in depth shall be brought to required level by checking out underside over supports. Packing is to be avoided but where there is no alternative, corrosion resistant and incompressible sheet material over full area of contact may be permitted. Bearers having not more than permitted spring shall be placed so that they tend to straighten under loading. Joints in bearers, unless specifically detailed otherwise, shall be made only at points of support on which adequate bearing for both members can be provided and the joint shall be secured by means of bolting or spiking against displacement or separation.

JOISTS:

Joists shall be laid over bearers in straight and normally parallel lines with top surfaces set accurately to a common level to receive flooring. Underside of joists having minor excesses in depth are to be notched out over bearers to obtain required common level. Packing may be employed if unavoidable similar to that for bearers, such packing to be securely fixed. Joists having not more than the permitted amount of spring shall be laid so that they tend to straighten under loading. Joints, unless specifically detailed, shall be made only over bearers or other supports. Joints occurring in joists which are parallel and support wallplates shall be made at points of support which provide adequate bearing for both ends which shall be butted or scarfed to maintain a straight line. Posts shall be securely skew nailed; from both sides to bearers at all points of support.

Where floor joists abut solid masonry or concrete walls, they shall be supported on timber wall plates or bearers carried on walling, off-sets or attached piers; where such method is not practicable and height of floor is more than 1800mm above ground the ends of joists or bearers may bear in pockets formed in the wall which allow at least 12mm clear air space at sides and ends of members and provide solid bearing at least 100mm in depth.

Where the unsupported span of deep joists exceed 2700mm, 50mm x 50mm herringbone strutting or solid blocking of 25mm min thickness shall be provided in continuous rows between joists at not more than 1800mm centres..

EAVES BEAMS AND VERANDAH PLATES:

Eaves beams and verandah plates shall be provided to support rafters or trusses over full height openings or recesses in walls or over verandahs or porches covered by main roof structure. Any reduction in nominal size through mill dressing or scalloping shall be allowed for so that the minimum size listed is not reduced. The ends of eaves beams and verandah plates that are supported on stud wall shall be carried by studs or stud groups as for heads for equivalent spans. End fixing shall provide resistance to uplift or displacement. Verandah Posts to be not less than 100mm x 100mm in timber F11. If supporting roof loads they shall be as per AS1684.2.

ROOFING BATTENS: Supporting roofing only. (Note: roofing battens are not suitable for the safe support of workers prior to fixing roof cladding). Battens should be continuous over a minimum of two spans and their design to suit rafter/truss spacing and batten spacing must be in accordance with AS1684 for the allowable roof mass.

MANHOLE:

Trim as required between ceiling joists or trusses for manhole 600 x 400mm minimum size. Line the opening and provide a suitable cover.

EAVES:

Project rafters to give a soffit at eaves of directed width and fix 200 x 25mm timber fascia or colourbond steel as directed. Where eaves are boxed in, soffit bearers (sprockets) of 50 x 38mm shall be provided, spaced to suit eaves lining and attached directly to outer ends of rafters. In brick veneer buildings the inner ends of soffit bearers shall be fixed to the frame so as to be 20mm or more clear above top of brickwork at time of construction. In solid masonry buildings the inner ends of soffit bearers shall be located by means of 50 x 25mm hangers from rafters or wall plates. In Bushfire Prone Areas fascias and eaves linings have special requirements.

PREFABRICATED TIMBER WALL FRAMES AND TRUSSES – BCA part 3.4.3


Where prefabricated frames and/or trusses are used for construction of the building, the manufacturers certification of construction according to AS1684.2 or AS1684.4 for the building on the particular site must be obtained. Where certification is attached to truss or framing members the certification labels shall be left in place after erection for approval by the appropriate Building Surveyor, P.C.A. or Council Authority. Timber trusses purpose manufactured for this project and engineer designed according to AS1720.1 are to be spaced at centres as directed, erected and fixed in accordance with the manufacturers instructions as approved. Support only on ends or designed bearing points. Where spacing of trusses exceeds 600mm centres provide intermediate ceiling joists in 100mm x 38mm hardwood (in F7) or 100mm x 50mm (in F8) supported from hangers at maximum of 2100 centres. Hanging beams shall be supported not more than 600mm from bottom chord panel points unless hangers are provided to nearest top chord panel points.

MASSES OF TYPICAL ROOF CONSTRUCTION

MASS OF ROOF	MATERIAL
10 kg/m2	Steel sheet roofing 0.50mm thick and battens
20 kg/m2	Metal sheet tiles or medium gauge steel sheet roofing , battens, 12mm softwood ceiling lining, sarking and lightweight insulation
30 kg/m2	Steel sheet roofing 0.775mm thick, 13mm plaster ceiling, roof and ceiling battens, sarking and lightweight insulation
40 kg/m2	Steel sheet roofing 0.75 thick, battens, graded purlins and high density fibreboard ceiling lining
60 kg/m2	Terracotta or concrete tiles and battens
75 kg/m2	Terracotta or concrete tiles, roofing and ceiling battens, 10mm plasterboard, sarking and insulation
90 kg/m2	Terracotta or concrete tiles, purlins, roofing and ceiling battens, 19mm hardwood ceiling lining, sarking and insulation

DEFINITIONS:

Spacing - Where this term is used the measurement shall be the centre-to-centre distance between members.
Span - Where this term is used the measurement shall be the face-to-face distance between members.
Reference is made to effective roof spans in the tables - the span is an indicator of the mass of roof being carried by the outer wall members.

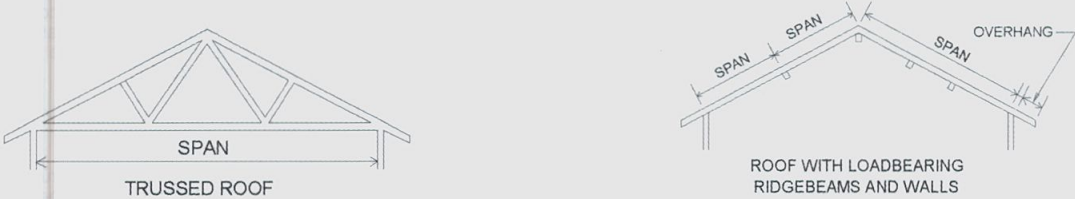

TABLES OF TIMBER SIZES

Framing Member Stud Height 2400	Span	SINGLE STOREY TILED ROOF				SINGLE STOREY SHEET ROOF			
		Unseasoned F8	F5	Seasoned MGP10	MGP12	Unseasoned F8	F5	Seasoned MGP10	MGP12
BEARERS- Strutted roof – max. rafter span 3000 @ 1800 spacing continuous over two or more spans-load bearing. Trussed Roof 9.0 Span. External Wall 1800 spacing continuous over two or more spans-load bearing.	1500	100 x 75	2/120 x 35	2/120 x 35	2/90 x 35	100 x 75	2/90 x 35	2/90 x 35	2/90 x 35
	1800	125 x 75	2/140 x 35	2/120 x 35	2/90 x 35	125 x 75	2/120 x 35	2/120 x 35	2/90 x 35
	1500	175 x 75	2/170 x 35	2/140 x 35	2/140 x 35	125 x 75	2/120 x 35	2/120 x 35	2/90 x 35
	1800	150 x 75	2/190 x 35	2/190 x 35	2/140 x 35	200 x 75	2/190 x 35	2/190 x 35	2/170 x 35
JOISTS- 450 spacing-continuous over two or more spans	1800	125 x 38	120 x 45	120 x 35	120 x 35	125 x 38	120 x 45	120 x 35	120 x 35
LINTELS*- Trussed Roof 9000 Span	900	100 x 75	2/90 x 35	90 x 45	90 x 35	100 x 50	2/90 x 35	90 x 45	90 x 35
	1200	125 x 75	2/120 x 35	120 x 45	2/90 x 45	125 x 50	140 x 45	2/90 x 45	2/90 x 35
	1500	175 x 75	2/140 x 45	2/120 x 45	2/120 x 45	150 x 50	2/120 x 35	2/140 x 35	2/90 x 45
	1800	200 x 75	2/170 x 45	2/170 x 35	2/140 x 35	150 x 75	2/140 x 35	2/120 x 35	2/120 x 35
	2100	225 x 75	2/240 x 35	2/170 x 45	2/170 x 35	175 x 75	2/170 x 35	170 x 45	2/120 x 45
	2400	275 x 75	2/240 x 35	2/240 x 35	2/190 x 45	200 x 75	2/170 x 45	2/170 x 35	2/140 x 45
	3000	-----	2/290 x 45	2/290 x 35	2/240 x 45	250 x 75	2/240 x 35	2/190 x 45	2/190 x 35
	3600	-----	-----	-----	2/290 x 45	-----	2/290 x 45	2/290 x 35	2/240 x 45

UNCOUPLED ROOF WITH LOADBEARING RIDGEBEAMS AND/OR WALLS

Rafters supporting roof and ceiling loads – non coupled cathedral roof single span

Rafter Span	Rafter Spacing	Unseasoned				Seasoned			
		F5	F7	F8	F11	F5	MGP10	MGP12	F17
Tiled Roof Ceiled									
	3000	200 x 38	200 x 50	175 x 50	175 x 50	175 x 45	140 x 45	140 x 45	140 x 35
3600	Overhang	750	750	750	750	750	750	750	750
		250 x 50	225 x 50	225 x 50	200 x 50	240 x 35	170 x 45	170 x 45	170 x 35
4200	Overhang	750	750	750	750	750	750	750	750
		275 x 50	275 x 50	250 x 50	250 x 50	240 x 45	240 x 35	190 x 45	190 x 45
4800	Overhang	750	750	750	750	750	750	750	750
		275 x 75	275 x 75	300 x 50	275 x 50	290 x 35	240 x 45	240 x 35	240 x 35
5400	Overhang	750	750	750	750	750	750	750	750
		-----	300 x 75	300 x 75	275 x 75	-----	290 x 35	290 x 35	240 x 45
	Overhang		750	750	750		750	750	750
Sheet Roof Ceiled									
	3000	175 x 50	175 x 50	175 x 50	150 x 50	140 x 45	140 x 35	120 x 45	120 x 45
3600	Overhang	750	750	750	750	750	750	750	750
		225 x 50	200 x 50	200 x 50	200 x 50	170 x 45	170 x 35	140 x 45	140 x 45
4200	Overhang	750	750	750	750	750	750	750	750
		250 x 50	250 x 50	225 x 50	225 x 50	240 x 35	190 x 45	170 x 45	170 x 45
4800	Overhang	750	750	750	750	750	750	750	750
		300 x 50	275 x 50	275 x 50	250 x 50	240 x 45	240 x 35	190 x 45	190 x 45
5400	Overhang	750	750	750	750	750	750	750	750
		300 x 75	275 x 75	300 x 50	275 x 50	290 x 35	240 x 45	240 x 35	240 x 35
	Overhang		750	750	750		750	750	750

- NOTE:**
1. Allowable overhangs are based on a maximum birdsmouth depth of D/3. Where rafters are not birdsmouthed, the allowable overhang may be increased to 30% of the single span for that member, provided that the overhang does not exceed 50% of the actual backspan.
 2. Overhang limits are only applicable where rafter ends are supported by a structural fascia.

NOTE: Sizes shown in tables in this specification are intended only as a guide to the size and stress grade for a particular member of a building frame. All timber framing should be designed and constructed in accordance with AS1684.2 and/or AS1684.4

- Sizes in this specification are based on AS1684.4 Simplified Non-cyclonic areas, with restrictions as follows:-
- Maximum wind classification N2 (33m/s)
 - Maximum Roof pitch 30°
 - Maximum building width 12.0m
- Where a building exceeds the restrictions as listed above, design to comply with AS1684.2 will allow wind speeds up to N4 (50 m/s), roof slopes up to 35° and building widths up to 16.0m.


PERMANENT BRACING OF WALLS AS PER AS1684.2 Section 8 - BCA parts 3.4.3.8, 3.4.3.11, 3.4.3.19, 3.4.3.20 and 3.4.3.21

- This section 'Permanent Bracing of walls as per AS1684 shows typical bracing applicable to timber frame construction as explanatory information only.
- TYPE 'A' UNITS** (Design racking resistance of 2kN). The following bracing units are deemed satisfactory type 'A' braces.
1. A pair of diagonal timber or metal section braces in opposite directions from each end of the wall as per fig (A) OR galvanised metal tensioned strap bracing as per fig (B).
 2. Single diagonal timber or metal section brace as per figure (C).
 3. A 900mm minimum wide panel of structural plywood as per figure (D).

Type 'A' Bracing – Pair of diagonals from each end of wall		
Timber	Metal Section	Tensioned Straps
50mm x 19mm for studs up to 2.7m long 75mm x 19mm for studs over 2.7m long Fixing: galvanised flat head nail 2.8mm dia. x 50mm long to each plate and stud.	18mm x 16mm x 1.2mm min. galvanised angle brace fixed with one 2.8mm dia. x 30 long galvanised flat head nail to each plate and stud edge.	Flat galvanised straps 0.8mm thick x 20 wide. Fixings: one galvanised flat head nail 2.8mm dia. x 30mm long to each plate and stud edge. Tension straps.

Type 'A' Bracing – Single diagonal at end of wall.	
Timber	Metal Section
75mm x 19mm min. fixed with two 2.8mm dia x 50mm long flat head galvanised nails to each stud and plate.	Galvanised angle brace fixed with two 2.8mm dia x 30 long galvanised flat head nails to each plate and stud

- Type 'B' Units** (design racking resistance of 4kN. The following bracing units are deemed to be satisfactory type 'B' braces
1. A pair of diagonal galvanised metal tension straps of minimum nominal dimension 30mm x 0.8mm in opposing directions on one side of timber frame. Ends of straps shall be bent over top and bottom faces of plates and fixed with four 3.15mm dia. x 30mm long galvanised flat head nails. Braces shall be fixed to stud edges with two similar nails to each crossing. End studs of braces section shall be strapped to top and bottom plates with 30mm x 0.8mm galvanised strap looped over plate and fixed to studs with four galvanised flat head nails 3.15mm dia x 30mm long each end of loop.
 2. A 900mm minimum wide panel of structural plywood as shown in figure (D). Fixed as follows:
Plywood stress grade F8 Stud spacing 450mm to be 7mm thick ply. Stud spacing 600mm to be 9mm thick ply.
Plywood stress grade F11 Stud spacing 450mm to be 6mm thick ply. Stud spacing 600mm to be 7mm thick ply.
Plywood stress grade F14 Stud spacing 450mm to be 4mm thick ply. Stud spacing 600mm to be 6mm thick ply.
Fixing: 2.8mm dia x 30mm long galvanised flat head nails at 50mm centres along top and bottom plates, 150mm centres along vertical edges and 300mm centres along intermediate studs.

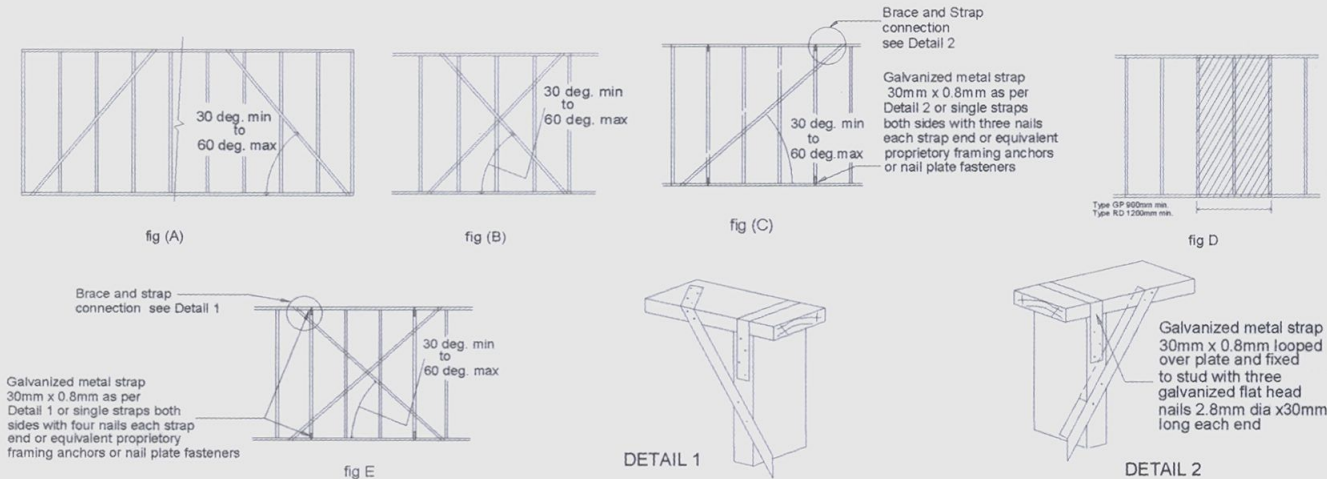

Diagrams as shown and explanation of the various types of bracings are not intended to specify bracing requirements for any timber frame construction. All bracing requirements for a particular design in timber framing must be determined in accordance with Section 8 of AS1684.2 or AS1684.4 as applicable.

TIEDOWN REQUIREMENTS: BCA tables 3.4.3.8, 3.4.3.9 and 3.4.3.18

Tie down requirements for timber frame construction can be determined from AS1684.4 Section 9 for maximum design gust wind speeds of 33m/sec. For wind speeds in excess of 33m/sec, design as per AS1684.2 is required.

Tie down fixings should be determined for the following connections:

- | | | |
|--|-----------------------------------|---|
| a) bearers to piers | d) studs to bottom and top plates | g) battens and/or purlins to rafters |
| b) floor joists to bearers | e) rafters to top plates | h) collar ties to rafters |
| c) Bottom plates to floor joists or concrete slabs | f) rafters to ceiling joists | i) verandah plates and eaves beams to posts |

NOTE: Special fastening requirements are required for type 'A' and 'B' wall bracing for connections (c) and (d) above.

CYCLONIC AND OTHER HIGH WIND AREAS: BCA part 3.10.1

Where buildings are to be constructed in regions B, C, and D as per AS/NZS1170.2 and AS1170.2 compliance with the AS1170.2 Minimum Design Loads on Structures or AS4055 Australian Wind Loads for Housing.

NOTE: High wind areas exist outside of cyclone regions B,C and D. Clarification of the category at the site should be sought from local authorities. Cyclonic Regions of Australia and Tasmania are shown on Map BCA fig. 3.10.1.4

STEEL FRAMING AND OR TRUSSES: BCA part 3.4.2

MATERIALS:

All framing sections shall be manufactured from galvanised steel conforming to AS1397. Galvanised materials up to 3.2mm thick shall have minimum coating mass of 200 g/m2. Design, fabrication and fixing shall be as per recommendations of the component manufacturers design manual. Design for Residential and Low Rise Steel Framing may conform to NASH standard as alternative to AS3623.

FABRICATION AND ERECTION:

All structural components may be fabricated into frames and/or trusses in the shop or on site and shall be cut accurately to length to fit firmly against abutting members and held so until fastened. Studs shall be seated squarely in bottom plates with webs at 90deg. to the face of the wall and accurately located, plumbed and securely fixed to top and bottom plates. Multiple studs shall be used as specified at concentrated load points. Plates shall be securely spliced to maintain continuity. Splices in studs are not permitted. Structurally adequate heads shall be fitted over openings in walls. All frames shall be adequately braced for transport and resist wind loads in service. Preferred fastening is by MIG welding. Other fastening such as carbon arc welding, self tapping bolts and screws or blind rivets of adequate strength may be used. All welds shall be cleaned and painted with zinc rich paint. The bottom plate shall be securely fastened to sub floor at centres as recommended and all site connections shall be as specified in design manual. Holes for electrical wiring, other cables and plumbing services shall be max. 33 dia. flanged holes in studs and nogginns where required. Service pipes shall be effectively separated from framing by

lagging and be securely fixed in cavities. Permanent electrical earthing of a steel frame building shall be carried out in accordance with the requirements of the local electrical authority. Where power tools are used on site, temporary earthing to the frame shall be made during construction. On completion of framing all debris shall be removed from cavities and bottom plates. Domestic metal framing shall be designed to comply with the load combinations as per AS3623.

STEEL WORKER - BCA part 3.4.4

GENERALLY:

All steel work is to be fabricated to details as shown on engineers drawings all work to be in accordance with AS4100 Steel Structures.

PURLINS AND GIRTS:

To roof and walls of building provide purlins and girts according to engineers details.

ROOFER AND SHEETER:

Cover roof and walls of building in full length sheets complete with all necessary flashings cappings etc. Secure as recommended by manufacturer and provide panels of selected translucent sheeting as indicated or directed.

ROOFER - BCA part 3.5.1

TILE ROOFING: BCA part 3.5.1.2.

Provide all roofs with first quality roofing tiles. Where pitch of rafters is less than 1:2.75 terra cotta Marseilles pattern, 1:3.7 Swiss pattern, 1:3.3 concrete tiles are used the roof shall be sarked with either 2 ply bituminous felt or double faced aluminium foil covered reinforced fabric as per AS1736. Between 1:3.7 and 1:4.5 slope, perimeter of roof shall be provided with an anti ponding board or device to ensure that all water will be discharged into eaves gutter, a clear space must be provided between edge of the device and the lowest side of the first batten so as to allow a free flow of water into the gutter. . Where one section of the roof discharges into a lower section, the discharge is to be widely distributed, and the roof is to be fully sarked. Elsewhere, where a spreader is used the roof shall be sarked from the point of discharge to Eaves with a minimum width of 1800mm approved sarking. Cover all ridges and hips with capping, starters and apex caps necessary and bed all capping and verge tiles on lime mortar and point with coloured cement mortar.

TERRA COTTA TILES:

To be glazed and manufactured in accordance with AS 2049. To be fixed to timber battens with copper wire ties every alternate tile, all fixed in accordance with AS2050.

CONCRETE TILES:

To conform to AS1757 and AS1758 and to be produced by manufacturers who provide a comprehensive guarantee and fix in accordance with AS1787. Tiles are to have an end lap of not less than 75mm. Where wiring holes are provided, every alternate tile in each course is to be tied to battens with approved wire.

Where holes are

provided for nailing every tile in each third course is to be fixed with galvanised flat head nails at least 19mm into tile batten. Fixing to be as per AS2050.

CORRUGATED FIBRE CEMENT ROOFING:

To conform to AS1611 and fixed in accordance with AS1562 Pt.2. Minimum pitch of roof is to be 1:8 for large corrugations and 1:11 where the rafter length can be covered with a single sheet. Where pitch of roof is less than 1:6 in the case of large corrugations and 1:4.5 in the case of small corrugation end laps shall be at least 225mm and sealed. Sheets to be fixed with galvanised round head screws and felt washers set in mastic to each run of battens with side and end laps or other approved method in accordance with manufacturers instructions. All necessary accessories are to be provided and the roof is to be adequately birdproofed.

PROFILED STEEL ROOF: BCA part 3.5.1.3:

To be material as nominated on drawings. All necessary accessories to be provided and fixed according to manufactures recommendations. Roof is to be bird proofed. Sheet fixings and spacings are to be strictly as per manufacturers recommendations for the design wind speed for the area. Design and installation shall be in accordance with AS/NZS 1562.

SARKING:

Where sarking is specified or required by any authority the selection of and fixing shall be in accordance with the code of practice as specified in AS1736 for pliable roof sarking and/or AS1903-04 for reflective foil laminates. All installations must comply with the requirements of BCA part 3.7.4. in Bushfire prone areas.

FLOORING - BCA part 3.4.3.4

T & G STRIP FLOORING: BCA table 3.4.3.1:

Flooring shall be seasoned and stored in a way to preserve its delivery condition. Flooring boards shall be laid in straight and parallel lines with tongues fitted into grooves and cramped together with pressures suited to moisture content and seasonal conditions. End joints shall be made on a joist and joints in adjoining boards shall be staggered. Flooring shall be kept 12mm clear of walls or wall plates parallel with the direction of laying. Boards of normal width of 75mm and less shall be fixed with one nail at each joist and boards over 75mm shall be fixed with two nails at each joist. Nails in faces of boards are to be well punched to allow for subsequent sanding and stopping. Boards profiled for secret nailing are to be skew nailed through tongues at each joist with nail punched to permit the full entry of the tongue into the groove. Flooring is not to be cut in and fixed before roofing is complete, external walls sheeted or lined and all external openings covered.

SHEET FLOORING: BCA tables 3.4.3.2 and 3.4.3.3

The minimum height of sheet flooring above ground level and under-floor ventilation shall be in accordance with manufacturers instructions or as required by Council or Lending Authority.

Where sheet flooring is used in platform construction and a decorative finish is required it shall be sealed with a water repellent at time of fixing.

a) Structural Plywood: shall be manufactured in accordance with AS2269 and sheets stamped on the face side with manufacturers name or trade mark. Sheets shall be fixed in accordance with manufacturers instructions as approved.

b) Particle Board: Approved board bonded with phenolic resin to achieve a type 'A' bond as defined in AS1860 for plywood may be used in platform construction or as fitted flooring. Boards shall be fixed in accordance with manufacturers instructions as approved. The perimeter of flooring should be fully supported by joists or noggins. Other approved particle board may be used providing it is a minimum of 2100mm above the ground, well ventilated and the building completely weatherproof prior to fixing of the floor.

c) Compressed Fibre Cement: Sheet flooring not less than 18mm thick with density of not less than 1.8g/cm3 may be used in lieu of suspended concrete floors. Sheets shall be fixed in accordance with manufacturers instructions adequately flashed and suitably finished.

ELECTRICIAN

Provide all labour and materials necessary for the proper installation of electrical services in accordance with the appropriate AS Rules and requirements of the Local Supply Authority. Arrange with the supply Authority for connection from supply main to meter board. Provide for the proper installation and connect electricity stove/s and hot water unit/s. Provide light and power points as indicated on drawings or as directed and in accordance with AS/NZS1680. Provide box to enclose meters in accordance with the requirements of the Authority concerned. Arrange for inbuilt wiring for telephone, television, computer and security installation as required.

SMOKE DETECTORS/ALARMS : BCA part 3.7.2

Fire/smoke detectors selected by the owner and complying with the requirements of the Local Government Act and/or state or territory regulations must be fitted in the locations required and approved by the regulatory authority and shall be installed in accordance with AS3786.

LIGHTNING PROTECTION:

Where lightning protection is specified by the proprietor or required under regulatory provisions it shall be installed in accordance with AS1768.

EXTERNAL WALL CLADDING - BCA part 3.5.3

WEATHERBOARDS OR PROFILE SHEETING:

as approved by the lending authority shall be fixed and flashed in accordance with manufacturers instructions and to the satisfaction of the lending authority.

Weatherboards with laps as specified by the relevant AS shall be hardwood, pressure treated radiata pine or slash pine, cypress pine, baltic pine or western red cedar. The boards shall have a maximum moisture content of 15% be in long lengths with staggered end joints, securely nailed and fitted with angle stops. Western red cedar used externally shall be fixed with galvanised or cadmium plated fasteners. Boards exceeding 100mm in width shall be double fastened at all bearings. All boards shall be primed or sealed all around including rebates and ends before fixing. Where vertical boarding is used it shall be fixed to battens at not more than 600mm centres and sarking acceptable to the lending authority placed behind the battens to provide air space and fixed to the frame work with adequate provision for discharge of moisture. External boarding shall be in one length or have joints specially designed for external use.

FIBRE CEMENT:

a) Flat Sheeting: Fibre cement sheeting shall be not less than 4.5mm thick and close jointed to full height of walling or above sill level where weatherboard dados are specified. Horizontal joints shall be flashed with 0.42mm galvanised steel turned up 13mm against stud faces and down 12mm over sheet faces, lapped 25mm at joints. Internal angles of walls shall be flashed with 38mm x 38mm x 0.42mm minimum base thickness galvanised steel angles or bitumen coated metal flashing to full height of studs and lapped 50mm at joints. All vertical and horizontal joints and angles shall be covered with timber, fibre cement or other mouldings as approved by the lending authority. Trimmers of not less than 75mm x 38mm timber shall be provided between ends of floor bearers to support lower edge of sheeting.

b) Profiled sheeting and Weatherboard: As approved by the lending authority shall be fixed and flashed in accordance with the manufacturers instructions and to the satisfaction of the lending authority.

INTERNAL WALL LININGS

Line all internal walls not specified as otherwise with Gypsum plaster board fixed horizontally in full length sheets, or with staggered end joints to ceiling height. Sheets to have recessed edges and of thickness as recommended by the manufacturer for the stud, batten or support spacing. Fixing is to be with galvanised clouts, manufacturer approved screws and/or approved adhesive and be strictly in accordance with manufacturers instructions. Set all internal angles. Note: Where below 1200mm in laundry, bathroom and W.C. and at back of kitchen sink unit and below 1800mm in shower recess, only approved water repellent sheet shall be used. Note: Adhesives must not be used to fix sheets in tiled areas.

FIBREBOARD:

Sheets shall not be less than 4.5mm thick except where tiled. Sheets to be tiled shall not be less than 6mm thick. Where flush jointing is required fibreboard sheets shall be used, fixed and jointed in accordance with manufacturers instructions.

CEILING FIXER

CEILINGS: Provide Gypsum plaster board to all internal ceilings unless otherwise specified. Sheets to have recessed edges and to be 10mm thick when fixed to ceiling battens/joists spaced at not more than 450mm and 13mm thick for 600mm spacings. Fixing is to be with galvanised clouts and/or approved adhesive and is to be in accordance with manufacturers recommendations as approved. Provide selected cornices, neatly mitred, properly fixed and scrimmed and set at all joints in full wall lengths where practicable. Gypsum plaster board for ceilings and walls shall be as per AS2589. Sheets of different thickness may be used at other spacings where their manufacture and installation complies with the Deemed to Satisfy Provisions.

PLASTERER

To all brick walls not specified as feature brickwork or otherwise (with exception of garage) apply render to minimum thickness of 12mm. Render to consist of one part fresh cement to 3 parts clean sand with 10 per cent hydrated lime added. Use only whilst fresh. All brickwork to be well wetted before plastering is commenced.

GENERALLY: Point up all flashings externally with cement mortar and make good as required after other trades.

JOINER

GENERALLY:

Joinery timber is to be of durable species seasoned and free from those defects which might effect its appearance and/or durability. All to be D A R accurately cut and fitted, properly mitred and scribed as required and securely fixed. All surfaces to be left free of mill marks or other defects, filled where necessary and ready for painting or staining. Where wood plugging is required it shall be a suitable species properly seasoned.

JAMB LININGS AND DOORS:

1. DOOR FRAMES – BRICK BUILDINGS:

Shall be at least 100mm x 50mm solid rebated properly dowelled to thresholds. Mullions shall be 75mm thick and double rebated.

2. JAMB LININGS – INTERIOR DOORS ALL BUILDINGS, EXTERIOR DOORS TIMBER FRAMED AND BRICK VENEER:

Linings shall be a minimum of 38mm thick solid rebated to all door openings. Where return plaster reveals occur linings shall be 75mm x 50mm rebated. Alternatively for internal doorways 25mm linings may be used with 12mm planted stops. In brick veneer and timber framed construction 12mm clearance shall be provided over jamb linings to external openings. Linings to openings not having doors or to have swing doors are to be 25mm thick timber securely fixed. Other proprietary linings may be approved by the owner.

DOORS:

Fit accurately to door frame. Hang external doors with three 88mm steel butts and internal doors unless otherwise specified with two 88mm steel butts. External doors shall not be less than 2040mm x 820mm x 40mm thick. Where sheeted with plywood, waterproof plywood only shall be used. All framed glazed doors (external or internal) shall be minimum of 40mm thick. Internal doors shall be minimum of 35mm thick and free of warping.

WINDOWS AND FRAMES:

In brick veneer construction 10mm clear space shall be left between underside of sill and brickwork. In two storey construction with hardwood timber framing the clearance shall be increased to 20mm.

INSTALLATION:

All windows shall be installed in accordance with the requirements of AS2047-48 for Aluminium windows and AS2146-47 for timber windows.

STAIRS AND HANDRAILS: BCA 3.9.1 and 3.9.2

Stairways shall be constructed to the layout as shown on plans with treads of equal dimensions except where shown or where winders are required. All risers in any flight shall be of equal height. All flights shall have a minimum of 2 and not more than 18 risers. Vertical clearances above stairs shall be 2000mm min. to soffit of floor or structure above when measured vertically above nose of tread. Relationship of riser to going shall be between 1:2 and 1:1.35 unless otherwise directed or as permitted in AS1657. Balustrades shall be provided to all landings, decks roofs other elevated platforms where the vertical distance from that level is more than 1 metre above the adjoining floor or finished ground level. Height of the balustrade must be a minimum of 1 metre above landings etc. and not less than 865mm above the nosings of any stair treads or floor of a ramp. Openings in balustrades (decorative of otherwise) and space between treads, eg. riser opening must not allow a 125 mm dia sphere to pass through. Resistance to loading forces of a balustrade must be in accordance with A.S. 1170. Materials and finish of handrails, newel posts and balustrading shall be as directed or agreed by owner. Where balustrades are constructed of tensioned wires provision shall be made to maintain tension applied.

ACCESS AND MOBILITY

Where access and mobility requirements are to be addressed in the construction of a new building, AS1428.1 General Requirements for Access – New Building Work contains the minimum design requirements to enable access for people with disabilities. Revision of the BCA in order to address requirements of the Disability Discrimination Act (DDA) as applies to the construction of buildings with public areas will require that the latest revision of AS1428 should be used.

PLUMBER AND DRAINER:

EAVES GUTTERS AND DOWNPIPES:

Eaves gutters and downpipes of material and finish as nominated on drawings shall be installed as per manufacturers specification to all eaves as required with falls to downpipes in positions shown and to comply with AS/NZS 2179.

VALLEYS:

To be 0.6mm thickness galvanised steel 450mm wide and fixed to valley boards with edge beaded well lapped and soldered or silicone jointed.

FLASHINGS:

Flash around chimney stacks, exhaust flues and wherever else required with approved flashings dressed well down onto roof slopes and taken vertically at least 75mm. Wedge step flashing into brickwork joints and point up with cement mortar. Eaves gutters, valleys and roof flashings shall be selected from materials compatible with each other and the roof covering to prevent bi-metallic corrosion. (See BHP publications TB8, TB15). Use of lead for flashings, gutters, downpipes and roofing is prohibited if the roof will collect potable water.

WATER SERVICES:

Where a reticulated water supply is available all work shall be carried out by a licensed water plumber. All water supply installations shall be carried out in accordance with AS3500 'National Plumbing and Drainage Code'.

RETICULATED RECYCLED WATER:

Where a utility supplied reticulated recycled water supply is connected as a dual reticulation it is important that no cross connection between the potable and recycled water can occur. There must be at least one external tap for each system and the recycled water system must have lilac coloured components. Identification markings and signage shall be installed as per AS1319 and AS1345. Recycled water cannot be used for human consumption or contact, household cleaning, personal washing or irrigation where fruit and crops are eaten raw or unprocessed.

BATHROOM FLOOR:

Provide a 50mm grating to overflow outlet in bathroom floor. Connect waste to system or install dry waste if approved..

WET ROOM FLASHINGS: BCA 3.8.1

Waterproofing of wet areas shall be designed and installed in accordance with requirements and construction techniques as per AS3740 and appendix for wall/floor combinations. All to be inspected and approved prior to covering. Where waterproof membranes are used in the construction of wet area membranes shall comply with AS/NZS4858

HOT WATER SERVICE:

All installations must comply with AS3500.4 Provide from H/water unit with selected tubing to points necessary. Terminate with taps selected. Provide inlet stop cock to hot water unit.

GAS SERVICE:

The whole of the work to be carried out as per requirements of the Local Supply Authority. The plumber is to be responsible for the gas service from fence alignment, including fixing of the meter and cover for same. Installations for bottled gas supply shall comply with the relevant standard.

HEATING APPLIANCES: Domestic type Oil, Gas and Solid Fuel heater installations shall comply with AS2918 'Domestic solid fuel burning appliances – Installation' or AS1691 'Rules for installation of domestic Oil Fired appliances' as applicable. Installation of gas fired appliances shall be carried out by a licensed gas plumber

SEWERED AREAS:

Provide a drainage system from pedestal pan and from wastes of all fittings unless a grey water system is to be installed and connect to the sewer main. where shown on site plan all to be in accordance with the rules and requirements of the Authority for Water Supply and Sewerage. Provide at least one gully outside the building. The Authority Certificate to be produced at Completion of the Work.

UNSEWERED AREAS:

Provide a drainage system from all fittings and from grease trap in accordance with the requirements of the Local Authority concerned. Excavate for drains to provide even falls throughout and a minimum cover of 300mm. Lay 100mm socketed vitrified clay pipes or P V C to take discharge from wastes of washtubs, bath, shower, washbasin and grease trap. All pipes to be completely jointed with rubber rings or solvent cement as approved. All drain lines to be laid so that water is discharged into an absorption trench provided in position shown on plan. Provide an approved grease trap with lid in position shown to take the water from kitchen sink. Top of trap to be 75mm above finished ground or nearby concrete paving level. All drainage work from fittings to the drainage line outside the building to be in accordance with the rules and requirements of the Water Supply and Sewerage Authority for sewered areas. That Authority 'Special Inspection' Certificate of the work to be produced by the builder. All plumbing and drainage shall be in accordance with the Code of Practice for state or territory and regulating local government area.

GREYWATER REUSE SYSTEMS:

Where a greywater reuse system is proposed the installation shall comply with the following Australian Standards and Codes: AS1546 parts 1 and 3: AS1547: NSW Health 1998 AWTS guideline: NSW Health 2000 Domestic greywater treatment guidelines and sewered single domestic premises. An on site greywater reuse system is not permitted in Reticulated Recycled water areas. Domestic Greywater Treatment Systems (DGTS) and Aerated Wastewater Treatment Systems (AWTS) require a certificate of accreditation from NSW Health

SEPTIC SYSTEM:

In position shown on site plan provide and install septic system as nominated by the proprietor together with a holding tank and length of absorption trench installed in accordance with the manufacturers instructions and the requirements of the Local Authority. Installations shall comply with AS1546 part 1

STORM WATER TREATMENT METHODS::

Provide roof water drains from downpipes and from gables in paving where shown on site plan. Drains to be 100mm socketed vitrified clay pipes or PVC laid to an even and regular fall so as to have a minimum cover of 150mm. Drains to discharge into street gutter where possible. Where outlets are shown within the site they are to discharge at least 3000mm clear of the building into rubble packing 600mm diameter and 600mm deep. Acceptable solutions for stormwater drainage to be as per AS/NZS3500 part 3. Stormwater treatment systems should satisfy the following performance requirements:-

1. Conserve Water 2. Prevent Increases In Flooding/Erosion 3. Maintain water balance 4. Control Stormwater Pollution.
Systems suitable for detached dwellings are:- Roof/rainwater tank: Detention device: Infiltration device and Filter strips. These are also suitable for multi-dwelling developments in addition to Stormwater tanks and Bio retention devices.

RAIN WATER TANKS:

Install rainwater tanks of selected material on slab or support as nominated by tank manufacturer. Rainwater tanks may be trickle topped up (max. 2litres/minute) from a potable water supply main and internally reticulated. A dual supply system should have no direct or indirect connection between the mains potable supply and the rainwater tank supply. Inground concrete tanks may be installed as an option with a suitable pressure pump and a testable backflow prevention device as per AS/NZS2845.1 Where an above ground tank is connected to internal reticulation, a meter with a dual check valve is to be installed and a visible air gap between the mains supply and the rainwater tank as per AS3500 and AS2845.2.1. (See NSW Health circular: Use of rainwater tanks where a reticulated mains water supply is available).

NOTE: Drain pipes must not be taken through the footings of the building. All seepage and soakage water is to be effectively dealt with and diverted clear of the buildings as shown on site plan. Trenches for drains, where running parallel to the building must not be within 600mm of the footings of the building.

TILELAYER

GENERALLY:

For guidance on installation of ceramic tiles see recommendations as set out in AS3958 parts 1 and 2.

WALLS:

Cover the following wall faces with selected glazed tiles:

To bathroom generally to a height of 135mm.
To bath recess to a height of 1350mm.

To shower recess to a height of 1800mm.

To enclosing of bath and hobs
To WC to height of one row of tiles or as directed

Above kitchen sink/s and cooking area/s allow for four rows tiles. Finish at top and salient angles with round edge tiles. Provide vent tiles and selected recess fittings. Tiles to be fixed to a backing of Fibre Cement with approved adhesive. Areas for tiles can be increased by proprietors direction or as noted on plans.

FLOORS:

Cover floors of bathroom, shower recess, WC and ES with selected ceramic tiles, set in cement mortar or approved adhesive and graded to give an even and adequate fall to floor waste.

PAINTER

GENERALLY:

All paints, stains, varnishes and water colours are to be of approved brands as selected. Materials used for priming and undercoating are to be the same brand as the finishing paints or as recommended by the manufacturers of the finishes used. All finishing colours are to be selected by the proprietor. Do all necessary stopping after the priming has been applied. Rub down all surfaces to a smooth finish prior the application of each successive coat of paint. External joinery or other exposed woodwork to have a clear plastic finish is to be treated with a priming oil containing wood preservative and a water repellent.

EXTERNALLY:

All external woodwork to be given one coat of primer, one coat of oil based undercoat and one coat of gloss finish enamel or to be given one coat of clear primer, one coat of flat clear plastic and one coat of clear plastic.

PRIMING WEATHERBOARDS:

Any Pine is to be primed all round as well as on the ends before fixing: Hardwood, cypress pine, radiata pine and oregon are to be primed on external faces including rebates before fixing, pressure treated Canada pine is to be primed at ends before fixing.

IRONWORK:

Eaves, gutters, downpipes, exposed service pipes and wrought iron etc. to be cleaned and primed and give one coat of gloss paint all round.

FIBRE CEMENT:

Clean and prepare all external fibre cement surfaces and finish with two coats of water based paint.

INTERNALLY:

All exposed woodwork in kitchen, bathroom, laundry WC EC to be prepared primed and then given one undercoat and finished with one coat of full gloss paint or to be stained and finished with two coats of clear liquid plastic as selected.

CEILINGS:

To be given one coat of sealer and two coats of paint. The finishing coat of bathroom, laundry, and kitchen ceilings to be semi gloss (unless directed otherwise).

WALLS:

All rooms except bathroom, laundry and kitchen to be given one coat of sealer and two coats of water based paint. To bathroom, kitchen, WC EC and laundry where no tiled or pre surfaced material is required, walls are to be given one coat of sealer, one coat of undercoat and one coat of gloss oil paint system.

GLAZIER: BCA part 3.6

All sashes, doors, fixed lights and other glass in building shall be selected and installed by procedures as set out in AS1288 and/or AS2047 for type, thickness and area of glass according to wind loading, human impact and other considerations for glazing in frames of timber, steel, stainless steel, aluminium and bronze according to type of frame, height of building and glazing compound and for design and glazing of unframed toughened glass assemblies. Specific attention should be made to the selection of frame materials, glazing, location in walls and orientation to the path of the sun for various climate zone. Where windows are not shaded by roof, eaves or other building projections, advice by an approved specialist or manufacturer should be sought to ensure that all installations comply with the Energy Efficiency requirements of the BCA..

FENCING

Provide paling fence 1500mm height to side and rear boundaries. Posts to be 125 x 50mm in sawn approved durable hardwood, morticed for two rails and sunk into ground 600mm at maximum of 2700 mm. Posts at angles in fencing to be 125mm square. Well ram around posts. Where rock is encountered posts are to be set in concrete. Fit two rows of 75 x 50mm hardwood rails into mortises. Cover framing with hardwood palings. Double nail to rails at top and bottom. Cut line at top and lop corners. All timber in ground or concrete to be well tarred or treated with an approved preservative. Allow for repairing any existing recommendations of the manufacturer.

FRONT FENCING:

Provide front fencing as directed.

ALPINE AREAS:

Where a building is to be constructed in an alpine area, compliance with the requirements of BCA part 3.7.5. is required. Alpine areas are areas above Australian Height Datum (AHD) as follows:- NSW, VIC, ACT above 1,200 metres AHD. TASMANIA above 900 metres AHD. For sub alpine areas where significant snow loads may occur see BCA fig. 3.5.7.2. Where snow loads may be applied to a building design according to AS1170.3 is required. (see BCA 3.11.3)

EARTHQUAKE:

Earthquake probability shall be determined to BCA3.11.3 and loading requirements designed to comply with AS1170.4

LANDSCAPING:

The area to be landscaped shall comply with the landscape plan and requirements of the Local Council Authorities. Appropriate landscape design will reduce water usage in lawns and gardens by up to 50%. Selection of native (indigenous plants suited to the local micro climate along with exotic species from California, South Africa and the Mediterranean will normally require minimal maintenance and water use. (BASIX website: see table D.2.1 for indigenous plants in various local government areas).

CAR PARKING:

All car parking and loading bays to be kerbed, guttered, sealed, drained, line marked and landscaped. Drainage of surface water into neighbouring properties is NOT permitted except where an easement is obtained. All car parks shall comply with the provision of Local Council Authorities.

COMPLETION:

The building shall be completed in every trade. Sashes, doors, locks and all other equipment shall be checked and left in a satisfactory operating condition. Timber floors shall be at least rough sanded. Where fine sanding is specified see CA39: Code of practice for sanding interior wooden floors. All plant, surplus materials and rubbish is to be removed from site. Gutters and drains shall be cleared and the building generally to be left clean and fit for occupation.

The Builder is to furnish the Owner with:

- | | |
|---|---|
| 1 Notification of Completion | 4 Certificate from Sewerage Authority re-sanitary drainage. |
| 2 All Keys for all doors. | 5 Invoices for all PC items required. |
| 3 Certificate of termite protection treatment | |

It is the responsibility of the builder to arrange any inspections necessary by Local Council, Waterboard or Lending Authorities and/or Principal Certifying Authority.

It is the responsibility of the Owner to apply to Local Supply Authorities for connection of Electricity from mains to meter box.

'APPROVAL TO OCCUPY' MUST BE OBTAINED.

BASIX: The Building Sustainability Index. – (NSW only)

This is a planning tool that measures the performance of a new dwelling (residential) by comparing its potential to consume less mains water supply and energy than an existing average home.

Sustainability Indices are assessed for Energy, Water Usage and Thermal Comfort. The policy also factors in Stormwater reuse and Landscaping, but does not score these.

NSW Government targets of a reduction in mains potable water consumption and an average of 36% reduction in Greenhouse Gas emissions can be achieved by dwelling design and sustainability features incorporated. These features may include design elements such as recycled water, rainwater tanks, ***min. rated shower heads, taps and toilets. Heat pump or solar water heaters, gas space heaters, eaves, awnings and insulation of walls, ceilings and roofs.

A BASIX Certificate must be submitted with Development Application, Complying Development Certificate and Construction Certificate applications for all of NSW for new homes and from 1 October 2006 for some alterations and additions..

Alterations and additions costing less than \$100,000 will be exempt from BASIX requirements till 1 July 2007; from then additions/alterations costing more than \$50,000 will be required to comply with BASIX for the additions/alterations only. Large swimming pools will not be exempt.

Data required to Complete a BASIX Assessment is described in the BASIX Data Input checklist and this should be used in conjunction with the BASIX Assessment Tool.

From 1 July 2006 the BASIX energy target will vary depending on the location and type of home being built.

Energy zones across NSW have the following targets: Zone 1 – 40; Zone 2 – 35; Zone 3 – 25 as shown on the map in the BASIX Website.

Extracts from BASIX are reproduced by courtesy of DIPNR.

Information shown in this specification is intended as a guide only to the requirements of BASIX. Applicants for DACC and CDC must submit a BASIX Certificate that can be generated in the Department of Planning website www.basix.nsw.gov.au

SUGGESTED ENERGY SAVING METHODS CAN BE:

Use of gas for heating, hot water and cooking. Both indoor and outdoor clothes drying lines. Installing energy saving light bulbs

To improve the efficiency of the refrigerator by ensuring there is adequate air passing over the refrigerant coils.

A refrigerator space is well ventilated if:

- The refrigerator would be completely freestanding; or at least one side or the top of the refrigeration space is completely open.

GREYWATER

- Ensure that public health and the environment are not adversely affected by the installation of a greywater re-use system.
- Minimise the adverse impact on the amenity of the premises and surrounding land.
- Provide for the reuse of resources.

GREYWATER DIVERSION DEVICES (GDD)

A greywater diversion device must be installed in accordance with the most recent edition of NSW Health's Greywater reuse in sewerred single domestic premises.

DOMESTIC GREYWATER TREATMENT SYSTEMS (DGTS)

- A domestic greywater treatment system that collects., stores, treats and may disinfect all or any of the sources of greywater must be either:
- A greywater treatment system device that is accredited by NSW Health in accordance with the DTGS Accreditation Guideline, as amended from time-to-time; or
- An aerated wastewater treatment system (AWTS) accredited by NSW Health in accordance with the NSW Health's AWTS Guidelines, as amended from time-to-time; or
- A facility that is purposed designed for a particular premises and approved in accordance with the Local Government (Approvals) Regulation 1999, as amended from time-to-time.

GREYWATER RE-USE STANDARDS

Greywater must meet the requirements outlined in the most recent edition of NSW Health's Greywater reuse in sewerred single domestic premises.

THERMAL COMFORT

INFORMATION FROM THE DATA INPUT CHECK LIST CAN BE ACCESSED ON BASIX WEBSITE 'What's New' BASIX KNOWLEDGE BASE

OBJECTIVES:

- To maintain consistency between the assumptions made within the BASIX tool and the built outcome
- To ensure an adequate level of thermal performance for the building fabric
- To provide applicants, local government, principal certifying authorities and accredited certifiers with the technical requirements relating to commitments made in BASIX

PERFORMANCE REQUIREMENTS
CAN BE ASSESSED BY THREE DIFFERENT METHODS:

- Option 1 : **RAPID**: compliance can be tested by meeting conditions listed in 10 questions within the BASIX Data Input checklist.
NOTE: RAPID method is only for simple, single storey homes (usually) brick veneer dwellings common in regional NSW and parts of Sydney
- Option 2 : **DO IT YOURSELF (D.I.Y)**: Series of tick box answers questions on:- Construction type, details of floors, walls, ceilings, roof, windows and skylights cross ventilation. (See data input checklist for single dwellings).
- Option 3 : **SIMULATION METHOD**: Assessments of the thermal performance of the dwelling undertaken through the 'Simulation' method within BASIX tool are to be in accordance with the BASIX Thermal Comfort Protocols. Assessments are to be conducted by an accredited assessor using approved software.

- PRECONDITIONS:**
(a) The total area of all skylights must not occupy more than 2% of the gross floor area

- CONSTRUCTION**
(a) Walls
1. Wall types: When a wall type is selected, the properties of the materials must be such that the required minimum R-value of the total system is achieved as stated in the 'Required Insulation and Roof Colours' section of the BASIX Do It Yourself option.
 2. Wall areas: The wall area is measured from the internal face of the external wall. It excludes the area of walls adjacent to garages, enclosed sub-floor zones, but includes walls of storerooms, laundries and party walls.

- CROSS VENTILATION**
(a) Living area cross ventilation
1. The total area of ventilation openings in all living areas must be greater than 12.5% of the floor area of all living areas.
 2. Openings must be provided on opposite or adjacent walls of every living area.
- (b) Bedroom cross ventilation
1. The bedroom must contain at least two windows or a window and a skylight, which can be opened

- GLAZING AND SKYLIGHTS**
(a) Orientation
1. For the purposes of the BASIX Thermal Comfort D.I.Y. method, the orientations of glazed areas are defined as the following compass sectors: NORTH - NORTH EAST - EAST - SOUTH EAST - SOUTH - SOUTH WEST - WEST - NORTH WEST
- (b) Glazing and skylight types
1. Glazing types selected within the BASIX Do It Yourself method, or on an assessor certificate if using the BASIX Simulation method must have the characteristics nominated in Appendix1 Glazing and skylight characteristics. (Available on BASIX website)

- SHADING**
(a) Eaves and projections
1. May include an eave, horizontal opaque projection, awning or pergola that will block solar gain for the length of the required projection.
 2. Materials/construction: The device shall be made of a durable material suitable for external use.
 3. The projection is measured horizontally from the face of the wall/building. The measurement may include fascias and/or gutters which are fixed and provide shading to the glazing.
 4. The eave/projection must be located such that the outside edge of the projection is no greater than 2400mm vertically above the sill of the glazing system or a proportionally equivalent projection.
- (b) Vertical adjustable external shading
1. An adjustable shading device may comprise of shutters, louvers or panels.
 2. Materials/construction: They should be made of a durable material suitable for external use and must be able to be readily operated either manually, mechanically or electronically by the building occupants.
 3. An adjustable shading device must comply with(d)(l) and (d)(2).
- (c) Vertical fixed external shading
1. A fixed shading device may comprise of shutters, louvers or panels.
 2. Materials/Construction: They should be made of a durable material suitable for external use.
 3. A fixed shading device must comply with (d)(l).
 4. An adjacent building over 5 m in height and less than 3.1 m from glazing sill is equivalent to fixed vertical shading.
- (d) Controlling solar gain
1. BLOCKING SOLAR GAIN: A shading device must restrict at least 80% of solar radiation at the summer solstice. IF: - Adjustable, when the shading device is fully closed or lowered, OR – Fixed, at 9.00 am for glazing in the east sector; 12.00 pm noon for glazing in the north sector or 3.00 pm for glazing in the west sector
 2. PERMITTING SOLAR GAIN: An adjustable shading device must permit at least 70% of solar radiation when fully opened at 12.00pm noon at the winter solstice if required to protect glazing in the north sector.
- (e) Concessions to shading requirements
The following glazing concessions apply and are not required to comply with (a), (b), (c) or (d) above:
1. Five percent of the maximum glazing area may be unshaded.
 2. Twenty percent of the north sector glazing may have eave/projection greater than the maximum eave/projection (i.e. 1100 mm) or vertical fixed shading as defined by C2.7(c)

- REQUIRED INSULATION AND ROOF COLOURS**
(a) Roof colour; Roof colour is defined by the solar absorptance set out in Table C.2.8
TABLE C.2.8. SOLAR ABSORPTANCE VALUES
LIGHT <0.475 - MEDIUM 0.475 – 0.70 - DARK >0.70

- (b) Insulation
1. The technical and installation requirements for thermal insulation are in accordance with the Building Code of Australia, Volume 1 or 2, NSW Appendix
 2. If a foil-backed blanket is used under the roof, then the R-value of the ceiling insulation may be reduced by R 0.5
 3. External garage walls do not require insulation to be added to the wall.

- ROOF VENTILATION**
(a) Roof ventilation is required to meet the following criteria:
1. WIND-DRIVEN VENTILATOR: Not less than two wind-driven roof ventilators having an aggregate opening area of not less than 0.14 m2, in conjunction with eave vents, roof vents or the like having an aggregate fixed open area of not less than 0.2% of the ceiling area.
 2. GABLE END VENTS: Not less than two gable end vents having an aggregate opening area of not less than 0.8m2.

INDIGENOUS PLANT SPECIES

Promote the planting of indigenous plant species to preserve the character of the local environment and promote a balanced ecosystem.
To ensure that the species selected are adapted to the natural rainfall patterns of the locality, and hence require minimal additional water consumption to remain healthy.

PERFORMANCE REQUIREMENTS

- (a) The indigenous plants for each local government area are set out in Table D.2.1. of the full BASIX Specification on www.basix.nsw.gov.au
- (b) In addition, a plant species is considered to be indigenous to a local government area for the purposes of BASIX commitment, if the local council for that area states in writing that the species is indigenous to that local government area.

Generation of a BASIX Certificate can only be made in the NSW Department of Planning
BASIX Website: www.basix.nsw.gov.au

ADDITIONAL BUILDING REQUIREMENTS: (All instructions for extra work or additional requirements must be in writing. Dated and signed copies of instructions should be retained by the owner and builder).

This is the specification referred to in the Contract dated:/...../..... .

Date for Completion:/...../..... .

.....	PROPRIETOR	/	/
.....	BUILDER	/	/

MASONRY CONSTRUCTION	Clay Bricks ☐	Face ☐	Commons ☐	Stone ☐
	Concrete Bricks ☐	Concrete Blocks ☐	AAC Blocks ☐	AAC Panels ☐
	Rendered ☐	Bagged ☐	Painted ☐	 ☐
MORTAR JOINTS	Colour.....	Ironed ☐	Flush ☐	Raked ☐
SILLS	Brick ☐	Quarry Tiles ☐	 ☐	 ☐
EXTERNAL WALL SHEETING	Timber Cladding ☐	Fibre Cement Cladding ☐	Metal Cladding ☐	PVC/Vinyl ☐
	Type.....	Type.....	Type.....	Type.....
FLOOR CONSTRUCTION	Timber ☐	Concrete ☐	Pre.Str. Beam Floor ☐	Steel ☐
FLOORING	T & G ☐	Species.....	Compressed FC Sheet ☐	Structural Plywood ☐
	Particle Board ☐	Tiles: Ceramic ☐	Terra Cotta ☐	Quarry ☐
DECKING	Treated Pine ☐	Other.....		
WALL FRAMES	Timber ☐	Hardwood ☐	Pine ☐	H.S.Galv. Steel ☐
	Structural Steel ☐	Off site prefabricated ☐	Onsite cut/assembled ☐	
ROOF CONSTRUCTION	Pitched Roof ☐	Exposed Rafters ☐	Oregon ☐	Hardwood ☐
	Roof Trusses ☐	Raked Ceiling ☐	Pine ☐	Steel Framing ☐
	Flat/Skillion ☐			
ROOF COVER	Concrete Tiles ☐	Terra Cotta Tiles ☐	Shingles/Slate ☐	Corrugated FC ☐
Zincalume ☐	Colorbond ☐	Polycarbonate ☐	Profile.....	
THERMAL INSULATION	Roof/ceiling ☐	Reflective Insulation Rating R.....	Bulk Insulation Rating R.....	
	Walls ☐	Reflective Insulation Rating R.....	Bulk Insulation Rating R.....	
	Floors ☐	Reflective Insulation Rating R.....	Bulk Insulation Rating R.....	
INTERNAL WALL LININGS	Gypsum Plasterboard ☐	FC Sheeting ☐	Timber Panelling ☐	Cement Render ☐
	Face Brick ☐	Other.....		
WET AREA LININGS	WR Gyp. Plasterboard ☐	Villaboard ☐	Timber Panelling ☐	Laminated Panel ☐
CEILINGS	Gypsum Plasterboard ☐	Timber Panelling ☐	FC Sheeting ☐	 ☐
CORNICE	Type.....	Size.....mm		
DOOR JAMBS	Timber ☐	Galvanised Steel ☐		
WINDOWS	Timber ☐	Aluminium ☐	Type/Manufacturer.....	
FLYSCREENS	Timber ☐	Aluminium ☐	Other ☐	
JOINERY	Timber ☐	Species.....	Stained/Polished ☐	Other..... ☐
	Architrave Size.....mm	Skirting Size.....mm	Material.....	
	Kitchen Cupboards.....		Stained ☐	Painted ☐
	Front Door Type.....		Stained ☐	Painted ☐
	Other External Doors Type.....		Stained ☐	Painted ☐
	Internal Doors Type.....		Stained ☐	Painted ☐
	Garage Door Type.....		Size.....mm	Colour.....
EXTERNAL STAIRS	Timber ☐	Steel ☐	Concrete ☐	Brick ☐
INTERNAL STAIRS	Timber ☐	Steel ☐	Concrete ☐	Brick ☐
	as manufactured by.....		Balustrade type	
ELECTRICIAN	Provide:	Light Points.....	Single Switches.....	Two way switches.....
	Power Outlets.....	Single.....	Double.....	
Light Fittings.....	Smoke Detectors.....	Exhaust Fans.....		
ROOF PLUMBER	Quad Gutters (size.....) ☐	Box Gutters ☐	Sheerline Gutters ☐	 ☐
GUTTERS/DOWNPINES	Downpipes 100 x 50 ☐	100 x 75 ☐	100 x 100 ☐	Round.....dia ☐
	Colorbond ☐	PVC ☐	Copper ☐	Zincalume ☐
Aluminium ☐	Galvanised ☐			
WATER SERVICE	Copper pipe ☐	PVC Pipe ☐	Flex. pipe system	
RETICULATED RECYCLED WATER	All Reticulation Systems for Recycled Water must have Lilac Coloured components and markings.			
RAINWATER STORAGE TANKS	Type.....	Size.....(kl)	Nos.	Pressure Pump ☐
STORMWATER STORAGE TANKS	Type.....	Size.....(kl)		
HOT WATER SERVICE	Electric ☐	Gas ☐	Solar ☐	
	Mains Pressure ☐	Gravity Fed ☐	Cylinder capacity.....litres	
INTERNAL SEWER SERVICE	Copper ☐	PVC ☐		
DRAINER	Sewer connection ☐	Septic System ☐	Aerated System ☐	Greywater diversion
	PVC pipes ☐	Vitrified clay pipes ☐	Copper pipes ☐	
FENCING	Brick ☐	Paling ☐	Rail ☐	Brushwood ☐
	Front Boundary ☐	Side Boundary ☐	Rear Boundary ☐	Colorbond ☐
	As manufactured by		Type	
POOL	Type.....	Inground	Above Ground	Pool Cover

This Schedule is to be fully completed. Items applicable should be marked - items with blank spaces will NOT be included in the works

PROPRIETOR.....

BUILDER.....

DATE/...../200

SCHEDULE OF RATE / P.C. ALLOWANCES AND MATERIALS

ITEMS	MODEL OR TYPE	PRIME COST
1. CONCRETE PIERS TO FOOTINGS		\$
2. ROCK EXCAVATION: per cubic metre		\$
3. AGRICULTURAL DRAINS: per lin. metre		\$
4. STORMWATER		\$
5. SEWER CONNECTIONS		\$
6. CERAMIC TILES WALL \$ PER M2 S/O		\$
S/O=SUPPLY ONLY FLOOR \$ PER M2 S/O		\$
QUARRY \$ PER M2 S/O		\$
7. SEPTIC INSTALLATIONS		\$
8. GREYWATER TREATMENT INSTALLATION		\$
9. BATHROOM VANITY & CABINET		\$
10. EN-SUITE VANITY & CABINET		\$
11. BASIN		\$
12. BATH		\$
13. TOWEL RAILS		\$
14. SOAP HOLDERS		\$
15. MIRRORS		\$
16. TOILET SUITES		\$
17. SHOWER SCREENS		\$
18. LAUNDRY TUB		\$
19. STAINLESS STEEL SINK		\$
20. KITCHEN CUPBOARDS		\$
21. OVEN		\$
22. HOT PLATES		\$
23. STOVE		\$
24. DISHWASHER		\$
25. EXHAUST FANS		\$
26. RANGE HOOD		\$
27. HOT WATER UNIT		\$
28. SMOKE/FIRE DETECTORS		\$
29. PHONE WIRING/FAX WIRING		\$
30. T.V. WIRING/COMPUTER WIRING		\$
31. INTERCOM WIRING		\$
32. SECURITY INSTALLATION		\$
33. AIR CONDITIONING, SINGLE UNIT		\$
34. INTERNAL VACUUM SYSTEM		\$
35. FRONT GATE		\$
36. FRONT FENCE		\$
37. CLOTHES HOIST		\$
38. CONCRETE PATHS per lin. metre		\$
39. GARAGE DOOR REMOTE CONTROL		\$
40. LANDSCAPING (As per Design Supplied)		\$
41. UNIT PAVING		\$
42. RAINWATER TANKS		\$
43. RETICULATED RECYCLED WATER SYSTEM ...		\$
44.		\$
45.		\$
46.		\$

Where there are additional items or different types of the same item a duplicate list should be added and agreed on by the proprietor and builder.

NOTE: The builder is to allow Prime Costs amounts of items set out in this Schedule above. All items to be selected by Owner. The Builders tender is to include the provision of all items, including the cost of cartage, freight, fixing and fitting as part of his contract. Adjustment for substituted fittings will be made on the basis of the prevailing retail price.

This is the specification referred to in the Contract dated:/...../.....

Date for Completion:/...../.....

..... PROPRIETOR / /

..... BUILDER / /