
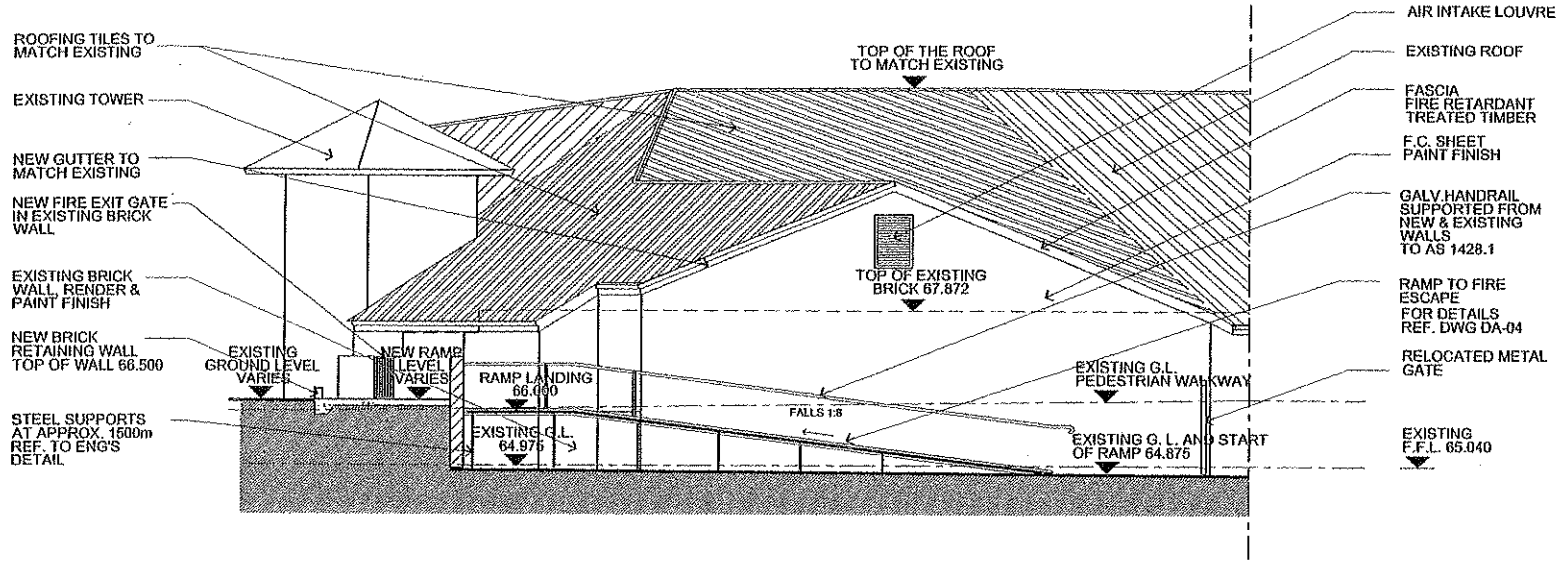


1 EAST ELEVATION OF EXTENSION

1:100 (EXISTING BRICK WALL OMITTED FOR CLARITY)

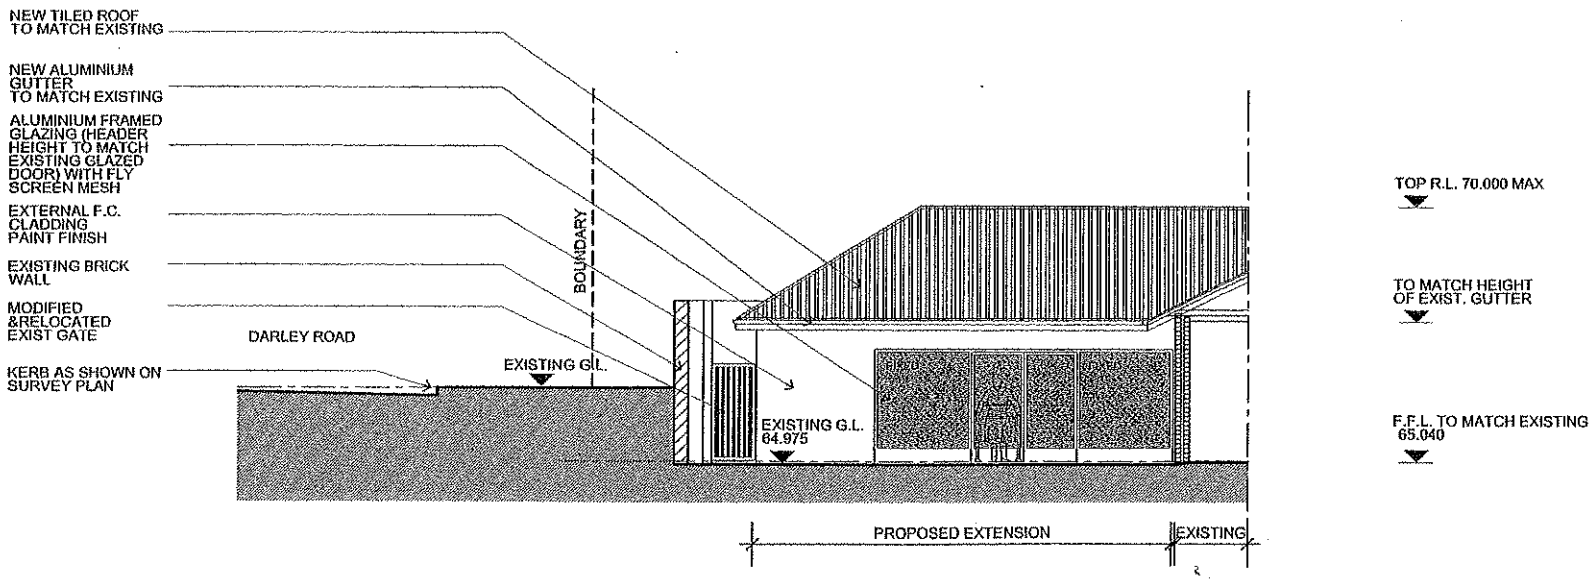

2 WEST ELEVATION OF EXTENSION

1:100

© Copyright Designinc Sydney Pty Limited

This drawing is protected by copyright. All rights reserved. Unless permitted under the Copyright Act 1968, no part of this drawing may in any form or by any means be reproduced, published, broadcast or transmitted without the prior written permission of the copyright owner.

Please note

If the Status of this drawing is not signed off for Construction it may be subject to change, alteration or amendment at the discretion of Designinc Sydney Pty Limited. If so, Designinc Sydney Pty Limited is not liable for any loss, damage, harm or injury whether special, consequential, direct or indirect, suffered by you or any other person as a result of your use of this drawing for construction purposes.

Figured dimensions take preference to scale readings. Verify all dimensions on site. Report any discrepancies to the contract administrator for decision before proceeding with the work

N°.	DATE	REVISIONS	BY

BCA CONSULTANT	Davis Langdon Level 5, 100 Pacific Hwy, North Sydney, NSW 2060 Tel. (02) 9956 6822 Fax: (02) 9956 6848
DDA CONSULTANT	Bio-building Design Pty Ltd 3 Roma Street, Fatfconbridge, NSW 2257 Tel. (02) 4751 1845 Fax: (02) 4751 7098
CIVIL STRUCTURAL CONSULTANT	Woolacotte, 2a Broughton Road, Artarmon, NSW 2064 Tel. (02) 9413 1399 Fax: (02) 9413 1132
SERVICES CONSULTANT	ITC GROUP Pty Ltd Level 7, 33 York St, Sydney, NSW 2000 Tel. (02) 9495 8100 Fax: (02) 9495 8111

Designinc Sydney PTY LIMITED ACN 000000000
77 PACIFIC HIGHWAY NORTH SYDNEY
NEW SOUTH WALES 2060 AUSTRALIA
PO BOX 651 NORTH SYDNEY NSW 2059
TELEPHONE +612 9957 5401 FACSIMILE +612 9957 4750
www.designinc.com.au EMAIL sydney@designinc.com.au
Architecture Urban Design Landscape Interiors

PRINCIPAL: NSW HEALTH

CLIENT: Northern Sydney Central Coast AHS

PROJECT: Manly Hospital
Psycho Geriatric Ward
Lot 2619
D.P. 752038

TITLE: Proposed Alteration & Additions
Elevations

DRAWING STATUS	REVIEWED BY	SIGNATURE	DATE
PRELIMINARY			
FOR INFORMATION ONLY			
FOR D.A. APPROVAL			
CONSTRUCTION CERTIFICATE			
FOR TENDER			
FOR CONSTRUCTION			
AS BUILT DOCUMENT			

DRAWN BY	E.S.
SCALES	1:100
PLOT DATE:	07/08/31
JOB N°.	280300
DWG/REV N°.	DA-05

QUALITY CERTIFIED ISO 9001 Completion of the Drawing Status is evidence the design has been verified as conforming to the requirements of the Project M.S. Plan. Initialling the "Drawn By" box confirms that this drawing has been prepared in conformity with Designinc Sydney M.S. procedures.

FOR DA