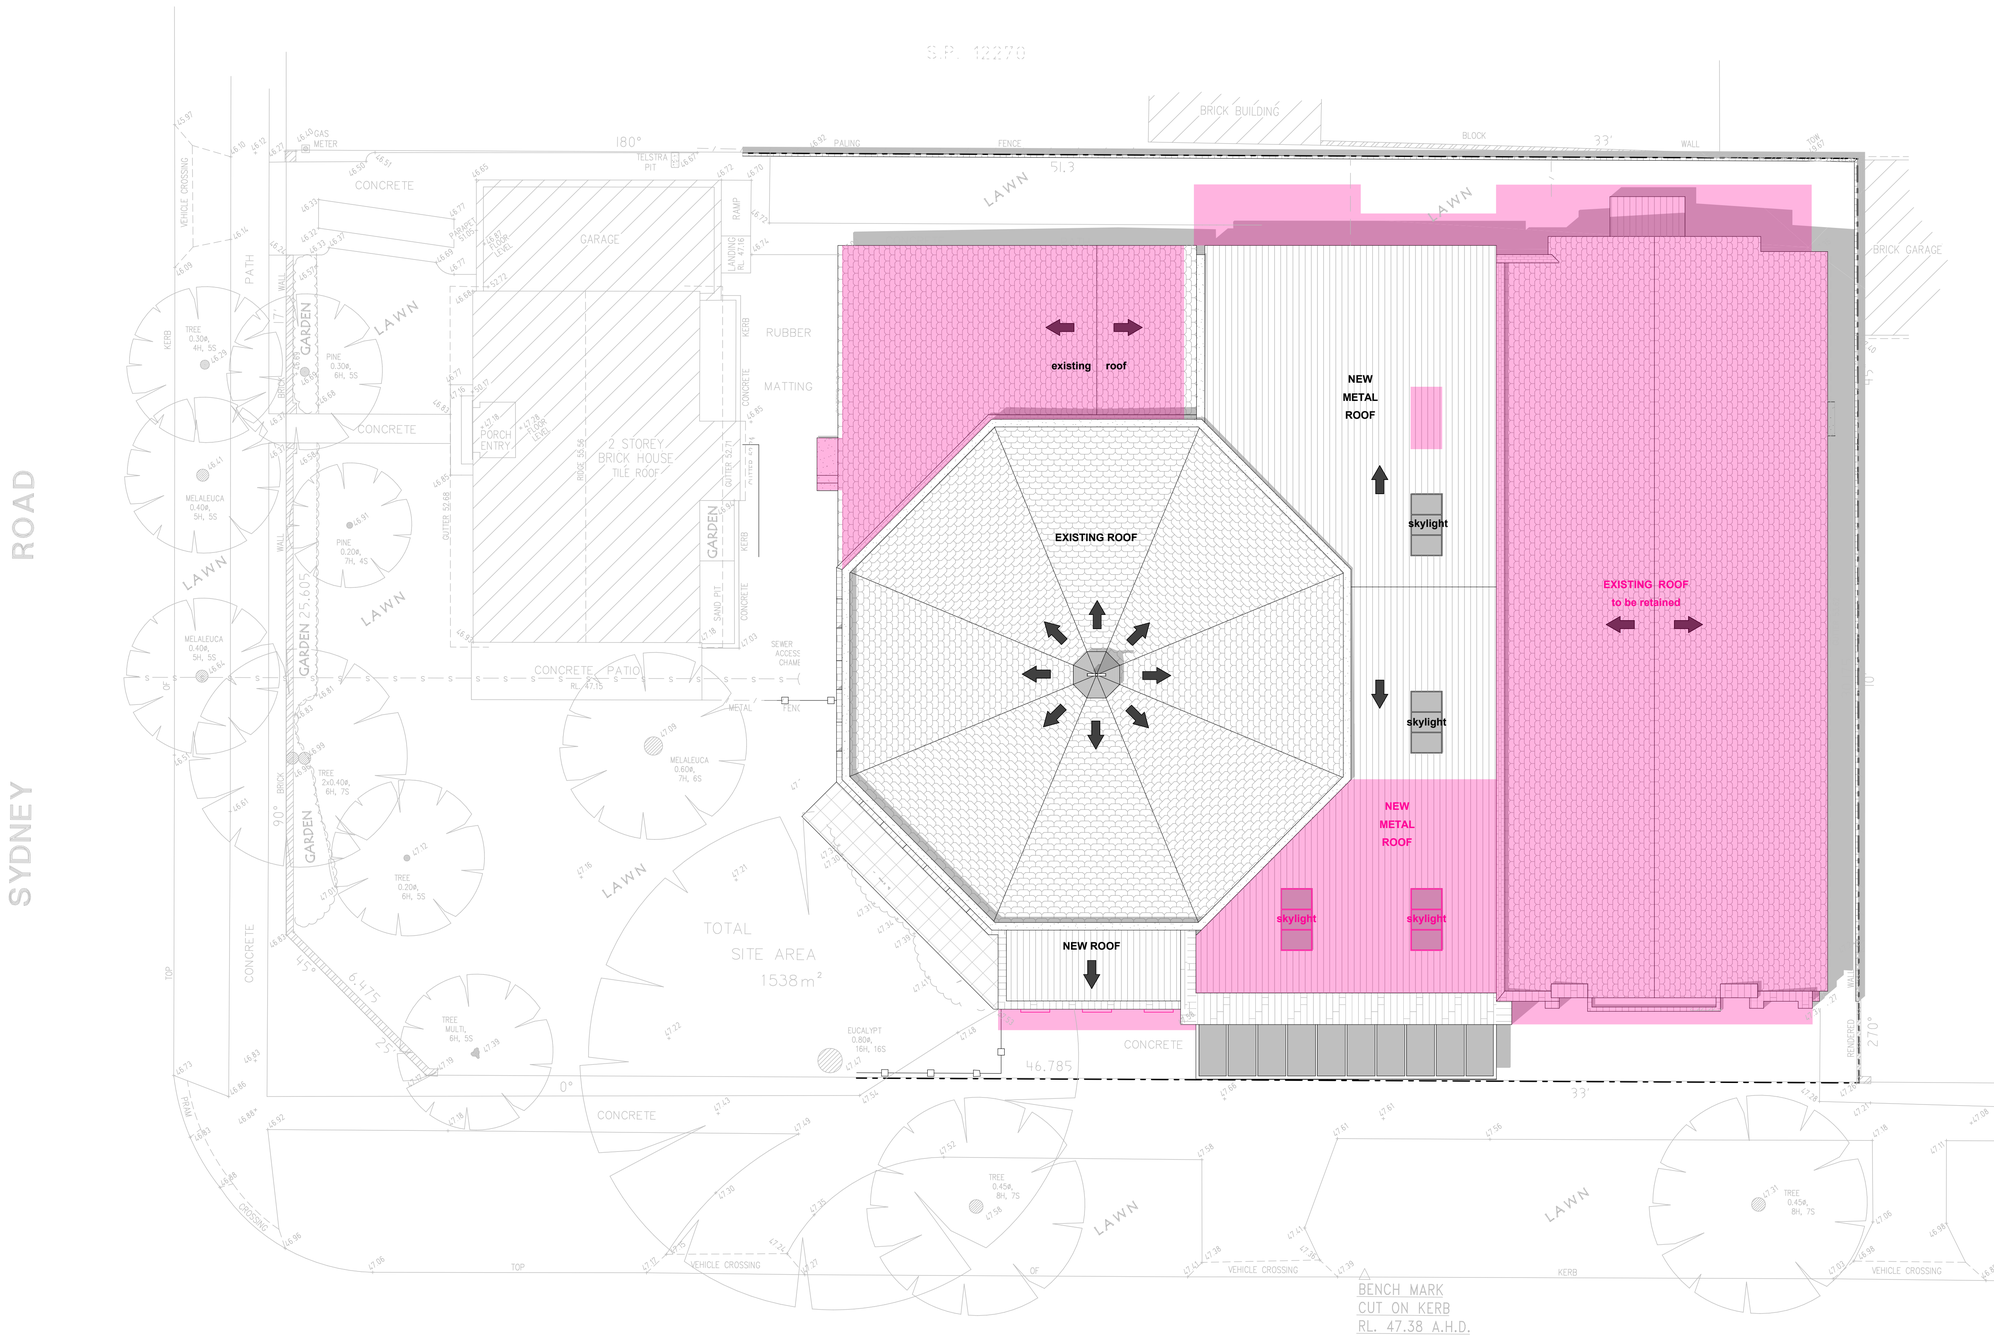


Roof/site plan
1:100

0 10 20 30

Revision B (Sec 96)- 09/03/2016

1. Roof to southern building to be retained
2. Amendments to roof of proposed new foyer
3. Deletion of additions to eastern façade
4. Deletion of media room to first floor
5. Addition of lift
6. Existing windows/door to side chapel to be retained
7. Amendments to front offices (ground + first floor)
8. Amendments to first floor mezzanine and stairs
9. Addition of 2 doors to southern elevation and retention of an existing one

mackenzie architects international

4/3 The Postern, Castlecrag NSW 2068
Phone: (02) 9967 9966
Fax: (02) 9967 9977
www.mainternational.com.au
info@mainternational.com.au
Nominated Architect No.6033
ABN 76 091 107 201
ACN 091107201

REVISION:	DRAWN BY:	DATE:	OBS:
A	CAM	05/12/2012	D.A.
B	CAM	09/03/2016	SECTION 96

File Path: P:\Cad Files\All Saints Anglican Church- Boyle st 18, Balgowlah\4- section 96\ARCHITECTURE\all saints- sec96 08.pln

COPYRIGHTS:
Mackenzie Architects International is the owner of the copyright subsisting in these drawings, plans, designs and specifications. They must not be used, reproduced or copied in whole or part without prior written consent of Mackenzie Architects International.

ISSUE DATE: **09/03/2016**
PRINT DATE: **28/04/2016**
DRAWN: **CAM**

PROJECT NO: **10/38**

NORTH POINT: N

PROJECT:
SECTION 96
ALL SAINTS ANGLICAN CHURCH BALGOWLAH
CNR SYDNEY RD AND 18 BOYLE ST. BALGOWLAH NSW

DRAWING:
Plans: - Site/roof plan

SCALE: **1:100 @ A1**
1:200 @ A3
DRAWING NO: **101**
REVISION: **B**

DO NOT SCALE DRAWINGS. VERIFY ALL DIMENSIONS ON SITE BEFORE COMMENCING WORK