
MARKET LANE

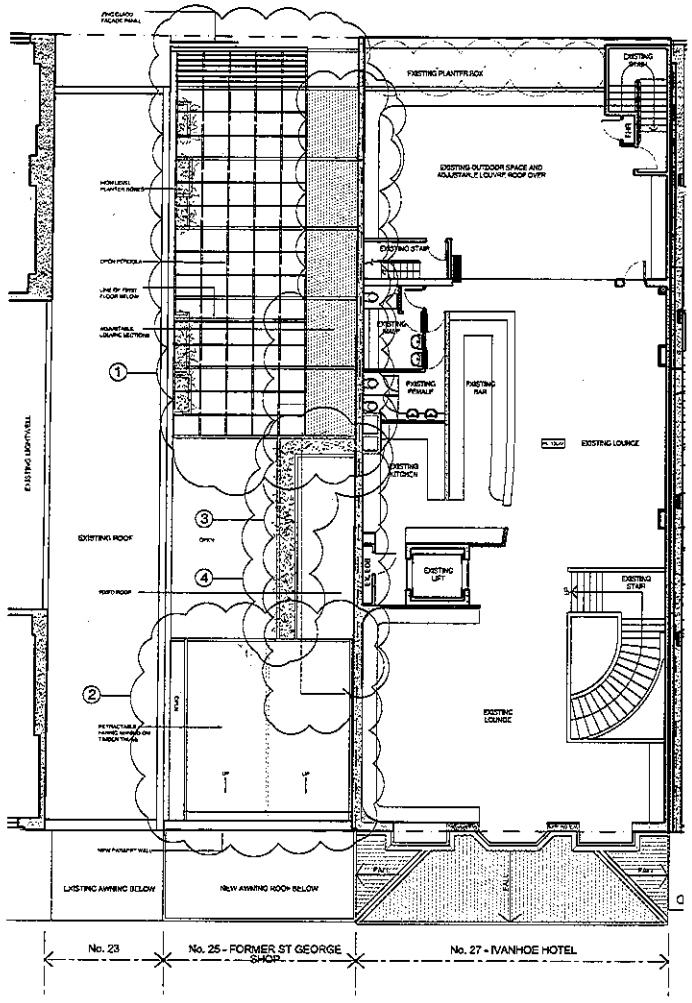

01 ROOF PLAN
1:100@A1, 1:200@A3

SECTION 96 AMENDMENTS

1 SUN AND RAIN STRUCTURE ADDED - OPEN PERGOLA

2 RETRACTABLE SUN PROTECTION, FABRIC AWNING ON TIMBER TRUSS

3 REPLACE WEATHER PROTECTION AWNING OVER DOOR ENTRY FROM PATHWAY LEADING INTO HOTEL AT REAR, TO COVER THE TOTAL PATHWAY USING ADJUSTABLE LOUVRE SECTIONS (VERGOLA) IN ORDER TO PROVIDE TOTAL SUN AND WET WEATHER PROTECTION FOR PATRONS COLLECTING FOOD AND USING BATHROOM FACILITIES.

4 PLANTER ADDED TO ROOF

COPYRIGHT

NOTE

A 21.09.09 ISSUE FOR SECTION 96

PAUL KELLY DESIGN
77 Kent St
Glebe NSW 2037
phone: 02 9660 5299
fax: 02 9660 8446
www.paulkellydesign.com

Project
IVANHOE HOTEL
THE CORSO, MANLY, NSW
Project No. 294

Drawing
ROOF PLAN
Date: February 2009
Scale 1:100@A1 1:200@A3

Drawing No.
A1 - 101
Revision A