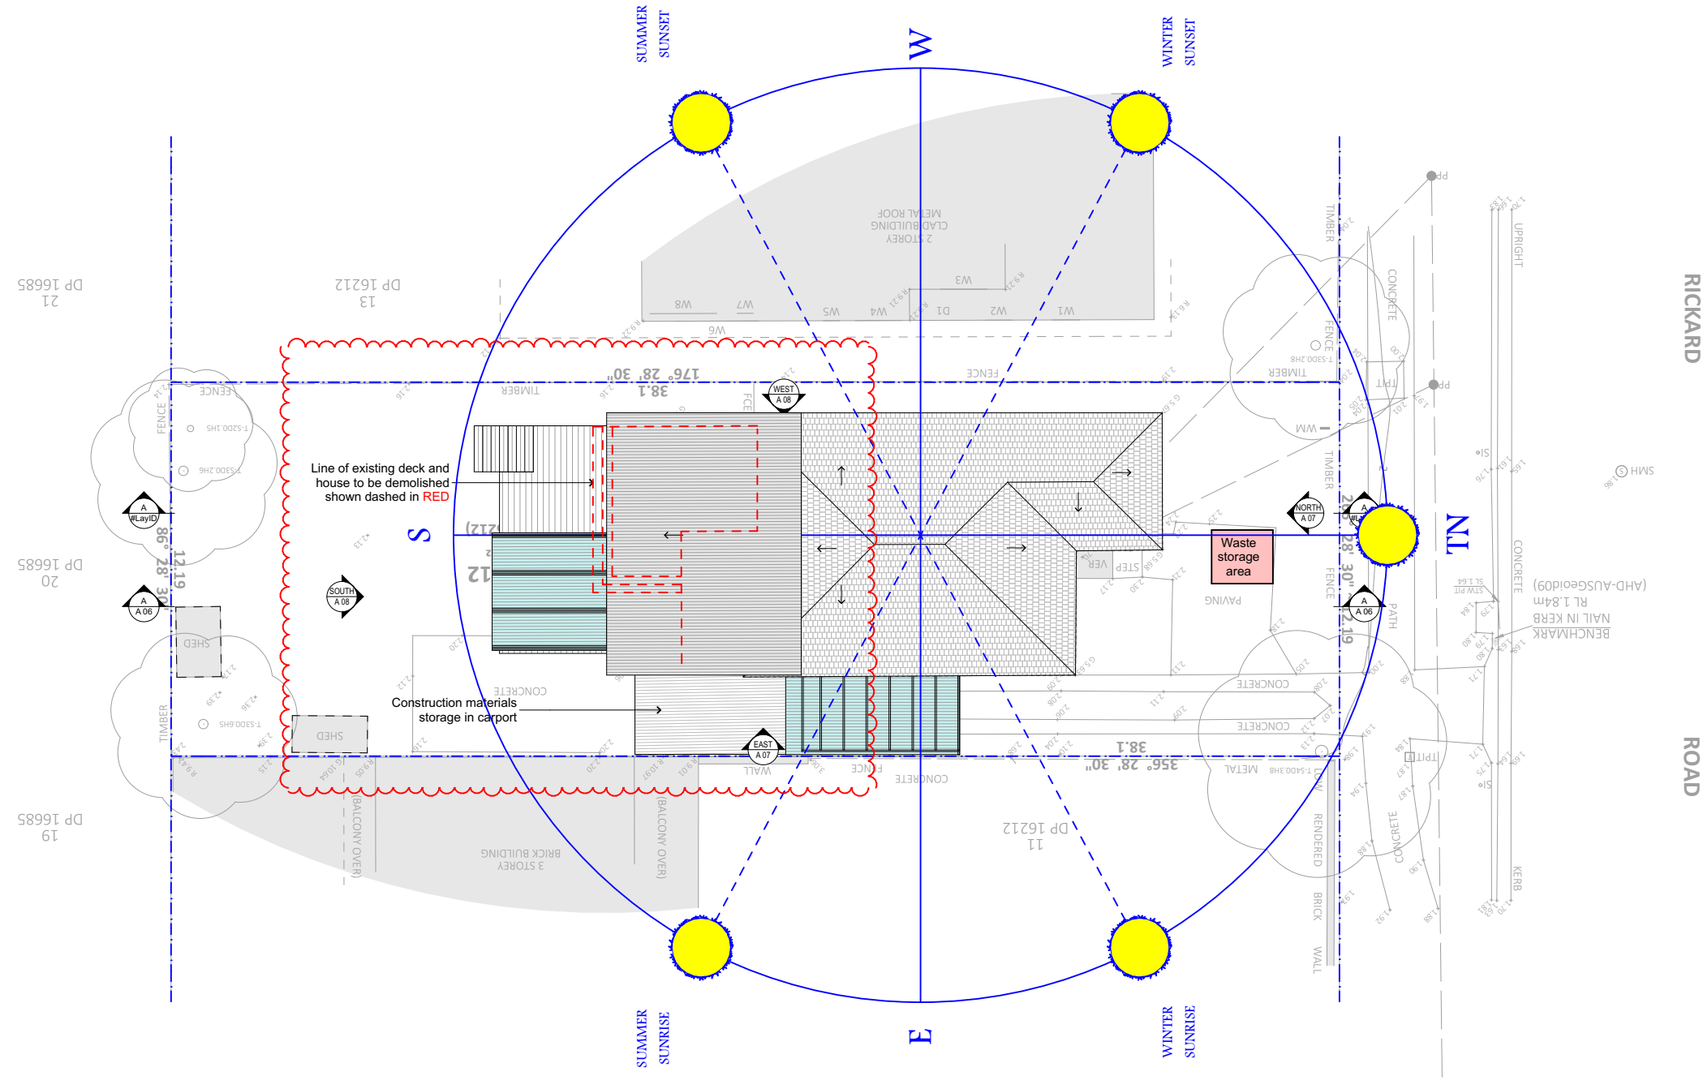


SITE ANALYSIS / SITE PLAN
1:200

northern beaches council

THIS PLAN IS TO BE READ IN CONJUNCTION WITH THE CONDITIONS OF DEVELOPMENT CONSENT

DA2020/0678


FILE: C:\Users\DannyVise\Dropbox\ML\11 Rickard Rd, North narrabeen\11 Rickard Rd, North Narrabeen.pln

Revision	Date	Revision Note
B	**10.08.20**	**RL of addition raised to RL3.530. New roof raised to suit**

General Notes:

JLDesign
michaellegend@hotmail.com - 0431 835 531
JLDesign - 20 Carefree Rd North Narrabeen NSW 2101

Project:	**Godfrey House**	Drawing:	**SITE PLAN / SITE ANALYSIS PLAN**
Client:	**M. & A. Godfrey**	Project #:	20015
		Original Sheet Size:	A3
Address:	**11 Rickard Rd, North Narrabeen**	Scale @ A3:	1:200
		Chkd:	Drawn: ML
		Issue Type:	**DA-01**
		Issue Date:	10/08/2020
		Sheet #:	**A 01**
		Revision:	**B**

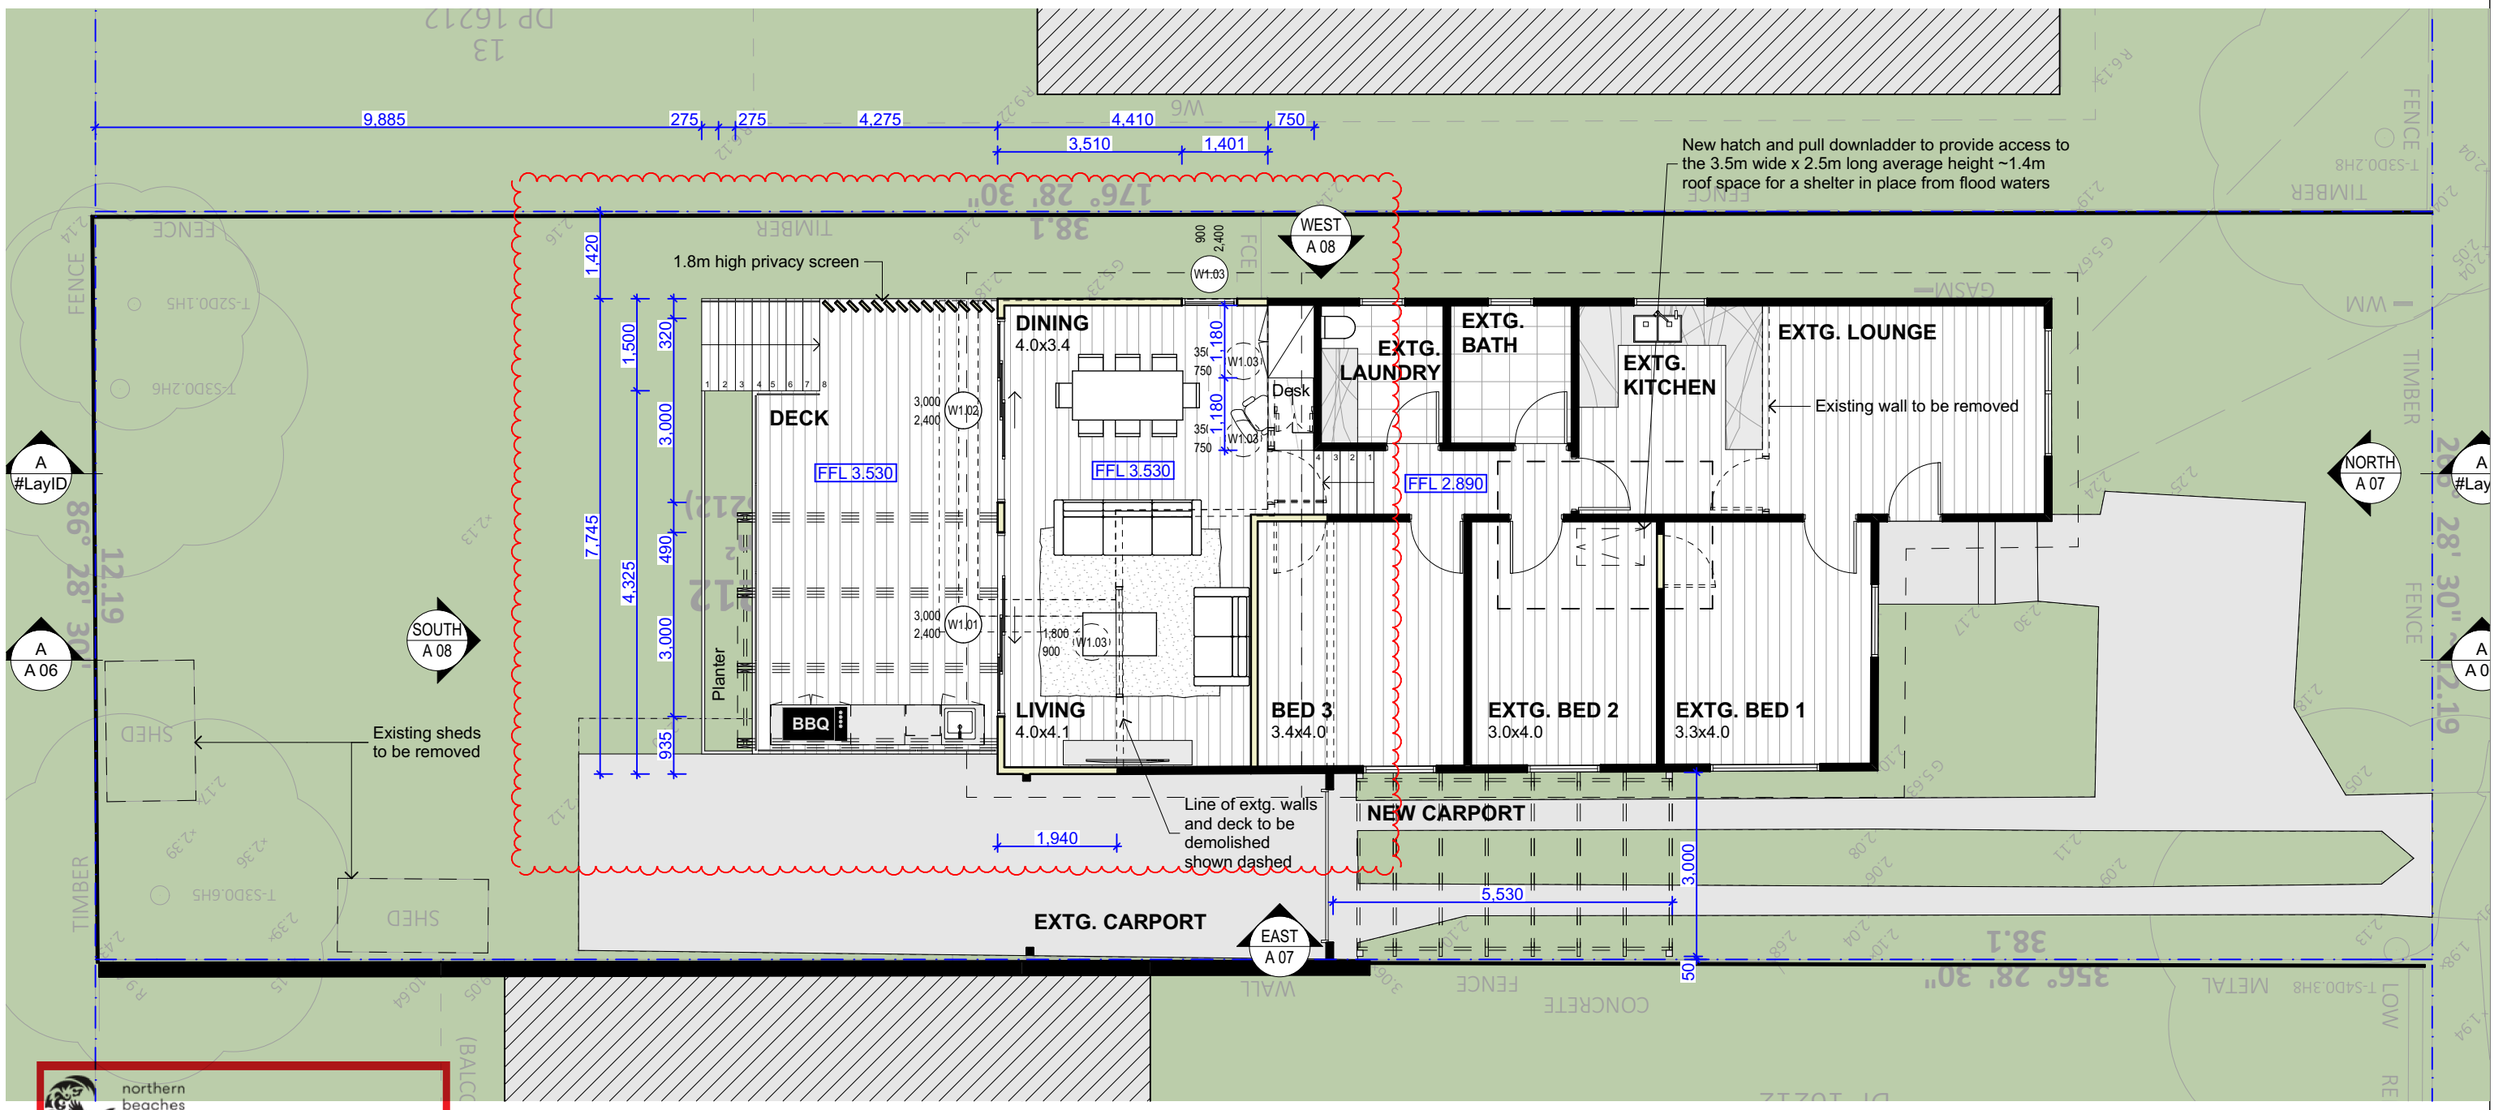

PROPOSED GROUND FLOOR
1:100

northern beaches council

THIS PLAN IS TO BE READ IN CONJUNCTION WITH THE CONDITIONS OF DEVELOPMENT CONSENT

DA2020/0678

FILE: C:\Users\DannyVise\Dropbox\ML\11 Rickard Rd, North narrabeen\11 Rickard Rd, North Narrabeen.pln

Revision	Date	Revision Note
B	10.08.20	RL of addition raised to RL3.530. New roof raised to suit

General Notes:

JLDesign
michaellegend@hotmail.com - 0431 835 531
JLDesign - 20 Carefree Rd North Narrabeen NSW 2101


Project: **Godfrey House**

Client: **M. & A. Godfrey**

Address: **11 Rickard Rd, North Narrabeen**

Drawing: **PROPOSED GROUND FLOOR PLAN**

Project #:	20015	Issue Type:	DA-01
Original Sheet Size:	A3	Issue Date:	10/08/2020
Scale @ A3:	1:100	Sheet #:	A 03
Chkd:	Drawn: ML	Revision:	B

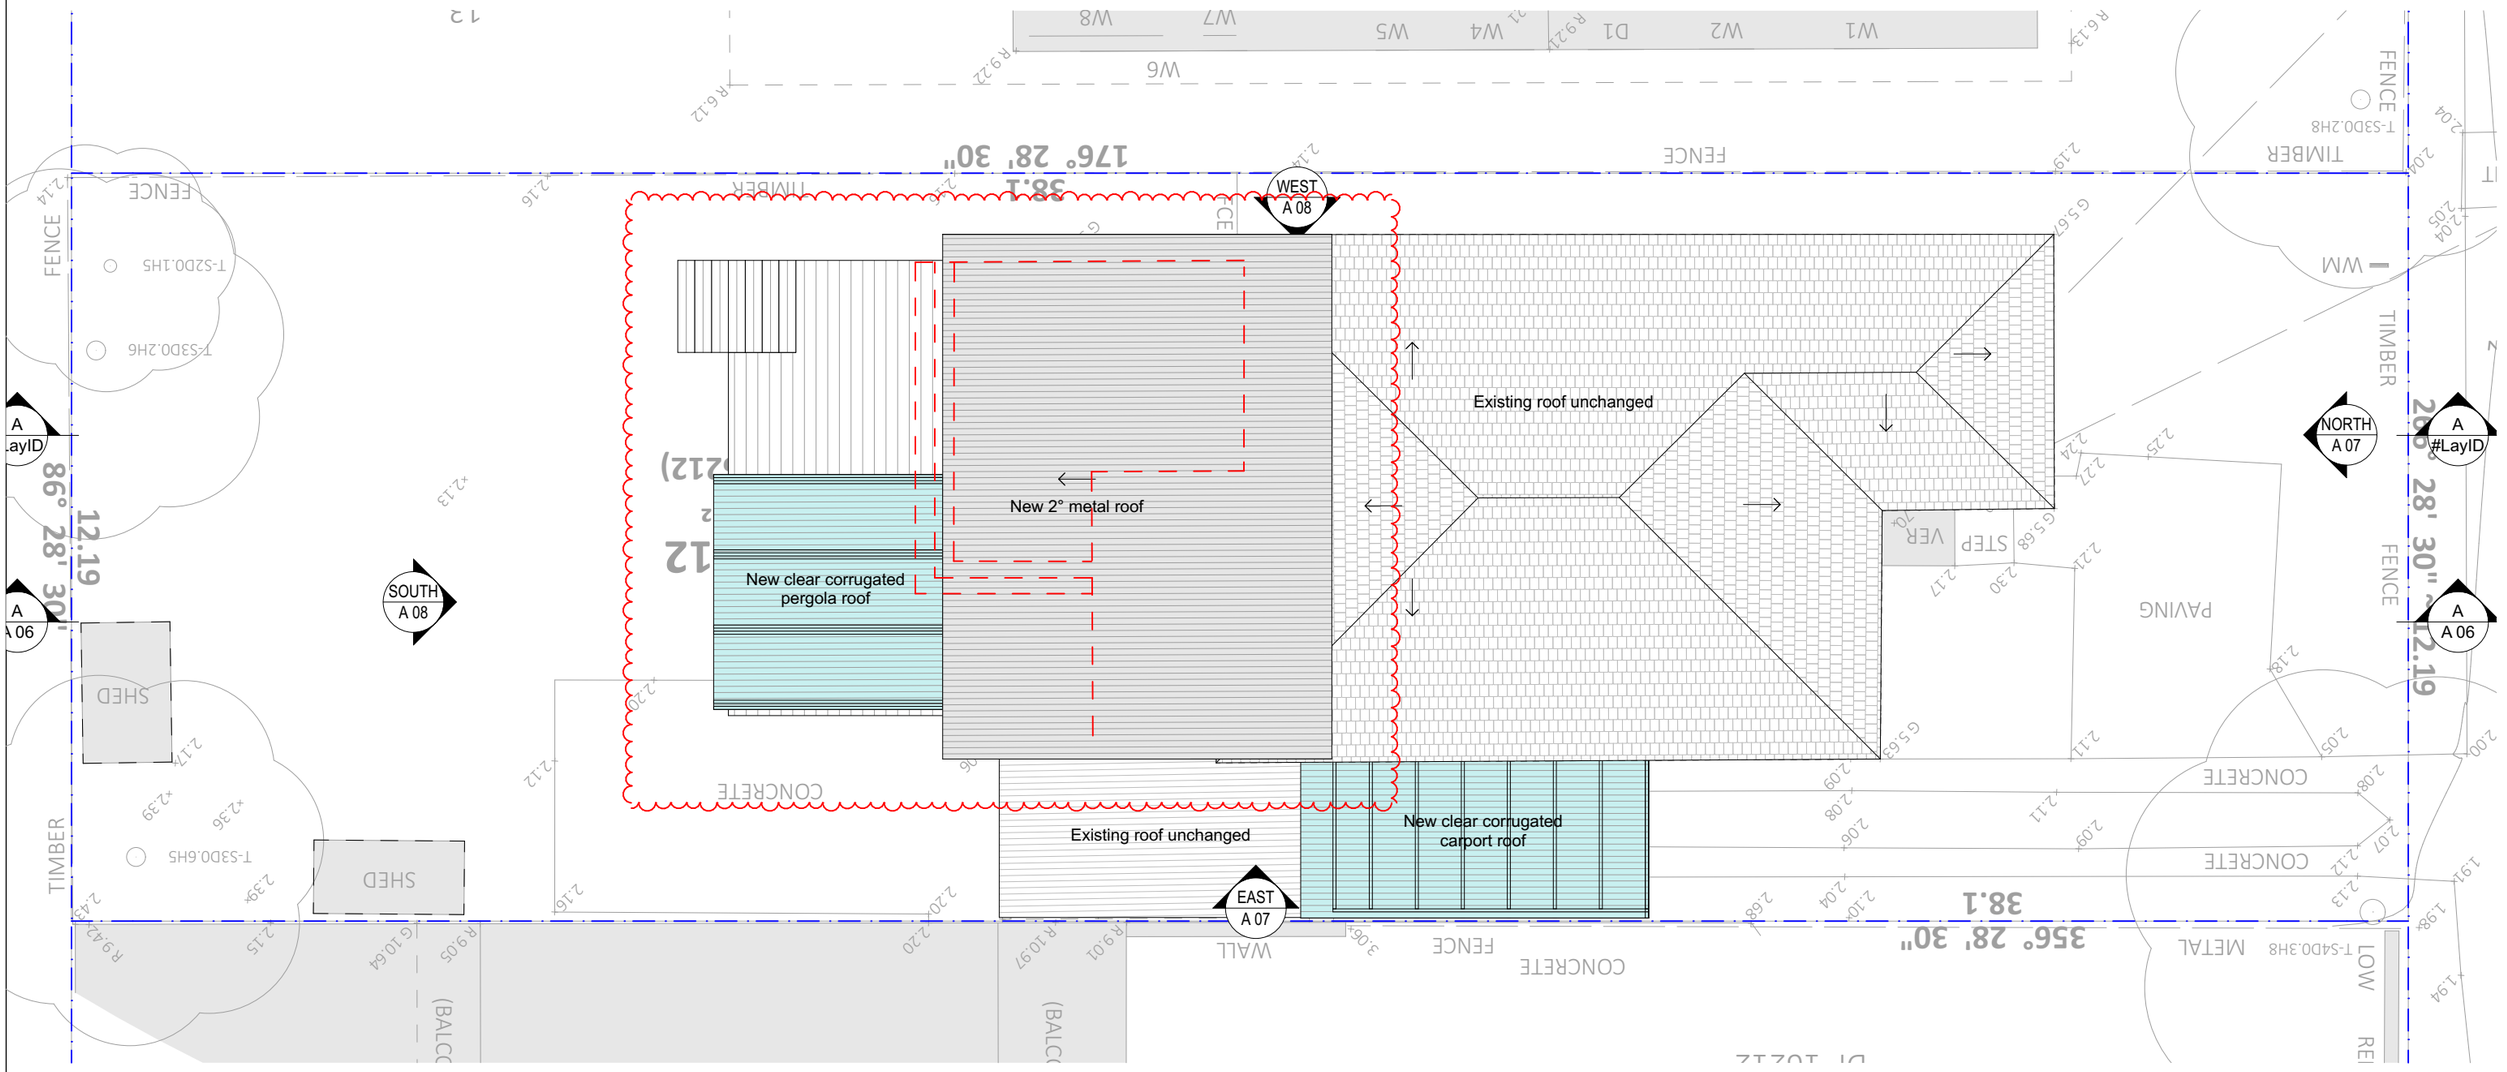

PROPOSED ROOF PLAN
1:100

northern beaches council

THIS PLAN IS TO BE READ IN CONJUNCTION WITH THE CONDITIONS OF DEVELOPMENT CONSENT

DA2020/0678

FILE: C:\Users\DannyVise\Dropbox\ML\11 Rickard Rd, North narrabeen\11 Rickard Rd, North Narrabeen.pln

N

Revision	Date	Revision Note
B	10.08.20	RL of addition raised to RL3.530. New roof raised to suit

General Notes:

JLDesign
michaellegend@hotmail.com - 0431 835 531
JLDesign - 20 Carefree Rd North Narrabeen NSW 2101


Project: **Godfrey House**

Client: **M. & A. Godfrey**

Address: **11 Rickard Rd, North Narrabeen**

Drawing: **PROPOSED ROOF PLAN**

Project #:	20015	Issue Type:	DA-01
Original Sheet Size:	A3	Issue Date:	10/08/2020
Scale @ A3:	1:100	Sheet #:	Revision:
Chkd:	Drawn: ML	A 05	B

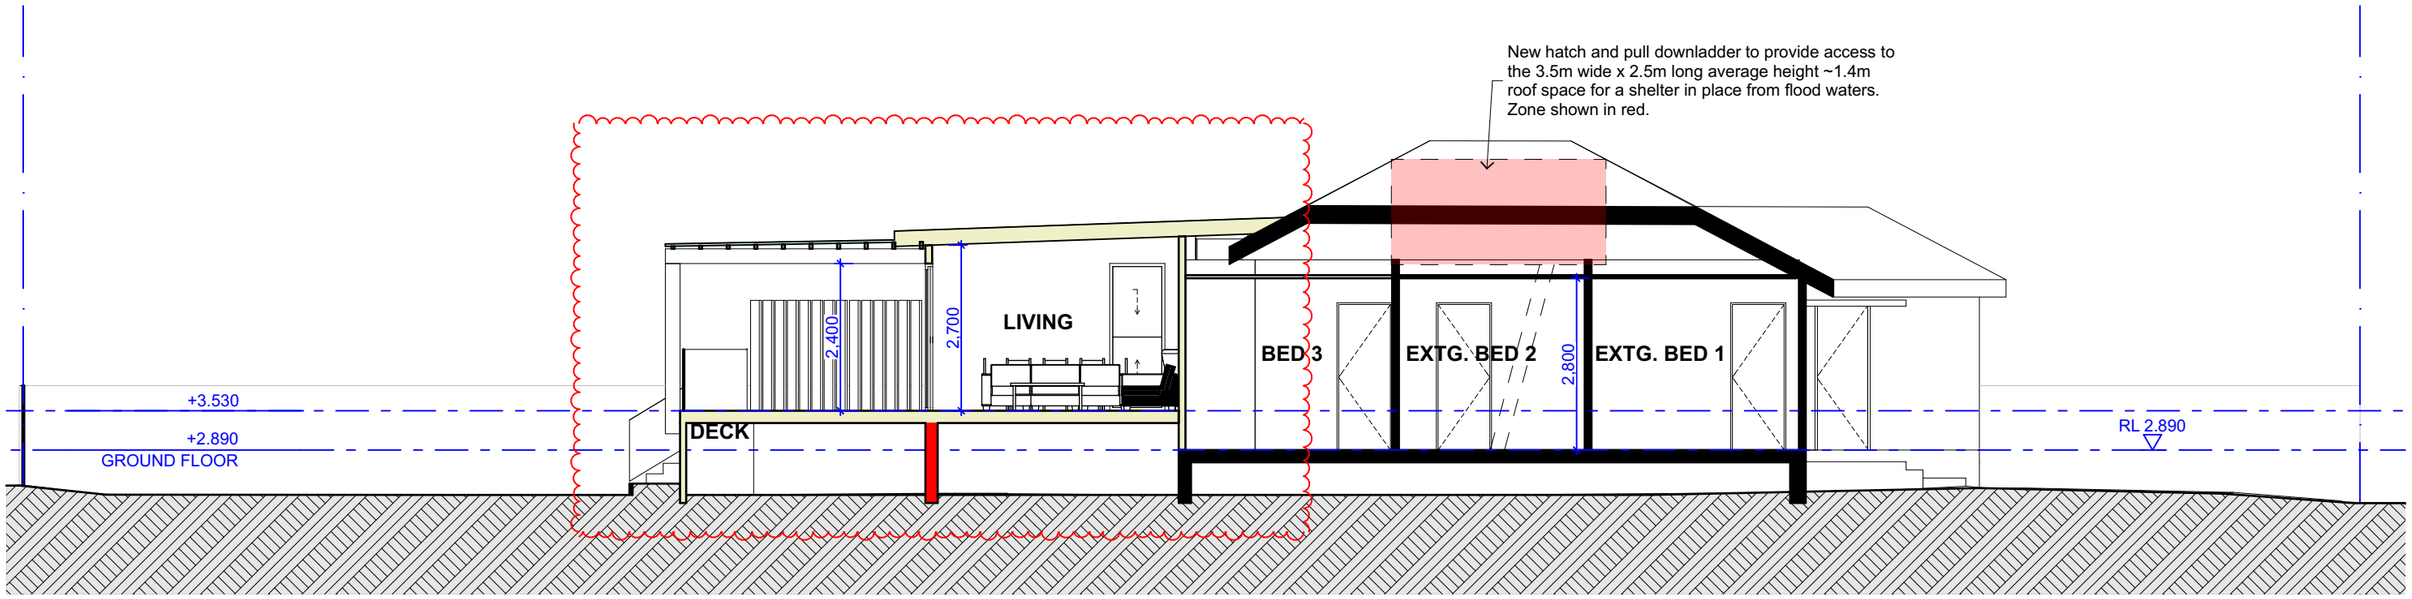

1 SECTION A
1:100

northern beaches council

THIS PLAN IS TO BE READ IN CONJUNCTION WITH THE CONDITIONS OF DEVELOPMENT CONSENT

DA2020/0678

FILE: C:\Users\DannyVise\Dropbox\ML\11 Rickard Rd, North narrabeen\11 Rickard Rd, North Narrabeen.pln

N

Revision	Date	Revision Note
B	**10.08.20**	**RL of addition raised to RL3.530. New roof raised to suit**

General Notes:

JLDesign

michaellegend@hotmail.com - 0431 835 531
JLDesign - 20 Carefree Rd North Narrabeen NSW 2101

Project: **Godfrey House**


Client: **M. & A. Godfrey**

Address: **11 Rickard Rd, North Narrabeen**


Drawing: **SECTION**

Project #: 20015
Original Sheet Size: A3
Scale @ A3: 1:100
Chkd: Drawn: ML

Issue Type: **DA-01**
Issue Date: 10/08/2020
Sheet #: **A 06**
Revision: B

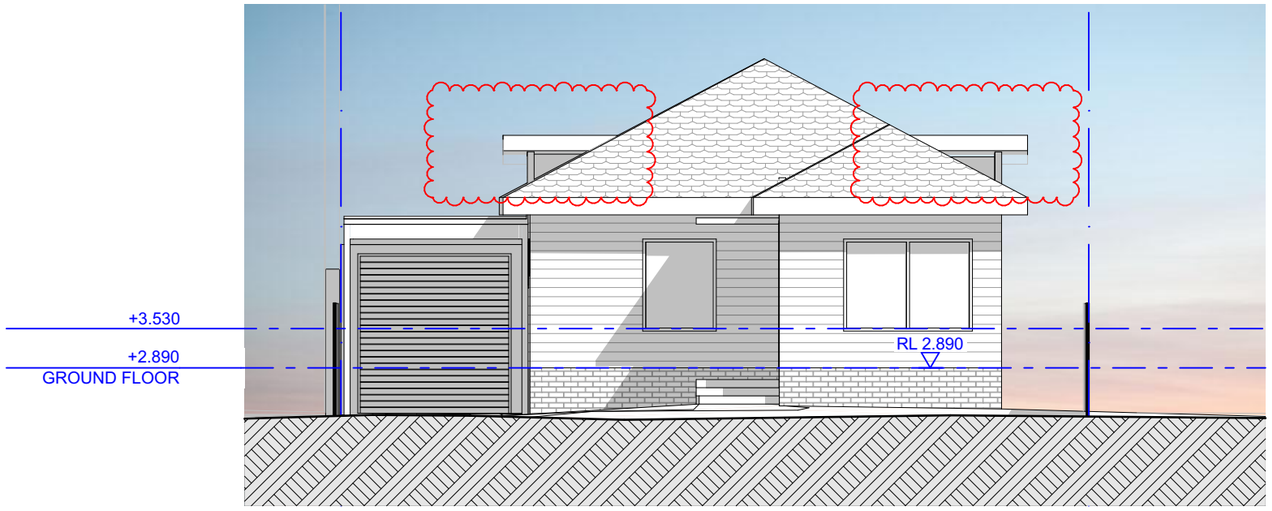

1 NORTH ELEVATION
1:100

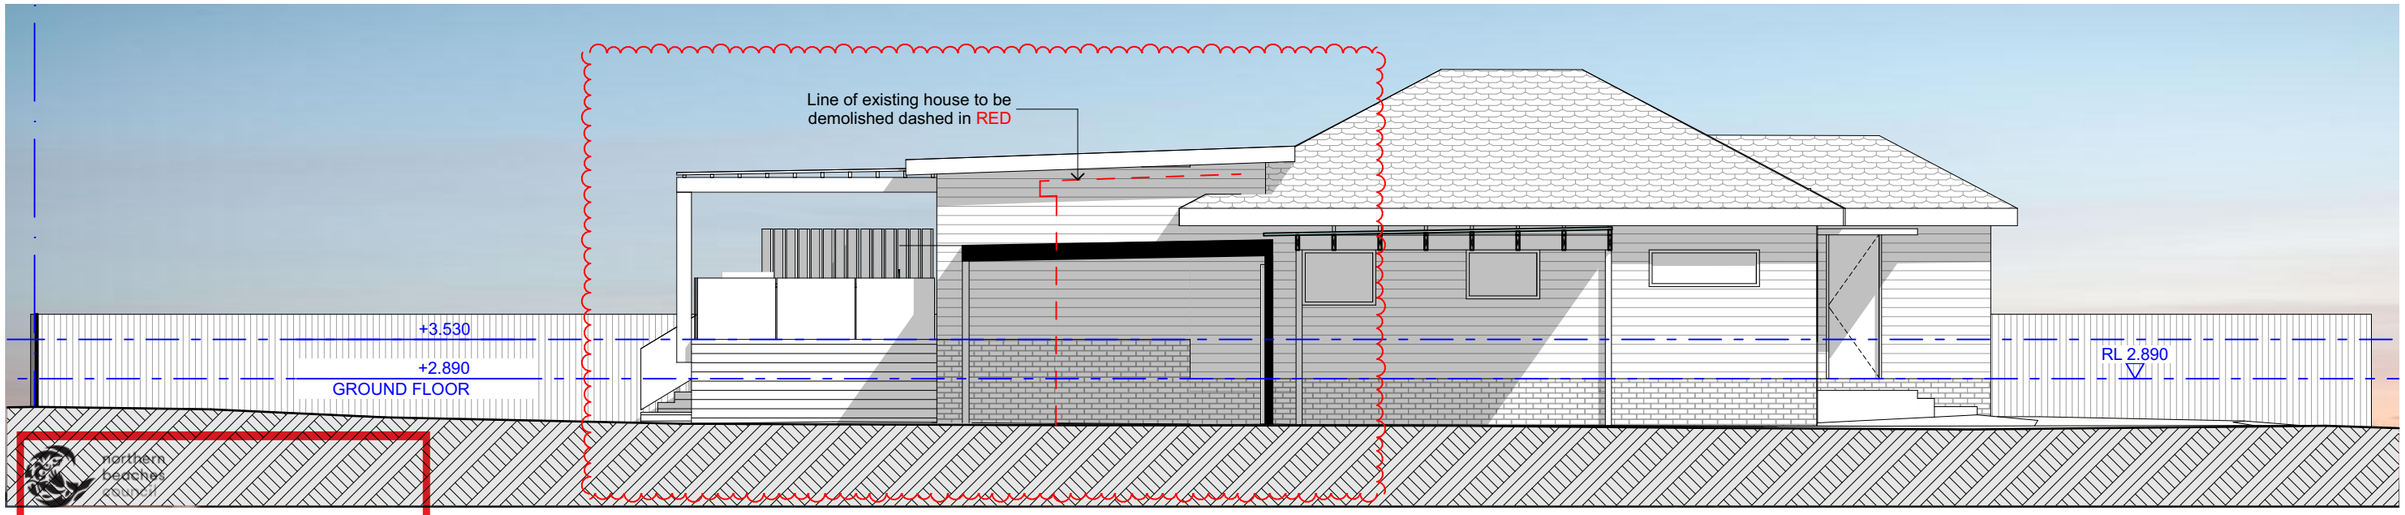

2 EAST ELEVATION
1:100

THIS PLAN IS TO BE READ IN CONJUNCTION WITH THE CONDITIONS OF DEVELOPMENT CONSENT

DA2020/0678

FILE: C:\Users\DannyVise\Dropbox\ML\11 Rickard Rd, North narrabeen\11 Rickard Rd, North Narrabeen.pln

N

Revision	Date	Revision Note
B	10.08.20	RL of addition raised to RL3.530. New roof raised to suit

General Notes:

JLDesign

michaellegend@hotmail.com - 0431 835 531
JLDesign - 20 Carefree Rd North Narrabeen NSW 2101


Project: **Godfrey House**

Client: **M. & A. Godfrey**


Address: **11 Rickard Rd, North Narrabeen**

Drawing: **NORTH AND EAST ELEVATIONS**

Project #:	20015	Issue Type:	**DA-01**
Original Sheet Size:	A3	Issue Date:	10/08/2020
Scale @ A3:	1:100	Sheet #:	**Revision:**
Chkd:	Drawn: ML	**A 07**	**B**

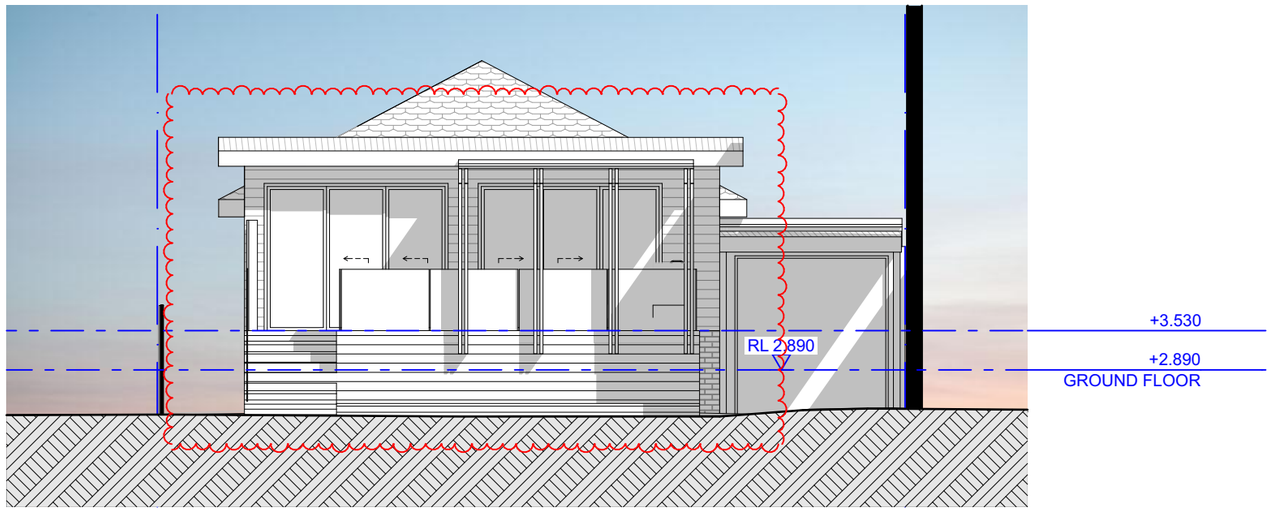

1 SOUTH ELEVATION
1:100

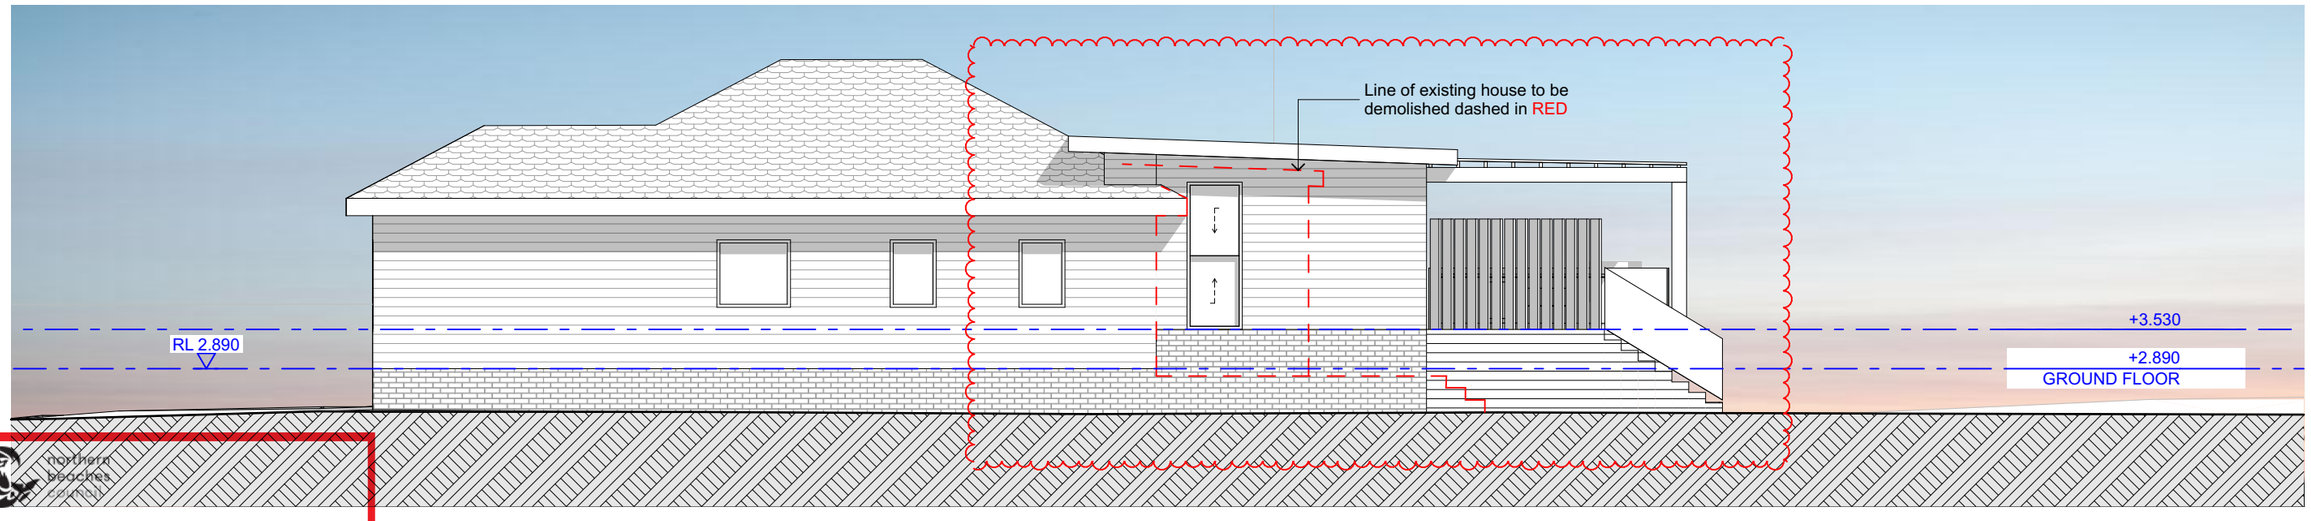

2 WEST ELEVATION
1:100

northern beaches council

THIS PLAN IS TO BE READ IN CONJUNCTION WITH THE CONDITIONS OF DEVELOPMENT CONSENT

DA2020/0678

FILE: C:\Users\DannyVise\Dropbox\ML\11 Rickard Rd, North narrabeen\11 Rickard Rd, North Narrabeen.pln

N

Revision	Date	Revision Note
B	**10.08.20**	**RL of addition raised to RL3.530. New roof raised to suit**

General Notes:

JLDesign

michaellegend@hotmail.com - 0431 835 531
JLDesign - 20 Carefree Rd North Narrabeen NSW 2101

Project: **Godfrey House**

Client: **M. & A. Godfrey**

Address: **11 Rickard Rd, North Narrabeen**

Drawing: **SOUTH AND WEST ELEVATIONS**

Project #:	20015	Issue Type:	**DA-01**
Original Sheet Size:	A3	Issue Date:	10/08/2020
Scale @ A3:	1:100	Sheet #:	**A 08**
Chkd:	Drawn: ML	Revision:	**B**