

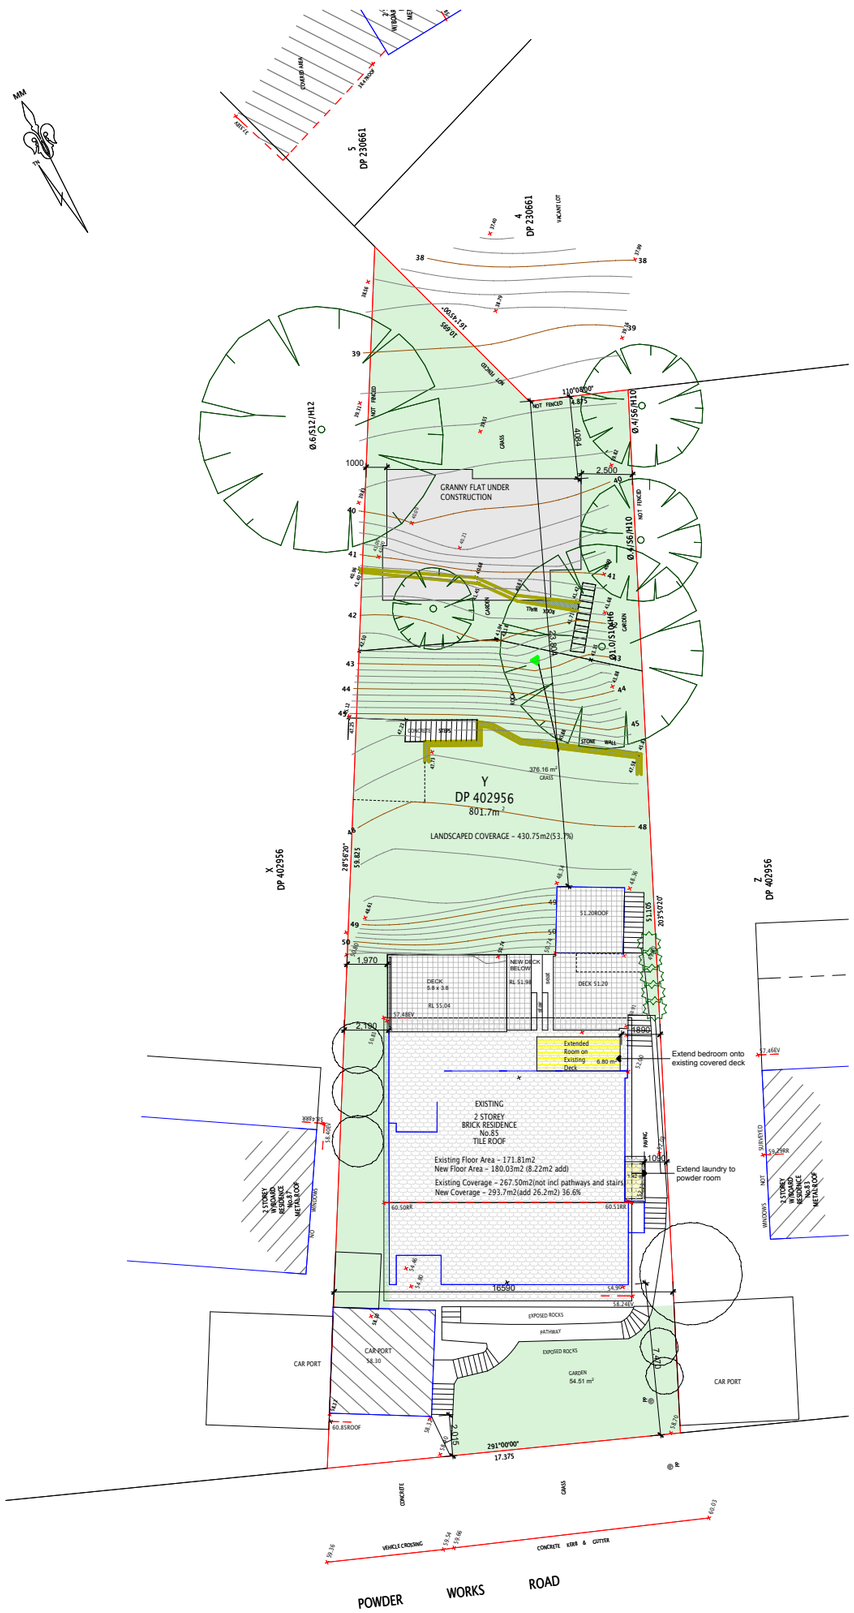



3 Site and Roof Plan 1:300

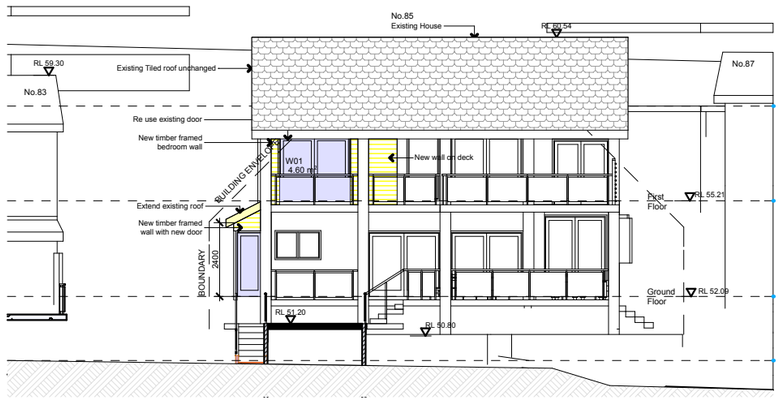


2 North East Elevation 1:200

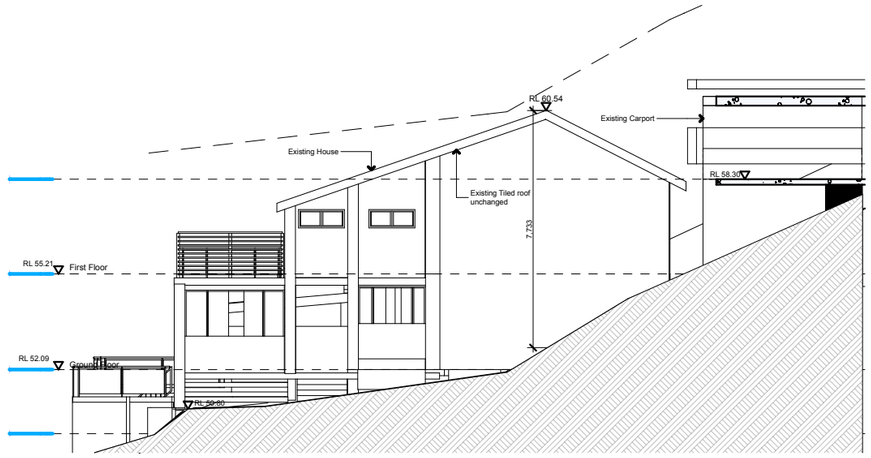

4 North West Elevation 1:200

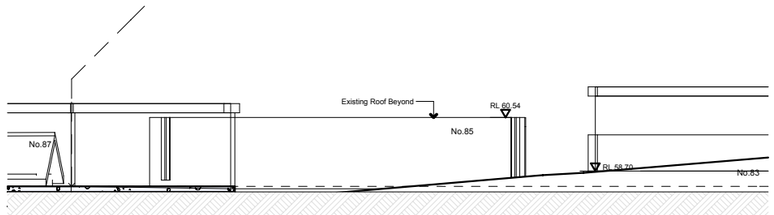

4 South West (Road) Elevation 1:200

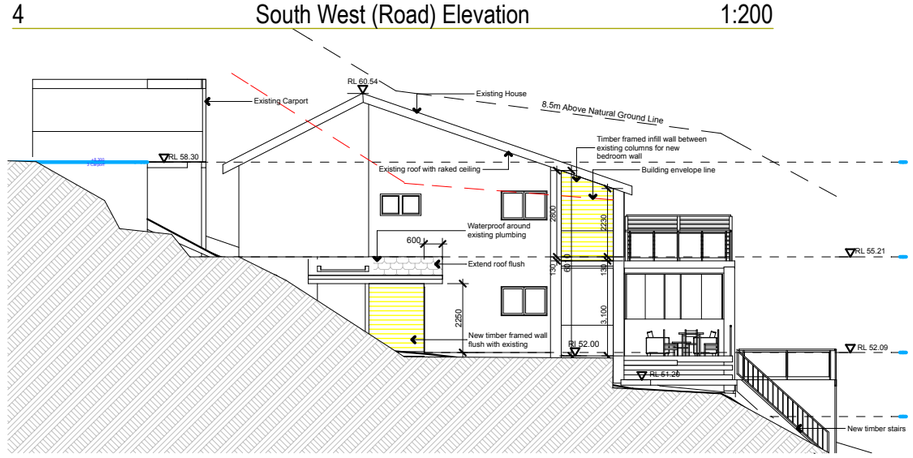

4 South East Elevation 1:200

The builder shall check and verify all dimensions and verify all errors and omissions to the Architect. Do not scale the drawings. Drawings shall not be used for construction purposes until issued by the Architect for construction.

Client
Lief and Amelia Ward

Project Name
Ward Home
85 Powderworks Road North Narrabeen
2101

Drawing Title:
Design SK - Notification
Site and Roof Plan, North East Elevation, North West Elevation, South East Elevation, South West (Road) Elevation

Scale: As noted 1:200 @A3
Date: 30.09.19
Status: DA
Checked By: SH
Project No: **2019 15**
Drawing No.: **N01**
Plot Date: 21/10/2019

length in millimeters at full size