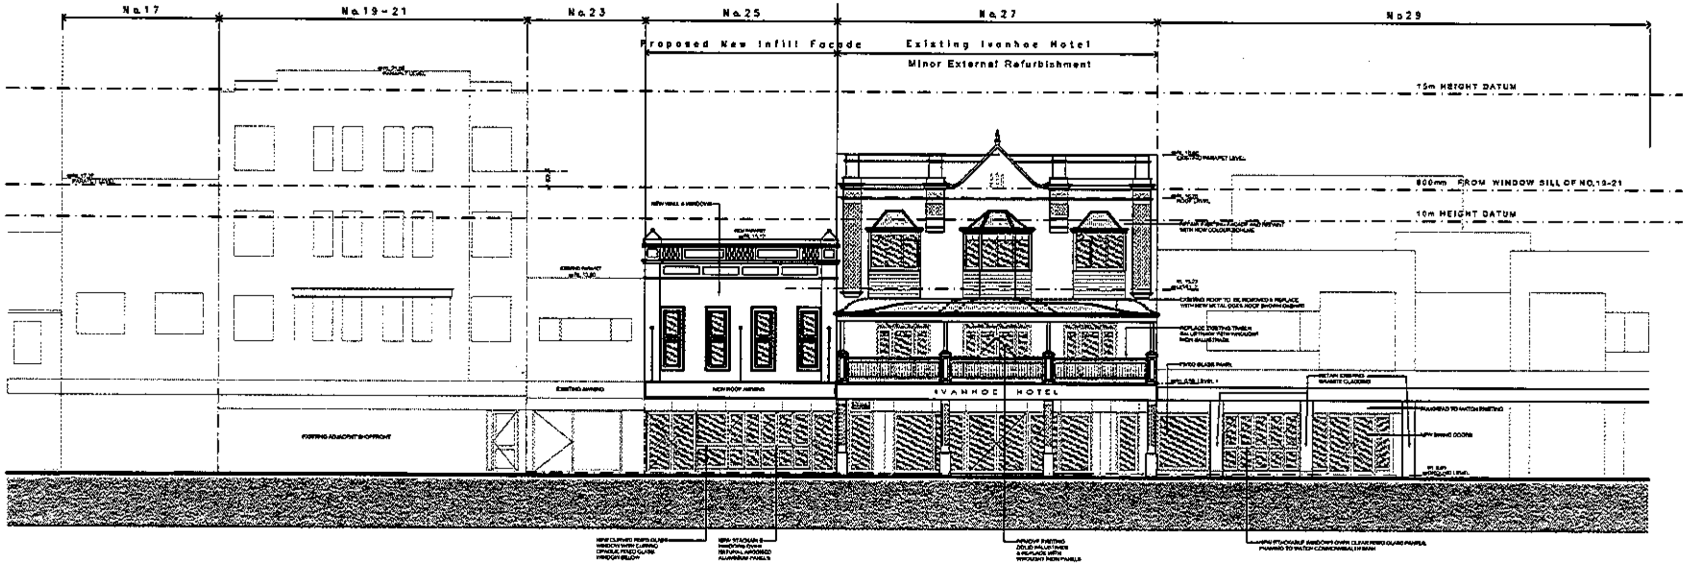

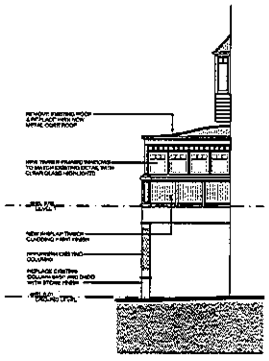

East Elevation
Ivanhoe Hotel
(West Similar)

02 ELEVATION 2
THE CORSO
1:100@A1, 1:200@A3

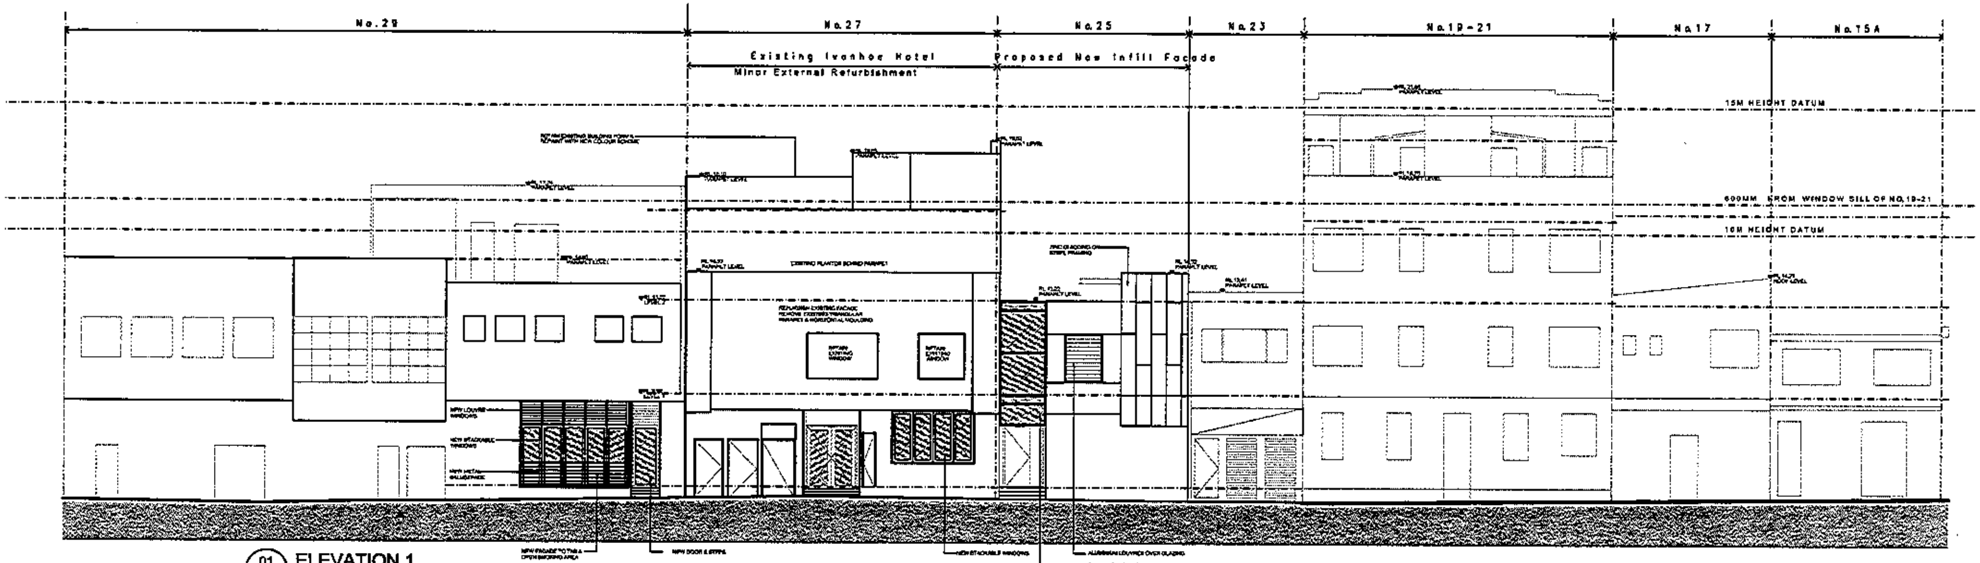

01 ELEVATION 1
MARKET LANE
1:100@A1, 1:200@A3

COPYRIGHT
All rights reserved. This work has copyright and cannot be reproduced or copied in any form or by any means (graphic, electronic or mechanical, including photocopying) without the written permission of Paul Kelly Design.
All licences, expressed or implied, to use this document for any purpose whatsoever is restricted to the terms and agreement or implied agreement between Paul Kelly Design and the instructing party.

NOTE
Only use written dimensions. Do not scale. If in doubt, consult with Paul Kelly Design. Check all dimensions on site before fabrication or set out.

A 27.03.09 ISSUE FOR SECTION 96 BF/PK
REV DATE AMENDMENT ISSUED BY

70 60 50 40 30 20 10 0 10mm

PAUL
KELLY
DESIG
N

77 Bay St
Glebe NSW 2037
phone: 02 9660 6258
fax: 02 9660 8480
www.paulkellydesign.com

Project
IVANHOE HOTEL
THE CORSO, MANLY, NSW
Project No. 294

Drawing
PROPOSED ELEVATIONS
Date: February 2009
Scale 1:100@A1
1:200@A3

Drawing No.
A-201
Revision A