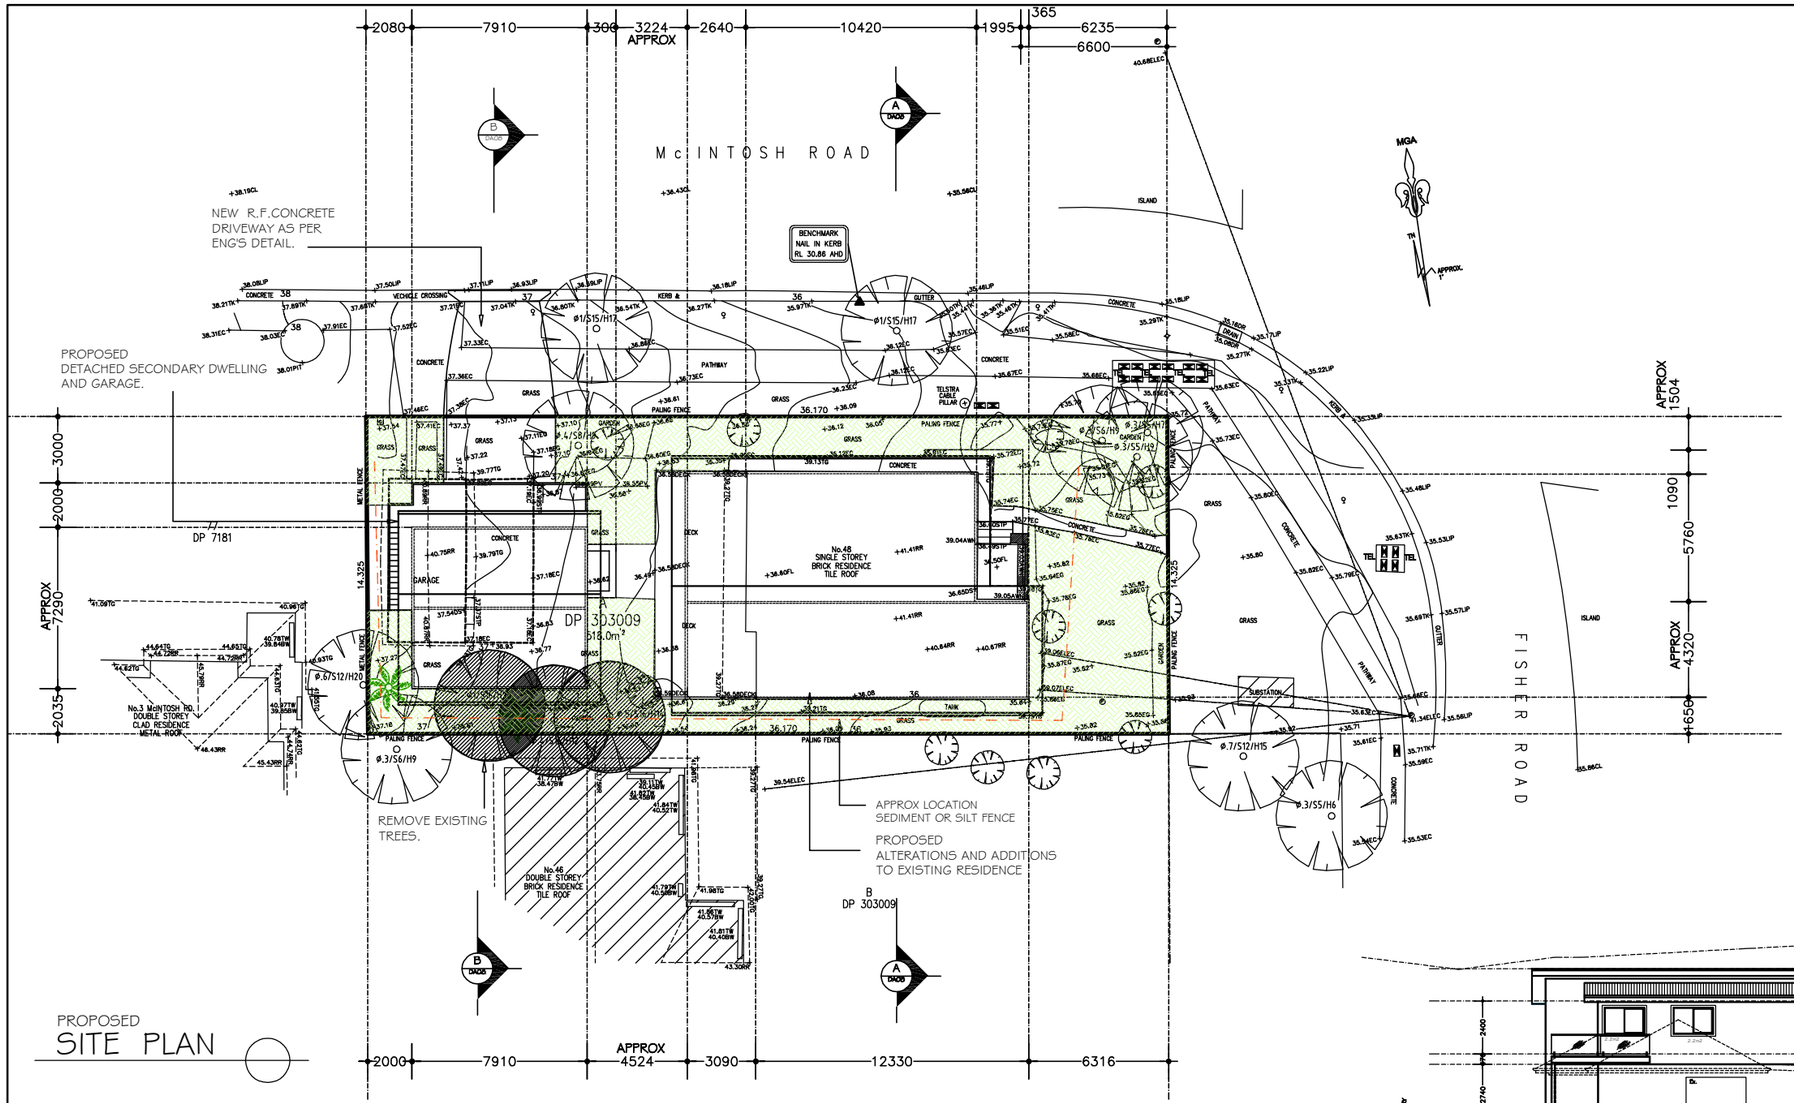


PROPOSED
SITE PLAN

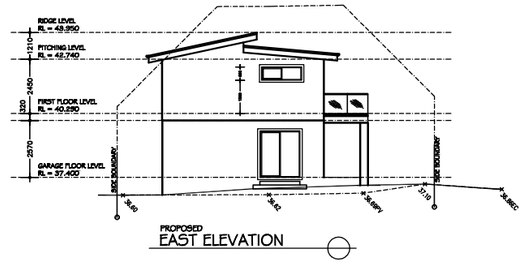


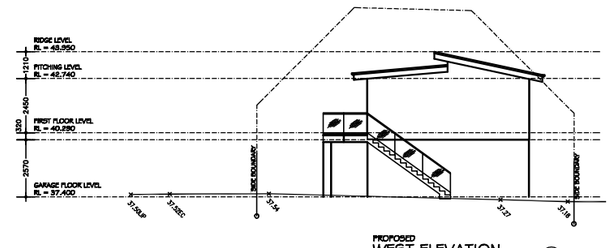


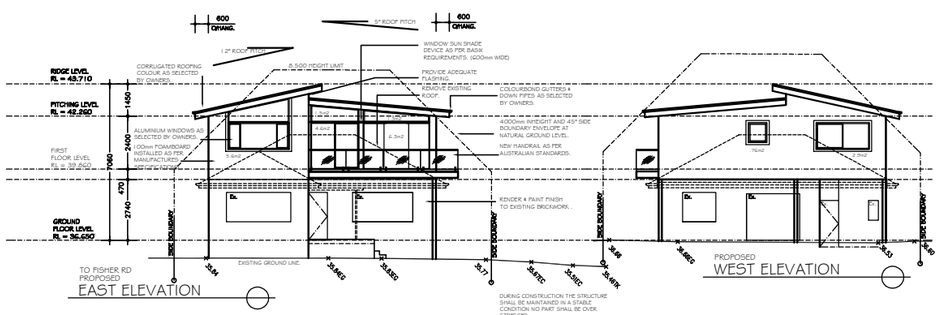


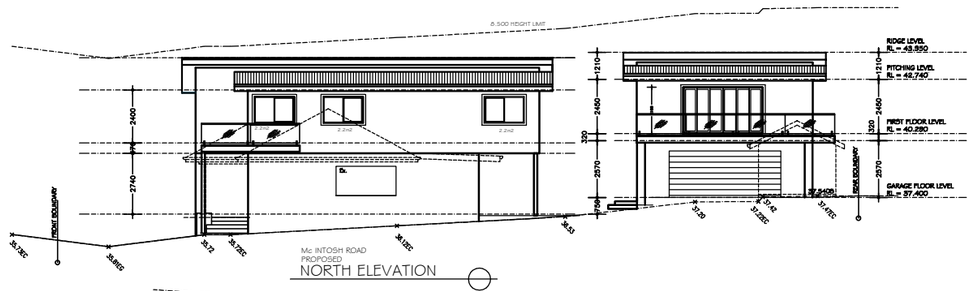


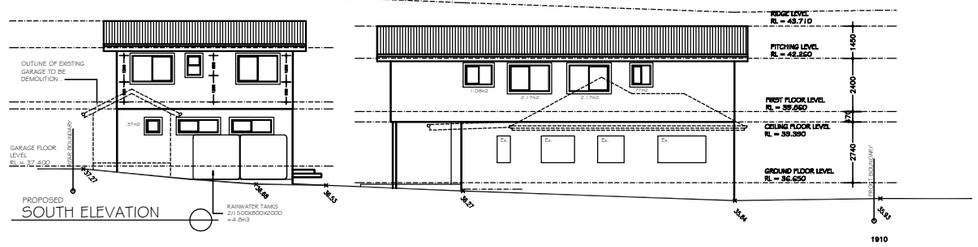


| Date | Issue | Revision |
|---|---|---|
| Amendments | | |


peterZavagliaDesignstudio
abn 24 292 958 837
po box 6572 frenchs forest nsw 1640
e peter@zavagliadesign.com.au
m 0413 095 560


| | | | | | |
|---|---|---|---|---|---|
| Project | PROPOSED DETACHED SECONDARY DWELLING AND ALTS AND ADDS TO EXISTING RES. | | Date OCT 2019 | Scale | PROJECT No 1910 |
| Address | 48 FISHER RD DEE WHY NSW 2099 | LOT A DP 303009 | Drawing No. NOTIFICATION | | Issue |
| Client | GINA NGUYEN | | | | |