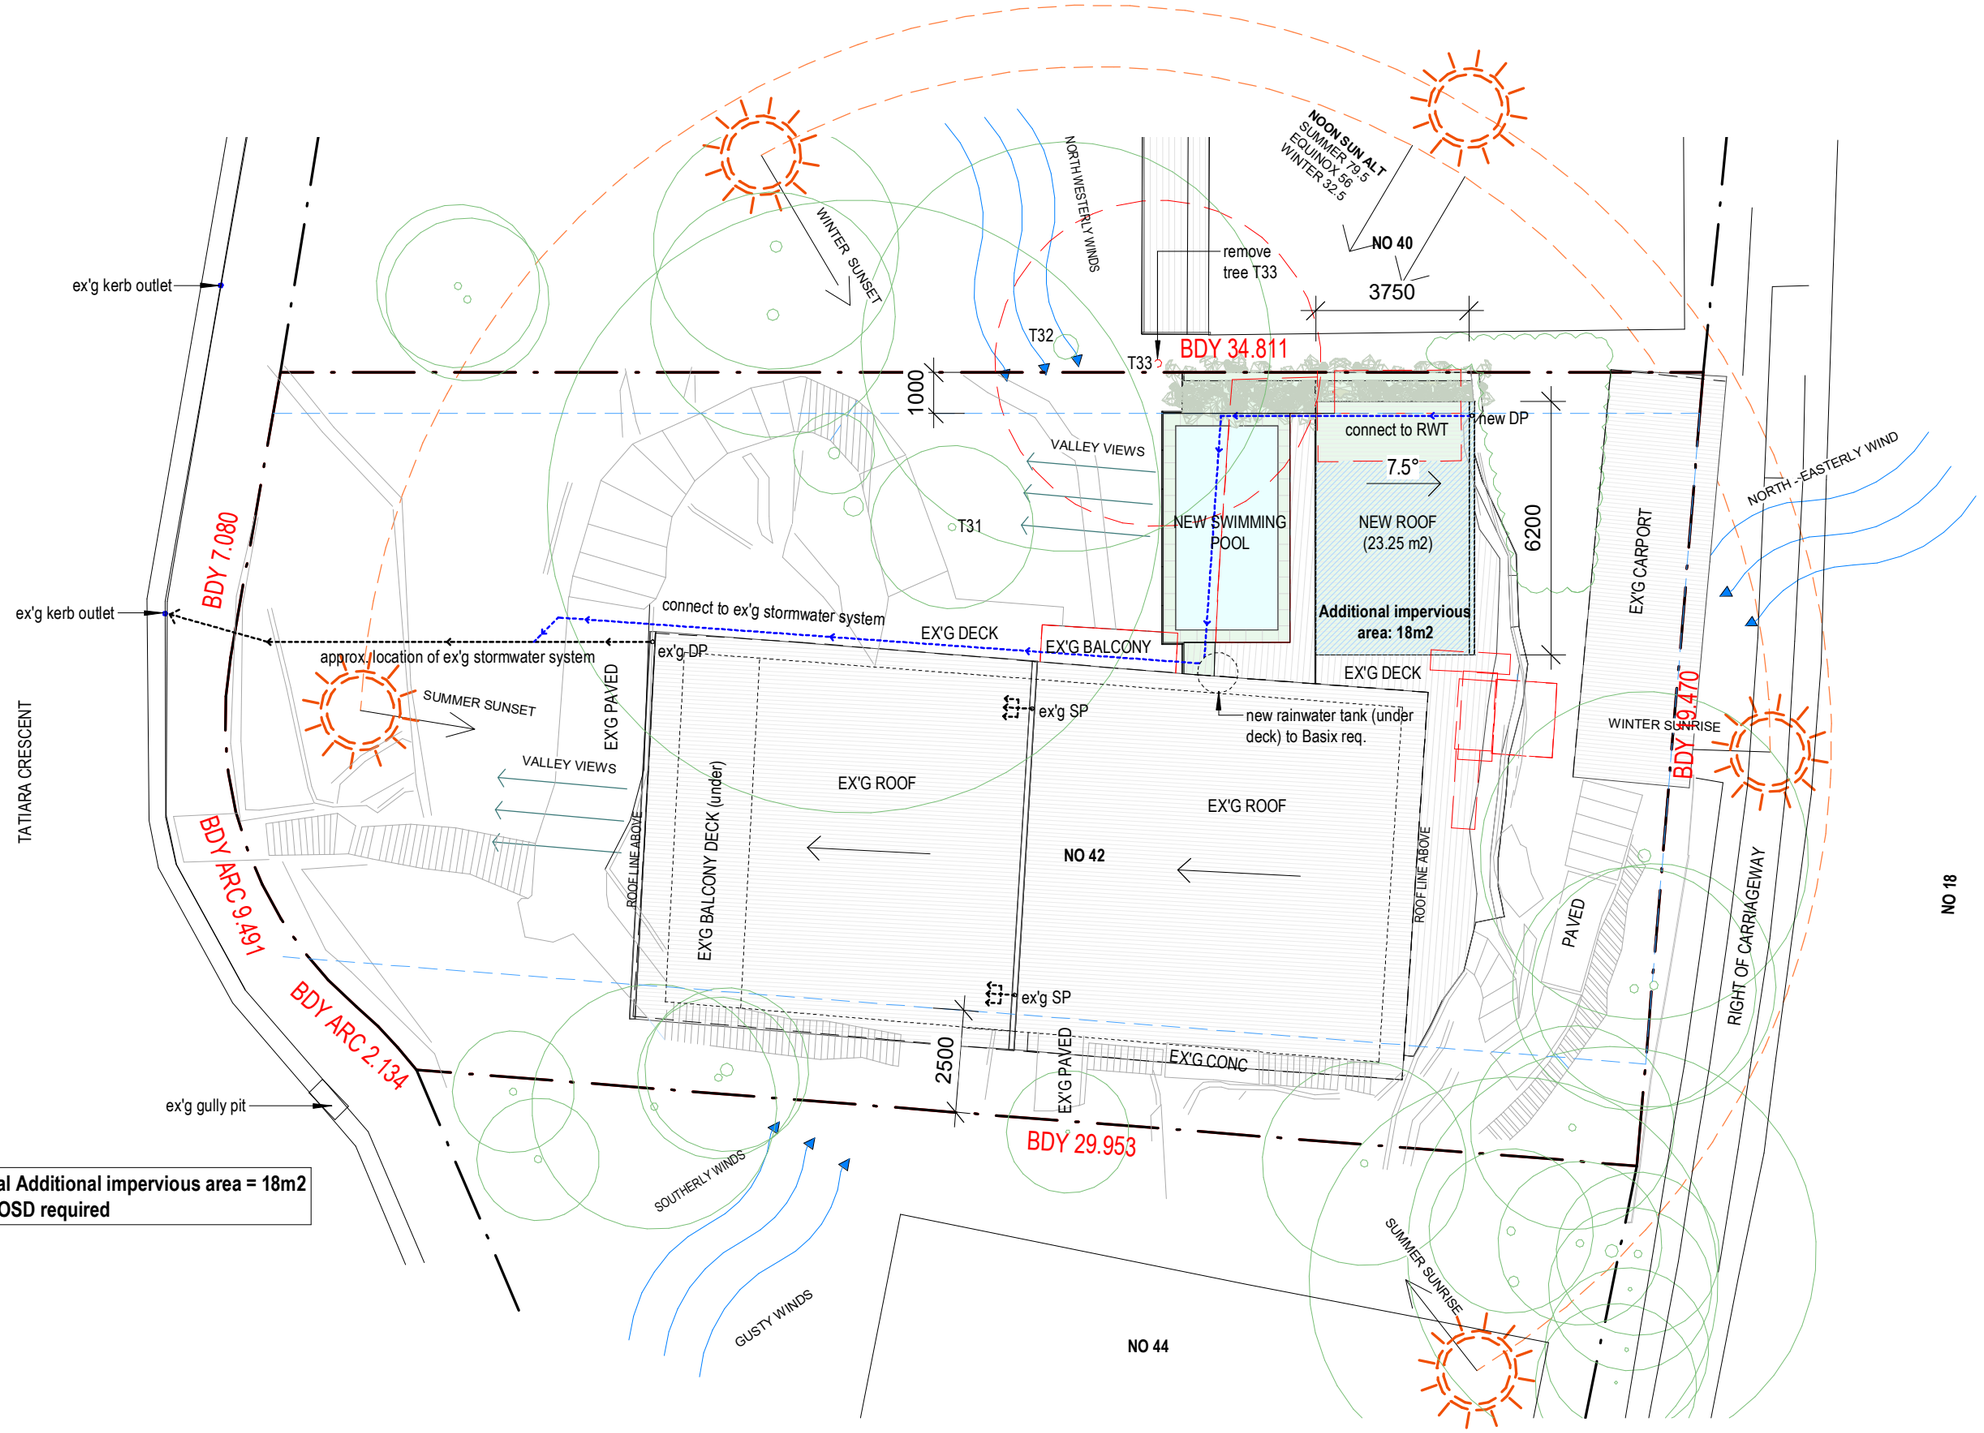

2 Site Plan
1 : 150

FOR DA ONLY

wemakeplans.
m: 0433 775 490
t: (02) 8914 6875
studio: suite 8/11 bungan st, mona vale 2103
postal: p.o. box 26 newport, nsw 2106
e: studio@wemakeplans.com.au
abn: 355 0579 1074
nominated architect: wade stewart cogle
nsw arb registration: 10971
wemakeplans.com.au

PRINT DATE: 28/02/2025 2:20:42 PM PRINT SIZE: A3

NOTES:
Builder is to examine the site and verify conditions and dimensions.
Any discrepencies must be brought to the architect's attention.
Use figured dimensions only. Do not scale drawings.
All work shall comply with the Building Code of Australia and relevant Australian Standards.

COPYRIGHT:
This drawing is copyright and remains the property of **We Make Plans Hot House Projects Pty Ltd** TAs **We Make Plans**

ISSUE	DESCRIPTION	DATE
01	DA - Issue	28/02/25

CLIENT: Megan Bohensky
PROJECT: Swimming Pool & Alfresco Roof
ADDRESS: **42 Tatiara Crescent, North Narrabeen**
LOT: 312 DP: 238382 SECTION:

DRAWING TITLE:
SITE ANALYSIS, ROOF AND DRAINAGE PLAN

PROJECT NO.	DRAWN	CHECKED
1111WMP	MS	WC

DATE 28 February 2025
SIZE A3 SCALE As indicated
DRAWING NO **DA 010** REVISION NO **01**