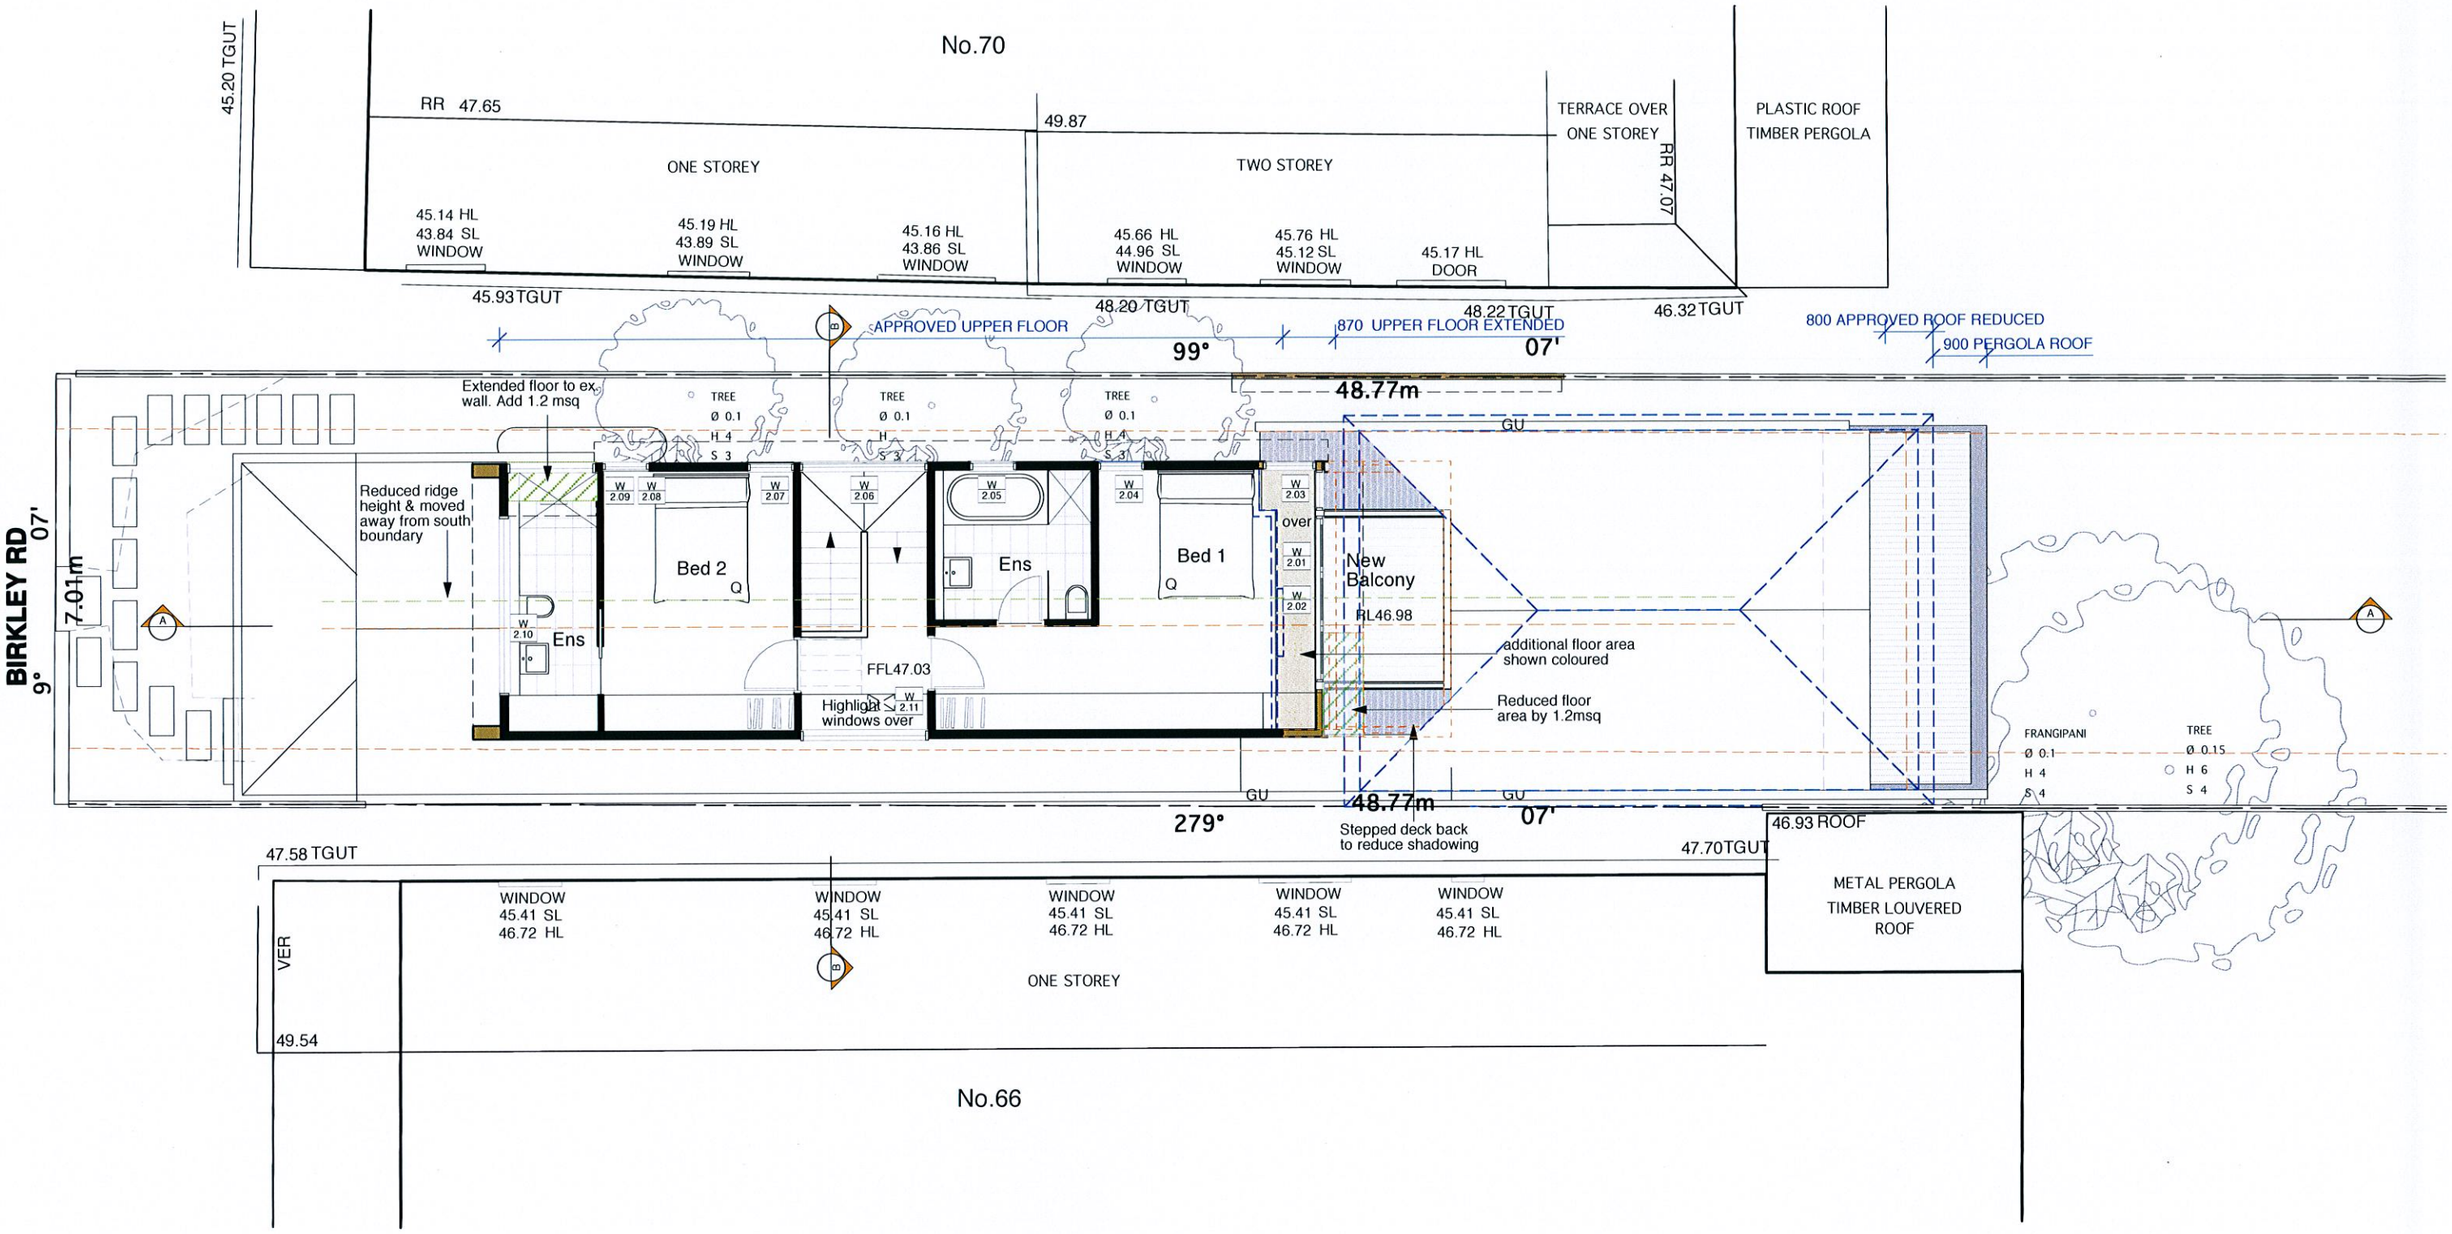


notes

- Any discrepancies to be brought to the Architect's attention.
- Use figure dimension in preference to scaling.
- Only scale under direction from Architect.
- Builder to examine site and verify conditions and dimensions.
- This drawing remains the property of the Architects.
- Client is granted conditional licence to use drawings.
- Transfer of the licence is prohibited.
- Architect reserves the right to terminate the licence.
- Reproduction of the drawing in whole or part is prohibited.
- Electronic data transfer should be scanned for viruses before use.
- Any loss or damage (incl. consequential damage) caused to the recepient of electronic data, by its direct or indirect use, is not the liability of the architect.
- Refer to hard copies for accuracy of electronic data.
- © Copyright reserved by the Architects.

revisions

no	amendment	date
A	Sketch Plan issue	25/02/10
B	Revised Sketch Plan issue	10/03/10
C	Preliminary Section 96 issue	15/04/10
D	Preliminary Section 96 issue	04/06/10
E	Section 96 issue	18/06/10
F	Ammended Section	05/10/10

true north

WATERSHED DESIGN
ARCHITECTURE + INTERIORS
WATERSHEDDESIGN.COM.AU

Suite 8 200 Pittwater Road
Manly NSW 2095
PHONE 02 9977 1076
FAX 02 9976 0625
info@watersheddesign.com.au

client	Georgi Coward	address	68 Birkley Rd, Manly	job no	10008	drawing no	A03
project	Section 96 - Alterations and Additions	title	Upper Floor Plan	drawn	mg/jw /cb	issue	F
				checked	mk		
				scale	1:100 @A3		

10008-06 S96 issue E
Printed 05/10/10