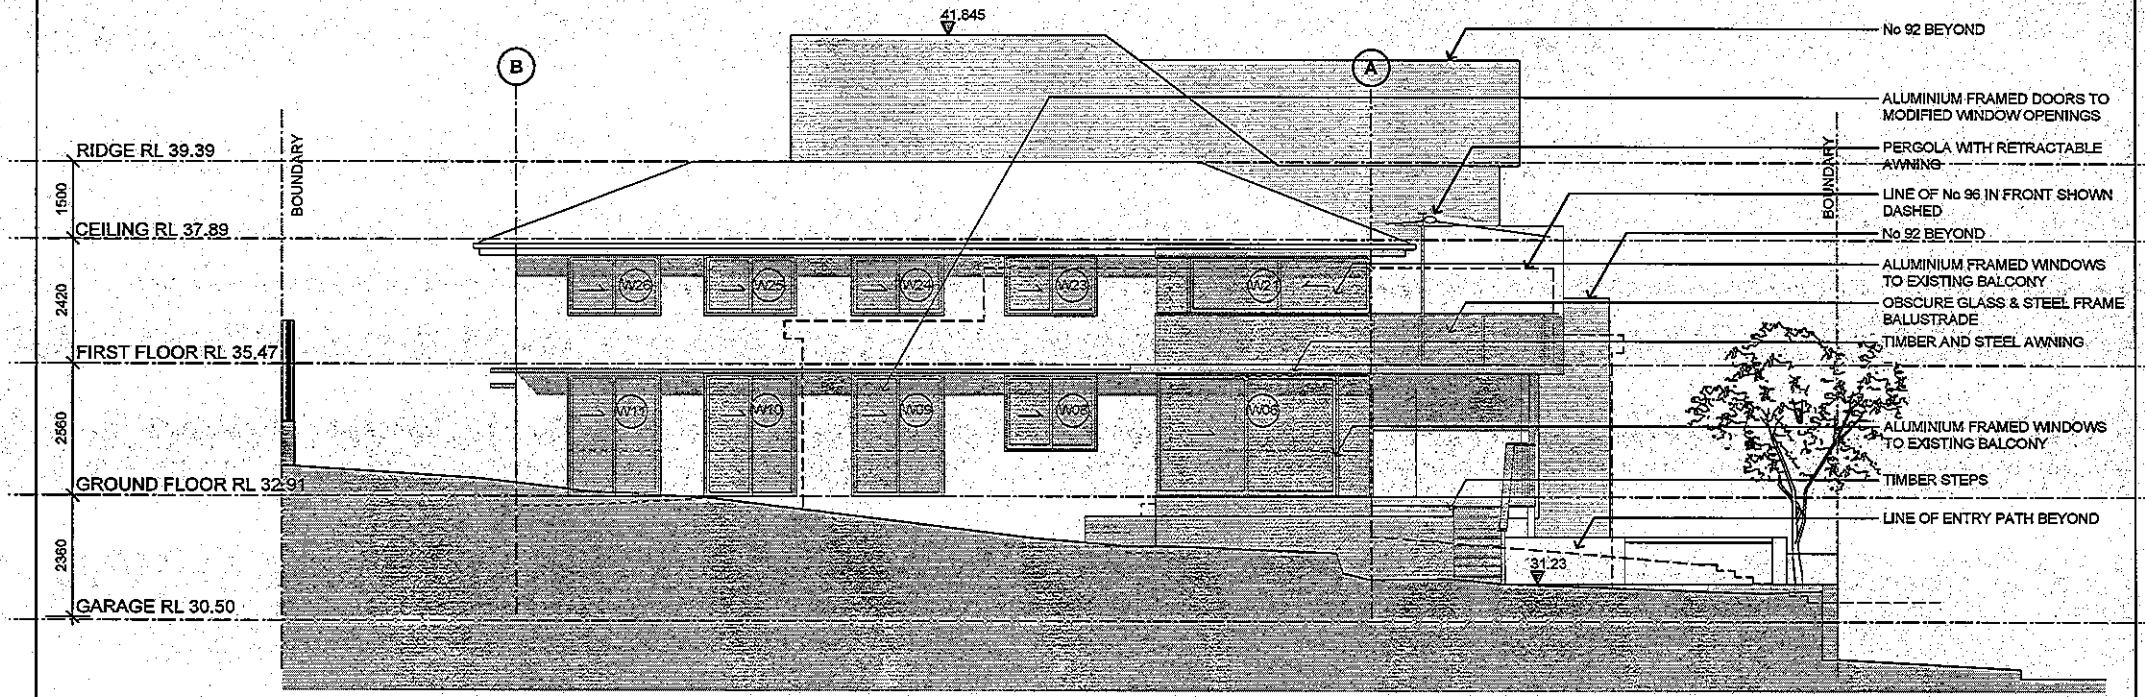


1 / - NORTH ELEVATION

0 5 10M

SCALE 1:100 @ A3

CLIENT: Mindy Byrne, Peter hay, Cecilia Kemp, Simon Kemp	PROJECT: 94 Birkley Road	DATE ISSUED: 12.11.08	architecture+design hungerford+edmunds
DRAWING TITLE: North Elevation	SCALE: 1:100	DRAWING NO.: DA-202 Rev-5	

73 australia street
camperdown nsw 2050
t 9550 6767 f 9550 6469 www.hungerfordedmunds.com
nsw board of architects registration no 6554
nz registered architects board no 3693
abn 20 103 244 056