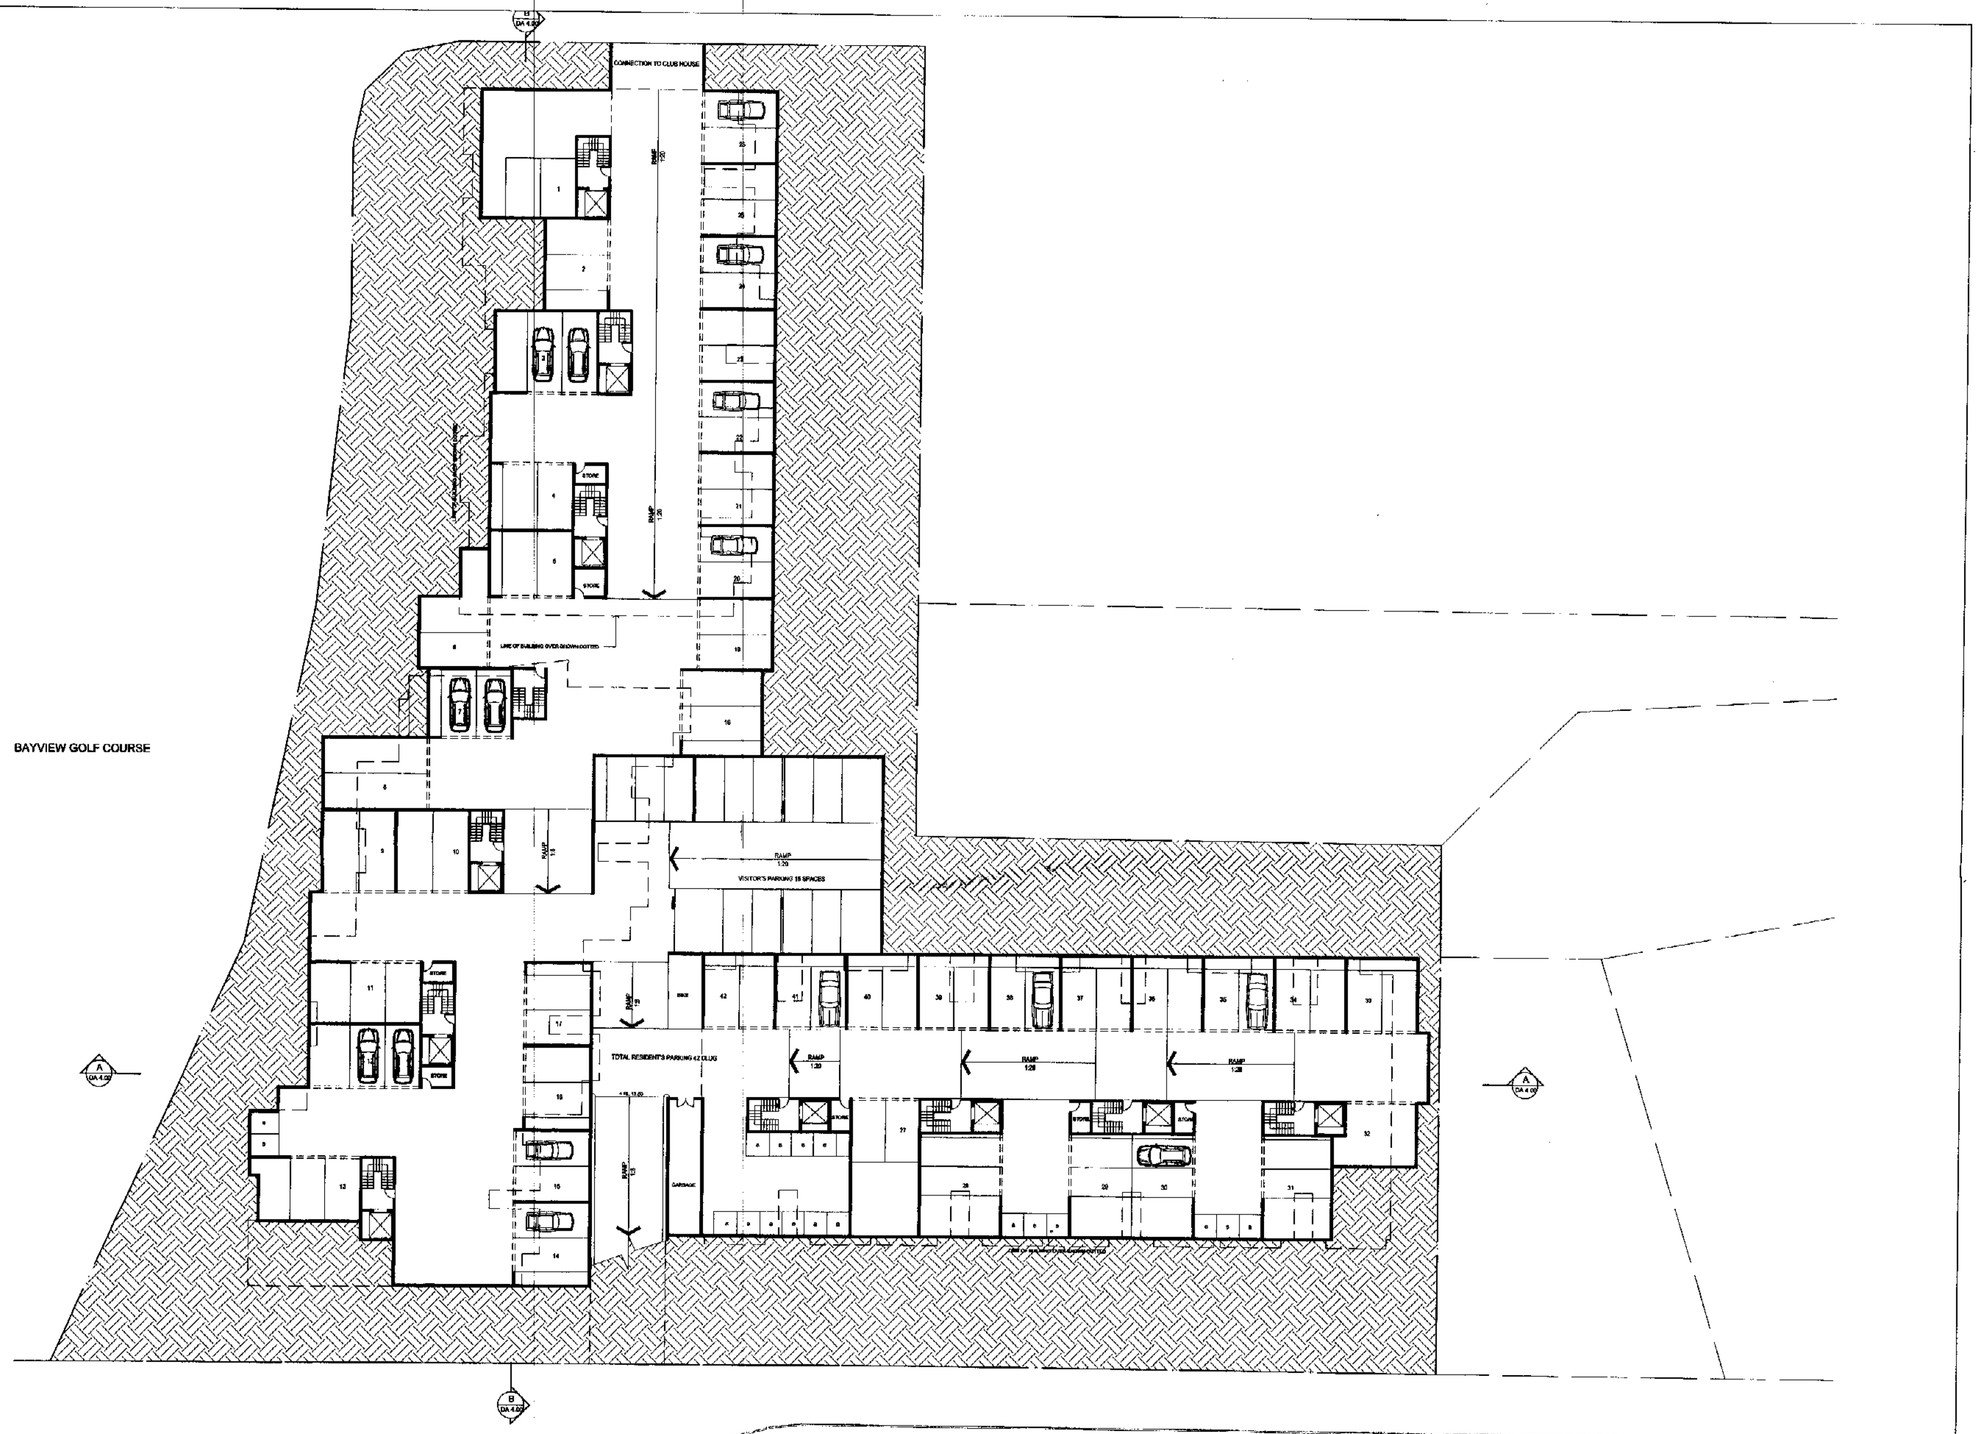


IMPORTANT NOTES:

Do not scale from drawings
All dimensions to be checked on site before commencement of work
All discrepancies to be brought to the attention of the Architect
Larger scale drawings and written dimensions take preference
This drawing is copyright and the property of the author, and must not be retained, copied or used without the express authority of MARCHESE + PARTNERS ARCHITECTS PTY. LTD.

REVISION	DATE	DESCRIPTION	BY
P1	27.08.04	PRELIMINARY	JM
P2	11.03.05	PRELIMINARY	JF
P3	16.03.05	PRELIMINARY	JF
A	01.04.05	REZONING APPLICATION	JF

marchese + partners architects
level 6, 80 mount street
north sydney nsw 2060
ph: (02) 9922 4375
fax: (02) 9929 5788
email: info@marchesepartners.com.au
web: www.marchesepartners.com.au
ACN 067 427 687

CLIENT
BAYVIEW INVESTMENT GROUP PTY LIMITED

PROJECT
PROPOSED REZONING
FOR RESIDENTIAL APARTMENTS
DARLEY STREET WEST, BAYVIEW

DRAWING TITLE
BASEMENT FLOOR PLAN

SCALE	DATE	DRAWN	CHECKED
1:250 @ A1	01.04.05	JF, JM, KM, SJK	AA

JOB	DRAWING	REVISION
04061	DA 2.01	A