PROJECT NAME: HARBORD DIGGERS CLUB - AWNING

PROJECT ADDRESS: 80 EVANS ST,
FRESHWATER NSW 2096

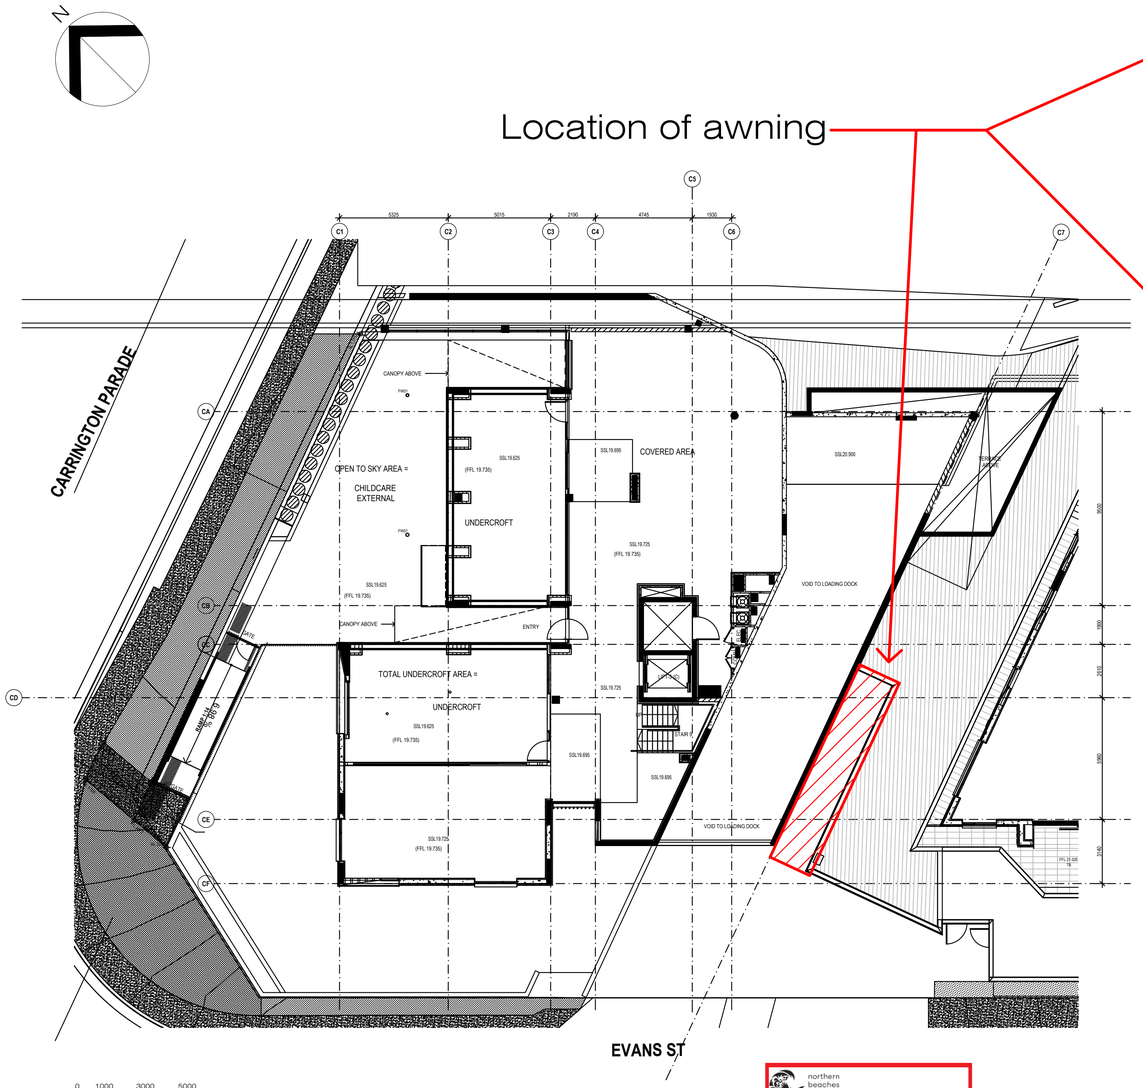


northern beaches council

THIS PLAN IS TO BE READ IN CONJUNCTION WITH THE CONDITIONS OF DEVELOPMENT CONSENT

DA2021/0749

## SITE PLAN (NTS)

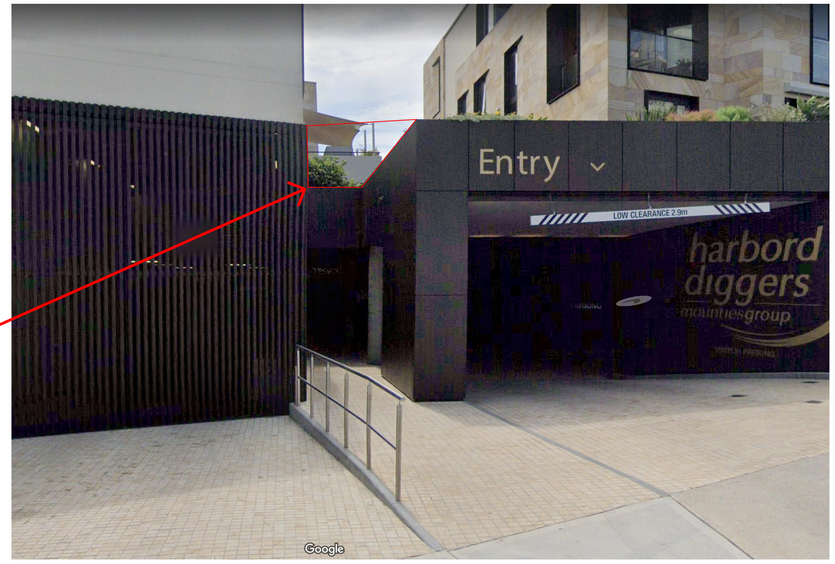


## STREET ELEVATION VIEW

## SITE PLAN - SATELLITE VIEW (NTS)

| | | |
|---|---|---|
| 07.04.2021 | A | Issue for DA |
| Date | Rev | Issue |

Interior Designers

Wool+Hay

info@woolandhay.com.au www.woolandhay.com.au
Wool and Hay Pty Ltd
ABN 866 164 024 78 ACN 616 402 478

Key Plan/North

Project Manager
1st Place Building Services

Client
Mounties Group

Project
Harbord Diggers Club
80 Evans St
Freshwater NSW 2096

Drawing
Project Title Page

DO NOT SCALE OFF DRAWINGS
Contractor to verify all dimensions on site before commencing work. Wool and Hay is to be informed of any discrepancies in the dimensions and setting out of the work, for resolution.
Copyright of designs shown hereon is retained by this office. Authority is required for any reproduction.

| | |
|---|---|
| Job No. 21012 | Plot Date 06.04.2021 |
| Drawn By tamara | Ckd. By AH |
| Scale A1@1:200 | Scale A3@1:NTS |
| Drawing Number | Rev |
| 21012-A1-LG | A |

/Volumes/Wool+Hay/Projects/21012_Harbord Diggers Awning/3.0 Documentation/3.2 Working Drawings/1. Plans/21012-LG-FITOUT.dwg

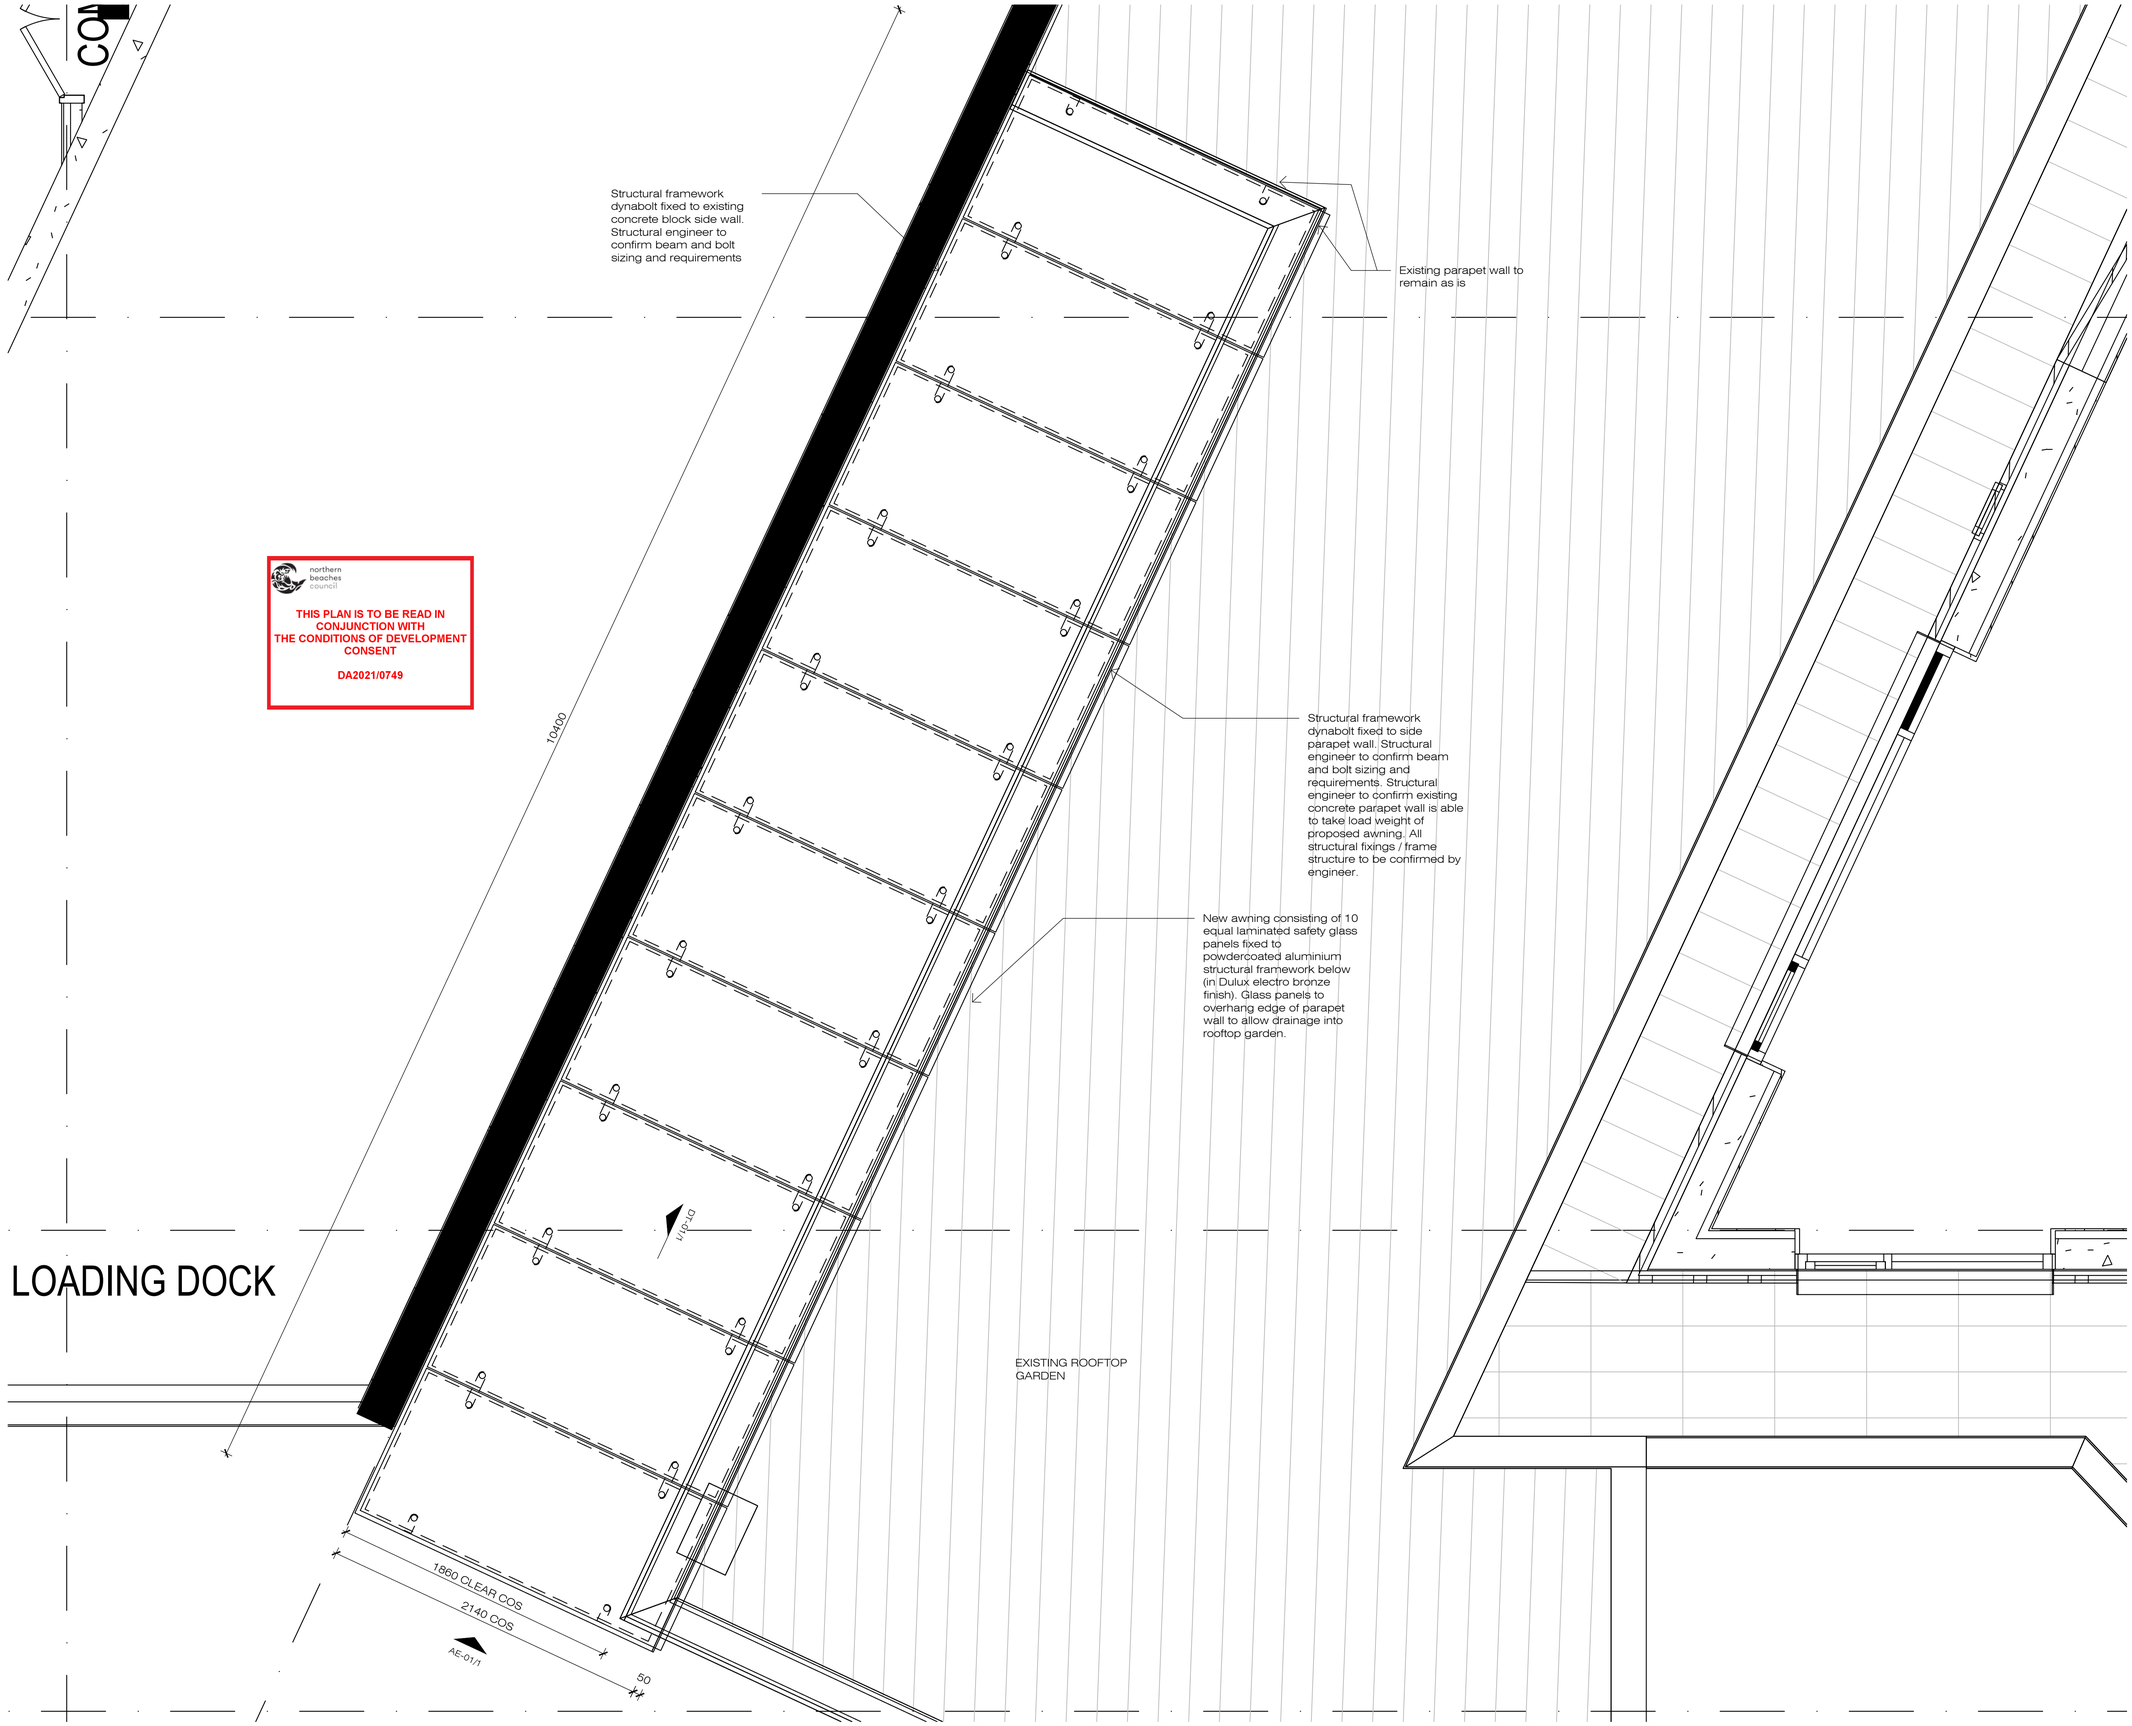


northern beaches council

THIS PLAN IS TO BE READ IN CONJUNCTION WITH THE CONDITIONS OF DEVELOPMENT CONSENT

DA2021/0749

| | | |
|---|---|---|
| 07.04.2021 | A | Issue for DA |
| Date | Rev | Issue |

Interior Designers

Wool+Hay

info@woolandhay.com.au www.woolandhay.com.au
Wool and Hay Pty Ltd
ABN 866 164 024 78 ACN 616 402 478

Key Plan/North

Project Manager
1st Place Building Services

Client
Mounties Group

Project
Harbord Diggers Club
80 Evans St
Freshwater NSW 2096

Drawing
Awning Detail Plan
Lower Ground

DO NOT SCALE OFF DRAWINGS
Contractor to verify all dimensions on site before commencing work. Wool and Hay is to be informed of any discrepancies in the dimensions and setting out of the work, for resolution.
Copyright of designs shown hereon is retained by this office. Authority is required for any reproduction.

| | |
|---|---|
| Job No. 21012 | Plot Date 06.04.2021 |
| Drawn By tamaraphilip | Ckd. By AH |
| Scale A1@1:10 | Scale A3@1:NTS |

| Drawing Number | Rev |
|---|---|
| 21012-LG-A2 | A |

/Volumes/Wool+Hay/Projects/21012_Harbord Diggers Awning/3.0 Documentation/3.2 Working Drawings/1. Plans/21012-LG-FITOUT.dwg

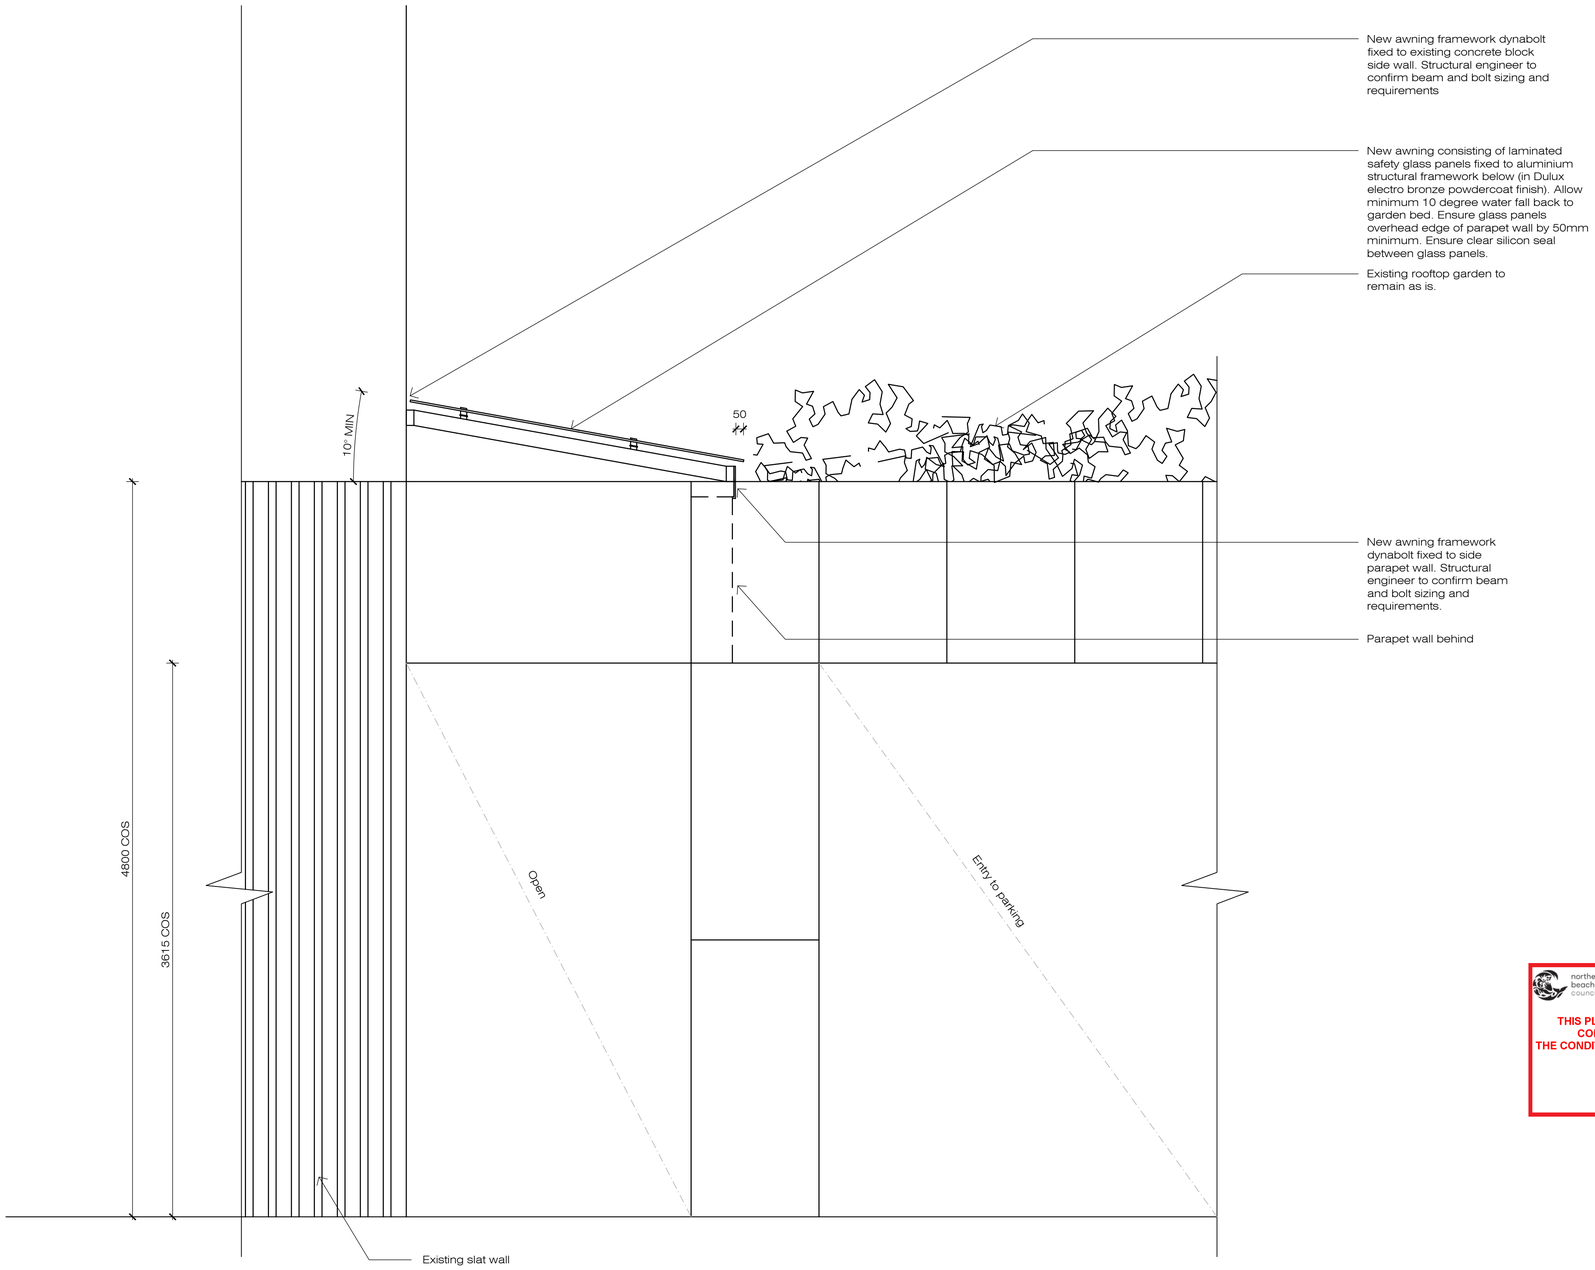


1 Elevation Awning
Scale: 1:20

northern beaches council

**THIS PLAN IS TO BE READ IN CONJUNCTION WITH THE CONDITIONS OF DEVELOPMENT CONSENT**

**DA2021/0749**

| Date | Rev | Issue |
|---|---|---|
| 07.04.2021 | A | Issue for DA |

Interior Designers

Wool+Hay

info@woolandhay.com.au www.woolandhay.com.au
Wool and Hay Pty Ltd
ABN 866 164 024 78 ACN 616 402 478

Key Plan/North

Project Manager
1st Place Building Services

Client
Mounties Group

Project
Harbord Diggers Club
80 Evans St
Freshwater NSW 2096

Drawing
Elevations
Lower Ground

DO NOT SCALE OFF DRAWINGS
Contractor to verify all dimensions on site before commencing work. Wool and Hay is to be informed of any discrepancies in the dimensions and setting out of the work, for resolution.
Copyright of designs shown hereon is retained by this office. Authority is required for any reproduction.

| | |
|---|---|
| Job No. 21012 | Plot Date 06.04.2021 |
| Drawn By tamaraphilip | Ckd. By AH |
| Scale A1@1:20 | Scale A3@1:NTS |
| Drawing Number | Rev |
| 21012-AE-01 | A |

/Volumes/Wool+Hay/Projects/21012_Harbord Diggers Awning/3.0 Documentation/3.2 Working Drawings/1. Plans/21012-LG-FITOUT.dwg

northern beaches council

**THIS PLAN IS TO BE READ IN CONJUNCTION WITH THE CONDITIONS OF DEVELOPMENT CONSENT**

**DA2021/0749**

1 Section Awning
Scale: 1:20

| | | |
|---|---|---|
| 07.04.2021 | A | Issue for DA |
| Date | Rev | Issue |

Interior Designers

Wool+Hay

info@woolandhay.com.au www.woolandhay.com.au
Wool and Hay Pty Ltd
ABN 866 164 024 78 ACN 616 402 478

Key Plan/North

Project Manager
1st Place Building Services

Client
Mounties Group

Project
Harbord Diggers Club
80 Evans St
Freshwater NSW 2096

Drawing
Section
Lower Ground

DO NOT SCALE OFF DRAWINGS
Contractor to verify all dimensions on site before commencing work. Wool and Hay is to be informed of any discrepancies in the dimensions and setting out of the work, for resolution.
Copyright of designs shown hereon is retained by this office. Authority is required for any reproduction.

| | |
|---|---|
| Job No. 21012 | Plot Date 06.04.2021 |
| Drawn By tamaraphilip | Ckd. By AH |
| Scale A1@1: | Scale A3@1: |

| Drawing Number | Rev |
|---|---|
| 21012-DT-01 | A |

/Volumes/Wool+Hay/Projects/21012_Harbord Diggers Awning/3.0 Documentation/3.2 Working Drawings/1. Plans/21012-LG-FITOUT.dwg