Aargus

ENVIRONMENTAL - REMEDIATION - GEOTECHNICAL ENGINEERING - WORK HEALTH & SAFETY - LABORATORIES - DRILLING

DETAILED SITE INVESTIGATION

Lot 295 in DP820302
122A Crescent Road,
Newport NSW

Prepared for

Essex Develop Pty Ltd

1st March 2023

Aargus Pty Ltd: ACN 050 212 710
Head Office: 46 Smithfield Road Smithfield NSW 2164 – PO Box 398 Drummoyne NSW 2047
Toll Free Call: 1300 137 038 – Facsimile: 1300 136 038 – Email: admin@aargus.net – Website: www.aargus.net

CONTROLLED DOCUMENT
DISTRIBUTION AND REVISION REGISTER

DISTRIBUTION LIST

Copy No.	Custodian	Location
1	Nick Kariotoglou	Aargus Pty Ltd (Library)
2	Marco Silva	Essex Develop Pty Ltd

Note: This distribution list identifies the current custodians of controlled copies of the subject document. It is expected that these custodians would be responsible for:

- the storage of the document
- ensuring prompt incorporation of amendments
- making the document available to pertinent personnel within the organisation
- encouraging observance of the document by such personnel
- making the document available for audit

DOCUMENT HISTORY

Document No.	Revision No.	Issue Date	Description
ES8722	0	01.03.2023	Initial Issue

Approved for release by:

Mark Kelly
Environmental Manager

Date: 1st March 2023

© Aargus Pty Ltd

TABLE OF CONTENTS

TABLE OF CONTENTS **3**
LIST OF TABLES **6**
LIST OF FIGURES **7**
LIST OF APPENDICES **8**
ABBREVIATIONS **9**
EXECUTIVE SUMMARY **10**
1 INTRODUCTION **13**
1.1 BACKGROUND 13
1.2 OBJECTIVE 13
1.3 SCOPE OF WORKS 14
2 SITE IDENTIFICATION AND DESCRIPTION **15**
2.1 SITE IDENTIFICATION 15
2.2 SITE INSPECTION 16
2.3 TOPOGRAPHY AND SURFACE WATER DRAINAGE 16
2.4 SURROUNDING LAND USES 17
3 SITE HISTORY **18**
3.1 LAND TITLES 18
3.2 AERIAL PHOTOGRAPHS 19
3.3 EPA RECORDS 20
3.3.1 Section 58, CLM Act 1997 ..... *20*
3.3.2 Section 60, CLM Act *20*
3.3.3 POEO Register *21*
3.3.4 Unlicensed Premises Regulated by the NSW EPA *21*
3.4 NSW GOVERNMENT PFAS INVESTIGATION PROGRAM 21
3.5 UNEXPLODED ORDNANCE 21
3.6 NATURALLY OCCURRING ASBESTOS 21
3.7 COUNCIL SEARCH RECORDS 22
3.8 SAFEWORK NSW SEARCH RECORDS 22
3.9 PLANNING 10.7 CERTIFICATES 22
3.10 INDUSTRIAL PROCESSES AND PRODUCTS MANUFACTURED 23
3.11 FORMER CHEMICAL STORAGE AND TRANSFER AREAS 23
3.12 PRODUCT SPILL & LOSS HISTORY 23
3.13 DISCHARGES TO LAND, WATER AND AIR 23
3.14 COMPLAINT HISTORY 24
3.15 HISTORICAL USE OF ADJACENT LAND 24
3.16 DISCUSSION AND SUMMARY OF SITE HISTORY 24
4 ENVIRONMENTAL SETTING **25**
4.1 SENSITIVE ENVIRONMENTAL RECEPTORS 25
4.2 SOIL 25
4.3 GEOLOGY 25
4.4 ACID SULFATE SOILS 25
4.5 HYDROGEOLOGY 26

© Aargus Pty Ltd

4.6 SUMMARY OF LOCAL METEOROLOGY 27
5 AREAS OF POTENTIAL ENVIRONMENTAL CONCERN 28
6 DATA QUALITY OBJECTIVES 29
6.1 STEP 1 – STATE THE PROBLEM 29
6.1.1 Problem Statement 29
6.1.2 Objectives 29
6.1.3 Project Team 30
6.1.4 Preliminary Conceptual Site Model 30
6.2 STEP 2 - IDENTIFY THE DECISIONS OF THE STUDY 31
6.3 STEP 3 - IDENTIFY INFORMATION INPUTS 31
6.4 STEP 4 – DEFINE THE STUDY BOUNDARIES 32
6.5 STEP 5 – DEVELOP THE ANALYTICAL APPROACH 32
6.6 STEP 6 - SPECIFY LIMITS ON DECISION ERRORS 33
6.7 STEP 7 - OPTIMISE THE DESIGN FOR OBTAINING DATA 35
7 DATA QUALITY INDICATORS 36
7.1 GENERAL 36
7.2 COMPLETENESS 36
7.3 COMPARABILITY 37
7.4 REPRESENTATIVENESS 38
7.5 PRECISIONS 38
7.6 ACCURACY 39
8 SITE INVESTIGATION AND SCREENING LEVELS 40
8.1 GENERAL 40
8.2 SOIL INVESTIGATION AND SCREENING LEVELS 40
8.2.1 Health Investigation Levels (HILs) 40
8.2.2 Health Screening Levels (HSLs) 40
8.2.3 Ecological Screening Levels (ESLs) 41
8.2.4 Ecological Investigation Levels (EILs) 41
8.2.5 Petroleum Hydrocarbon Management Limits 43
8.2.6 PFAS - Human Health Investigation Levels 43
8.2.7 Asbestos 43
8.3 EXPORT OF WASTE 44
9 SOIL INVESTIGATION 45
9.1 GENERAL METHODOLOGY 45
9.2 SAMPLING DESIGN RATIONALE 45
9.3 SAMPLING DENSITY AND SAMPLING DEPTH 46
9.4 SAMPLING METHODOLOGY 46
9.5 FIELD TESTS 46
9.6 SOIL LABORATORY ANALYSIS 47
10 QUALITY ASSURANCE / QUALITY CONTROL 48
10.1 FIELD QA/QC 48
10.1.1 General 48
10.1.2 Field Duplicates 48
10.1.3 Rinsates 48
10.1.4 Trip Blanks / Spikes 49
10.1.5 Sample Handling, Storage and Transport 49
10.1.6 Decontamination Procedures 50
10.1.7 Calibration of Equipment 50

© Aargus Pty Ltd

10.2 LABORATORY QA/QC 50
10.2.1 Laboratories Used 50
10.2.2 Holding Times 51
10.2.3 Test Methods and Practical Quantitation Limits 51
10.3 QA/QC DATA EVALUATION 52
11 FIELD OBSERVATIONS 54
11.1 GEOLOGY 54
11.2 FIELD HEADSPACE RESULTS 55
12 LABORATORY RESULTS 56
12.1 GENERAL 56
12.2 SOIL RESULTS 56
12.2.1 Heavy Metals 56
12.2.2 TRH, BTEX, NAPHTHALENE &/OR BENZO(a)PYRENE 57
12.2.3 PAH, OCP, PCB, Phenols & Cyanide 58
12.2.4 Asbestos 58
12.2.5 Per- and polyfluoroalkyl substances 58
13 DISCUSSION OF RESULTS 59
14 CONCEPTUAL SITE MODEL 60
14.1 CONCEPTUAL SITE MODEL 60
14.2 DATA GAPS 61
15 CONCLUSION AND RECOMMENDATIONS 62

© Aargus Pty Ltd

LIST OF TABLES

Table 1: Site Identification.....15
Table 2: Surrounding Land Uses 17
Table 3: Land Title Information 18
Table 4: Summary of Historical Aerial Photos.....19
Table 5: Summary of Registered Groundwater Bore Records 26
Table 6: Summary of Potential Areas and Contaminants of Concern 28
Table 8: Project Team and Responsibilities.....30
Table 9: Conceptual Site Model 30
Table 10: Acceptable Limits for QC Samples 32
Table 11: Data Completeness 36
Table 12: QA/QC Requirements.....37
Table 13: Data Comparability.....37
Table 14: Data Representativeness 38
Table 15: Data Precision.....39
Table 16: Data Accuracy 39
Table 17 Health screening levels for asbestos contamination in soil 44
Table 18: QA/QC Sampling Frequency.....48
Table 19: Soil Field Duplicate Samples.....48
Table 20: Rinsate Samples.....48
Table 21: Trip Blank/Trip Spikes 49
Table 22: Summary of Geological Observations.....54
Table 22: Conceptual Site Model 61

© Aargus Pty Ltd

LIST OF FIGURES

Figure 1: Site Locality

Figure 2: Site Lot and DP Numbers

Figure 3: Site Features

Figure 4: Groundwater Contours

Figure 5: Sampling Locations on Aerial View

Figure 6: Sampling Locations on Proposed Development Plan

Figure 7: Hotspot Locations on Aerial View

Figure 8: Hotspot Locations on Proposed Development Plan

© Aargus Pty Ltd

LIST OF APPENDICES

APPENDIX A: SITE PLANS

APPENDIX B: PROPOSED DEVELOPMENT PLANS & SITE SURVEY PLANS

APPENDIX C: SITE PHOTOGRAPHS

APPENDIX D: LAND TITLE INFORMATION

APPENDIX E: CURRENT AND HISTORICAL AERIAL PHOTOGRAPHS

APPENDIX F: NSW EPA RECORDS

APPENDIX G: SEARCH RECORDS

APPENDIX H: GROUNDWATER BORE SEARCH

APPENDIX I: LOCAL METEOROLOGY

APPENDIX J: BOREHOLE LOGS

APPENDIX K: REGULATORY CRITERIA

APPENDIX L: FIELD NOTES

APPENDIX M: LABORATORY TECHNICAL INFORMATION

APPENDIX N: LABORATORY CERTIFICATES

APPENDIX O: SUMMARY OF RESULTS

APPENDIX P: QA & QC ASSESSMENT

APPENDIX Q: IMPORTANT INFORMATION

© Aargus Pty Ltd

ABBREVIATIONS

ADWG	Australian Drinking Water Guidelines
ANZECC	Australian and New Zealand Environment and Conservation Council
AST	Aboveground Storage Tank
BGL	Below Ground Level
BTEX	Benzene, Toluene, Ethyl benzene and Xylene
COC	Contaminants of Concern
DLWC	Department of Land & Water Conservation
DNR	Department of Natural Resources
DQOs	Data Quality Objectives
POEO	Protection of the Environment Operations
DSI	Detailed Site Investigation
EPA	Environment Protection Authority
ESA	Environmental Site Assessment
HIL	Health-Based Soil Investigation Level
LGA	Local Government Area
NEHF	National Environmental Health Forum
NEPC	National Environmental Protection Council
NEPM	National Environmental Protection Measure
NHMRC	National Health and Medical Research Council
OCP	Organochlorine Pesticides
OPP	Organophosphate Pesticides
PAH	Polycyclic Aromatic Hydrocarbon
PCB	Polychlorinated Biphenyl
PID	Photo Ionisation Detector
PQL	Practical Quantitation Limit
PSH	Phase Separated Hydrocarbon
PSI	Preliminary Site Investigation
QA/QC	Quality Assurance / Quality Control
RAC	Remediation Acceptance Criteria
RAP	Site Remediation Plan
RPD	Relative Percentage Difference
SAC	Site Assessment Criteria
SCID	Stored Chemical Information Database
SEPP	State Environment Planning Policy
SMP	Site Management Plan
SVC	Site Validation Criteria
TCLP	Toxicity Characteristics Leaching Procedure
TPH	Total Petroleum Hydrocarbons
TRH	Total Recoverable Hydrocarbons
UCL	Upper Confidence Limit
UST	Underground Storage Tank
VOC	Volatile Organic Compounds
VHC	Volatile Halogenated Compounds

© Aargus Pty Ltd

EXECUTIVE SUMMARY

Aargus Pty Ltd ('Aargus') was appointed by Essex Develop Pty Ltd (the 'client') to undertake a Detailed Site Investigation (DSI) within the property located at Lot 295 in DP820302, 122A Crescent Road, Newport NSW (the 'site').

It is understood that the site is proposed for the removal of forty-six (46) existing piles & pontoons, and construction of new twenty (20) piles and pontoons for a nine-berth marina on the water side, plus a concrete sea wall, boatsheds and landscaping areas on the land side.

A site investigation was requested by the Northern Beaches Council to determine the potential for onsite contamination as part of the Development Application (DA).

A site visit was carried out on Thursday 19th January 2022 by the Aargus field scientist to inspect the site for any potential sources of contamination and document any observations made regarding the current site conditions. The site consisted of a marina and a concrete covered area leading to the marina. The sealed surfaces in the concrete covered area were in generally good condition with the exception of some minor cracks observed on the surface.

The land title information provided suggested that the site has remained under the ownership of the Local Government Area of Northern Beaches since 1990 and was leased out to Bitova Pty Ltd with the lease commencing date of 1st December 2014 and terminating date of 30th November 2049. The aerial photography suggested that the site was occupied by a marina from 1948 to the present. The marina was observed to have been extended in 1955 and 1975.

The desktop study identified some areas of potential environmental concern in the eastern land occupied portion, in relation to importation of uncontrolled fill that may contain various contaminants; current or past use of pesticides, and repairs to boats, leaks from engines, storage of chemicals, which may pose risks to human and environmental receptors.

© Aargus Pty Ltd

The soil assessment revealed the following:

- Heavy metals concentrations from the soil samples analysed were below the HIL 'D'.
- Heavy metals concentrations from the soil samples analysed were below the EILs and/or the most stringent EILs, with exception of:
    - Copper concentrations in the samples BH1 (0.4-0.5m), BH1 (0.6-0.7m), BH3 (0.6-0.7m), BH8 (0.3-0.4m) and Split SS1, a triplicate of sample BH3 (0.6-0.7m).
    - A nickel concentration in the sample BH1 (0.4-0.5m).
    - Zinc concentration in the samples BH3 (0.6-0.7m), BH3 (0.8-0.9m), BH8 (0.3-0.4m) and Split SS1, a triplicate of sample BH3 (0.6-0.7m).
- The TPH and BTEXN concentrations were below the HSL 'D'.
- The TPH, BTEX and benzo(a)pyrene concentrations were below the ESL for a coarse-grained soil texture in a "commercial and industrial" environment.
- The TPH concentrations were below the Management Limits.
- The benzo(a)pyrene as TEQ, Total PAH, PCB, OCP, Phenols and Cyanide concentrations were below the HIL 'D'.
- Asbestos was not detected in any of the recovered samples analysed with the exception of:
    - Chrysotile, Crocidolite and Amosite Asbestos as ACM in the sample BH8 (0.3-0.4m).
    - A Chrysotile Asbestos concentration as AF in the sample Split SS1, a triplicate of sample BH3 (0.6-0.7m).
- The PFOA & PFOS concentrations as well as the sum of PFOS & PFHxS were below the HSL 'D'.

The locations of the hotspots are shown in Figures 7 & 8 in Appendix A.

© Aargus Pty Ltd

Based on the CSM, the following data gaps were identified with respect to the pollution linkages identified:

- A review of records of Council and SafeWork NSW.
- The vertical and/or lateral extent of the impacted soils at locations BH1, BH3 & BH8.
- No samples were recovered from boreholes BH2, BH4, BH6, BH7 and BH9 due to refusal by concrete and/or sandstone bedrock.
- Derivation of site ecological investigation levels (EILs).

Based on the results of this investigation it is considered that the risks to human health and the environment associated with soil contamination at the site are low within the context of the proposed use of the site for a nine-berth marina on the water side, plus a concrete sea wall, boatsheds and landscaping areas on the land side development.

The site is therefore considered to be rendered suitable for the proposed use, subject to the following:

- An appropriate remedial / management strategy is developed, culminating in preparation of a Remedial Action Plan (RAP) in accordance with EPA guidelines, in regard to addressing for the data gaps across the site, in particular the contaminated soils at Hotspots BH1, BH3 & BH8.
- Any soils requiring removal from the site, as part of future site works, should be classified in accordance with the “Waste Classification Guidelines, Part 1: Classifying Waste” NSW EPA (2014).

© Aargus Pty Ltd

1 INTRODUCTION

1.1 Background

Aargus Pty Ltd ('Aargus') was appointed by Essex Develop Pty Ltd (the 'client') to undertake a Detailed Site Investigation (DSI) within the property located at Lot 295 in DP820302, 122A Crescent Road, Newport NSW (the 'site'). The location of the site is presented in Figure 1 of Appendix A.

It is understood that the site is proposed for the removal of forty-six (46) existing piles & pontoons, and construction of new twenty (20) piles and pontoons for a nine-berth marina on the water side, plus a concrete sea wall, boatsheds and landscaping areas on the land side. The proposed development plans can be found in Appendix B.

1.2 Objective

The primary objectives of this DSI are as follows:

- Identify potential areas where contamination may have occurred from current and historical activities;
- Identify potential contaminants associated with potentially contaminating activities;
- Assess the potential for soils to have been impacted by current and historical activities; and
- Assess the suitability of the site for the removal of forty-six (46) existing piles & pontoons, and construction of new twenty (20) piles and pontoons for a nine berth marina on the water side, plus a concrete sea wall, boatsheds and landscaping areas on the land side based on its current condition and the findings of this investigation.

© Aargus Pty Ltd

1.3 Scope of Works

The scope of work for this DSI includes:

- Review of the physical site setting and site conditions based on a site inspection, including research of the location of sewers, drains, holding tanks and pits, spills, patches of discoloured vegetation, etc. (where applicable);
- Research and review of the information available, including current and historical titles information, review of aerial photographs, groundwater bore searches, EPA notices, Council records, SafeWork NSW records, anecdotal evidence, site survey and site records on waste management practices;
- Development of a preliminary Conceptual Site Model (CSM) to demonstrate the interactions between potential sources of contamination, exposure pathways and human/ecological receptors identified;
- A targeted soil boring/sampling investigative study – formulating and conducting a sampling plan and borehole investigation;
- Laboratory analysis and results from sample analysis – findings and comparison to regulatory guidelines;
- Field and laboratory Quality Assurance/Quality Control (QA/QC); and
- Recommendations for additional investigations should any data gaps be identified or possible strategies for the management of the site, where relevant.

This report was prepared with reference to the NSW Environment Protection Authority (EPA) "*Guidelines for Consultants Reporting on Contaminated Sites*" (2020).

© Aargus Pty Ltd

2 SITE IDENTIFICATION AND DESCRIPTION

2.1 Site Identification

Site identification information and land use are summarised in the table below.

Table 1: Site Identification

Lot and DP Number (Address)	Lot 295 in DP820302 (122A Crescent Road, Newport NSW)
Coordinates (SE corner) *	NE: Latitude: 33.664762, Longitude: 151.310143 NW: Latitude: -33.664804, Longitude: 151.309636 SE: Latitude: -33.66511, Longitude: 151.310399 SW: Latitude: -33.665213, Longitude: 151.309727
Approx. Site Area	2,498m^2
Local Government Area	Northern Beaches
Parish	Narrabeen
County	Cumberland
Current Land Zoning**	W2 – Recreational Waterways
Proposed Land Use	Commercial marina
Current Site Owner	The State of New South Wales
Site End Users	Residents (adults and children) and visitors

Notes: * refer to http://maps.six.nsw.gov.au/
** refer to 10.7 Planning Certificate in Appendix G

The site boundary and Lot and DP numbers are presented in Figure 2 of Appendix A. A survey plan provided by the client is included in Appendix B.

© Aargus Pty Ltd

2.2 Site Inspection

A site visit was carried out on Thursday 19th January 2023 by an Aargus field scientist to inspect the site for any potential sources of contamination and document any observations made regarding the current site conditions. At the time of the site inspection, the following observations were made:

- The site was occupied by Sirsi Newport Marina.
- The eastern portion was occupied by a concrete sealed area, concrete seawalls, a boat ramp and a vertical slipway.
- The western portion was within the local waterway with pontoons, pilings and boat moorings observed.
- The sealed surfaces in the concrete covered area were in generally good condition with the exception of some minor cracks observed on the surface.

The site features are presented in Figure 3 of Appendix A. Site photographs are included in Appendix C.

2.3 Topography and Surface Water Drainage

The following observations were made during the site inspection carried out on the 19th January 2023:

- The site topography slopes towards the southwest.
- Stormwater runoff from the site is expected to flow in a south westerly direction towards Winji Jimmi Bay.

Copies of the topographical survey provided by the client, including existing and proposed stormwater and sewer drainage plans can be found in Appendix B.

© Aargus Pty Ltd

2.4 Surrounding Land Uses

The surrounding identified land uses are described in the table below:

Table 2: Surrounding Land Uses

Orientation	Description
North	Winji Jimmi Bay and low density residential and commercial
East	Commercial and low density residential
South	Winji Jimmi Bay and low density residential
West	Winji Jimmi Bay

© Aargus Pty Ltd

3 SITE HISTORY

3.1 Land Titles

A review of historical documents held at the NSW Department of Lands offices was undertaken to identify the current and previous landowners, and potential land uses. The results of the title search are summarised in the following table:

Table 3: Land Title Information

Year	Lot 295 DP820302
December 2014 – November 2049	Bitova Pty Ltd (Leased)
	The State of New South Wales
1990 - Current	Local Government Area Northern beaches

In summary, the land title information provided suggested that the site has remained under the ownership of the Local Government Area of Northern Beaches since 1990 and was leased out to Bitova Pty Ltd with the lease commencing date of 1st December 2014 and terminating date of 30th November 2049.

A summary of the various companies and their potential use is summarised below:

- Bitova Pty Ltd – Private marina offering berths and moorings for boats.

A copy of the land title information obtained by Aargus can be found in Appendix D.

© Aargus Pty Ltd

3.2 Aerial Photographs

Selected aerial photographs obtained from the NSW Department of Lands were reviewed to describe the site features and surrounding areas at various timelines. A summary of the review is presented in the table below.

Table 4: Summary of Historical Aerial Photos

Year	Site	Surrounding areas
1948	The eastern portion was vacant land whilst the central and western portions were occupied by the local waterway where a number of pontoons and boat moorings were observed.	N: Local waterway and vacant land S: Local waterway and vacant land E: Commercial, residential and tree covered land W: Local waterway
1955	The site layout appeared to be similar to that observed in the 1948 photo with the exception of the marina being extended.	No significant changes were observed, with the exception of increased residential buildings to towards the northeast and southeast.
1965	The site layout appeared to be similar to that observed in the 1955 photo,	No significant changes were observed
1975	The site layout appeared to be similar to that observed in the 1955 photo with the exception of extension of the marina and additional moorings.	No significant changes were observed, with the exception of further development to the northeast and southwest
1982	The site layout appeared to be similar to that observed in the 1975 photo.	No significant changes were observed.
1991	The site layout appeared to be similar to that observed in 1982.	No significant changes were observed.
2005	The site layout appeared to be similar to that observed in 1991.	No significant changes were observed.
2022	The site layout appeared to be similar to that observed in 2005.	No significant changes were observed.

In summary, the site was occupied by a marina from 1948 to the present. The marina was observed to have been extended in 1955 and 1975.

© Aargus Pty Ltd

The general land use to the northeast and southeast of the site was observed to have been predominantly for residential purposes. Residential land use was observed to have significantly increased to the northeast and southeast of the site since 1955. The area adjacent to the western site boundary was observed to have been predominantly occupied by a local waterway.

Copies of current and historical aerial photographs are presented in Appendix E.

3.3 EPA Records

3.3.1 Section 58, CLM Act 1997

The NSW EPA publishes records of contaminated sites under Section 58 of the Contaminated Land Management (CLM) Act 1997. The notices relate to the investigation and/or remediation of site contamination considered to pose a significant risk of harm under the definition in the CLM Act. However, it should be noted that the EPA record of Notices for Contaminated Land does not provide a record of all contaminated land in NSW.

A search of the EPA database revealed that the subject site is not listed.

Copies of the EPA records are included in Appendix F.

3.3.2 Section 60, CLM Act

The NSW EPA also published records of the sites notified under Section 60 of the CLM Act. The published document as of September 2022 revealed that the subject site was not listed. However, two other properties were listed within the suburb of Newport. The listed properties were situated more than 500 away from the site, and the contamination was not significant to regulate under the CLM Act thus, the notified sites were not considered to pose an adverse impact on the site.

Copies of the EPA records are included in Appendix F.

© Aargus Pty Ltd

3.3.3 POEO Register

The NSW EPA also has a public register under section 308 of the Protection of the Environment Operations Act 1997 (the POEO Act) that contains the licensed premises.

A search of the POEO Register revealed that any site was not listed within the vicinity of the site. A copy of the POEO register search is included in Appendix F.

3.3.4 Unlicensed Premises Regulated by the NSW EPA

The NSW Environment Protection Authority (EPA) maintains records of the premises where the NSW EPA is still the Appropriate Regulatory Authority (ARA) that are no longer required to be licensed under the Protection of the Environment Operations Act 1997 (POEO Act). A search of the NSW EPA Records revealed that the site was not listed.

3.4 NSW Government PFAS Investigation Program

A search of the EPA database revealed that the site is not listed on the NSW Government PFAS Investigation Program and/or the Contaminated Land Database. Copies of the EPA database are attached in Appendix F.

3.5 Unexploded Ordnance

A review of the Department of Defence website for Unexploded Ordnance showed no records for the site. Copies of the Department of Defence website are attached in Appendix F.

3.6 Naturally Occurring Asbestos

A review of the SafeWork NSW website showed that the site was not located in an area where naturally occurring asbestos might be located. Copies of the SafeWork NSW website are attached in Appendix F.

© Aargus Pty Ltd

3.7 Council Search Records

A request to Council was submitted on the 19th September 2022 with no information available at the time of writing this report. When the Council information is provided, an addendum letter will be provided.

3.8 SafeWork NSW Search Records

A request to SafeWork NSW was submitted with no information available at the time of writing this report. When the information is provided, an addendum letter will be provided.

3.9 Planning 10.7 Certificates

The Planning 10.7 Certificate – Section 149 (2) of the Environmental Planning & Assessment Act 1979 for the site (Lot 295 in DP820302 within 122A Crescent Road, Newport NSW) was obtained by the client and provided to Aargus for review.

A summary of the information pertaining to the site is provided below:

- The site is zoned W2 – Recreational Waterway under the provision of the *Pittwater 21 Development Control Plan*.
- Does not comply with any codes.
- The land does not include or comprise conservation areas, or environmental heritage items.
- The property is not affected by road widening or road realignment under the Roads Act.
- The land is not affected by the operation of Section 38 or 39 of the *Coastal Protection Act 1979*.
- The land is not within a proclaimed mine subsidence district.
- The land is not affected by a policy that restricts the development of the land because of the likelihood of land slip, bush fire, tidal inundation, subsidence, acid sulphate soils or flooding.

© Aargus Pty Ltd

- The land is not affected by one of the matters prescribed by Section 59 (2) of the *Contaminated Land Management Act 1997*.

Copies of the certificates are included in Appendix G

3.10 Industrial Processes and Products Manufactured

Based on the historical and land titles review, it is unlikely that these activities occurred at the site.

3.11 Former Chemical Storage and Transfer Areas

A review of the former chemical storage and transfer areas and/or products manufactured at the site was conducted, and it is unlikely that these activities occurred at the site.

3.12 Product Spill & Loss History

It was indicated by the client, that to their knowledge no serious land or water contamination had occurred.

The majority of the site is currently either occupied by building/s and/ or sealed surfaces. At the time of the inspections, the sealed surfaces of the concrete slabs and/or bitumen were in generally good condition with only minor cracks observed. However, the cracks were seen to be sealed properly at the time of inspection. In addition, there were no visible signs of oil and/or chemical staining, indicating that any surface spills (if they did occur at all) were cleaned up immediately and did not appear to penetrate the existing slabs / surfaces.

3.13 Discharges to Land, Water and Air

No major sign of discharge to the land, water and air was observed at he time of our inspection.

© Aargus Pty Ltd

3.14 Complaint History

No complaints were registered for the site as advised by our client to the best of their knowledge.

3.15 Historical Use of Adjacent Land

It was indicated by the client that to their knowledge, the adjacent lands to the north, east and south of the site have been primarily used for residential purposes.

3.16 Discussion and Summary of Site History

Based on available information, the site historical usage is summarised as follows:

- The land title information provided suggested that the site has remained under the ownership of the Local Government Area of Northern Beaches since 1990 and was leased out to Bitova Pty Ltd with the lease commencing date of 1st December 2014 and terminating date of 30th November 2049.
- Aerial photographs suggested that the site was occupied by a marina from 1948 to the present. The marina was observed to have been extended in 1955 and 1975.
- The general land use of the northeast and southeast was observed to have been predominantly residential. Mixed land use was observed to have significantly increased to the northeast and southeast of the site since 1955.The area adjacent to the western site boundary was observed to have been predominantly occupied by a local waterway.
- There were no records for the site listed on the NSW EPA database.
- The POEO register had no licence issued to the site.
- The land is not affected by one of the matters prescribed by Section 59 (2) of the Contaminated Land Management Act 1997.
- The land is not affected by a policy that restricts the development of the land because of the likelihood of acid sulphate soils.

© Aargus Pty Ltd

4 ENVIRONMENTAL SETTING

4.1 Sensitive Environmental Receptors

The nearest sensitive environmental receptors are:

- Winji Jimmi Bay is within the immediate vicinity of the site.
- Crescent Reserve is approximately 320m to the northeast.
- Yachtsman's Park is approximately 190m to the southeast.

4.2 Soil

The Geological Map of Sydney (Geological Series Sheet 9130, Scale 1:100,000, 1983), published by the Department of Mineral Resources indicates the residual soils within the site to be underlain by Quaternary Age soils consisting of medium to fine-grained "marine" sand with podsols.

4.3 Geology

The Geological Map of Sydney (Geological Series Sheet 9130, Scale 1:100,000, 1983), published by the Department of Mineral Resources indicates the residual soils within the site to be underlain by Hawkesbury Sandstone comprising medium to coarse-grained quartz sandstone, very minor shale and laminite lenses.

4.4 Acid Sulfate Soils

To determine whether there is a potential for acid sulfate soils to be present at the site, reference was made to the NSW Department of Land & Water Conservation (DLWC) *Acid Sulfate Soil Risk Maps* (Edition Two, December 1997, Scale 1:250,000), specifically Map No. #89". A review of the map indicated that there is "no probability" of occurrence of acid sulfate soil materials at the site, and the presence of acid sulfate soils was considered to be unlikely.

© Aargus Pty Ltd

Also, with reference to the Pittwater Local Environmental Plan 2014 (pub. 30-5-2014), Acid Sulfate Soil Map (Sheet_017) the subject land fits within the Class 5 of Acid Sulfate Soil category.

EI Australia prepared an Acid Sulphate Soil Assessment and Management Plan (Ref: E25561.E14_Rev0, dated 6th April 2022) for the property located at 122 Crescent Road, Newport which was occupied by Sirsi Marina to assess the presence of ASS within the site. Two boreholes were drilled by hand augers on 15th March 2022 at a depth of 1.2m limited by the refusal on sandstone. The report concluded that slow acting, unoxidised sulphur compounds were present in the clay sediments. However, these materials were relatively weak acid generators.

4.5 Hydrogeology

Based on available information, our desktop study indicates that the inferred groundwater flow direction would be towards the Winji Jimmi Bay (west of the site), as shown in Figure 4 in Appendix A.

A search of the Department of Natural Resources (DNR) borehole database information revealed one (1) groundwater bore within a 500 m radius of the site. A summary of the relevant information provided by the registered groundwater bore record search is provided in the following table:

Table 5: Summary of Registered Groundwater Bore Records

GW Bore ID	Intended Purpose	Depth (m bgl)	Standing Water Level (m bgl)	Water Bearing Zones	Salinity (µS/cm)
GW019148	Waste Disposal	60.90	24.30	50.20-53.20	-

A copy of the groundwater bore search records can be found in Appendix H.

© Aargus Pty Ltd

4.6 Summary of Local Meteorology

The monthly rainfall of the local area can be represented by the data collected by the Bureau of Meteorology (BOM) from the rainfall gauge located in Mona Vale Golf Club, which is located approximately 500 m south of the site. Records indicate that the mean annual rainfall is 1154.1.

Reference can be made to Appendix I– Local Meteorology.

© Aargus Pty Ltd

5 AREAS OF POTENTIAL ENVIRONMENTAL CONCERN

Based on the site inspection, site history, previous reports and review of available information from the desktop study, the potential Areas of Environmental Concern (AEC) and their associated Contaminants of Concern (CoC) for the site were identified. These are summarised in the following table.

Table 6: Summary of Potential Areas and Contaminants of Concern

Potential AEC	Potentially contaminating activity	Potential CoCs	Potentially Impacted Medium	Likelihood of Site Impact	Justification
Eastern land occupied portion	Importation of fill material from unknown origin	Metals, TPH, BTEX, PAH, OCP, PCB, Phenols, Cyanides, Asbestos	Soil	Low	Based on the site observations and site topography, the presence of imported fill material is likely to be minimal.
	Potential for pesticides to have been sprayed or injected on or underneath concrete slabs.	OCP	Soil	Low	If use of OCPs has occurred, the impact is likely to have been localised and limited to the topsoil layer.
	Repairs to boats, leaks from engines, storage of chemicals	Metals, TPH, BTEX, PAH, OC, PCBs, Phenols, TBTs, Solvents, PFAS	Soil	Low	The concrete surface was in a good condition with no staining observed.

© Aargus Pty Ltd

6 DATA QUALITY OBJECTIVES

6.1 Step 1 – State the Problem

6.1.1 Problem Statement

The site is proposed for the removal of forty-six (46) existing piles & pontoons, and construction of new twenty (20) piles and pontoons for a nine-berth marina on the water side, plus a concrete sea wall, boatsheds and landscaping areas on the land side. As part of the DA application, it is a Council requirement that a site investigation report be prepared by a consultant to assess whether the site is suitable for the proposed development.

However, the desktop study identified some areas of potential environmental concern in the eastern land occupied portion, in relation to importation of uncontrolled fill that may contain various contaminants; current or past use of pesticides, and repairs to boats, leaks from engines, storage of chemicals, which may pose risks to human and environmental receptors.

6.1.2 Objectives

The objectives of the DSI are:

- Identify potential contaminants associated with potentially contaminating activities;
- Assess the potential for soils to have been impacted by current and historical activities; and
- Assess the suitability of the site for the removal of forty-six (46) existing piles & pontoons, and construction of new twenty (20) piles and pontoons for a nine-berth marina on the water side, plus a concrete sea wall, boatsheds and landscaping areas on the land side based on its current condition and the findings of this investigation.

© Aargus Pty Ltd

6.1.3 Project Team

The nominated core project team and their responsibilities are listed in the table below.

Table 7: Project Team and Responsibilities

Project Team Member	Responsibilities
Mark Kelly – Principal Environmental Scientist	Project Director / Technical Review
Divyansh Kumar	Field Representative / Report Author

6.1.4 Preliminary Conceptual Site Model

The preliminary CSM, based on the PSI, is summarised in the table below.

Table 8: Conceptual Site Model

Potential Sources	Potential Receptor	Potential Exposure Pathways	Complete Linkages	Risk	Justification
Fill Material Pesticide Use Repairs to boats, leaks from engines, storage of chemicals	Site users or the general public	Dermal contact, inhalation or ingestion of exposed impacted soils	Limited (Current)	Low	The site is sealed with concrete.
			No (Future)	Negligible	If present, contaminated soils are likely to be remediated and removed for off-site disposal.
	The aquatic ecosystems at the nearby waterway	Migration of impacted groundwater and surface water run-off	Yes (Current)	Low	No obvious sources of contamination were observed on site that could migrate off site with surface water run-off.
			No (Future)	Negligible	Any sources of contamination will be removed.
	Underlying Aquifer	Leaching and migration of contaminants through groundwater infiltration	Limited (Current)	Low	Leachability of metals and other inorganics vertical migration of contaminants is likely to be limited.
			No (Future)	Negligible	If present, contaminated soils are likely to be remediated.

© Aargus Pty Ltd

6.2 Step 2 - Identify the Decisions of the Study

The decisions required to address the contamination problem are as follows:

- Is soil contamination present within the areas of potential environmental concern identified?
- Is soil contamination likely to present an unacceptable risk of harm to humans or the environments?
- Is the site currently suitable for the proposed land use being commercial with access to soil?
- Is there a potential for onsite/offsite migration issues?
- If not, does the site require further investigation and/or remediation works?

6.3 Step 3 - Identify Information Inputs

The following information is required for input into the decisions identified in Step 2:

- Identification of potential areas and contaminants of concern as detailed in Section 5 of this report;
- Selection of soil assessment criteria from appropriate guidelines as detailed in Section 8 of this report;
- Collection of soil samples from site;
- Headspace analysis for screening of VOCs present within soils using a PID; and
- Comparison and interpretation of results against the adopted soil criteria.

© Aargus Pty Ltd

6.4 Step 4 – Define the Study Boundaries

The spatial and temporal aspects of the investigation area that the data must represent to support the decisions identified in Step 2 are as follows:

- The lateral extent of the study boundary is defined by the site boundaries as shown in the Site Location Plans (refer to Figure 1).
- The vertical extent of the study boundary is defined by the depth of the natural soils in borehole location BH3 at approximately 0.9 metres below the ground surface.

6.5 Step 5 – Develop the Analytical Approach

The acceptable limits for laboratory QA/QC parameters are shown in the table below and are based upon the laboratory reported acceptable limits and those stated within the NEPM 2013 Guidelines.

Table 9: Acceptable Limits for QC Samples

Type of QC Sample	Control Limit
FIELD	
Rinsate Blanks	Analytes <LOR
Intra-Laboratory Duplicates	RPD's <50%
Inter-Laboratory Duplicates	RPD's <50%
Trip Blanks	Volatiles <LOR
Trip Spike Recovery	>70%
LABORATORY	
Method Blanks	< Laboratory LOR
Matrix Spike	Recovery targets: • Metals: 70% to 130% • Organics: 60% to 140%
Laboratory Duplicate	RPD's <30%
Laboratory Control Samples	Recovery targets: 60% to 140%
Surrogate Spike	Recovery targets: 60% to 140%

© Aargus Pty Ltd

The following conditions should be adopted:

- If the control limits are exceeded, then an assessment of the significance of the results should be carried out;
- If the results of the DQI assessment indicate that the data set is reliable, then the data set will be deemed to be acceptable for the purposes of the investigation; and
- If the measured concentrations of soil samples analysed meet their respective validation criteria, then no additional assessment is required.

6.6 Step 6 - Specify Limits on Decision Errors

There are two types of decision errors:

- **Sampling errors**, which occur when the samples collected are not representative of the conditions within the investigation area; and
- **Measurement errors**, which occur during sample collection, handling, preparation, analysis and data reduction.

These errors may lead to following (null hypothesis):

- Deciding that the site is not suitable for the proposed development when it actually is (Type I error).
- Deciding that the site is suitable for the proposed development when it is actually not (Type II error).

© Aargus Pty Ltd

A 5% significance level has been selected for Type I errors on the basis that 95% of the data set will satisfy the DQIs. Therefore, the acceptable limit of the decision errors is based on a 5% probability of the hypothesis being incorrect.

An assessment will be made as to the likelihood of a decision error being made based on:

- The acceptable limits for inter/intra laboratory duplicate sample comparisons as specified in Step 5 of the DQOs; and
- The acceptable limits for laboratory QA/QC parameters are based upon the laboratory reported acceptable limits and those stated within the NEPM Guidelines.

If the concentration of a particular contaminant of concern exceeds its assessment criteria, then a further assessment is required to address the significance of the result. Statistical analysis based on 95% UCL may be used to assess the significance of the data provided the following conditions are met:

- the arithmetic mean of the data set must be less than its respective threshold level; that is, it is acceptable for individual results to exceed its respective threshold level, but the cumulative mean of the data set of soil sample results must not exceed the threshold level;
- the standard deviation of the data set is less than 50% of the relevant threshold level; and
- no individual sample result should be greater than 250% of the relevant threshold level.

Ecological data is not included in this assessment process as ecological results cannot be statistically interpreted.

© Aargus Pty Ltd

6.7 Step 7 - Optimise the Design for Obtaining Data

The optimum design for obtaining data in order to achieve the Data Quality Objectives is as follows:

- Only NATA-accredited environmental testing laboratories will be commissioned to analyse soil samples and will implement a quality control plan conforming to the NEPM (Assessment of Site Contamination) Measure Schedule B(3) Guidelines for Analysis of Potentially Contaminated Soils;
- An assessment of the Data Quality Indicators to determine if the field procedures and laboratory analytical results are reliable;
- The investigation will be carried out by an experienced and qualified Environmental Scientist, who is trained in sampling at contaminated sites in accordance with Aargus protocols based on best practice industry standards;
- Collection of QA/QC samples at frequencies prescribed in the NEPM Guidelines; and
- In accordance with the NSW EPA "Sampling Design Guidelines" (August 2022) a minimum of nine (9) sampling points for a site area of 3,000m^2 will be adopted to provide general site coverage.

© Aargus Pty Ltd

7 DATA QUALITY INDICATORS

7.1 General

The five Data Quality Indicators (DQIs) comprising completeness; comparability; representativeness; precision and accuracy provide an assessment of the reliability of field procedures and laboratory analytical results in accordance with the NEPM 2013 Schedule B2 Guidelines on Site Characterisation, Appendix C – Assessment of data quality. These are addressed in the following sub-sections.

7.2 Completeness

Data Completeness is a measure of the amount of useable data (expressed as %) from a data collection activity. The completeness is equal to the percentage of valid quality assurance and quality control results.

The assessment should address the following:

Table 10: Data Completeness

Field	Laboratory
• All critical locations are sampled; • All samples collected from critical grids and depths; • Consistency in the use of standard operating procedures, equipment, sampler; • Completion and correctness of field documentation.	• All critical samples and analytes are analysed in accordance with the DQOs; • Appropriateness of laboratory methods and PQLs.

The minimum target frequency for each type of QA/QC sample should be carried out in accordance with the following table:

© Aargus Pty Ltd

Table 11: QA/QC Requirements

Field QA/QC Sample	Frequency (Soil)
Intra-Laboratory Duplicate	1 in 20 samples
Inter-Laboratory Duplicate	1 in 20 samples
Field Blanks	1 per day (rinsate)
Trip Blank	1 per sample batch
Trip Spike	1 per sample batch

Where any of the above objectives are not achieved for particular samples, steps will be taken to rectify the non-conformance, if possible. Alternatively, data qualifiers detailing the nature of the quality problem will be documented in the report and attached to relevant data in the result summary tables.

The target for overall completeness for each data set is a minimum of 95%. A data completeness of less than 95% may be accepted where it can be justified that the non-conformance does not have a significant effect on the outcome of the results.

7.3 Comparability

Data Comparability is the confidence (expressed qualitatively) that data may be considered to be equivalent for each sampling and analytical event.

The qualitative assessment should address the following:

Table 12: Data Comparability

Field	Laboratory
• Consistency in the use of standard operating procedures, equipment, sampler • Consistency in the method of sample collection for each media • Quantification of influence by climatic conditions	• Consistency of analytical methods and limits of reporting (LOR) for each analyte • Whether laboratory limits of reporting are set at < 20% of the adopted site criteria value for each analyte • Consistent use of one primary and one secondary laboratory

© Aargus Pty Ltd

7.4 Representativeness

Data Representativeness is the confidence (expressed qualitatively) that data are representative of each media present on the site.

The qualitative assessment should address the following:

Table 13: Data Representativeness

Field	Laboratory
• Samples are collected in accordance with the DQOs • Receipt of samples within holding times • Receipt of intact samples • Receipt of adequately preserved samples	• All samples are extracted and analysed within their respective holding times

7.5 Precisions

Data Precision is a quantitative measure of the variability (or reproducibility) of data.

Intra-laboratory or Inter-laboratory Duplicate Samples (B) results are compared with Primary Sample (A) results using Relative Percentage Differences (RPDs) according to the following formula:

$$\%RPD = \left|\frac{A - B}{A + B}\right| \times 200$$

Duplicate sampling rates for this assessment (**for each separate sample batch**) are to be tested for all the same analytes as the primary sample:

© Aargus Pty Ltd

Table 14: Data Precision

Type of QC Sample	Control Limit
Field Intra-Laboratory Duplicate (Blind)	RPD < +/- 50%
Field Inter-Laboratory Duplicate (Split)	RPD < +/- 50%

Where the laboratory has reported results for a particular analyte below the limit of reporting for either the primary sample or a duplicate sample, the RPD is reported as 'Not Calculable' or NC. A discussion should be made as to which sample should be adopted and compared against the relevant assessment criteria. However, no discussion is required where both the primary sample and the duplicate sample for a particular analyte are below the limit of reporting.

7.6 Accuracy

Data Accuracy is a quantitative measure of the closeness of reported data to the true value. Laboratory measured recovery of analytes in lab control samples with known concentrations. Laboratory QA/QC testing is to include:

Table 15: Data Accuracy

Laboratory QA/QC Sample	Frequency
Method Blank	1 per 20 samples
Matrix Spike	1 per 20 samples
Laboratory Duplicate	Laboratory defined
Laboratory Control	Laboratory defined
Surrogate Spike	All organic samples

© Aargus Pty Ltd

8 SITE INVESTIGATION AND SCREENING LEVELS

8.1 General

The selection of appropriate human health and ecological site assessment criteria were based on the "National Environmental Protection (Assessment of Site Contamination) Amendment Measure 2013 (No.1)", NEPC (2013).

Full details of the site investigation and screening levels for each potential contaminant of concern in soils identified in Section 5 are presented in Appendix K.

8.2 Soil Investigation and Screening Levels

8.2.1 Health Investigation Levels (HILs)

The NEPM presents Tier 1 Health Investigation Levels (HILs) for a broad range of chemicals such as metals, inorganics, PAHs, phenols, pesticides and other organics. The HILs are applicable to generic land uses such as residential, commercial/industrial or public open space and all soil types, generally within the first 3 metres of soil below ground level. The HILs have been applied to assess human health risks via all relevant pathways of exposure.

Based on the proposed development, soil investigation results within the site will be assessed against the **HIL 'D' -** *Commercial/industrial, includes premises such as shops, offices, factories and industrial sites.*

8.2.2 Health Screening Levels (HSLs)

The NEPM presents Tier 1 Health Screening Levels (HSLs) for the following petroleum compounds and fractions:

- Benzene, Toluene, Ethylbenzene and Xylenes (BTEX);
- Naphthalene; and
- TPH C6-C10 and TPH >C10-C16 fractions

© Aargus Pty Ltd

The HSLs are applicable to generic land uses such as residential, commercial/industrial or recreational/public open space and different soil types between the ground surface and soils >4 metres below ground level. The HILs have been applied to assess human health risks via the inhalation and direct contact pathways of exposure.

Based on the proposed development, soil investigation results within the site will be assessed against the HSL "D" for commercial / industrial development.

8.2.3 Ecological Screening Levels (ESLs)

Table 1B (6) of the NEPM presents Ecological Screening Levels (ESLs) for TPH C6-C40 fractions, BTEX and benzo(a)pyrene.

The ESLs are applicable to generic land uses such as areas of ecological significance, urban residential areas and public open space, and commercial/industrial land uses. The ESLs have been applied to assess risks to terrestrial ecosystems, generally, within the top 2 metres of coarse or fine soil at the final surface/ground level.

8.2.4 Ecological Investigation Levels (EILs)

The NEPM presents Ecological Investigation Levels (Interim EILs) for As, Cu, CrIII, Ni, Pb, Zn, DDT and naphthalene.

The EILs are applicable to generic land uses such as areas of ecological significance, urban residential areas and public open space, and commercial/industrial land uses. The EILs have been applied to assess risks to terrestrial ecosystems, generally, within the top 2 metres of soil at the final surface/ground level.

Site specific EILs for Copper, Zinc, Nickel and Chromium III can be derived by adding the Ambient Background Concentration (ABC) to the Added Contaminant Limits (ACL), as per the following formula $EIL = ABC + ACL$.

© Aargus Pty Ltd

The ABC of a contaminant is the soil concentration in a specified locality that is the sum of the naturally occurring background level and the contaminant levels that have been introduced from diffuse or non-point sources by generating anthropogenic activity not attributed to industrial, commercial, or agricultural activities.

The ACL is the added concentration (above the ABC) of a contaminant above which further appropriate investigation and evaluation of the impact on ecological values is required. ACLs are based on the soil characteristics of pH, CEC and clay content. Different soils types / profiles will have different contaminant EILs rather than a single generic EIL for each contaminant. ACLs apply chromium III (CrIII), copper (Cu), nickel (Ni) and zinc (Zn) for site-specific EIL determination. The soil properties to be measured for site-specific derivation of ACLs for CrIII, Cu, Ni and Zn are summarised below:

- pH - Cu
- CEC - Cu, Ni, Zn
- % clay - CrIII

Note – the lowest concentration of copper that is derived from the pH or the CEC calculation is to be used for the ACL.

Insufficient data was available to derive ACLs for As, Pb, DDT and naphthalene. As a result, the derived EILs are generic to all soils and are presented as total soil contaminant concentrations in Tables 1(B)4 and 1(B)5.

© Aargus Pty Ltd

8.2.5 Petroleum Hydrocarbon Management Limits

Table 1B (7) of the NEPM presents petroleum hydrocarbon management limits for application to TPH fractions C_6-C_{10}, >C_{10}-C_{16}, >C_{16}-C_{34} and >C_{34}-C_{40}. The management limits are applicable for coarse or fine soils in residential, parkland, public open space or commercial/industrial land uses following consideration of relevant ESLs and HSLs.

Based on the proposed development, soil investigation results within the site will be assessed against the 'commercial and industrial'.

8.2.6 PFAS - Human Health Investigation Levels

The National Chemical Working Group of the Heads of EPAs Australia and New Zealand published "PFAS National Environmental Management Plan" Version 2.0 – January 2020 which provide a set the interim guidelines values for direct exposure or indirect exposure of humans in close contact with soil.

Soil sample results within the proposed building areas will be assessed against the interim values provided in Table 2 - Appendix L which was extracted from PFAS National Environmental Management Plan Version 2.0 – January 2020.

8.2.7 Asbestos

Health screening for asbestos in soil, which are based on scenario-specific likely exposure levels, are adopted from the WA DoH guidelines and are referred in Table 7 in Schedule B1.

© Aargus Pty Ltd

Table 16 Health screening levels for asbestos contamination in soil

	Health Screening Level (w/w)			
Form of asbestos	**Residential A[1]**	**Residential B[2]**	**Recreational C[3]**	**Commercial/ Industrial D[4]**
Bonded ACM	0.01%	0.04%	0.02%	0.05%
FA and AF[5] (friable asbestos)	0.001%			
All forms of asbestos	No visible asbestos for surface soil			

1. Residential A with garden/accessible soil also includes children's day care centres, preschools and primary schools.
2. Residential B with minimal opportunities for soil access; includes dwellings with fully and permanently paved yard space such as high-rise buildings and apartments.
3. Recreational C includes public open space such as parks, playgrounds, playing fields (e.g. ovals), secondary schools and unpaved footpaths.
4. Commercial/industrial D includes premises such as shops, offices, factories and industrial sites.
5. The screening level of 0.001% w/w asbestos in soil for FA and AF (i.e. non-bonded/friable asbestos) only applies where the FA and AF are able to be quantified by gravimetric procedures (refer Section 4.10). This screening level is not applicable to free fibres.

8.3 Export of Waste

To assess the waste classification of materials to be disposed of off-site, the NSW EPA refers to the NSW EPA (2014) "*Waste Classification Guidelines, Part 1: Classifying Waste*".

© Aargus Pty Ltd

9 SOIL INVESTIGATION

9.1 General Methodology

The soil investigation was carried out on the 19th January 2023 and was designed to meet the Data Quality Objectives. The fieldwork procedures adopted were carried out in general accordance with the Aargus fieldwork protocols, which are based on industry standard practice as prescribed in the NEPM.

Upon clearance of the proposed sampling locations, concrete surfaces cored by using a 150mm diameter diatube, each borehole was drilled using stainless steel hand augers. The boreholes were backfilled with spoil generated from the borehole.

A description of sub-surface conditions observed during drilling are presented in the borehole logs included in Appendix J.

9.2 Sampling Design Rationale

Boreholes (BH1 to BH9) were excavated by adopting a systematic and targeted sampling pattern across the eastern occupied land portion of the site to provide general site coverage with consideration given to accessibility, site features, the proposed development zones and/or specific areas of potential environmental concern, as summarised below:

- BH1 to BH5 – Watercraft maintenance area.
- BH6 to BH9 – General site coverage.

It is considered that the number of sampling points adopted meets the minimum requirements of the NSW EPA "Sampling Design Guidelines" (August 2022) for a site area of 2,449m^2 and to detect a hotspot diameter of 21.5m. The borehole locations are shown in Figures 5 & 6 of Appendix A.

© Aargus Pty Ltd

9.3 Sampling Density and Sampling Depth

Boreholes were advanced through fill material and terminated into natural soils (where possible) to allow for the collection and analysis of fill and/or natural soils across the site.

Samples were not recovered from boreholes BH2, BH4, BH6, BH7 & BH9 due to refusal on either concrete and/or sandstone bedrock.

9.4 Sampling Methodology

Soil sampling was carried out in general accordance with Aargus Fieldwork Protocols. In summary:

- Soil samples were collected using a hand auger.
- Samples were transferred into clean laboratory supplied containers using a hand trowel.

Sampling of asbestos was undertaken as follows:

- One wetted 500ml sample was recovered.

9.5 Field Tests

A calibrated Photo-ionisation Detector (PID) meter was used to obtain the following field measurements:

- Background concentrations of ionisable volatile organic compounds (VOCs) in the ambient air taken approximately 5 to 10 metres upwind of the general work area; and
- Headspace analysis of bagged soil samples collected to detect the presence of ionisable VOCs.

© Aargus Pty Ltd

The PID readings were observed before and after each measurement of a sample to ensure that the PID was operating correctly. The procedures followed in performing field headspace on soil samples can be found in the Aargus Field Protocols.

Readings of PID maximums, fluctuations and general comments of observation were recorded in Aargus field record forms included in Appendix L. The PID calibration certificate can be found in Appendix L.

9.6 Soil Laboratory Analysis

Soil samples were submitted to their respective laboratories as specified in Section 10.2. The schedules of analysis for each sampling batch are presented in Appendix O.

© Aargus Pty Ltd

10 QUALITY ASSURANCE / QUALITY CONTROL

10.1 Field QA/QC

10.1.1 General

The frequency required for each field quality assurance / quality control (QA/QC) sample is presented in the table below.

Table 17: QA/QC Sampling Frequency

	Intra-Lab Duplicates	Inter-Lab Duplicates	Rinsates	Trip Blanks	Trip Spikes
Sampling Frequency	1 in 20 primary samples	1 in 20 primary samples	1 / Day	1 / Day	1 / Day

10.1.2 Field Duplicates

Duplicates of primary samples were collected to enable the assessment of variability in analyte concentrations between samples collected from the same sampling point. The table below list the duplicate soil samples collected with their corresponding primary samples.

Table 18: Soil Field Duplicate Samples

Primary Sample ID	Sample Depth (m bgl)	Blind Duplicate ID	Split Duplicate ID	Date Sampled
BH3	0.6 – 0.7	D1	SS1	19.01.2023

10.1.3 Rinsates

Rinsate samples recovered for each day in which sampling took place to identify possible cross contamination between the sampling locations are listed in the table below.

Table 19: Rinsate Samples

Sample ID	Equipment Type	Sample Media	Date Collected
R1	Hand Trowel & Hand Auger	Soil	19.01.2023

© Aargus Pty Ltd

10.1.4 Trip Blanks / Spikes

Trip spike and trip blank samples were collected to assess the effect of sample handling on volatile concentrations in the samples collected and are listed in the table below.

Table 20: Trip Blank/Trip Spikes

Sample ID	QC Sample Type	Media	Date Collected
Tripblank	Trip Blank	Soil	19.01.2023
Tripspike	Trip Spike	Soil	19.01.2023

10.1.5 Sample Handling, Storage and Transport

The following sampling handling, storage and transport procedures were adopted to ensure sample integrity:

- Samples were collected in laboratory supplied containers. A list of sample preservation methods and the types of sample containers used are attached in Appendix M.
- Soil sample containers were placed immediately into a chilled cooler box and dispatched to their respective analytical laboratories on the same day. If this was not possible, samples were temporarily held overnight in the Aargus office refrigerator at a temperature of no greater than 4 ºC and dispatched the following day.
- A Chain of Custody form (COC) was completed for all samples collected and included with the samples for transport to their respective laboratories for chemical analysis. Copies of COCs are included in Appendix N.
- All glass bottles were individually bubble wrapped for protection and insulated containers/coolers were used for sample shipment.
- Disposable nitrile gloves were used for OH&S purposes and were changed between every sample location.

© Aargus Pty Ltd

10.1.6 Decontamination Procedures

The decontamination of non-dedicated sampling equipment was achieved by washing with phosphate-free detergent and tap water, followed by a final rinse with distilled water. Decontamination was conducted after the collection of samples at each sample location. A clean pair of disposable gloves was used when handling each sample.

The hand trowel were decontaminated between sampling locations by physically removing soil material between boreholes, washing the augers with Decon 90 and rinsing them with water.

10.1.7 Calibration of Equipment

The 10.6eV lamp of the PID was calibrated with isobutylene gas at 100ppm prior to commencement of fieldwork and prior to commencement of each day's fieldwork. The battery in the PID unit was recharged after every day's use in the field.

Copies of calibration records for each relevant item of equipment used can be found in Appendix L.

10.2 Laboratory QA/QC

10.2.1 Laboratories Used

The following NATA-accredited laboratories were commissioned to carry out laboratory analysis of soil samples collected:

- Primary Laboratory – Eurofins MGT (Sydney)
- Secondary Laboratory – ALS Environmental
- ASET Environmental - conducted asbestos analysis on selected primary soil samples

© Aargus Pty Ltd

These laboratories also operate Quality Systems that are designed to comply with ISO/IEC 17025. All primary samples, blind duplicates, rinsate samples, trip blank/spikes were dispatched to the primary laboratory. All split samples were dispatched to the secondary laboratory. Laboratory Certificates of Analysis are included in Appendix N

10.2.2 Holding Times

The holding times for chemicals analysed are presented in Appendix M and were based on USEPA methods, Standard Methods for the Examination of Water and Wastewater (APHA).

10.2.3 Test Methods and Practical Quantitation Limits

The test methods adopted by the laboratories are listed in Appendix M and Practical Quantitation Limits (PQLs) adopted are specified within the Laboratory Certificates of Analysis included in Appendix N.

The methods used by the laboratories generally comply with those listed in the NEPM such as Standards Australia and International standards (US EPA SW-846, APHA 2005, ASTM 2008).

Alternate methods may be used by the laboratories however the alternative method must be at least rigorous and reliable as the reference method, and either that:

- it has been validated against an appropriate certified reference material (CRM) on the range of soil types and concentrations most likely to be analysed. This requires adequate recovery of analytes using CRMs during method validation, as well as regular participation in national proficiency trials by bodies such as the National Measurement Institute (NMI) or Proficiency Testing Australia (PTA) or other accredited provider; and / or

© Aargus Pty Ltd

- it has been verified against quantitative data generated by a laboratory that is accredited for the reference method to ISO 17025 by NATA or one of its mutual recognition agreement partners.

The laboratory should document the method performance verification and make the data available for independent audit.

10.3 QA/QC Data Evaluation

A full evaluation of the Data Quality Indicators (DQIs) for both fieldwork and laboratory procedures is presented in Appendix P. These were assessed with reference to Appendix V of the NEPM and Guidelines for the NSW Site Auditor Scheme (3rd ed.), 2017. In summary, the findings of the QA/QC evaluation indicated the following:

- Data Completeness – The data set is considered to be adequately complete. However, the following minor non-conformances were identified:
  - All critical locations were sampled as per the DQOs with the exception of BH2, BH4, BH6, BH7 and BH9 due to refusal on concrete and/or sandstone bedrock.
- Data Comparability – The data set is considered to be adequately comparable. However, the following minor non-conformances were identified:
  - The analytical methods used for each analyte within each laboratory were the same, but differed between the primary and the secondary laboratories. However, all analytical methods used were endorsed by NATA and were unlikely to affect the outcome of the results.
- Data Representativeness – The data set is considered to be adequately representative. However, the following minor non-conformances were identified:
  - Media from BH2, BH4, BH6, BH7 and BH9 were not recovered due to refusal on concrete and/or sandstone bedrock.
- Data Precision – The data set is considered to be adequately precise. However, the following minor non-conformances were identified:

© Aargus Pty Ltd

- All field duplicate results were within the control limit of <50% with the exception of Arsenic, Chromium, Copper, Lead, Mercury and Zinc in the sample BH3/D1, and Mercury in the sample BH3/SS1.
- Based on the laboratory's acceptance criteria, all RPDs of the laboratory duplicates were within control limits except for Arsenic, Cadmium, chromium and Nickel. The duplicate %RPD is outside the recommended acceptance criteria. Further analysis indicates sample heterogeneity as the cause. The RPD reported passes Eurofins Environment Testing's QC - Acceptance Criteria as defined in the Internal Quality Control Review and Glossary page of the report.

- Data Accuracy – The data set is considered to be adequately accurate. However, the following minor non-conformances were identified:
  - Surrogate spikes were within control limits, with exception of the Organotin Surrogate Tripropyltin in SS1 where the recovery was less than lower data quality objective.

The sampling methods (including sample preservation, transport and decontamination procedures) and laboratory methods followed during this investigation works were consistent with Aargus protocols and were found to meet the DQOs for this project.

It is therefore considered that the data is sufficiently reliable and that the results can be used for the purpose of this project.

© Aargus Pty Ltd

11 FIELD OBSERVATIONS

11.1 Geology

Based on surface and sub-surface conditions observed during the intrusive investigation, the surface and sub-surface profile across the site is summarised in the table below.

Table 21: Summary of Geological Observations

Geological Unit	Lithological Description	Depth Ranges: Top to Base (m bgl)
NA	Concrete	BH1 to BH9
Topsoil	Clayey Sand, coarse-grained, dark brown, grey, black	0.3 to 0.7
Natural	Silty Sandy CLAY, high plasticity, pale brown, grey	0.6 to 0.9

Samples were not recovered from boreholes BH2, BH4, BH6, BH7 & BH9 due to refusal on either concrete and/or sandstone bedrock.

The following additional observations were made:

- No hydrocarbon odours were encountered within any of the borehole locations.
- No hydrocarbon staining was observed within any of the borehole locations.
- No fibre-containing fragments were observed in any of the borehole samples.

We recommend that this section be read in conjunction with Figure 5 (Borehole Location Plan) in Appendix A, the Daily Work Sheets in Appendix L and the borehole logs in Appendix J.

© Aargus Pty Ltd

11.2 Field Headspace Results

Ionisable VOC detections in PID readings taken from soil samples subjected to field headspace analysis were all less than 1ppm.

The PID field record forms can be found in Appendix L.

© Aargus Pty Ltd

12 LABORATORY RESULTS

12.1 General

A comparison of soil laboratory results against their respective assessment criteria (as specified in Section 8) are presented in the summary tables in Appendix O. Certificates of laboratory analysis are attached in Appendix N. A discussion of the results is presented in the following sub-sections.

12.2 Soil Results

12.2.1 Heavy Metals

12.2.1.1 Health Investigation Levels (HILs)

As indicated in Table A, the concentrations of the discrete heavy metals were below the Health Investigation Level (HIL) for a commercial/industrial development.

12.2.1.2 Ecological Investigation Levels (EILs)

As indicated in Table A, the arsenic concentrations were below the Ecological Investigation Level (EIL) for Commercial and industrial.

As shown in Table A, the Cu, Pb, Ni and Zn concentrations from the proposed deep soil landscaping area within the site were below the most stringent EILs, with the exception of:

- A copper concentration of 260mg/kg in the sample BH1 (0.4-0.5m) which exceeded the most stringent EIL of 85mg/kg.
- A nickel concentration of 68mg/kg in the sample BH1 (0.4-0.5m) which exceeded the most stringent EIL of 55mg/kg.
- A copper concentration of 92mg/kg in the sample BH1 (0.6-0.7m) which exceeded the most stringent EIL of 85mg/kg.
- A copper concentration of 180mg/kg in the sample BH3 (0.6-0.7m) which exceeded the most stringent EIL of 85mg/kg.

© Aargus Pty Ltd

- A zinc concentration of 200mg/kg in the sample BH3 (0.6-0.7m) which exceeded the most stringent EIL of 110mg/kg.
- A zinc concentration of 120mg/kg in the sample BH3 (0.8-0.9m) which exceeded the most stringent EIL of 110mg/kg.
- A copper concentration of 140mg/kg in the sample BH8 (0.3-0.4m) which exceeded the most stringent EIL of 85mg/kg.
- A zinc concentration of 120mg/kg in the sample BH8 (0.3-0.4m) which exceeded the most stringent EIL of 110mg/kg.
- A copper concentration of 299mg/kg in the sample Split SS1, a triplicate of sample BH3 (0.6-0.7m), which exceeded the most stringent EIL of 85mg/kg.
- A zinc concentration of 210mg/kg in the sample Split SS1, a triplicate of sample BH3 (0.6-0.7m), which exceeded the most stringent EIL of 110mg/kg.

12.2.2 TRH, BTEX, NAPHTHALENE &/OR BENZO(a)PYRENE

12.2.2.1 Health Screening Levels (HSLs)

As indicated in Table B1, the F1 (C_6-C_{10}), F2 (>C_{10}-C_{16}), benzene, toluene, ethyl benzene, xylenes and naphthalene concentrations were below the HSL 'D' for a sand soil profile with a source depth of "0m to <1m".

12.2.2.2 Ecological Screening Levels (ESLs)

As indicated in Table B2, the F1 (C_6-C_{10}), F2 (>C_{10}-C_{16}), F3 (C_{16}-C_{34}), F4 (C_{34}-C_{40}), benzene, toluene, ethyl benzene, xylenes and benzo(a)pyrene concentrations were below the ESL for fine grained soil texture in an "commercial and industrial" environment.

12.2.2.3 Management Limits

As indicated in Table B3, the F1 (C_6-C_{10}), F2 (>C_{10}-C_{16}), F3 (C_{16}-C_{34}) and F4 (C_{34}-C_{40}) concentrations were below the Management Limits for a coarse-grained soil texture in an "commercial and industrial" environment.

© Aargus Pty Ltd

12.2.3 PAH, OCP, PCB, Phenols & Cyanide

12.2.3.1 Health Investigation Levels (HILs)

As indicated in Table C, the concentrations of the benzo(a)pyrene (as TEQ), Total PAH, OCP, PCB, Phenols & Cyanide below the Health Investigation Level (HIL) for a commercial/industrial development, that being the HIL 'D'.

12.2.3.2 Ecological Investigation Levels (EILs)

As indicated in Table C, the concentrations of naphthalene and DDT/DDE/DDD were below the Ecological Investigation Level (EIL) for commercial and industrial.

12.2.3.3 Ecological Screening Levels (ESLs)

As indicated in Table C, the benzo(a)pyrene concentrations were below the ESL for a coarse-grained soil texture in an "commercial and industrial" environment.

12.2.4 Asbestos

As indicated in Table D, asbestos was not detected in any of the samples analysed with the exception of:

- A Chrysotile, Crocidolite and Amosite Asbestos concentration of 0.06%w/w as ACM in the sample BH8 (0.3-0.4m) which exceeded the %w/w asbestos for ACM - Commercial / Industrial of 0.05%w/w.
- A Chrysotile Asbestos concentration of 0.001%w/w as AF in the sample Split SS1, a triplicate of sample BH3 (0.6-0.7m), which was below the %w/w asbestos for FA and AF of 0.001%w/w.

12.2.5 Per- and polyfluoroalkyl substances

12.2.5.1 Health Screening Levels (HSLs)

As indicated in Table E, the PFOA & PFOS concentrations as well as the sum of PFOS & PFHxS were below the HSL 'D'.

© Aargus Pty Ltd

13 DISCUSSION OF RESULTS

The soil assessment revealed the following:

- Heavy metals concentrations from the soil samples analysed were below the HIL 'D'.
- Heavy metals concentrations from the soil samples analysed were below the EILs and/or the most stringent EILs, with exception of:
    - Copper concentrations in the samples BH1 (0.4-0.5m), BH1 (0.6-0.7m), BH3 (0.6-0.7m), BH8 (0.3-0.4m) and Split SS1, a triplicate of sample BH3 (0.6-0.7m).
    - A nickel concentration in the sample BH1 (0.4-0.5m).
    - Zinc concentration in the samples BH3 (0.6-0.7m), BH3 (0.8-0.9m), BH8 (0.3-0.4m) and Split SS1, a triplicate of sample BH3 (0.6-0.7m).
- The TPH and BTEXN concentrations were below the HSL 'D'.
- The TPH, BTEX and benzo(a)pyrene concentrations were below the ESL for a coarse-grained soil texture in a "commercial and industrial" environment.
- The TPH concentrations were below the Management Limits.
- The benzo(a)pyrene as TEQ, Total PAH, PCB, OCP, Phenols and Cyanide concentrations were below the HIL 'D'.
- Asbestos was not detected in any of the recovered samples analysed with the exception of:
    - Chrysotile, Crocidolite and Amosite Asbestos as ACM in the sample BH8 (0.3-0.4m).
    - A Chrysotile Asbestos concentration as AF in the sample Split SS1, a triplicate of sample BH3 (0.6-0.7m).
- The PFOA & PFOS concentrations as well as the sum of PFOS & PFHxS were below the HSL 'D'.

The locations of the hotspots are shown in Figures 7 & 8 in Appendix A.

© Aargus Pty Ltd

14 CONCEPTUAL SITE MODEL

14.1 Conceptual Site Model

The refined Conceptual Site Model (CSM) presented in the table below provides a representation of the potential risks associated with the linkages between the following elements:

- Potential contamination sources and their associated contaminants of concern are identified in Section 4. Only potential areas of concern with a significance rating of low to high were included;
- Potential human receptors that may be impacted by site contamination are current and future end-users, construction workers and the general public within the immediate vicinity;
- Potential environmental receptors identified in Section 4;
- Potential exposure pathways; and
- Whether each source-pathway-receptor pollution linkage is complete, limited or not present, based on current and future site conditions.

© Aargus Pty Ltd

Table 22: Conceptual Site Model

Potential Sources	Potential Receptor	Potential Exposure Pathways	Complete Linkages	Risk	Justification
Copper in BH1, BH3, BH8 & SS1 Nickel in BH1 Zinc in BH3, BH8 & SS1	Site users or the general public	Dermal contact, inhalation or ingestion of exposed impacted soils	Limited (Current)	Low	Direct contact with impacted soils is limited to the grassed areas and/or sealed surfaces.
			No (Future)	Negligible	The soils will be removed as part of future remediation works.
Asbestos in BH8	Site users or the general public	Inhalation of airborne fibres	Limited (Current)	Low	Direct contact with impacted soils is limited to beneath the concrete sealed surfaces.
			No (Future)	Negligible	The soils will be removed as part of future remediation works.

14.2 Data Gaps

Based on the CSM, the following data gaps were identified with respect to the pollution linkages identified:

- A review of records of Council and SafeWork NSW.
- The vertical and/or lateral extent of the impacted soils at locations BH1, BH3 & BH8.
- No samples were recovered from boreholes BH2, BH4, BH6, BH7 and BH9 due to refusal by concrete and/or sandstone bedrock.
- Derivation of site ecological investigation levels (EILs).

© Aargus Pty Ltd

15 CONCLUSION AND RECOMMENDATIONS

Based on the results of this investigation it is considered that the risks to human health and the environment associated with soil contamination at the site are low within the context of the proposed use of the site for a nine-berth marina on the water side, plus a concrete sea wall, boatsheds and landscaping areas on the land side development.

The site is therefore considered to be rendered suitable for the proposed use, subject to the following:

- An appropriate remedial / management strategy is developed, culminating in preparation of a Remedial Action Plan (RAP) in accordance with EPA guidelines, in regard to addressing for the data gaps across the site, in particular the contaminated soils at Hotspots BH1, BH3 & BH8.
- Any soils requiring removal from the site, as part of future site works, should be classified in accordance with the "Waste Classification Guidelines, Part 1: Classifying Waste" NSW EPA (2014).

If during the remaining site works, significant odours and / or evidence of gross contamination not previously detected are encountered, or any other significant unexpected occurrence, site works should cease in that area, at least temporarily, and the environmental consultant should be notified immediately to set up a response to this unexpected occurrence.

Thank you for the opportunity to undertake this work. We would be pleased to provide further information on any aspects of this report.

For and on behalf of
Aargus Pty Ltd

Written by:



Divyansh Kumar
Environmental Engineer

Reviewed By:



Mark Kelly
Principal Environmental Consultant

© Aargus Pty Ltd

LIMITATIONS

The Aargus assessment is based on the result of limited site investigations and sample testing. Neither Aargus, nor any other reputable consultant, can provide unqualified warranties, nor does Aargus assume any liability for site conditions not observed or accessible during the time of the investigations.

Despite all reasonable care and diligence, the materials encountered and concentrations of contaminants measured may not be representative of conditions between the locations sampled and investigated. There is always some disparity in subsurface conditions across a site that cannot be fully defined by investigation. Hence it is unlikely that measurements and values obtained from sampling and testing during environmental works carried out at a site will characterise the extremes of conditions that exist within the site. In addition, site characteristics may change at any time in response to variations in natural conditions, chemical reactions, truck movement or contractor movement of soils and other events, e.g. groundwater movement and or spillages of contaminating substances. These changes may occur subsequent to Aargus investigations and assessment.

This report and associated documentation and the information herein have been prepared solely for the use of the client at the time of writing the report and is valid (for the purposes of management or transport of material) for a period of one month only from the date of issue. Any other reliance assumed by third parties on this report shall be at such parties' own risk. Any ensuing liability resulting from the use of the report by third parties cannot be transferred to Aargus.

Whilst this report provides a review of site conditions encountered at sampling locations within the investigation, it should be noted that if materials are proposed to be moved from the site - Part 5.6, Section 143 of the Protection of the Environment Operations (POEO) Act 1997 states that is an offence for waste to be transported to a place that cannot lawfully be used as a facility to accept that waste. It is the duty of the owner and transporter of the waste to ensure that all material removed from a site must be accompanied by an appropriate waste classification report and that materials are disposed of appropriately. An environmental or validation report does not constitute a waste classification report and results are treated differently. Aargus accepts

© Aargus Pty Ltd

no liability for the unlawful disposal of waste materials from any site. Aargus does not accept any responsibility for the material tracking, loading, management, transport or disposal of waste from the site. If material is to be removed from a site, before disposal of any material to a licensed landfill is undertaken, the site owner must ensure an appropriate waste classification exists for all materials on the site planning to be removed, the waste producer will need to obtain prior consent from the licensed landfill/recycler. The receiving site should check to ensure that the material received matches the description provided in the report.

Opinions are judgements, which are based on our understanding and interpretation of current regulatory standards, and should not be construed as legal opinions.

Appendix R – Important information about your environmental site report should also be read in conjunction with this report.

© Aargus Pty Ltd

REFERENCES

This report was prepared with reference to the following guiding documents:

- NSW Department of Planning and Environment (2022) – The State Environmental Planning Policy (Resilience and Hazards) 2021: "Chapter 4 – Remediation of Land".
- National Environment Protection (Assessment of Site Contamination) Amendment Measure 2013 (No.1).
- NSW DEC "Guidelines for the NSW Site Auditor Scheme" (2017, 3rd edition). NSW Environment Protection Authority, Sydney.
- NSW EPA (2014) – "Waste Classification Guidelines, Part 1: Classifying Waste".
- NSW EPA "Guidelines for Consultants Reporting on Contaminated Sites" (2020). NSW Environment Protection Authority, Sydney.
- NSW EPA "Sampling Design Guidelines" (2022). NSW Environment Protection Authority, Sydney.
- EI Australia (2022) - Acid Sulphate Soil Assessment and Management Plan, 122 Crescent Road, Newport, NSW 2106 (Ref: E25561.E14_Rev0, dated 6th April 2022


© Aargus Pty Ltd


APPENDIX A

SITE PLANS

Aargus

SITE LOCALITY MAP

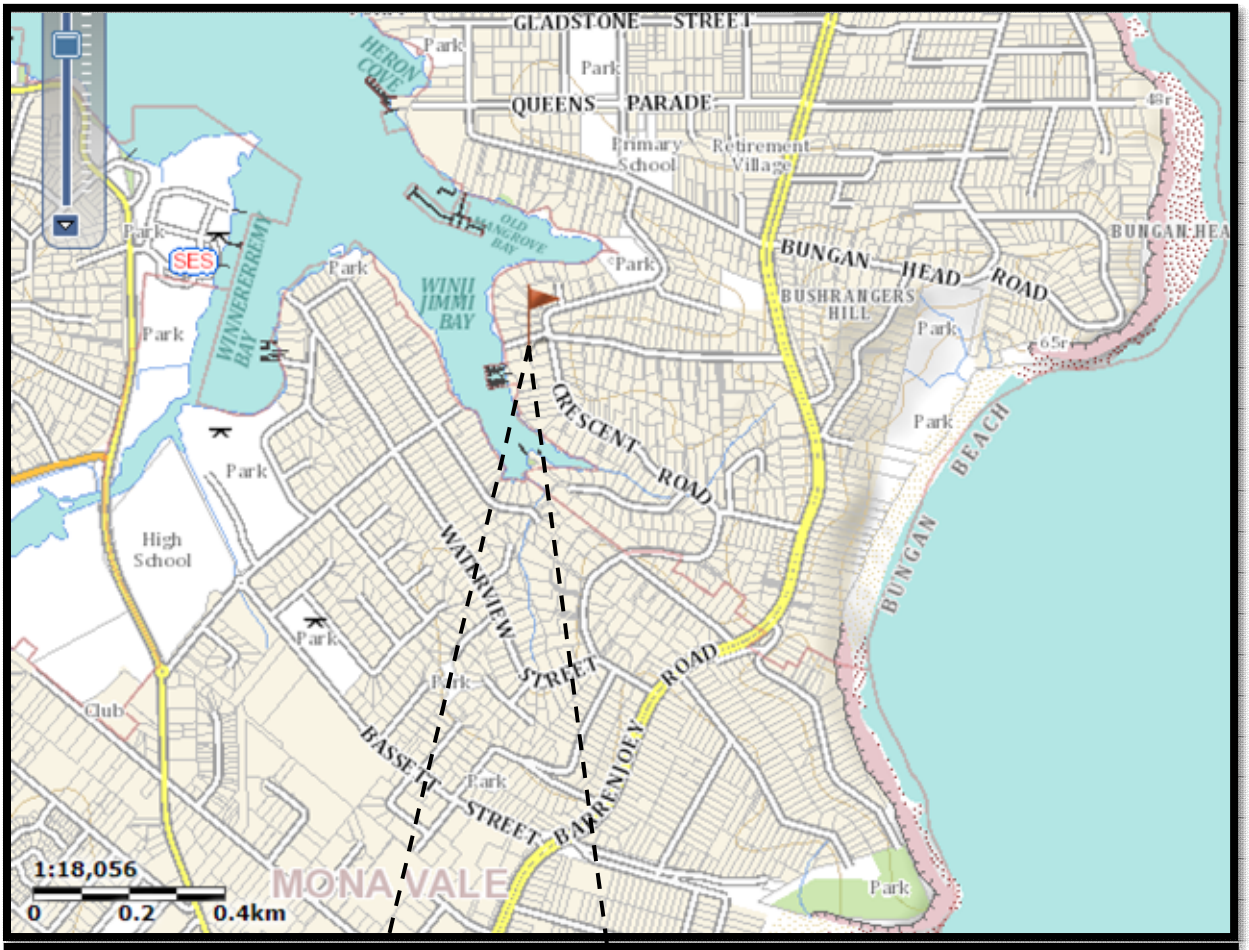

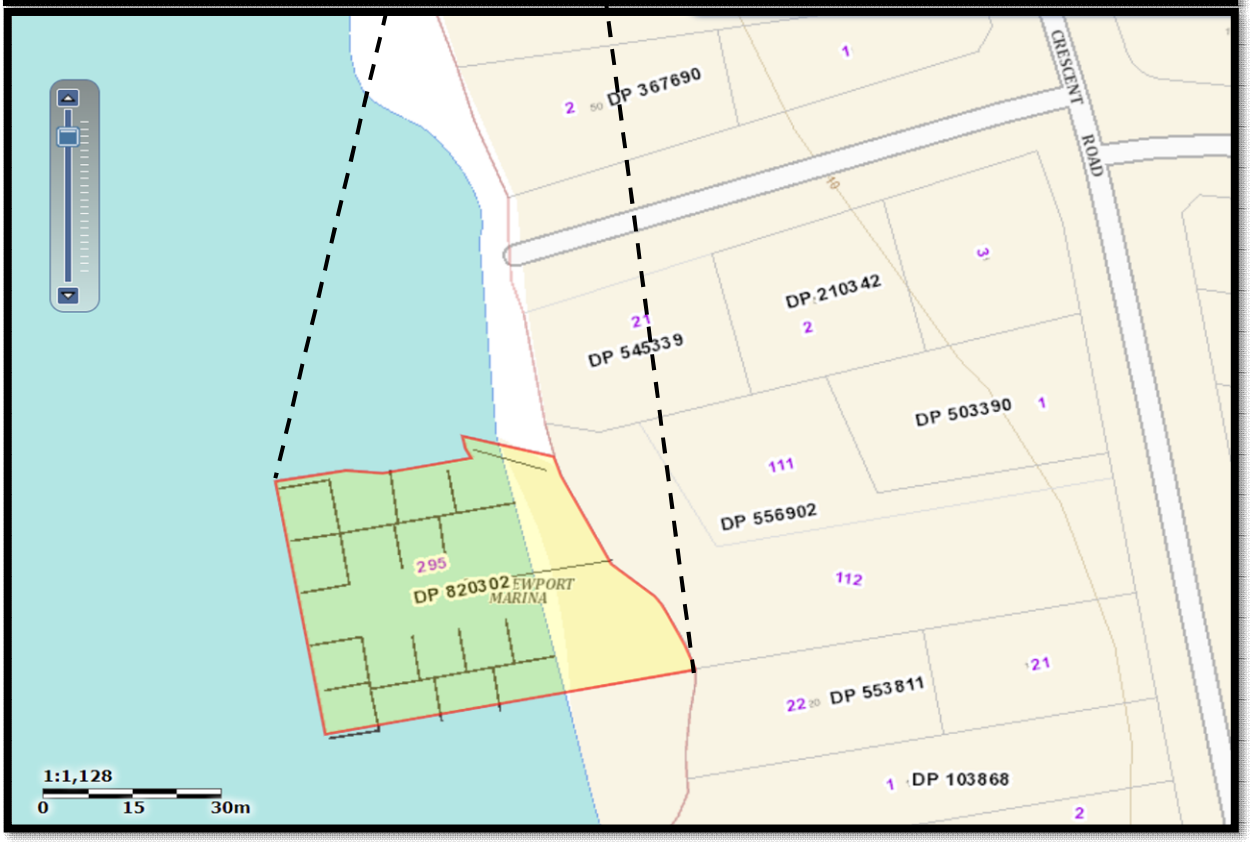


12 PROJECT DETAILS	
Project Title	Detailed Site Investigation
Project No.	ES8722
Client	Essex Develop Pty Ltd
Site Address	Lot 295 in DP820302 122A Crescent Road, Newport NSW

Aargus

DRAWING DETAILS			
Figure No.	1	**Rev No.**	0
Scale	As above	**Size**	A4
Drawn by	DK	**Date**	08.02.2023
Approved by	MK	**Date**	28.02.2023

SITE PLAN – LOT & DEPOSITED PLAN

N

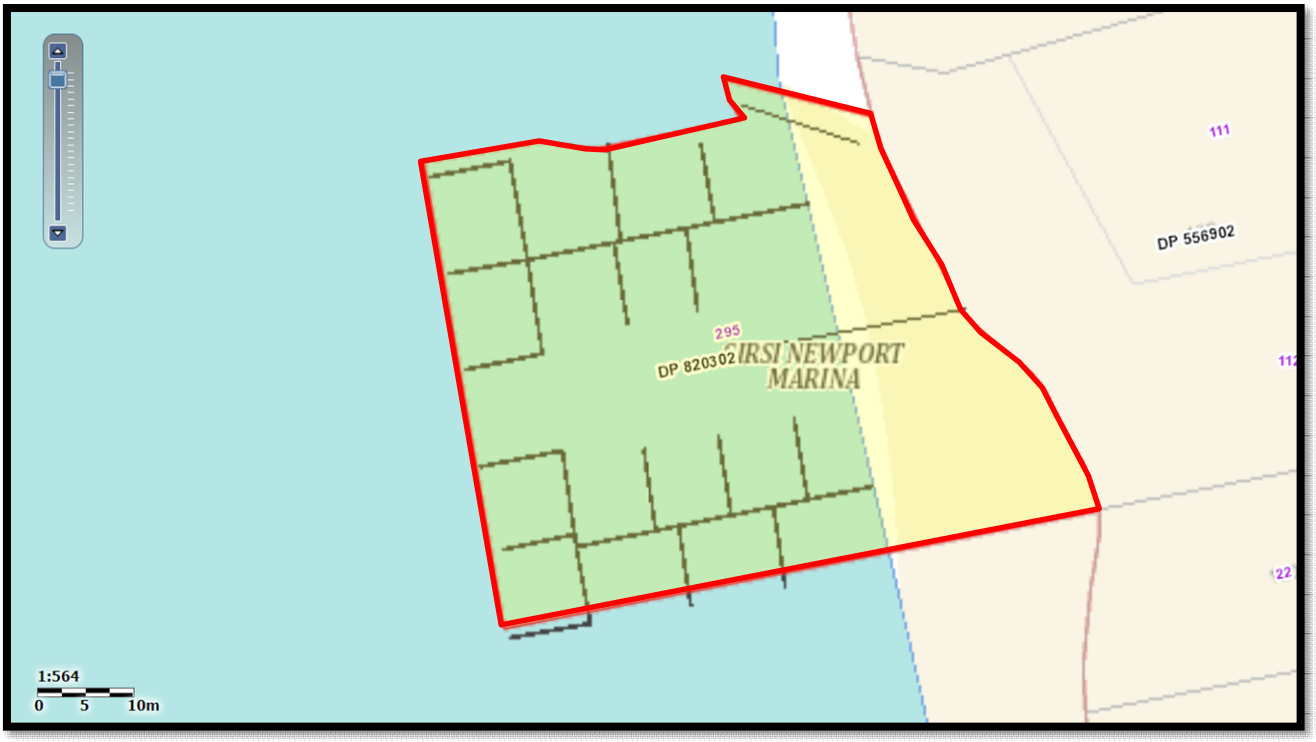

PROJECT DETAILS		DRAWING DETAILS			
Project Title	Detailed Site Investigation	**Figure No.**	2	**Rev No.**	0
Project No.	ES8722	**Scale**	As above	**Size**	A4
Client	Essex Develop Pty Ltd	**Drawn by**	DK	**Date**	08.02.2023
Site Address	Lot 295 in DP820302 122A Crescent Road, Newport NSW	**Approved by**	MK	**Date**	28.02.2023

Aargus

SITE FEATURES



SITE FEATURES – LEGEND

Site boundary


Water area comprising pontoons, ramps and piles

1. Concrete covered area

2	**PROJECT DETAILS**		**DRAWING DETAILS**		
Project Title	Detailed Site Investigation		**Figure No.**	3	**Rev No.** 0
Project No.	ES8722		**Scale**	As above	**Size** A4
Client	Essex Develop Pty Ltd		**Drawn by**	DK	**Date** 08.02.2023
Site Address	Lot 295 in DP820302 122A Crescent Road, Newport NSW		**Approved by**	MK	**Date** 28.02.2023

Aargus

INFERRED GROUNDWATER FLOW DIRECTION

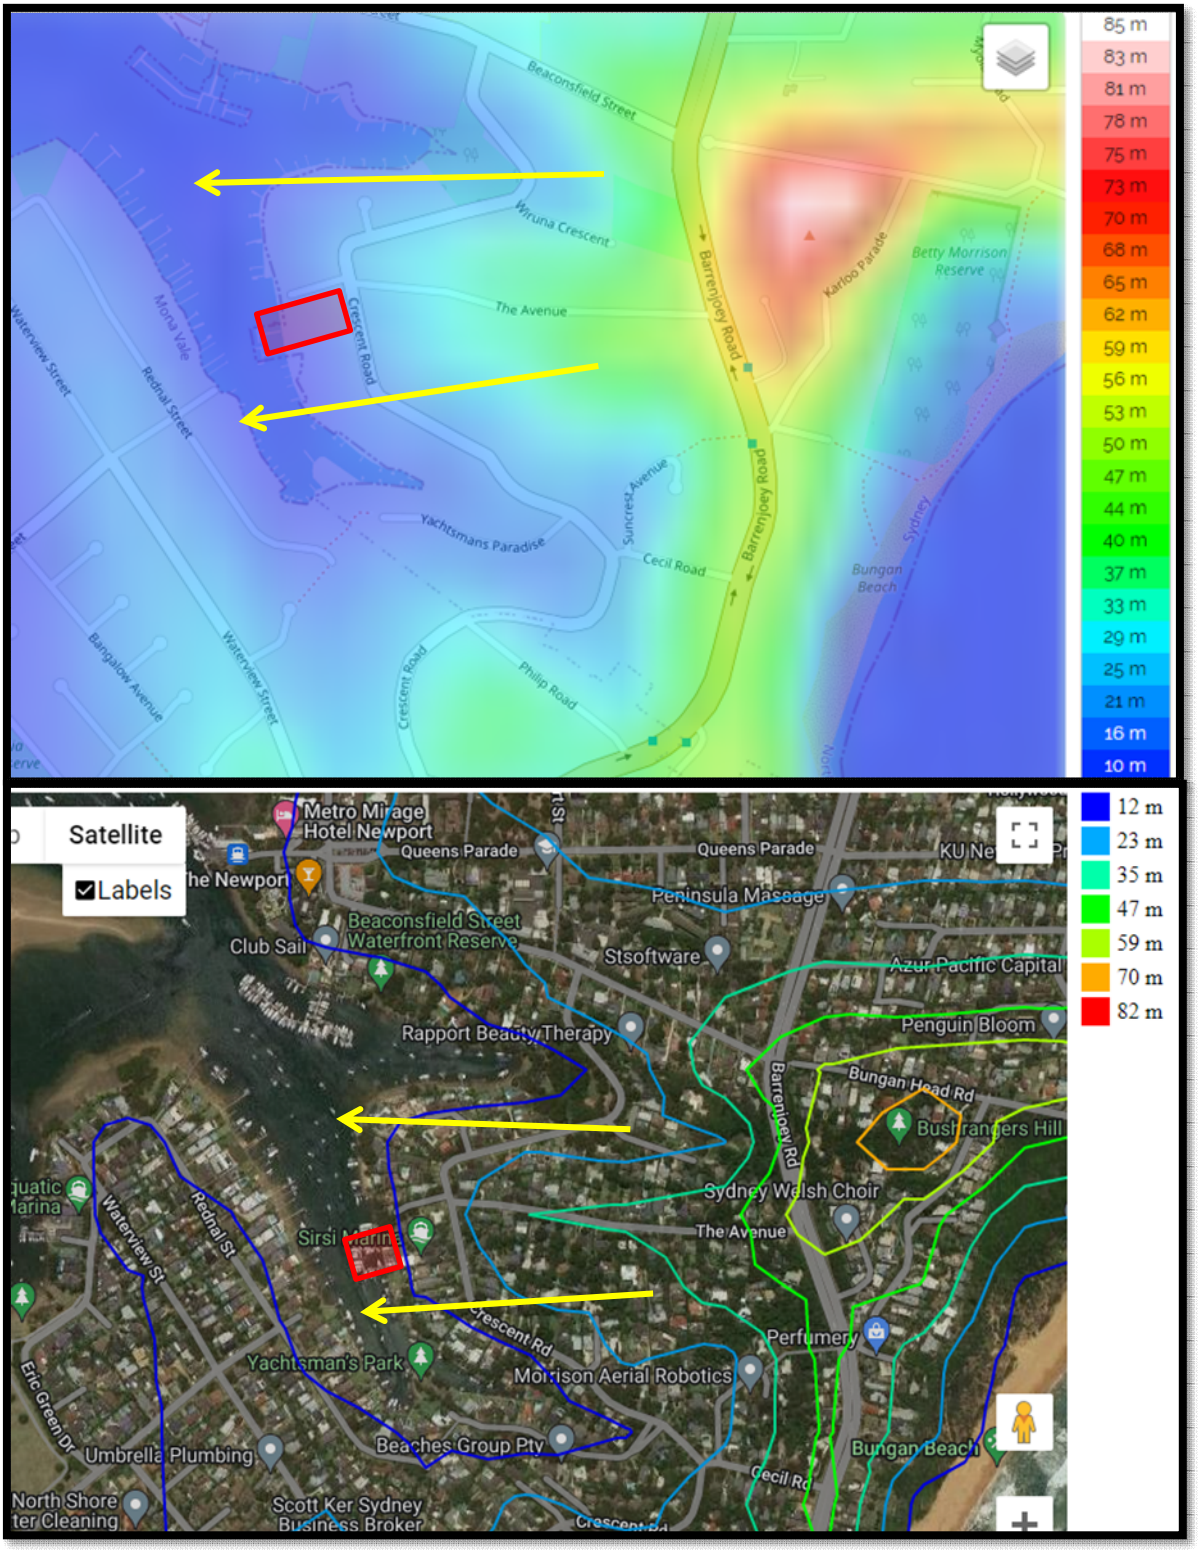

SITE FEATURES - LEGEND

Inferred Groundwater Flow Direction


Site Boundary

PROJECT DETAILS		DRAWING DETAILS			
Project Title	Detailed Site Investigation	**Figure No.**	4	**Rev No.**	0
Project No.	ES8722	**Scale**	As above	**Size**	A4
Client	Essex Develop Pty Ltd	**Drawn by**	DK	**Date**	08.02.2023
Site Address	Lot 295 in DP820302 122A Crescent Road, Newport NSW	**Approved by**	MK	**Date**	28.02.2023

Aargus

SAMPLING LOCATIONS ON AERIAL VIEW

N

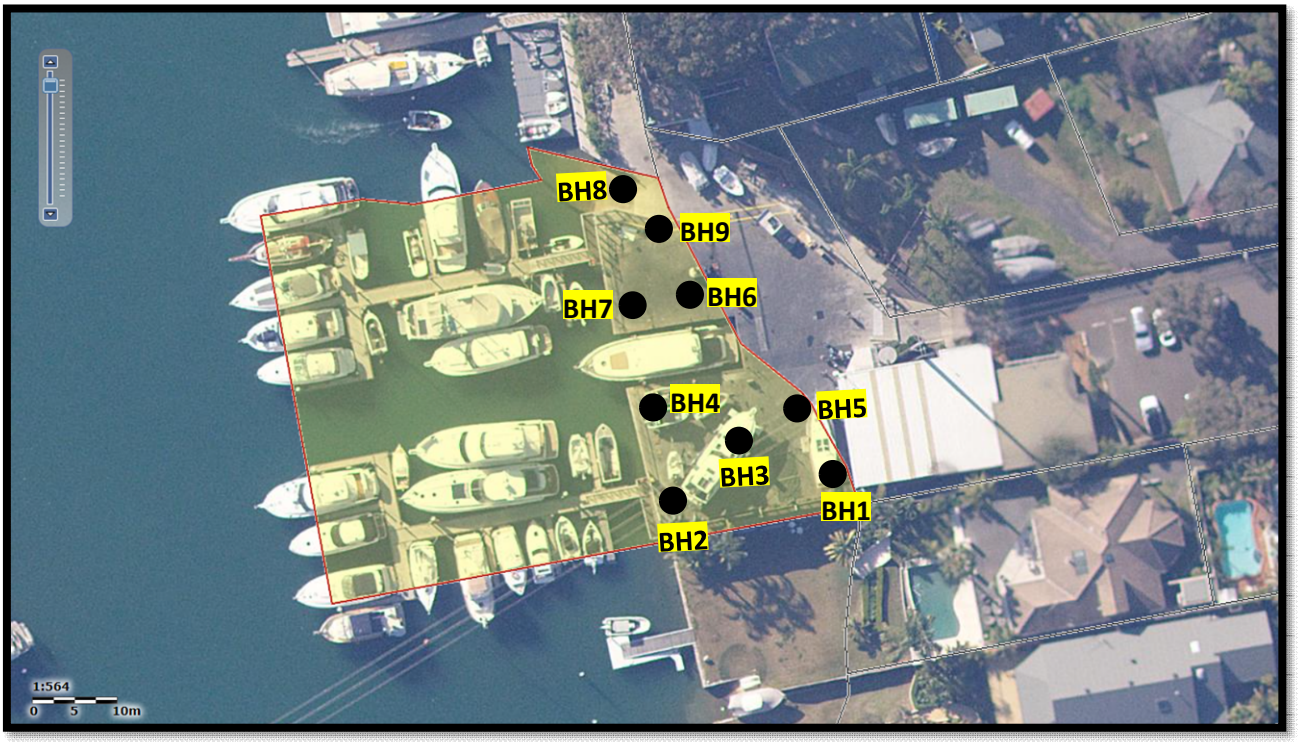


PROJECT DETAILS		DRAWING DETAILS			
Project Title	Detailed Site Investigation	**Figure No.**	5	**Rev No.**	0
Project No.	ES8722	**Scale**	As above	**Size**	A4
Client	Essex Develop Pty Ltd	**Drawn by**	DK	**Date**	08.02.2023
Site Address	Lot 295 in DP820302 122A Crescent Road, Newport NSW	**Approved by**	MK	**Date**	28.02.2023

Aargus

SAMPLING LOCATIONS ON PROPOSED DEVELOPMENT PLAN

N

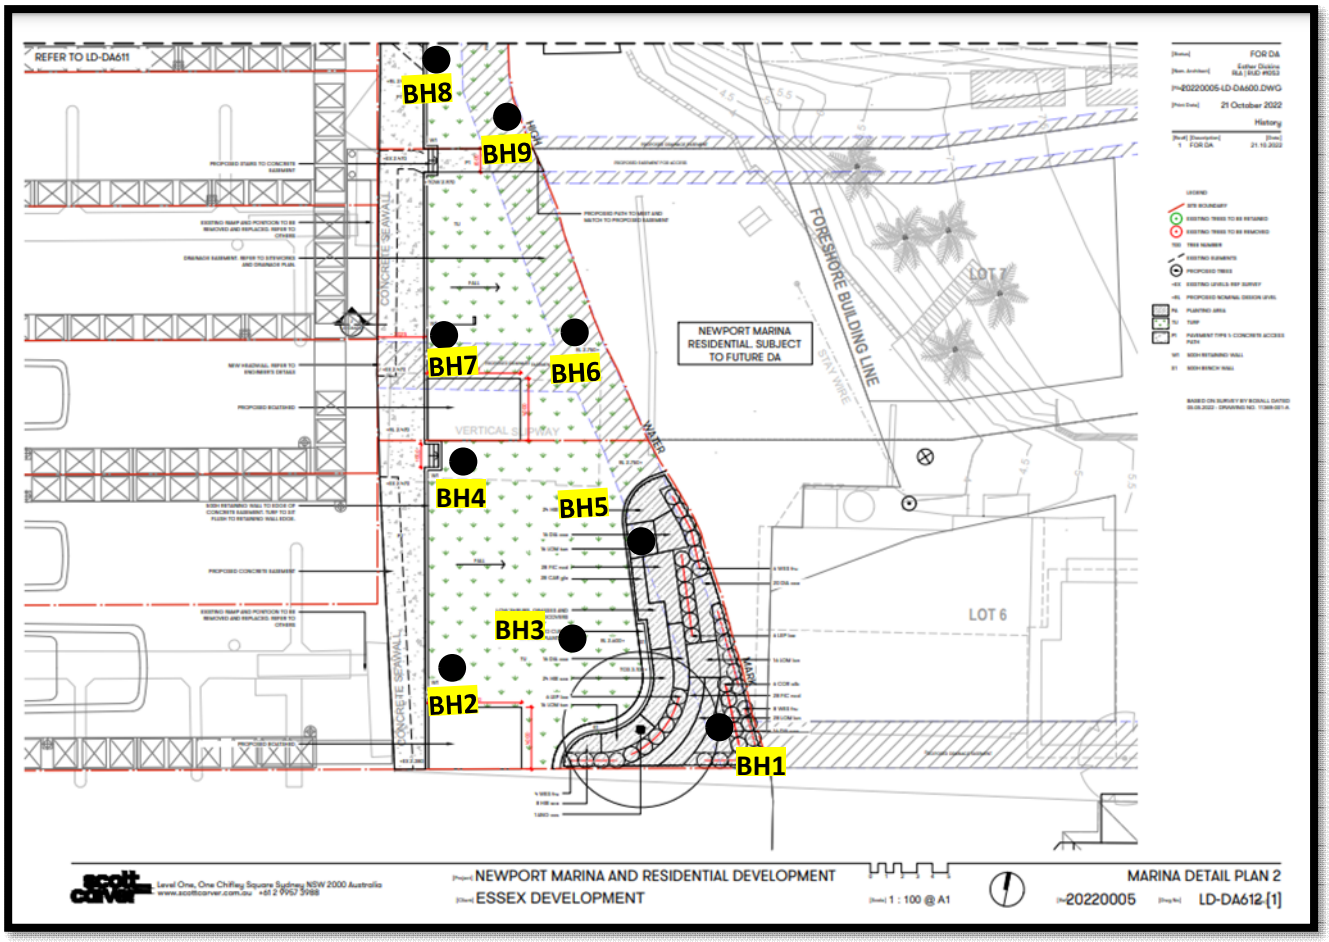


PROJECT DETAILS		DRAWING DETAILS			
Project Title	Detailed Site Investigation	**Figure No.**	6	**Rev No.**	0
Project No.	ES8722	**Scale**	As above	**Size**	A4
Client	Essex Develop Pty Ltd	**Drawn by**	DK	**Date**	08.02.2023
Site Address	Lot 295 in DP820302 122A Crescent Road, Newport NSW	**Approved by**	MK	**Date**	28.02.2023

Aargus

HOTSPOT LOCATIONS ON AERIAL VIEW

N

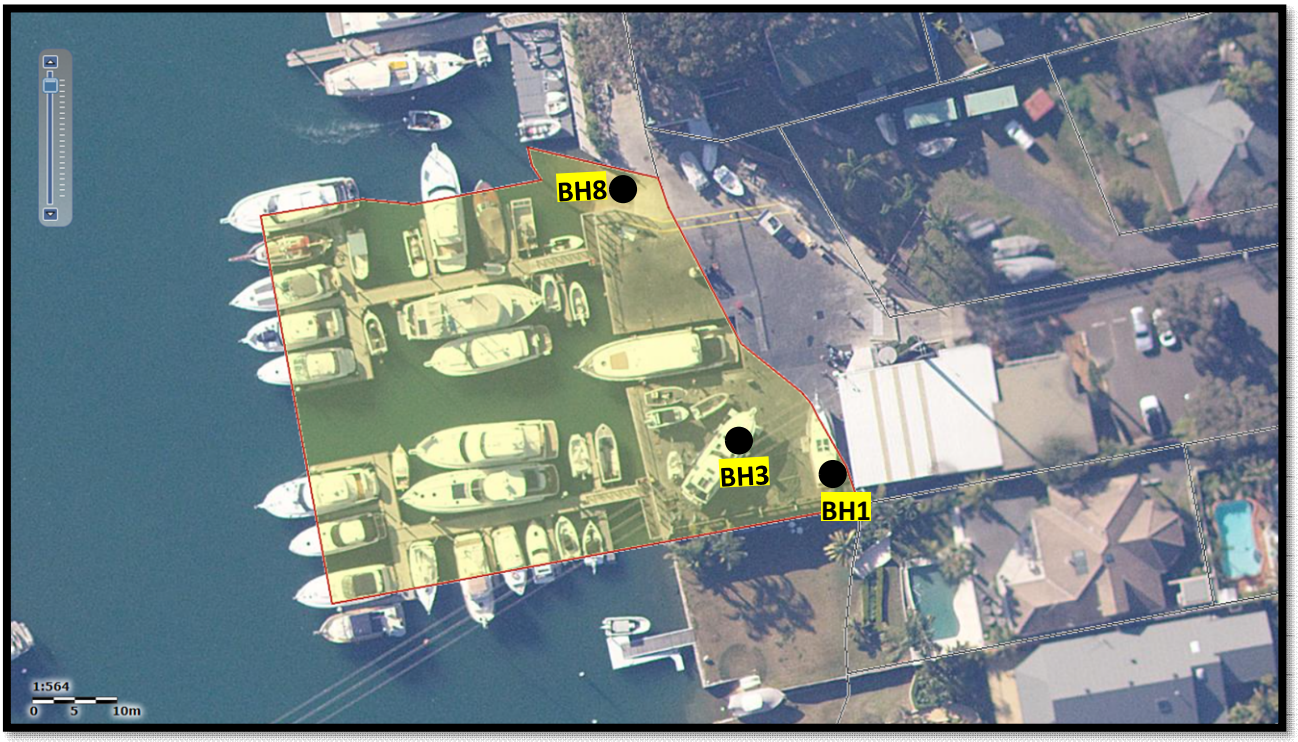


PROJECT DETAILS		DRAWING DETAILS			
Project Title	Detailed Site Investigation	**Figure No.**	7	**Rev No.**	0
Project No.	ES8722	**Scale**	As above	**Size**	A4
Client	Essex Develop Pty Ltd	**Drawn by**	DK	**Date**	08.02.2023
Site Address	Lot 295 in DP820302 122A Crescent Road, Newport NSW	**Approved by**	MK	**Date**	28.02.2023

Aargus

HOTSPOT LOCATIONS ON AERIAL VIEW

N

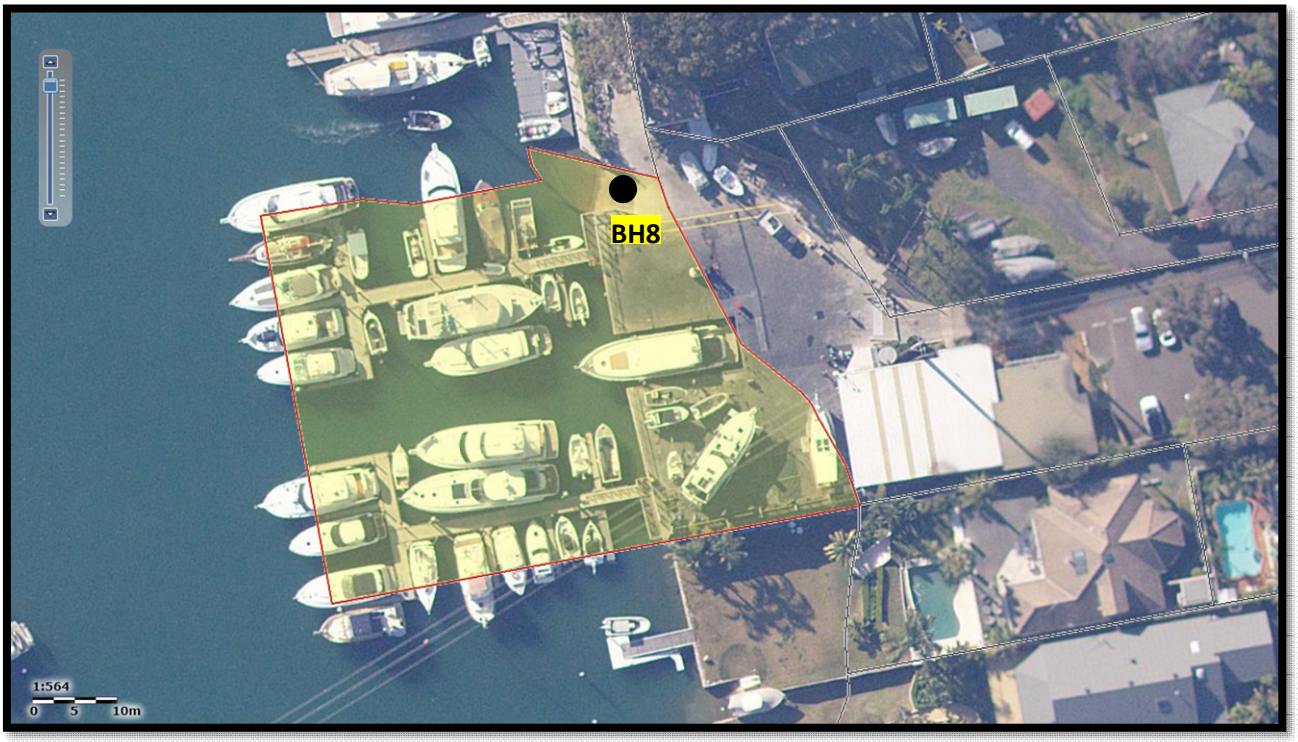


PROJECT DETAILS		DRAWING DETAILS			
Project Title	Detailed Site Investigation	**Figure No.**	7	**Rev No.**	0
Project No.	ES8722	**Scale**	As above	**Size**	A4
Client	Essex Develop Pty Ltd	**Drawn by**	DK	**Date**	08.02.2023
Site Address	Lot 295 in DP820302 122A Crescent Road, Newport NSW	**Approved by**	MK	**Date**	08.02.2023

Aargus

HOTSPOT LOCATIONS ON PROPOSED DEVELOPMENT PLAN

N

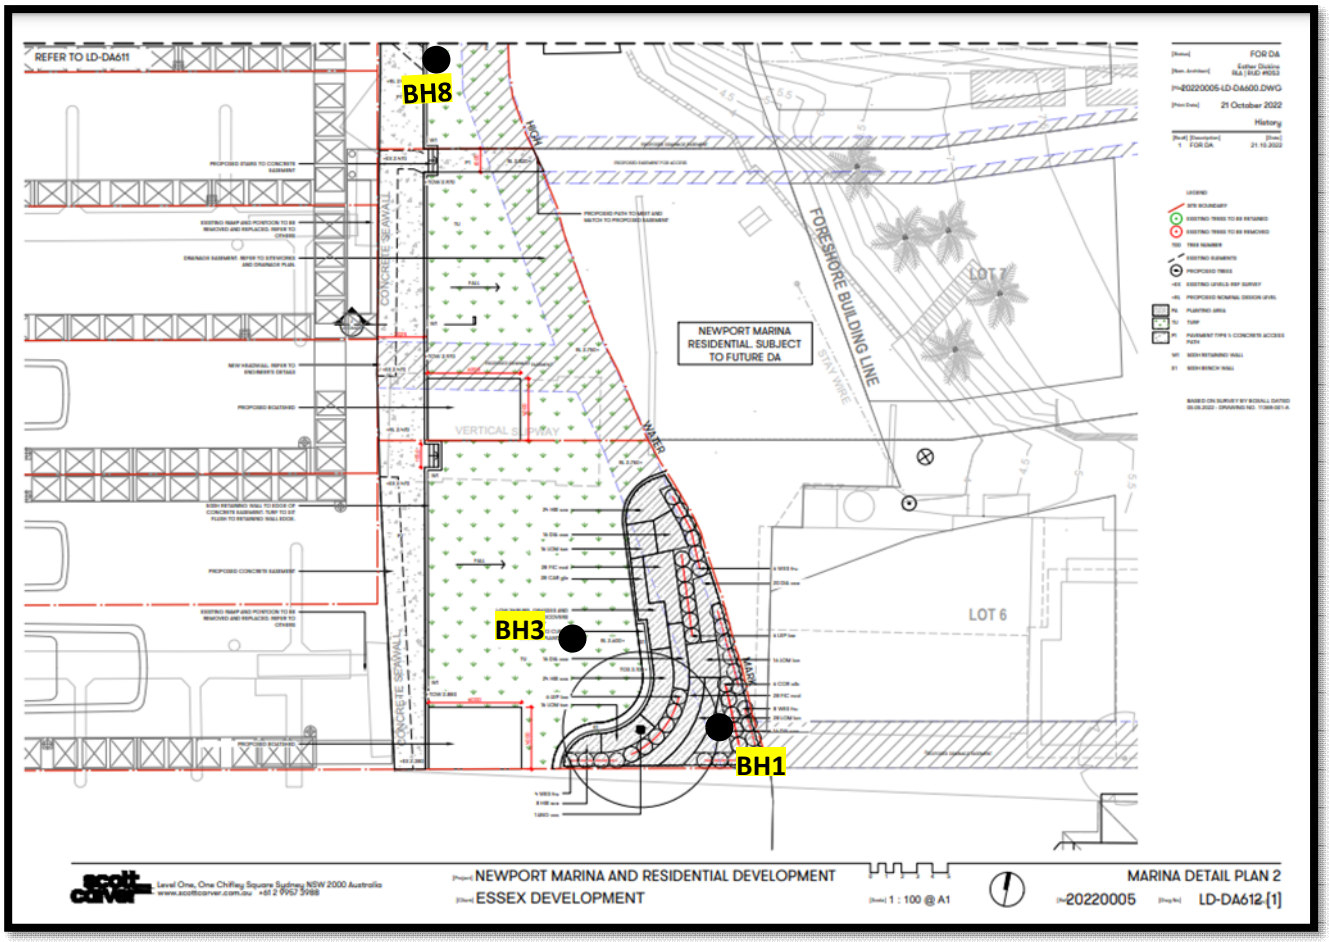


PROJECT DETAILS		DRAWING DETAILS			
Project Title	Detailed Site Investigation	**Figure No.**	8	**Rev No.**	0
Project No.	ES8722	**Scale**	As above	**Size**	A4
Client	Essex Develop Pty Ltd	**Drawn by**	DK	**Date**	08.02.2023
Site Address	Lot 295 in DP820302 122A Crescent Road, Newport NSW	**Approved by**	MK	**Date**	28.02.2023

Aargus

HOTSPOT LOCATION PLAN ON PROPOSED DEVELOPMENT PLANS

N

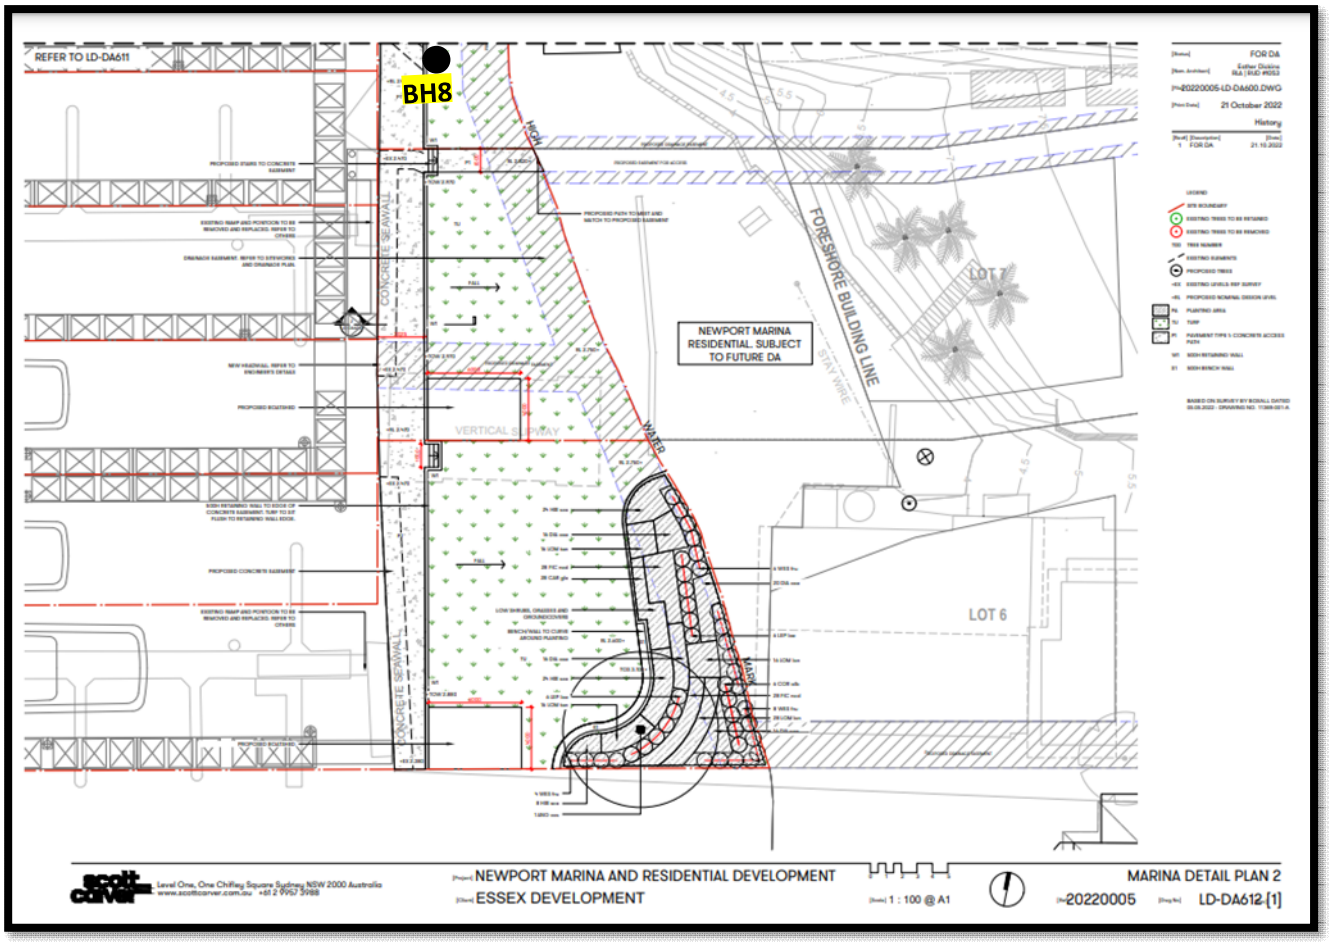

PROJECT DETAILS		DRAWING DETAILS			
Project Title	Detailed Site Investigation	**Figure No.**	6	**Rev No.**	0
Project No.	ES8722	**Scale**	As above	**Size**	A4
Client	Essex Develop Pty Ltd	**Drawn by**	DK	**Date**	08.02.2023
Site Address	Lot 295 in DP820302 122A Crescent Road, Newport NSW	**Approved by**	MK	**Date**	08.02.2023

Aargus

APPENDIX B

PROPOSED DEVELOPMENT PLANS & SITE SURVEY PLANS

Aargus

MGA

CROWN LAND
LICENCE
No.460612

No.50
TWO STOREY
BRICK & CLAD
RESIDENCE

THE AVENUE

BITUMEN

B.M. NAIL IN TOP OF KERB
RL. 19.47

70°24'40"
27.43

160°24'40"
13.47

70°24'40"
30.48

70°24'40"
33.625

21
DP 545339
840.9m²

2
DP 210342
828.3m²

3
DP 210342
790.4m²

ROOF 19.49
FL16.86
CARPORT
STONE WALL
DECK
16.61
ROOF 19.57
No.128
SINGLE STOREY
BRICK RESIDENCE
ROOF 19.55

16.72
168°30'40"

GUTTER 14.13
FL11.75
RIDGE 15.78
No.55
SINGLE STOREY
WB STYLE CLAD
RESIDENCE
RIDGE 15.78
STONE WALL

BALCONY 10.59
GUTTER 13.18
FL9.78
RIDGE 13.77
RIDGE 15.20
No.57
1&2 STOREY
BRICK RESIDENCE
RIDGE 13.77
GUTTER 13.12

MEAN HIGH WATER MARK
CONCRETE SEAWALL
CONT-AINER
STAIRS
CONC. BLK SHED
PATIO ABOVE
5.40
FL1.36
RAMP
PONTOON
RAMP

99°13'40"
9.145

26.57 - 254°13'40"
6.89
254°13'40"
32.615 - 254°13'40"
DECK
CONTAINER
CONTAINER
CONT-AINER

30.415 - 254°13'40"
27.02 - 254°13'40"
44.5 - 254°13'40"

PITTWATER

80°13'40"
12
109°46'40"
6.205
258°27'40"
17
3.15
355°00'40"
285°57'
16.5
BOAT RAMP
2.5
338°27'40"

PONTOON
RAMP
RAMP
CONCRETE SEAWALL

328°27'40"
25.96

GRATED DRAIN
STAY WIRE
WATER
VERTICAL SLIPWAY
METAL PLATE
AWN 4.55
TANK
GUTTER 8.48
FL2.43
No.122
CLAD WORKSHOP
RIDGE 8.53
FL5.74
DECK 6.02
BALCONY 8.75
RIDGE 11.69
FL8.89
No.122
2 STOREY
RENDERED
COMERCIAL BUILDING
GUTTER 11.43
GUTTER 8.48
RAMP
RAMP

111
DP 556902
980.1m²

295
DP 820302
2498m²

112
DP 556902
1979m²
BITUMEN

156°30'40"
22.785

GUTTER 15.14
No.126
SINGLE STOREY
FIBRO RESIDENCE
RIDGE
17.38
FL12.61
VERANDAH 12.45
GUTTER 14.58
GUTTER 15.14

1
DP 503390
1005m²

39.635
258°30'40"
25.605
168°30'40"

BITUMEN
258°30'40"
68.07
BITUMEN

FIBRO
GARAGE

14.57
168°30'40"

21.03
168°30'40"

LINTEL

348°04'10"
46.30

9.705
256° 04' 55"
30.65
257°21'05"
23.235
258°03'20"

75.44
258°30'40"

GARDEN BED

22
DP 553811

No.120
1&2 STOREY
RENDERED RESIDENCE

BALCONY 11.24
H 13.45
S 12.01
GUTTER 13.77
H 10.83
S 9.39
H 13.45
S 12.01
H 13.57
S 12.01
H 13.57
S 11.24
DOOR
H 13.57
RIDGE 16.74
RIDGE 16.07
RIDGE 17.30
GARAGE WALL

GUTTER 18.12
BALCONY 15.86
RIDGE 20.06
BALCONY 15.86

21
DP 553811

No.118
1&2 STOREY
RENDERED RESIDENCE

BITUMEN

CRESCENT ROAD

EASEMENTS:

(A) EASEMENT FOR TRANSMISSION LINE (G279303)
(B) RIGHT OF CARRIAGEWAY (N163213)
(C) EASEMENT TO DRAIN WATER 1.83m WIDE (T326401)

NOTES:

1. ONLY SERVICES WHICH WERE VISIBLE & ACCESSIBLE AT THE TIME OF THE SURVEY ARE SHOWN. FULL DETAILS OF SEWER AND OTHER SERVICES SHOULD BE OBTAINED FROM THE RELEVANT AUTHORITIES. UNDERGROUND SERVICES INFORMATION CAN BE OBTAINED FROM DIAL BEFORE YOU DIG (PH 1100) OR www.dialbeforeyoudig.com.au.
2. CONTOURS ARE APPROXIMATE ONLY, PREFERENCE TO BE GIVEN TO SPOT HEIGHTS.
3. MAJOR TREES SHOWN ONLY.
4. DIMENSIONS AND AREA ARE SUBJECT TO SURVEY.
5. PROJECT CO-ORDINTES ARE MGA2020 (ZONE56)
6. THIS PLAN HAS BEEN PREPARED FOR THE SOLE PURPOSE OF LODGING A DEVELOPMENT APPLICATION WITH THE LOCAL COUNCIL. THIS PLAN IS NOT TO BE USED FOR ANY OTHER PURPOSE WITHOUT THE EXPRESS PERMISSION OF BOXALL SURVEYORS PTY LTD.

COPYRIGHT © BOXALL SURVEYORS

The plan of this survey may be reproduced, communicated, stored in a retrieval system or transmitted in any form by any process whatsoever without the written consent of the surveyor except as permitted by the Copyright Act 1968.

Any permitted downloading, electronic storage, display, print, copy or reproduction, communication of the survey should contain no alteration or addition to the original survey.

This notice must be reserved.

This plan and the information it contains are copyright and remain the property of Boxall Surveyors Pty Ltd.

Boxall Surveyors Pty Ltd grants to the client named a licence to use the information herein for the purpose for which we were engaged to perform the work.

Use of the plan and information for any other purpose is not permitted unless prior written approval has been obtained from Boxall Surveyors Pty Ltd.

Detail Survey Certificate

I, Shawn LeCler BEng (Geo) MIS of Boxall Surveyors, a surveyor registered under the Surveying and Spatial Information Act 2002, certify that the survey represented in this plan was made in accordance with Clause 10 of the Surveying and Spatial Information Regulation 2017 with regard to the location of the boundaries shown on this plan.

Signature: Dated: 05-May-22

Surveyor Identification No.: 115
Surveyor registered under the Surveying and Spatial Information Act 2002

DIAL BEFORE YOU DIG www.1100.com.au

PRINT IN COLOUR

LEGEND:

DRINKING FOUNTAIN, FIRE HYDRANT, HYDRANT, STOP VALVE, WATER TAP, WATER VALVE, WATER METER, DOWN PIPE
CONRETE LID, PIT LID, METAL LID, GRATED DRAIN, SEWER/SEPTIC IP, SEWER MAN HOLE, SEWER VENT
ELECTRICAL CABLE MARKER, ELECTRICAL PILLAR, ELECTRICAL PIT, ELECTRICAL BOX, LIGHT POLE, POWER POLE, OPTICAL FIBRE MARKER, FIBRE OPTICS BOX, COMMS PIT, COMMS PILLAR
GAS MARKER, GAS VALVE, GAS METER, TREE, WINDOW, HEAD OF WINDOW, SILL OF WINDOW
PALM TREE
BOUNDARY LINE, BITUMEN LINE, TOP OF BANK, BOTTOM OF BANK, CONCRETE LINE, EASEMENT LINE, FENCE LINE, GARDEN, PAVERS LINE, KERB LINE, POOL, ROCK, ROOF LINE
CONCRETE, WALL

LOT AND DP:	LOTS 2&3 IN DP 210342 LOT 1 IN DP 503390 LOT 21 IN DP545339 LOTS 111&112 IN DP 556902 LOT 295 IN DP 820302
CLIENT:	VERONA CO.
ADDRESS:	122-128 CRESCENT ROAD, NEWPORT

boxall
Liability limited by a scheme approved under Professional Standards Legislation
PO Box 519 Sutherland NSW 1499 | Suite 8/49-51 Eton Street
02 9521 5737 | www.boxallsurveyors.com.au | ACN 114 644 058

TITLE: PLAN OF SITE DETAIL AND LEVELS

ORIGIN LEVELS:	SSM43648		RL 19.333
AZIMUTH:	MGA20	DATUM:	AHD
SURVEY:	LC	DATE:	04.02.2022
DRAWN:	LC	DATE:	05.05.2022
APPROVED:	SL	DATE:	05.05.2022
SCALE:	1:200	SHEET	1 OF 2
DRAWING No:	11369-001-A	REV:	A
		SIZE:	A1

REV	DATE	REVISION DETAILS
A	05.5.2022	CROWN LAND LICENCE AREA ADDED (No.460612)

MGA

CROWN LAND LICENCE No.460612

No.50 TWO STOREY BRICK & CLAD RESIDENCE

THE AVENUE

BITUMEN

B.M. NAIL IN TOP OF KERB RL. 19.47

CRESCENT ROAD

70°24'40" 27.43

160°24'40"

70°24'40" 30.48

70°24'40" 33.625

21 DP 545339 840.9m²

2 DP 210342 828.3m²

3 DP 210342 790.4m²

1 DP 503390 1005m²

111 DP 556902 980.1m²

112 DP 556902 1979m²

295 DP 820302 2498m²

22 DP 553811

21 DP 553811

PONTOON

RAMP

CONCRETE SEAWALL

PITTWATER

MEAN HIGH WATER MARK

BOAT RAMP

VERTICAL SLIPWAY

GRATED DRAIN

STAIRS

CONT-AINER

CONC BLK SHED PATIO ABOVE 5.40

FL4.36

BALCONY 10.59

GUTTER 13.18

FL9.78

RIDGE 13.77

RIDGE 15.20

No.57 1&2 STOREY BRICK RESIDENCE

GUTTER 13.12

RIDGE 13.77

99°13'40" 9.145

3.15 355°00'40"

80°13'40" 12

109°46'40" 6.205

258°27'40" 17

2.5 338°27'40"

285°57' 16.5

348°04'10" 46.30

9.705 256° 04' 55"

30.65 257°21'05"

23.235 258°03'20"

26.57 - 254°13'40"

6.89 254°13'40"

32.615 - 254°13'40"

30.415 - 254°13'40"

44.5 - 254°13'40"

27.02 - 254°13'40"

GUTTER 14.13

FL11.75

RIDGE 15.78

No.55 SINGLE STOREY WB STYLE CLAD RESIDENCE

RIDGE 15.78

STONE WALL

ROOF 19.49

FL16.86

CARPORT

DECK 16.61

ROOF 19.57

No.128 SINGLE STOREY BRICK RESIDENCE

ROOF 19.55

STONE WALL

16.72 168°30'40"

13.47 168°30'40"

CONTAINER

CONTAINER

CONT-AINER

DECK

FIBRO GARAGE

GUTTER 15.14

VERANDAH 12.45

No.126 SINGLE STOREY FIBRO RESIDENCE

RIDGE 17.38

FL12.91

GUTTER 15.14

156°30'40" 22.795

25.96 328°27'40"

25.605 168°30'40"

39.635 258°30'40"

BITUMEN 258°30'40" 68.07

BITUMEN

14.57 168°30'40"

AWN 4.55

TANK

GUTTER 8.48

No.122 CLAD WORKSHOP

RIDGE 8.53

FL5.74

FL2.43

DECK 6.02

BALCONY 8.75

RIDGE 11.69

FL8.89

No.122 2 STOREY RENDERED COMERCIAL BUILDING

GUTTER 11.43

GUTTER 11.43

GUTTER 8.48

RAMP

RAMP

75.44 258°30'40"

GARDEN BED

LINTEL

21.03 168°30'40"

BITUMEN

H 13.45 S 12.01 GUTTER 13.77

BALCONY 11.24

H 10.83 S 9.39 H 13.45 S 12.01

H 13.57 S 12.01 H 13.57 S 11.24

DOOR H 13.57

BALCONY 11.24

RIDGE 16.74

RIDGE 16.07

RIDGE 17.30

GARAGE WALL

GUTTER 18.12

BALCONY 15.86

RIDGE 20.06

BALCONY 15.86

No.120 1&2 STOREY RENDERED RESIDENCE

No.118 1&2 STOREY RENDERED RESIDENCE

EASEMENTS:

(A) EASEMENT FOR TRANSMISSION LINE (G279303)

(B) RIGHT OF CARRIAGEWAY (N163213)

(C) EASEMENT TO DRAIN WATER 1.83m WIDE (T326491)

NOTES:

1. ONLY SERVICES WHICH WERE VISIBLE & ACCESSIBLE AT THE TIME OF THE SURVEY ARE SHOWN. FULL DETAILS OF SEWER AND OTHER SERVICES SHOULD BE OBTAINED FROM THE RELEVANT AUTHORITIES. UNDERGROUND SERVICES INFORMATION CAN BE OBTAINED FROM DIAL BEFORE YOU DIG (PH 1100) OR www.dialbeforeyoudig.com.au.
2. CONTOURS ARE APPROXIMATE ONLY. PREFERENCE TO BE GIVEN TO SPOT HEIGHTS.
3. MAJOR TREES SHOWN ONLY.
4. DIMENSIONS AND AREA ARE SUBJECT TO SURVEY.
5. PROJECT CO-ORDINTES ARE MGA2020 (ZONE56)
6. THIS PLAN HAS BEEN PREPARED FOR THE SOLE PURPOSE OF LODGING A DEVELOPMENT APPLICATION WITH THE LOCAL COUNCIL. THIS PLAN IS NOT TO BE USED FOR ANY OTHER PURPOSE WITHOUT THE EXPRESS PERMISSION OF BOXALL SURVEYORS PTY LTD.

COPYRIGHT © BOXALL SURVEYORS

No part of this survey may be reproduced, communicated, stored in a retrieval system or transmitted in any form, whether by electronic, mechanical, photocopying, copyright owner except as permitted by the Copyright Act 1968.

Any permitted downloading, electronic storage, display, print, copy or reproduction, communication of this survey should contain a disclaimer as addition to the original content.

This notice must not be erased.

This plan and the information it contains are copyright and remain the property of Boxall Surveyors Pty Ltd.

Boxall Surveyors Pty Ltd grants to the client named a licence to use the information herein for the purpose for which we were engaged to perform the work.

Use of the plan and information for any other purpose is not permitted unless prior written approval has been obtained from Boxall Surveyors Pty Ltd.

Detail Survey Certificate

I, Shawn LeClerc BEng (Geo) MIS of Boxall Surveyors, a surveyor registered under the Surveying and Spatial Information Act 2002, certify that the survey represented in this plan was made in accordance with Clause 10 of the Surveying and Spatial Information Regulation 2017 with regard to the location of the boundaries shown on this plan.

Signature: Dated: 05-May-22

Surveyor Identification No: 115

Surveyor registered under the Surveying and Spatial Information Act 2002

DIAL BEFORE YOU DIG www.1100.com.au

PRINT IN COLOUR

LEGEND:

DRINKING FOUNTAIN, FIRE HYDRANT, HYDRANT, STOP VALVE, WATER TAP, WATER VALVE, WATER METER, DOWN PIPE, CONCRETE LID, PIT LID, METAL LID, GRATED DRAIN, SEWER/SEPTIC IP, SEWER MAN HOLE, SEWER VENT, ELECTRICAL CABLE MARKER, ELECTRICAL PILLAR, ELECTRICAL PIT, ELECTRICAL BOX, LIGHT POLE, POWER POLE, OPTICAL FIBRE MARKER, FIBRE OPTICS BOX, COMMS PIT, COMMS PILLAR, GAS MARKER, GAS VALVE, GAS METER, TREE, WINDOW, HEAD OF WINDOW, SILL OF WINDOW, PALM TREE, BOUNDARY LINE, BITUMEN LINE, TOP OF BANK, BOTTOM OF BANK, CONCRETE LINE, EASEMENT LINE, FENCE LINE, GARDEN, PAVERS LINE, KERB LINE, POOL, ROCK, ROOF LINE, CONCRETE, WALL

LOT AND DP:
LOTS 2&3 IN DP 210342
LOT 1 IN DP 503390
LOT 21 IN DP545339
LOTS 111&112 IN DP 556902
LOT 295 IN DP 820302

CLIENT: VERONA CO.


ADDRESS: 122-128 CRESCENT ROAD, NEWPORT

boxall
Liability limited by a scheme approved under Professional Standards Legislation
PO Box 519 Sutherland NSW 1499 | Suite 8/49-51 Eton Street
02 9521 5737 | www.boxallsurveyors.au | ACN 114 644 058

TITLE: PLAN OF SITE DETAIL AND LEVELS WITH AERIAL IMAGERY DATED 10.02.2022

REV	DATE	REVISION DETAILS
A	05.5.2022	CROWN LAND LICENCE AREA ADDED (No.460612)

ORIGIN LEVELS: SSM43648 RL 19.333
AZIMUTH: MGA20 DATUM: AHD
SURVEY: LC DATE: 04.02.2022
DRAWN: LC DATE: 05.05.2022
APPROVED: SL DATE: 05.05.2022
SCALE: 1:200 SHEET 2 OF 2
DRAWING No: 11369-001-A REV: A SIZE: A1

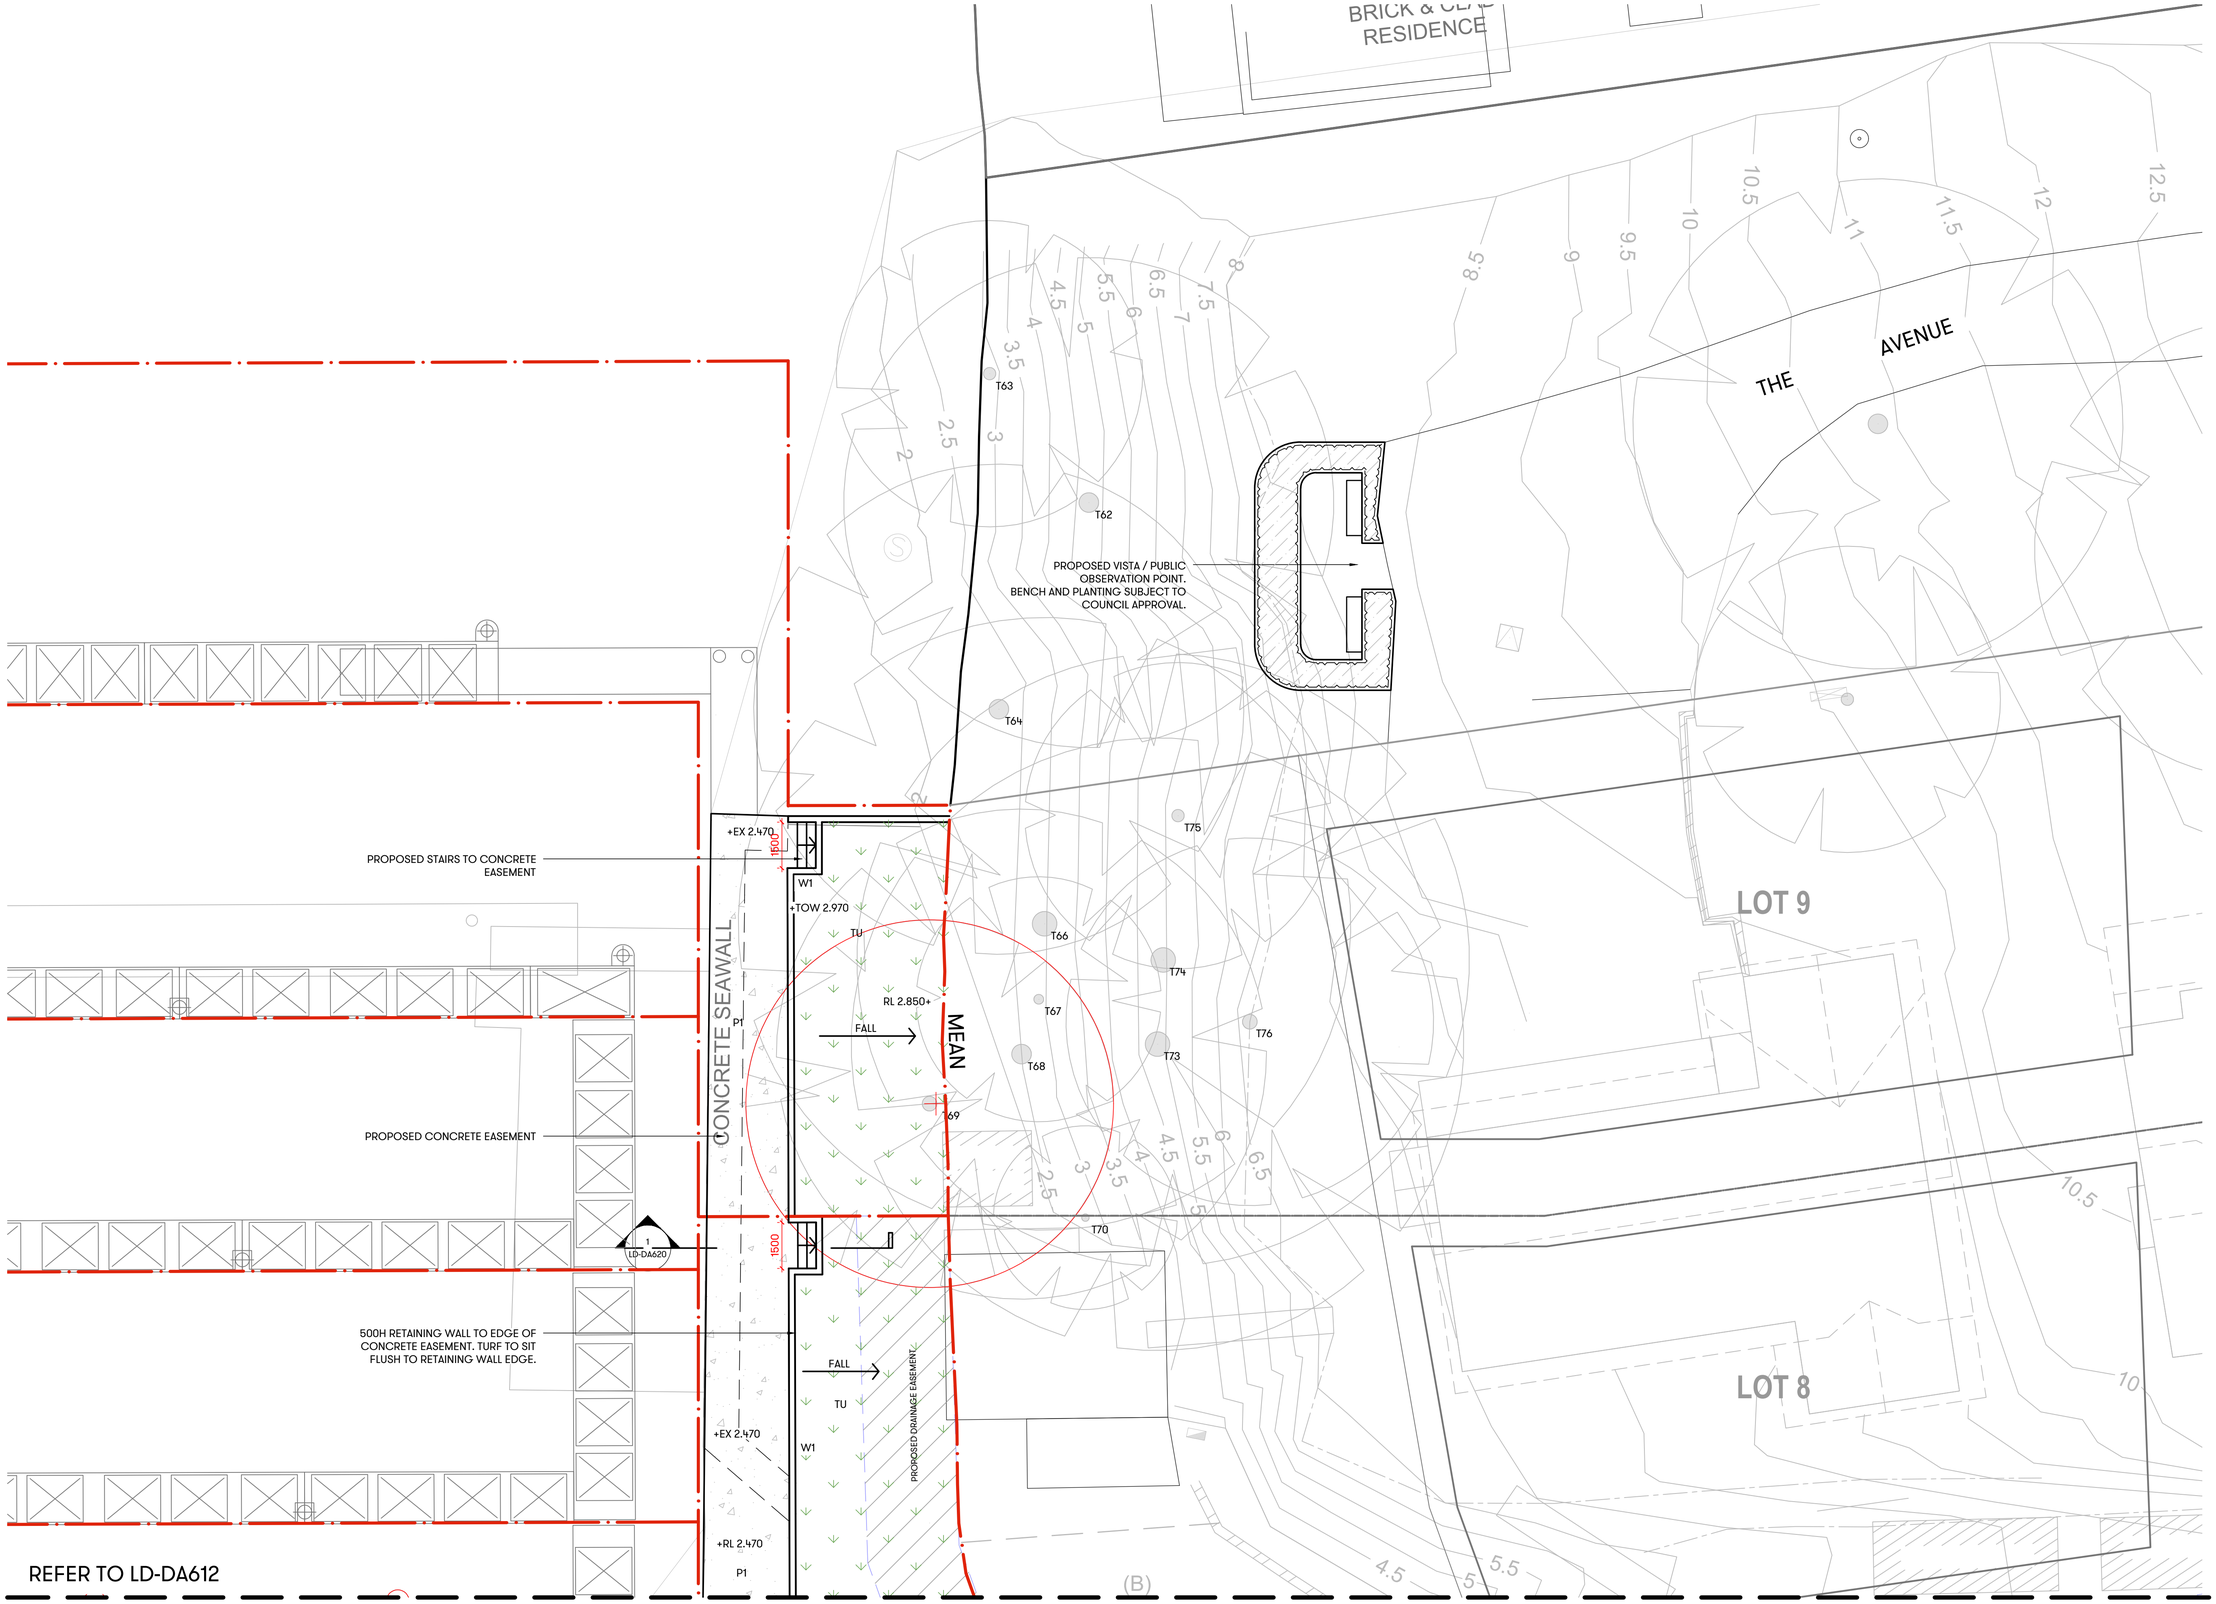

[Status] FOR DA

[Nom. Architect] Esther Dickins RLA | RUD #1053

[File] 20220005-LD-DA600.DWG

[Print Date] 21 October 2022

History

[Rev#]	[Description]	[Date]
1	FOR DA	21.10.2022

LEGEND

- SITE BOUNDARY
- EXISTING TREES TO BE RETAINED
- EXISTING TREES TO BE REMOVED
- T00 TREE NUMBER
- EXISTING ELEMENTS
- PROPOSED TREES
- +EX EXISTING LEVELS: REF SURVEY
- +RL PROPOSED NOMINAL DESIGN LEVEL
- PA PLANTING AREA
- TU TURF
- P1 PAVEMENT TYPE 1: CONCRETE ACCESS PATH
- W1 500H RETAINING WALL
- S1 500H BENCH WALL

BASED ON SURVEY BY BOXALL DATED 05.05.2022 - DRAWING NO. 11369-001-A

scott carver
Level One, One Chifley Square Sydney NSW 2000 Australia
www.scottcarver.com.au +61 2 9957 3988

[Project] NEWPORT MARINA AND RESIDENTIAL DEVELOPMENT

[Client] ESSEX DEVELOPMENT

0 1 2 3 4 5

[Scale] 1 : 100 @ A1

MARINA DETAIL PLAN 1

[Ref] 20220005 [Dwg No] LD-DA611 [Rev] [1]

REFER TO LD-DA611

PROPOSED STAIRS TO CONCRETE EASEMENT

EXISTING RAMP AND PONTOON TO BE REMOVED AND REPLACED. REFER TO OTHERS

DRAINAGE EASEMENT. REFER TO SITEWORKS AND DRAINAGE PLAN.

NEW HEADWALL. REFER TO ENGINEER'S DETAILS

PROPOSED BOATSHED

500H RETAINING WALL TO EDGE OF CONCRETE EASEMENT. TURF TO SIT FLUSH TO RETAINING WALL EDGE.

PROPOSED CONCRETE EASEMENT

EXISTING RAMP AND PONTOON TO BE REMOVED AND REPLACED. REFER TO OTHERS

PROPOSED BOATSHED

CONCRETE SEAWALL

CONCRETE SEAWALL

+RL 2.470

P1

W1

+EX 2.470

P1

1500

RL 2.830+

+TOW 2.970

TU

FALL

W1

3025

+TOW 2.970

RL 2.750+

PROPOSED DRAINAGE EASEMENT

6000

+EX 2.470

4000

VERTICAL SLIPWAY

+RL 2.470

1500

W1

+EX 2.470

P1

FALL

+TOW 2.880

6000

4000

+EX 2.380

HIGH WATER MARK

PROPOSED DRAINAGE EASEMENT

PROPOSED EASEMENT FOR ACCESS

PROPOSED PATH TO MEET AND MATCH TO PROPOSED EASEMENT

NEWPORT MARINA RESIDENTIAL. SUBJECT TO FUTURE DA

FORESHORE BUILDING LINE

STAY WIRE

LOT 7

LOT 6

24 HIB sca

16 DIA cae

16 LOM tan

28 FIC nod

28 CAR gla

LOW SHRUBS, GRASSES AND GROUNDCOVERS

BENCH/WALL TO CURVE AROUND PLANTING

RL 2.600+

S1

TU

16 DIA cae

TOS 3.100+

24 HIB sca

6 LEP lae

16 LOM tan

S1

4 WES fru

8 HIB sca

1 ANG cos

6 WES fru

20 DIA cae

6 LEP lae

16 LOM lon

6 COR alb

28 FIC nod

8 WES fru

28 LOM lon

16 DIA cae

PROPOSED DRAINAGE EASEMENT

4.5 4 5 5.5 6 6.5 7 7.5

4 4.5 5 5.5

[Status] FOR DA

[Nom. Architect] Esther Dickins
RLA | RUD #1053

[File] 20220005-LD-DA600.DWG

[Print Date] 21 October 2022

History

[Rev#]	[Description]	[Date]
1	FOR DA	21.10.2022

LEGEND

- SITE BOUNDARY
- EXISTING TREES TO BE RETAINED
- EXISTING TREES TO BE REMOVED
- T00 TREE NUMBER
- EXISTING ELEMENTS
- PROPOSED TREES
- +EX EXISTING LEVELS: REF SURVEY
- +RL PROPOSED NOMINAL DESIGN LEVEL
- PA PLANTING AREA
- TU TURF
- P1 PAVEMENT TYPE 1: CONCRETE ACCESS PATH
- W1 500H RETAINING WALL
- S1 500H BENCH WALL

BASED ON SURVEY BY BOXALL DATED 05.05.2022 - DRAWING NO. 11369-001-A

scott carver
Level One, One Chifley Square Sydney NSW 2000 Australia
www.scottcarver.com.au +61 2 9957 3988

[Project] NEWPORT MARINA AND RESIDENTIAL DEVELOPMENT

[Client] ESSEX DEVELOPMENT

0 1 2 3 4 5

[Scale] 1 : 100 @ A1

MARINA DETAIL PLAN 2

[Ref] 20220005 [Dwg No] LD-DA612 [1] [Rev]

APPENDIX C

SITE PHOTOGRAPHS

Aargus

SITE PHOTOGRAPHS

Client:	Essex Develop Pty Ltd
Project:	Detailed Site Investigation
Site Location:	Lot 295 in DP820302 - 122A Crescent Road, Newport NSW
Job No.:	ES8722
Photos Taken By:	DK

Aargus

Photograph Nº 1



View of: General Site condition
Inspected on 19.01.2023

Photograph Nº 2



View of: Concrete covered area leading towards pontoon area
Inspected on 19.01.2023

Photograph Nº 3



View of: Some minor cracks observed on site from the eastern site boundary
Inspected on 19.01.2023

Photograph Nº 4



View of: Some minor cracks observed on site from the eastern site boundary
Inspected on 19.01.2023

Photograph Nº 5



View of: Fill materials encountered within BH3
Inspected on 19.01.2023

Photograph Nº 6



View of: Natural soil profile within BH5
Inspected on 19.01.2023

APPENDIX D

LAND TITLE INFORMATION

Aargus

Title Search

28/09/2022 07:10 PM

Client Reference: DI-ES8577

NEW SOUTH WALES LAND REGISTRY SERVICES - TITLE SEARCH

FOLIO: 295/820302

SEARCH DATE	TIME	EDITION NO	DATE
28/9/2022	7:10 PM	-	-

LAND

LOT 295 IN DEPOSITED PLAN 820302
AT NEWPORT
LOCAL GOVERNMENT AREA NORTHERN BEACHES
PARISH OF NARRABEEN COUNTY OF CUMBERLAND
TITLE DIAGRAM DP820302

FIRST SCHEDULE

THE STATE OF NEW SOUTH WALES

SECOND SCHEDULE (2 NOTIFICATIONS)

---

* 1 LAND EXCLUDES MINERALS (S.171 CROWN LANDS ACT 1989)
* 2 AJ153269 CROWN LEASE TO BITOVA PTY LTD (LE 460611). EXPIRES: 30/11/2049.
* LEASE MAY NOT BE TRANSFERRED, MORTGAGED, SUB-LEASED OR DEALT WITH IN ANY OTHER SPECIFIED MANNER WITHOUT THE CONSENT OF THE MINISTER ADMINISTERING THE CROWN LANDS ACT, 1989

NOTATIONS

UNREGISTERED DEALINGS: NIL

*** END OF SEARCH ***

Direct Info Pty Ltd - ABN 25 160 378 263 an approved NSW Information Broker hereby certifies that the information contained in this document has been provided electronically by the Registrar-General in accordance with Section 96B (2) of the Real Property Act, 1900.

LAND REGISTRY SERVICES

Direct Info
Quick and easy online

DI-ES8577 PRINTED ON 28/9/2022

* Any entries preceded by an asterisk do not appear on the current edition of the Certificate of Title. Warning: the information appearing under notations has not been formally recorded in the Register.
© Office of the Registrar-General 2022

Direct Info Pty Ltd - ABN 25 160 378 263 an approved NSW Information Broker hereby certifies that the information contained in this document has been provided electronically by the Registrar-General in accordance with Section 96B (2) of the Real Property Act, 1900.

Historical Search

09/09/2022 02:36 PM

Client Reference: DI-ES8577

NEW SOUTH WALES LAND REGISTRY SERVICES - HISTORICAL SEARCH

SEARCH DATE

9/9/2022 2:36PM

FOLIO: 295/820302

First Title(s): 295/820302
Prior Title(s): CROWN LAND

Recorded	Number	Type of Instrument	C.T. Issue
9/4/1990	DP820302	DEPOSITED PLAN	FOLIO CREATED CT NOT ISSUED
23/5/1990	Z17893	DEPARTMENTAL DEALING	
12/6/1990	Z56819	APPLICATION FOR RECORDING OF ACTION AFFECTING CROWN HOLDING	
22/9/1994		AMENDMENT: LOCAL GOVT AREA	
8/2/2006	AC102302	DEPARTMENTAL DEALING	
17/8/2009	AE899030	TRANSFER OF LEASE	
9/3/2015	AJ153269	LEASE	
9/3/2015	AJ252542	REQUEST	
9/3/2015	AJ319393	DEPARTMENTAL DEALING	

*** END OF SEARCH ***

Direct Info Pty Ltd - ABN 25 160 378 263 an approved NSW Information Broker hereby certifies that the information contained in this document has been provided electronically by the Registrar-General in accordance with Section 96B (2) of the Real Property Act, 1900.

LAND REGISTRY SERVICES

Direct Info
Quick and easy online

DI-ES8577 PRINTED ON 9/9/2022

© Office of the Registrar-General 2022

Direct Info Pty Ltd - ABN 25 160 378 263 an approved NSW Information Broker hereby certifies that the information contained in this document has been provided electronically by the Registrar-General in accordance with Section 96B (2) of the Real Property Act, 1900.

Year	Lot 2 DP210342
May 2022 - Current	The Avenue Pty Ltd
2008 - 2022	Bitova Pty Ltd
1987 - 2008	Fermentation Industries Pty Ltd
1986 - 1987	How Joseph and Janet Joseph
1982 - 1987	Bamalot Enterprise Pty. Ltd
1977 - 1982	John Granville Suckling and Inese Sandra Suckling
1975 - 1977	Bernard Arthur Lavou
1971 - 1975	Jeremy Nicolas Latton
1968 - 1975	William Gruml Schaveder and Helen Schaveder
1963 - 1968	Albert Edward Norman
Before 1963	William Alfred Pennet

Year	Lot 3 DP210342
May 2022 - Current	The Avenue Pty Ltd
2008 - 2022	Bitova Pty Ltd
1987 - 2008	Fermentation Industries Pty Ltd
1968 - 1987	Rduict Blain
1963 - 1968	Albert Edward Norman
Before 1968	William Alfred Pennet

Year	Lot 21 DP545339
May 2022 - Current	The Avenue Pty Ltd
2008 - 2022	Bitova Pty Ltd
1987 - 2008	Fermentation Industries Pty Ltd
1980 - 1987	Samalot Enterprises Pty Ltd
1968 - 1980	Peter William John Dawson
1963 -1968	Albert Edward Norman
Before 1963	William Alfred Pennet

Year	Lot 21 DP545339
May 2022 - Current	The Avenue Pty Ltd
2008 - 2022	Bitova Pty Ltd
1981 - 2008	Fermentation Industries Pty Ltd
1976 - 1981	Paul John Clarke and Merryl Lynette Clarke
1974 -1976	Newport Yatch Basin Pty Ltd
1973 - 1974	Rebasid Pty Ltd
1971 - 1973	Calherine Clarisse
Before 1963	John Victor George Miles

Year	Lot 111 DP556902
May 2022 - Current	The Avenue Pty Ltd
2012 - 2022	Bitova Pty Ltd
2008 - 2012	Laura Jane Kearley\ Angela Ryan Kearley
1979 - 2008	Fermentation Industries Pty Ltd
1978 -1979	Bill Rowells Newport Marina Pty Ltd
1974 - 1978	Newport Yatch Basin Pty Ltd
1973 - 1974	Rebasid Pty Ltd
1970 - 1973	Newport Yatch Basin Pty Ltd
1969 -1970	Peter William
1966 -1969	Plano Robert Fuderus
1964 -1966	Alfred Graham Wychillf
Before 1964	John Victor George Miles

Year	Lot 112 DP 556902
May 2022 - Current	The Avenue Pty Ltd
2012 - 2022	Bitova Pty Ltd
2008 - 2012	Laura Jane Kearley
1979 - 2008	Fermentation Industries Pty Ltd
1978 -1979	Bill Rowells Newport Marina Pty Ltd
1969 - 1978	Newport Yatch Basin Pty Ltd
1964 - 1969	Jeabella Mary and Henry Clude Hickin
Before 1964	John Victor George Miles

Year	Lot 295 DP820302
All	Local Government Area Northern beaches

LAND REGISTRY SERVICES

Direct Info
Quick and easy online

26/10/2022 02:17 PM

© Office of the Registrar-General 2022

Direct Info Pty Ltd - ABN 25 160 378 263 an approved NSW Information Broker hereby certifies that the information contained in this document has been provided electronically by the Registrar-General in accordance with Section 96B (2) of the Real Property Act, 1900.

Req:R658891 /Doc:DL AJ153269 /Rev:13-Mar-2015 /NSW LRS /Pgs:ALL /Prt:26-Oct-2022 14:16 /Seq:1 of 33
© Office of the Registrar-General /Src:DirectInfo /Ref:DI-ES8577/2

Form: 07L
Release: 4·4

LEASE

New South Wales
Real Property Act 1900

AJ153269U

PRIVACY NOTE: Section 31B of the Real Property Act 1900 (RP Act) authorises the F... by this form for the establishment and maintenance of the Real Property Act Register. Section 96B RP Act requires that the Register is made available to any person for search upon payment of a fee, if any.

STAMP DUTY — Office of State Revenue use only

(A) **TORRENS TITLE** — Property leased
295/820302

(B) **LODGED BY**

Document Collection Box	Name, Address or DX, Telephone, and Customer Account Number if any	CODE
1W	JSA LEGAL PO BOX 307, GORDON 2072 Reference: 3185	L

(C) **LESSOR** — THE STATE OF NEW SOUTH WALES

The lessor leases to the lessee the property referred to above.

(D) Encumbrances (if applicable):

(E) **LESSEE** — BITOVA PTY LTD ACN 071 155 818

(F) **TENANCY:**

(G)
1. **TERM** 35 years
2. **COMMENCING DATE** 1 December 2014
3. **TERMINATING DATE** 30 November 2049
4. With an **OPTION TO RENEW** for a period of N.A.
   set out in clause N.A. of N.A.
5. With an **OPTION TO PURCHASE** set out in clause N.A. of N.A.
6. Together with and reserving the **RIGHTS** set out inclause N.A. of N.A.
7. Incorporates the provisions or additional material set out in **ANNEXURE(S)** "A" hereto.
8. Incorporates the provisions set out in N.A.
   No. N.A.
9. The **RENT** is set out in item No. 6 of the Lease

ALL HANDWRITING MUST BE IN BLOCK CAPITALS. 1309

Req:R658891 /Doc:DL AJ153269 /Rev:13-Mar-2015 /NSW LRS /Pgs:ALL /Prt:26-Oct-2022 14:16 /Seq:2 of 33
© Office of the Registrar-General /Src:DirectInfo /Ref:DI-ES8577/2

DATE

(H) I certify that I am an eligible witness and that an authorised officer of the lessor signed this dealing in my presence. [See note* below].

Signature of witness:

Name of witness: Belinda Jane Boyce
Address of witness: 33 Schoder Av
WARATAH NSW 2298

Certified correct for the purposes of the Real Property Act 1900 by the authorised officer named below.

Signature of authorised officer:

Authorised officer's name: Alison Stone
Authority of officer: s180 CLA 1989
Signing on behalf of: Minister for CLA 1989

Delegation stamp.

Certified correct for the purposes of the Real Property Act 1900 and executed on behalf of the company named below by the authorised person(s) whose signature(s) appear(s) below pursuant to the authority specified.
Company: Bitova Pty Ltd
Authority: section 127 of the Corporations Act 2001

Signature of authorised person:

Name of authorised person: Michael Hannan
Office held: Director

Signature of authorised person:

Name of authorised person: Kevin Slaven
Office held: Secretary

(I) **STATUTORY DECLARATION***

I

solemnly and sincerely declare that—

1. The time for the exercise of option to in expired lease No. has ended; and
2. The lessee under that lease has not exercised the option.

I make this solemn declaration conscientiously believing the same to be true and by virtue of the provisions of the Oaths Act 1900.

Made and subscribed at in the State of New South Wales on

in the presence of of ,

☐ Justice of the Peace (J.P. Number:) ☐ Practising Solicitor

☐ Other qualified witness *[specify]* ,

who certifies the following matters concerning the making of this statutory declaration by the person who made it:

1. I saw the face of the person *OR* I did not see the face of the person because the person was wearing a face covering, but I am satisfied that the person had a special justification for not removing the covering; and
2. I have known the person for at least 12 months *OR* I have confirmed the person's identity using an identification document and the document I relied on was a *[Omit ID No.]*

Signature of witness: Signature of applicant:

* As the services of a qualified witness cannot be provided at lodgment, the declaration should be signed and witnessed prior to lodgment. # If made outside NSW, cross out the witness certification. If made in NSW, cross out the text which does not apply.

** *s117 RP Act requires that you must have known the signatory for more than 12 months or have sighted identifying documentation.*

Req:R658891 /Doc:DL AJ153269 /Rev:13-Mar-2015 /NSW LRS /Pgs:ALL /Prt:26-Oct-2022 14:16 /Seq:3 of 33
© Office of the Registrar-General /Src:DirectInfo /Ref:DI-ES8577/2

ANNEXURE "A"

This and the following **30** pages comprise Annexure "A" referred to in the Lease between the THE STATE OF NEW SOUTH WALES as Lessor and BITOVA PTY LTD as Lessee.

Witness

Lessor

Alison Stone, by delegation pursuant to section 180 of the Crown Lands Act 1989 and with authority under section 13L of the Real Property Act 1900 from the Minister administering the Crown Lands Act 1989 on behalf of the State of New South Wales

Lessee

Michael Harman - Director

Lessee

Kevin Skuen - Secretary

(A Table of Contents appears at the end of this Annexure) (4.001)

The Lessor and the Lessee hereby covenant and agree the one with the other as follows:-

1. Authority for Grant of Lease

The Holder acknowledges that -

(a) the Land is Crown land within the meaning of the CLA;

(b) the State of New South Wales is recorded as registered proprietor of the Land by virtue of the provisions of section 13D of the Real Property Act 1900;

(c) the Minister is authorised by section 34 of the CLA to grant a lease of Crown land on behalf of the Crown;

(d) the Minister has executed this Lease on behalf of the State of New South Wales as authorised by section 13L of the Real Property Act 1900;

(e) this Lease has been granted pursuant to section 34 of the CLA and is a "holding" for the purposes of that Act and the provisions of that Act relating to holdings apply to this lease; and

(f) the holder is a "holder" for the purposes of the CLA and the provisions of that Act relating to holders apply to the holder. (4.002)

Req:R658891 /Doc:DL AJ153269 /Rev:13-Mar-2015 /NSW LRS /Pgs:ALL /Prt:26-Oct-2022 14:16 /Seq:4 of 33
© Office of the Registrar-General /Src:DirectInfo /Ref:DI-ES8577/2

2. Definitions

In this Lease unless the contrary intention appears:

"CLA" means the Crown Lands Act 1989.

"Commencement Date" means the date of commencement of the Term as referred to on the front page of this Lease.

"Holder" means the Lessee or its permitted assigns or permitted transferee and where not repugnant to the context its agents employees invitees and licensees.

"Improvements" means all buildings structures facilities works and equipment situated on or in the land or which under the terms of this Lease are to be constructed effected erected or undertaken on or in the land.

"Land" means the land (including any submerged land and waterway) described on the front page of this Lease or where the context so admits any part thereof.

"Lease" means this Lease including the Schedules and Annexures hereto.

"Lessee" means the Lessee or its permitted assigns or permitted transferee and where not repugnant to the context its agents employees invitees and licensees.

"Lessor" means the State of New South Wales being the Crown in the right of New South Wales.

"Minister" means the Minister of the Crown for the time being administering the CLA or any Act replacing or consolidating that Act.

"Premises" means the Land, the Improvements and the Lessee's Plant and where the context so permits any part of the foregoing.

"Rent" means the rent hereby reserved.

"Schedule 1" means schedule 1 of this Lease.

"Term" means the term of this Lease as shown on page one of this Lease.

"Termination Date" means the date of expiration of the Term as referred to on the front page of this Lease or where this Lease is determined (by forfeiture or otherwise) on a date earlier than that date then that earlier date. (4.003)

3. Plurals and Genders

(a) Words importing the singular number shall include plural and vice versa.

(b) Words importing the masculine gender shall include the feminine or neuter and vice versa.

(c) Any reference to a person shall be deemed to include a reference to a corporation and vice versa. (4.005)

4. Contra Proferentum

In the interpretation of this lease no rule of construction shall apply to the disadvantage of a party on the basis that that party was responsible for the preparation of this Lease or any part of it. (4.006)

Req:R658891 /Doc:DL AJ153269 /Rev:13-Mar-2015 /NSW LRS /Pgs:ALL /Prt:26-Oct-2022 14:16 /Seq:5 of 33
© Office of the Registrar-General /Src:DirectInfo /Ref:DI-ES8577/2

5. Headings Code Numbers and References

(a) Headings (and subheadings within clauses) marginal notes the matter appearing in Column 1 of Schedule 1 and the Table of Contents have been included for guidance only and shall be deemed not to form any part of this Lease.

(b) The code number appearing at the end of each clause of the Lease shall be deemed not to form part of the Lease.

(c) References to Clauses Parts and Schedules are references to clauses parts and schedules of this Lease. (4.007)

6. Statutes

(a) A reference to a statute or statutory instrument includes amendments to that statute or statutory instrument whether by subsequent statutes or statutory instruments or otherwise and any statute or statutory instrument passed in substitution for the statute or statutory instrument referred to or incorporating any of its provisions.

(b) Without limiting the operation of paragraph (a) where any clause of this Lease contains a reference to a specific provision in a statute or statutory instrument which is repealed the Lessor may by notice in writing served on the Holder specify that a provision of any statute or statutory instrument replacing the abovementioned provision shall be substituted for the abovementioned provision and the clause shall be read and construed to that effect.

(c) A reference to a statute includes a reference to any statutory instrument made thereunder. (4.008)

7. Provisions to be construed as Covenants

Such of the provisions and conditions herein contained as require or prescribe anything to be done or not to be done by the Holder shall in addition to being read and construed as conditions of this Lease shall be also read and construed as covenants and agreements whereby the Holder for itself and its assigns agrees with the Lessor to observe and perform such provisions and conditions. (4.009)

8. Joint and Several Covenants

Any covenant or agreement in this Lease on the part of two or more persons shall be deemed to bind them jointly and severally. (4.010)

9. Application of Conveyancing Act

Pursuant to the provisions of section 43 of the CLA the provisions of sections 84, 84A, 85, 86, 129, 130, 131, 132, 133, 133A and 133B of the Conveyancing Act 1919 shall not apply to this Lease. (4.011)

10. Performance of Functions etc.

The Lessor and the Holder expressly agree that -

(a) any power authority duty or function conferred or imposed upon the Lessor under any provision of this lease may be exercised or performed by the Minister as if the power authority duty or function had been conferred or imposed by this Lease on the Minister;

Req:R658891 /Doc:DL AJ153269 /Rev:13-Mar-2015 /NSW LRS /Pgs:ALL /Prt:26-Oct-2022 14:16 /Seq:6 of 33
© Office of the Registrar-General /Src:DirectInfo /Ref:DI-ES8577/2

(b) any power authority duty or function exercised or performed by the Minister pursuant to this clause may be exercised or performed in the name of the Minister with or without any reference to the Lessor;

(c) the Minister may authorise a person to exercise or perform any power authority duty or function which this clause or this lease authorises or requires the Minister to exercise or perform;

(d) a person shall be taken to have been validly authorised by the Minister to exercise or perform any power authority duty or function if that person is authorised to exercise any power authority duty or function conferred or imposed in any lease granted under section 34 of the CLA or any such lease of a specific type or any such lease within a specified locality. (4.012)

11. Lessor as Public Authority

The Holder acknowledges that nothing in this Lease can in any way restrict or otherwise affect the Lessor's or the Minister's unfettered discretion as to the use of the Lessor's or the Minister's statutory powers as a public authority. (4.013)

12. Approval by the Lessor or the Minister

(a) In any case where pursuant to this Lease the doing or executing of any act matter or thing by the Holder is dependent upon the approval or consent of the Lessor or the Minister such approval or consent shall not be effective unless given in writing and may be given or withheld by the Lessor or the Minister in its or the Minister's absolute discretion and may be given subject to such conditions as it or the Minister may determine unless otherwise herein provided.

(b) The Holder expressly agrees that any failure by the Holder to comply with or perform a condition imposed pursuant to this clause will constitute a failure by the Holder to comply with or perform a condition of this Lease. (4.014)

13. Opinion of the Lessor or the Minister

Any opinion to be formed by the Lessor or the Minister for the purposes of this Lease may be formed by the Lessor on such grounds and material as the Lessor or the Minister determines to be sufficient after consultation if the Lessor or the Minister deems it necessary with any New South Wales Government Department or other public authority the Standards Association of Australia or any other body whose objects and functions are relevant. In forming any such opinion the Lessor or the Minister shall be deemed to be exercising merely administrative functions. (4.015)

14. Time to be of the essence

Where in any provision of this Lease -

(a) the Holder is given or allowed a specified time or period within which to undertake or do any act or thing;

(b) any power or authority is conferred on the Lessor the Minister or the Holder after the lapse of a specified time or period; or

(c) any event occurs after the lapse of a specified time or period

the Lessor and the Holder expressly agree that time shall be of the essence of this contract in that regard. (4.016)

Req:R658891 /Doc:DL AJ153269 /Rev:13-Mar-2015 /NSW LRS /Pgs:ALL /Prt:26-Oct-2022 14:16 /Seq:7 of 33
© Office of the Registrar-General /Src:DirectInfo /Ref:DI-ES8577/2

15. Holder to pay Cost of Work

Whenever the Holder is required by this Lease to do or effect any act matter or thing or to undertake any work then the doing of such act matter thing or work shall unless this Lease otherwise provides be at the sole risk cost and expense of the Holder. (4.017)

16. Notices

(a) A reference in this clause to a notice required to be served includes a reference to any -

(i) requirement in this lease for a notice or other communication to be given;

(ii) notice or other communication which may be convenient to be given or served in connection with this Lease; and

(iii) notice or other communication which may be required to be given or served or which may be convenient to be given or served under any condition of any approval consent or permission which the Lessor or the Minister may give under this Lease.

(b) All notices which are required to be served by the Lessor or the Minister to or upon the Holder under this Lease shall be sufficiently given or served if left at or sent by ordinary post addressed to the Holder at the address specified in Column 2 of Item 1 of Schedule 1 or at the Premises or at such other place as notified in writing by the Holder to the Lessor.

(c) All notices which are required to be served by the Holder to or upon the Lessor or the Minister under this Lease shall be sufficiently given or served if left at or sent by ordinary post addressed to the Minister at the address specified in Column 2 of Item 2 of Schedule 1.

(d) Any notice or communication given or served by post shall be deemed to have been duly given or served at the time when it would in the ordinary course be delivered.

(e) Subject to any other provision of this Lease to the contrary where the Holder is a corporation any notice or other communication required to be served or given or which may be convenient to be served or given under or in connection with this Lease shall be sufficiently executed if signed by the Secretary or other principal permanent officer of the corporation. (4.018)

17. Manner of Payment of Rent and Other Moneys

The rent and other moneys payable in accordance with this Lease shall be paid to the person and at the address specified in Column 2 of Item 3 of Schedule 1 or to such other person or at such other address as the Lessor may from time to time direct by notice in writing served on the Holder. (4.019)

18. Waiver

No waiver by the Lessor of one breach of any provision of this Lease shall operate as a waiver of another breach of the same or of any other provision. (4.020)

19. Severability of Provisions

Any provision of this Lease which is prohibited or unenforceable in any jurisdiction shall as to such jurisdiction be ineffective to the extent of such prohibition or inability to enforce without invalidating the remaining provisions of this Lease or affecting the validity or enforceability of such provision in any other jurisdiction. (4.021)

Req:R658891 /Doc:DL AJ153269 /Rev:13-Mar-2015 /NSW LRS /Pgs:ALL /Prt:26-Oct-2022 14:16 /Seq:8 of 33
© Office of the Registrar-General /Src:DirectInfo /Ref:DI-ES8577/2

20. Applicable Law

This Lease shall be construed and interpreted in accordance with the law of New South Wales. (4.022)

21. Exclusion of Warranties

The Holder acknowledges having inspected the Premises and that in entering into this Lease the Holder has not relied on any statement representation or warranty (other than those implied by or deemed to have been given by law and which cannot be contracted out of) by or on behalf of the Lessor whether expressed or implied other than the statements representations and warranties expressly set out in this Lease. (4.023)

22. Condition of and Damage to Premises

The Holder acknowledges that the Holder has inspected the Premises and accepts them in their condition and state of repair as at the Commencement Date. (4.024)

23. Whole Agreement

(a) The provisions contained in this Lease expressly or by statutory implication cover and comprise the whole of the agreement between the parties.

(b) It is expressly agreed and declared that no further or other provisions whether in respect of the Premises or otherwise will be deemed to be implied in this Lease or to arise between the parties hereto by way of collateral or other agreement by reason of any promise representation warranty or undertaking given or made by any party hereto to another on or prior to the execution of this Lease.

(c) The existence of any such implication or collateral or other agreement is hereby negatived. (4.025)

24. Payment of Rent (CPI)

(a) For the purposes of this clause:

"Initial Rent" means the rent for the first year of this Lease specified or referred to in Column 2 of Item 6 of Schedule 1.

"Base Annual Rent" means -

(i) the Initial Rent where the rent has not been redetermined in accordance with subclauses (e) (f) or (g) or

(ii) in any other case - the rent as last redetermined in accordance with those provisions.

"Due Date" means each anniversary date of the Commencement Date.

"Market Rent Review Date" means -

(i) the date specified or referred to in Column 2 of Item 7 of Schedule 1 (either being a Due Date or another date); and

(ii) thereafter the date of the expiration of each period of years as specified or referred to in Column 2 of Item 8 of Schedule 1 as calculated from the date specified or referred to in Column 2 of Item 7 of Schedule 1.

Req:R658891 /Doc:DL AJ153269 /Rev:13-Mar-2015 /NSW LRS /Pgs:ALL /Prt:26-Oct-2022 14:16 /Seq:9 of 33
© Office of the Registrar-General /Src:DirectInfo /Ref:DI-ES8577/2

"Market Rent Review Period" means the period between each Market Rent Review Date as specified or referred to in Column 2 of Item 8 of Schedule 1.

(b) The Holder covenants with the Lessor that the Holder will during the whole of the Term pay to the Lessor in accordance with the provisions of this clause without demand free of exchange and without deduction whatsoever the rent hereinafter provided.

(c) The Holder will pay to the Lessor on the Commencement Date the Initial Rent and thereafter shall pay on each Due Date rent in advance adjusted as hereinafter provided.

(d) (i) On the Due Date the rent shall be adjusted in accordance with the following formula:

$$R = B \times \frac{C}{D}$$

where:

R represents the adjusted rent;

B represents the Base Annual Rent;

C represents the Consumer Price Index number for the last quarter for which such a number was published before the Due Date; and

D represents the Consumer Price Index number for the last quarter for which such a number was published -

(1) before the Commencement Date where the rent has not been adjusted in accordance with subclauses (e) (f) or (g) or

(2) in any other case - before the Due Date being the effective Due Date of the last adjustment of rent as defined in subclauses (h) and (i).

(ii) In this clause "Consumer Price Index number" in relation to a quarter means the number for that quarter appearing in the Consumer Price Index (All Groups Index) for Sydney published by the Australian Statistician. In the event that such index be discontinued or abolished the Minister may at his absolute discretion nominate another Index.

(iii) If the reference base for the Consumer Price Index is changed regard shall be had only to Index numbers published in terms of the new reference base or to Index numbers converted to the new reference base in accordance with an arithmetical conversion factor specified by the Australian Statistician.

(iv) Any rent adjusted under this subclause shall be adjusted to the nearest whole dollar.

(e) In addition to the rent adjustment provided for in subclause (d) on the first Market Rent Review Date after the Commencement Date and thereafter on each Market Rent Review Date the rent may be adjusted by the Minister redetermining the rent pursuant to the provisions of sections 142 and 143 of the CLA.

A redetermination of rent for the purposes of this subclause shall be taken to have been made on the Market Rent Review Date if it is made at any time within the period of six months before the Market Rent Review Date.

Req:R658891 /Doc:DL AJ153269 /Rev:13-Mar-2015 /NSW LRS /Pgs:ALL /Prt:26-Oct-2022 14:16 /Seq:10 of 33
© Office of the Registrar-General /Src:DirectInfo /Ref:DI-ES8577/2

(f) Where the Minister does not redetermine the rent as provided for in subclause (e) he may adjust the rent by redetermining the rent pursuant to the provisions of sections 142 and 143 of the CLA at any time prior to the next Market Rent Review Date and no succeeding Market Rent Review Date shall be postponed by reason of the operation of this subclause.

(g) Where the Minister does not adjust the rent on the first Market Rent Review Date or a Market Rent Review Date as provided for in subclause (e) the Holder may by notice in writing served on the Minister require that the Minister redetermine the rent pursuant to the provisions of sections 142 and 143 of the CLA. Where the Holder requires the Minister to redetermine the rent under this subclause he shall pay on demand the costs of the Minister (or so much of the cost as the Minister may require) in making that determination.

(h) A redetermination of rent made as provided for in subclause (e) shall take effect and be due and payable on the next Due Date following the date of issue of the notice of redetermination (or where the said Due Date and the date of issue of the notice of redetermination are the same - then that date) even if an objection or appeal under section 142 of the CLA has been lodged. On the completion of the objection and appeal process any necessary adjustments shall be made.

For the purposes of this subclause the term "next Due Date" does not include a Due Date falling between the date of issue of the notice of redetermination and the relevant Market Rent Review Date.

(i) A redetermination of rent as provided for in subclauses (f) and (g) shall take effect and be due and payable from the next Due Date following the date of issue of the notice of redetermination under section 142 of the CLA even if an objection or appeal under that Section has been lodged. On the completion of the objection and appeal process any necessary adjustments shall be made.

(j) The Holder acknowledges that the Minister may make a direction under section 152 (alteration of due date) of the CLA in respect of any rent payable under this Lease. (4.028)

25. Payment of Rent by Instalments as specified in Schedule

Notwithstanding the provisions of the preceding clause the Holder may by notice in writing served on the Lessor elect to pay the rent in advance provided for in that clause by the number of instalments and in the manner specified or referred to in Column 2 of Item 33A of Schedule 1. (4.035)

26. Continuing Obligation

The obligation of the Holder to pay the Rent shall be a continuing obligation during the term of this Lease and shall not abate in whole or in part or be affected by any cause whatsoever. (4.038)

27. No Reduction in Rent

Subject to the other provisions of this Lease, the Holder will not without written consent of the Lessor by any act matter or deed or by failure or omission impair reduce or diminish directly or indirectly the Rent hereby reserved or imposed or cause or permit to be imposed on the Lessor any liability of the Holder under or by virtue of this Lease even though entitled so to do whether by statutory instrument proclamation order or moratorium (present or future) or otherwise. (4.039)

28. Holder to Pay Rates etc.

The Holder will when the same become due for payment pay all (or in the first and last year of the term of this Lease the appropriate proportionate part) rates taxes (including Land Tax) assessments

Req:R658891 /Doc:DL AJ153269 /Rev:13-Mar-2015 /NSW LRS /Pgs:ALL /Prt:26-Oct-2022 14:16 /Seq:11 of 33
© Office of the Registrar-General /Src:DirectInfo /Ref:DI-ES8577/2

duties charges and fees whether municipal local government statutory or otherwise which are at any time during the currency of this Lease lawfully charged upon imposed or levied in respect of the Premises or on the Lessor or the Holder on account thereof and will if required by the Lessor produce to the Lessor the receipts for such payments within ten business days after the respective due dates for payment AND in case such rates taxes duties and fees so covenanted to be paid by the Holder are not paid when the same shall become due the Lessor may if it thinks fit pay the same and any such sum or sums so paid may be recovered by the Lessor as if such sums were rent in arrears. (4.040)

29. Goods and Services Tax

(a) Definitions

In this clause the expressions "GST", "supply", and "taxable supply" have the meanings given to those expressions in the A New Tax System (Goods and Services Tax) Act 1999.

(b) Amounts GST Exclusive

With the exception of any amount payable under this clause, unless otherwise expressly stated all amounts stated to be payable under this Lease are exclusive of GST.

(c) Responsibility for GST

(i) Despite any other provision in this Lease, if GST is imposed on any supply made under this Lease, the recipient must pay to the supplier an amount equal to the GST payable on the taxable supply.

(ii) The recipient must pay the amount referred to in subclause (c)(i) in addition to and at the time payment for the taxable supply is required to be made under this Lease.

(d) Valuer/Umpire to return GST Exclusive Value

Any valuer or umpire returning a valuation must return a GST exclusive market value for it in any case where the valuation is for the purpose of determining a supply value to which GST is to be added under this Lease. (4.040A)

30. Holder to Pay for Services

The Holder will as and when the same become due for payment pay to the Lessor or to any other person or body authorised to supply the same all proper charges for gas electricity water sewage or other services supplied to or consumed in or on the Premises and will also pay all charges in respect of any telephone services connected to the Premises. (4.041)

31. Holder not to Impose Liability on Lessor

Subject to any other provision of this Lease the Holder will not without the written consent of the Lessor by any act matter or deed or by failure or omission cause or permit to be imposed on the Lessor any liability of the Holder under or by virtue of this Lease even though the Holder is entitled so to do under any law (present or future) or otherwise. (4.042)

32. Permitted Use

(a) This Lease confers on the Holder a right to occupy and use the Premises for the purpose specified or referred to in Column 2 of Item 36 of Schedule 1.

Req:R658891 /Doc:DL AJ153269 /Rev:13-Mar-2015 /NSW LRS /Pgs:ALL /Prt:26-Oct-2022 14:16 /Seq:12 of 33
© Office of the Registrar-General /Src:DirectInfo /Ref:DI-ES8577/2

(b) The Holder will not use the Premises or allow them to be used for any purpose other than the purpose specified in Column 2 of Item 36 in Schedule 1. (4.043)

33. Holder Not to Commit Nuisance etc.

The Holder will not at any time during the term of this Lease :

(a) carry on or permit to be carried on at the premises any noxious nuisance or offensive trade business or calling;

(b) do or permit to be carried on at the Premises any act matter or thing which results in nuisance damage or disturbance to the Lessor or owners or occupiers of adjoining or neighbouring lands or buildings; or

(c) use the premises for any illegal activity. (4.044)

34. No Residence on Premises

The Holder will not reside or permit any other person to reside on the premises. (4.045)

35. Lessor's Consent to Development Application

The Holder covenants with the Lessor that the Holder will obtain the Lessor's consent to the lodgement of any development application in respect of the Land. (4.047)

36. Holder not to undertake Development without consent notwithstanding any other provision of this Lease

The Holder will not undertake any development within the meaning of the Environmental Planning and Assessment Act 1979 contrary to the provisions of that Act or in breach of any restriction condition or prohibition imposed by an Environmental Planning Instrument or condition of a development consent. (4.048)

37. Development Consent

(a) The Holder will not undertake any activity on or within the Premises for which consent is required under the Environmental Planning and Assessment Act 1979 or any Instrument made thereunder without first obtaining such consent.

(b) Where the Holder obtains consent in accordance with the provisions of this clause the Holder will not undertake any activity on or within the Premises except in accordance with any conditions or requirements of that consent. (4.049

38. Compliance with Statutes

(a) The Holder will comply with the requirements of all statutes regulations or by-laws and requirements of all relevant public and local authorities in so far as they apply in relation to the use and occupation of the premises.

(b) The Holder will forthwith on being served with a notice by the Lessor comply with any notice or direction served on the Lessor or the Minister by a competent authority relating to the destruction of noxious animals or plants or pests or the carrying out of repairs alterations or works on or to the Premises. (4.050)

Req:R658891 /Doc:DL AJ153269 /Rev:13-Mar-2015 /NSW LRS /Pgs:ALL /Prt:26-Oct-2022 14:16 /Seq:13 of 33
© Office of the Registrar-General /Src:DirectInfo /Ref:DI-ES8577/2

39. Work Health and Safety

The Holder accepts responsibility for the control of the whole of the Premises for the purposes of the *Work Health and Safety Act 2011* (NSW) and agrees to keep and maintain the Premises in the manner which complies with the said Act. (4.051)

40. No Assignment, Sublease, Mortgage or other dealing with Lease except with consent

(a) The Holder will not assign transfer demise sublease mortgage charge or otherwise deal with the Holder's interest in this Lease or demise sublease or part with the possession of the Premises or by any act or deed procure any of the foregoing except with the consent in writing of the Lessor.

(b) In the case of an application for the consent of the Lessor to a proposed mortgage, charge or encumbrance the Lessor may require that the proposed mortgagee or chargee enter into a covenant with the Lessor in the form required by the Lessor that the mortgagee or chargee will notify the Lessor if the Holder is in default under the terms of the mortgage or charge and that should the mortgagee or chargee enter into possession of the Premises for the purpose of realising its security or otherwise then the said mortgagee or chargee will duly perform and keep the covenants and agreements on the Holder's part herein contained. (4.053)

41. Lessor may Charge Fee

The Lessor may charge such fees as may be prescribed in the Regulations made under the CLA for dealing with any application by the Holder for consent to assign transfer sublease or otherwise part with possession of the Premises. (4.055)

42. Provision of Guarantees

In the case of an application for consent to a proposed assignment transfer or declaration of trust of this Lease in favour of a company the Lessor may require guarantees by such persons and in such form as the Lessor requires. (4.056)

43. Change in Shareholding

(a) For the purpose of the clause specified or referred to in Column 2 of Item 37A of Schedule 1 any change in the shareholding of the Holder altering the effective control of the Holder from that existing at the Commencement Date shall be deemed an assignment of this Lease.

(b) For the purposes of this clause a change in the shareholding of the Holder altering the effective control of the Holder shall be deemed to occur in the circumstances specified or referred to in Column 2 of Item 37B of Schedule 1. (4.057)

44. Forfeiture

(a) The Holder expressly acknowledges that this Lease may be forfeited pursuant to the provisions of section 129(1) of the CLA in the circumstances set out in that section.

(b) For the purposes of this Lease the Holder will be taken not to have failed to comply with a condition covenant or provision of this Lease until a period of 28 days (or such further period as may be specified in the notice) has elapsed after the service of a notice in writing on the Holder specifying the covenant conditions or provision which the Holder has failed to comply with.

(c) The Lessor and the Holder expressly acknowledges that if one or both of the events specified hereunder occurs the Holder will for the purposes of this clause and for the purpose of section

Req:R658891 /Doc:DL AJ153269 /Rev:13-Mar-2015 /NSW LRS /Pgs:ALL /Prt:26-Oct-2022 14:16 /Seq:14 of 33
© Office of the Registrar-General /Src:DirectInfo /Ref:DI-ES8577/2

129(1) of the CLA be taken to have failed to comply with a provision of this Lease and the provision of subclause (b) shall not apply to such a default.

(i) Winding Up

the Holder (being a company) - an order is made or a resolution is effectively passed for the winding up of the Holder (except where such winding up is for the purpose of reconstruction or amalgamation with the written consent of the Lessor which consent shall not be unreasonably withheld); or

(ii) Liquidation

the Holder goes into liquidation or makes an assignment for the benefit of or enters into an arrangement or composition with its creditors or stops payment or is unable to pay its debts or if execution is levied against the Holder and not discharged within 30 days.

(d) Demand or acceptance of Rent or any other money due under this Lease by the Lessor after forfeiture does not operate as a waiver of forfeiture. (4.059)

45. Abandonment

If the Holder vacates or abandons the Premises during the continuance of this Lease (whether or not the Holder ceases to pay the Rent and other amounts payable pursuant to this Lease) then in the absence of written notice by the Lessor accepting the surrender of the Holder's interest under this Lease or the forfeiture of the Lease neither acceptance of the keys nor entry into the Premises by the Lessor or by any person on the Lessor's behalf for the purpose of inspection or for the purpose of showing the Premises to prospective lessees or licensees nor the advertising of the Premises for re-letting shall constitute a waiver of the Lessor's rights to recover in full all Rent and other amounts from time to time payable by the Holder pursuant to this Lease and this Lease shall be deemed to continue in full force and effect until the date on which any forfeiture thereof takes effect or the date of expiration of the term whichever shall first occur. (4.060)

46. Interest on Overdue Money

The Holder shall pay interest on any money due and payable under this Lease at the rate prescribed from time to time under the provisions of section 148 of the CLA and any such interest shall for the purposes of this Lease be deemed to be Rent in arrears. (4.061)

47. Failure to Pay Money or Undertake Works

(a) For the purposes of this clause the word "cost" shall include any sums paid for any insurance indemnities under the laws relating to workers' compensation.

(b) Where under this Lease the Holder is required to pay any money to a third party and neglects to do so for a period of 14 days after the money became due and payable it shall be lawful for but not obligatory upon the Lessor (and without prejudice to any rights and powers arising from such default) to pay such money as if it were the Holder and the Holder will reimburse the Lessor in respect of any such payments on demand.

(c) Where under this Lease the Holder is required to do or cause to be done any work or thing and the Holder neglects to do the work or thing for a period of 14 days after that work or thing was due or required to be done it shall be lawful for but not obligatory upon the Lessor (and without prejudice to any rights and powers arising from such default) to do or effect such work or thing as if the Lessor were the Holder and for that purpose the Lessor the Lessor's officers

Req:R658891 /Doc:DL AJ153269 /Rev:13-Mar-2015 /NSW LRS /Pgs:ALL /Prt:26-Oct-2022 14:16 /Seq:15 of 33
© Office of the Registrar-General /Src:DirectInfo /Ref:DI-ES8577/2

agents contractors and workmen may enter upon the whole or any part of the Premises and there remain for the purposes of doing or effecting any such work or thing and the Holder will reimburse the Lessor for the cost of the doing or effecting the work or thing on demand.

(d) The Holder expressly agrees that any money or cost payable to the Lessor under this clause shall constitute a debt owed by the Holder to the Crown in the right of the State of New South Wales and may be recovered accordingly.

(e) Where the Premises has a common boundary with other land owned leased or held by the Holder (hereinafter called the "other land") the Holder irrevocably grants to the Lessor the Lessor's officers agents contractors and workmen a Licence to enter upon the said other land for the purpose of gaining access to the Premises or for the purpose of undertaking any work or thing authorised permitted or contemplated by this Lease.

In exercising any power conferred by this subclause the Lessor the Lessor's servants employees and agents will not be liable for any reasonable damage suffered or occasioned to the other land or anything constructed thereon.

(f) The Holder expressly agrees that the provisions of this clause shall continue after the expiration or sooner determination of this Lease and the Lessor may make any payment or effect any work or thing authorised by this clause after the expiration or sooner determination of this Lease as if such expiration or sooner determination had not taken place. (4.062)

48. Holder to take as if Owner

The Holder shall take and be subject to the same responsibilities in regard to persons and property and otherwise to which the Holder would be subject as if during the Term the Holder was the owner of the freehold of the Premises. (4.063)

49. Release of Lessor from Accident Damage

(a) For the purposes of this clause the term Lessor shall include Her Majesty the Queen Her Heirs and Successors the Minister and the agents servants employees and contractors of the Lessor Her Majesty Her Majesty's Heirs and Successors and the Minister.

(b) The Holder agrees to occupy use and keep the Premises at the risk of the Holder and hereby releases to the full extent permitted by law the Lessor from all claims and demands of every kind resulting from any accident damage or injury occurring therein and the Holder **EXPRESSLY AGREES** that the Lessor shall have no responsibility or liability for any loss of or damage to fixtures and/or the personal property of the Holder.

(c) The Holder expressly agrees that the obligations of the Holder under this clause shall continue after the expiration or other determination of this Lease in respect of any act deed matter or thing occurring before such expiration or determination. (4.064)

50. Indemnities

(a) For the purposes of this clause the term Lessor shall include Her Majesty the Queen Her Heirs and Successors the Minister and the agents servants employees and contractors of the Lessor Her Majesty Her Majesty's Heirs and Successors and the Minister.

(b) The Holder covenants with the Lessor to indemnify and keep indemnified the Lessor from and against all claims for injury loss or damage suffered by any person or body using or being in or upon the Premises or any adjoining land or premises of the Lessor arising out of the Holder's use of the Premises and against all liabilities for costs charges and expenses incurred by the Lessor in respect of the claim of any such person or body except to the extent that any such

Req:R658891 /Doc:DL AJ153269 /Rev:13-Mar-2015 /NSW LRS /Pgs:ALL /Prt:26-Oct-2022 14:16 /Seq:16 of 33
© Office of the Registrar-General /Src:DirectInfo /Ref:DI-ES8577/2

claims and demands arise wholly from any negligence or wilful act or omission on the part of the Lessor.

(c) The indemnity contained in this clause applies notwithstanding that this Lease authorised or required the Holder to undertake or perform the activity giving rise to any claim for injury loss or damage.

(d) The Holder expressly agrees that the obligations of the Holder under this clause shall continue after the expiration or sooner determination of this Lease in respect of any act deed matter or thing occurring before such expiration or determination. (4.065)

51. Insurance - Public Risk

The Holder will (without in any way limiting the liability of the Holder under any other provision of this Lease) forthwith take out and thereafter during the Term keep current a public risk insurance policy for the amount not less than that specified in Column 2 of Item 39 of Schedule 1 for any one claim (or such other reasonable amount as the Lessor may from time to time specify in writing to the Holder) whereby the Lessor shall during the continuance of this Lease be indemnified against all actions suits claims demands proceedings losses damages compensation costs charges and expenses mentioned or referred to in this Lease to which the Lessor shall or may be liable. (4.066)

52. Insurance - Workers Compensation

The Holder will (without in any way limiting the liability of the Holder under any other provision of this Lease) forthwith take out and thereafter during the Term keep current insurance against any liability which may arise at common law or by virtue of any relevant workers compensation legislation in connection with the performance of work or provision of services on or about the Premises and the operation thereof so that the Lessor will be indemnified against all claims for death or bodily injury by any person at all times. (4.067)

53. Insurance - Loss of Rent

The Holder will (without in any way limiting the liability of the Holder under any other provision of this Lease) forthwith take out and thereafter during the Term keep current insurance for loss of rent with respect of all Rent payable to the Lessor for a period of not less than 2 years the proceeds of which shall be paid to the Lessor to the extent sufficient to compensate the Lessor for any Rent payments which abate in accordance with a provision of this Lease. (4.068)

54. Insurance - Against Fire and Other Risks

The Holder will (without in any way limiting the liability of the Holder under any other provision of this Lease) forthwith take out and thereafter during the Term keep current insurance against loss damage or destruction of the Premises by fire lightning riots strike malicious damage sprinkler failure plumbing leakage storm and tempest explosion earthquake impact by vehicles Acts of God and against such other risks (if any) as the Lessor may from time to time reasonably direct by notice in writing served on the Holder to the full insurable value thereof permitted by the Insurer on a replacement and/or reinstatement basis including extra costs or reinstatement cost of removal of debris and all professional fees incurred in replacing and/or reinstating the Premises. (4.070)

55. Total Destruction

(a) In the event of the Improvements being Totally Destroyed one of the following alternatives shall apply:

Req:R658891 /Doc:DL AJ153269 /Rev:13-Mar-2015 /NSW LRS /Pgs:ALL /Prt:26-Oct-2022 14:16 /Seq:17 of 33
© Office of the Registrar-General /Src:DirectInfo /Ref:DI-ES8577/2

First Alternative - Rebuild to original Design

The Holder may and shall if so required by the Lessor from the insurance moneys available (and to the extent that the same may be insufficient from its own moneys) reinstate the Improvements substantially in accordance with their original design.

Second Alternative - Rebuild to different Design

If the Lessor and the Holder agree that the Improvements are to be rebuilt made or installed to a different design and agree upon the plans and specifications relating thereto then the Holder will from the insurance moneys available (and to the extent the same may be insufficient from its own moneys) prepare the Land for the new improvements and then construct make and install the improvements in accordance with the agreed plans and specifications.

Third Alternative - Improvements not to be rebuilt

If the Lessor and the Holder agree that the Improvements need not be reinstated by the Holder and the Second Alternative is not adopted the Holder will promptly demolish the Improvements and clear the Land of all improvements structures rubbish and debris and following such demolition and clearance being carried out to the Lessor's satisfaction and the Lessor so certifying in writing to the Holder and the Holder at that time not being in default under any provision of this Lease the Holder will then deliver to the Lessor a duly stamped surrender of the Lease and the Lessor shall accept the same. The surrender as aforesaid shall be without prejudice to any claim the Lessor may have against the Holder immediately prior to the date of such surrender.

(b) For the purposes of this clause "Totally Destroyed" means destroyed or damaged so extensively that in the opinion of the Lessor reasonably held it would be impractical or not commercially viable to make good such damage. (4.071)

56. Partial Destruction

In the event of the Improvements being partially destroyed or damaged the Holder will from the insurance moneys available (and to the extent that the same may be insufficient from the Holder's own moneys) repair replace and make good the whole of the destroyed or damaged portion of the Improvements as nearly as possible to the condition in which it was immediately prior to such damage or destruction with such modifications as the Holder may seek and the Lessor approve (such approval not to be unreasonably withheld) or as may be required by some competent authority and approved by the Lessor (such approval will not be unreasonably withheld). (4.072)

57. Application of Insurance Proceeds

(a) All moneys received by the Lessor or the Holder in settlement of any claim under any insurance policy in respect of the damage to or destruction of the Premises shall be paid into a bank agreed upon by the Lessor and the Holder (or in default of agreement a bank nominated by the Lessor) in an account (the "Trust Account") in the name of the Lessor and such moneys shall be held in that account and shall be applied by the Lessor in the following order of priorities:

Firstly - in payment to the Lessor on account of expenditure by the Lessor in respect of any work required by this Lease to be undertaken by the Holder but not commenced and completed within a reasonable time; and as to any balance.

Secondly - in payment progressively to the Holder in reimbursement of the Holder's costs in the rebuilding or demolishing and clearing or repair or replacement and making good as the case may be of the Premises; and as to any balance.

Req:R658891 /Doc:DL AJ153269 /Rev:13-Mar-2015 /NSW LRS /Pgs:ALL /Prt:26-Oct-2022 14:16 /Seq:18 of 33
© Office of the Registrar-General /Src:DirectInfo /Ref:DI-ES8577/2

Thirdly - an amount shall be credited to the Holder's instalment of the rent next falling due and any other amounts owing by the Holder to the Lessor under the provisions of this Lease; and as to any balance.

Fourthly - such balance shall be equitably apportioned between the Lessor and the Holder having regard to their respective interests in the Premises at the day immediately prior to the incident giving rise to the insurance claim.

(b) The Holder expressly agrees that the provisions of this clause shall continue after the expiration or other determination of this Lease. (4.073)

58. Provisions re Policies

(a) Notwithstanding anything expressed or implied in this Lease the following provisions apply to all policies of insurance required to be effected by the Holder under this Lease:

(i) All policies are to be placed with an Insurer approved by the Lessor in writing (whose approval will not be unreasonably withheld) and shall be for such amounts and cover such risks and contain such conditions endorsements and exclusions as are reasonably acceptable to or reasonably required by the Lessor having regard to insurance commonly effected in relation to the types of business or activity carried out on the Premises and the nature of the Premises.

(ii) All policies are to be taken out in the names of the Lessor and the Holder for their respective rights and interests and in the name of such other parties having an insurable interest as the Lessor may require.

(iii) Duplicate or certified copies of the policies and all renewal certificates and endorsement slips are to be lodged by the Holder with the Lessor if required by the Lessor.

(iv) All premiums in respect of all such policies and renewals of policies are to be paid punctually by the Holder and the receipt for each premium payable in respect of each policy (or other proof of payment to the Lessor's satisfaction) is to be produced by the Holder to the Lessor at the request of the Lessor.

(v) The Holder will use all reasonable endeavours to ensure that the company or office which issues a policy advises the Lessor of any failure by the Holder to renew any policy or pay any premium in respect thereof.

(vi) The Holder will not at any time during the Term do or bring upon the Premises anything whereby any insurance relating to the Premises against damage by fire and other risks may be rendered void or voidable. If the Holder brings anything onto the Premises whereby the rate of premium on such insurance shall be liable to be increased the Holder will obtain insurance cover for such increased risk and pay all additional premiums on the Premises (if any) required on account of the additional risk caused by the use to which the Premises are put by the Holder.

(vii) The Holder will use all reasonable endeavours to ensure that full true and particular information is given to the office or company with which the said insurances are effected of all matters and things the non-disclosure of which might in any way prejudice or affect any such policy or policies of insurance or the payment of all or any moneys thereunder.

(b) The Lessor in its own name or as the attorney of the Holder in the name of the Holder shall be entitled to institute all proceedings against any office or company which issues a policy of

Req:R658891 /Doc:DL AJ153269 /Rev:13-Mar-2015 /NSW LRS /Pgs:ALL /Prt:26-Oct-2022 14:16 /Seq:19 of 33
© Office of the Registrar-General /Src:DirectInfo /Ref:DI-ES8577/2

insurance required by this Lease to recover from it any amount for loss damage or injury or other money payable under any indemnity in favour of the Lessor. The Holder hereby appoints the Lessor the attorney of the Holder for the purpose as aforesaid.

(c) The Holder will use its best endeavours (including the payment of any reasonable premium) to have any policy of insurance required under the Lease endorsed to the intent that the Insurer under such policy waives the Insurer's right to avoid the policy or any liability of the Insurer under that policy on account of or by reason of any non-disclosure or any inaccurate disclosure in the proposal relating to that policy. (4.074)

59. Construction of Improvements Permitted with Consent

(a) For the purposes of this clause "Improvement" means any building structure facility or work.

(b) The Holder will not construct effect erect or undertake any Improvements on the Premises other than with the prior consent in writing of the Lessor or which may be authorised or required by a provision of this Lease. (4.076)

60. Improvements - No Demolition without Consent

(a) For the purposes of this clause "Improvement" means any building structure facility or work.

(b) The Holder will not demolish destroy remove take away or pull down any Improvements on the Premises without the written consent of the Lessor. (4.080)

61. Exterior Signs

The Holder will not without the consent of the Lessor erect paint display affix or exhibit upon the exterior of the Premises or upon the interior of the Premises so as to be visible from the outside of the Premises any signs advertisements lights embellishments names notices or hoardings. (4.083)

62. Carrying out of Alteration

(a) For the purposes of this clause the word "alteration" shall mean a change to the fabric or structure of the Premises but does not include a change to the painting or papering scheme of the Premises.

(b) The Holder will not make or undertake any alteration to the Premises unless full and proper plans and specifications shall have been previously submitted to and approved by the Lessor in writing and all work in connection thereto shall be carried out by and at the expense of the Holder and to the satisfaction of the Lessor using contractors or workmen previously approved by the Lessor whose approval shall not be unreasonably withheld and subject thereto the Holder will observe and comply with:

(i) all requirements of the Lessor the Local Council and any other statutory authority having jurisdiction over the Premises; and

(ii) the plans and specifications approved by the Lessor the Council and any other statutory authority.

(c) The Lessor may appoint such consultants as it may reasonably deem proper to inspect any work undertaken by the Holder pursuant to this clause and the Holder will comply with the reasonable directions of such consultants and shall pay the whole of their fees charges and expenses in relation thereto. (4.084)

Req:R658891 /Doc:DL AJ153269 /Rev:13-Mar-2015 /NSW LRS /Pgs:ALL /Prt:26-Oct-2022 14:16 /Seq:20 of 33
© Office of the Registrar-General /Src:DirectInfo /Ref:DI-ES8577/2

63. Ownership of Improvements - CLA

The Holder acknowledges that the provisions of section 174 of the CLA apply to this Lease. (4.088)

64. Removal of Improvements by Holder with Consent

(a) For the purposes of this clause "Improvement" means any building structure facility or work.

(b) The Holder expressly acknowledges that any Improvement constructed erected effected or undertaken on the Premises during the Term shall become the property of the Lessor upon the Termination Date and the Holder shall not be entitled to any compensation in respect thereof.

(c) The Holder may apply in writing to the Lessor within the period of one month after the Termination Date for consent to remove any specified improvement or all improvements.

(d) The Lessor may grant consent on such terms and conditions as the Lessor may determine including any condition that the Holder will remove and take away at his own expense such other Improvement on the Premises as may be specified in the Lessor's consent.

(e) On removal of any Improvement under this clause the Lessor ceases to have and shall be taken never to have had any rights to the Improvement so removed. (4.092)

65. Removal of Plant on Expiration of Term

(a) The Holder will (unless the Lessor and Holder otherwise agree in writing) remove from the Land all Holder's Plant within one month (or within such further period as the Lessor may allow) after the expiration of the Term of this Lease and make good any damage to the Premises caused by such removal. The property in any of the Holder's Plant not removed within that time shall upon the expiration of the said period automatically pass to and vest in the Lessor without compensation.

(b) For the purposes of this Clause the term "Holder's Plant" shall mean such plant and equipment as is specified or referred to in Column 2 of Item 58 of Schedule 1. (4.095)

66. Removal of Plant on Forfeiture

(a) If this Lease is forfeited by the Lessor or is abandoned by the Holder the Holder will (unless agreed otherwise in writing) not be entitled to remove any of the Holder's Plant and upon such forfeiture of the Lease or abandonment the property in the Holder's Plant shall automatically pass to and vest in the Lessor without compensation PROVIDED THAT if the Lessor requires the Holder to remove the Holder's Plant or any part thereof and notifies the Holder in writing of such requirement the Holder will within 30 days after such written notification remove the Holder's Plant or the part thereof and make good any damage to the Premises caused by such removal and in default thereof the Lessor may remove such Holder's Plant at the expense of the Holder and sell the Holder's Plant so removed and the proceeds of such sale shall vest in the Lessor.

(b) For the purposes of this clause the term "Holder's Plant" shall mean such plant and equipment as is specified or referred to in Column 2 of Item 59 of Schedule 1. (4.096)

67. Removal of Signs

Upon the Termination Date the Holder will at the Holder's expense remove any signs advertisements lights embellishments names notices or hoardings erected painted displayed affixed or exhibited upon to or within the Premises by or on behalf of the Holder and make good any damage or disfigurement caused by reason of such erection painting displaying affixing exhibiting or removal thereof. (4.097)

Req:R658891 /Doc:DL AJ153269 /Rev:13-Mar-2015 /NSW LRS /Pgs:ALL /Prt:26-Oct-2022 14:16 /Seq:21 of 33
© Office of the Registrar-General /Src:DirectInfo /Ref:DI-ES8577/2

68. Repair and Replacement

The Holder will make all repair and replacements to the Premises necessary to preserve all parts thereof in good working order and condition in all respects and in a state of repair consistent with that to be expected in a well maintained building or complex of the type described or referred to in Column 2 of Item 60 Schedule 1. Without prejudice to the foregoing provisions of this clause or to any other provisions of this Lease:

(a) The Holder will as and when necessary renew repair or replace any substructure seawalls retaining walls wires pipes drains conduits ducts doors fastenings water closets cisterns water apparatus rails fences and other parts of the Premises which cease to function effectively.

(b) The Holder will as and when necessary replace or repair any part of the Improvements which becomes worn out unsound dilapidated out of alignment broken damaged unsightly or unsafe.

(c) The Holder will maintain the roof walls windows and entrances on and to the Improvements so as not to allow rain water to penetrate through the same or into any damp course.

(d) The Holder will as and when necessary paint re-paint clean or otherwise appropriately treat in a proper and workmanlike manner those parts of the Premises usually so treated.

(e) The Holder will maintain in good working order and condition all plant of whatever nature on or within the Premises. (4.099)

69. Renovation and Restoration

Without prejudice to any other provision of this Lease the Holder will from time to time during the Term and as and when reasonably required by the Lessor carry out renovations and restoration work in relation to the Premises so as to re-establish the Premises consistent with standards then applicable to a well maintained building or complex of the type described or referred to in Column 2 of Item 62 of Schedule 1. (4.101)

70. Painting

Without prejudice to any other provision of this Lease the Holder will within the period specified or referred to in Column 2 of Item 65 of Schedule 1 at the Holder's expense and thereafter at intervals of not less than the period specified or referred to in Column 2 of Item 66 of Schedule 1 and otherwise whenever necessary or reasonably required by the Lessor paint re-paint clean or otherwise appropriately treat in a proper and workmanlike manner those parts of the Premises usually so treated. (4.103)

71. Premises to be kept in clean and tidy condition

The Holder will at all times during the Term keep the Premises in a clean and tidy condition and will (subject to any other provision of this Lease) on the Termination Date leave the Premises in a clean and tidy condition. (4.104)

72. Lessor's Right to Enter Inspect and Repair

The Lessor and the Lessor's agents may at all reasonable times upon giving to the Holder reasonable notice (except in the case of emergency when no notice shall be required) enter upon the Premises and view the state of repair thereof and may serve upon the Holder a notice in writing of any defect (the repair of which is the Holder's obligation hereunder) requiring the Holder within 14 days to repair the same. (4.106)

Req:R658891 /Doc:DL AJ153269 /Rev:13-Mar-2015 /NSW LRS /Pgs:ALL /Prt:26-Oct-2022 14:16 /Seq:22 of 33
© Office of the Registrar-General /Src:DirectInfo /Ref:DI-ES8577/2

73. Use by Public of Defective Structures

The Holder will not at any time during the Term permit or suffer members of the public to be upon or use any building structure facility installation contrivance or other thing in or upon the Premises which has to the knowledge of the Holder or in the opinion of the Lessor the Council or any other public or local authority having jurisdiction in the matter become seriously defective unsafe weakened out of repair or faulty in any way PROVIDED HOWEVER the Lessor shall not be held liable or responsible for any failure to notify the Holder of any such defect unsafeness weakness out of repair or fault. (4.108)

74. Holder to Erect Barricades etc.

Where the Premises or any part of the Premises become unsafe hazardous or dangerous the Holder will forthwith erect such warning signs and barricades as may be necessary until the Premises are rendered safe. (4.109)

75. Maintenance Contracts

(a) The Holder will at the Holder's expense at all times during the Term maintain to a high standard such of the facilities as are referred to in paragraph (b) of this clause as are installed in the Premises and will enter into and keep in force for the maintenance and repair thereof a contract with a reputable contractor engaged in the business of maintenance and repair of such facilities and/or employ competent staff for all or any of such purposes.

(b) Elevators escalators moving footways air conditioning plant ventilating plant boilers furnaces sprinklers fire alarm and other fire detection and fire control equipment all machinery relating to the foregoing and such machinery plant and equipment as is specified or referred to in Column 2 of Item 67 of Schedule 1. (4.110)

76. Rodents and Vermin

The Holder will take all reasonable precautions to keep the Premises free of rodents vermin insects and pests and will in the event of failing so to do if required by the Lessor but at the cost of the Holder employ from time to time pest exterminators approved by the Lessor (whose approval shall not be unreasonably withheld). In performing the Holder's obligations pursuant to this clause the Holder and any one acting on the Holder's behalf will not use any substance prohibited by Statute. (4.111)

77. Breakages

The Holder will immediately at the Holder's expense make good any breakage defect or damage to the Improvements (including but not limited to broken glass) or to any adjoining premises or to any facility or appurtenance of the Lessor occasioned by want of care misuse or abuse on the part of the Holder or the Holders sub-tenants or other persons claiming through or under the Holder or otherwise occasioned by any breach or default of the Holder hereunder. (4.112)

78. Use of Plumbing

The Holder will not use permit or suffer to be used the lavatories toilets sinks and drainage and other plumbing facilities in the Premises for any purpose other than those for which they were constructed or provided and shall not deposit or permit to be deposited any sweepings rubbish or other material and any damage thereto caused by such misuse shall be made good by the Holder forthwith. (4.114)

79. Notification of Accident

The Holder will give to the Lessor prompt notice in writing of any serious accident to or serious defect

Req:R658891 /Doc:DL AJ153269 /Rev:13-Mar-2015 /NSW LRS /Pgs:ALL /Prt:26-Oct-2022 14:16 /Seq:23 of 33
© Office of the Registrar-General /Src:DirectInfo /Ref:DI-ES8577/2

or want of repair in any of the Improvements facilities devices contrivances services to or fittings in the Premises which in any way is likely to cause any serious danger risk or hazard to the Premises or any person therein unless such defect unsafeness weakness or want of repair is capable of being and is promptly remedied by the Holder. (4.115)

80. Fire Safety Equipment

(a) For the purposes of this clause the term "Fire Control Authority" means the New South Wales Fire Brigades, or any other authority or body responsible for fire safety or the certification of fire fighting equipment or fire plans.

(b) The Holder will:

(i) provide and maintain at the Premises and keep readily available for use proper fire extinguishing appliances and the Holder will not use permit suffer or allow the same to be used for other than fire extinguishing purposes;

(ii) take all necessary steps to obtain from the Fire Control Authority and furnish to the Lessor prior to the first day of July in each and every year during the Term and also after any alteration and/or addition to any new Improvements at the Premises and/or a change in user of the premises a Certificate that the fire extinguishing appliances at the Premises provide in their nature number and location a reasonable standard of fire protection of such premises (and of any vessel which may from time to time be moored thereat or adjacent thereto) and shall at all reasonable times and on reasonable prior notice during the Term allow all persons authorised by the Fire Control Authority to enter the Premises to ascertain whether the fire extinguishing appliances thereat comply with the provisions of this clause;

(iii) keep all fire extinguishing appliances at the Premises in good and efficient condition at all times; and

(iv) make application to the Fire Control Authority for and do all things necessary to endeavour to obtain the abovementioned certificates and shall pay the Fire Control Authority all fees payable in respect of the issuing of such Certificates. (4.116)

81. Artefacts

All fossils artefacts coins articles of value articles of antiquity structure and other remains or things of geological historical or archaeological interest discovered on or under the surface of the Premises shall as between the Lessor and the Holder be deemed to be the absolute property of the Lessor and the Lessor shall be authorised by the Holder to watch and examine any excavations and the Holder will take every precaution to prevent such articles or things being removed or damaged and shall immediately upon discovery thereof notify the Minister of such discovery and carry out at the reasonable expense of the Holder the Lessor's orders as to the delivery up or disposal of such articles or things. (4.121)

82. Holder to Comply with Maritime Authority of NSW Directions

The Holder will at all times comply with any directions given by the Maritime Authority of NSW relating to safe navigation equitable use of and conservation of waterways and the prevention of pollution. (4.148)

Req:R658891 /Doc:DL AJ153269 /Rev:13-Mar-2015 /NSW LRS /Pgs:ALL /Prt:26-Oct-2022 14:16 /Seq:24 of 33
© Office of the Registrar-General /Src:DirectInfo /Ref:DI-ES8577/2

83. Holding Number to be displayed

The Holder will ensure that the Holding Number specified in Column 2 of Item 79 of Schedule 1 in white letters not less than 10 cm high and painted on a black background shall be affixed and kept affixed to the end of the structure referred to in that Item in a prominent position visible from the seaward side. Such sign shall be kept painted so as to be clearly legible throughout the term of the Lease. (4.152)

84. Materials Not to be Removed

(a) The Holder will not without the Lessor's consent and subject to such conditions as the Lessor may impose remove or permit any person to remove (by dredging or otherwise) sand gravel stone clay shells or other materials from the Land.

(b) Subclause (a) does not apply to any dredging undertaken at the request or direction of the Lessor. (4.155)

85. Prohibited Use of Vessels

The Holder will not carry on or permit to be carried on any noxious noisome or offensive trade business calling or activity on any vessel moored or berthed at or on the premises. (4.156)

86. Special Provisions - Marinas

(a) The Holder will during the Term:

(i) Life Safety Equipment

provide at the premises and maintain in good order and condition and keep readily available for use proper and sufficient life saving appliances and shall not use or permit to be used any such appliances other than for life-saving purposes.

(ii) Anti-Pollution Measures

ensure that satisfactory measures are taken to prevent pollution of the waterway adjoining or forming part of the Land or its foreshores arising out of the use of the marina or from vessels moored thereat.

(iii) Installation of Toilet Facilities

install toilet facilities and amenities to cater for the needs that may arise out of use of the Premises.

(iv) Pumping-out of Holding Tanks

provide facilities for the pumping-out of holding tanks aboard vessels requiring such services if called upon to do so by any statutory or local government authority in accordance with Regulations for that purpose.

(v) Navigation Lighting

provide any lighting necessary for the use of the Premises which the Lessor may deem necessary or as may be required by the Waterways Authority for the purposes of navigation. Such lighting to be carried out by and at the expense of the Holder.

Req:R658891 /Doc:DL AJ153269 /Rev:13-Mar-2015 /NSW LRS /Pgs:ALL /Prt:26-Oct-2022 14:16 /Seq:25 of 33
© Office of the Registrar-General /Src:DirectInfo /Ref:DI-ES8577/2

(b) Notwithstanding the provisions of subclause (a) where any of the matters referred to in that subclause are subject to the control of a public or local authority compliance with the valid requirements of that public or local authority in regard to such matters shall amount to compliance with this clause. (4.157)

87. Maintenance of Waterways

The Holder will ensure that the waterways and submerged land forming part of the Premises are kept clean and free from debris and will do all things necessary to ensure that a free-flowing circulation of water is maintained within the waterways forming part of the Premises. (4.159)

88. Mooring of Vessels

The Holder will ensure that any vessel moored or berthed at the Premises is moored or berthed wholly within the Premises or where a "berthing area" is shown on any plan specified or referred to in Column 2 of Item 80 of Schedule 1 the vessel is moored or berthed wholly within the "berthing area". (4.160)

89. Residence Aboard Vessels

The Holder will ensure that no person resides permanently on any vessel moored or berthed at the Marina and that casual residence on any vessel is restricted to such periods as the Lessor shall notify in writing to the Holder from time to time. (4.161)

90. Additional Provisions - Commercial Leases

The Holder will use its best endeavours to ensure that at all times during the Term all rentable parts of the Premises not required by the Holder for its own use as manager of the Premises are occupied or managed by respectable sub-lessees concessionaires lessees or managers at the best rents occupation fees or management fees reasonably obtainable. (4.210)

91. Quiet Enjoyment

The Lessor covenants with the Holder that the Holder paying the rent and performing and observing the covenants and conditions herein shall and may peaceably and quietly possess and enjoy the Premises during the Term without any interruption from or by the Lessor or any person claiming from or under the Lessor. (4.214)

92. Holder not to remove Materials Except with Consent

(a) The Holder will not mine remove extract dig up or excavate any sand stone gravel clay loam shell or similar substance or permit any other person to undertake any such action without the prior consent in writing of the Lessor and subject to such conditions as the Lessor may determine.

(b) Subclause (a) shall not apply to any removal digging up or excavation as may be necessary to construct or undertake any improvement or alteration authorised by or under this Lease provided that any such removal digging up or excavation is undertaken in accordance with the requirements of that authority.

(c) The Minister and the Holder expressly agree that a failure by the Holder to comply with any condition imposed pursuant to subclause (a) shall constitute a failure by the Holder to comply with a provision or covenant of this Lease. (4.227)

Req:R658891 /Doc:DL AJ153269 /Rev:13-Mar-2015 /NSW LRS /Pgs:ALL /Prt:26-Oct-2022 14:16 /Seq:26 of 33
© Office of the Registrar-General /Src:DirectInfo /Ref:DI-ES8577/2

93. Dispute Resolution Procedure

(a) In the event that the Lessor and the Holder are in dispute regarding any matter relating to or arising out of this Lease other than -

(i) in respect of any approvals or consents to be granted by the Lessor to the Holder; or

(ii) where the Lessor or the Minister is acting in a statutory capacity or statutory authority; or

(iii) where the dispute concerns a determination of the rent payable under this Lease

the Minister may either on his own initiative or on the request of the Holder refer the dispute to the Local Land Board for inquiry and report pursuant to section 22 of the CLA and the Lessor the Minister and the Holder hereby expressly agree to observe and be bound by the terms of any such report by the Local Land Board.

(b) For the purposes of this clause "Local Land Board" means the local land board constituted under section 20 of the CLA for the land district in which the Land is situated. (4.232)

94. No Moratorium

Unless application is mandatory by law no statute ordinance proclamation order regulation or moratorium present or future shall apply to this Lease so as to abrogate extinguish impair diminish fetter delay or otherwise prejudicially affect any rights powers remedies or discretions given or accruing to the Lessor or Holder. (4.234)

95. Holder to keep Proper Business Records

The Holder will keep and maintain proper business records of the income and expenditure pertaining to any business calling or undertaking carried out on the Premises and shall permit the Lessor or any person authorised by the Lessor to inspect from time to time the said records. (4.235)

96. No Holding Out

The Holder will not in connection with the Premises or otherwise directly or indirectly hold out or permit to be held out to any member of the public any statement act deed matter or thing indicating that the Premises or the business conducted or operated thereon or any part or parts thereof are or is being carried on or managed or supervised by the Lessor or the Minister nor shall the Holder act as or represent itself to be the servant or agent of the Lessor or the Minister. (4.236)

97. No Liability for Failure of Services

The Lessor will not be under any liability for any loss injury or damage sustained by the Holder or any other person at any time as a result of or arising in any way out of the failure of the electricity telephones gas water supply sewerage drainage or any other services or facilities provided by the Lessor or enjoyed by the Holder in conjunction with the Premises or this Lease provided that such failure is not due to the wilful act or wilful omission of the Lessor. (4.237)

98. Holder to Pay Costs of Lessor

The Holder shall pay in full the Lessor's legal costs the fees of all consultants and all duties fees charges and expenses incurred by the Lessor in consequence of or in connection with or incidental to:

(a) any cost of registration and stamping of this Lease;

Req:R658891 /Doc:DL AJ153269 /Rev:13-Mar-2015 /NSW LRS /Pgs:ALL /Prt:26-Oct-2022 14:16 /Seq:27 of 33
© Office of the Registrar-General /Src:DirectInfo /Ref:DI-ES8577/2

(b) any variation to this Lease made otherwise than at the request of the Lessor; and

(c) any application for the consent of the Lessor under this Lease; and

(d) any and every failure to comply breach or default by the Lessee under this Lease; and

(e) the exercise or attempted exercise of any right power privilege authority or remedy of the Lessor under or by virtue of this Lease. (4.238)

99. Holder to Yield Up

The Holder will forthwith upon the determination of this Lease peaceably surrender and yield up to the Lessor the Premises in good condition reasonable wear and tear excepted together with all conveniences amenities and appurtenances relating thereto clear and free from rubbish and in good and substantial repair order and condition in every case having regard to the age of what is being surrendered or yielded up. (4.239)

100. Holding Over by Holder

(a) At the expiration of this Lease the Holder shall be entitled with the consent of the Lessor to remain in possession of the Premises on the following terms and conditions -

(i) the Holder shall become a monthly tenant of the Lessor at a monthly rental equivalent to a one twelfth proportion of the annual rent payable at the time of the expiration or sooner determination of this Lease;

(ii) the Holder shall comply with and be bound by the terms and conditions of this Lease insofar as the terms and conditions are applicable provided that the Lessor may from time to time by notice in writing served on the Holder direct that any particular condition not apply or be amended in the manner set out in the Notice.

(b) The Lessor and the Holder expressly agree that where any provision of this Lease confers any right duty power or obligation on a party upon the expiration or determination of this Lease or on the Termination Date and the Holder is authorised to remain in possession of the Premises pursuant to a consent granted under this clause the emergence of the right duty power or obligation shall be postponed until such time as the Holder ceases to be entitled to possession pursuant to this clause.

(c) The tenancy created by operation of this clause may be determined by the Lessor serving on the Holder a notice to quit. The notice shall take effect at the expiration of the period of one month from the date of service of the notice or such further period as may be specified in the notice.

(d) The tenancy created by operation of this clause may be determined by the Holder serving on the Lessor a notice stating that as from a date specified in the notice the tenancy is surrendered. (4.241)

101. No Right to Purchase etc.

The Holder expressly acknowledges that the grant of this Lease does not confer a right to purchase the land or to the grant of a further lease or to the grant of any licence. (4.242)

102. Special Conditions

The special conditions specified or referred to in Column 2 of Item 130 of Schedule 1 shall be deemed to be conditions and provisions of this Lease. (4.243)

********** End of Lease Clauses **********

Req:R658891 /Doc:DL AJ153269 /Rev:13-Mar-2015 /NSW LRS /Pgs:ALL /Prt:26-Oct-2022 14:16 /Seq:28 of 33
© Office of the Registrar-General /Src:DirectInfo /Ref:DI-ES8577/2

SCHEDULE 1

Item	Paragraph No	Column 1 (description of variable particulars)	Column 2 - (particulars)
1	17	Holder's Address for service of notices	PO Box 6000 Sydney Corporate Park ALEXANDRIA NSW 2015
2	17	Lessor's or Minister's Address for service of notices	NSW Trade & Investment, Crown Lands, PO Box 2185 DANGAR NSW 2309
3	18	Person and address for payment of rent	The Cashier, NSW Trade & Investment, Crown Lands, PO Box 2155 DANGAR NSW 2309
6	25	Initial Rent	$33,800
7	25	Market Rent Review Date (First)	1st December 2019
8	25	Market Rent Review Period	5 years
33A	26	Number and manner of payment of instalments	Four instalments annually
36	33	Permitted Use	Business Purposes
37A	44	Reference to provision referred to	Clause 43
37B	44	Change in Shareholding	Subject to the consent of the Minister
39	52	Insurance - Public Risk	Twenty Million Dollars ($20,000,000.00)
58	66	"Holder's plant" - Removal on Termination	Such plant and equipment as may be agreed to in writing by the Minister
59	67	"Holder's Plant" - Removal on Forfeiture	Subject to the consent of the Minister
60	69	Repair and Replacement - Description of building or complex	Commercial Marina
62	70	Renovation - Description of Building or complex	Commercial Marina
65	71	Initial Painting - period	Ten (10) years
66	71	Painting - period	Ten (10) years
67	76	Machinery plant and equipment to be maintained	Any other plant and equipment which may from time to time be used by or associated with the Marina
79	84	Holding number	LE 460611
80	89	Berthing Area	Wholly within Lot 295 DP 820302
130	103	Special conditions or provisions	Annexed as Schedule 2

******** **End of Schedule 1** ********

Req:R658891 /Doc:DL AJ153269 /Rev:13-Mar-2015 /NSW LRS /Pgs:ALL /Prt:26-Oct-2022 14:16 /Seq:29 of 33
© Office of the Registrar-General /Src:DirectInfo /Ref:DI-ES8577/2

SCHEDULE 2

103. Provision of Public Benefits

(a) The Holder acknowledges that the provision of sustainable public benefits in exchange for the right to have entered into negotiation of this Lease by direct dealing is an explicit condition of conferral of the Lease.

(b) Accordingly, the Holder covenants with the Lessor to make good, by the works described in this clause and by appropriate landscaping treatments, that part of the foreshore situated in the vicinity of the Lease area and the road reserve known as The Avenue.

(c) The works to be carried out in fulfilment of this condition comprise the repair or replacement of broken stormwater pipes and the exposed sewer main.

(d) The Holder covenants to undertake the necessary site planning and documentation - including procurement of Lessor's consent to a Development Application for the purpose - within twelve (12) months of the Commencement Date of this Lease.

(e) The Holder further undertakes to complete, at its own expense and within twelve (12) months of the receipt of development consent, a programme of works necessary to give effect to the public benefits contemplated by this Clause.

(e) Failure to procure a satisfactory development consent does not release the Holder from its public benefit obligations. In such circumstances, the Holder agrees to engage in such dialogue with the Lessor and the relevant consent authority as may be necessary to facilitate the approval of such works as may be agreed by the Lessor.

104. Reclamation

No structures shall be erected nor shall any craft equipment or material be stored on the reclaimed land below the mean high water mark unless authorised.

105. Sale of Adjoining Freehold Land

The Holder agrees to advise the Senior Manager - Sydney, NSW Trade & Investment, Crown Lands, at the address shown in Item 2 of Schedule 1 immediately upon settlement of any sale of the freehold land adjoining the area held under this Lease.

Until such time as the incoming purchaser of the freehold land has been granted a Licence to occupy Crown land, the Holder for the time being remains legally liable in terms of the original agreement for rental payment and compliance with conditions.

106. Sale of Freehold Land being Lot 21 DP 545339

Until such time as the incoming purchaser of Lot 21 DP 545339, and known as No. 57 The Avenue, has been granted a Licence to occupy Crown land, the Holder for the time being remains legally liable in terms of the original agreement for rental payment and compliance with conditions.

107. Sediment Trapping Structures

The Holder agrees to construct Sediment Trapping Structures (eg: sediment basins, strawbale and geotextile fences) where necessary or when directed to do so by the Minister.

Req:R658891 /Doc:DL AJ153269 /Rev:13-Mar-2015 /NSW LRS /Pgs:ALL /Prt:26-Oct-2022 14:16 /Seq:30 of 33
© Office of the Registrar-General /Src:DirectInfo /Ref:DI-ES8577/2

108. Foreshore Land

Foreshore land immediately adjoining the Premises must be maintained in a clean and tidy condition.

109. Storage of Chemicals

The Holder will comply with all requirements of and codes issued by the Workcover Authority of NSW, the Australian Pesticides and Veterinary Medicines Authority, the Office of Environment and Heritage and/or other pertinent regulatory agency for the safe use and storage of chemicals.

110. Carrying Out of Exempt and Complying Development

The holder shall not carry out or authorise any other persons to carry out exempt or complying development, as defined in the Environmental Planning and Assessment Act 1979 or other applicable legislation without the approval of the Minister.

*** * * * * * * * End of Schedule 2 * * * * * * * ***

Req:R658891 /Doc:DL AJ153269 /Rev:13-Mar-2015 /NSW LRS /Pgs:ALL /Prt:26-Oct-2022 14:16 /Seq:31 of 33
© Office of the Registrar-General /Src:DirectInfo /Ref:DI-ES8577/2

TABLE OF CONTENTS

1. Authority for Grant of Lease 3
2. Definitions 4
3. Plurals and Genders 4
4. Contra Proferentum 4
5. Headings Code Numbers and References 5
6. Statutes 5
7. Provisions to be construed as Covenants 5
8. Joint and Several Covenants 5
9. Application of Conveyancing Act 5
10. Performance of Functions etc. 5
11. Lessor as Public Authority 6
12. Approval by the Lessor or the Minister 6
13. Opinion of the Lessor or the Minister 6
14. Time to be of the essence 6
15. Holder to pay Cost of Work 7
16. Notices 7
17. Manner of Payment of Rent and Other Moneys 7
18. Waiver 7
19. Severability of Provisions 7
20. Applicable Law 8
21. Exclusion of Warranties 8
22. Condition of and Damage to Premises 8
23. Whole Agreement 8
24. Payment of Rent (CPI) 8
25. Payment of Rent by Instalments as specified in Schedule 10
26. Continuing Obligation 10
27. No Reduction in Rent 10
28. Holder to Pay Rates etc. 10
29. Goods and Services Tax 11
30. Holder to Pay for Services 11
31. Holder not to Impose Liability on Lessor 11
32. Permitted Use 11
33. Holder Not to Commit Nuisance etc. 12
34. No Residence on Premises 12
35. Lessor's Consent to Development Application 12
36. Holder not to undertake Development without consent notwithstanding any other provision of this Lease 12
37. Development Consent 12
38. Compliance with Statutes 12
39. Work Health and Safety 13
40. No Assignment, Sublease, Mortgage or other dealing with Lease except with consent 13
41. Lessor may Charge Fee 13
42. Provision of Guarantees 13
43. Change in Shareholding 13
44. Forfeiture 13
45. Abandonment 14
46. Interest on Overdue Money 14
47. Failure to Pay Money or Undertake Works 14
48. Holder to take as if Owner 15
49. Release of Lessor from Accident Damage 15
50. Indemnities 15
51. Insurance - Public Risk 16
52. Insurance - Workers Compensation 16
53. Insurance - Loss of Rent 16
54. Insurance - Against Fire and Other Risks 16
55. Total Destruction 16
56. Partial Destruction 17

Req:R658891 /Doc:DL AJ153269 /Rev:13-Mar-2015 /NSW LRS /Pgs:ALL /Prt:26-Oct-2022 14:16 /Seq:32 of 33
© Office of the Registrar-General /Src:DirectInfo /Ref:DI-ES8577/2

57. Application of Insurance Proceeds 17
58. Provisions re Policies 18
59. Construction of Improvements Permitted with Consent 19
60. Improvements - No Demolition without Consent 19
61. Exterior Signs 19
62. Carrying out of Alteration 19
63. Ownership of Improvements - CLA 20
64. Removal of Improvements by Holder with Consent 20
65. Removal of Plant on Expiration of Term 20
66. Removal of Plant on Forfeiture 20
67. Removal of Signs 20
68. Repair and Replacement 21
69. Renovation and Restoration 21
70. Painting 21
71. Premises to be kept in clean and tidy condition 21
72. Lessor's Right to Enter Inspect and Repair 21
73. Use by Public of Defective Structures 22
74. Holder to Erect Barricades etc. 22
75. Maintenance Contracts 22
76. Rodents and Vermin 22
77. Breakages 22
78. Use of Plumbing 22
79. Notification of Accident 22
80. Fire Safety Equipment 23
81. Artefacts 23
82. Holder to Comply with Maritime Authority of NSW Directions 23
83. Holding Number to be displayed 24
84. Materials Not to be Removed 24
85. Prohibited Use of Vessels 24
86. Special Provisions - Marinas 24
87. Maintenance of Waterways 25
88. Mooring of Vessels 25
89. Residence Aboard Vessels 25
90. Additional Provisions - Commercial Leases 25
91. Quiet Enjoyment 25
92. Holder not to remove Materials Except with Consent 25
93. Dispute Resolution Procedure 26
94. No Moratorium 26
95. Holder to keep Proper Business Records 26
96. No Holding Out 26
97. No Liability for Failure of Services 26
98. Holder to Pay Costs of Lessor 26
99. Holder to Yield Up 27
100. Holding Over by Holder 27
101. No Right to Purchase etc. 27
102. Special Conditions 27
SCHEDULE 1 28
SCHEDULE 2 29
103. Provision of Public Benefits 29
104. Reclamation 29
105. Sale of Adjoining Freehold Land 29
106. Sale of Freehold Land being Lot 21 DP 545339 29
107. Sediment Trapping Structures 29
108. Foreshore Land 30
109. Storage of Chemicals 30
110. Carrying Out of Exempt and Complying Development 30

********** End of Table of Contents **********

Req:R658891 /Doc:DL AJ153269 /Rev:13-Mar-2015 /NSW LRS /Pgs:ALL /Prt:26-Oct-2022 14:16 /Seq:33 of 33
© Office of the Registrar-General /Src:DirectInfo /Ref:DI-ES8577/2

Witness

Lessor

Alison Stone, by delegation pursuant to section 180 of the Crown Lands Act 1989 and with authority under section 13L of the Real Property Act 1900 from the Minister administering the Crown Lands Act 1989 on behalf of the State of New South Wales

Lessee

Michael Hannan - Director

Lessee

Kevin Slaven - Secretary

APPENDIX E

CURRENT AND HISTORICAL AERIAL PHOTOGRAPHS

Aargus

HISTORICAL AERIAL PHOTOGRAPHS - 1948



LEGEND

Site Boundary

PROJECT DETAILS			DRAWING DETAILS			
Project Title	Preliminary Site Investigation		Figure No.	1	Rev No.	0
Project No.	ES8722		Scale	As above	Size	A4
Client	Essex Develop Pty Ltd		Drawn by	DK	Date	26.10.2022
Site Address	Lot 295 in DP820302 - 122A Crescent Road, Newport NSW	Aargus	Approved by	MK	Date	28.02.2023

HISTORICAL AERIAL PHOTOGRAPHS - 1955



LEGEND

Site Boundary

PROJECT DETAILS	
Project Title	Preliminary Site Investigation
Project No.	ES8722
Client	Essex Develop Pty Ltd
Site Address	Lot 295 in DP820302 - 122A Crescent Road, Newport NSW

Aargus

DRAWING DETAILS			
Figure No.	2	Rev No.	0
Scale	As above	Size	A4
Drawn by	DK	Date	26.10.2022
Approved by	MK	Date	28.02.2023

HISTORICAL AERIAL PHOTOGRAPHS - 1965



N

LEGEND

Site Boundary


PROJECT DETAILS	
Project Title	Preliminary Site Investigation
Project No.	ES8722
Client	Essex Develop Pty Ltd
Site Address	Lot 295 in DP820302 - 122A Crescent Road, Newport NSW

Aargus

DRAWING DETAILS			
Figure No.	3	Rev No.	0
Scale	As above	Size	A4
Drawn by	DK	Date	26.10.2022
Approved by	MK	Date	28.02.2023

\

HISTORICAL AERIAL PHOTOGRAPHS - 1975

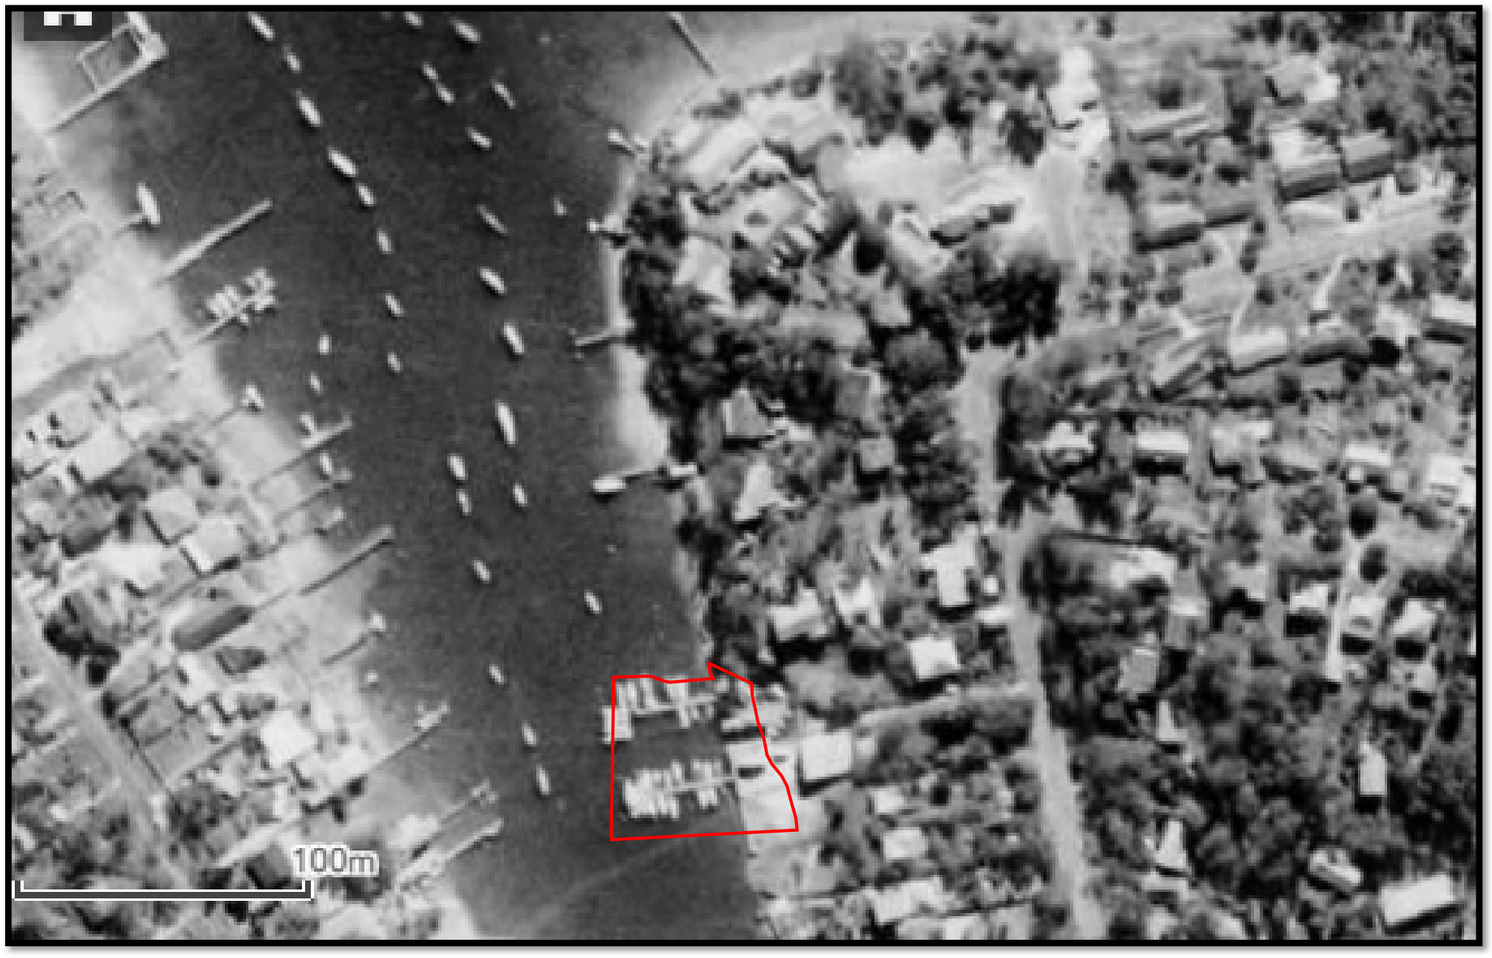

N

LEGEND

Site Boundary

PROJECT DETAILS			**DRAWING DETAILS**			
Project Title	Preliminary Site Investigation	Aargus	Figure No.	4	Rev No.	0
Project No.	ES8722		Scale	As above	Size	A4
Client	Essex Develop Pty Ltd		Drawn by	DK	Date	26.10.2022
Site Address	Lot 295 in DP820302 - 122A Crescent Road, Newport NSW		Approved by	MK	Date	28.02.2023

HISTORICAL AERIAL PHOTOGRAPHS - 1982



N

LEGEND

Site Boundary

PROJECT DETAILS		Aargus	**DRAWING DETAILS**			
Project Title	Preliminary Site Investigation		Figure No.	5	Rev No.	0
Project No.	ES8722		Scale	As above	Size	A4
Client	Essex Develop Pty Ltd		Drawn by	DK	Date	26.10.2022
Site Address	Lot 295 in DP820302 - 122A Crescent Road, Newport NSW		Approved by	MK	Date	28.02.2023

HISTORICAL AERIAL PHOTOGRAPHS - 1991



N

LEGEND

Site Boundary

PROJECT DETAILS		Aargus	**DRAWING DETAILS**			
Project Title	Preliminary Site Investigation		Figure No.	6	Rev No.	0
Project No.	ES8722		Scale	As above	Size	A4
Client	Essex Develop Pty Ltd		Drawn by	DK	Date	26.10.2022
Site Address	Lot 295 in DP820302 - 122A Crescent Road, Newport NSW		Approved by	MK	Date	28.02.2023

HISTORICAL AERIAL PHOTOGRAPHS - 2005



N

LEGEND

Site Boundary

PROJECT DETAILS		DRAWING DETAILS			
Project Title	Preliminary Site Investigation	Figure No.	7	Rev No.	0
Project No.	ES8722	Scale	As above	Size	A4
Client	Essex Develop Pty Ltd	Drawn by	DK	Date	26.10.2022
Site Address	Lot 295 in DP820302 - 122A Crescent Road, Newport NSW	Approved by	MK	Date	28.02.2023

Aargus

HISTORICAL AERIAL PHOTOGRAPHS - 2022

N



LEGEND

Site Boundary

PROJECT DETAILS		Aargus	**DRAWING DETAILS**			
Project Title	Preliminary Site Investigation		Figure No.	8	Rev No.	0
Project No.	ES8722		Scale	As above	Size	A4
Client	Essex Develop Pty Ltd		Drawn by	DK	Date	26.10.2022
Site Address	Lot 295 in DP820302 - 122A Crescent Road, Newport NSW		Approved by	MK	Date	28.02.2023

APPENDIX F

NSW EPA RECORDS

Suburb	SiteName	Address	ContaminationActivityType	ManagementClass
ABBOTSFORD	Former Gasworks	83 Wymston PARADE	Gasworks	Contamination formerly regulated under the CLM Act
ABBOTSFORD	Former Gasworks	82, 83, 84 Wymston Pde, & 37, 39, 43, 45 St Albans STREET	Gasworks	Contamination formerly regulated under the CLM Act
ABBOTSFORD	Former Gasworks	85 Wymston PARADE	Gasworks	Regulation under CLM Act not required
ABBOTSFORD	Former Gasworks	80-81 Wymston Pde and 35 and 41 St Albans STREET	Gasworks	Regulation under CLM Act not required
ABBOTSFORD	Former Gasworks	43 St Albans STREET	Gasworks	Contamination formerly regulated under the CLM Act
ABERDEEN	Former Transport Depot	87-89 St Andrew STREET	Other Industry	Regulation under CLM Act not required
ALBION PARK	Caltex Albion Park Service Station	1 Calderwood ROAD	Service Station	Regulation under CLM Act not required
ALBION PARK RAIL	Caltex Service Station	174 Princes HIGHWAY	Service Station	Regulation under CLM Act not required
ALBION PARK RAIL	Caltex Service Station	31 Princes HIGHWAY	Service Station	Regulation under CLM Act not required
ALBION PARK RAIL	Former Timber Storage Area	36 Rivulet CRESCENT	Other Industry	Regulation under CLM Act not required
ALBURY	Xpress Service Station	616-624 Young STREET	Service Station	Contamination formerly regulated under the CLM Act
ALBURY	Albury Plaza	Cnr Smollett Street and Townsend STREET	Other Industry	Regulation under CLM Act not required
ALBURY	Caltex Service Station	Dean Street, Corner Creek STREET	Service Station	Regulation under CLM Act not required

Suburb	SiteName	Address	ContaminationActivityType	ManagementClass
ALBURY	Coles Express Albury	465 Guinea STREET	Service Station	Regulation under CLM Act not required
ALBURY	Former Caltex Service Station	842 David STREET	Service Station	Regulation under CLM Act not required
ALBURY	Former Gasworks and surrounding commercial land	441 Kiewa STREET	Gasworks	Contamination currently regulated under CLM Act
ALBURY	Former Thales Australia site, Albury	161 Fallon STREET	Other Industry	Contamination formerly regulated under the CLM Act
ALBURY	Mobil Albury Aviation Fuel Depot	Hangar 8 (Albury Airport), Ogden PLACE	Other Petroleum	Regulation under CLM Act not required
ALBURY	Mobil Depot, Railway Place Albury	1 Railway PLACE	Other Petroleum	Regulation under CLM Act not required
ALBURY	SRA Land	448 and 452 Young STREET	Unclassified	Regulation under CLM Act not required
ALBURY	SRA Land, 514 to 526 Young Street	514 to 526 Young STREET	Other Petroleum	Regulation under CLM Act not required
ALBURY	Woolworths Petrol	515 Young STREET	Service Station	Regulation under CLM Act not required
ALEXANDRIA	205-225 Euston Road, Alexandria	205-225 Euston ROAD	Other Industry	Regulation under CLM Act not required
ALEXANDRIA	566 Gardeners Road, Alexandria NSW	566 Gardeners ROAD	Unclassified	Under assessment
ALEXANDRIA	6 - 8 Huntley Street, Alexandria NSW 2004	6 - 8 Huntley STREET	Metal Industry	Under assessment
ALEXANDRIA	Alexandra Canal Sediments	Off Huntley STREET	Other Industry	Contamination currently regulated under CLM Act

Suburb	SiteName	Address	ContaminationActivityType	ManagementClass
ALEXANDRIA	Alexandria Gardens	146-156 Wyndham Street & 146-156 Botany ROAD	Unclassified	Regulation under CLM Act not required
ALEXANDRIA	Alexandria GoGas	562 Botany ROAD	Service Station	Regulation under CLM Act not required
ALEXANDRIA	Australia Post	10-24 Ralph STREET	Other Industry	Contamination was addressed via the planning process (EP&A Act)
ALEXANDRIA	Australian Refined Alloys	202-212 Euston ROAD	Metal Industry	Regulation under CLM Act not required
ALEXANDRIA	Caltex Alexandria Service Station	133 Wyndham St, cnr McEvoy STREET	Service Station	Regulation under CLM Act not required
ALEXANDRIA	Former Cadbury Schweppes	49-59 O'Riordan STREET	Other Industry	Contamination formerly regulated under the CLM Act
ALEXANDRIA	Former Industrial Site (now Value Suites)	16 O'Riordan STREET	Other Industry	Regulation under CLM Act not required
ALEXANDRIA	Former Mobil Service Station	20 O'Riordan STREET	Service Station	Regulation under CLM Act not required
ALEXANDRIA	Formerly Gas N Go Alexandria (fully redeveloped into residential apartment as of September 2016)	10-20 Botany ROAD	Service Station	Regulation under CLM Act not required
ALEXANDRIA	Mascot Developments	494-504 Gardeners ROAD	Other Industry	Regulation under CLM Act not required
ALEXANDRIA	Perry Park	1B Maddox STREET	Landfill	Regulation under CLM Act not required
ALEXANDRIA	Sydney Park	Sydney Park ROAD	Landfill	Contamination currently regulated under CLM Act
ALEXANDRIA	The Gentry Alexandria	31-41 William STREET	Unclassified	Regulation under CLM Act not required

Suburb	SiteName	Address	ContaminationActivityType	ManagementClass
ALSTONVILLE	Caltex Service Station Alstonville	73 Main STREET	Service Station	Regulation under CLM Act not required
AMBARVALE	Caltex Service Station	37 Woodhouse DRIVE	Service Station	Regulation under CLM Act not required
ANNANDALE	7-Eleven (former Mobil) Annandale Service Station	198 Parramatta ROAD	Service Station	Regulation under CLM Act not required
ANNANDALE	Shell Coles Express Service Station	124-126 Johnston STREET	Service Station	Regulation under CLM Act not required
APPIN	Elladale Creek Aqueduct Upper Canal	Macquariedale ROAD	Unclassified	Regulation under CLM Act not required
APPIN	West Cliff Colliery	Wedderburn ROAD	Other Petroleum	Regulation under CLM Act not required
ARDLETHAN	Landmark Fertiliser Storage Facility	18 & 24-26 Ariah STREET	Chemical Industry	Regulation under CLM Act not required
ARGENTON	NSW Mines Rescue Services - Argenton	533 Lake ROAD	Other Industry	Regulation under CLM Act not required
ARMIDALE	Armidale Dumaresq Council Grafton Road Depot	15-25 Grafton ROAD	Other Petroleum	Regulation under CLM Act not required
ARMIDALE	Caltex Armidale Girraween Service Station	6-8 Queen Elizabeth DRIVE	Service Station	Regulation under CLM Act not required
ARMIDALE	Caltex North Hill Service Station	2-4 Marsh STREET	Service Station	Regulation under CLM Act not required
ARMIDALE	Caltex Service Station	146 Miller STREET	Service Station	Regulation under CLM Act not required
ARMIDALE	Caltex Service Station	144 Marsh STREET	Service Station	Regulation under CLM Act not required

Suburb	SiteName	Address	ContaminationActivityType	ManagementClass
ARMIDALE	Caltex Service Station	19/10541 New England HIGHWAY	Service Station	Regulation under CLM Act not required
ARMIDALE	Former Lot 3 Martin Street	89 Martin STREET	Other Industry	Regulation under CLM Act not required
ARMIDALE	Former Mobil Depot	132 Niagara STREET	Other Petroleum	Contamination formerly regulated under the CLM Act
ARMIDALE	Former Shell Depot	134 Niagara STREET	Other Petroleum	Regulation under CLM Act not required
ARMIDALE	Gasworks and portion of Harris Park	Corner of Beardy Street and Allingham STREET	Gasworks	Contamination currently regulated under CLM Act
ARMIDALE	Martin Street Estate	Martin STREET	Other Industry	Regulation under CLM Act not required
ARMIDALE	Martin Street, Crown Land	Martin STREET	Other Industry	Contamination formerly regulated under the CLM Act
ARMIDALE	Mobil Armidale Service Station and Former Depot	10-12 McLennan STREET	Service Station	Regulation under CLM Act not required
ARMIDALE	Parklands near the former gasworks	Beardy Street and Allingham STREET	Gasworks	Regulation under CLM Act not required
ARMIDALE	RTA land adjoining Martin Street estate	Martin STREET	Other Industry	Contamination formerly regulated under the CLM Act
ARMIDALE	Shell Service Station	93 Marsh STREET	Service Station	Regulation under CLM Act not required
ARNCLIFFE	7-Eleven Arncliffe	28 Princes HIGHWAY	Service Station	Regulation under CLM Act not required
ARNCLIFFE	Combined Projects Arncliffe	104-128 Princes HIGHWAY	Other Industry	Regulation under CLM Act not required

Suburb	SiteName	Address	ContaminationActivityType	ManagementClass
ARTARMON	7-Eleven (former Mobil) Artarmon Service Station	477 Pacific HIGHWAY	Service Station	Regulation under CLM Act not required
ASHBY	Ashby Dry Dock	via Clarence STREET	Other Industry	Contamination formerly regulated under the CLM Act
ASHFIELD	7-Eleven Ashfield	132 Liverpool Road STREET	Service Station	Contamination currently regulated under CLM Act
ASHFIELD	Vehicle Workshop	445-449 Liverpool ROAD	Service Station	Regulation under CLM Act not required
ASQUITH	BP Service Station	462 Pacific HIGHWAY	Service Station	Regulation under CLM Act not required
ATTUNGA	Attunga Limestone Mine (Waste Oil Site)	Garthowen ROAD	Other Industry	Regulation under CLM Act not required
AUBURN	Commercial Premises	11-13 Percy STREET	Other Industry	Under assessment
AUBURN	Department of Corrective Services land adjacent to the former Auburn Landfill	Jamieson STREET	Landfill	Contamination formerly regulated under the CLM Act
AUBURN	DIC Australia	323 Chisholm ROAD	Other Industry	Regulation under CLM Act not required
AUBURN	Former Ajax Chemical Factory	9 Short STREET	Other Industry	Contamination formerly regulated under the CLM Act
AUBURN	Janyon	Manchester ROAD	Other Industry	Regulation under CLM Act not required
AUBURN	Maintrain Facility - Sydney Trains Auburn	Manchester ROAD	Other Industry	Regulation under CLM Act not required
AWABA	Awaba Colliery	Wilton ROAD	Other Industry	Regulation under CLM Act not required

Suburb	SiteName	Address	ContaminationActivityType	ManagementClass
BALGOWLAH	BP Service Station	Cnr Sydney Road and Maretimo STREET	Service Station	Regulation under CLM Act not required
BALGOWLAH	Part of Manly Council Maintenance Depot	8-10 Roseberry STREET	Other Petroleum	Regulation under CLM Act not required
BALGOWNIE	Fuel Power Plus	99 Balgownie ROAD	Service Station	Contamination currently regulated under POEO Act
BALLINA	Ballina Mays Motors	River STREET	Other Petroleum	Regulation under CLM Act not required
BALLINA	Ballina Shell	273 River STREET	Service Station	Regulation under CLM Act not required
BALLINA	Former Mobil Service Station	37-41 Cherry STREET	Service Station	Regulation under CLM Act not required
BALLINA	Woolworths Petrol	Kerr STREET	Service Station	Regulation under CLM Act not required
BALRANALD	Caltex Service Station	Sturt HIGHWAY	Service Station	Regulation under CLM Act not required
BANKSIA	Cooks Cove Development	Cooks Cove PARK	Landfill	Regulation under CLM Act not required
BANKSIA	Woolworths Petrol Service Station Banksia	314 Princes HIGHWAY	Service Station	Regulation under CLM Act not required
BANKSMEADOW	Caltex Terminal	1-3 Penrhyn ROAD	Other Petroleum	Contamination currently regulated under POEO Act
BANKSMEADOW	Discovery Cove, Former Ampol Rail Terminal	1801 Botany ROAD	Other Petroleum	Regulation being finalised
BANKSMEADOW	Former Mobil Banksmeadow Terminal	Coal Pier ROAD	Other Petroleum	Regulation under CLM Act not required

Suburb	SiteName	Address	ContaminationActivityType	ManagementClass
BANKSMEADOW	Former Pipeline	Corish CIRCLE	Other Petroleum	Regulation being finalised
BANKSMEADOW	Orica Botany (Pre-2003 Regulation)	Denison STREET	Chemical Industry	Contamination currently regulated under CLM Act
BANKSMEADOW	Orica Botany Groundwater Project	16-20 Beauchamp ROAD	Chemical Industry	Contamination currently regulated under CLM Act
BANKSMEADOW	Orica Car Park Waste Encapsulation	Corish CIRCLE	Landfill	Contamination formerly regulated under the POEO Act
BANKSMEADOW	Orica Former Chlor Alkali Plant (same site as Orica Botany Groundwater Project)	Botany Industrial Park, off Denison STREET	Chemical Industry	Contamination currently regulated under CLM Act
BANKSMEADOW	Pacific National Rail Siding	1 Beauchamp ROAD	Chemical Industry	Contamination currently regulated under CLM Act
BANKSMEADOW	Veolia Waste Transfer Terminal (former Keith Engineering site)	34-36 McPherson STREET	Other Industry	Regulation under CLM Act not required
BANKSTOWN	7-Eleven Service Station	689 Henry Lawson DRIVE	Service Station	Regulation under CLM Act not required
BANORA POINT	Caltex Service Station	Corner Leisure Drive and Darlington DRIVE	Service Station	Regulation under CLM Act not required
BARGO	Tahmoor Colliery	Remembrance DRIVE	Other Industry	Regulation under CLM Act not required
BARMEDMAN	Caltex - Barmedman	Corner Watson Street and Star STREET	Other Petroleum	Regulation under CLM Act not required
BARRACK HEIGHTS	Caltex Service Station	332-336 Shellharbour ROAD	Service Station	Regulation under CLM Act not required
BASS HILL	Woolworths Caltex Bass Hill	862 Hume HIGHWAY	Service Station	Regulation under CLM Act not required

Suburb	SiteName	Address	ContaminationActivityType	ManagementClass
BATEAU BAY	Former landfill	The Entrance ROAD	Landfill	Contamination currently regulated under CLM Act
BATEAU BAY	Woolworths Service Station Bateau Bay	9 Bay Village ROAD	Service Station	Regulation under CLM Act not required
BATEHAVEN	Caltex Service Station	264 Beach ROAD	Service Station	Regulation under CLM Act not required
BATEHAVEN	Coles Express Service Station Batehaven	198 Beach ROAD	Service Station	Regulation under CLM Act not required
BATEMANS BAY	Caltex Service Station	87-89 Princes HIGHWAY	Service Station	Regulation under CLM Act not required
BATHURST	Bathurst - Former Caltex Depot	114 Howick STREET	Other Petroleum	Regulation under CLM Act not required
BATHURST	Bathurst Rail Fabrication Centre	34 Alpha STREET	Other Industry	Regulation under CLM Act not required
BATHURST	Caltex Bathurst Service Station	53 Durham STREET	Service Station	Regulation under CLM Act not required
BATHURST	Crago Mill site	Piper STREET	Other Industry	Regulation under CLM Act not required
BATHURST	Former Devro Cattle Hide Processing Plant	46 Vale ROAD	Other Industry	Regulation under CLM Act not required
BATHURST	Former Gasworks	71 Russell STREET	Gasworks	Contamination formerly regulated under the CLM Act
BATHURST	Former Mobil Depot	1 Lambert STREET	Other Petroleum	Regulation under CLM Act not required
BATHURST	Former Mobil Depot	Lower Russell STREET	Other Petroleum	Regulation under CLM Act not required

Suburb	SiteName	Address	ContaminationActivityType	ManagementClass
BATHURST	Former Police Station	Corner of William Street and Durham STREET	Other Petroleum	Contamination formerly regulated under the CLM Act
BATHURST	Former Shell Depot Bathurst	56 Bant STREET	Other Petroleum	Regulation under CLM Act not required
BATHURST	Shell Coles Express Bathurst Service Station	59 Durham STREET	Service Station	Regulation under CLM Act not required
BATHURST	Shell Coles Express Service Station	(Cnr Stewart and Rocket Street) 298 Stewart STREET	Service Station	Regulation under CLM Act not required
BATLOW	Crown Reserves	Mill ROAD	Other Industry	Regulation under CLM Act not required
BAULKHAM HILLS	Caltex Baulkham Hills Service Station	117 Seven Hills ROAD	Service Station	Regulation under CLM Act not required
BAULKHAM HILLS	Caltex Service Station	130 Seven Hills ROAD	Service Station	Regulation under CLM Act not required
BAULKHAM HILLS	IBM Baulkham Hills Data Centre	3 Brookhollow AVENUE	Other Petroleum	Regulation under CLM Act not required
BAULKHAM HILLS	Shell Coles Express Service Station	363 Windsor ROAD	Service Station	Regulation under CLM Act not required
BEACON HILL	Caltex Service Station	176 Warringah ROAD	Service Station	Contamination currently regulated under CLM Act
BEACON HILL	Former 7-Eleven Service Station, Beacon Hill	312 Warringah ROAD	Service Station	Regulation under CLM Act not required
BEACONSFIELD	63-85 Victoria St, Beaconsfield	63-85 Victoria STREET	Other Industry	Regulation under CLM Act not required
BEGA	Caltex Service Station	36-40 Lagoon STREET	Service Station	Regulation under CLM Act not required

Suburb	SiteName	Address	ContaminationActivityType	ManagementClass
BEGA	Coles Express (former Caltex) Service Station	2-6 Swan (Corner Carp) STREET	Service Station	Regulation under CLM Act not required
BEGA	Former Bega Gasworks	19-29 Upper STREET	Gasworks	Under preliminary investigation order
BEGA	Former BP Service Station	100 - 102 Gipps STREET	Service Station	Regulation under CLM Act not required
BEGA	Lands Adjoining the Former Bega Gasworks	Part of Upper, East, Gordon & Gloucester STREET	Gasworks	Under preliminary investigation order
BEGA	Spenco Site - owned by Bega Spotlight Property 2 Pty Ltd	53-65 Bega Street STREET	Other Industry	Regulation under CLM Act not required
BELMONT	Coles Express Belmont Service Station	502 Pacific HIGHWAY	Service Station	Regulation under CLM Act not required
BELMONT	Former Ampol Service Station	467-469 Pacific HIGHWAY	Service Station	Regulation under CLM Act not required
BELMONT NORTH	Belmont Bus Depot	2 Floraville ROAD	Other Petroleum	Regulation under CLM Act not required
BELMONT NORTH	Caltex Belmont North Service Station	406 Pacific HIGHWAY	Service Station	Regulation under CLM Act not required
BELMONT NORTH	Woolworths Service Station Belmont North	399 Pacific HIGHWAY	Service Station	Regulation under CLM Act not required
BELMORE	7-Eleven Service Station	792-794 Canterbury ROAD	Service Station	Regulation under CLM Act not required
BELMORE	SRA Land	348 Burwood ROAD	Unclassified	Regulation under CLM Act not required
BELROSE	Caltex Service Station	157 Forest WAY	Service Station	Regulation under CLM Act not required

Suburb	SiteName	Address	ContaminationActivityType	ManagementClass
BELROSE	Glenrose Shopping Centre	56-58 Glen STREET	Unclassified	Contamination currently regulated under CLM Act
BELROSE	Woolworths Petrol	60 Glen STREET	Service Station	Regulation under CLM Act not required
BENNETTS GREEN	Former Windale Wastewater Treatment Works	8 Templar PLACE	Other Industry	Regulation under CLM Act not required
BERESFIELD	BP Beresfield Truckstop	2 Kinta Drive, corner John Renshaw DRIVE	Service Station	Regulation under CLM Act not required
BERESFIELD	Former Koppers Timber Treatment Site	53 Weakleys DRIVE	Other Industry	Regulation under CLM Act not required
BERKELEY VALE	Former Berkeley Vale Service Station	121-123 Lakedge AVENUE	Service Station	Regulation under CLM Act not required
BERKSHIRE PARK	Shell Coles Express Berkshire Park	746 - 752 Richmond ROAD	Service Station	Regulation under CLM Act not required
BEROWRA	42 Berowra Waters Road	42 Berowra Waters ROAD	Unclassified	Regulation under CLM Act not required
BEROWRA	7-Eleven Berowra Service Station	965-969 Pacific (Cnr Waratah Rd) HIGHWAY	Service Station	Regulation under CLM Act not required
BEROWRA	Caltex Berowra Service Station	12-14 Berowra Waters ROAD	Service Station	Regulation under CLM Act not required
BEROWRA	Shell Coles Express Berowra	955 Pacific (Cnr Yallambee Rd) HIGHWAY	Service Station	Regulation under CLM Act not required
BERRIGAN	Caltex Service Station Berrigan	155-165 Chanter STREET	Service Station	Regulation under CLM Act not required
BERRY	Berry Service Centre - Shell Branded	88 Queen STREET	Service Station	Regulation under CLM Act not required

Suburb	SiteName	Address	ContaminationActivityType	ManagementClass
BERRY	BP branded service station Berry (Formerly Shell)	75 Queen STREET	Service Station	Contamination currently regulated under POEO Act
BEXLEY	7-Eleven (former Mobil) Service Station Bexley	613 Forest ROAD	Service Station	Regulation under CLM Act not required
BEXLEY	7-Eleven Bexley	474 Forest ROAD	Service Station	Regulation under CLM Act not required
BILAMBIL HEIGHTS	Former Banana Plantation Land	38 McAllisters ROAD	Other Industry	Regulation under CLM Act not required
BILLINUDGEL	Billinudgel General Store	2A Wilfred STREET	Service Station	Under assessment
BILLINUDGEL	CSR Readymix	Mogo PLACE	Other Industry	Regulation under CLM Act not required
BLACKMANS FLAT	Mount Piper Extension Development Site	2847 Boulder ROAD	Other Industry	Regulation under CLM Act not required
BLACKMANS FLAT	Western Coal Services (former Lamberts Gully Mine)	Castlereagh HIGHWAY	Other Industry	Regulation under CLM Act not required
BLACKTOWN	7-Eleven Service Station	60 Walters ROAD	Service Station	Regulation under CLM Act not required
BLACKTOWN	Former Caltex Service Station	131 Richmond ROAD	Service Station	Regulation under CLM Act not required
BLACKTOWN	Harpers Bush (Reserve 752)	Reservoir ROAD	Unclassified	Regulation under CLM Act not required
BLACKTOWN	Valspar Blacktown	4 Steel STREET	Chemical Industry	Regulation under CLM Act not required
BLAKEHURST	The Bay Nursing Home	392 & 394 Princes HIGHWAY	Service Station	Regulation under CLM Act not required

Suburb	SiteName	Address	ContaminationActivityType	ManagementClass
BLAKEHURST	Woolworths Service Station Blakehurst	390 Princes HIGHWAY	Service Station	Contamination currently regulated under CLM Act
BLAXLAND	7-Eleven (former Mobil) Service Station	137 Great Western HIGHWAY	Service Station	Regulation under CLM Act not required
BOAMBEE	BP-branded (former Mobil) Boambee Service Station	601 Pacific HIGHWAY	Service Station	Regulation under CLM Act not required
BOAMBEE	Lindsay Bros transport depot site	542 Pacific HIGHWAY	Other Petroleum	Regulation under CLM Act not required
BOBS FARM	Bob's Farm	15 Fenningham Island ROAD	Other Industry	Regulation under CLM Act not required
BOGGABILLA	Former Caltex Service Station	90 Simpson Street, corner Newell HIGHWAY	Service Station	Regulation under CLM Act not required
BOGGABILLA	Lowes (Former Mobil) Depot	Newell HIGHWAY	Other Petroleum	Regulation under CLM Act not required
BOMADERRY	Bomaderry Works Depot	10 McIntyre WAY	Other Petroleum	Regulation under CLM Act not required
BOMADERRY	Caltex Service Station	341 Princes HIGHWAY	Service Station	Regulation under CLM Act not required
BOMADERRY	Caltex Service Station Bomaderry	246 Princes HIGHWAY	Service Station	Regulation under CLM Act not required
BOMADERRY	Commercial Land	320 Princes HIGHWAY	Other Industry	Contamination currently regulated under CLM Act
BOMADERRY	Former Mobil Emoleum Depot	7 Victa WAY	Other Petroleum	Regulation under CLM Act not required
BOMADERRY	Former Shell Depot	44 Railway STREET	Other Petroleum	Regulation under CLM Act not required

Suburb	SiteName	Address	ContaminationActivityType	ManagementClass
BOMADERRY	SRA Land	Lot 2 Meroo STREET	Unclassified	Regulation under CLM Act not required
BOMBALA	Caltex Bombala Service Station	High Street corner Stephen STREET	Service Station	Regulation under CLM Act not required
BOMBALA	Caltex Service Station Bombala	159-161 Maybe STREET	Service Station	Regulation under CLM Act not required
BOMBALA	Former Bright Street Timber Mill	Bright STREET	Other Industry	Regulation under CLM Act not required
BOMBALA	Prime Pine site	Sandy LANE	Other Industry	Regulation under CLM Act not required
BOMEN	Caltex Terminal	34 Lewington STREET	Other Petroleum	Regulation under CLM Act not required
BOMEN	Enirgi Power Storage Recycling	509 Byrnes ROAD	Other Industry	Under assessment
BONDI	BP-branded Service Station	185 Bondi ROAD	Service Station	Regulation under CLM Act not required
BONDI	Caltex Service Station Bondi	51 Bondi ROAD	Service Station	Regulation under CLM Act not required
BONDI	Woolworths Metro	137-149 Bondi Road ROAD	Other Industry	Under assessment
BONDI JUNCTION	Waverley Bus Depot	1-15 Oxford STREET	Other Industry	Regulation under CLM Act not required
BONNY HILLS	Bonny View Store	923 Ocean DRIVE	Service Station	Regulation under CLM Act not required
BONNYRIGG	Metro (Formerly United & AP SAVER) Service Station Bonnyrigg	709 Cabramatta (W) ROAD	Service Station	Regulation under CLM Act not required

Suburb	SiteName	Address	ContaminationActivityType	ManagementClass
BONNYRIGG HEIGHTS	BP-Branded Service Station Bonnyrigg	451 North Liverpool ROAD	Service Station	Regulation under CLM Act not required
BOOLAROO	Bunnings Site - Pasminco Cockle Creek	13a Main ROAD	Metal Industry	Contamination formerly regulated under the CLM Act
BOOLAROO	Cardiff West Estate - Pasminco Cockle Creek	Adjacent to PCC Smelter at 13A Main ROAD	Metal Industry	Regulation under CLM Act not required
BOOLAROO	Cockle Creek and Cockle Bay Sediments	Off Creek Reserve ROAD	Metal Industry	Contamination currently regulated under CLM Act
BOOLAROO	Incitec Pivot	13 Main STREET	Other Industry	Contamination formerly regulated under the CLM Act
BOOLAROO	Lake Macquarie Ciy Council Works Depot	Creek Reserve ROAD	Service Station	Regulation under CLM Act not required
BOOLAROO	Lot 600 DP1228699 (formerly Part Lot 2 DP1127713 & proposed 'Lot D') - Pasminco Cockle Creek Smelter site	Main ROAD	Metal Industry	Contamination formerly regulated under the CLM Act
BOOLAROO	Part Lot 2 DP1127713 (proposed Lot G) - Pasminco Cockle Creek Smelter site	13a Main ROAD	Metal Industry	Contamination formerly regulated under the CLM Act
BOOLAROO	Pasminco Cockle Creek Smelter	Lake ROAD	Metal Industry	Ongoing maintenance required to manage residual contamination (CLM Act)
BOOROWA	Boorowa Service Station	84 Marsden STREET	Service Station	Regulation under CLM Act not required
BOOROWA	Former Mobil Depot	14-16 Brial STREET	Other Petroleum	Regulation under CLM Act not required
BOOROWA	Mobil Service Station	63-69 Marsden STREET	Service Station	Contamination formerly regulated under the CLM Act
BOTANY	Allnex	49-61 Stephen ROAD	Chemical Industry	Contamination currently regulated under CLM Act

Suburb	SiteName	Address	ContaminationActivityType	ManagementClass
BOTANY	Botany, Underwood	14a Underwood AVENUE	Unclassified	Contamination being managed via the planning process (EP&A Act)
BOTANY	Former Aerosols of Australia	1617 Botany ROAD	Chemical Industry	Regulation under CLM Act not required
BOTANY	Former Industrial Site	28 Folkestone PARADE	Unclassified	Contamination being managed via the planning process (EP&A Act)
BOTANY	Former Tannery	2 Daniel STREET	Other Industry	Regulation under CLM Act not required
BOTANY	Roads and Maritime Service	5 - 9 Lord STREET	Other Industry	Regulation under CLM Act not required
BOURKE	Ampol Bourke Service Station	82-86 Anson STREET	Service Station	Under assessment
BOURKE	Former Shell Bourke Depot	94-106 Anson STREET	Service Station	Regulation under CLM Act not required
BOWENFELS	Bowenfels Field Support Centre	9-13 Cooerwull ROAD	Other Petroleum	Regulation under CLM Act not required
BOWRAL	Former Gasworks	Merrigang STREET	Gasworks	Contamination currently regulated under CLM Act
BOWRAL	Shell Coles Express Bowral Service Station	430 Bong Bong STREET	Service Station	Regulation under CLM Act not required
BOX HILL	Former Poultry Farm	27-33 Boundary ROAD	Other Industry	Regulation under CLM Act not required
BOX HILL	Former Poultry Farm	19-25 Boundary ROAD	Other Industry	Regulation under CLM Act not required
BOX HILL	Former Waste Management Facility	25 Terry ROAD	Landfill	Regulation under CLM Act not required

Suburb	SiteName	Address	ContaminationActivityType	ManagementClass
BRANXTON	Branxton Wastewater Treatment Works	2151 New England HIGHWAY	Other Industry	Regulation under CLM Act not required
BRANXTON	Former Service Station Branxton	Part of 70 Maitland STREET	Service Station	Contamination currently regulated under CLM Act
BREWARRINA	Dowell's Fuel	39 Doyle STREET	Service Station	Regulation under CLM Act not required
BRIGHTON-LE-SANDS	Cook Park	General Holmes DRIVE	Service Station	Contamination formerly regulated under the CLM Act
BRIGHTON-LE-SANDS	Shell Service Station Brighton Le Sands & adjacent land	2 General Holmes DRIVE	Service Station	Contamination formerly regulated under the CLM Act
BROADMEADOW	2 Georgetown Road, Broadmeadow NSW 2292	2 Georgetown ROAD	Metal Industry	Under assessment
BROADMEADOW	Former Industrial Site	16 Broadmeadow ROAD	Service Station	Regulation under CLM Act not required
BROADMEADOW	Nineways Broadmeadow Coles Express SS	Corner Brunker Road and Lambton ROAD	Service Station	Regulation under CLM Act not required
BROKEN HEAD	South Byron Sewage Treatment Works	Broken Head ROAD	Other Industry	Regulation under CLM Act not required
BROKEN HILL	Broken Hill Gas Turbines	76A Pinnacles ROAD	Unclassified	Under assessment
BROKEN HILL	Broken Hill Kanandah Road Refuelling Depot	Kanandah ROAD	Service Station	Under assessment
BROKEN HILL	Broken Hill Railway Yard	Crystal STREET	Landfill	Under assessment
BROKEN HILL	Caltex Service Station	535 Argent STREET	Service Station	Regulation under CLM Act not required

Suburb	SiteName	Address	ContaminationActivityType	ManagementClass
BROKEN HILL	Caltex Service Station	73-87 Oxide STREET	Service Station	Contamination formerly regulated under the CLM Act
BROKEN HILL	Former Caltex Depot	3 Kanandah ROAD	Service Station	Regulation under CLM Act not required
BROKEN HILL	Former Caltex Service Station	167-173 Argent STREET	Service Station	Regulation under CLM Act not required
BROKEN HILL	Former Gasworks	Cornish STREET	Gasworks	Contamination formerly regulated under the CLM Act
BROKEN HILL	Former Mobil Aviation Refuelling Facility, Broken Hill Airport	Airport ROAD	Other Petroleum	Regulation under CLM Act not required
BROKEN HILL	Former Mobil Depot	Corner Of Talc Street and Gossan STREET	Other Petroleum	Regulation under CLM Act not required
BROKEN HILL	Tasco Petroleum (Former Mobil) Depot	5 Kanandah ROAD	Other Petroleum	Regulation under CLM Act not required
BROOKLYN	Former Oyster Farm	139 Brooklyn (Off Government) ROAD	Unclassified	Regulation under CLM Act not required
BROOKVALE	Brookvale Bus Depot	630-636 Pittwater ROAD	Other Petroleum	Regulation under CLM Act not required
BROOKVALE	Caltex Service Station Brookvale	740-742 Pittwater ROAD	Service Station	Regulation under CLM Act not required
BROOKVALE	Coles Express Service Station Brookvale	198 Harbord ROAD	Service Station	Regulation under CLM Act not required
BROOKVALE	Harrison Manufacturing	75 Old Pittwater ROAD	Other Industry	Regulation under CLM Act not required
BROOKVALE	Littles Dry Cleaning	123 Old Pittwater ROAD	Other Industry	Regulation under CLM Act not required

Suburb	SiteName	Address	ContaminationActivityType	ManagementClass
BROOKVALE	Warringah Mall	Cnr Condamine Street, Old Pittwater Rd & Cross STREET	Other Industry	Regulation under CLM Act not required
BROOKVALE	Woolworths Petrol Brookvale	756 Pittwater ROAD	Service Station	Regulation under CLM Act not required
BROOMS HEAD	Former Brooms Head General Store and Service Station	92 Ocean ROAD	Service Station	Regulation under CLM Act not required
BROWNSVILLE	Caltex Service Station	342 Kanahooka ROAD	Service Station	Regulation under CLM Act not required
BRUNSWICK HEADS	Caltex Service Station	5 Tweed STREET	Service Station	Regulation under CLM Act not required
BUDGEWOI	Colongra Power Station	Off Scenic DRIVE	Other Industry	Under assessment
BULAHDELAH	BP-branded (former Mobil) Service Station	73-75 Bulahdelah WAY	Service Station	Regulation under CLM Act not required
BULAHDELAH	Caltex Service Station	8 Red Gum Road, Corner Mahogany STREET	Service Station	Regulation under CLM Act not required
BULAHDELAH	Former Caltex Service Station	53-59 Bulahdelah WAY	Service Station	Regulation under CLM Act not required
BULLABURRA	Former Burmah Bullaburra Service Station	367 - 369 Great Western HIGHWAY	Service Station	Regulation under CLM Act not required
BULLI	Bulli Brickworks	Quilkey PLACE	Other Industry	Regulation under CLM Act not required
BULLI	Scrap Yard	7 Molloy STREET	Other Industry	Contamination formerly regulated under the CLM Act
BUNGALORA	Former landfill area	Part of 840 Terranora ROAD	Other Industry	Regulation under CLM Act not required

Suburb	SiteName	Address	ContaminationActivityType	ManagementClass
BUNGENDORE	Bungendore former Station Masters Cottage	16 Majara STREET	Unclassified	Under assessment
BUNGENDORE	Bungendore Railway Station and Rail Corridor	Bungendore STREET	Unclassified	Under assessment
BUNGENDORE	Bungendore to Captains Flats – Rail Corridor	Lot 1 DP 189797 FORMATION	Unclassified	Under assessment
BUNGENDORE	Former Timber Treatment Plant	Corner King Street and Butmaroo STREET	Other Industry	Contamination formerly regulated under the CLM Act
BURONGA	Caltex Service Station	Sturt Hwy Cnr Silver City HIGHWAY	Service Station	Regulation under CLM Act not required
BURWOOD	Burwood STA Depot	Cnr Shaftesbury and Parramatta ROADS	Other Industry	Contamination formerly regulated under the CLM Act
BYRON BAY	Butler Street Reserve Byron Bay	Butler STREET	Landfill	Under assessment
BYRON BAY	Residential Development	Lot 15 Seaview STREET	Unclassified	Regulation under CLM Act not required
CABARITA	Dulux (Orica Australia)	Cabarita ROAD	Chemical Industry	Contamination formerly regulated under the CLM Act
CABARITA	Wellcome Soil Containment Cells Cabarita	47 and 48 Phillips STREET	Other Industry	Ongoing maintenance required to manage residual contamination (CLM Act)
CABRAMATTA	Cabramatta Creek	17 A and 19A Liverpool Street STREET	Unclassified	Regulation under CLM Act not required
CABRAMATTA	Caltex (former Mobil) Lansvale Service Station	141 Hume HIGHWAY	Service Station	Contamination formerly regulated under the CLM Act
CABRAMATTA	Caltex Service Station Cabramatta	168 John STREET	Service Station	Regulation under CLM Act not required

Suburb	SiteName	Address	ContaminationActivityType	ManagementClass
CABRAMATTA WEST	BP Lansvale	115-119 Hume HIGHWAY	Service Station	Contamination currently regulated under CLM Act
CABRAMURRA	Selwyn Snowfields / Selwyn Snow Resort	213A Kings Cross ROAD	Other Industry	Regulation under CLM Act not required
CALGA	Former service station	101 Peats Ridge ROAD	Service Station	Contamination formerly regulated under the CLM Act
CALLALA BEACH	Callala Beach General Store	(formerly 1 Quay Rd) 114A Quay ROAD	Service Station	Regulation under CLM Act not required
CAMBRIDGE GARDENS	Caltex Cambridge Park	1 Boomerang PLACE	Service Station	Regulation under CLM Act not required
CAMDEN	Caltex Camden Service Station	21 Barsden STREET	Service Station	Regulation under CLM Act not required
CAMDEN	Camden High School (former)	John STREET	Gasworks	Regulation under CLM Act not required
CAMDEN SOUTH	Coles Express Service Station Camden South	273 Old Hume HIGHWAY	Service Station	Regulation under CLM Act not required
CAMELLIA	Bitumen Manufacturer	12 Grand AVENUE	Other Industry	Contamination currently regulated under CLM Act
CAMELLIA	Council Reserve	11B Grand AVENUE	Metal Industry	Regulation under CLM Act not required
CAMELLIA	Former Asciano Properties	37A and 39 Grand AVENUE	Chemical Industry	Contamination currently regulated under CLM Act
CAMELLIA	Former Shell Clyde Refinery	Durham STREET	Other Petroleum	Under assessment
CAMELLIA	Hambear	14 Thackeray STREET	Metal Industry	Regulation under CLM Act not required

Suburb	SiteName	Address	ContaminationActivityType	ManagementClass
CAMELLIA	Hymix Concrete	14 Grand AVENUE	Metal Industry	Contamination currently regulated under CLM Act
CAMELLIA	James Hardie Factory (former, eastern portion)	1 Grand AVENUE	Other Industry	Ongoing maintenance required to manage residual contamination (CLM Act)
CAMELLIA	Maritime Services Board	33A Grand AVENUE	Metal Industry	Regulation under CLM Act not required
CAMELLIA	Mauri Foods	15 Grand AVENUE	Other Industry	Regulation being finalised
CAMELLIA	Railway Land	27 Grand AVENUE	Other Industry	Regulation under CLM Act not required
CAMELLIA	Sydney Water	41 Grand AVENUE	Chemical Industry	Contamination formerly regulated under the CLM Act
CAMELLIA	Veolia	37 Grand AVENUE	Chemical Industry	Contamination currently regulated under CLM Act
CAMELLIA	Wrigg	13 Grand AVENUE	Metal Industry	Under preliminary investigation order
CAMMERAY	Coles Express Cammeray	477-483 Miller STREET	Service Station	Regulation under CLM Act not required
CAMMERAY	Tunks Park	Brothers AVENUE	Landfill	Contamination formerly regulated under the CLM Act
CAMPBELLTOWN	BP Macarthur Service Station	Cnr Blaxland ROAD and Campbelltown ROAD	Service Station	Regulation under CLM Act not required
CAMPBELLTOWN	Former vehicle wrecking yard	38 Blaxland ROAD	Other Industry	Regulation under CLM Act not required
CAMPBELLTOWN	Mobil Service Station	96-98 Queen STREET	Service Station	Regulation under CLM Act not required

Suburb	SiteName	Address	ContaminationActivityType	ManagementClass
CAMPERDOWN	Former Gee Graphics	27 Church STREET	Other Industry	Regulation under CLM Act not required
CAMPERDOWN	O'Dea Reserve	Salisbury LANE	Landfill	Contamination formerly regulated under the CLM Act
CAMPERDOWN	The Spruce	12-14 Marsden STREET	Other Industry	Regulation under CLM Act not required
CAMPSIE	Budget Petroleum and adjacent property	403 Canterbury Road and 1 Una STREET	Service Station	Contamination currently regulated under CLM Act
CAMPSIE	Former Sunbeam factory	60 Charlotte STREET	Other Industry	Contamination formerly regulated under the CLM Act
CANLEY HEIGHTS	Caltex Canley Heights Service Station	280-286 Canley Vale ROAD	Service Station	Regulation under CLM Act not required
CANLEY HEIGHTS	Former Caltex Canley Heights	368 Canley Vale ROAD	Service Station	Regulation under CLM Act not required
CANLEY VALE	Coles Express Lansvale	99 Hume HIGHWAY	Service Station	Regulation under CLM Act not required
CANLEY VALE	Former Mobil Service Station	96 Canley Vale ROAD	Service Station	Regulation under CLM Act not required
CANOWINDRA	BP-branded Jasbe Service Station	76 Rodd STREET	Service Station	Regulation under CLM Act not required
CANTERBURY	Metro Petroleum Service Station	13-19 Canterbury ROAD	Service Station	Contamination currently regulated under CLM Act
CAPTAINS FLAT	Captains Flat former Station Masters Cottage	2 Copper Creek ROAD	Other Industry	Under assessment
CAPTAINS FLAT	Rail corridor adjacent to Lake George Mine	1 Copper Creek Road ROAD	Other Industry	Contamination currently regulated under CLM Act

Suburb	SiteName	Address	ContaminationActivityType	ManagementClass
CARDIFF	7-Eleven Service Station	399 Main ROAD	Service Station	Regulation under CLM Act not required
CARDIFF	BP Service Station (Reliance Petroleum)	Corner Sturt and Main ROADS	Service Station	Regulation under CLM Act not required
CARDIFF	Former Caltex Service Station	367 Main ROAD	Service Station	Regulation under CLM Act not required
CARDIFF	Former Mobil Depot	7 Ranton STREET	Other Petroleum	Regulation under CLM Act not required
CARDIFF	Maneela Oval	Main ROAD	Other Industry	Regulation under CLM Act not required
CARDIFF	Woolworths (former Mobil) Cardiff Service Station	43 Macquarie ROAD	Service Station	Regulation under CLM Act not required
CARINGBAH	7-Eleven Service Station	367 The KINGSWAY	Service Station	Regulation under CLM Act not required
CARINGBAH	Adjacent to Spirent Australia	101-103 Cawarra ROAD	Other Industry	Contamination formerly regulated under the CLM Act
CARINGBAH	BP Service Station Caringbah	54 Captain Cook DRIVE	Service Station	Regulation under CLM Act not required
CARINGBAH	Caltex Lilli Pilli Service Station	477-481 Port Hacking ROAD	Service Station	Regulation under CLM Act not required
CARINGBAH	Former Consumer Health Products Manufacturer	32-40 Cawarra ROAD	Other Industry	Regulation under CLM Act not required
CARINGBAH	Spirent Australia	105 Cawarra ROAD	Other Industry	Contamination formerly regulated under the CLM Act
CARLINGFORD	Caltex Service Station	797 Pennant Hills ROAD	Service Station	Regulation under CLM Act not required

Suburb	SiteName	Address	ContaminationActivityType	ManagementClass
CARLINGFORD	Caltex Service Station Carlingford	131 Pennant Hills ROAD	Service Station	Regulation under CLM Act not required
CARLTON	Shell Coles Express Service Station	277 Princes HIGHWAY	Service Station	Regulation under CLM Act not required
CARRINGTON	Carrington Coal Tar Pavements	Bourke Street to Dyke ROAD	Other Industry	Regulation under CLM Act not required
CARRINGTON	Carrington redevelopment site	11 Howden STREET	Other Industry	Regulation under CLM Act not required
CARRINGTON	Commercial Metals Company (CMC) Australia Pty Ltd	117-121 Bourke STREET	Other Industry	Regulation under CLM Act not required
CARRINGTON	Dyke Point Containment Cell	Dyke ROAD	Other Industry	Regulation under CLM Act not required
CARRINGTON	Forgacs Dockyard	81 Denison STREET	Other Industry	Regulation under CLM Act not required
CARRINGTON	NAT vacant land	Bourke STREET	Unclassified	Regulation under CLM Act not required
CARRINGTON	Pasminco Ship Loader	Dyke Berth 2 (off Bourke Street) OTHER	Metal Industry	Regulation under CLM Act not required
CARSS PARK	Kogarah War Memorial Pool	78 Carwar AVENUE	Other Industry	Under assessment
CARSS PARK	Vacant Property	334 Princes HIGHWAY	Other Industry	Regulation under CLM Act not required
CARWELL	Cement Australia Carwell Creek Quarries	Quarry ROAD	Other Industry	Regulation under CLM Act not required
CASINO	18 Beith Street, Casino	18 Beith STREET	Unclassified	Regulation under CLM Act not required

Suburb	SiteName	Address	ContaminationActivityType	ManagementClass
CASINO	Caltex Service Station	96 Centre STREET	Service Station	Regulation under CLM Act not required
CASINO	Caltex Service Station and Depot Casino	28 & 32 Dyraaba STREET	Service Station	Regulation under CLM Act not required
CASINO	Casino Roadhouse	86 Johnston STREET	Service Station	Contamination currently regulated under CLM Act
CASINO	Corner Store	30 Barker STREET	Service Station	Regulation under CLM Act not required
CASINO	Former Gasworks	134-136 North STREET	Gasworks	Regulation under CLM Act not required
CASINO	Woolworths Service Station Casino	130 Canterbury STREET	Service Station	Regulation under CLM Act not required
CASULA	Caltex Casula Service Station	646 Hume HIGHWAY	Service Station	Regulation under CLM Act not required
CATHERINE HILL BAY	Catherine Hill Bay Coal Handling and Preparation Plant	1A Keene STREET	Other Industry	Regulation under CLM Act not required
CESSNOCK	Caltex Cessnock Service Station	103-105 Wollombi (Cnr James Street) ROAD	Service Station	Regulation under CLM Act not required
CESSNOCK	Former Mobil Service Station	102 Wollombi ROAD	Service Station	Regulation under CLM Act not required
CESSNOCK	Former Service Station	2-4 Allandale ROAD	Service Station	Regulation under CLM Act not required
CESSNOCK	Lot 340 DP 755215	Old Maitland ROAD	Gasworks	Under assessment
CHARBON	Charbon Colliery	Clarence ROAD	Other Industry	Regulation under CLM Act not required

Suburb	SiteName	Address	ContaminationActivityType	ManagementClass
CHARLESTOWN	7-Eleven Charlestown	273 Charlestown ROAD	Service Station	Regulation under CLM Act not required
CHARLESTOWN	Ausgrid Powell Street Depot	8 Powell STREET	Other Industry	Regulation under CLM Act not required
CHARLESTOWN	Caltex Service Station	81 Pacific HIGHWAY	Service Station	Contamination currently regulated under CLM Act
CHARLESTOWN	Caltex Woolworths (Former BP)	91-93 Pacific HIGHWAY	Service Station	Contamination formerly regulated under the CLM Act
CHARMHAVEN	Caltex Charmhaven Service Station	13-15 Pacific HIGHWAY	Service Station	Regulation under CLM Act not required
CHATSWOOD	Auto Repairs	2 Devonshire STREET	Service Station	Regulation under CLM Act not required
CHATSWOOD	Caltex Service Station Chatswood	572 Pacific HIGHWAY	Service Station	Regulation under CLM Act not required
CHATSWOOD	Chatswood Toyota	728 Pacific HIGHWAY	Service Station	Contamination formerly regulated under the CLM Act
CHATSWOOD	Coles Express Service Station Chatswood	877-879 Pacific HIGHWAY	Service Station	Regulation under CLM Act not required
CHATSWOOD	Former Caltex Chatswood Service Station	607 Pacific HIGHWAY	Service Station	Contamination formerly regulated under the CLM Act
CHATSWOOD	Woolworths Chatswood	364-366 Eastern Valley WAY	Service Station	Regulation under CLM Act not required
CHERRYBROOK	Caltex Service Station	67 Shepherds DRIVE	Service Station	Regulation under CLM Act not required
CHESTER HILL	CMA RECYCLING AUSTRALIA PTY LIMITED 191 Miller Rd Chester Hill assessment (including 149 Orchard Rd).	191 Miller St & 149 Orchard Rd STREET	Chemical Industry	Under assessment

Suburb	SiteName	Address	ContaminationActivityType	ManagementClass
CHESTER HILL	Former Orica, Chester Hill	127 Orchard ROAD	Chemical Industry	Contamination formerly regulated under the CLM Act
CHESTER HILL	Integrated Packaging	141 Miller STREET	Other Industry	Under assessment
CHESTER HILL	Various industrial premises	191 Miller ROAD	Chemical Industry	Under assessment
CHIPPENDALE	Cnr Regent Street & Wellington Street, Chippendale	Wellington STREET	Chemical Industry	Contamination currently regulated under CLM Act
CHIPPING NORTON	Former ACR	85-107 Alfred STREET	Chemical Industry	Contamination currently regulated under CLM Act
CHIPPING NORTON	Former Solchem (Mobil) Depot Chipping Norton	49-51 Riverside ROAD	Other Petroleum	Regulation under CLM Act not required
CHISWICK	Former Sydney Wiremills (BHP) site	Blackwall Point ROAD	Other Industry	Regulation under CLM Act not required
CHITTAWAY BAY	Former Caltex Chittaway Point	100 Chittaway ROAD	Service Station	Regulation under CLM Act not required
CHULLORA	Chullora Railway Workshops	Worth STREET	Other Industry	Regulation under CLM Act not required
CLANDULLA	Brogans Creek Quarry	Brogans Creek ROAD	Other Industry	Under assessment
CLARENCE	Clarence Colliery	Chifley ROAD	Other Industry	Regulation under CLM Act not required
CLARENDON	Coles Express Clarendon Service Station	244 Hawkesbury Valley WAY	Service Station	Regulation under CLM Act not required
CLEARFIELD	Former Pamplings Dip Site	Off Clearfield ROAD	Cattle Dip	Regulation under CLM Act not required

Suburb	SiteName	Address	ContaminationActivityType	ManagementClass
CLYBUCCA	BP Service Station	2171 Pacific HIGHWAY	Service Station	Regulation under CLM Act not required
CLYDE	4 Tennyson Street, Clyde NSW 2142	4 Tennyson STREET	Other Industry	Regulation under CLM Act not required
CLYDE	7-Eleven Clyde	3 Parramatta Road, corner Harbord STREET	Service Station	Regulation under CLM Act not required
COBAR	Caltex Service Station	Lot 10 Railway PARADE	Service Station	Regulation under CLM Act not required
COBAR	Caltex Service Station Cobar	99 Marshall (formerly Cnr Barrier Highway and Bathurst Street) STREET	Service Station	Regulation under CLM Act not required
COBAR	Former Caltex (Bogas) Service Station Cobar	56-58 Marshall STREET	Service Station	Regulation under CLM Act not required
COBAR	Mckinnons Gold Mine	Cobar ROAD	Metal Industry	Regulation under CLM Act not required
COFFS HARBOUR	Aussitel Backpackers Hostel	312 Harbour DRIVE	Service Station	Contamination formerly regulated under the CLM Act
COFFS HARBOUR	BP Service Station	134-136 Pacific HIGHWAY	Service Station	Contamination formerly regulated under the CLM Act
COFFS HARBOUR	Caltex Service Station	157 Orlando STREET	Service Station	Regulation under CLM Act not required
COFFS HARBOUR	Coffs Harbour Slipway	38 Marina DRIVE	Other Industry	Regulation under CLM Act not required
COFFS HARBOUR	Dan Murphy's Coffs Harbour	10 Elbow STREET	Service Station	Regulation under CLM Act not required
COFFS HARBOUR	Mobil Coffs Harbour Airport	Aviation DRIVE	Other Petroleum	Contamination formerly regulated under the CLM Act

Suburb	SiteName	Address	ContaminationActivityType	ManagementClass
COFFS HARBOUR	Mobil Service Station	314-316 Harbour DRIVE	Service Station	Contamination formerly regulated under the CLM Act
COFFS HARBOUR	Woolworths Petrol	Park Beach Plaza, Arthur STREET	Service Station	Regulation under CLM Act not required
COLEAMBALLY	Former Mobil Coleambally Depot	19 Bencubbin AVENUE	Other Petroleum	Regulation under CLM Act not required
COLLARENEBRI	Former Shell Depot	Corner Narran Street and Queen STREET	Other Petroleum	Regulation under CLM Act not required
COLONGRA	Endeavour Colliery	Scenic DRIVE	Other Industry	Regulation under CLM Act not required
COLONGRA	Munmorah Colliery	Scenic DRIVE	Other Industry	Regulation under CLM Act not required
COLYTON	Coles Express (former Ampol) Service Station	86-88 Great Western HIGHWAY	Service Station	Contamination formerly regulated under the CLM Act
CONCORD	Caltex Service Station	89 Parramatta ROAD	Service Station	Regulation under CLM Act not required
CONCORD WEST	Caltex Service Station - 369 -375 Concord Road, Concord West	369-375 Concord ROAD	Service Station	Regulation under CLM Act not required
CONDOBOLIN	BP-Branded Service Station	38 Denison Street, corner Molong STREET	Service Station	Regulation under CLM Act not required
CONDOBOLIN	Former Ampol Depot	Cnr Parkes Road and Goobang STREET	Service Station	Regulation under CLM Act not required
CONDOBOLIN	Former Caltex Depot	Parkes ROAD	Service Station	Regulation under CLM Act not required
CONDOBOLIN	Former Mobil Depot	6 Burnett STREET	Other Petroleum	Contamination formerly regulated under the CLM Act

Suburb	SiteName	Address	ContaminationActivityType	ManagementClass
CONDOBOLIN	Mobil Condobolin Depot Railway Siding	Railway Siding behind 6 Burnett STREET	Other Petroleum	Regulation under CLM Act not required
CONSTITUTION HILL	Sydney Water Land	Caloola ROAD	Unclassified	Regulation under CLM Act not required
COOGEE	Caltex Coogee Service Station	146-148 Coogee Bay Road, corner Mount STREET	Service Station	Regulation under CLM Act not required
COOKS HILL	Former Council Depot Cooks Hill	152 Bruce Street and 115 Corlette STREET	Other Industry	Regulation under CLM Act not required
COOLAC	Coolac Service Station	Corner Hume Highway and Coleman STREET	Service Station	Regulation under CLM Act not required
COOLAH	BP Depot (Reliance Petroleum)	72 (formerly 17-23) Cunningham STREET	Other Petroleum	Regulation under CLM Act not required
COOLONGOLOOK	Caltex Service Station	Pacific HIGHWAY	Service Station	Regulation under CLM Act not required
COOMA	Caltex Cooma Service Station	44 Sharp Street, corner Baron STREET	Service Station	Regulation under CLM Act not required
COOMA	Former Caltex Cooma Depot	2 Short STREET	Service Station	Regulation under CLM Act not required
COOMA	Former Mobil Cooma Depot	2 Commissioner STREET	Other Petroleum	Regulation under CLM Act not required
COOMA	Former Shell Depot	48-50 Bradley STREET	Other Petroleum	Regulation under CLM Act not required
COOMA	Former Shell Service Station	48-52 Sharp STREET	Service Station	Contamination formerly regulated under the CLM Act
COOMA	Lowes Petroleum Cooma Depot and Service Station (Former BP Reliance Petroleum)	2-4 Sharp STREET	Other Petroleum	Regulation under CLM Act not required

Suburb	SiteName	Address	ContaminationActivityType	ManagementClass
COOMA	Woolworths Caltex Cooma Service Station	Bombala Street Cnr Massie STREET	Service Station	Regulation under CLM Act not required
COONABARABRAN	Caltex Service Station	Cnr Dawson & Drummond STREET	Service Station	Regulation under CLM Act not required
COONABARABRAN	Caltex Service Station	85-87 John STREET	Service Station	Regulation under CLM Act not required
COONABARABRAN	Former Mobil Depot	49 Cowper STREET	Other Petroleum	Regulation under CLM Act not required
COONABARABRAN	Former Shell Coonabarabran CVRO	Corner Cowper St and Dawson St, formerly 51 Cowper STREET	Other Petroleum	Regulation under CLM Act not required
COONABARABRAN	Shell Coles Express Service Station	2-6 John STREET	Service Station	Regulation under CLM Act not required
COONAMBLE	Caltex Service Station	Quambone ROAD	Service Station	Regulation under CLM Act not required
COONAMBLE	Former Shell Coonamble Depot	Corner Aberford Street and Quambone ROAD	Other Petroleum	Regulation under CLM Act not required
COORANBONG	Avondale Auto Centre	679 Freemans DRIVE	Service Station	Regulation under CLM Act not required
COORANBONG	Former Poultry Farm - 91 Alton Road, Cooranbong	64 - 98 Alton ROAD	Unclassified	Regulation under CLM Act not required
COOTAMUNDRA	Caltex Service Station	26-34 Hovell STREET	Service Station	Regulation under CLM Act not required
COOTAMUNDRA	Cootamundra Gasworks	140-146 Hovell STREET	Gasworks	Contamination currently regulated under CLM Act
COOTAMUNDRA	Former Amoco Depot	68-72 Hovell STREET	Other Petroleum	Contamination currently regulated under CLM Act

Suburb	SiteName	Address	ContaminationActivityType	ManagementClass
COOTAMUNDRA	Former Ampol Cootamundra Rail Siding	Back Brawlin ROAD	Other Petroleum	Regulation under CLM Act not required
COOTAMUNDRA	Former Ampol Service Station	72 Parker STREET	Service Station	Regulation under CLM Act not required
COOTAMUNDRA	Former BP Depot	1-5 Murray STREET	Other Petroleum	Regulation under CLM Act not required
COOTAMUNDRA	Former Caltex Depot	219 Sutton STREET	Other Petroleum	Regulation under CLM Act not required
CORAMBA	Martin Street	End of Martin Street and adjacent car park OTHER	Service Station	Ongoing maintenance required to manage residual contamination (CLM Act)
CORNWALLIS	532 Cornwallis Road, Cornwallis	532 Cornwallis ROAD	Other Industry	Regulation under CLM Act not required
COROWA	Cignall Corowa	280 Hume STREET	Service Station	Under preliminary investigation order
COROWA	Corowa Shire Council Works Depot	24 Poseidon ROAD	Other Petroleum	Regulation under CLM Act not required
COROWA	Former Ampol Corowa	10 Bow STREET	Service Station	Regulation under CLM Act not required
CORRIMAL	7-Eleven Corrimal	138-146 Princes HIGHWAY	Service Station	Regulation under CLM Act not required
CORRIMAL	Woolworths Petrol - Corrimal	275 Princes HIGHWAY	Service Station	Regulation under CLM Act not required
COWRA	Cowra Residential Site	32 Brougham STREET	Landfill	Under assessment
COWRA	Former Gasworks	30 Brougham STREET	Gasworks	Contamination currently regulated under CLM Act

Suburb	SiteName	Address	ContaminationActivityType	ManagementClass
COWRA	Landmark Fertiliser Storage Facility	Corner Young Road & Waratah STREET	Chemical Industry	Regulation under CLM Act not required
COWRA	Lowes Petroleum (former BP Cowra Depot)	12 Campbell STREET	Other Petroleum	Regulation under CLM Act not required
COWRA	Shell Depot	34 Brougham STREET	Other Petroleum	Contamination formerly regulated under the CLM Act
CRANGAN BAY	Former Service Station	555 and 565 Pacific HIGHWAY	Service Station	Contamination currently regulated under CLM Act
CREMORNE	Shell Coles Express Service Station	225 Military ROAD	Service Station	Regulation under CLM Act not required
CRESTWOOD	Former BP Queanbeyan	64 Uriarra ROAD	Service Station	Regulation under CLM Act not required
CRESTWOOD	Former Caltex Depot Queanbeyan	36 Kendall (Cnr Stephens Rd) AVENUE	Other Petroleum	Regulation under CLM Act not required
CROMER	Former Roche Products Dee Why Facility	100 South Creek ROAD	Other Industry	Contamination currently regulated under CLM Act
CRONULLA	Breen Holdings	Bate Bay ROAD	Other Industry	Regulation under CLM Act not required
CROWS NEST	Caltex Service Station	111-121 Falcon STREET	Service Station	Regulation under CLM Act not required
CROYDON	BP Ashfield	584 Parramatta ROAD	Service Station	Regulation under CLM Act not required
CROYDON	Caltex Service Station	404-410 Liverpool ROAD	Service Station	Regulation under CLM Act not required
CROYDON PARK	Mobil Service Station	334 Georges River ROAD	Service Station	Regulation under CLM Act not required

Suburb	SiteName	Address	ContaminationActivityType	ManagementClass
CULCAIRN	Caltex Service Station	2883 Olympic HIGHWAY	Service Station	Regulation under CLM Act not required
CULLEN BULLEN	Baal Bone Colliery	Castlereagh HIGHWAY	Other Industry	Regulation under CLM Act not required
CUNDLETOWN	Caltex Service Station (1 Manning River Drive)	Old Pacific HIGHWAY	Service Station	Regulation under CLM Act not required
CURL CURL	John Fisher Park	Corner Harbord and Abbott ROADS	Landfill	Regulation under CLM Act not required
DACEYVILLE	Astrolabe Park	Cook AVENUE	Landfill	Regulation under CLM Act not required
DAPTO	7-Eleven Dapto	125 Princes HIGHWAY	Service Station	Under assessment
DAPTO	Nicheinvest Pty Ltd (Former service station)	133-139 Lakelands DRIVE	Service Station	Regulation under CLM Act not required
DAPTO	RailCorp Dapto	(Rear of property) 12-14 Hamilton STREET	Other Industry	Regulation under CLM Act not required
DARLINGHURST	18-28 Neild Avenue, Darlinghurst	18-28 Neild AVENUE	Landfill	Regulation under CLM Act not required
DARLINGHURST	Cross City Tunnel	Riley Street and William STREET	Service Station	Contamination was addressed via the planning process (EP&A Act)
DARLINGHURST	Proposed Retail Unit	139-155 Palmer STREET	Unclassified	Regulation under CLM Act not required
DEE WHY	Caltex Service Station	793-797 Pittwater ROAD	Service Station	Regulation under CLM Act not required
DEE WHY	Dee Why Town Centre	Pittwater ROAD	Other Industry	Regulation under CLM Act not required

Suburb	SiteName	Address	ContaminationActivityType	ManagementClass
DEE WHY	United Dee Why	148 Pacific Parade STREET	Service Station	Contamination currently regulated under CLM Act
DEE WHY	United Dee Why Pittwater	625 Pittwater (Cnr Mooramba Road) ROAD	Service Station	Under assessment
DENHAM COURT	Denham Court Caravan Park and Service Station	505 Campbelltown ROAD	Service Station	Contamination currently regulated under CLM Act
DENILIQUIN	BP Depot (Reliance Petroleum)	125 - 127 Hardinge STREET	Service Station	Regulation under CLM Act not required
DENILIQUIN	Former Deniliquin Caltex Depot	116-118 Hardinge (Cnr Wood St) STREET	Service Station	Regulation under CLM Act not required
DENILIQUIN	Former Deniliquin Gasworks	365, 369 and 329-331 George and 380 and 386 Charlotte STREET	Gasworks	Under assessment
DENILIQUIN	Former Shell Depot	143-147 Napier STREET	Other Petroleum	Regulation under CLM Act not required
DENILIQUIN	Landmark Fertiliser Storage Facility	99-101 Davidson STREET	Chemical Industry	Regulation under CLM Act not required
DENILIQUIN	Previous Council depot site	392 - 394 Hay ROAD	Unclassified	Under assessment
DENILIQUIN	Shell Coles Express Service Station	336 Victoria STREET	Service Station	Contamination formerly regulated under the CLM Act
DENMAN	Former Industrial Site	10 Fontana WAY	Metal Industry	Regulation under CLM Act not required
DENMAN	Former Industrial Site	9 Fontana WAY	Metal Industry	Regulation under CLM Act not required
DORA CREEK	Former Service Station	4 Doree PLACE	Service Station	Regulation under CLM Act not required

Suburb	SiteName	Address	ContaminationActivityType	ManagementClass
DOUBLE BAY	64 Suttie Road, Double Bay NSW 2028	64 Suttie ROAD	Other Industry	Regulation under CLM Act not required
DOYALSON	Mannering Colliery (formerly Wyee)	Rutleys ROAD	Other Industry	Regulation under CLM Act not required
DOYALSON	Munmorah Power Station	(Central Coast Highway) Scenic DRIVE	Other Industry	Under assessment
DOYALSON	Part Lot 3 DP 259306	Off David STREET	Other Industry	Regulation under CLM Act not required
DOYALSON NORTH	Caltex Service Station	235 Pacific HIGHWAY	Service Station	Regulation under CLM Act not required
DOYALSON NORTH	Shell Coles Express Service Station	260-270 Pacific HIGHWAY	Service Station	Regulation under CLM Act not required
DRUMMOYNE	Caltex Service Station	191-195 Lyons ROAD	Service Station	Regulation under CLM Act not required
DRUMMOYNE	Coles Express Service Station Drummoyne (Eastbound)	36-46 Victoria ROAD	Service Station	Regulation under CLM Act not required
DRUMMOYNE	Coles Express Service Station Drummoyne South (Westbound)	39-45 Victoria ROAD	Service Station	Regulation under CLM Act not required
DRUMMOYNE	Former Dry Cleaners	225 Victoria ROAD	Chemical Industry	Regulation under CLM Act not required
DUBBO	Ampol Service Station, Dubbo	Cnr Brisbane Street and Cobra STREET	Service Station	Contamination currently regulated under CLM Act
DUBBO	BP Reliance Petroleum Service Station (Former Mobil Depot)	107 Erskine STREET	Other Petroleum	Regulation under CLM Act not required
DUBBO	BP-Branded Service Station Dubbo West	51-63 Whylandra STREET	Service Station	Regulation under CLM Act not required

Suburb	SiteName	Address	ContaminationActivityType	ManagementClass
DUBBO	Caltex Service Station	119 Bourke STREET	Service Station	Regulation under CLM Act not required
DUBBO	Caltex Service Station, Dubbo	60 Windsor PARADE	Service Station	Regulation under CLM Act not required
DUBBO	Dubbo Police Station	143 Brisbane STREET	Other Petroleum	Regulation under CLM Act not required
DUBBO	Former Ambulance Station	165 Brisbane STREET	Other Petroleum	Contamination formerly regulated under the CLM Act
DUBBO	Former Caltex Depot	Phillip (corner Fitzroy) STREET	Service Station	Regulation under CLM Act not required
DUBBO	Former Mobil depot	40-44 Morgan STREET	Other Petroleum	Regulation under CLM Act not required
DUBBO	Inland Petroleum (Former Shell) Depot	109 Erskine STREET	Other Petroleum	Regulation under CLM Act not required
DUBBO	Lowes Petroleum (BP-Branded) Depot, Dubbo	105 Erskine STREET	Service Station	Regulation under CLM Act not required
DUBBO	Shell Coles Express Service Station	131-133 Cobra STREET	Service Station	Regulation under CLM Act not required
DUBBO	Shell Coles Express Service Station	45-49 Whylandra STREET	Service Station	Regulation under CLM Act not required
DUBBO	United (former Volume Plus) Service Station	219-223 Cobra STREET	Service Station	Regulation under CLM Act not required
DUDLEY	Dudley Public School	Cnr Ocean & Boundary STREET	Landfill	Under assessment
DULWICH HILL	Denison Road Playground	194 Denison ROAD	Landfill	Regulation under CLM Act not required

Suburb	SiteName	Address	ContaminationActivityType	ManagementClass
DULWICH HILL	Former Tyre Recapping	115-117 Constitution ROAD	Other Industry	Regulation under CLM Act not required
DUNEDOO	Former Shell Depot Dunedoo	Cnr Bolaro and Redbank STREET	Other Petroleum	Regulation under CLM Act not required
DUNGOG	Former HWC Maintenance Depot for Civil Engineering Works	86 Abelard STREET	Other Industry	Regulation under CLM Act not required
DUNGOG	Lot 54 Common Rd	54 Common ROAD	Unclassified	Regulation under CLM Act not required
DUNMORE	Equestrian Centre	71 Fig Hill LANE	Unclassified	Regulation under CLM Act not required
DURAL	21 John Radley Avenue, Dural	21 John Radley AVENUE	Landfill	Under assessment
DURAL	BP Dural Service Station	580 Old Northern ROAD	Service Station	Regulation under CLM Act not required
DURAL	Caltex Dural Service Station	917-923 Old Northern ROAD	Service Station	Regulation under CLM Act not required
DURAL	Caltex Service Station	530 Old Northern ROAD	Service Station	Regulation under CLM Act not required
DURAL	Woolworths Service Station	532 Old Northern ROAD	Service Station	Regulation under CLM Act not required
DURI	Duri Store	13 Railway AVENUE	Service Station	Contamination currently regulated under CLM Act
EAGLE VALE	BP Service Station	Corner Eagle Vale Drive and Gould ROAD	Service Station	Regulation under CLM Act not required
EARLWOOD	2, 4 & 6 Unwin Street Earlwood	2, 4 & 6 Unwin STREET	Landfill	Regulation under CLM Act not required

Suburb	SiteName	Address	ContaminationActivityType	ManagementClass
EARLWOOD	RTA Land	3 Jackson PLACE	Unclassified	Contamination currently regulated under CLM Act
EARLWOOD	Wolli Creek Aqueduct	Unwin STREET	Unclassified	Regulation under CLM Act not required
EAST BALLINA	Caltex East Ballina Service Station	34 Links AVENUE	Service Station	Regulation under CLM Act not required
EAST GOSFORD	Hylton Moore Park	Althrop STREET	Landfill	Contamination currently regulated under CLM Act
EAST GOSFORD	Mobil Service Station	44 Victoria STREET	Service Station	Contamination formerly regulated under the CLM Act
EAST GOSFORD	Presbyterian Aged Care Facility	8-18 Enid CRESCENT	Landfill	Regulation under CLM Act not required
EAST MAITLAND	Caltex East Maitland Service Station	Newcastle Road, Corner William STREET	Service Station	Regulation under CLM Act not required
EAST MAITLAND	Former Gasworks Site	Corner Melbourne Street and Brisbane STREET	Gasworks	Regulation under CLM Act not required
EAST MAITLAND	United Service Station East Maitland	164 (also known as 250) Newcastle STREET	Service Station	Regulation under CLM Act not required
EAST MAITLAND	Woolworths Caltex Green Hills	14 Mitchell DRIVE	Service Station	Regulation under CLM Act not required
EAST TAMWORTH	Caltex Service Station	350-362 Armidale ROAD	Service Station	Regulation under CLM Act not required
EASTERN CREEK	Caltex Service Station	M4 (Eastbound) MOTORWAY	Service Station	Regulation under CLM Act not required
EASTERN CREEK	Caltex Service Station M4 Motorway Westbound	M4 (Westbound) MOTORWAY	Service Station	Regulation under CLM Act not required

Suburb	SiteName	Address	ContaminationActivityType	ManagementClass
EASTERN CREEK	Fulton Hogan Industries (formerly Pioneer Road Services)	Honeycomb DRIVE	Other Industry	Regulation under CLM Act not required
EASTGARDENS	130-150 Bunnerong Road Eastgardens	130 - 150 Bunnerong ROAD	Other Industry	Regulation under CLM Act not required
EASTLAKES	73 Gardeners Road	73 Gardeners ROAD	Unclassified	Regulation under CLM Act not required
EASTLAKES	Budget Petroleum Eastlakes	102 Maloney STREET	Service Station	Contamination formerly regulated under the CLM Act
EASTLAKES	Eastlakes Reserve	Evans AVENUE	Service Station	Contamination formerly regulated under the CLM Act
EASTLAKES	Former Shell Rosebery service station and adjacent land	275-279 Gardeners ROAD	Service Station	Contamination formerly regulated under the CLM Act
EASTWOOD	Former Mobil Service Station Eastwood	3-5 Trelawney (Cnr Rutledge St) STREET	Service Station	Regulation under CLM Act not required
EDEN	Caltex Service Station	159 Imlay STREET	Service Station	Regulation under CLM Act not required
EDEN	Former Caltex Eden Depot	80-82 Imlay STREET	Service Station	Contamination currently regulated under CLM Act
EDENSOR PARK	7-Eleven (former Mobil) Service Station	615-621 Cowpasture Road, corner Elizabeth DRIVE	Service Station	Regulation under CLM Act not required
EDENSOR PARK	Caltex Bonnyrigg Service Station, Edensor Park	549 Elizabeth DRIVE	Service Station	Regulation under CLM Act not required
EDGECLIFF	BP-branded (former Coles Express) Service Station	73-85A New South Head ROAD	Service Station	Regulation under CLM Act not required
EDGEWORTH	Caltex Service Station	662 Main ROAD	Service Station	Regulation under CLM Act not required

Suburb	SiteName	Address	ContaminationActivityType	ManagementClass
EDGEWORTH	Caltex-Woolworths Branded Service Station Edgeworth	738-742 Main ROAD	Service Station	Regulation under CLM Act not required
EMERALD BEACH	Shell Coles Express Woolgoolga Service Station	1850 Pacific HIGHWAY	Service Station	Regulation under CLM Act not required
EMERTON	7-Eleven Emerton	135-137 Popondetta ROAD	Service Station	Regulation under CLM Act not required
EMPIRE BAY	Empire Bay Marina	16B Sorrento ROAD	Other Industry	Contamination currently regulated under CLM Act
EMU HEIGHTS	7-Eleven Service Station	126 Old Bathurst ROAD	Service Station	Regulation under CLM Act not required
EMU HEIGHTS	Woolworths Service Station	132 Old Bathurst ROAD	Service Station	Regulation under CLM Act not required
EMU PLAINS	Woolworths Service Station	283 Great Western HIGHWAY	Service Station	Regulation under CLM Act not required
ENGADINE	BP Branded Service Station	963 Old Princes HIGHWAY	Service Station	Contamination currently regulated under CLM Act
ENGADINE	BP Service Station	1234 Princes HIGHWAY	Service Station	Contamination currently regulated under CLM Act
ENGADINE	Former Caltex Service Station	995 Old Princes HIGHWAY	Service Station	Regulation under CLM Act not required
ENNGONIA	Clara Hart Village	17 Fourth AVENUE	Landfill	Under assessment
EPPING	7-Eleven (former Mobil) Service Station	246 Beecroft ROAD	Service Station	Regulation under CLM Act not required
ERINA	7-Eleven Erina	214 The Entrance ROAD	Service Station	Regulation under CLM Act not required

Suburb	SiteName	Address	ContaminationActivityType	ManagementClass
ERINA	7-Eleven Service Station	96 The Entrance ROAD	Service Station	Regulation under CLM Act not required
ERINA	Caltex Service Station	155 The Entrance ROAD	Service Station	Regulation under CLM Act not required
ERINA	Coles Express Service Station Erina	211 The Entrance ROAD	Service Station	Regulation under CLM Act not required
ERINA	Jaycar Electronics Store	1 Aston ROAD	Other Petroleum	Contamination currently regulated under CLM Act
ERMINGTON	Blue Star Ermington	700 Victoria ROAD	Service Station	Regulation under CLM Act not required
ERMINGTON	Caltex Service Station	562 Victoria ROAD	Service Station	Regulation under CLM Act not required
ERSKINE PARK	Western Sydney Service Centre	25-55 Templar ROAD	Other Industry	Regulation under CLM Act not required
ERSKINEVILLE	Area B - Public Domain / The Roadway	1A Coulson STREET	Other Petroleum	Regulation under CLM Act not required
ERSKINEVILLE	Department of Housing	52 John STREET	Other Industry	Regulation under CLM Act not required
ERSKINEVILLE	Lot 4/1A Coulson Street	Coulson STREET	Other Industry	Regulation under CLM Act not required
ERSKINEVILLE	RailCorp land	Coulson STREET	Other Industry	Regulation under CLM Act not required
ERSKINEVILLE	Redevelopment Site (Former Industrial Park) Erskineville	36/1A Coulson STREET	Other Industry	Regulation under CLM Act not required
EUABALONG WEST	BP Euabalong West Depot (Reliance Petroleum)	12 Illewong STREET	Other Petroleum	Regulation under CLM Act not required

Suburb	SiteName	Address	ContaminationActivityType	ManagementClass
EVANS HEAD	Bundjalung National Park	The Gap ROAD	Unclassified	Regulation under CLM Act not required
EVANS HEAD	Evans Head Aerodrome	Memorial Airport DRIVE	Other Industry	Regulation under CLM Act not required
EVANS HEAD	Evans Head Residential subdivision	Bounded by Currajong, Woodburn, Carrabeen Streets and Tuckeroo CRESCENT	Unclassified	Regulation under CLM Act not required
EVELEIGH	Australian Technology Park	Henderson ROAD	Other Industry	Regulation under CLM Act not required
EVELEIGH	Macdonaldtown Triangle	Burren STREET	Gasworks	Contamination being managed via the planning process (EP&A Act)
FAIRFIELD	Endeavour Energy Fairfield Zone Substation	22 Hedges STREET	Other Industry	Regulation under CLM Act not required
FAIRFIELD EAST	Speedway-Branded Service Station Fairfield	251 The Horsley DRIVE	Service Station	Regulation under CLM Act not required
FAIRFIELD HEIGHTS	7-Eleven Fairfield Heights	234 Hamilton (Cnr The Boulevarde) ROAD	Service Station	Regulation under CLM Act not required
FAIRY MEADOW	Caltex Fuel Depot and adjoining land	46 Montague STREET	Service Station	Contamination formerly regulated under the CLM Act
FAIRY MEADOW	Deynal (Seeman)	51-59 Princes HIGHWAY	Service Station	Regulation under CLM Act not required
FAIRY MEADOW	Woolworths Petrol Service Station	47 Princes HIGHWAY	Service Station	Regulation under CLM Act not required
FARLEY	Farley Wastewater Treatment Works	Owlpen LANE	Other Industry	Regulation under CLM Act not required
FASSIFERN	Former Arsenic Smelter	Fassifern ROAD	Other Industry	Regulation under CLM Act not required

Suburb	SiteName	Address	ContaminationActivityType	ManagementClass
FASSIFERN	Newstan Colliery	Fassifern ROAD	Other Industry	Regulation under CLM Act not required
FEDERAL	Federal General Store	3-6 Federal DRIVE	Service Station	Contamination formerly regulated under the CLM Act
FENNELL BAY	Fennell Bay Public School	2 Bay ROAD	Unclassified	Under assessment
FERN BAY	Former service station	37 Fullerton (1006 Nelson Bay Road) STREET	Service Station	Regulation under CLM Act not required
FIVE DOCK	7-Eleven Five Dock Service Station	231-235 Great North ROAD	Service Station	Regulation under CLM Act not required
FIVE DOCK	Caltex Five Dock Service Station	47 Ramsay Road, corner Fairlight STREET	Service Station	Regulation under CLM Act not required
FORBES	BP (Former Mobil) Depot Forbes	3-15 Union STREET	Other Petroleum	Regulation under CLM Act not required
FORBES	BP Service Station Forbes	29 Dowling STREET	Service Station	Regulation under CLM Act not required
FORBES	Caltex Service Station Forbes	Parkes ROAD	Service Station	Regulation under CLM Act not required
FORBES	Former Gasworks	24-26 Union STREET	Gasworks	Contamination currently regulated under CLM Act
FORBES	Former Shell Depot	Stephen STREET	Other Petroleum	Regulation under CLM Act not required
FORBES	Woolworths (Former Save on Fuel) Service Station	26 Dowling STREET	Service Station	Regulation under CLM Act not required
FORESTVILLE	BP Service Station, Forestville	632 Warringah ROAD	Service Station	Contamination currently regulated under CLM Act

Suburb	SiteName	Address	ContaminationActivityType	ManagementClass
FORESTVILLE	Shell Service Station	667 Warringah ROAD	Service Station	Contamination formerly regulated under the CLM Act
FORRESTERS BEACH	Caltex Service Station	The Entrance Rd Cnr Bellevue ROAD	Service Station	Regulation under CLM Act not required
FORSTER	Caltex Service Station	16-18 Lake STREET	Service Station	Regulation under CLM Act not required
FORSTER	Enhance (Former Mobil) Service Station	86-88 Macintosh STREET	Service Station	Regulation under CLM Act not required
FORSTER	Shell (Kneebone's) Service Station	2-6 The Lakes WAY	Service Station	Regulation under CLM Act not required
FREDERICKTON	Former Service station	2-4 Great North ROAD	Service Station	Regulation under CLM Act not required
FRENCHS FOREST	Former 7-Eleven / Mobil Beacon Hill Service Station, Frenchs Forest	312 Warringah ROAD	Service Station	Regulation under CLM Act not required
FRENCHS FOREST	Former BP Service Station	Russell AVENUE	Service Station	Regulation under CLM Act not required
FRESHWATER	Former Dry Cleaners	121 Wyndora AVENUE	Other Industry	Regulation under CLM Act not required
FRESHWATER	Prime Service Station Freshwater	117 Harbord ROAD	Service Station	Regulation under CLM Act not required
GATESHEAD	7-Eleven Gateshead	13-15 Pacific HIGHWAY	Service Station	Under assessment
GEORGETOWN	Former Caltex Service Station	4 Georgetown ROAD	Service Station	Regulation under CLM Act not required
GERRINGONG	Gerringong Cooperative	18 Belinda STREET	Other Petroleum	Regulation under CLM Act not required

Suburb	SiteName	Address	ContaminationActivityType	ManagementClass
GILGANDRA	Caltex Service Station Gilgandra	6425 Newell HIGHWAY	Service Station	Regulation under CLM Act not required
GILGANDRA	Former Mobil Depot	2 Federation STREET	Other Petroleum	Regulation under CLM Act not required
GILGANDRA	Former Mobil Depot	20 Federation STREET	Other Petroleum	Regulation under CLM Act not required
GILGANDRA	United (Former Mobil) Service Station	13 Castlereagh STREET	Service Station	Regulation under CLM Act not required
GILLENBAH	Caltex (Former Mobil) Narrandera Service Station	16321 - 16335 Newell HIGHWAY	Service Station	Regulation under CLM Act not required
GIRRAWEEN	Caltex Pendle Hill Service Station Girraween	602 Great Western HIGHWAY	Service Station	Regulation under CLM Act not required
GIRRAWEEN	Industrial Galvanizers Girraween	20-22 Amax AVENUE	Metal Industry	Regulation being finalised
GLADESVILLE	Caltex Service Station	287-295 Victoria ROAD	Service Station	Regulation under CLM Act not required
GLADESVILLE	Caltex Service Station	116 Victoria ROAD	Service Station	Regulation under CLM Act not required
GLADESVILLE	Glade View Business Park	436-484 Victoria ROAD	Other Industry	Ongoing maintenance required to manage residual contamination (CLM Act)
GLADESVILLE	Road Reserve	Pittwater ROAD	Other Industry	Regulation under CLM Act not required
GLADSTONE	Barbers Auto Port	52-53 Barnard STREET	Service Station	Under assessment
GLEBE	The Hill and Jubilee Embankment	12 Maxwell ROAD	Other Industry	Regulation under CLM Act not required

Suburb	SiteName	Address	ContaminationActivityType	ManagementClass
GLEN INNES	Ambulance Station	106 Bourke STREET	Unclassified	Regulation under CLM Act not required
GLEN INNES	Caltex Glen Innes Paddock	9979 New England HIGHWAY	Service Station	Regulation under CLM Act not required
GLEN INNES	Caltex Glen Innes Service Station	Meade Street, corner Church STREET	Service Station	Regulation under CLM Act not required
GLEN INNES	Caltex Service Station	Cnr Taylor Street & Church STREET	Service Station	Regulation under CLM Act not required
GLEN INNES	Council-owned Laneway	Lot 2 Lang STREET	Gasworks	Regulation under CLM Act not required
GLEN INNES	Former Caltex Depot, Glen Innes	Lot 1 DP785636 Lambeth STREET	Other Petroleum	Regulation under CLM Act not required
GLEN INNES	Former Shell Depot	Lambeth STREET	Other Petroleum	Regulation under CLM Act not required
GLEN INNES	Telstra Depot Glen Innes	126 Lambeth STREET	Unclassified	Regulation under CLM Act not required
GLENBROOK	Caltex Service Station Glenbrook	78 Great Western HIGHWAY	Service Station	Regulation under CLM Act not required
GLENDALE	Coles Express Glendale	593 Main ROAD	Service Station	Regulation under CLM Act not required
GLENDALE	Former Service Station	334-342 Lake ROAD	Unclassified	Regulation under CLM Act not required
GLENDALE	Settlement Pond	65 Glendale DRIVE	Unclassified	Regulation under CLM Act not required
GLENDALE	Woolworths Service Station	Stockland DRIVE	Service Station	Regulation under CLM Act not required

Suburb	SiteName	Address	ContaminationActivityType	ManagementClass
GLENDENNING	7-Eleven Plumpton Service Station Glendenning	1 Dublin Street, corner Richmond ROAD	Service Station	Regulation under CLM Act not required
GLENORIE	Caltex Glenorie Service Station	912 Old Northern ROAD	Service Station	Regulation under CLM Act not required
GLENTHORNE	Caltex Taree Service Station	Manning River DRIVE	Service Station	Regulation under CLM Act not required
GLOUCESTER	Caltex Service Station	141 Church STREET	Service Station	Regulation under CLM Act not required
GOOLMANGAR	Goolmangar General Store	851 Nimbin ROAD	Service Station	Regulation under CLM Act not required
GOONELLABAH	Former Invercauld Road Cattle Dip	161 Invercauld ROAD	Cattle Dip	Contamination formerly regulated under the CLM Act
GOSFORD	United (former Mobil) Depot	Corner Merinee Road and Bowen CRESCENT	Other Petroleum	Regulation under CLM Act not required
GOULBURN	Caltex Depot	13 Sloane STREET	Other Petroleum	Regulation under CLM Act not required
GOULBURN	Caltex Service Station	72-74 Clinton STREET	Service Station	Regulation under CLM Act not required
GOULBURN	Caltex Service Station	68 Goldsmith STREET	Service Station	Regulation under CLM Act not required
GOULBURN	Caltex Service Station	315 Auburn, corner Bradley STREET	Service Station	Regulation under CLM Act not required
GOULBURN	Coles Express Service Station	90 Cowper (Corner Clinton Street) STREET	Service Station	Regulation under CLM Act not required
GOULBURN	Former Goulburn Gasworks	1 Blackshaw ROAD	Gasworks	Ongoing maintenance required to manage residual contamination (CLM Act)

Suburb	SiteName	Address	ContaminationActivityType	ManagementClass
GOULBURN	Former Mobil Service Station Goulburn	422-426 Auburn STREET	Service Station	Regulation under CLM Act not required
GOULBURN	Former Shell Autoport Service Station	Corner Bruce Street and Lagoon STREET	Service Station	Regulation under CLM Act not required
GOULBURN	Goulburn JS Hollingworth & Wheat Siding Yards	Goulburn STREET	Other Industry	Under assessment
GOULBURN	Goulburn Roundhouse	12 Braidwood ROAD	Other Industry	Under assessment
GOULBURN	Goulburn Tannery	13 Gibson STREET	Other Industry	Regulation under CLM Act not required
GOULBURN	Metro Goulburn Depot	23 Braidwood ROAD	Other Petroleum	Regulation under CLM Act not required
GOULBURN	Mobil Service Station	129 Lagoon STREET	Service Station	Contamination formerly regulated under the CLM Act
GRAFTON	BP Service Station (Reliance Petroleum)	14 Villiers (Cnr Fitzroy) STREET	Service Station	Regulation under CLM Act not required
GRAFTON	Caltex Service Station	Corner Villiers St and Fitzroy STREET	Service Station	Regulation under CLM Act not required
GRAFTON	Caltex Service Station	179 Prince STREET	Service Station	Regulation under CLM Act not required
GRAFTON	Former BP Service Station (Reliance Petroleum)	202 Queen STREET	Service Station	Regulation under CLM Act not required
GRAFTON	Former General Store and Service Station Grafton	161 Turf STREET	Service Station	Regulation under CLM Act not required
GRAFTON	Former Mobil Depot Grafton	2-16 Bruce STREET	Other Petroleum	Regulation under CLM Act not required

Suburb	SiteName	Address	ContaminationActivityType	ManagementClass
GRAFTON	Former Shell Depot	2 Milton STREET	Other Petroleum	Regulation under CLM Act not required
GRAFTON	Grafton Works Depot	26-28 Bruce STREET	Other Petroleum	Regulation under CLM Act not required
GRAFTON	Lowes Petroleum (BP-Branded) Depot, Grafton	13 Orara STREET	Other Petroleum	Regulation under CLM Act not required
GRAFTON	Woolworths Petrol	75 - 77 Fitzroy Street Cnr of Duke STREET	Service Station	Regulation under CLM Act not required
GRANVILLE	7-Eleven Service Station	154-160 Parramatta ROAD	Service Station	Regulation under CLM Act not required
GRANVILLE	A'Becketts Creek	Albert STREET	Unclassified	Contamination currently regulated under POEO Act
GRANVILLE	Australand	15-17 Berry STREET	Other Industry	Regulation under CLM Act not required
GRANVILLE	Caltex Service Station	144 Parramatta ROAD	Service Station	Regulation under CLM Act not required
GRANVILLE	Commercial Property	2B Factory STREET	Other Industry	Ongoing maintenance required to manage residual contamination (CLM Act)
GRANVILLE	Old Granville Depot	23 Elizabeth STREET	Unclassified	Regulation under CLM Act not required
GRANVILLE	Woolworths Service Station Granville	158 Clyde STREET	Service Station	Regulation under CLM Act not required
GREEN POINT	7-Eleven Green Point	388-390 Avoca DRIVE	Service Station	Under assessment
GREENACRE	7-Eleven (former Mobil) Service Station	301-305 Hume HIGHWAY	Service Station	Regulation under CLM Act not required

Suburb	SiteName	Address	ContaminationActivityType	ManagementClass
GREENACRE	Caltex Service Station	87 - 91 Roberts ROAD	Service Station	Regulation under CLM Act not required
GREENACRE	Coles Greenacre	13-19 Boronia ROAD	Other Industry	Regulation under CLM Act not required
GREENACRE	Former Plating Works	12 Claremont STREET	Unclassified	Regulation under CLM Act not required
GREENWICH	Gore Creek Reserve - Drainage Line	St Vincents ROAD	Other Industry	Regulation under CLM Act not required
GRENFELL	Former SRA Fuel Depot	Grafton STREET	Other Petroleum	Regulation under CLM Act not required
GRENFELL	Grenfell Gasworks	Corner Gooloogong Road & Bourke STREET	Gasworks	Regulation under CLM Act not required
GRETA	Coles Express Greta	122 New England HIGHWAY	Service Station	Regulation under CLM Act not required
GRETA	Former landfill	Hollingshed ROAD	Landfill	Regulation under CLM Act not required
GRETA	redevelopment site	112-114 High STREET	Other Industry	Regulation under CLM Act not required
GREYSTANES	Metro Branded (former Mobil) Service Station	73 Ettalong ROAD	Service Station	Regulation under CLM Act not required
GRIFFITH	Belford Petroleum (former Mobil) Depot	30 Banna AVENUE	Service Station	Regulation under CLM Act not required
GRIFFITH	Caltex Service Station and Depot	2-4 Mackay AVENUE	Service Station	Regulation under CLM Act not required
GRIFFITH	Former Ampol Depot	32-34 Mackay AVENUE	Other Petroleum	Regulation under CLM Act not required

Suburb	SiteName	Address	ContaminationActivityType	ManagementClass
GRIFFITH	Former BP Service Station (Reliance Petroleum)	81 Banna AVENUE	Service Station	Regulation under CLM Act not required
GRIFFITH	Former Landmark Fertiliser Storage Facility	2-8 Jensen ROAD	Chemical Industry	Regulation under CLM Act not required
GRIFFITH	Former Murrumbidgee Irrigation Depot	55-77 Banna AVENUE	Other Industry	Regulation under CLM Act not required
GRIFFITH	Liberty Depot (former Shell CVRO) Griffith	6-10 Mackay AVENUE	Other Petroleum	Regulation under CLM Act not required
GRIFFITH	Mobil Depot - Griffith Airport	Off Rememberance DRIVE	Other Petroleum	Regulation under CLM Act not required
GUILDFORD	7-Eleven Service Station Guildford West	176 Fowler ROAD	Service Station	Regulation under CLM Act not required
GULGONG	Lowes Petroleum (former BP) Depot Gulgong	6 Railway STREET	Other Petroleum	Regulation under CLM Act not required
GULGONG	The Oval Site	Queen STREET	Unclassified	Regulation under CLM Act not required
GULMARRAD	BP Service Station Maclean	3976 Pacific HIGHWAY	Service Station	Regulation under CLM Act not required
GUMLY GUMLY	Brick Kiln Reserve	Eunony Bridge ROAD	Landfill	Regulation under CLM Act not required
GUMLY GUMLY	Caltex Service Station	3723 Sturt HIGHWAY	Service Station	Regulation under CLM Act not required
GUNDAGAI	Former Mobil Depot	98 Mount STREET	Other Petroleum	Regulation under CLM Act not required
GUNNEDAH	Adjacent to Service Station	Intersection of Henry Street and Conadilly STREET	Service Station	Contamination formerly regulated under the CLM Act

Suburb	SiteName	Address	ContaminationActivityType	ManagementClass
GUNNEDAH	Ampol Australia Petroleum Pty Ltd (previously Caltex Australia)	21 Abbott STREET	Service Station	Regulation under CLM Act not required
GUNNEDAH	BP Depot Gunnedah	103 Mathias ROAD	Other Petroleum	Contamination currently regulated under CLM Act
GUNNEDAH	BP Service Station	Corner Conadilly Street & Henry STREET	Service Station	Contamination formerly regulated under the CLM Act
GUNNEDAH	Former Caltex Depot	61 Railway AVENUE	Other Petroleum	Contamination formerly regulated under the CLM Act
GUNNEDAH	Former Shell Depot Gunnedah	85-89 Barber STREET	Other Petroleum	Regulation under CLM Act not required
GUNNEDAH	Former Telstra Line Depot	81 Barber STREET	Other Petroleum	Regulation under CLM Act not required
GUNNEDAH	Mobil Gunnedah Depot	16-24 Wentworth STREET	Other Petroleum	Regulation under CLM Act not required
GUNNEDAH	Mobil Service Station	341 Conadilly STREET	Service Station	Contamination formerly regulated under the CLM Act
GUNNEDAH	Property NSW Site	35-37 Abbott STREET	Other Petroleum	Regulation under CLM Act not required
GUNNING	Gunning Motors	56 Yass STREET	Service Station	Regulation under CLM Act not required
GUYRA	Caltex-branded Service Station	4352 New England HIGHWAY	Service Station	Regulation under CLM Act not required
GUYRA	Guyra Fourways Service Centre	87-89 Bradley STREET	Service Station	Regulation under CLM Act not required
GUYRA	StateRail land leased to Incitec	Starr ROAD	Other Industry	Regulation under CLM Act not required

Suburb	SiteName	Address	ContaminationActivityType	ManagementClass
GWANDALAN	Former Gwandalan Landfill	Kanangra DRIVE	Landfill	Regulation under CLM Act not required
GWANDALAN	Metro Petroleum Gwandalan (Formerly Gwandalan Auto Care)	47 Orana ROAD	Service Station	Regulation under CLM Act not required
GYMEA	7-Eleven (former Mobil) Gymea Service Station	110 Gymea Bay ROAD	Service Station	Regulation under CLM Act not required
GYMEA	Coles Express Kirrawee	470 Princes (Cnr The Boulevarde) HIGHWAY	Service Station	Contamination currently regulated under CLM Act
GYMEA	Former Shell Service Station Gymea	Gymea Bay ROAD	Service Station	Regulation under CLM Act not required
HABERFIELD	7-Eleven Haberfield	25-35 Parramatta ROAD	Service Station	Contamination currently regulated under CLM Act
HALEKULANI	Former Halekulani Landfill	Macleay DRIVE	Landfill	Regulation under CLM Act not required
HAMILTON	Caltex Hamilton	59-63 Tudor STREET	Service Station	Regulation under CLM Act not required
HAMILTON	Hamilton Bus Depot	Cnr Denison Street and Gordon AVENUE	Other Petroleum	Regulation under CLM Act not required
HAMILTON	Newcastle Toyota	65 Tudor STREET	Other Petroleum	Regulation under CLM Act not required
HAMILTON	SRA Land	10 Maitland ROAD	Unclassified	Regulation under CLM Act not required
HAMILTON	Taxi Services	116 Tudor STREET	Service Station	Contamination formerly regulated under the CLM Act
HAMILTON NORTH	Former Black and Decker Site	56 Clyde STREET	Metal Industry	Contamination currently regulated under CLM Act

Suburb	SiteName	Address	ContaminationActivityType	ManagementClass
HAMILTON NORTH	Former ELMA Site	54 Clyde STREET	Other Industry	Contamination currently regulated under CLM Act
HAMILTON NORTH	Hamilton Gasworks	1 Chatham ROAD	Gasworks	Contamination currently regulated under CLM Act
HAMILTON NORTH	Shell Newcastle Terminal	5 Chatham ROAD	Other Petroleum	Contamination currently regulated under CLM Act
HARDEN	South West Fuel Harden	294 Albury STREET	Service Station	Regulation under CLM Act not required
HARDEN	SRA Site	31 Aurvill ROAD	Unclassified	Regulation under CLM Act not required
HARDEN	SRA Site	51 Whitton LANE	Unclassified	Contamination formerly regulated under the CLM Act
HAROLDS CROSS	Lot 59, Vernelly Road, Harolds Cross NSW 2622	Lot 59, Vernelly ROAD	Other Industry	Regulation under CLM Act not required
HARRIS PARK	Dalley Street Reserve	2A Dalley STREET	Other Industry	Regulation under CLM Act not required
HARTLEY VALE	Former Shale Oil Refinery	Lot 52 Hartley Vale ROAD	Unclassified	Contamination currently regulated under CLM Act
HASTINGS POINT	Coles Express Hastings Point	99 Tweed Coast ROAD	Service Station	Regulation under CLM Act not required
HAY	Former Mobil Depot Hay	397-399 Murray STREET	Other Petroleum	Regulation under CLM Act not required
HAY	Former Shell Hay Depot	391 Murray STREET	Other Petroleum	Regulation under CLM Act not required
HAY	SRA Land	429, 431, 435, 437 & 439 Murray STREET	Other Industry	Regulation under CLM Act not required

Suburb	SiteName	Address	ContaminationActivityType	ManagementClass
HAY	SRA Land	443 Murray STREET	Other Industry	Contamination formerly regulated under the CLM Act
HAY SOUTH	Caltex Service Station	429-431 Moama STREET	Service Station	Regulation under CLM Act not required
HAZELBROOK	Caltex Service Station Hazelbrook	198 Great Western HIGHWAY	Service Station	Regulation under CLM Act not required
HEATHCOTE	Caltex Service Station	1344 Princes HIGHWAY	Service Station	Regulation under CLM Act not required
HEATHCOTE	Caltex Service Station	1403 Princes HIGHWAY	Service Station	Regulation under CLM Act not required
HEATHCOTE	Shell Coles Express Service Station	1355 Princes HIGHWAY	Service Station	Regulation under CLM Act not required
HEATHERBRAE	Bogas (Former Caltex) Service Station	3 Speedy Lock LANE	Service Station	Regulation under CLM Act not required
HEATHERBRAE	Shell Coles Express Motto Farm Service Station	2137 Pacific HIGHWAY	Service Station	Regulation under CLM Act not required
HEXHAM	14 Sparke St Hexham	14 Sparke STREET	Metal Industry	Under assessment
HEXHAM	BP Service Station (Reliance Petroleum)	Corner Pacific Highway and Old Maitland ROAD	Service Station	Regulation under CLM Act not required
HEXHAM	Caltex Diesel Stop	360 Maitland ROAD	Service Station	Regulation under CLM Act not required
HEXHAM	Caltex-Bogas Warehouse	239 Old Maitland ROAD	Service Station	Regulation under CLM Act not required
HEXHAM	Cummins Newcastle Facility Hexham	21 Galleghan STREET	Other Industry	Regulation under CLM Act not required

Suburb	SiteName	Address	ContaminationActivityType	ManagementClass
HEXHAM	Former Forgacs Site	21 Sparke STREET	Chemical Industry	Contamination currently regulated under CLM Act
HEXHAM	Industrial Galvanizers	312 Pacific HIGHWAY	Metal Industry	Contamination currently regulated under POEO Act
HEXHAM	QR National - Hexham Precinct	179 & 3/67 Maitland ROAD	Other Industry	Regulation under CLM Act not required
HILLSTON	Former BP Depot Hillston	141-143 Cowper STREET	Other Petroleum	Regulation under CLM Act not required
HOLBROOK	Caltex Truckstop	Hume HIGHWAY	Service Station	Regulation under CLM Act not required
HOMEBUSH	Ausgrid Mason Park Substation	1 Underwood ROAD	Other Industry	Regulation under CLM Act not required
HOMEBUSH BAY	SUEZ Waste Recycling Centre (WRC) and Cleanaway Liquid Waste Treatment Plant (LWTP)	Corner Pondage Link and Hill ROAD	Landfill	Regulation under CLM Act not required
HOMEBUSH WEST	Caltex Service Station Homebush West	334-336 Parramatta ROAD	Service Station	Regulation under CLM Act not required
HOMEBUSH WEST	Former Ford Landfill and Adjacent Land	22 Mandemar AVENUE	Landfill	Regulation under CLM Act not required
HORNSBY	Coles Express Hornsby	194- 206 Pacific HIGHWAY	Service Station	Contamination currently regulated under CLM Act
HORNSBY	Hornsby Train Maintenance Centre	1B Stephen STREET	Other Industry	Regulation under CLM Act not required
HORNSBY	Midas Car Care Centre Hornsby	2A Linda STREET	Other Industry	Regulation under CLM Act not required
HOXTON PARK	Endeavour Energy Hoxton Park	490 Hoxton Park ROAD	Other Industry	Regulation under CLM Act not required

Suburb	SiteName	Address	ContaminationActivityType	ManagementClass
HUNTERS HILL	7, 9 and 11 Nelson Parade Hunters Hill	7, 9 and 11 Nelson PARADE	Other Industry	Regulation under CLM Act not required
HUNTERS HILL	Coles Express Hunters Hill	4 Ryde ROAD	Service Station	Regulation under CLM Act not required
HUNTERS HILL	Foreshore Land	Rear of 7, 9 & 11 Nelson PARADE	Other Industry	Contamination currently regulated under CLM Act
HURLSTONE PARK	7-Eleven Hurlstone Park	670 New Canterbury ROAD	Service Station	Regulation under CLM Act not required
HURLSTONE PARK	Former Speedway Petroleum Service Station	610 - 618 New Canterbury ROAD	Service Station	Contamination formerly regulated under the CLM Act
HURLSTONE PARK	Former Telstra Depot	82 Canterbury ROAD	Service Station	Regulation under CLM Act not required
HURSTVILLE GROVE	Moore Reserve	Morshead DRIVE	Landfill	Contamination currently regulated under CLM Act
INGLEBURN	7-Eleven Ingleburn	72 Cumberland Road, corner Oxford ROAD	Service Station	Regulation under CLM Act not required
INVERELL	Caltex Service Station	55-59 Ring STREET	Service Station	Regulation under CLM Act not required
INVERELL	Former Caltex Depot Inverell	4 Edward STREET	Service Station	Regulation under CLM Act not required
INVERELL	Former Caltex Service Station	141 Otho STREET	Service Station	Regulation under CLM Act not required
INVERELL	Former Mobil Inverell Depot	29-33 Edward STREET	Other Petroleum	Regulation under CLM Act not required
INVERELL	Former Mobil Service Station	Corner Otho Street and Henderson STREET	Service Station	Regulation under CLM Act not required

Suburb	SiteName	Address	ContaminationActivityType	ManagementClass
INVERELL	Former Service Station	20 Oliver STREET	Service Station	Regulation under CLM Act not required
INVERELL	Former Shell Depot	25 Edward STREET	Other Petroleum	Regulation under CLM Act not required
ISLINGTON	Caltex Service Station	240 Maitland ROAD	Service Station	Regulation under CLM Act not required
ISLINGTON	Shell Pipeline Easement (vacant land)	24 Fern STREET	Other Petroleum	Regulation under CLM Act not required
JAMISONTOWN	7-Eleven Service Station	92 Mulgoa ROAD	Service Station	Contamination currently regulated under CLM Act
JAMISONTOWN	BP Service Station Jamisontown	124 - 128 Mulgoa ROAD	Service Station	Regulation under CLM Act not required
JAMISONTOWN	Former Caltex Jamisontown	229-231 Mulgoa ROAD	Service Station	Regulation under CLM Act not required
JANNALI	Former IGA	541 Box ROAD	Other Industry	Regulation under CLM Act not required
JANNALI	Former Mobil Service Station	121 Georges River ROAD	Service Station	Regulation under CLM Act not required
JENNINGS	Jennings Former Arsenic Poison Factory	Duke Street, Manor Street, and Ballandean STREET	Chemical Industry	Contamination currently regulated under CLM Act
JENNINGS	United Jennings Service Station	1823 New England HIGHWAY	Service Station	Regulation under CLM Act not required
JESMOND	Caltex Service Station	27 Bluegum ROAD	Service Station	Regulation under CLM Act not required
JINDABYNE	BP Service Station (Reliance Petroleum)	8 Kosciuszko ROAD	Service Station	Regulation under CLM Act not required

Suburb	SiteName	Address	ContaminationActivityType	ManagementClass
JINDABYNE	Caltex Service Station	50 Kosciuszko ROAD	Service Station	Regulation under CLM Act not required
JINGELLIC	Former Jingellic School	3179 River ROAD	Other Industry	Regulation under CLM Act not required
JUNEE	Junee Railway Workshops	92 Harold STREET	Other Industry	Under assessment
JUNEE	Subdivision Proposal	5858 Gundagai ROAD	Unclassified	Regulation under CLM Act not required
JUNEE	United Junee Service Station	No. 118-134 BROADWAY	Service Station	Regulation under CLM Act not required
KANAHOOKA	Former Dapto Smelter Site, Kanahooka (redeveloped)	Off Kanahooka ROAD	Metal Industry	Regulation under CLM Act not required
KANDOS	Cement Australia Kandos Cement Works	1 Jamison STREET	Other Industry	Regulation under CLM Act not required
KANWAL	Former Bus and Truck Rental Yard	645-647 Pacific Highway HIGHWAY	Other Petroleum	Regulation under CLM Act not required
KANWAL	Kanwal General Store and Fuel Supplies and Adjacent Land	68 and part of 70 Craigie AVENUE	Service Station	Contamination currently regulated under CLM Act
KARIONG	Caltex Service Station	Lot 2 Langford DRIVE	Service Station	Regulation under CLM Act not required
KARIONG	Coles Express Kariong	6 Central Coast HIGHWAY	Service Station	Regulation under CLM Act not required
KARUAH	BP Roadhouse Karuah	403 Tarean ROAD	Service Station	Regulation under CLM Act not required
KATOOMBA	Aldi Stores	201 Katoomba STREET	Service Station	Regulation under CLM Act not required

Suburb	SiteName	Address	ContaminationActivityType	ManagementClass
KATOOMBA	Former Katoomba/Leura Gasworks	Megalong STREET	Gasworks	Contamination currently regulated under CLM Act
KELLYVILLE	BP Service Station Kellyville	19-23 Windsor ROAD	Service Station	Regulation under CLM Act not required
KELLYVILLE	Caltex Service Station	3-5 Windsor ROAD	Service Station	Regulation under CLM Act not required
KELSO	23 Zagreb Street, Kelso NSW	23 Zagreb STREET	Other Industry	Under assessment
KELSO	BP Service Station (Reliance Petroleum)	63 Sydney ROAD	Service Station	Regulation under CLM Act not required
KELSO	Caltex Service Station Kelso	19 Sydney ROAD	Service Station	Regulation under CLM Act not required
KEMBLA GRANGE	ShawCor Australia	66 West Dapto ROAD	Other Petroleum	Regulation under CLM Act not required
KEMBLAWARRA	Griffins Bay, Lake Illawarra	Shellharbour ROAD	Landfill	Regulation under CLM Act not required
KEMPS CREEK	Caltex-branded Service Station	1163 Mamre ROAD	Service Station	Regulation under CLM Act not required
KEMPSEY	Former Mobil Depot	14 Hopetoun STREET	Other Petroleum	Regulation under CLM Act not required
KEMPSEY	Former Shell Depot	43-51 Gladstone STREET	Other Petroleum	Regulation under CLM Act not required
KEMPSEY	Kempsey Showground	19 Sea STREET	Unclassified	Contamination being managed via the planning process (EP&A Act)
KEMPSEY	Liberty (Former Mobil) Service Station	108-112 Smith STREET	Service Station	Regulation under CLM Act not required

Suburb	SiteName	Address	ContaminationActivityType	ManagementClass
KEMPSEY	Mobil Depot	154 Belgrave STREET	Service Station	Regulation under CLM Act not required
KEMPSEY	Shell Coles Express Service Station Kempsey	165 Smith STREET	Service Station	Regulation under CLM Act not required
KENSINGTON	7-Eleven Kensington	135 Anzac PARADE	Service Station	Regulation under CLM Act not required
KENSINGTON	Caltex Service Station	211-213 Anzac PARADE	Service Station	Regulation under CLM Act not required
KENSINGTON	Footpath adjacent to 10-20 Anzac Parade	10-20 Anzac PARADE	Service Station	Regulation under CLM Act not required
KENSINGTON	Former Ampol Service Station	76-82 Anzac PARADE	Service Station	Regulation under CLM Act not required
KENTHURST	Vacant Land	259 McCylmonts ROAD	Unclassified	Regulation under CLM Act not required
KHANCOBAN	Khancoban Tip	Alpine WAY	Landfill	Regulation under CLM Act not required
KIAMA	Former Gasworks	105 to 109 and 113 Shoalhaven STREET	Gasworks	Regulation under CLM Act not required
KIAMA HEIGHTS	Former Mobil Service Station Kiama	7-9 South Kiama DRIVE	Service Station	Regulation under CLM Act not required
KILLARA	7-Eleven Service Station (Former Mobil)	496 Pacific HIGHWAY	Service Station	Contamination formerly regulated under the CLM Act
KILLARA	Former BP Service Station Lindfield	478 Pacific HIGHWAY	Service Station	Contamination currently regulated under CLM Act
KILLARA	Former Caltex Service Station	692B-694 Pacific HIGHWAY	Service Station	Contamination formerly regulated under the CLM Act

Suburb	SiteName	Address	ContaminationActivityType	ManagementClass
KILLARA	Killara Garage	544 Pacific HIGHWAY	Service Station	Regulation under CLM Act not required
KILLARA	Land Adjacent to Former Service Station Site	684-684a, 690, 692 and 696 Pacific HIGHWAY	Service Station	Contamination formerly regulated under the CLM Act
KINCUMBER	Frost Reserve	Avoca DRIVE	Landfill	Contamination currently regulated under CLM Act
KINGS PARK	Former Dow Corning Factory	21 Tattersall ROAD	Chemical Industry	Contamination formerly regulated under the CLM Act
KINGS PARK	Multi-Fill	14 Garling ROAD	Chemical Industry	Under assessment
KINGSFORD	Caltex Service Station	603-611 Anzac PARADE	Service Station	Regulation under CLM Act not required
KINGSFORD	Coles Express Service Station Kingsford	58 Gardeners ROAD	Service Station	Regulation under CLM Act not required
KINGSGROVE	Caltex Kingsgrove	351-357 Stoney Creek ROAD	Service Station	Regulation under CLM Act not required
KINGSGROVE	Shell Coles Express Service Station	137 Kingsgrove ROAD	Service Station	Regulation under CLM Act not required
KINGSGROVE	State Transit Authority Depot	17-23 Richland STREET	Other Petroleum	Regulation under CLM Act not required
KIRRAWEE	7-Eleven (former Mobil) Service Station	542-546 Princes HIGHWAY	Service Station	Regulation under CLM Act not required
KIRRAWEE	Caltex-branded Kirrawee Service Station	(1-3 Waratah Street) 487 Princes HIGHWAY	Service Station	Regulation under CLM Act not required
KIRRAWEE	Ingal Civil Products	127-141 Bath ROAD	Metal Industry	Regulation under CLM Act not required

Suburb	SiteName	Address	ContaminationActivityType	ManagementClass
KOGARAH	Caltex Service Station	29 President AVENUE	Service Station	Regulation under CLM Act not required
KOGARAH	Former 7-Eleven Kogarah	734 Princes HIGHWAY	Service Station	Contamination currently regulated under CLM Act
KOGARAH	Scarborough Park South	184R Production AVENUE	Landfill	Regulation being finalised
KOGARAH	Woolworths Petrol Service Station	69 Princes HIGHWAY	Service Station	Regulation under CLM Act not required
KOOLKHAN	Former Koolkhan Power Station	Summerland WAY	Other Industry	Regulation under CLM Act not required
KOORAGANG	240 Cormorant Road, Kooragang	240 Cormorant ROAD	Other Industry	Regulation being finalised
KOORAGANG	Cleanaway Technical Services	19 Egret STREET	Other Industry	Regulation under CLM Act not required
KOORAGANG	Former Boral Timber Export Facility	16 Heron ROAD	Other Industry	Regulation under CLM Act not required
KOORAGANG	Industrial Facility	39 Heron ROAD	Chemical Industry	Under assessment
KOORAGANG	Kooragang Island Waste Facility	Off Cormorant ROAD	Metal Industry	Contamination currently regulated under POEO Act
KOORAGANG	NPC, berths 2 and 3	Heron ROAD	Metal Industry	Regulation under CLM Act not required
KOORAGANG	Orica Kooragang Island	15 Greenleaf ROAD	Chemical Industry	Contamination currently regulated under CLM Act
KOORAGANG	Vacant Land	Raven Street and Cormorant ROAD	Unclassified	Regulation under CLM Act not required

Suburb	SiteName	Address	ContaminationActivityType	ManagementClass
KOORINGAL	Caltex Service Station	265-267 Lake Albert ROAD	Service Station	Regulation under CLM Act not required
KOORINGAL	Caltex-branded (former Mobil) Service Station	24 Lake Albert ROAD	Service Station	Regulation under CLM Act not required
KOORINGAL	Former Shell Wagga Depot	11-15 Lake Albert ROAD	Other Petroleum	Regulation under CLM Act not required
KOSCIUSZKO	Khancoban Spoil Dump	Alpine WAY	Landfill	Regulation under CLM Act not required
KOSCIUSZKO	Sawpit Creek landfill	13km from Jindabyne, off Kosciuszko ROAD	Landfill	Regulation under CLM Act not required
KOSCIUSZKO	Smiggin Holes Snow Clearing Shed	Link ROAD	Landfill	Regulation under CLM Act not required
KURMOND	BP Service Station	501 Bells Line of road ROAD	Service Station	Contamination formerly regulated under the CLM Act
KURNELL	Abbott Australasia	Captain Cook DRIVE	Chemical Industry	Contamination formerly regulated under the CLM Act
KURNELL	Caltex Kurnell Terminal (refer also to ID23868)	2 Solander STREET	Other Petroleum	Contamination currently regulated under POEO Act
KURNELL	Former Caltex Kurnell Service Station	Corner Captain Cook Drive and Solander STREET	Service Station	Regulation under CLM Act not required
KURNELL	Former Phillips Imperial Chemicals site	260 Captain Cook DRIVE	Chemical Industry	Regulation under CLM Act not required
KURRI KURRI	Kurri Kurri Smelter	Hart ROAD	Metal Industry	Regulation under CLM Act not required
KURRI KURRI	United Petroleum Service Station Kurri Kurri	279-281 Lang STREET	Service Station	Contamination formerly regulated under the CLM Act

Suburb	SiteName	Address	ContaminationActivityType	ManagementClass
KYOGLE	Caltex Service Station	22-24 Summerland WAY	Service Station	Regulation under CLM Act not required
LAKE HAVEN	Caltex Service Station	Goobarabah Ave Cnr Gorokan DRIVE	Service Station	Regulation under CLM Act not required
LAKEMBA	Caltex Service Station	961-967 Canterbury ROAD	Service Station	Regulation under CLM Act not required
LAKEMBA	Caltex Service Station - Corner Punchbowl Rd and Wangee Rd	81 Wangee ROAD	Service Station	Regulation under CLM Act not required
LAKEMBA	Former Lakemba Police Station	59 Quigg STREET	Unclassified	Regulation under CLM Act not required
LAMBTON	4-26 Verulam Road, Lambton NSW 2299	4-26 Verulam ROAD	Metal Industry	Under assessment
LAMBTON	Caltex Service Station	422 Newcastle ROAD	Service Station	Regulation under CLM Act not required
LANE COVE	331-335 Burns Bay Road, Lane Cove NSW 2066	331 and 333 - 335 Burns Bay ROAD	Other Industry	Contamination currently regulated under CLM Act
LANE COVE	7-Eleven Service Station	203 Burns Bay ROAD	Service Station	Regulation under CLM Act not required
LANE COVE	BP-branded Jasbe Service Station	62-70 Epping ROAD	Service Station	Regulation under CLM Act not required
LANE COVE	Coles Express Service Station Burns Bay	254 Burns Bay ROAD	Service Station	Regulation under CLM Act not required
LANE COVE	Pacific Power	Sirius ROAD	Other Industry	Ongoing maintenance required to manage residual contamination (CLM Act)
LANE COVE NORTH	BP Artarmon Service Station, Lane Cove North	432 Pacific HIGHWAY	Service Station	Contamination currently regulated under CLM Act

Suburb	SiteName	Address	ContaminationActivityType	ManagementClass
LANE COVE NORTH	Former Caltex Service Station	428-432 Mowbray ROAD	Service Station	Regulation under CLM Act not required
LANE COVE WEST	315-317 Burns Bay Road, Lane Cove West	315-317 Burns Bay ROAD	Unclassified	Under preliminary investigation order
LANE COVE WEST	Caltex Lane Cove West	235-245 Burns Bay ROAD	Service Station	Regulation under CLM Act not required
LANE COVE WEST	Lovetts Reserve Walking Track	301B Burns Bay ROAD	Unclassified	Contamination currently regulated under CLM Act
LANE COVE WEST	Ventemans Reach Bushland	Off Mars ROAD	Unclassified	Regulation under CLM Act not required
LANSVALE	Mobil Service Station	44 Hume HIGHWAY	Service Station	Regulation under CLM Act not required
LAURIETON	Camden Haven Tyre and Brake Centre (Former Caltex Service Station)	461 Ocean DRIVE	Service Station	Regulation under CLM Act not required
LAVENDER BAY	SRA Land	French STREET	Unclassified	Regulation under CLM Act not required
LAVINGTON	Caltex Service Station	436 Wagga (corner Dick Road) ROAD	Service Station	Regulation under CLM Act not required
LAVINGTON	Former Caltex Service Station	373-375 Wagga ROAD	Service Station	Regulation under CLM Act not required
LAVINGTON	Former ERS liquid waste treatment and storage facility	819 Knights ROAD	Other Industry	Regulation under CLM Act not required
LEETON	Caltex Service Station	1 Belah STREET	Service Station	Regulation under CLM Act not required
LEETON	Former Fuel Depot, Leeton	1-3 Short STREET	Other Petroleum	Regulation under CLM Act not required

Suburb	SiteName	Address	ContaminationActivityType	ManagementClass
LEETON	Former Mobil Depot	108 Calrose STREET	Other Petroleum	Regulation under CLM Act not required
LEETON	United Leeton Service Station	110 Kurrajong AVENUE	Service Station	Regulation under CLM Act not required
LEETON	Yenda Producers (formerly Incitec) Leeton	1 - 2 Canal STREET	Other Petroleum	Regulation under CLM Act not required
LEICHHARDT	Former Kolotex site	22 George STREET	Other Industry	Contamination currently regulated under CLM Act
LEICHHARDT	Former Labelcraft Site	30-40 George STREET	Chemical Industry	Contamination formerly regulated under the CLM Act
LEICHHARDT	Leichhardt Bus Depot Area E	240 Balmain Road, corner City West LINK	Other Industry	Regulation under CLM Act not required
LEICHHARDT	RailCorp Leichhardt	7 Darley ROAD	Other Industry	Regulation under CLM Act not required
LEICHHARDT	SRA Land	10-11 Balmain ROAD	Other Industry	Contamination formerly regulated under the CLM Act
LENNOX HEAD	Former Caltex Lennox Head	Byron STREET	Service Station	Regulation under CLM Act not required
LENNOX HEAD	Spoors Dip	13 Fig Tree Hill DRIVE	Cattle Dip	Contamination formerly regulated under the CLM Act
LEPPINGTON	Coles Express Leppington	1443 Camden Valley WAY	Service Station	Regulation under CLM Act not required
LEUMEAH	Caltex Service Station	6 Rudd ROAD	Service Station	Regulation under CLM Act not required
LEURA	Former Leura Garage	126-128 Leura MALL	Service Station	Regulation under CLM Act not required

Suburb	SiteName	Address	ContaminationActivityType	ManagementClass
LIDCOMBE	Metro Lidcombe (former Liberty)	134 John STREET	Service Station	Contamination currently regulated under POEO Act
LIDDELL	Liddell Power Station	New England HIGHWAY	Other Industry	Regulation under CLM Act not required
LIDSDALE	Angus Place Colliery	Wolgan ROAD	Other Industry	Regulation under CLM Act not required
LIDSDALE	Kerosene Vale Ash Repository	110 Skelly ROAD	Other Industry	Regulation being finalised
LIDSDALE	Kerosene Vale Colliery	Wolgan ROAD	Other Industry	Regulation under CLM Act not required
LIDSDALE	Lot 424 Walgan Road, Lidsdale	Lot 424 Walgan ROAD	Other Industry	Regulation under CLM Act not required
LIGHTNING RIDGE	Caltex Service Station	Onyx Street, corner Morilla STREET	Service Station	Regulation under CLM Act not required
LIGHTNING RIDGE	Former Ambulance Station	18 - 42 Pandora STREET	Other Industry	Regulation under CLM Act not required
LILLIAN ROCK	Former 'Peters Dip' Cattle Tick Dip Site	427 Lillian Rock ROAD	Cattle Dip	Regulation under CLM Act not required
LINDFIELD	7-Eleven (former Mobil) Service Station	238 Pacific HIGHWAY	Service Station	Regulation under CLM Act not required
LISAROW	OneSteel Recycling	902A Pacific HIGHWAY	Metal Industry	Regulation under CLM Act not required
LISMORE	Caltex Lismore Service Station	136 Woodlark STREET	Service Station	Regulation under CLM Act not required
LISMORE	Caltex Service Station	73-75 Dawson STREET	Service Station	Regulation under CLM Act not required

Suburb	SiteName	Address	ContaminationActivityType	ManagementClass
LISMORE	Former Shell Depot	116 Wilson STREET	Other Petroleum	Regulation under CLM Act not required
LISMORE	Lismore Gasworks	Cnr John Street & Keen STREET	Gasworks	Contamination formerly regulated under the CLM Act
LISMORE	Shell Coles Express Service Station	100 Dawson STREET	Service Station	Regulation under CLM Act not required
LISMORE	SRA Land	Norco LANE	Unclassified	Regulation under CLM Act not required
LISMORE HEIGHTS	Coles Express Lismore Heights	426 Ballina ROAD	Service Station	Contamination currently regulated under CLM Act
LISMORE HEIGHTS	Impacted land, below Beardow Street landslide	22 New Ballina ROAD	Unclassified	Regulation under CLM Act not required
LISMORE HEIGHTS	Roadside Embankment (Beardow Street)	Between Beardow and 22 New Ballina ROAD	Unclassified	Regulation under CLM Act not required
LITHGOW	Caltex Lithgow (Quota Park)	Adjacent to 1131 Great Western HIGHWAY	Unclassified	Regulation under CLM Act not required
LITHGOW	Former Gasworks	Mort STREET	Gasworks	Regulation under CLM Act not required
LITHGOW	Former Mobil Depot	353 Main STREET	Other Petroleum	Regulation under CLM Act not required
LITHGOW	Former Shell CVRO and Depot	77 Bridge Street and 6 Gas Works LANE	Other Petroleum	Regulation under CLM Act not required
LITHGOW	Jasbe BP-branded Service Station (Former Reliance Petroleum)	1106 Great Western HIGHWAY	Service Station	Regulation under CLM Act not required
LITHGOW	Lithgow Thales	4 Martini PARADE	Metal Industry	Contamination formerly regulated under the CLM Act

Suburb	SiteName	Address	ContaminationActivityType	ManagementClass
LIVERPOOL	68 Speed Street (former gasworks)	2A Mill ROAD	Gasworks	Regulation under CLM Act not required
LIVERPOOL	AC McGrath (Wholesale) Pty Ltd	20 Shepherd Street and 6A & 6B Atkinson STREET	Other Industry	Regulation under CLM Act not required
LIVERPOOL	Former Car Park	4 - 6 Rose STREET	Unclassified	Regulation under CLM Act not required
LIVERPOOL	Woodward Park	84 Memorial AVENUE	Other Industry	Regulation under CLM Act not required
LIVERPOOL	Woolworths Service Station	59-67 Orange Grove ROAD	Service Station	Regulation under CLM Act not required
LOFTUS	BP Freedom Fuel Service Station Loftus	127 Loftus AVENUE	Service Station	Regulation under CLM Act not required
LONG JETTY	7-Eleven (former Mobil) Service Station	184-186 The Entrance ROAD	Service Station	Regulation under CLM Act not required
LONG JETTY	Caltex Service Station	431 The Entrance ROAD	Service Station	Regulation under CLM Act not required
LONG JETTY	Metro Petroleum Service Station Long Jetty	326 The Entrance ROAD	Service Station	Under assessment
LONG JETTY	Westside Petroleum Service Station	290-294 The Entrance ROAD	Service Station	Contamination currently regulated under CLM Act
LONGUEVILLE	Caltex Service Station	5 Northwood ROAD	Service Station	Regulation under CLM Act not required
LOXFORD	Kurri Kurri Wastewater Treatment Plant	McLeod ROAD	Other Industry	Regulation under CLM Act not required
LUCAS HEIGHTS	Harringtons Quarry	access from Little Forest ROAD	Landfill	Contamination currently regulated under CLM Act

Suburb	SiteName	Address	ContaminationActivityType	ManagementClass
LUCAS HEIGHTS	IWC landfill	Little Forest ROAD	Landfill	Contamination formerly regulated under the CLM Act
LUCAS HEIGHTS	Sydney Clay Target Club	Heathcote ROAD	Other Industry	Under assessment
LUDDENHAM	Caltex Service Station	3019-3035 The Northern ROAD	Service Station	Regulation under CLM Act not required
MACKSVILLE	Caltex Service Station	Pacific (22-24 Cooper Street) HIGHWAY	Service Station	Regulation under CLM Act not required
MACLEAN	MacLean Outdoors	255 River STREET	Service Station	Regulation under CLM Act not required
MACQUARIE FIELDS	Caltex Service Station	68 Harold STREET	Service Station	Regulation under CLM Act not required
MACQUARIE PARK	1-7 Waterloo Road, Macquarie Park	1-7 Waterloo ROAD	Other Petroleum	Regulation under CLM Act not required
MACQUARIE PARK	Caltex North Ryde Service Station	41-43 Epping ROAD	Service Station	Regulation under CLM Act not required
MACQUARIE PARK	De Burghs Cycleway - Lane Cove National Park	Riverside DRIVE	Other Petroleum	Regulation under CLM Act not required
MACQUARIE PARK	Porters Creek Depot - Proposed Operations Centre Site	160 Wicks ROAD	Landfill	Regulation under CLM Act not required
MAITLAND	Coles Express Service Station	235 High STREET	Service Station	Regulation under CLM Act not required
MAITLAND	Hannan and High Street	Hannan Street and High STREET	Service Station	Regulation under CLM Act not required
MAITLAND	Maitland Gasworks	Charles STREET	Gasworks	Contamination currently regulated under CLM Act

Suburb	SiteName	Address	ContaminationActivityType	ManagementClass
MALABAR	ANZAC Rifle Range former landfill	Franklin STREET	Landfill	Regulation being finalised
MANDALONG	Mandalong Mine	Mandalong ROAD	Other Industry	Regulation under CLM Act not required
MANGROVE MOUNTAIN	Poultry Litter Containment Pit site	258 Waratah ROAD	Unclassified	Regulation under CLM Act not required
MANILLA	Tamworth Regional Council Works Depot - Manilla	73 River STREET	Other Petroleum	Regulation under CLM Act not required
MANLY	Caltex Service Station	86 Pittwater ROAD	Service Station	Regulation under CLM Act not required
MANLY	Former Little Manly Point Gasworks	Stuart STREET	Gasworks	Ongoing maintenance required to manage residual contamination (CLM Act)
MANLY	Open Space at end of Stuart Street (Lot 1 DP544297)	End of Stuart STREET	Gasworks	Regulation under CLM Act not required
MANLY	St Patrick's Estate	151 Darley ROAD	Unclassified	Regulation under CLM Act not required
MANLY VALE	Caltex Service Station Manly Vale	236-238 Condamine STREET	Service Station	Regulation under CLM Act not required
MANLY VALE	Former Landfill Addiscombe Road	Addiscombe ROAD	Landfill	Contamination currently regulated under CLM Act
MANNERING PARK	Mannering Park Mini Mart	70 Vales ROAD	Service Station	Regulation under CLM Act not required
MANNERING PARK	Parkview General Store (a former service station)	2 Vales ROAD	Service Station	Regulation under CLM Act not required
MARAYONG	7-Eleven (former Mobil Blacktown West) Service Station Marayong	173 Richmond ROAD	Service Station	Regulation under CLM Act not required

Suburb	SiteName	Address	ContaminationActivityType	ManagementClass
MARAYONG	Woolworths Petrol Service Station Marayong	Corner Vardys Road and Turbo ROAD	Service Station	Regulation under CLM Act not required
MARDI	Former Mardi Landfill	70-90 McPherson ROAD	Landfill	Regulation under CLM Act not required
MARKS POINT	Former Mobil Aviation Depot Belmont Airport	864 Pacific HIGHWAY	Other Petroleum	Regulation under CLM Act not required
MARKS POINT	Former Mobil Service Station (now 7-Eleven)	770-772 Pacific HIGHWAY	Service Station	Contamination formerly regulated under the CLM Act
MAROUBRA	Coles Express Pagewood Service Station, Maroubra	299 Bunnerong PARADE	Service Station	Regulation under CLM Act not required
MARRANGAROO	United (Former Mobil) Service Station Marrangaroo	394-398 Great Western HIGHWAY	Service Station	Regulation under CLM Act not required
MARRICKVILLE	2 Carrington Road	2 Carrington ROAD	Unclassified	Regulation under CLM Act not required
MARRICKVILLE	Cooks River Aqueduct	Thornley STREET	Unclassified	Contamination formerly regulated under the CLM Act
MARRICKVILLE	Former Dry Cleaners and Loading Dock	Smidmore STREET	Other Industry	Contamination currently regulated under CLM Act
MARRICKVILLE	Former Mobil Service Station	384 Illawarra ROAD	Service Station	Regulation under CLM Act not required
MARRICKVILLE	Mackey Park	Cnr Richardsons Crescent and Carrington ROAD	Landfill	Regulation under CLM Act not required
MARRICKVILLE	RailCorp	361 Victoria ROAD	Other Industry	Regulation under CLM Act not required
MARRICKVILLE	TRW Steering and Suspension	22-28 Carrington ROAD	Other Industry	Ongoing maintenance required to manage residual contamination (CLM Act)

Suburb	SiteName	Address	ContaminationActivityType	ManagementClass
MARRICKVILLE	Woolworths Petrol Service Station Marrickville	490 Illawarra ROAD	Service Station	Regulation under CLM Act not required
MARSDEN PARK	226 Grange Avenue	226 Grange AVENUE	Unclassified	Regulation under CLM Act not required
MARSFIELD	Coles Express Service Station Marsfield	189 Epping ROAD	Service Station	Regulation under CLM Act not required
MARULAN	BP Express Marulan (Northbound)	(Northbound) Hume HIGHWAY	Service Station	Regulation under CLM Act not required
MARULAN	BP Service Station	(Southbound) Hume HIGHWAY	Service Station	Regulation under CLM Act not required
MARYVILLE	7-Eleven Service Station	184-188 Hannell STREET	Service Station	Contamination formerly regulated under the CLM Act
MASCOT	Aston	551-559 Gardeners ROAD	Landfill	Under assessment
MASCOT	Caltex Service Station	125 O'Riordan STREET	Service Station	Regulation under CLM Act not required
MASCOT	Former Freight Distribution Facility (now High-Density Residential / Commercial)	19-33 Kent ROAD	Unclassified	Regulation under CLM Act not required
MASCOT	Former Mascot Galvanising	336-348 King STREET	Metal Industry	Contamination currently regulated under CLM Act
MASCOT	Former Shell Service Station Mascot	746 Botany ROAD	Service Station	Contamination formerly regulated under the CLM Act
MASCOT	Former Zinc Smelter and Paint Manufacturing Facility	163 O'Riordan STREET	Metal Industry	Regulation under CLM Act not required
MASCOT	Heritage Business Centre	5-9 Ricketty STREET	Unclassified	Regulation under CLM Act not required

Suburb	SiteName	Address	ContaminationActivityType	ManagementClass
MASCOT	Linear Park	Off O'Riordan STREET	Landfill	Regulation under CLM Act not required
MASCOT	Mascot Pioneer Plating	25-29 Ricketty STREET	Metal Industry	Contamination currently regulated under CLM Act
MASCOT	Sokol Corporation	50-56 Robey STREET	Other Industry	Regulation under CLM Act not required
MASCOT	Telstra Exchange	904-922 Botany ROAD	Other Industry	Regulation under CLM Act not required
MATRAVILLE	7-Eleven Service Station Matraville	515 Bunnerong ROAD	Service Station	Contamination currently regulated under CLM Act
MATRAVILLE	Eastern Suburbs Memorial Park	12 Military ROAD	Chemical Industry	Regulation under CLM Act not required
MATRAVILLE	Former Golden Fleece Terminal No1	133 -149 Beauchamp ROAD	Other Petroleum	Contamination formerly regulated under the CLM Act
MATRAVILLE	Former Golden Fleece Terminal No2	151 Beauchamp ROAD	Other Petroleum	Contamination formerly regulated under the CLM Act
MATRAVILLE	Former Rieco Incinerator	Kain AVENUE	Other Industry	Contamination being managed via the planning process (EP&A Act)
MATRAVILLE	Port Botany Bus Depot	7 Bumborah Point ROAD	Other Petroleum	Regulation under CLM Act not required
MATRAVILLE	Vacant Lot	3 Wilkes AVENUE	Other Industry	Regulation under CLM Act not required
MAYFIELD	7-Eleven (Former Mobil) Service Station	412-416 Maitland ROAD	Service Station	Regulation under CLM Act not required
MAYFIELD	Australian Tube Mills Newcastle Site	Industrial DRIVE	Metal Industry	Under assessment

Suburb	SiteName	Address	ContaminationActivityType	ManagementClass
MAYFIELD	BHP Steel River	The Buffer Zone' extending directly adjacent to the Hunter River; near the Tourle Street Bridge STREET	Metal Industry	Contamination currently regulated under CLM Act
MAYFIELD	Hunter River Sediments	Bed Sediments of the Hunter adjacent to Lot 221 DP1013964 RIVER	Metal Industry	Contamination formerly regulated under the CLM Act
MAYFIELD	OneSteel (BHP)	Industrial DRIVE	Metal Industry	Contamination currently regulated under CLM Act
MAYFIELD	Shell Coles Express Service Station	63-69 Maud STREET	Service Station	Regulation under CLM Act not required
MAYFIELD	Waratah Steel Mill	23 Frith STREET	Metal Industry	Regulation under CLM Act not required
MAYFIELD NORTH	BHPB Closure site and bed sediments of the Hunter River	Bound by Hunter River, Selwyn Street & Industrial DRIVE	Metal Industry	Ongoing maintenance required to manage residual contamination (CLM Act)
MAYFIELD NORTH	Former BHPB Supply site	Industrial DRIVE	Metal Industry	Ongoing maintenance required to manage residual contamination (CLM Act)
MAYFIELD NORTH	OneSteel - Newcastle Wire, Rod and Bar Mills	141 & 151 Ingall STREET	Metal Industry	Under assessment
MAYFIELD WEST	Koppers Coal Tar	East of Woodstock Street and Tourle STREET	Other Industry	Contamination currently regulated under POEO Act
MAYFIELD WEST	Stevenson Park landfill	2/559 Maitland ROAD	Landfill	Regulation under CLM Act not required
MAYFIELD WEST	Tourle Street Bridge Project	Tourle STREET	Landfill	Regulation under CLM Act not required
MCDOUGALLS HILL	Caltex Service Station	4949 New England HIGHWAY	Service Station	Regulation under CLM Act not required
MEADOWBANK	Former Council Works Depot	2 Parsonage STREET	Unclassified	Regulation under CLM Act not required

Suburb	SiteName	Address	ContaminationActivityType	ManagementClass
MENAI	7-Eleven (Former Mobil) Service Station Menai	289 Menai ROAD	Service Station	Contamination currently regulated under CLM Act
MENAI	Caltex Service Station Menai	1 Carter Road ROAD	Service Station	Regulation under CLM Act not required
MENANGLE	285 Finns Road, Menangle NSW	285 Finns ROAD	Unclassified	Regulation under CLM Act not required
MEREWETHER	Merewether Childcare Centre	2/23 Caldwell STREET	Unclassified	Regulation under CLM Act not required
MEREWETHER HEIGHTS	Burwood Beach Wastewater Treatment Works	Lot 1, Scenic DRIVE	Other Industry	Regulation under CLM Act not required
MERIMBULA	Caltex Service Station	19-25 Merimbula DRIVE	Service Station	Regulation under CLM Act not required
MERIMBULA	Former Mobil Service Station	27 Market STREET	Service Station	Regulation under CLM Act not required
MERRYLANDS	7-Eleven Merrylands Service Station	295-297 Merrylands Road, corner Windsor ROAD	Service Station	Regulation under CLM Act not required
MERRYLANDS	Caltex Service Station	229 Woodville ROAD	Service Station	Regulation under CLM Act not required
MERRYLANDS	Caltex Service Station Merrylands	148 Woodville ROAD	Service Station	Regulation under CLM Act not required
MERRYLANDS	Former Stockfeed Manufacturing Site	1-7 & 9-11 Neil STREET	Other Petroleum	Regulation under CLM Act not required
MERRYLANDS	Former Timber Yard and Hardware	11-19 Centenary ROAD	Other Petroleum	Regulation under CLM Act not required
MERRYLANDS	Stockland Merrylands Court	249-259 Merrylands ROAD	Service Station	Regulation under CLM Act not required

Suburb	SiteName	Address	ContaminationActivityType	ManagementClass
MERRYLANDS WEST	Former Mobil Service Station	3 Centenary ROAD	Service Station	Regulation under CLM Act not required
MILLER	Caltex Service Station	86 Cartwright AVENUE	Service Station	Regulation under CLM Act not required
MILLERS FOREST	Chichester Trunk Gravity Main	water pipeline ACCESS	Other Industry	Contamination currently regulated under POEO Act
MILLERS POINT	Former AGL Gasworks	30 - 34 Hickson ROAD	Gasworks	Regulation under CLM Act not required
MILLERS POINT	Former AGL Gasworks	38 Hickson and road reserve ROAD	Gasworks	Contamination being managed via the planning process (EP&A Act)
MILLERS POINT	Former AGL Gasworks	Berths 5, 6 and 7 (already demolished) and part Hickson ROAD	Gasworks	Contamination formerly regulated under the CLM Act
MILLERS POINT	Former AGL Gasworks 36 Hickson Road	36 Hickson ROAD	Gasworks	Contamination formerly regulated under the CLM Act
MILLERS POINT	Moores Wharf UPSS	4 Towns PLACE	Other Petroleum	Regulation under CLM Act not required
MILPERRA	Caltex Service Station	264 Milperra ROAD	Service Station	Regulation under CLM Act not required
MILPERRA	Former Landfill	479 Henry Lawson DRIVE	Landfill	Regulation under CLM Act not required
MILPERRA	Heatcraft Australia Pty Ltd	286 Horsley ROAD	Other Industry	Regulation under CLM Act not required
MILPERRA	Riverlands Milperra Property	54 Auld AVENUE	Landfill	Under assessment
MILPERRA	United Group Rail Pty Limited	373 Horsley ROAD	Landfill	Regulation under CLM Act not required

Suburb	SiteName	Address	ContaminationActivityType	ManagementClass
MILTON	Caltex Milton Service Station and Depot	331 Princes HIGHWAY	Service Station	Regulation under CLM Act not required
MILTON	Former Sanitary Depot	Slaughterhouse ROAD	Other Industry	Regulation under CLM Act not required
MINCHINBURY	7-Eleven (former Mobil) Service Station	815 Great Western HIGHWAY	Service Station	Regulation under CLM Act not required
MINCHINBURY	BP Service Station	1055 Great Western Highway corner Archbold ROAD	Service Station	Regulation under CLM Act not required
MINTO	Former Endeavour Energy Depot	Pembroke ROAD	Other Petroleum	Regulation under CLM Act not required
MINTO	Land adjacent to Former Shell depot	Airds Road and Essex STREET	Other Petroleum	Regulation under CLM Act not required
MINTO	Logistics Hub - Culverston Road, Minto	Culverston ROAD	Other Petroleum	Regulation under CLM Act not required
MINTO	Shell Coles Express Service Station	73 Pembroke STREET	Service Station	Regulation under CLM Act not required
MIRANDA	Woolworths Service Station	455 Kingsway OTHER	Service Station	Contamination currently regulated under CLM Act
MITTAGONG	Caltex Mittagong Service Station	65 Bowral ROAD	Service Station	Regulation under CLM Act not required
MITTAGONG	Enhance (former Coles Express) Service Station	224 Old Hume HIGHWAY	Service Station	Regulation under CLM Act not required
MITTAGONG	Lots 1 and 2 Alfred St.	Alfred STREET	Other Petroleum	Contamination formerly regulated under the CLM Act
MOAMA	Caltex Moama Service Station	73 Meninya (Cnr Regent St) STREET	Service Station	Regulation under CLM Act not required

Suburb	SiteName	Address	ContaminationActivityType	ManagementClass
MOLONG	Cabonne BP Service Station	2 Gidley STREET	Service Station	Contamination currently regulated under CLM Act
MOLONG	Former Gasworks	Hill STREET	Gasworks	Ongoing maintenance required to manage residual contamination (CLM Act)
MONA VALE	7-Eleven (former Mobil) Service Station	24 Barrenjoey ROAD	Service Station	Regulation under CLM Act not required
MONA VALE	BP Peninsula Express Service Station	Corner Barrenjoey Road and Darley Street East STREET	Service Station	Regulation under CLM Act not required
MONA VALE	BP Service Station Mona Vale	1721 Pittwater ROAD	Service Station	Regulation under CLM Act not required
MONA VALE	Caltex Investigation Area	Polo Ave, Perak STREET	Service Station	Contamination formerly regulated under the CLM Act
MONA VALE	Former Caltex service station and adjacent properties	79 Barrenjoey Road, 2 Polo Avenue, 6 Polo Avenue, 45 Bassett STREET	Service Station	Contamination formerly regulated under the CLM Act
MONA VALE	Mona Vale Bus Depot	58 Darley STREET	Other Petroleum	Contamination currently regulated under CLM Act
MONA VALE	Taronga Place Mona Vale properties	Taronga PLACE	Other Petroleum	Contamination currently regulated under CLM Act
MOOBALL	Mooball General Store	5913 Tweed Valley WAY	Service Station	Regulation under CLM Act not required
MOONBI	Caltex Moonbi Service Station	New England HIGHWAY	Service Station	Regulation under CLM Act not required
MOORE PARK	Area 2, Moore Park	Driver AVENUE	Unclassified	Regulation under CLM Act not required
MOOREBANK	ABB Australia Pty Ltd	(a) 1 Bapaume ROAD	Other Industry	Ongoing maintenance required to manage residual contamination (CLM Act)

Suburb	SiteName	Address	ContaminationActivityType	ManagementClass
MOOREBANK	Caltex Service Station	216 Newbridge ROAD	Service Station	Regulation under CLM Act not required
MOOREBANK	Caltex Service Station Moorebank	2 Bridges ROAD	Service Station	Regulation under CLM Act not required
MOOREBANK	Former Concrete Recyclers property, Newbridge Road, Moorebank	Newbridge ROAD	Landfill	Regulation under CLM Act not required
MOOREBANK	Helles Park	Helles AVENUE	Landfill	Under assessment
MOOREBANK	Joyce Foam Products	5-9 Bridges ROAD	Chemical Industry	Regulation under CLM Act not required
MOORLAND	Caltex Service Station	99 Jericho ROAD	Service Station	Regulation under CLM Act not required
MOREE	BP Truckstop and Depot Moree	Newell Highway - 423 Frome STREET	Service Station	Regulation under CLM Act not required
MOREE	Caltex Depot	101 Gosport STREET	Other Petroleum	Regulation under CLM Act not required
MOREE	Caltex Service Station	54 Alice STREET	Service Station	Contamination currently regulated under CLM Act
MOREE	Former Freedom Service Station Site Moree	1 Dover STREET	Service Station	Contamination formerly regulated under the CLM Act
MOREE	Former Golden Fleece Depot	Gosport STREET	Other Petroleum	Contamination formerly regulated under the CLM Act
MOREE	Former Mobil Depot	Gosport STREET	Other Petroleum	Contamination formerly regulated under the CLM Act
MOREE	Former Shell Depot	Adelaide STREET	Other Petroleum	Contamination formerly regulated under the CLM Act

Suburb	SiteName	Address	ContaminationActivityType	ManagementClass
MOREE	Moree Airport Evaporation Pond	Newell HIGHWAY	Unclassified	Regulation under CLM Act not required
MOREE	Shell Coles Express Service Station	Corner Gwydir and Balo STREET	Service Station	Regulation under CLM Act not required
MOREE	Sunnyside Road	Sunnyside ROAD	Unclassified	Regulation under CLM Act not required
MORISSET	Morisset High School	Bridge STREET	Unclassified	Regulation under CLM Act not required
MORISSET	Railcorp Station Masters Cottage	24 Dora STREET	Unclassified	Regulation under CLM Act not required
MORISSET	Sanyog Holdings Pty Ltd	57 Dora STREET	Service Station	Regulation under CLM Act not required
MORPETH	Former Service Station	Swan STREET	Service Station	Regulation under CLM Act not required
MORPETH	Telstra Cable Installation and RTA Bridge work	Northumberland STREET	Other Petroleum	Regulation under CLM Act not required
MORTLAKE	Former AGL site	Tennyson ROAD	Gasworks	Contamination formerly regulated under the CLM Act
MORTLAKE	Former Petroleum Storage Site	108-116 Tennyson ROAD	Other Petroleum	Regulation under CLM Act not required
MORTLAKE	Kendall Bay Sediments	Kendall BAY	Gasworks	Contamination currently regulated under CLM Act
MORTLAKE	Majors Bay Redevelopment	14-22 Hilly STREET	Other Industry	Regulation under CLM Act not required
MORUYA	Caltex Service Station	26 Campbell STREET	Service Station	Regulation under CLM Act not required

Suburb	SiteName	Address	ContaminationActivityType	ManagementClass
MORUYA	Caltex Service Station Moruya	80-84 Campbell STREET	Service Station	Regulation under CLM Act not required
MORUYA	Former Fuel Depot Moruya	11 to 13 Ford STREET	Other Petroleum	Regulation under CLM Act not required
MOSMAN	7-Eleven Mosman	162A Spit Road Corner Mitchell ROAD	Service Station	Regulation under CLM Act not required
MOSMAN	7-Eleven Service Station Mosman	45 Spit ROAD	Service Station	Regulation under CLM Act not required
MOSMAN	Allan Border Oval	Myahgah ROAD	Landfill	Regulation under CLM Act not required
MOSMAN	BP Express Mosman	175 Ourimbah ROAD	Service Station	Regulation under CLM Act not required
MOSMAN	BP Service Station	175 Ourimbah ROAD	Service Station	Regulation under CLM Act not required
MOSS VALE	Coles Express Service Station	579 Argyle STREET	Service Station	Regulation under CLM Act not required
MOSS VALE	Moss Vale Refuelling Facility	Lackey ROAD	Other Petroleum	Regulation under CLM Act not required
MOSS VALE	Woolworths Service Station Moss Vale	609 Argyle STREET	Service Station	Regulation under CLM Act not required
MOUNT ANNAN	Great Southern Railways Aqueduct	Off Narellan ROAD	Unclassified	Regulation under CLM Act not required
MOUNT ANNAN	Woolworths Caltex Mount Annan	157 Narellan (Corner Smeaton Grange Road) ROAD	Service Station	Regulation under CLM Act not required
MOUNT COLAH	Caltex Service Station Mount Colah	603 Pacific HIGHWAY	Service Station	Regulation under CLM Act not required

Suburb	SiteName	Address	ContaminationActivityType	ManagementClass
MOUNT COLAH	Foxglove Oval	Foxglove ROAD	Landfill	Contamination currently regulated under CLM Act
MOUNT DRUITT	7-Eleven Mount Druitt	Lot 6 Luxford ROAD	Other Petroleum	Regulation under CLM Act not required
MOUNT DRUITT	Caltex (former Mobil) Service Station, 17 Mount Street, Mount Druitt	17 Mount STREET	Service Station	Regulation under CLM Act not required
MOUNT HUTTON	Woolworths Service Station	46 Wilsons ROAD	Service Station	Regulation under CLM Act not required
MOUNT PRITCHARD	7-Eleven Service Station	352 Elizabeth DRIVE	Service Station	Regulation under CLM Act not required
MOUNT THORLEY	Bulga Surface Operations	Broke ROAD	Other Industry	Regulation under CLM Act not required
MOUNT THORLEY	Lowes Petroleum (Former BP) Depot Mount Thorley	74 Mount Thorley ROAD	Other Petroleum	Regulation under CLM Act not required
MOUNT VICTORIA	Caltex Service Station	36a Great Western HIGHWAY	Service Station	Regulation under CLM Act not required
MOUNT VICTORIA	Former Mobil Service Station	81 Great Western HIGHWAY	Service Station	Regulation under CLM Act not required
MUDGEE	BP Service Station Mudgee	77 Church STREET	Service Station	Regulation under CLM Act not required
MUDGEE	Caltex Service Station	114-116 Church STREET	Service Station	Regulation under CLM Act not required
MUDGEE	Former Caltex Depot Mudgee	cnr Nicholson Street & Atkinson STREET	Other Petroleum	Regulation under CLM Act not required
MUDGEE	Former Essential Energy Depot	27-31 Inglis STREET	Other Industry	Regulation under CLM Act not required

Suburb	SiteName	Address	ContaminationActivityType	ManagementClass
MUDGEE	Mobil Depot	47 Douro STREET	Other Petroleum	Contamination currently regulated under CLM Act
MUDGEE	Mudgee Gasworks	Mortimer Street and Court STREET	Gasworks	Regulation under CLM Act not required
MUDGEE	Shell Coles Express Service Station	47 Church STREET	Service Station	Regulation under CLM Act not required
MULGRAVE	7-Eleven (former Mobil) Service Station	Corner Windsor Road and Mulgrave ROAD	Service Station	Regulation under CLM Act not required
MULLUMBIMBY	Station Street, Mullumbimby NSW 2482	Station STREET	Other Industry	Regulation being finalised
MULWALA	Mulwala ADI Explosives Factory	Bayly STREET	Other Industry	Regulation under CLM Act not required
MURWILLUMBAH	Murwillumbah Ambulance Depot	27 Queen STREET	Other Petroleum	Regulation under CLM Act not required
MURWILLUMBAH SOUTH	Caltex Murwillumbah (formerly Puma)	182 Tweed Valley WAY	Service Station	Contamination currently regulated under CLM Act
MURWILLUMBAH SOUTH	Former Norco Butter Factory (Eastern Portion)	230 Tweed Valley WAY	Other Petroleum	Regulation under CLM Act not required
MUSWELLBROOK	Bayswater Power Station	New England HIGHWAY	Other Industry	Regulation under CLM Act not required
MUSWELLBROOK	Caltex Muswellbrook Service Station	84-86 Maitland STREET	Service Station	Regulation under CLM Act not required
MUSWELLBROOK	Caltex Service Station	12-16 Sydney STREET	Service Station	Regulation under CLM Act not required
MUSWELLBROOK	Former Caltex Depot	1 Lower William STREET	Other Petroleum	Regulation under CLM Act not required

Suburb	SiteName	Address	ContaminationActivityType	ManagementClass
MUSWELLBROOK	Former Caltex Depot	47-50 Victoria STREET	Service Station	Regulation under CLM Act not required
MUSWELLBROOK	Former Gasworks	Corner Carl Street and Foley STREET	Gasworks	Regulation under CLM Act not required
MUSWELLBROOK	Former Industrial Site	Lot 89 Rathmore STREET	Other Industry	Regulation under CLM Act not required
MUSWELLBROOK	Former Mobil Depot Muswellbrook	43-51 Ford STREET	Other Petroleum	Regulation under CLM Act not required
MUSWELLBROOK	Former Pit Top No. 1 Colliery Muswellbrook Coal	Corner Clendinning Street and Victoria STREET	Other Industry	Regulation under CLM Act not required
MUSWELLBROOK	United Branded (Former Mobil) Service Station Muswellbrook	49-51 Maitland STREET	Service Station	Regulation under CLM Act not required
MUSWELLBROOK	Vacant Rail Land	27 Brook STREET	Unclassified	Regulation under CLM Act not required
MUSWELLBROOK	Woolworths Petrol	72 Brook STREET	Service Station	Regulation under CLM Act not required
NABIAC	Caltex Service Station Nabiac	3964 Wallanbah (Cnr Wallanbah Rd and Pacific Hwy) ROAD	Service Station	Regulation under CLM Act not required
NAMBUCCA HEADS	Former Mobil Service Station	6 Bowra STREET	Service Station	Regulation under CLM Act not required
NARELLAN	Caltex Service Station Narellan	1 George Hunter DRIVE	Service Station	Regulation under CLM Act not required
NARELLAN	Former Landfill	1 Elyard STREET	Landfill	Regulation under CLM Act not required
NAROOMA	Former Caltex - Narooma	82 Princes HIGHWAY	Service Station	Contamination formerly regulated under the CLM Act

Suburb	SiteName	Address	ContaminationActivityType	ManagementClass
NAROOMA	Narooma BP - 90 Campbell St, Narooma	90 Campbell STREET	Service Station	Under assessment
NAROOMA	Narooma Service Station	60 Princes HIGHWAY	Service Station	Regulation under CLM Act not required
NARRABEEN	7-Eleven Narrabeen North	1501-1505 Pittwater Road, corner Gondola ROAD	Service Station	Regulation under CLM Act not required
NARRABEEN	7-Eleven Service Station	1234 Pittwater ROAD	Service Station	Regulation under CLM Act not required
NARRABEEN	Caltex Service Station	1509-1511 Pittwater ROAD	Service Station	Regulation under CLM Act not required
NARRABEEN	Narrabeen Shotgun Range Sydney Academy of Sport	Wakehurst PARKWAY	Unclassified	Ongoing maintenance required to manage residual contamination (CLM Act)
NARRABEEN	Shell Coles Express Service Station	1418 Pittwater ROAD	Service Station	Regulation under CLM Act not required
NARRABRI	Caltex Narrabri Service Station	31 Dangar (Cnr Anne and Dangar) STREET	Service Station	Regulation under CLM Act not required
NARRABRI	Caltex Service Station	13 Doyle STREET	Service Station	Regulation under CLM Act not required
NARRABRI	Caltex Service Station	31-35 Cooma ROAD	Service Station	Regulation under CLM Act not required
NARRABRI	Caltex Service Station	12 Reid STREET	Other Petroleum	Regulation under CLM Act not required
NARRABRI	Caltex Service Station	7-13 James STREET	Service Station	Regulation under CLM Act not required
NARRABRI	Cargill Soapstock Disposal Site	Westport ROAD	Unclassified	Contamination formerly regulated under the CLM Act

Suburb	SiteName	Address	ContaminationActivityType	ManagementClass
NARRABRI	Lowes Petroleum (Former Mobil) Narrabri Depot	3 Old Gunnedah ROAD	Other Petroleum	Regulation under CLM Act not required
NARRANDERA	Former Mobil Emoleum Narrandera Depot	5-7 Margaret STREET	Other Petroleum	Regulation under CLM Act not required
NARRANDERA	Former Mobil Narrandera Depot	24 Whitton STREET	Other Petroleum	Regulation under CLM Act not required
NARROMINE	Narromine Fuel (Former Caltex) Service Station	Cnr Burraway Street and Algalah STREET	Service Station	Regulation under CLM Act not required
NELLIGEN	Former Clay Target Shooting Range	1398 Kings Highway and adjoining land on Old Bolaro Mountain ROAD	Unclassified	Contamination currently regulated under CLM Act
NELLIGEN	Lot 2 Old Bolaro Road	Old Bolaro ROAD	Unclassified	Contamination formerly regulated under the CLM Act
NELSON BAY	Former Caltex Service Station Nelson Bay	38 Stockton STREET	Service Station	Regulation under CLM Act not required
NELSON BAY	Shell Coles Express Service Station	25 Stockton STREET	Service Station	Regulation under CLM Act not required
NEMINGHA	Caltex Service Station and Depot Nemingha	428 Armidale (previously 16 New England Highway) ROAD	Service Station	Regulation under CLM Act not required
NEUTRAL BAY	Caltex Service Station	16-38 Military ROAD	Service Station	Regulation under CLM Act not required
NEUTRAL BAY	Shell Coles Express Service Station	200-204 Ben Boyd ROAD	Service Station	Regulation under CLM Act not required
NEW LAMBTON	7-Eleven (former Mobil) Service Station	291 Turton ROAD	Service Station	Regulation under CLM Act not required
NEW LAMBTON	BP Service Station	105 St James ROAD	Service Station	Regulation under CLM Act not required

Suburb	SiteName	Address	ContaminationActivityType	ManagementClass
NEW LAMBTON	Caltex Service Station New Lambton	144 Bridges ROAD	Service Station	Regulation under CLM Act not required
NEWCASTLE	Newcastle Foreshore	40 Stevenson Place STREET	Other Industry	Regulation under CLM Act not required
NEWCASTLE	Reclaimed Land	26-28 Honeysuckle DRIVE	Unclassified	Contamination formerly regulated under the CLM Act
NEWCASTLE	SRA Land	Scott STREET	Gasworks	Regulation under CLM Act not required
NEWCASTLE	Wharf Road Newcastle Car Park	313-317 Wharf ROAD	Unclassified	Regulation under CLM Act not required
NEWCASTLE WEST	Former Mobil Service Station	113 Parry STREET	Service Station	Regulation under CLM Act not required
NEWPORT	7-Eleven (former Mobil) Service Station	307 Barrenjoey ROAD	Service Station	Regulation under CLM Act not required
NEWPORT	Former Caltex Service Station Newport	316-324 Barrenjoey ROAD	Service Station	Regulation under CLM Act not required
NEWTOWN	Adjacent to Former Service Station	79 Wilson STREET	Service Station	Contamination formerly regulated under the CLM Act
NEWTOWN	Aluminium Enterprises	66 Brocks LANE	Metal Industry	Contamination was addressed via the planning process (EP&A Act)
NEWTOWN	Caltex Service Station Newtown	26 - 36 Enmore ROAD	Service Station	Regulation under CLM Act not required
NEWTOWN	Former Service Station	81 Wilson STREET	Service Station	Contamination formerly regulated under the CLM Act
NORAVILLE	Former Toukley Landfill	Wilfred Barrett DRIVE	Landfill	Regulation under CLM Act not required

Suburb	SiteName	Address	ContaminationActivityType	ManagementClass
NORTH ALBURY	Caltex Service Station and Diesel Stop	79 Union ROAD	Service Station	Regulation under CLM Act not required
NORTH BOAMBEE VALLEY	Caltex Service Station	Cnr Pacific Hwy & Halls ROAD	Service Station	Regulation under CLM Act not required
NORTH BONDI	Caltex Service Station North Bondi	321 Old South Head ROAD	Service Station	Regulation under CLM Act not required
NORTH NARRABEEN	7-Eleven Service Station	1501-1503 Pittwater ROAD	Service Station	Regulation under CLM Act not required
NORTH RICHMOND	Caltex Service Station	50 Bells Line Of ROAD	Service Station	Regulation under CLM Act not required
NORTH ROCKS	7-Eleven Service Station North Rocks	340 North Rocks ROAD	Service Station	Regulation under CLM Act not required
NORTH ST MARYS	BP Service Station	76 Glossop STREET	Service Station	Regulation under CLM Act not required
NORTH ST MARYS	Mt Druitt Transmission Substation	69 Kurrajong ROAD	Other Industry	Regulation being finalised
NORTH STRATHFIELD	Budget Service Station	143 Concord ROAD	Service Station	Regulation under CLM Act not required
NORTH STRATHFIELD	Former Caltex Service Station	92a Concord ROAD	Service Station	Regulation under CLM Act not required
NORTH SYDNEY	Iora Complex	1 Kiara PLACE	Gasworks	Regulation under CLM Act not required
NORTH SYDNEY	Neutral Bay Sediments	Adjacent to Sub Base Platypus, High STREET	Gasworks	Contamination formerly regulated under the CLM Act
NORTH SYDNEY	Sub Base Platypus (previously HMAS Platypus)	High STREET	Gasworks	Contamination formerly regulated under the CLM Act

Suburb	SiteName	Address	ContaminationActivityType	ManagementClass
NORTH WOLLONGONG	Former Mobil Depot	122-126 Montague STREET	Other Petroleum	Regulation under CLM Act not required
NORTHMEAD	7-Eleven Service Station Northmead	56 Windsor ROAD	Service Station	Regulation under CLM Act not required
NORTHMEAD	Caltex Service Station	98-100 Windsor ROAD	Service Station	Regulation under CLM Act not required
NORTHMEAD	Coles Express Service Station Northmead	197 Windsor ROAD	Service Station	Regulation under CLM Act not required
NORTHMEAD	Former Prestige Plastics	1C Redbank ROAD	Other Industry	Regulation under CLM Act not required
NORTHMEAD	Sydney Water Land	51c Hammers ROAD	Landfill	Regulation under CLM Act not required
NOWRA	Fire Station	69 Bridge ROAD	Gasworks	Regulation under CLM Act not required
NOWRA	Former gasworks	Lamonds LANE	Gasworks	Ongoing maintenance required to manage residual contamination (CLM Act)
NOWRA	Former Gasworks Managers Residence	24 Osborne STREET	Gasworks	Regulation under CLM Act not required
NOWRA	Former Hollingworth Scrap Yard	72-74 Jervis and 117 East STREET	Other Industry	Regulation under CLM Act not required
NOWRA	Harry Sawkins Park	Bounded by Princes Hwy, Graham St & McGrath AVENUE	Gasworks	Regulation under CLM Act not required
NOWRA	Historically Filled Land	70 Bridge ROAD	Unclassified	Regulation under CLM Act not required
NOWRA	Shell Coles Express Service Station	55 Kinghorne STREET	Service Station	Regulation under CLM Act not required

Suburb	SiteName	Address	ContaminationActivityType	ManagementClass
NOWRA	Woolworths Service Station	60 North Street STREET	Service Station	Regulation under CLM Act not required
NOWRA EAST	Mobil Service Station	Lot 3 Kalandar STREET	Service Station	Contamination formerly regulated under the CLM Act
NYNGAN	Caltex Service Station	39-41 Pangee STREET	Service Station	Regulation under CLM Act not required
NYNGAN	Caltex Service Station	126 Pangee STREET	Service Station	Regulation under CLM Act not required
NYNGAN	Main West Rail Line	Mitchell HIGHWAY	Other Industry	Regulation under CLM Act not required
OAK FLATS	Shellharbour City Works Depot	132 Industrial ROAD	Other Industry	Regulation under CLM Act not required
OBERON	Caltex Service Station and Depot	Lowes Mount ROAD	Service Station	Regulation under CLM Act not required
OBERON	CSR Ltd Property and King's Stockyard Creek	Off Endeavour STREET	Other Industry	Contamination formerly regulated under the CLM Act
OBERON	Former Shell Depot	32 O'Connell ROAD	Other Petroleum	Regulation under CLM Act not required
OBERON	Oberon Timber Complex	Lowes Mount ROAD	Other Industry	Regulation under CLM Act not required
OCEAN SHORES	Former Ocean Shores Service Station	Pacific HIGHWAY	Service Station	Regulation under CLM Act not required
OLD GUILDFORD	Caltex Service Station	636-644 Woodville ROAD	Service Station	Regulation under CLM Act not required
OLD TOONGABBIE	Baulkham Hills Transmission Substation	191z Old Windsor ROAD	Other Industry	Under assessment

Suburb	SiteName	Address	ContaminationActivityType	ManagementClass
ORANGE	5-7 Edward St Orange	5-7 Edward STREET	Other Industry	Contamination currently regulated under CLM Act
ORANGE	BP (Reliance Petroleum) Service Station Orange	56-60 Bathurst ROAD	Service Station	Regulation under CLM Act not required
ORANGE	BP Orange Service Station (Reliance Petroleum)	81 Summer STREET	Service Station	Regulation under CLM Act not required
ORANGE	BP-Branded Lowes Petroleum Depot	197 - 201 Margaret STREET	Other Petroleum	Regulation under CLM Act not required
ORANGE	Caltex Orange Depot	184 Byng STREET	Service Station	Regulation under CLM Act not required
ORANGE	Caltex Summer Street Service Station Orange	70-74 Summer Street, corner Hill STREET	Service Station	Regulation under CLM Act not required
ORANGE	Former Fuel Depot	24-28 Peisley STREET	Other Petroleum	Contamination currently regulated under CLM Act
ORANGE	Former Mobil Service Station	24-28 Bathurst ROAD	Service Station	Regulation under CLM Act not required
ORANGE	Former Mobil Service Station	168 Peisley STREET	Service Station	Regulation under CLM Act not required
ORANGE	Lowes Petroleum (BP-branded) Service Station	76 Peisley STREET	Service Station	Regulation under CLM Act not required
ORANGE	Woolworths Orange Service Station	357-361 Summer Street, corner William STREET	Service Station	Regulation under CLM Act not required
OURIMBAH	Palmdale Service Centre Pty Ltd	3130 Pacific HIGHWAY	Service Station	Regulation under CLM Act not required
OURIMBAH	Shell Coles Express Service Station	78-80 Pacific HIGHWAY	Service Station	Regulation under CLM Act not required

Suburb	SiteName	Address	ContaminationActivityType	ManagementClass
OURIMBAH	United Ourimbah	51 Pacific HIGHWAY	Service Station	Under assessment
OXLEY VALE	Hayes Transport Services	10 Manilla ROAD	Other Petroleum	Regulation under CLM Act not required
OYSTER BAY	Shell Coles Express Service Station	20 Carvers ROAD	Service Station	Contamination currently regulated under CLM Act
OYSTER COVE	Cove Marine Pty Ltd	60 Frederick STREET	Unclassified	Contamination currently regulated under POEO Act
PADDINGTON	7-Eleven Service Station	59 Oxford STREET	Service Station	Contamination currently regulated under CLM Act
PADDINGTON	Former Workshop	52 Hopewell STREET	Other Industry	Regulation under CLM Act not required
PADSTOW	Caltex Padstow	115 Fairford ROAD	Service Station	Regulation under CLM Act not required
PADSTOW	Former Exide Battery Manufacturing & Recycling	55 Bryant STREET	Other Industry	Contamination currently regulated under CLM Act
PADSTOW	Foseco Australia	7 Stuart STREET	Chemical Industry	Regulation under CLM Act not required
PADSTOW	Galvatech	49 Gow STREET	Metal Industry	Contamination currently regulated under POEO Act
PADSTOW	Sebel Furniture	Parts 64 and 92 Gow STREET	Other Industry	Regulation under CLM Act not required
PADSTOW	Selleys / Dulux	1-29 Gow STREET	Chemical Industry	Regulation under CLM Act not required
PAGEWOOD	Former Email Site	Corner of Page Street and Holloway STREET	Metal Industry	Ongoing maintenance required to manage residual contamination (CLM Act)

Suburb	SiteName	Address	ContaminationActivityType	ManagementClass
PAMBULA	Offsite area (roadways) adjacent to United Service Station Pambula (former Shell)	Corner Quondola Street and Bullara STREET	Service Station	Regulation under CLM Act not required
PARKES	BP Reliance East End Service Station Parkes	46 Clarinda STREET	Service Station	Regulation under CLM Act not required
PARKES	BP Truckstop	(Newell Highway) 1 Forbes ROAD	Other Petroleum	Regulation under CLM Act not required
PARKES	Caltex Service Station Parkes	352-360 Clarinda STREET	Service Station	Regulation under CLM Act not required
PARKES	Former BP Telescope Service Station	339-341 Clarinda STREET	Service Station	Regulation under CLM Act not required
PARKES	Former Caltex Parkes (Mugincoble) Depot - Eugowra Rd, Mugincoble	Eugowra ROAD	Service Station	Regulation under CLM Act not required
PARKES	Former Parkes Gas Works (including Rail Corridor and offsite land)	129 Woodward Street and land within the Parkes railway CORRIDOR	Gasworks	Contamination currently regulated under CLM Act
PARKLEA	Caltex Parklea Service Station	Old Windsor (north of Miami Street) ROAD	Service Station	Regulation under CLM Act not required
PARRAMATTA	7-Eleven (former Mobil) Service Station	81 Victoria ROAD	Service Station	Regulation under CLM Act not required
PARRAMATTA	BP Service Station	435 Church STREET	Service Station	Regulation under CLM Act not required
PARRAMATTA	Coleman Oval Embankment	Cnr of Pitt STREET and Maquarie STREET	Unclassified	Regulation under CLM Act not required
PARRAMATTA	Parramatta Park Toilet Block Demolition	The Cresent Toilet Block Parramatta PARK	Unclassified	Regulation under CLM Act not required
PAUPONG	Former Timber Treatment Plant	Off Paupong ROAD	Other Industry	Regulation under CLM Act not required

Suburb	SiteName	Address	ContaminationActivityType	ManagementClass
PENDLE HILL	7-Eleven Service Station	217 Wentworth AVENUE	Service Station	Regulation under CLM Act not required
PENNANT HILLS	Shell Coles Express Pennant Hills West	386 Pennant Hills ROAD	Service Station	Contamination formerly regulated under the CLM Act
PENRITH	7-Eleven (former Mobil) Service Station	212-222 Andrews ROAD	Service Station	Regulation under CLM Act not required
PENRITH	7-Eleven Service Station Penrith	30 Henry STREET	Service Station	Regulation under CLM Act not required
PENRITH	BP Express Service Station	Corner Coreen Avenue and Castlereagh ROAD	Service Station	Regulation under CLM Act not required
PENRITH	Caltex Penrith Service Station	153 Coreen AVENUE	Service Station	Regulation under CLM Act not required
PENRITH	Caltex Service Station	Castlereagh Rd Cnr Lugard STREET	Service Station	Regulation under CLM Act not required
PENRITH	Crane Enfield Metals	2115-2131 Castlereagh ROAD	Metal Industry	Ongoing maintenance required to manage residual contamination (CLM Act)
PENRITH	Former Dry Cleaners	Shop 3, 134-138 Henry STREET	Other Industry	Regulation under CLM Act not required
PENRITH	Jet 60 Dry Cleaners	Shop 3 134-138 Henry STREET	Unclassified	Regulation under CLM Act not required
PENRITH	Lowes Petroleum (Former Mobil) Depot Penrith	174 Coreen AVENUE	Other Petroleum	Regulation under CLM Act not required
PENRITH	Mirvac Industrial Site	2101 Castlereagh ROAD	Other Industry	Regulation under CLM Act not required
PENSHURST	7-Eleven Service Station	612 Forest ROAD	Service Station	Regulation under CLM Act not required

Suburb	SiteName	Address	ContaminationActivityType	ManagementClass
PENSHURST	Caltex Service Station	641 King Georges ROAD	Service Station	Regulation under CLM Act not required
PERISHER VALLEY	Perisher Centre Loading Dock	Kosciuszko ROAD	Other Petroleum	Regulation under CLM Act not required
PERISHER VALLEY	Perisher Ski Resort	Kosciuszko ROAD	Other Petroleum	Regulation under CLM Act not required
PETERSHAM	7-Eleven Petersham	8-10 Crystal STREET	Service Station	Under assessment
PETERSHAM	Fanny Durack Aquatic Centre	Station STREET	Unclassified	Regulation under CLM Act not required
PHEASANTS NEST	7-Eleven (former Mobil) Service Station	(Northbound) Hume HIGHWAY	Service Station	Regulation under CLM Act not required
PHEASANTS NEST	7-Eleven Service Station	(Southbound) Hume HIGHWAY	Service Station	Regulation under CLM Act not required
PICTON	Coles Express Picton	93-99 Argyle STREET	Service Station	Regulation under CLM Act not required
PICTON	McDonalds	69 -71 Argyle STREET	Service Station	Regulation under CLM Act not required
PITT TOWN	Whites Water Service	1 Canning PLACE	Other Industry	Regulation under CLM Act not required
PLUMPTON	Woolworths Service Station Plumpton (Plumpton Marketplace Shops)	260 Jersey ROAD	Service Station	Regulation under CLM Act not required
POINT PIPER	5 Wunulla Road, Point Piper	5 Wunulla ROAD	Other Industry	Under assessment
PORT BOTANY	Bulk Liquids Berth UPSS, Port Botany	Charlotte ROAD	Other Petroleum	Regulation under CLM Act not required

Suburb	SiteName	Address	ContaminationActivityType	ManagementClass
PORT BOTANY	Bunnerong Canal	Between Brotherson Dock and Bumborah Point ROAD	Unclassified	Regulation under CLM Act not required
PORT BOTANY	Port Botany Railway Corridors	Friendship ROAD	Other Industry	Regulation under CLM Act not required
PORT BOTANY	Port Operations Centre UPSS, Port Botany	Penrhyn ROAD	Other Petroleum	Regulation under CLM Act not required
PORT BOTANY	Smith Bros	4 Bumborah Point ROAD	Other Petroleum	Regulation under CLM Act not required
PORT BOTANY	Terminals	45 Friendship ROAD	Chemical Industry	Regulation under CLM Act not required
PORT BOTANY	Vopak A	49 Friendship ROAD	Chemical Industry	Regulation under CLM Act not required
PORT BOTANY	Vopak B	20 Friendship ROAD	Chemical Industry	Regulation under CLM Act not required
PORT BOTANY	Vopak Terminals	21 Fishburn ROAD	Other Industry	Under assessment
PORT KEMBLA	BHP Area 21	Springhill ROAD	Metal Industry	Contamination formerly regulated under the CLM Act
PORT KEMBLA	Caltex Service Station	16 Flinders STREET	Service Station	Regulation under CLM Act not required
PORT KEMBLA	Coates Hire Facility (Eastern Portion)	1 Flinders STREET	Other Industry	Regulation under CLM Act not required
PORT KEMBLA	Commonwealth Rolling Mills (CRM)	Old Port ROAD	Metal Industry	Regulation under CLM Act not required
PORT KEMBLA	Darcy Road Rail Sidings	Darcy ROAD	Other Industry	Regulation under CLM Act not required

Suburb	SiteName	Address	ContaminationActivityType	ManagementClass
PORT KEMBLA	Manildra Park	Flinders STREET	Other Petroleum	Contamination formerly regulated under the CLM Act
PORT KEMBLA	No 2 Steelworks	Five Islands ROAD	Metal Industry	Contamination formerly regulated under the CLM Act
PORT KEMBLA	Port Kembla Copper Smelter	Military ROAD	Metal Industry	Contamination currently regulated under POEO Act
PORT KEMBLA	Port Kembla Orica	Foreshore Road and Darcy ROAD	Other Industry	Contamination currently regulated under CLM Act
PORT KEMBLA	Port Kembla Springhill Works	Springhill ROAD	Metal Industry	Regulation under CLM Act not required
PORT KEMBLA	Port Kembla Steelworks - No.1 Works Site	Five Islands ROAD	Metal Industry	Regulation under CLM Act not required
PORT KEMBLA	Port Kembla Steelworks - Steelhaven	Five Islands ROAD	Other Industry	Regulation under CLM Act not required
PORT KEMBLA	Port Kembla Steelworks Recycling Area	Springhill ROAD	Unclassified	Regulation under CLM Act not required
PORT KEMBLA	Port Kembla, Auszinc Metals and Alloys	Lot 2 Shellharbour ROAD	Metal Industry	Regulation under CLM Act not required
PORT KEMBLA	Port Kembla, Former Electricity Commission Site	Old Port Road/Christie Drive ROAD	Other Industry	Regulation under CLM Act not required
PORT KEMBLA	Shell Port Kembla CVRO	87-89 Flinders STREET	Other Petroleum	Regulation under CLM Act not required
PORT KEMBLA	South Yard Rail Sidings	Lot 3 Old Port ROAD	Unclassified	Regulation under CLM Act not required
PORT MACQUARIE	Air BP Avgas Facility	Oliver DRIVE	Other Petroleum	Regulation under CLM Act not required

Suburb	SiteName	Address	ContaminationActivityType	ManagementClass
PORT MACQUARIE	Caltex Port Macquarie Service Station	29 Lord STREET	Service Station	Regulation under CLM Act not required
PORT MACQUARIE	Caltex Service Station	112-114 Gordon STREET	Service Station	Regulation under CLM Act not required
PORT MACQUARIE	Caltex Service Station	92 Hastings River DRIVE	Service Station	Regulation under CLM Act not required
PORT MACQUARIE	Caltex Service Station	12-14 Bolwarra ROAD	Service Station	Regulation under CLM Act not required
PORT MACQUARIE	Car park	28 Hayward STREET	Other Industry	Regulation under CLM Act not required
PORT MACQUARIE	Coles Myer	43 John Oxley DRIVE	Service Station	Regulation under CLM Act not required
PORT MACQUARIE	Former Mobil Depot	211 Lake ROAD	Other Petroleum	Regulation under CLM Act not required
PORT MACQUARIE	Former Mobil Service Station	Corner Oxley Highway and Major Innes DRIVE	Service Station	Regulation under CLM Act not required
PORT MACQUARIE	Port Macquarie Council Depot	Koala STREET	Unclassified	Regulation under CLM Act not required
PORT MACQUARIE	Shell Coles Express Port Macquarie Service Station	121 Gordon STREET	Service Station	Regulation under CLM Act not required
PORTLAND	Ivanhoe Colliery	Pipers Flat ROAD	Other Industry	Regulation under CLM Act not required
PORTLAND	Mt Piper Power Station	350 Boulder ROAD	Other Petroleum	Regulation under CLM Act not required
PRAIRIEWOOD	7-Eleven (former Caltex) Service Station	485-487 Smithfield ROAD	Service Station	Regulation under CLM Act not required

Suburb	SiteName	Address	ContaminationActivityType	ManagementClass
PRESTONS	Jalco Automotive Pty Ltd	238 Hoxton Park ROAD	Unclassified	Under assessment
PROSPECT	7-Eleven (former Mobil) Service Station Prospect	354 Flushcombe ROAD	Service Station	Regulation under CLM Act not required
PROSPECT	Cottage 3, William Lawson Drive	William Lawson DRIVE	Unclassified	Regulation under CLM Act not required
PROSPECT	Gatehouse, 544 Reservoir Road	544 Reservoir ROAD	Unclassified	Regulation under CLM Act not required
PROSPECT	Pincott's Cottage, Gate C1	Off Reservoir ROAD	Unclassified	Regulation under CLM Act not required
PUNCHBOWL	Caltex Service Station Punchbowl	1285-1289 Canterbury ROAD	Service Station	Regulation under CLM Act not required
PUNCHBOWL	Former BP Service Station	1375 Canterbury Road, corner Victoria ROAD	Service Station	Regulation under CLM Act not required
PUNCHBOWL	Punchbowl Laundry	42-44 Belmore ROAD	Chemical Industry	Contamination currently regulated under CLM Act
PUTNEY	Putney Marina	20 Waterview STREET	Other Industry	Regulation under CLM Act not required
PYMBLE	Caltex Service Station	1089 Pacific HIGHWAY	Service Station	Regulation under CLM Act not required
PYMBLE	Former 3M site	950 Pacific HIGHWAY	Gasworks	Regulation under CLM Act not required
PYMBLE	Pymble West Dry Cleaners	6 Philip MALL	Other Industry	Under preliminary investigation order
PYMBLE	Shell Coles Express Service Station	21 Ryde ROAD	Service Station	Regulation under CLM Act not required

Suburb	SiteName	Address	ContaminationActivityType	ManagementClass
PYRMONT	Former Council Works Depot (Fig and Wattle Depot)	14-26 Wattle STREET	Other Industry	Regulation under CLM Act not required
QUAKERS HILL	7-Eleven (former Mobil) Service Station	83 Lalor ROAD	Service Station	Regulation under CLM Act not required
QUAKERS HILL	BP Branded Parkway (Former Caltex) Service Station Quakers Hill	450 Quakers Hill PARKWAY	Service Station	Regulation under CLM Act not required
QUEANBEYAN	95 Crawford St, Queanbeyan	95 Crawford STREET	Chemical Industry	Under assessment
QUEANBEYAN	Bill Lilley Automotive	169 Crawford STREET	Service Station	Regulation under CLM Act not required
QUEANBEYAN	Caltex Queanbeyan Service Station	88 Macquoid (also known as Bungendore Rd) STREET	Service Station	Regulation under CLM Act not required
QUEANBEYAN	Former Caltex Depot	20-30 Railway STREET	Other Petroleum	Regulation under CLM Act not required
QUEANBEYAN	Former Mobil Emoleum Depot	109-111 High STREET	Other Petroleum	Regulation under CLM Act not required
QUEANBEYAN	Former Mobil Service Station	153 Uriarra ROAD	Service Station	Regulation under CLM Act not required
QUEANBEYAN	Woolworths Queanbeyan Service Station	196 Crawford (Cnr Morisset St) STREET	Service Station	Regulation under CLM Act not required
QUEANBEYAN EAST	BP-Branded Service Station Queanbeyan	50 Yass ROAD	Service Station	Regulation under CLM Act not required
QUEANBEYAN WEST	Caltex Service Station	Lanyon Dr Cnr Mccrae St (1 Suraci Place) STREET	Service Station	Regulation under CLM Act not required
QUIRINDI	Caltex Service Station, Quirindi	199-201 George STREET	Service Station	Regulation under CLM Act not required

Suburb	SiteName	Address	ContaminationActivityType	ManagementClass
QUIRINDI	Former Mobil Depot Quirindi	4-6 Cross STREET	Other Petroleum	Regulation under CLM Act not required
QUIRINDI	Tamarang ServiCentre Quirindi	113-117 Station (also known as 119-121 Nowland) STREET	Service Station	Under assessment
RAMSGATE	Shell Coles Express Service Station	Grand Parade cnr Ramsgate ROAD	Service Station	Regulation under CLM Act not required
RANDWICK	7-Eleven Service Station	126-130 Barker STREET	Service Station	Contamination currently regulated under CLM Act
RANDWICK	Caltex Service Station	2 Alison ROAD	Service Station	Regulation under CLM Act not required
RANDWICK	Metro Petroleum	345 Avoca STREET	Service Station	Regulation under CLM Act not required
RANDWICK	Service Station, Randwick	33-37 Carrington ROAD	Service Station	Contamination currently regulated under CLM Act
RAVENSWORTH	Cumnock Colliery	Pikes Gully ROAD	Other Industry	Regulation under CLM Act not required
RAVENSWORTH	Ravensworth Operations Narama Mine	Lemington ROAD	Other Industry	Regulation under CLM Act not required
RAYMOND TERRACE	Caltex Service Station Raymond Terrace	136 Adelaide Street, corner Glenelg STREET	Service Station	Regulation under CLM Act not required
RAYMOND TERRACE	Former Motor Registry	53 William STREET	Other Petroleum	Regulation under CLM Act not required
RAYMOND TERRACE	Former Service Station	82 Benjamin Lee DRIVE	Service Station	Under preliminary investigation order
RAYMOND TERRACE	Raymond Terrace Wastewater Treatment Works	22 Elizabeth AVENUE	Other Industry	Regulation under CLM Act not required

Suburb	SiteName	Address	ContaminationActivityType	ManagementClass
RAYMOND TERRACE	Shell Coles Express Raymond Terrace	107 Adelaide (formerly Pacific Highway) STREET	Service Station	Regulation under CLM Act not required
RAZORBACK	Muscat Developments Pty Ltd	115 Mount View CLOSE	Other Industry	Regulation under CLM Act not required
REDFERN	BP Service Station	116 Regent STREET	Service Station	Regulation under CLM Act not required
REDFERN	BP-branded Jasbe Surry Hills	411 Cleveland STREET	Service Station	Regulation under CLM Act not required
REDFERN	Former Printing Works	101a Marriott STREET	Other Industry	Regulation under CLM Act not required
REDFERN	Surry Hills Shopping Village	397-399 Cleveland & 2-38 Baptist STREET	Other Industry	Regulation under CLM Act not required
REVESBY	Caltex Service Station Revesby	181 The River ROAD	Service Station	Regulation under CLM Act not required
REVESBY	Dorf Clark Industries	184-194 Milperra ROAD	Metal Industry	Regulation under CLM Act not required
REVESBY	Mirotone Pty Ltd	21 Marigold STREET	Chemical Industry	Contamination currently regulated under POEO Act
REVESBY	Not Applicable - various tenancies	40 Marigold STREET	Unclassified	Under assessment
REVESBY	Thetis Pty Ltd - Bituminous Products	33-35 Violet STREET	Chemical Industry	Contamination currently regulated under CLM Act
RHODES	Former Allied Feeds site	Walker STREET	Other Industry	Contamination formerly regulated under the CLM Act
RHODES	Former Glad factory site	10-16 Marquet STREET	Chemical Industry	Regulation under CLM Act not required

Suburb	SiteName	Address	ContaminationActivityType	ManagementClass
RHODES	Former UCAL site	Walker STREET	Chemical Industry	Ongoing maintenance required to manage residual contamination (CLM Act)
RHODES	Homebush Bay sediments adjoining former Berger Paint factory	Oulton AVENUE	Chemical Industry	Contamination currently regulated under CLM Act
RHODES	Homebush Bay Sediments adjoining the former UCAL and Allied Feeds sites	Homebush BAY	Chemical Industry	Ongoing maintenance required to manage residual contamination (CLM Act)
RICHMOND	Caltex Richmond Service Station	98 March (Cnr East Market St) STREET	Service Station	Regulation under CLM Act not required
RICHMOND	Western Sydney University	2 College STREET	Unclassified	Under assessment
RIVERSTONE	7-Eleven Riverstone	55 Garfield ROAD	Service Station	Regulation under CLM Act not required
RIVERSTONE	Axalta Coating Systems	15-23 Melbourne ROAD	Other Industry	Regulation under CLM Act not required
RIVERSTONE	Vacant Commercial Land	88-94 Junction ROAD	Unclassified	Regulation under CLM Act not required
RIVERSTONE	Woolworths Vineyard Service Station, Riverstone	1 Woodland Street, corner of Windsor ROAD	Service Station	Regulation under CLM Act not required
RIVERWOOD	7-Eleven Riverwood	30 Bonds ROAD	Service Station	Regulation under CLM Act not required
ROCKDALE	7-Eleven (former Mobil) Service Station	293 West Botany STREET	Service Station	Regulation under CLM Act not required
ROCKDALE	7-Eleven Service Station	99 Railway STREET	Service Station	Regulation under CLM Act not required
ROCKDALE	Lindsay St, Rockdale	7 Lindsay STREET	Other Industry	Under assessment

Suburb	SiteName	Address	ContaminationActivityType	ManagementClass
ROOTY HILL	7-Eleven (former Mobil) Service Station	106 Rooty Hill Road South ROAD	Service Station	Regulation under CLM Act not required
ROOTY HILL	7-Eleven (former Mobil) Service Station	1042 Great Western HIGHWAY	Service Station	Regulation under CLM Act not required
ROOTY HILL	Infrabuild NSW Pty Ltd (formerly OneSteel NSW Pty Ltd)	22 Kellogg ROAD	Other Industry	Regulation under CLM Act not required
ROSE BAY	Caltex Rose Bay Service Station	488 Old South Head ROAD	Service Station	Regulation under CLM Act not required
ROSE BAY	Rose Bay Budget Service station	638-646 New South Head ROAD	Service Station	Contamination formerly regulated under the CLM Act
ROSEBERY	Autofoil P/L	2 Mentmore AVENUE	Other Industry	Regulation under CLM Act not required
ROSEBERY	Caltex Rosebery Service Station	321 Gardeners (Cnr Macquarie St) ROAD	Service Station	Contamination formerly regulated under the CLM Act
ROSEBERY	Former Industrial Site (Former Electroplating Facility)	108 Dunning AVENUE	Other Industry	Regulation under CLM Act not required
ROSEBERY	Rosebery Service Station	395 Gardeners ROAD	Service Station	Contamination formerly regulated under the CLM Act
ROSEHILL	2 Ritchie Street, Rosehill	2 Ritchie STREET	Unclassified	Contamination formerly regulated under the CLM Act
ROSEHILL	Former Akzo Nobel site	4 Grand AVENUE	Chemical Industry	Contamination currently regulated under CLM Act
ROSEHILL	James Hardie Australia and former James Hardie lands	8 and 10 Colquhoun Street and 5 Devon STREET	Landfill	Ongoing maintenance required to manage residual contamination (CLM Act)
ROSEHILL	James Hardie Factory (former, western portion)	181 James Ruse DRIVE	Other Industry	Ongoing maintenance required to manage residual contamination (CLM Act)

Suburb	SiteName	Address	ContaminationActivityType	ManagementClass
ROSEHILL	Viva Clyde Western Area	Durham Street, Rosehill (Camellia Peninsula) STREET	Other Petroleum	Regulation being finalised
ROSELANDS	7-Eleven (former Mobil) Service Station	91 Canary's ROAD	Service Station	Regulation under CLM Act not required
ROSELANDS	Roselands Shopping Centre	24 Roseland AVENUE	Service Station	Regulation under CLM Act not required
ROSELANDS	Woolworths Caltex Petrol Service Station Roselands	218 King Georges ROAD	Service Station	Regulation under CLM Act not required
ROSEVILLE	Mobil Service Station	2 Boundary STREET	Service Station	Regulation under CLM Act not required
ROSEVILLE CHASE	Coles Express Roseville Chase	388 Eastern Valley WAY	Service Station	Regulation under CLM Act not required
ROZELLE	7-Eleven (former Mobil) Service Station	178-180 (176-184) Victoria ROAD	Service Station	Regulation under CLM Act not required
ROZELLE	BP Service Station	Corner Darling Street and Thornton STREET	Service Station	Regulation under CLM Act not required
ROZELLE	Caltex Service Station	121 Victoria ROAD	Service Station	Regulation under CLM Act not required
ROZELLE	Kennards Rozelle	15-39 Wellington STREET	Other Petroleum	Regulation under CLM Act not required
ROZELLE	White Bay Power Station	Robert STREET	Other Industry	Regulation under CLM Act not required
RUFUS RIVER	SA Water Depot - Rufus River	Old Wentworth STREET	Other Petroleum	Regulation under CLM Act not required
RUSHCUTTERS BAY	d'Albora Marinas	1b New Beach ROAD	Other Industry	Contamination currently regulated under POEO Act

Suburb	SiteName	Address	ContaminationActivityType	ManagementClass
RUTHERFORD	Caltex Service Station	134-138 New England HIGHWAY	Service Station	Regulation under CLM Act not required
RUTHERFORD	Former Anambah Landfill	Anambah ROAD	Landfill	Under assessment
RUTHERFORD	Rutherford Transpacific	11 Kyle STREET	Other Industry	Regulation under CLM Act not required
RUTHERFORD	Shell Coles Express Service Station Rutherford	118 New England HIGHWAY	Service Station	Regulation under CLM Act not required
RUTHERFORD	Transpacific Industrial Services/Nationwide Oil Pty Ltd	99 Kyle STREET	Chemical Industry	Regulation under CLM Act not required
RYDALMERE	BP Service Station	265 Victoria ROAD	Service Station	Regulation under CLM Act not required
RYDALMERE	Caltex Service Station	309 Victoria ROAD	Service Station	Regulation under CLM Act not required
RYDALMERE	Hunter Douglas	Victoria ROAD	Chemical Industry	Regulation under CLM Act not required
RYDALMERE	Mitsubishi Electric	348 Victoria ROAD	Other Industry	Contamination currently regulated under CLM Act
RYDALMERE	Rheem Australia	1 Alan STREET	Other Industry	Contamination formerly regulated under the CLM Act
RYDALMERE	United Petroleum (former 7-Eleven) Service Station Rydalmere	262-272 Victoria ROAD	Service Station	Regulation under CLM Act not required
RYDE	7-Eleven (former Mobil) Service Station	326-328 Blaxland ROAD	Service Station	Regulation under CLM Act not required
RYDE	Caltex Service Station	110 Lane Cove ROAD	Service Station	Regulation under CLM Act not required

Suburb	SiteName	Address	ContaminationActivityType	ManagementClass
RYDE	Ryde Bus Depot	51 - 75 Buffalo ROAD	Other Petroleum	Regulation under CLM Act not required
RYDE	Shell Coles Express Ryde	45 Lane Cove ROAD	Service Station	Regulation under CLM Act not required
SANCTUARY POINT	United Service Station, Sanctuary Point	147 Larmer AVENUE	Service Station	Regulation under CLM Act not required
SANDGATE	Caltex Service Station Sandgate	162 Maitland ROAD	Service Station	Regulation under CLM Act not required
SANDGATE	North Limited Storage Handling facility	Maitland ROAD	Other Industry	Contamination formerly regulated under the CLM Act
SANS SOUCI	7-Eleven (Former Mobil) Service Station	474 Rocky Point ROAD	Service Station	Regulation under CLM Act not required
SANS SOUCI	BP Sans Souci	520 Rocky Point ROAD	Service Station	Contamination currently regulated under CLM Act
SANS SOUCI	Former 7-Eleven Ramsgate	368 Rocky Point ROAD	Service Station	Contamination formerly regulated under the CLM Act
SANS SOUCI	Former Service Station	542-544 Rocky Point ROAD	Service Station	Contamination was addressed via the planning process (EP&A Act)
SANS SOUCI	Kendall Street Reserve	Lawson Street and Kendall STREET	Landfill	Regulation under CLM Act not required
SCHOFIELDS	Reserve 478, Grange Avenue, Schofields	Reserve 478, Grange AVENUE	Landfill	Regulation under CLM Act not required
SCONE	BP - Former Depot	Scone St, Guernsey St & Susan STREET	Service Station	Contamination formerly regulated under the CLM Act
SCONE	BP Scone	26 Kelly STREET	Service Station	Regulation under CLM Act not required

Suburb	SiteName	Address	ContaminationActivityType	ManagementClass
SCONE	BP Scone Service Station	58 Kelly STREET	Service Station	Contamination currently regulated under CLM Act
SCONE	Mobil Scone Airport Elt	8 Walter Pye AVENUE	Other Petroleum	Regulation under CLM Act not required
SCONE	Scone Works Depot	220 Susan STREET	Other Petroleum	Regulation under CLM Act not required
SCONE	Shell Coles Express Service Station	91- 93 Kelly STREET	Service Station	Contamination currently regulated under CLM Act
SEVEN HILLS	7-Eleven (Former Mobil) Service Station Seven Hills	151 Prospect HIGHWAY	Service Station	Regulation under CLM Act not required
SEVEN HILLS	Australia Post	3 Powers ROAD	Unclassified	Regulation under CLM Act not required
SEVEN HILLS	BP-branded Jasbe Petroleum Service Station	156 Prospect HIGHWAY	Service Station	Regulation under CLM Act not required
SEVEN HILLS	Caltex Service Station	38 Abbott ROAD	Service Station	Regulation under CLM Act not required
SEVEN HILLS	Caltex Service Station Seven Hills	105 Station ROAD	Service Station	Regulation under CLM Act not required
SEVEN HILLS	Car Park (Former Brickworks / Warehouse)	1 Powers ROAD	Other Industry	Regulation under CLM Act not required
SEVEN HILLS	Former Australian Waste Oil Refineries Site	27 Powers ROAD	Other Industry	Contamination formerly regulated under the CLM Act
SHELLY BEACH	Former Shelly Beach Landfill	Oaks AVENUE	Landfill	Regulation under CLM Act not required
SHORTLAND	7-Eleven (Former BP) Service Station	298-302 Sandgate ROAD	Service Station	Regulation under CLM Act not required

Suburb	SiteName	Address	ContaminationActivityType	ManagementClass
SHORTLAND	Former Astra Street Landfill	2 (part) & 28 (part) Astra STREET	Landfill	Contamination currently regulated under CLM Act
SHORTLAND	Former Lorna St landfill	8/475 Sandgate ROAD	Landfill	Regulation under CLM Act not required
SHORTLAND	Shortland Wastewater Treatment Works	Aden STREET	Other Industry	Regulation under CLM Act not required
SHORTLAND	Tuxford Park landfill	10 King STREET	Landfill	Regulation under CLM Act not required
SILVERWATER	Former Printing Facility	46-58 Derby STREET	Other Industry	Under assessment
SILVERWATER	Former Silverwater Landfill	Carnarvon ROAD	Landfill	Contamination currently regulated under CLM Act
SILVERWATER	Silverwater Correctional Complex	Holker STREET	Landfill	Regulation under CLM Act not required
SILVERWATER	Storage Facility	54-58 Derby STREET	Unclassified	Under assessment
SILVERWATER	Vacant property	103-105 Silverwater ROAD	Other Industry	Regulation under CLM Act not required
SINGLETON	BP Service Station Singleton	53 George (Cnr Macquarie St) STREET	Other Petroleum	Regulation under CLM Act not required
SINGLETON	Mobil Singleton Airport Elt	74B Range ROAD	Other Petroleum	Regulation under CLM Act not required
SINGLETON	NSW Mines Rescue Services - Singleton	6 Lachlan AVENUE	Other Industry	Regulation under CLM Act not required
SINGLETON	Putty Saw Mill	(via Singleton) Putty ROAD	Other Industry	Contamination currently regulated under CLM Act

Suburb	SiteName	Address	ContaminationActivityType	ManagementClass
SINGLETON	Shell Coles Express Service Station	69-73 George STREET	Service Station	Regulation under CLM Act not required
SINGLETON	Singleton Gasworks	55-57 John STREET	Gasworks	Contamination formerly regulated under the CLM Act
SMITHFIELD	Caltex Smithfield	16-18 Tait STREET	Service Station	Regulation under CLM Act not required
SMITHFIELD	Coles Express (former Mobil) Service Station	678 The Horsley Drive, corner Smithfield ROAD	Service Station	Regulation under CLM Act not required
SMITHFIELD	Former Landfill	Little STREET	Landfill	Contamination being managed via the planning process (EP&A Act)
SMITHFIELD	Freestones	1 Hume ROAD	Other Petroleum	Regulation under CLM Act not required
SMITHFIELD	Liquip International	13 Hume ROAD	Other Industry	Regulation under CLM Act not required
SOUTH ALBURY	BP Border Service Station	Corner Ebden Street and Wodonga PLACE	Service Station	Contamination formerly regulated under the CLM Act
SOUTH BOWENFELS	Shell Coles Express Service Station	Lot 1 Great Western HIGHWAY	Service Station	Regulation under CLM Act not required
SOUTH COOGEE	Caltex South Coogee Service Station	169-173 Malabar ROAD	Service Station	Regulation under CLM Act not required
SOUTH GRAFTON	Caltex Service Station	Pacific Hwy Cnr Gwyder HIGHWAY	Service Station	Regulation under CLM Act not required
SOUTH GRAFTON	Former Caltex Depot South Grafton	72-82 Swallow ROAD	Other Petroleum	Regulation under CLM Act not required
SOUTH GRAFTON	Former Caltex Service Station	46-58 Schwinghammer STREET	Service Station	Regulation under CLM Act not required

Suburb	SiteName	Address	ContaminationActivityType	ManagementClass
SOUTH GRAFTON	Former United (former Mobil) Service Station	Corner Pacific Highway and Charles STREET	Service Station	Regulation under CLM Act not required
SOUTH GRAFTON	Shell Coles Express Service Station	91 Bent STREET	Service Station	Regulation under CLM Act not required
SOUTH GRANVILLE	Enhance Service Station South Granville	2 Rawson ROAD	Service Station	Regulation under CLM Act not required
SOUTH KEMPSEY	Caltex Service Station	52 Lachlan STREET	Service Station	Regulation under CLM Act not required
SOUTH LISMORE	Caltex Service Station	237 Union STREET	Service Station	Regulation under CLM Act not required
SOUTH LISMORE	Former Mobil Depot	26-32 Phyllis STREET	Other Petroleum	Regulation under CLM Act not required
SOUTH LISMORE	Former Mobil Service Station	126 - 128 Union STREET	Service Station	Regulation under CLM Act not required
SOUTH LISMORE	North Coast Petroleum (Former Mobil) Depot Lismore	19-21 Elliot ROAD	Other Petroleum	Regulation under CLM Act not required
SOUTH MURWILLUMBAH	Caltex Service Station	1-7 Buchanan (Cnr Tweed Valley Way) STREET	Service Station	Regulation under CLM Act not required
SOUTH MURWILLUMBAH	Former Caltex Depot	39 Lundberg DRIVE	Service Station	Regulation under CLM Act not required
SOUTH MURWILLUMBAH	Former Mobil Depot	45 Wardrop STREET	Other Petroleum	Regulation under CLM Act not required
SOUTH NOWRA	Caltex South Nowra	100 Princes HIGHWAY	Service Station	Regulation under CLM Act not required
SOUTH PENRITH	7-Eleven Service Station	45 Aspen STREET	Service Station	Regulation under CLM Act not required

Suburb	SiteName	Address	ContaminationActivityType	ManagementClass
SOUTH TAMWORTH	Caltex Service Station	2 Kathleen Street, corner Kent STREET	Service Station	Regulation under CLM Act not required
SOUTH TAMWORTH	Coles Express Tamworth	251 - 253 Goonoo Goonoo ROAD	Service Station	Contamination currently regulated under CLM Act
SOUTH WENTWORTHVILLE	Aldi Stores Development	331-339 Great Western HIGHWAY	Metal Industry	Regulation under CLM Act not required
SOUTH WENTWORTHVILLE	Caltex Service Station	313 Great Western HIGHWAY	Service Station	Regulation under CLM Act not required
SOUTH WEST ROCKS	Former Shell Trial Bay Depot	Phillip DRIVE	Other Petroleum	Regulation under CLM Act not required
SOUTH WEST ROCKS	Former Trial Bay Caltex Depot	Phillip DRIVE	Other Petroleum	Under assessment
SOUTH WEST ROCKS	Residential area and Reserve opposite Former Caltex terminal	Phillip DRIVE	Other Petroleum	Regulation under CLM Act not required
SPRINGVALE	Springvale Colliery	Castlereagh HIGHWAY	Other Industry	Regulation under CLM Act not required
ST CLAIR	7-Eleven (former Mobil) Service Station	4 Endeavour AVENUE	Service Station	Regulation under CLM Act not required
ST IVES	7-Eleven (former Mobil) St Ives Service Station	157-159 Mona Vale Road, corner Putarri AVENUE	Service Station	Regulation under CLM Act not required
ST IVES	Caltex Service Station	452 Mona Vale ROAD	Service Station	Regulation under CLM Act not required
ST IVES	Caltex Service Station	164 Mona Vale ROAD	Service Station	Regulation under CLM Act not required
ST IVES	Caltex Service Station St Ives	363 Mona Vale ROAD	Service Station	Regulation under CLM Act not required

Suburb	SiteName	Address	ContaminationActivityType	ManagementClass
ST IVES	Shell Service Station	179-181 Mona Vale ROAD	Service Station	Contamination formerly regulated under the CLM Act
ST LEONARDS	Telstra Data Centre	4A Herbert STREET	Other Petroleum	Regulation under CLM Act not required
ST MARYS	7-Eleven (former Mobil) Service Station	2 Christie STREET	Service Station	Regulation under CLM Act not required
ST MARYS	7-Eleven (former Mobil) Service Station	2 Wilson STREET	Service Station	Regulation under CLM Act not required
ST MARYS	Caltex St Marys Service Station	Wordoo St Cnr Forrester ROAD	Service Station	Regulation under CLM Act not required
ST MARYS	Chemcolour Industries	19-25 Anne STREET	Chemical Industry	Regulation under CLM Act not required
ST MARYS	Former Woolworths Service Station	120-128 Forrester ROAD	Service Station	Regulation under CLM Act not required
ST MARYS	Integral Energy Mt Druitt Transmission Substation	69 Kurrajong North ROAD	Other Industry	Regulation under CLM Act not required
ST MARYS	Old Drycleaning location	1-7 Queen STREET	Other Industry	Under assessment
ST MARYS	Solveco	38 LINKS ROAD	Other Industry	Contamination currently regulated under CLM Act
ST MARYS	St Mary's Shopping Village	10 Charles Hackett DRIVE	Other Industry	Regulation under CLM Act not required
ST PETERS	BP Express Service Station	2 Princes HIGHWAY	Service Station	Regulation under CLM Act not required
ST PETERS	Burrows Industrial Estate	1-3 Burrows ROAD	Landfill	Regulation under CLM Act not required

Suburb	SiteName	Address	ContaminationActivityType	ManagementClass
ST PETERS	Camdenville Park	May STREET	Other Industry	Regulation under CLM Act not required
ST PETERS	Cooks River Rail Terminal	20 Canal ROAD	Unclassified	Regulation under CLM Act not required
ST PETERS	Former Industrial Manufacturing Facility (Taubman's Paints)	75 Mary STREET	Other Industry	Regulation under CLM Act not required
ST PETERS	Former Tidyburn Facility	53 Barwon Park ROAD	Chemical Industry	Contamination formerly regulated under the CLM Act
STANMORE	125 Corunna Road	125 Corunna ROAD	Unclassified	Regulation under CLM Act not required
STOCKTON	Former Coroba Landfill	310 Fullerton STREET	Landfill	Regulation under CLM Act not required
STRATHFIELD	7-Eleven (former Mobil) Service Station	577 Liverpool ROAD	Service Station	Regulation under CLM Act not required
STRATHFIELD SOUTH	7-23 Water Street, Strathfield South	7-23 Water STREET	Landfill	Under assessment
STRATHFIELD SOUTH	Former Landfill Site	7-9 Dunlop STREET	Landfill	Regulation under CLM Act not required
STROUD	Stroud Fuel Supplies (Former Caltex) Service Station	1 Cowper STREET	Service Station	Regulation under CLM Act not required
SUFFOLK PARK	BP Service Station	207-209 Broken Head ROAD	Service Station	Regulation under CLM Act not required
SUFFOLK PARK	Suffolk Park dip site	Cnr Broken Head Road & Beech DRIVE	Cattle Dip	Regulation under CLM Act not required
SUMMER HILL	Maurice Dry Cleaners	150 Smith STREET	Other Industry	Under assessment

Suburb	SiteName	Address	ContaminationActivityType	ManagementClass
SURRY HILLS	Ausgrid Road Reserve	Mary STREET	Other Industry	Regulation under CLM Act not required
SURRY HILLS	Former Legion Cabs (Trading) Cooperative	81 & 81A (Formerly 69 - 81) Foveaux STREET	Service Station	Regulation under CLM Act not required
SURRY HILLS	Woolworths Petrol Surry Hills	475 Cleveland STREET	Service Station	Regulation under CLM Act not required
SUTHERLAND	7-Eleven Service Station	693 Old Princes HIGHWAY	Service Station	Regulation under CLM Act not required
SUTHERLAND	United Service Station and Sutherland Reservoir	1 to 3 Oxford STREET	Service Station	Contamination currently regulated under CLM Act
SUTTON FOREST	Coles Express Sutton Forest West	Hume HIGHWAY	Service Station	Regulation under CLM Act not required
SWANSEA	Caltex Service Station	126 Pacific HIGHWAY	Service Station	Regulation under CLM Act not required
SWANSEA	Swansea 1 - Wastewater Pumping Station	137 and 137a Northcote AVENUE	Other Industry	Regulation under CLM Act not required
SYDENHAM	SRA Land	117 Railway PARADE	Other Industry	Regulation under CLM Act not required
SYDENHAM	Sydenham XPT Maintenance Facility	Way STREET	Other Industry	Regulation under CLM Act not required
SYDNEY	Chifley Tower (basement fuel storage area)	2 Chifley SQUARE	Other Petroleum	Under assessment
SYDNEY	Eurostar Dry Cleaners	100 Oxford STREET	Chemical Industry	Regulation under CLM Act not required
SYDNEY	Interpro House (OSP 46581)	447 Kent STREET	Other Petroleum	Regulation under CLM Act not required

Suburb	SiteName	Address	ContaminationActivityType	ManagementClass
SYDNEY OLYMPIC PARK	Aquatic Centre Carpark Landfill	Shane Gould AVENUE	Landfill	Ongoing maintenance required to manage residual contamination (CLM Act)
SYDNEY OLYMPIC PARK	Bicentennial Park	Bicentennial DRIVE	Landfill	Ongoing maintenance required to manage residual contamination (CLM Act)
SYDNEY OLYMPIC PARK	Blaxland Common Landfill	Jamieson STREET	Landfill	Ongoing maintenance required to manage residual contamination (CLM Act)
SYDNEY OLYMPIC PARK	Former Golf Driving Range Landfill	Sarah Durack AVENUE	Landfill	Ongoing maintenance required to manage residual contamination (CLM Act)
SYDNEY OLYMPIC PARK	Haslams Creek South Area 3	At Kronos Hill, Kevin Coombes AVENUE	Landfill	Contamination formerly regulated under the CLM Act
SYDNEY OLYMPIC PARK	Kronos Hill Landfill	Kevin Coombes AVENUE	Landfill	Ongoing maintenance required to manage residual contamination (CLM Act)
SYDNEY OLYMPIC PARK	RMS Western Precinct	14A-14E and 16 Hill ROAD	Other Petroleum	Regulation under CLM Act not required
SYDNEY OLYMPIC PARK	Wilson Park (Former oil gas plant site)	Newington ROAD	Gasworks	Ongoing maintenance required to manage residual contamination (CLM Act)
SYDNEY OLYMPIC PARK	Woo-la-ra Landfill	Hill ROAD	Landfill	Ongoing maintenance required to manage residual contamination (CLM Act)
SYLVANIA	Caltex Service Station	61 Port Hacking ROAD	Service Station	Regulation under CLM Act not required
SYLVANIA HEIGHTS	Ampol Service Station (former Caltex) - Sylvania Heights	414-416 Princes HIGHWAY	Service Station	Contamination currently regulated under CLM Act
TALBINGO	Former grit blasting site	Old Damsite ROAD	Other Industry	Regulation under CLM Act not required
TALBINGO	Old Town Landfill	Bridle STREET	Landfill	Regulation under CLM Act not required

Suburb	SiteName	Address	ContaminationActivityType	ManagementClass
TALBINGO	T3 Spoil dump and adjoining river sediments	Off Snowy Mountains HIGHWAY	Landfill	Contamination formerly regulated under the CLM Act
TALLAWANG	Rail Corridor at Tallawang	Whistons LANE	Other Industry	Under assessment
TAMINDA	Cleanaway Operations Pty Ltd	31 Gunnedah ROAD	Other Industry	Under assessment
TAMINDA	Cummins South Pacific Pty Ltd	141 Gunnedah ROAD	Other Petroleum	Under assessment
TAMINDA	Mobil Depot	9 Hinkler ROAD	Other Petroleum	Regulation under CLM Act not required
TAMINDA	Taminda Depots and Adjacent Areas	27-29 Gunnedah ROAD	Other Petroleum	Under assessment
TAMWORTH	Caltex Star Tamworth	21 White STREET	Service Station	Regulation under CLM Act not required
TAMWORTH	Caltex Tamworth Service Station	109 Gunnedah ROAD	Service Station	Regulation under CLM Act not required
TAMWORTH	Curlew Crescent	19-29 Curlew CRESCENT	Metal Industry	Regulation under CLM Act not required
TAMWORTH	Elgas Depot (former gasworks)	115 Marius STREET	Gasworks	Under preliminary investigation order
TAMWORTH	Elovera Former Sheep Dip	730 Ascot Calala ROAD	Cattle Dip	Regulation under CLM Act not required
TAMWORTH	Former Mobil Service Station	373-375 Armidale ROAD	Service Station	Regulation under CLM Act not required
TAMWORTH	Former Service Station Tamworth	(Cnr Scott Rd) 254-256 Goonoo Goonoo ROAD	Service Station	Regulation under CLM Act not required

Suburb	SiteName	Address	ContaminationActivityType	ManagementClass
TAMWORTH	Former Service Station, Fitzpatrick Super Fund, Tamworth	210 Goonoo Goonoo ROAD	Service Station	Regulation under CLM Act not required
TAMWORTH	Gunnedah Road Site	49 GUNNEDAH ROAD	Other Industry	Contamination formerly regulated under the CLM Act
TAMWORTH	Housing NSW	29 -33 White STREET	Other Petroleum	Regulation under CLM Act not required
TAMWORTH	Kensell's Mitsubishi	11-14 Kable AVENUE	Other Petroleum	Regulation under CLM Act not required
TAMWORTH	Proposed ALDI Store Tamworth	194-196 Peel STREET	Other Industry	Under assessment
TARAGO	Tarago former Station Masters Cottage	106 Goulburn STREET	Landfill	Under assessment
TARAGO	Tarago Railway Siding	Goulburn STREET	Other Industry	Contamination currently regulated under CLM Act
TARCUTTA	Mobil Service Station	(Hume Highway) 32 Sydney STREET	Service Station	Contamination formerly regulated under the CLM Act
TAREE	20 Pitt Street, Taree	20 Pitt STREET	Other Petroleum	Under assessment
TAREE	Caltex Service Station	104-106 Commerce STREET	Service Station	Regulation under CLM Act not required
TAREE	Caltex Taree	12 Pitt STREET	Service Station	Regulation under CLM Act not required
TAREE	Footpath in front of the former BP service station	53-55 Victoria STREET	Service Station	Regulation under CLM Act not required
TAREE	Former BP Service Station (Reliance Petroleum)	150 Manning River DRIVE	Service Station	Regulation under CLM Act not required

Suburb	SiteName	Address	ContaminationActivityType	ManagementClass
TAREE	Former Caltex Depot	44 Stevenson STREET	Other Petroleum	Regulation under CLM Act not required
TAREE	Former Shell Depot	53-55 Stevenson STREET	Other Petroleum	Regulation under CLM Act not required
TAREE	United Service Station and Former Mobil Depot	85 Muldoon Street, corner Grey Gum ROAD	Service Station	Regulation under CLM Act not required
TAREN POINT	Caltex Service Station	114 Taren Point ROAD	Service Station	Regulation under CLM Act not required
TAREN POINT	Former manufacturing site	46-50 Bay ROAD	Other Industry	Regulation under CLM Act not required
TAREN POINT	Former Oyster Farm	Part 2R Alexander Avenue and part 98 Woodlands ROAD	Other Industry	Contamination was addressed via the planning process (EP&A Act)
TAREN POINT	Former Oyster Farmer	1A Atkinson ROAD	Other Industry	Regulation under CLM Act not required
TAREN POINT	Mangrove Lane Cycle pathway	Mangrove LANE	Unclassified	Regulation under CLM Act not required
TAREN POINT	Redevelopment Site	25 Bay ROAD	Landfill	Regulation under CLM Act not required
TAREN POINT	Shell Coles Express Service Station	99-103 Parraweena ROAD	Service Station	Regulation under CLM Act not required
TELARAH	ACIRL	5 Junction STREET	Other Industry	Regulation under CLM Act not required
TELARAH	Former Ausgrid Depot	Green STREET	Other Industry	Regulation under CLM Act not required
TEMORA	Former Temora Roundhouse	Corner Victoria and Camp STREET	Unclassified	Regulation under CLM Act not required

Suburb	SiteName	Address	ContaminationActivityType	ManagementClass
TEMORA	Woolworths Caltex Temora	98-100 Hoskins STREET	Service Station	Regulation under CLM Act not required
TEMPE	Caltex Service Station	775 Princes HIGHWAY	Service Station	Contamination currently regulated under CLM Act
TEMPE	Former Tempe Tip	South STREET	Landfill	Contamination currently regulated under CLM Act
TEMPE	Railcorp Site Renwick Street	Renwick STREET	Other Industry	Regulation under CLM Act not required
TEMPE	Tempe Depot	1a Gannon STREET	Other Petroleum	Regulation under CLM Act not required
TENTERFIELD	United Tenterfield Service Station	94 Rouse STREET	Service Station	Under assessment
TERALBA	Lake Macquarie Teralba Sanitary Depot	Griffen ROAD	Landfill	Regulation under CLM Act not required
TERALBA	Lucky's Scrap Metal Yard	21 Racecourse ROAD	Metal Industry	Contamination currently regulated under CLM Act
TERANIA CREEK	Former Izzards Cattle Tick Dip	Wallace ROAD	Cattle Dip	Contamination formerly regulated under the CLM Act
THE ENTRANCE NORTH	The Entrance North Beach (Crown Reserve)	25CR Hargraves STREET	Landfill	Under assessment
THE ROCKS	Dawes Point Park	Hickson ROAD	Other Industry	Regulation under CLM Act not required
THIRLMERE	Thirlmere Rail Heritage Museum	10 Barbour ROAD	Other Industry	Regulation under CLM Act not required
THORNLEIGH	Caltex Thornleigh Service Station	192-198 Pennant Hills (Cnr Duffy Ave) ROAD	Service Station	Regulation under CLM Act not required

Suburb	SiteName	Address	ContaminationActivityType	ManagementClass
THORNLEIGH	Coles Express Service Station Thornleigh	188 - 190 Pennant Hills ROAD	Service Station	Regulation under CLM Act not required
THORNTON	Energy Australia Thornton Pole Yard	55 Weakleys DRIVE	Other Industry	Regulation under CLM Act not required
TIGHES HILL	Former Ampol Depot	94 Elizabeth STREET	Other Petroleum	Regulation under CLM Act not required
TIGHES HILL	Former Mobil Terminal	110 Elizabeth STREET	Other Petroleum	Contamination formerly regulated under the CLM Act
TIGHES HILL	Holcim Australia Cement Batching Plant	340 Industrial DRIVE	Other Industry	Regulation under CLM Act not required
TIGHES HILL	SRA Land	73 Elizabeth STREET	Unclassified	Regulation under CLM Act not required
TOCUMWAL	Former Mobil Depot	250 Murray STREET	Other Petroleum	Regulation under CLM Act not required
TOCUMWAL	Former Mobil Depot	79-83 Deniliquin ROAD	Other Petroleum	Regulation under CLM Act not required
TOMAGO	Balcombe Sweat Furnace	26 Laverick AVENUE	Metal Industry	Regulation under CLM Act not required
TOMAGO	Former Hydromet Site	25 School DRIVE	Metal Industry	Under assessment
TOMAGO	RZM Site - Tomago	1877 Pacific HIGHWAY	Other Industry	Regulation under CLM Act not required
TOMERONG	Log Cabin Service Station (United Petroleum)	D1300 Princes HIGHWAY	Service Station	Regulation under CLM Act not required
TOONGABBIE	7-Eleven (Former Mobil) Service Station Toongabbie	3 Metella ROAD	Service Station	Regulation under CLM Act not required

Suburb	SiteName	Address	ContaminationActivityType	ManagementClass
TOORMINA	Caltex Service Station	2 Minorca PLACE	Service Station	Regulation under CLM Act not required
TORONTO	155B Brighton Avenue, Toronto NSW 2283	155B Brighton AVENUE	Other Industry	Under assessment
TORONTO	BP Toronto Service Station	132 Cary (Cnr Donnelly Ave) STREET	Service Station	Regulation under CLM Act not required
TORONTO	Caltex Service Station	147 Cary STREET	Service Station	Regulation under CLM Act not required
TORONTO	Coles XP (Former Mobil) Toronto Service Station	133 - 137 Cary (Cnr Thorne St) STREET	Service Station	Regulation under CLM Act not required
TORONTO	Toronto Hotel	74 Victory PARADE	Unclassified	Regulation under CLM Act not required
TOUKLEY	7-Eleven Australia	287 Main ROAD	Service Station	Regulation under CLM Act not required
TOUKLEY	Former Shell Toukley Autoport	211 Main ROAD	Service Station	Regulation under CLM Act not required
TRANGIE	Caltex Service Station	(Mitchell Hwy) 76 Narromine STREET	Service Station	Regulation under CLM Act not required
TUGGERAH	BP Tuggerah	100 Pacific HIGHWAY	Service Station	Regulation under CLM Act not required
TUMBARUMBA	Former Caltex Depot	150 Albury STREET	Other Petroleum	Regulation under CLM Act not required
TUMBI UMBI	Former Tumbi Landfill	140 Bellevue ROAD	Landfill	Regulation under CLM Act not required
TUMUT	CSR Blue Dam	Jepsen AVENUE	Other Industry	Regulation under CLM Act not required

Suburb	SiteName	Address	ContaminationActivityType	ManagementClass
TUMUT	CSR Railway cutting	Jepsen AVENUE	Unclassified	Regulation under CLM Act not required
TUMUT	Former Telstra Depot	22-26 Carey STREET	Other Industry	Regulation under CLM Act not required
TUNCESTER	Asbestos Waste Burial Site	13 Rifle Range ROAD	Other Industry	Contamination currently regulated under CLM Act
TUROSS HEAD	Tern Inn Restaurant (abandoned UPSS)	2 Trafalgar ROAD	Service Station	Regulation under CLM Act not required
TURRAMURRA	7-Eleven (former Mobil) Service Station Turramurra	1408 Pacific HIGHWAY	Service Station	Regulation under CLM Act not required
TURRAMURRA	Woolworths Service Station	1233 Pacific HIGHWAY	Service Station	Regulation under CLM Act not required
TURRELLA	Tulloch Australia Pty Ltd	61 Turrella STREET	Chemical Industry	Contamination currently regulated under CLM Act
TWEED HEADS	Former Mobil Quix Service Station	60 MINJUNGBAL DRIVE	Service Station	Contamination formerly regulated under the CLM Act
TWEED HEADS	Francis Street Road Reserve adjacent to 79-81 Wharf Street, Tweed Heads	79-81 Wharf STREET	Other Petroleum	Regulation under CLM Act not required
TWEED HEADS	Tweed Heads Slipway	8 Terranora TERRACE	Landfill	Under assessment
TWEED HEADS SOUTH	Coles Express Service Station	Corner Minjungbal Drive and Heffron STREET	Service Station	Regulation under CLM Act not required
TWEED HEADS SOUTH	Former BP Depot	142 Minjungbal DRIVE	Other Petroleum	Regulation under CLM Act not required
TWEED HEADS SOUTH	Woolworths Plus Petrol	98-102 Pacific (100 Minjungbal Drive) HIGHWAY	Service Station	Regulation under CLM Act not required

Suburb	SiteName	Address	ContaminationActivityType	ManagementClass
TWEED HEADS WEST	Caltex Service Station	96 to 98 Kennedy DRIVE	Service Station	Regulation under CLM Act not required
TYAGARAH	Tyagarah Airstrip	25 Staceys WAY	Other Petroleum	Regulation under CLM Act not required
ULAN	Ulan Coal Mine	4505 Ulan ROAD	Other Industry	Regulation under CLM Act not required
ULLADULLA	Caltex Service Station	62A Deering Street, corner Princes HIGHWAY	Service Station	Regulation under CLM Act not required
ULLADULLA	Coles Express Ulladulla	153 Princes HIGHWAY	Service Station	Regulation under CLM Act not required
ULLADULLA	Woolworths Petrol Station	155-157 Princes HIGHWAY	Service Station	Regulation under CLM Act not required
ULTIMO	Shell Coles Express Service Station	387-429 Wattle STREET	Service Station	Regulation under CLM Act not required
UNANDERRA	BlueScope Stainless Steel	13 Marley PLACE	Metal Industry	Contamination currently regulated under CLM Act
UNANDERRA	Caltex Service Station	86-98 Princes HIGHWAY	Service Station	Regulation under CLM Act not required
UNANDERRA	DGL Environmental Pty Ltd	201 Five Islands ROAD	Metal Industry	Under assessment
UNANDERRA	Endeavour Energy Springhill Field Service Centre	195 Five Island ROAD	Other Industry	Regulation under CLM Act not required
UNANDERRA	Former Prime Service Station and adjoining lands	41-49 Princes HIGHWAY	Service Station	Contamination formerly regulated under the CLM Act
UNANDERRA	Unanderra Weekend Detention Centre	34-40 Lady Penryhn DRIVE	Landfill	Regulation under CLM Act not required

Suburb	SiteName	Address	ContaminationActivityType	ManagementClass
UNANDERRA	Veolia Environmental Services	9 Waynote PLACE	Other Industry	Regulation under CLM Act not required
URALLA	Caltex Service Station	103 Bridge STREET	Service Station	Regulation under CLM Act not required
URALLA	Phoenix Foundry	44 Duke STREET	Metal Industry	Regulation under CLM Act not required
URANQUINTY	Former Caltex Depot Kapooka (Wagga Wagga)	6876 Olympic (Uranquinty Rd) HIGHWAY	Service Station	Regulation under CLM Act not required
URUNGA	Former Antimony Process plant	Hillside DRIVE	Chemical Industry	Contamination currently regulated under CLM Act
VALENTINE	BP Express Service Station	855 Macquarie DRIVE	Service Station	Regulation under CLM Act not required
VALENTINE	Valentine Public School	Tallawalla ROAD	Unclassified	Regulation under CLM Act not required
VALLA	BP Nambucca Heads (Travel Centre and Truckstop)	2 Corkwood ROAD	Other Industry	Regulation under CLM Act not required
VILLAWOOD	Ettason Villawood Site	2A Birmingham AVENUE	Chemical Industry	Regulation under CLM Act not required
VILLAWOOD	Former Defence Site	29 Biloela STREET	Landfill	Regulation under CLM Act not required
VILLAWOOD	Former Electrical Component Manufacturer	66 Christina ROAD	Other Industry	Ongoing maintenance required to manage residual contamination (CLM Act)
VILLAWOOD	Former Orica Crop Care	2 Christina ROAD	Chemical Industry	Contamination formerly regulated under the CLM Act
VILLAWOOD	Former Siemens/Westinghouse	49 Miowera ROAD	Other Industry	Contamination formerly regulated under the CLM Act

Suburb	SiteName	Address	ContaminationActivityType	ManagementClass
VILLAWOOD	Former Toll Site	110A Christina ROAD	Other Industry	Under preliminary investigation order
VILLAWOOD	PPG Industries	9 Birmingham AVENUE	Chemical Industry	Regulation under CLM Act not required
VINEYARD	Shell Coles Express Service Station	731 Windsor ROAD	Service Station	Regulation under CLM Act not required
WAGGA WAGGA	Ashmont Autoport	Cnr Tobruk Street and Bardia STREET	Service Station	Regulation under CLM Act not required
WAGGA WAGGA	BP Wagga Wagga	180 Edward STREET	Service Station	Regulation under CLM Act not required
WAGGA WAGGA	Caltex (former Mobil) Service Station	106 Edward STREET	Service Station	Regulation under CLM Act not required
WAGGA WAGGA	Caltex Service Station	56 - 60 Docker St STREET	Service Station	Regulation under CLM Act not required
WAGGA WAGGA	Caltex Service Station	170 Fitzmaurice STREET	Service Station	Regulation under CLM Act not required
WAGGA WAGGA	Coles Express Wagga Wagga	353-355 Edward STREET	Service Station	Regulation under CLM Act not required
WAGGA WAGGA	Former BP Service Station	31 Bourke STREET	Service Station	Regulation under CLM Act not required
WAGGA WAGGA	Former Caltex Depot	60 Lake Albert DRIVE	Service Station	Regulation under CLM Act not required
WAGGA WAGGA	Former Caltex Service Station	343 Hammond AVENUE	Service Station	Regulation under CLM Act not required
WAGGA WAGGA	Former Dry Cleaning Facility	183 Fitzmaurice STREET	Other Industry	Contamination currently regulated under CLM Act

Suburb	SiteName	Address	ContaminationActivityType	ManagementClass
WAGGA WAGGA	Former Gasworks	54 Chaston STREET	Gasworks	Ongoing maintenance required to manage residual contamination (CLM Act)
WAGGA WAGGA	Former Gasworks	Cnr Tarcutta Street and Cross STREET	Gasworks	Ongoing maintenance required to manage residual contamination (CLM Act)
WAGGA WAGGA	Former Iron Foundry	212-230 Hammond STREET	Metal Industry	Regulation under CLM Act not required
WAGGA WAGGA	Former Mobil Depot Wagga Wagga	97-99 Coleman STREET	Other Petroleum	Regulation under CLM Act not required
WAGGA WAGGA	Former Wiradjuri landfill	Narrung STREET	Landfill	Under assessment
WAHROONGA	7-Eleven Service Station	1579 Pacific HIGHWAY	Service Station	Regulation under CLM Act not required
WAHROONGA	Coles Express Wahroonga	1601 Pacific HIGHWAY	Service Station	Regulation under CLM Act not required
WAITARA	Caltex Service Station	59-61 Pacific HIGHWAY	Service Station	Regulation under CLM Act not required
WALGETT	Former Shell Depot	Castlereagh HIGHWAY	Other Petroleum	Regulation under CLM Act not required
WALLERAWANG	Lidsdale Coal Loading Facility	Main STREET	Other Industry	Regulation under CLM Act not required
WALLERAWANG	Wallerawang Power Station	1 Main STREET	Other Petroleum	Regulation under CLM Act not required
WALLSEND	Ausgrid Wallsend Depot	Abbott STREET	Other Industry	Regulation under CLM Act not required
WALLSEND	Caltex Maryland Service Station Wallsend	41 Minmi ROAD	Service Station	Regulation under CLM Act not required

Suburb	SiteName	Address	ContaminationActivityType	ManagementClass
WALLSEND	Cnr of Douglas Street and 111 Newcastle Road Wallsend	111 Newcastle ROAD	Metal Industry	Regulation under CLM Act not required
WALLSEND	Coles Express Wallsend East	15 Thomas STREET	Service Station	Regulation under CLM Act not required
WALLSEND	OneSteel Recycling	64-80 Sandgate ROAD	Metal Industry	Regulation under CLM Act not required
WAMBERAL	Caltex Service Station	654 The Entrance ROAD	Service Station	Regulation under CLM Act not required
WANGI WANGI	Myuna Colliery	Wangi Point ROAD	Other Industry	Regulation under CLM Act not required
WARATAH	Waratah Area Health	Turton ROAD	Unclassified	Regulation under CLM Act not required
WARATAH	Waratah former Gasworks	Turton and Georgetown ROADS	Gasworks	Contamination currently regulated under CLM Act
WARDELL	Nancy's Cattle Dip, Thurgates Lane, Wardell	Thurgates LANE	Cattle Dip	Regulation under CLM Act not required
WARILLA	Woolworths Petrol Warilla	43 -57 Shellharbour ROAD	Service Station	Regulation under CLM Act not required
WARKWORTH	Emulsion Plant, Dyno Nobel Asia Pacific Pty Ltd	186 Long Point ROAD	Chemical Industry	Regulation under CLM Act not required
WARKWORTH	United Colliery	Jerrys Plains ROAD	Other Industry	Regulation under CLM Act not required
WARNERS BAY	7-Eleven (former Mobil) Service Station	393 Hillsborough ROAD	Service Station	Regulation under CLM Act not required
WARNERS BAY	Caltex Service Station	55 King STREET	Service Station	Regulation under CLM Act not required

Suburb	SiteName	Address	ContaminationActivityType	ManagementClass
WARNERS BAY	Historically Filled Land	41-43 Charles STREET	Unclassified	Regulation under CLM Act not required
WARNERVALE	Former Timber Treatment Plant	Aldenham and Railway ROADS	Other Industry	Contamination formerly regulated under the CLM Act
WARRAGAMBA	Megarrity's Creek Site	Weir ROAD	Unclassified	Regulation under CLM Act not required
WARRAGAMBA	Warragamba Dam Viewing Platform	Eighteenth STREET	Unclassified	Regulation under CLM Act not required
WARRAWONG	Caltex Service Station	75-77 King STREET	Service Station	Regulation under CLM Act not required
WARREN	Caltex Warren Service Station	1 Coonamble ROAD	Service Station	Regulation under CLM Act not required
WARREN	Former Mobil Warren Depot	16 Dubbo STREET	Other Petroleum	Contamination currently regulated under CLM Act
WARREN	Former Shell Depot	8 Dubbo STREET	Other Petroleum	Regulation under CLM Act not required
WARWICK FARM	Warwick Farm Public School	95 Lawrence Hargrave ROAD	Unclassified	Regulation under CLM Act not required
WATERLOO	22-24 Archibald Avenue	22-24 Archibald AVENUE	Other Petroleum	Regulation under CLM Act not required
WATERLOO	Divercity Waterloo Blocks C & D and adjacent plaza / park	1, 9, 13, 13A, 13B and 23 Archibald Avenue, 20 Dunkerley Place and 850 Bourke STREET	Other Industry	Regulation under CLM Act not required
WATERLOO	Iconic (Former Chubb Factory) Waterloo	830-838 Elizabeth STREET	Other Industry	Regulation under CLM Act not required
WATERLOO	Lawrence Dry Cleaners	887-893 Bourke STREET	Unclassified	Contamination currently regulated under CLM Act

Suburb	SiteName	Address	ContaminationActivityType	ManagementClass
WATERLOO	Proposed Construction Site	2 John STREET	Other Industry	Regulation under CLM Act not required
WATERLOO	Shell Coles Express Service Station	867-877 South Dowling STREET	Service Station	Regulation under CLM Act not required
WATERLOO	Waverley Woollahra Process Plant	355 Botany ROAD	Other Industry	Regulation under CLM Act not required
WAUCHOPE	Expressway Spares UST	3 Sancrox ROAD	Other Petroleum	Regulation under CLM Act not required
WAUCHOPE	Former Shell Depot	56-64 High STREET	Other Petroleum	Regulation under CLM Act not required
WAUCHOPE	Former Timber Treatment Site	Blackbutt DRIVE	Other Industry	Regulation under CLM Act not required
WAUCHOPE	Shell Coles Express Service Station	64 High STREET	Service Station	Regulation under CLM Act not required
WAUCHOPE	Wauchope Public Primary School	2 Waugh STREET	Unclassified	Regulation under CLM Act not required
WAUCHOPE	Wauchope Service Station	57 High STREET	Service Station	Regulation under CLM Act not required
WAVERTON	Berry's Bay Woodley's Marina	1 Balls Head DRIVE	Other Industry	Contamination formerly regulated under the POEO Act
WAVERTON	Oyster Cove AGL	2 King STREET	Gasworks	Ongoing maintenance required to manage residual contamination (CLM Act)
WAVERTON	SRA Land	95 Bay ROAD	Unclassified	Contamination formerly regulated under the CLM Act
WEE JASPER	Wee Jasper Tavern	6499 Wee Jasper ROAD	Other Industry	Regulation under CLM Act not required

Suburb	SiteName	Address	ContaminationActivityType	ManagementClass
WELLINGTON	BP Wellington Service Station	35A Maxwell STREET	Service Station	Regulation under CLM Act not required
WELLINGTON	Former Caltex Service Station	124-128 Lee STREET	Service Station	Regulation under CLM Act not required
WELLINGTON	J&J Mechanical	1 Warrawee STREET	Gasworks	Under assessment
WELLINGTON	Police Citizens Youth Club (PCYC)	69 Gobolion STREET	Gasworks	Under assessment
WELLINGTON	The Wash Shed (Laundromat)	67 Gobolion STREET	Gasworks	Under assessment
WELLINGTON	Woolworths Petrol Wellington	79 Lee STREET	Service Station	Regulation under CLM Act not required
WENTWORTH	Caltex - Wentworth	110 Adams STREET	Service Station	Regulation under CLM Act not required
WENTWORTH FALLS	Bodington Hospital	Bodington DRIVE	Unclassified	Contamination formerly regulated under the CLM Act
WENTWORTH POINT	Former TNT Express	23 Bennelong PARKWAY	Other Petroleum	Regulation under CLM Act not required
WENTWORTH POINT	RMS Eastern Precinct	3-7 Burroway ROAD	Other Petroleum	Regulation under CLM Act not required
WENTWORTHVILLE	Former Workshop	2 Rawson Rd and 8 Barfil CRESCENT	Unclassified	Regulation under CLM Act not required
WERRINGTON	Caltex Service Station	Cnr Dunheved Rd and Henry Lawson DRIVE	Service Station	Regulation under CLM Act not required
WERRINGTON	Claremont Meadows Former landfill	Gipps STREET	Landfill	Regulation under CLM Act not required

Suburb	SiteName	Address	ContaminationActivityType	ManagementClass
WERRINGTON COUNTY	7-Eleven Werrington	Lot 122 Dunheved ROAD	Service Station	Regulation under CLM Act not required
WEST BALLINA	Caltex Big Prawn Service Station	Pacific HIGHWAY	Service Station	Contamination formerly regulated under the CLM Act
WEST GOSFORD	Adcock Memorial Park	Central Coast HIGHWAY	Landfill	Contamination currently regulated under CLM Act
WEST GOSFORD	Caltex Service Station	283 Manns ROAD	Service Station	Regulation under CLM Act not required
WEST GOSFORD	Caltex Service Station	69-71 Pacific HIGHWAY	Service Station	Regulation under CLM Act not required
WEST GOSFORD	Caltex Service Station	30a Pacific HIGHWAY	Service Station	Regulation under CLM Act not required
WEST NOWRA	Endeavour Energy Nowra Field Service Centre	20 Depot ROAD	Other Industry	Regulation under CLM Act not required
WEST PENNANT HILLS	7-Eleven (former Mobil) Service Station	552 Pennant Hills ROAD	Service Station	Regulation under CLM Act not required
WEST RYDE	7-Eleven (former Mobil) Service Station	917 Victoria ROAD	Service Station	Regulation under CLM Act not required
WEST RYDE	JHM Property Development	2A Mellor STREET	Other Industry	Regulation under CLM Act not required
WEST RYDE	Pfizer Australia Pty Ltd	38-42 Wharf ROAD	Chemical Industry	Regulation under CLM Act not required
WEST RYDE	Reckitt Benckiser	44 Wharf ROAD	Chemical Industry	Regulation under CLM Act not required
WEST TAMWORTH	Woolworths Petrol	119 Bridge STREET	Service Station	Regulation under CLM Act not required

Suburb	SiteName	Address	ContaminationActivityType	ManagementClass
WEST WALLSEND	West Wallsend Cemetery	6 Cemetery ROAD	Unclassified	Regulation under CLM Act not required
WEST WYALONG	Caltex Depot	(Wyalong By-pass Rd) Lot 1-3 Showground ROAD	Service Station	Regulation under CLM Act not required
WEST WYALONG	Former Mobil Depot	104 Compton ROAD	Other Petroleum	Regulation under CLM Act not required
WEST WYALONG	Lowes Petroleum (Former BP) Depot West Wyalong	Compton (formerly known as Town Bypass/Railway Road) ROAD	Other Petroleum	Regulation under CLM Act not required
WESTON	Illegal Dumping Site	Corner Kline Street & First STREET	Unclassified	Regulation under CLM Act not required
WETHERILL PARK	BOC Sydney Operations Centre	428-440 Victoria STREET	Chemical Industry	Regulation being finalised
WETHERILL PARK	Camide Former Landfill	Newton ROAD	Landfill	Regulation under CLM Act not required
WETHERILL PARK	Cleanaway (Formerly Nationwide Oil) Wetherill Park	6 Davis ROAD	Other Industry	Regulation under CLM Act not required
WETHERILL PARK	Fairfield Sustainable Resource Centre	Corner Hassall Street and Widemere ROAD	Other Industry	Under assessment
WETHERILL PARK	Former Fuel Storage Depot	200-212 Cowpasture ROAD	Other Petroleum	Regulation under CLM Act not required
WETHERILL PARK	Shell Coles Express Service Station	565 Polding STREET	Service Station	Regulation under CLM Act not required
WETHERILL PARK	Sims Wetherill Park	35-37 Frank STREET	Metal Industry	Regulation under CLM Act not required
WICKHAM	Caltex Terminal and "Building 33" on offsite adjacent land	156 Hannell Street and 33 Annie STREET	Other Petroleum	Contamination currently regulated under CLM Act

Suburb	SiteName	Address	ContaminationActivityType	ManagementClass
WICKHAM	Former Factory	57 Annie STREET	Other Industry	Regulation under CLM Act not required
WICKHAM	Former Warehouse	10 Dangar STREET	Unclassified	Regulation under CLM Act not required
WICKHAM	Fuchs Lubricants Wickham	2 Holland STREET	Other Industry	Contamination currently regulated under CLM Act
WICKHAM	Railcorp Wickham	50 Railway STREET	Other Industry	Regulation under CLM Act not required
WILBERFORCE	Former Drum Reconditioners	12-14 Box AVENUE	Other Industry	Contamination formerly regulated under the CLM Act
WILBERFORCE	Former Solvent Recycling Site	13 Box AVENUE	Chemical Industry	Regulation under CLM Act not required
WILEY PARK	Sydney Water Property	1B Hillcrest STREET	Other Industry	Regulation under CLM Act not required
WILLIAMTOWN	Hunter Land Effluent Pond	38 Cabbage Tree ROAD	Other Industry	Regulation under CLM Act not required
WILLOUGHBY	Bicentennial Reserve, Flat Rock Gully, Willoughby Leisure Centre	Small STREET	Other Industry	Under assessment
WILLOUGHBY	BP Willoughby Express Tower	498 Willoughby STREET	Service Station	Contamination currently regulated under POEO Act
WILLOUGHBY	Caltex Service Station	157 Penhur STREET	Service Station	Regulation under CLM Act not required
WILLOUGHBY	Shell Coles Express Service Station	616-626 Willoughby ROAD	Service Station	Regulation under CLM Act not required
WILLOUGHBY EAST	Willoughby Bus Depot	Corner Ann Street and Stan STREET	Other Industry	Regulation under CLM Act not required

Suburb	SiteName	Address	ContaminationActivityType	ManagementClass
WILTON	Condell Park Homestead	(Part Lot 17 DP 270536) Condell Park ROAD	Unclassified	Regulation under CLM Act not required
WINDANG	Caltex Service Station	244-248 Windang ROAD	Service Station	Regulation under CLM Act not required
WINDSOR	Former Caltex Service Station	46-52 Macquarie STREET	Service Station	Regulation under CLM Act not required
WINDSOR	Former Caltex Windsor Depot and Service Station	48-50 Mileham STREET	Service Station	Regulation under CLM Act not required
WINDSOR	Former Fire Station Windsor	19 Fitzgerald STREET	Other Industry	Under assessment
WINDSOR	Windsor Zone Substation	56-60 Macquarie STREET	Other Industry	Under assessment
WINDSOR	Woolworths (former Caltex) Service Station	Cnr Macquarie Street & Baker STREET	Service Station	Regulation under CLM Act not required
WINGHAM	Bogas Service Station	Cnr Primrose Street and Isabella STREET	Service Station	Regulation under CLM Act not required
WINGHAM	Former Caltex Service Station	1036-1038 Wingham ROAD	Service Station	Regulation under CLM Act not required
WINMALEE	Prime Winmalee Service Station	281 Hawkesbury ROAD	Service Station	Regulation under CLM Act not required
WIRLINGA	Former Liquid Waste Disposal Facility	704 Riverina ROAD	Unclassified	Regulation under CLM Act not required
WOLLI CREEK	Former Ausgrid Substation 10061	13 Gertrude STREET	Other Industry	Regulation under CLM Act not required
WOLLONGONG	Caltex Service Station	9 Flinders STREET	Service Station	Regulation under CLM Act not required

Suburb	SiteName	Address	ContaminationActivityType	ManagementClass
WOLLONGONG	Former Wollongong Gasworks	120 and 122 Smith STREET	Gasworks	Regulation under CLM Act not required
WOLLONGONG	Greenhouse Park	Springhill ROAD	Landfill	Contamination currently regulated under CLM Act
WOLLONGONG	Redevelopment site	33 - 39 Beatson STREET	Other Petroleum	Regulation under CLM Act not required
WOLLONGONG	Wollongong Harbour Central Spur	Off Endeavour DRIVE	Other Petroleum	Regulation under CLM Act not required
WOLLONGONG	Woolworths Service Station	425 Crown STREET	Service Station	Contamination currently regulated under CLM Act
WOODBURN	Caltex Service Station	129 River STREET	Service Station	Regulation under CLM Act not required
WOODBURN	Crown Reserve 88037 Woodburn	Pacific HIGHWAY	Landfill	Regulation under CLM Act not required
WOOLGOOLGA	Caltex Woolgoolga Service Station	16 Bosworth ROAD	Service Station	Regulation under CLM Act not required
WOOLGOOLGA	United Petroleum Service Station(1868 Solitary Islands Way)	56 Clarence STREET	Service Station	Contamination currently regulated under CLM Act
WOOLLAHRA	Caltex Woollahra Service Station	116 Old South Head ROAD	Service Station	Contamination formerly regulated under the CLM Act
WOOLLAHRA	Former Service Station	20 Wallis STREET	Service Station	Regulation under CLM Act not required
WOOLLAHRA	Proposed Jewish Care Centre	7-21 Saber STREET	Unclassified	Regulation under CLM Act not required
WOOLLOOMOOLOO	Former BP Service Station	2 Dowley STREET	Service Station	Contamination being managed via the planning process (EP&A Act)

Suburb	SiteName	Address	ContaminationActivityType	ManagementClass
WOOLOMIN	Woolomin Gold Rush Store	65 Nundle ROAD	Other Petroleum	Contamination formerly regulated under the CLM Act
WOOLOOWARE	Caltex Service Station	100 Woolooware ROAD	Service Station	Regulation under CLM Act not required
WOOLOOWARE	Oyster Farm	Captain Cook DRIVE	Other Industry	Regulation under CLM Act not required
WOONGARRAH	Former Warnervale Landfill	236-264 Hakone ROAD	Landfill	Regulation under CLM Act not required
WOOTTON	Former Chemical Spill Site	11859 Pacific HIGHWAY	Chemical Industry	Regulation under CLM Act not required
WOY WOY	7-Eleven Service Station	Corner Rawson and Ocean Beach ROADS	Service Station	Regulation under CLM Act not required
WOY WOY	Austin Butler Memorial Oval	Blackwall ROAD	Landfill	Regulation under CLM Act not required
WOY WOY	Barry Robertson Holden	231 Blackwall ROAD	Service Station	Regulation under CLM Act not required
WOY WOY	Bogas Service Station	66 Memorial AVENUE	Service Station	Contamination currently regulated under CLM Act
WOY WOY	James Browne Oval	Welcome STREET	Landfill	Regulation under CLM Act not required
WOY WOY	Mobil Former Woy Woy Service Station and adjacent land	177-181 Blackwall ROAD	Service Station	Contamination formerly regulated under the CLM Act
WOY WOY	Rogers Park	Dunban ROAD	Landfill	Regulation under CLM Act not required
WYALONG	Caltex Service Station	50 Neeld (Newell Highway) STREET	Service Station	Regulation under CLM Act not required

Suburb	SiteName	Address	ContaminationActivityType	ManagementClass
WYOMING	Caltex Service Station Wyoming	465 Pacific HIGHWAY	Service Station	Regulation under CLM Act not required
WYONG	Caltex Service Station	M1 Pacific (Northbound) MOTORWAY	Service Station	Regulation under CLM Act not required
WYONG	Caltex Service Station	M1 Pacific (Southbound) MOTORWAY	Service Station	Regulation under CLM Act not required
WYONG	IXOM Facility	8 Pavitt CRESCENT	Other Industry	Regulation under CLM Act not required
WYONG	Wyong Bayer/Kemcon	16 Lucca ROAD	Chemical Industry	Contamination currently regulated under POEO Act
YAGOONA	7-Eleven (former Mobil) Service Station	519 Hume HIGHWAY	Service Station	Regulation under CLM Act not required
YAGOONA	BP Service Station Potts Hill (Yagoona)	155 Rookwood ROAD	Service Station	Regulation under CLM Act not required
YAGOONA	Galserv Galvanising Services	117-153 Rookwood ROAD	Metal Industry	Contamination currently regulated under POEO Act
YAGOONA	Shell Coles Express Service Station	112 Rookwood ROAD	Service Station	Regulation under CLM Act not required
YAGOONA	Sydney Water Corporation Potts Hill Complex	91 Brunker ROAD	Other Industry	Regulation under CLM Act not required
YALLAH	Tallawarra Power Station site	Princes HIGHWAY	Unclassified	Ongoing maintenance required to manage residual contamination (CLM Act)
YAMBA	Caltex Service Station	22 Treelands DRIVE	Service Station	Regulation under CLM Act not required
YANCO	Former Service Station	14 Main AVENUE	Service Station	Contamination formerly regulated under the CLM Act

Suburb	SiteName	Address	ContaminationActivityType	ManagementClass
YASS	Caltex Service Station	228 Comur STREET	Service Station	Regulation under CLM Act not required
YASS	Caltex Service Station	1715 Yass Valley WAY	Service Station	Regulation under CLM Act not required
YASS	Former Gasworks	Dutton STREET	Gasworks	Contamination currently regulated under CLM Act
YASS	Former Mobil Depot Yass and adjacent land	54-58 Laidlaw STREET	Service Station	Ongoing maintenance required to manage residual contamination (CLM Act)
YASS	Transgrid Depot Yass	Perry STREET	Unclassified	Under assessment
YENNORA	19 Pine Road, Yennora	Pine ROAD	Metal Industry	Contamination currently regulated under CLM Act
YENNORA	Former Alcoa Australia Rolled Products Facility - Area 3	1 Kiora CRESCENT	Metal Industry	Regulation under CLM Act not required
YENNORA	Former Caltex Service Station	137-141 Fairfield STREET	Service Station	Regulation under CLM Act not required
YENNORA	Former Metal Plant	44 Larra STREET	Metal Industry	Contamination formerly regulated under the CLM Act
YENNORA	Spicer Axle Australia Manufacturing Facility	205-231 Fairfield ROAD	Other Industry	Regulation under CLM Act not required
YENNORA	TetraPak Site	6 Foray STREET	Other Industry	Contamination formerly regulated under the CLM Act
YETHOLME	Yetholme CCA Timber Treatment Plant	351 Eusdale ROAD	Other Industry	Contamination formerly regulated under the CLM Act
YOUNG	Adjacent to former battery recycler	47 Nasmyth STREET	Metal Industry	Contamination formerly regulated under the CLM Act

Suburb	SiteName	Address	ContaminationActivityType	ManagementClass
YOUNG	Former battery recycler	45 Nasmyth STREET	Metal Industry	Contamination currently regulated under CLM Act
YOUNG	Former Caltex Depot	95 Lovell STREET	Service Station	Regulation under CLM Act not required
YOUNG	Former Mobil Depot and Service Station Young	149 Lovell STREET	Service Station	Regulation under CLM Act not required
YOUNG	Former Shell Depot	166 Nasmyth STREET	Other Petroleum	Regulation under CLM Act not required
YOUNG	Mobil Depot	186 Nasmyth STREET	Other Petroleum	Contamination currently regulated under CLM Act
ZETLAND	Energy Australia/ Ausgrid Zetland Depot	122 - 138 Joynton AVENUE	Other Industry	Regulation under CLM Act not required
ZETLAND	Former Goodrich Control Systems, Zetland	84 - 92 Epsom ROAD	Other Industry	Regulation under CLM Act not required

Latitude	Longitude
-33.85288351	151.1265979
-33.85288316	151.1267729
-33.85265214	151.1266277
-33.85306653	151.1268142
-33.85270604	151.126976
-32.17160931	150.8972859
-34.57131362	150.7647971
-34.56134097	150.7953663
-34.55162786	150.7880626
-34.54872597	150.7899351
-36.0755401	146.9255668
-36.08112933	146.9135719
-36.07978937	146.9110825

Latitude	Longitude
-36.07513665	146.9213077
-36.06398743	146.9252143
-36.08416926	146.9137704
-36.064966	146.9434831
-36.07178139	146.9530165
-36.08526805	146.9236999
-36.08438605	146.9235454
-36.08084123	146.9241682
-36.08073723	146.92351
-33.9127872	151.1855565
-33.91921186	151.1839188
-33.90982985	151.1924567
-33.92204213	151.1770009

Latitude	Longitude
-33.89956961	151.1997377
-33.91577222	151.2000753
-33.91583041	151.197997
-33.91505136	151.185872
-33.90220927	151.2000425
-33.91406619	151.195067
-33.9069796	151.201902
-33.9075539	151.2014811
-33.89536227	151.1987818
-33.9198218	151.191282
-33.90809949	151.1962945
-33.91031048	151.1844672
-33.91258565	151.1981861

Latitude	Longitude
-28.84115994	153.4388699
-34.08438034	150.8019168
-33.88706434	151.1741135
-33.88085651	151.1704805
-34.18867067	150.7539597
-34.21970612	150.8217522
-34.35696645	146.9007084
-32.93807208	151.6269664
-30.52058076	151.6815261
-30.50348872	151.6510748
-30.50320439	151.6727051
-30.51362759	151.6481123
-30.51709925	151.6675802

Latitude	Longitude
-30.53210764	151.6160492
-30.50664682	151.64542
-30.51115918	151.6490343
-30.51180178	151.6488634
-30.51157374	151.6623009
-30.50559024	151.6431854
-30.50414076	151.6429516
-30.51107573	151.648242
-30.51013465	151.6652722
-30.50445941	151.6415415
-30.51299824	151.6697557
-33.93428397	151.1525438
-33.93783874	151.1494559

Latitude	Longitude
-33.81053826	151.1774248
-29.44158377	153.1972304
-33.89057897	151.1295498
-33.88826829	151.1167477
-33.68982678	151.106156
-30.92920627	150.8579435
-33.85021046	151.0410097
-33.82928257	151.0590653
-33.87228962	151.0157032
-33.83671601	151.0292071
-33.84467826	151.020745
-33.84410947	151.0242502
-33.02098186	151.5383612

Latitude	Longitude
-33.79546175	151.2559309
-33.78928907	151.2679557
-34.38925632	150.8808544
-28.86935402	153.5585931
-28.86809272	153.5552789
-28.86952673	153.5624436
-28.85824461	153.5605439
-34.66747746	143.5662034
-33.94492759	151.1549947
-33.94567308	151.1416884
-33.96335328	151.2171062
-33.96162178	151.2184122
-33.95405624	151.2142048

Latitude	Longitude
-33.94705787	151.2209919
-33.9516159	151.2195804
-33.95526361	151.2152005
-33.94703665	151.22083
-33.95664283	151.221685
-33.95757712	151.2204974
-33.95811039	151.2195225
-33.92749953	150.9804784
-28.21390712	153.5417434
-34.25090795	150.5793631
-34.14351302	147.3824934
-34.56489171	150.8597814
-33.9008648	150.9991181

Latitude	Longitude
-33.3938305	151.4699046
-33.37316432	151.4737125
-35.73255166	150.1997536
-35.72671807	150.1944931
-35.71940701	150.1762788
-33.42296963	149.5862574
-33.42805153	149.5829156
-33.41689545	149.5848527
-33.42777602	149.5809428
-33.43926137	149.5803563
-33.42420302	149.5864517
-33.42875534	149.5806344
-33.42497876	149.585128

Latitude	Longitude
-33.41592424	149.5842233
-33.43471575	149.5774595
-33.41639415	149.5843243
-33.41910999	149.5677773
-35.52355132	148.1505729
-33.76139872	150.9750767
-33.76180431	150.9746297
-33.73252699	150.9680221
-33.7601819	150.9916224
-33.75381485	151.2602617
-33.75129647	151.2469656
-33.9102929	151.2016275
-36.66832965	149.8289048

Latitude	Longitude
-36.67388263	149.838163
-36.67710613	149.8480253
-36.67563094	149.8433291
-36.67704706	149.848425
-36.67135539	149.8450828
-33.03317155	151.6605194
-33.0299728	151.6613301
-33.02476269	151.6606657
-33.02476876	151.6623655
-33.02454211	151.6634893
-33.92567992	151.0873469
-33.91753611	151.0859487
-33.7347675	151.2212004

Latitude	Longitude
-33.73917996	151.2101029
-33.74009002	151.2091045
-33.00317523	151.6936636
-32.81122768	151.6393427
-32.79902937	151.6358846
-33.34899186	151.4423109
-33.66508654	150.7990243
-33.6203823	151.1481246
-33.62673163	151.1479171
-33.6233827	151.1505554
-33.62818015	151.1475736
-35.6557616	145.8015557
-34.77571634	150.6961713

Latitude	Longitude
-34.77500516	150.695167
-33.95539246	151.118447
-33.95160096	151.1252355
-28.21218056	153.4778762
-28.504353	153.527028
-28.50210255	153.5278161
-33.35619968	150.0279881
-33.36713827	150.0483236
-33.77599783	150.8948926
-33.75866104	150.8962614
-33.79119448	150.8967838
-33.75425018	150.9127714
-33.99030465	151.1140293

Latitude	Longitude
-33.99019694	151.1135663
-33.74627	150.6137669
-30.33544287	153.0817266
-30.33106848	153.0802985
-32.74867207	152.0316217
-28.60654029	150.3571056
-28.61023985	150.3529156
-34.84576748	150.6131411
-34.84561952	150.5946978
-34.83833824	150.5958799
-34.84424073	150.5958149
-34.84454618	150.6139462
-34.85193621	150.6117038

Latitude	Longitude
-34.85314813	150.6099573
-36.90447935	149.241292
-36.91234945	149.2374622
-36.91547645	149.2302454
-36.9315425	149.2110959
-35.0700202	147.4121955
-35.05985094	147.4283765
-33.89432208	151.2647671
-33.8936307	151.260001
-33.893963	151.263072
-33.89165341	151.2421246
-31.59075636	152.8392935
-33.89297085	150.8925935

Latitude	Longitude
-33.89416327	150.8578378
-32.94364503	151.6252316
-32.93950137	151.6349183
-32.96079541	151.6141327
-32.94803538	151.6302187
-32.9524489	151.6164604
-32.94440875	151.6264143
-32.94404392	151.6267695
-32.94434593	151.6307345
-34.44302227	148.7151026
-34.43673234	148.7300821
-34.44157331	148.7162391
-33.9524442	151.2106446

Latitude	Longitude
-33.94508532	151.1947626
-33.9529386	151.2037468
-33.95187539	151.1960537
-33.94126194	151.1991087
-33.94100279	151.1968763
-30.09500388	145.9414388
-30.09548497	145.9436745
-33.47514572	150.1323899
-34.4783957	150.4255053
-34.48269596	150.417389
-33.64866563	150.8815467
-33.65038071	150.8813725
-33.65559259	150.8977986

Latitude	Longitude
-32.66069944	151.3625572
-32.65631582	151.3516243
-29.96152786	146.8612561
-33.9581072	151.1579572
-33.95791132	151.1576486
-32.91229404	151.7322202
-32.91444096	151.7300112
-32.92511185	151.7364247
-28.67233626	153.6148974
-33.43673058	148.358727
-31.98543706	141.4196
-31.9690434	141.4563004
-31.95311924	141.4745274

Latitude	Longitude
-31.95519591	141.4658647
-31.98341823	141.4332211
-31.96066663	141.4624175
-31.96330562	141.4470611
-31.99928312	141.4685759
-31.96018102	141.4514752
-31.9843986	141.4329127
-33.54716867	151.2229744
-33.76641698	151.2705659
-33.76146721	151.2745358
-33.76332299	151.2794028
-33.76497282	151.2637961
-33.76759121	151.2625932

Latitude	Longitude
-33.76729923	151.2657272
-33.76170587	151.2762411
-29.60711599	153.3346312
-34.48591734	150.8064373
-28.5381619	153.5487135
-33.21463137	151.5529338
-32.40971018	152.2105785
-32.39837094	152.2106015
-32.40721638	152.2110291
-33.72482995	150.4124537
-34.33263113	150.9086247
-34.33663195	150.9131154
-28.2424318	153.4789209

Latitude	Longitude
-35.25494	149.446329
-35.25397326	149.4470058
-35.58824	149.436673
-35.26151273	149.4434907
-34.17056496	142.1813847
-33.86982934	151.1089057
-28.64340617	153.6099674
-28.65214464	153.6165573
-33.84643972	151.1157115
-33.85250251	151.1176366
-33.90284952	150.9415616
-33.89442261	150.9571507
-33.89422314	150.9279279

Latitude	Longitude
-33.89373753	150.9587201
-35.90869221	148.4565678
-33.37592138	151.2254951
-35.0101817	150.6964322
-33.74068794	150.717174
-34.05808413	150.6914744
-34.05114079	150.6951285
-34.08660995	150.6945444
-33.82189695	151.0429251
-33.81850502	151.0302425
-33.82056014	151.0443331
-33.82804924	151.0378966
-33.81920482	151.0419394

Latitude	Longitude
-33.82243454	151.044789
-33.81822448	151.0260958
-33.81836086	151.0401249
-33.81996985	151.0335725
-33.81910822	151.0382483
-33.8217493	151.0453367
-33.81980027	151.0430689
-33.81971361	151.0321525
-33.82141124	151.2108658
-33.81734704	151.2113338
-34.05312872	150.8234349
-34.06055735	150.8130598
-34.06407588	150.8170082

Latitude	Longitude
-33.88737747	151.1773616
-33.89072786	151.1736948
-33.88720632	151.1784514
-33.91605617	151.1086596
-33.92254225	151.1025796
-33.88393501	150.9241656
-33.88271081	150.9154176
-33.89295753	150.9606136
-33.88591573	150.9369801
-33.56131773	148.6682805
-33.90783455	151.125207
-35.59027127	149.4384122
-35.59038471	149.4382246

Latitude	Longitude
-32.93391137	151.6562111
-32.93792229	151.6569905
-32.93761223	151.6577781
-32.94516764	151.6470387
-32.93018443	151.6435559
-32.94118246	151.6578195
-34.03948677	151.1203268
-34.03360747	151.1245577
-34.032986	151.1250656
-34.05243807	151.1216353
-34.03024369	151.1277755
-34.03425343	151.1245092
-33.7757819	151.0516532

Latitude	Longitude
-33.78762398	151.0279422
-33.9748579	151.1272732
-32.91441348	151.770271
-32.91309509	151.7625341
-32.9148832	151.7677193
-32.91763422	151.7727101
-32.9207441	151.764816
-32.91276029	151.7685894
-32.9148698	151.7716837
-33.9889195	151.1178227
-33.98628486	151.1133908
-32.85570277	149.9170908
-28.84951426	153.0446585

Latitude	Longitude
-28.86539567	153.0450654
-28.85488567	153.044806
-28.85960698	153.0562429
-28.86316792	153.0389124
-28.86080712	153.0526043
-28.86231341	153.0464642
-33.95641262	150.8934783
-33.16120556	151.6302456
-32.83936243	151.3430078
-32.83844074	151.3436022
-32.83118911	151.3560677
-32.822092	151.379816
-32.92390131	149.9839098

Latitude	Longitude
-32.95797076	151.6896275
-32.95912375	151.6944136
-32.96715274	151.6955462
-32.96631255	151.6959086
-33.21655768	151.5091452
-33.8015482	151.1859632
-33.80381271	151.1789656
-33.79654247	151.1776136
-33.79182176	151.1804867
-33.80396472	151.1795766
-33.78667419	151.2010828
-33.72069183	151.0451415
-33.884115	150.995039

Latitude	Longitude
-33.8869823	150.9952873
-33.88471858	150.9948992
-33.88412112	150.9947587
-33.88668912	151.2015246
-33.92226795	150.9586496
-33.91621314	150.9696948
-33.85131849	151.1369131
-33.32707555	151.4293546
-33.88639388	151.0598201
-32.9851278	149.9587005
-33.46450217	150.2522729
-33.6083729	150.7890956
-29.16287185	152.882974

Latitude	Longitude
-30.93845014	152.9422791
-33.83268843	151.0267361
-33.83494433	151.0222628
-31.49350124	145.8442372
-31.49631924	145.8275727
-31.49793339	145.8346684
-31.78179755	145.693
-30.30585731	153.131645
-30.29187037	153.1182106
-30.28975334	153.1306354
-30.30325637	153.1441437
-30.29439262	153.115069
-30.313385	153.1175018

Latitude	Longitude
-30.3056983	153.131966
-30.28101154	153.132027
-34.80279552	145.8945239
-29.54114772	148.5789365
-33.21297737	151.5416882
-33.21297737	151.5416882
-33.21297737	151.5416882
-33.77552363	150.7953105
-33.86785624	151.0993769
-33.84113835	151.0888843
-33.08520378	147.1524976
-33.08034753	147.1642436
-33.08255593	147.1585922
-33.08010515	147.1642972

Latitude	Longitude
-33.08058612	147.164225
-33.79781738	150.9697436
-33.91989232	151.2517454
-32.93525537	151.7641074
-34.95435052	148.1595525
-31.82275896	149.7243171
-32.21648325	152.322813
-36.23323489	149.1304134
-36.2338672	149.1348862
-36.23266081	149.1346674
-36.23448955	149.1347987
-36.23350402	149.1299514
-36.22819468	149.1357696

Latitude	Longitude
-36.23364626	149.1267469
-31.26994941	149.28183
-31.27231215	149.2771297
-31.27096226	149.2818461
-31.27003745	149.281788
-31.27706775	149.27836
-30.95410067	148.3792167
-30.95349182	148.3793432
-33.06968809	151.4636293
-33.06860138	151.4512156
-34.63624703	148.0347479
-34.64572841	148.0255049
-34.63871124	148.0321134

Latitude	Longitude
-34.65326425	148.0143068
-34.63471008	148.0296112
-34.62915841	148.0306962
-34.65126548	148.0145283
-30.22125208	153.0156997
-33.57473895	150.7792839
-36.00996015	146.3760437
-35.98807923	146.3652266
-35.99364786	146.3901259
-34.36986818	150.8978241
-34.37527426	150.8962637
-33.8389659	148.6963482
-33.8389659	148.6963482

Latitude	Longitude
-33.84321832	148.6722578
-33.83803706	148.6977873
-33.83913341	148.6973491
-33.17306517	151.6084446
-33.83063306	151.226223
-35.34646177	149.2246263
-35.34615546	149.207807
-33.73893118	151.2870389
-34.03861737	151.1614114
-33.82868236	151.2060317
-33.87399409	151.1267296
-33.88853994	151.115879
-33.89771626	151.0999194

Latitude	Longitude
-35.67441635	147.0356845
-33.27193875	150.0587194
-31.89329598	152.5068225
-33.76622613	151.2860705
-33.92963704	151.221773
-34.4983106	150.7912911
-28.504353	153.527028
-34.50045405	150.787353
-33.87876581	151.2276546
-33.87424636	151.2158305
-33.87504688	151.2168106
-33.74566596	151.2920719
-33.753169	151.2875805

Latitude	Longitude
-33.75569536	151.295963
-33.7559565	151.2826053
-33.98208395	150.8459471
-35.53222124	144.9517397
-35.53196985	144.9544597
-35.52670898	144.9634996
-35.5342355	144.953169
-35.52534735	144.975142
-35.51888562	144.977968
-35.52373613	144.9807345
-32.37945456	150.6868239
-32.37911159	150.6869866
-33.08452746	151.502415

Latitude	Longitude
-33.88449649	151.2472734
-33.17179576	151.5419248
-33.20678347	151.540795
-33.20436131	151.5232558
-33.18501024	151.5526114
-33.18636608	151.5482399
-33.85699216	151.1460356
-33.85576628	151.1593519
-33.85606575	151.1589061
-33.8507152	151.1537113
-32.25322183	148.603164
-32.24441287	148.6111704
-32.24827657	148.5927084

Latitude	Longitude
-32.24336464	148.6091931
-32.25459322	148.6318
-32.24652288	148.6034702
-32.24850755	148.6031749
-32.24534863	148.6150144
-32.23912277	148.6182711
-32.24470512	148.6124108
-32.24423247	148.6101676
-32.25511317	148.6126147
-32.2474598	148.5932769
-32.2565155	148.6228586
-32.98872	151.717627
-33.90121956	151.1404637

Latitude	Longitude
-33.90300876	151.1387724
-32.01565761	149.3922418
-32.40429396	151.7514073
-32.39490989	151.739821
-34.62313393	150.8421544
-33.71718718	151.0331317
-33.69569985	151.0283357
-33.68312075	151.0287519
-33.69348472	151.0202716
-33.69348472	151.0202716
-31.21710021	150.8183675
-34.03128043	150.816363
-33.92683761	151.149505

Latitude	Longitude
-33.92724512	151.1433382
-33.92788788	151.1480807
-28.85009113	153.5829246
-33.4352203	151.3601193
-33.43804781	151.353303
-33.4376675	151.3577947
-32.74883712	151.5829296
-32.74939199	151.5788783
-32.75245246	151.5869136
-32.76182386	151.5927863
-31.11401974	150.9613327
-33.801607	150.8857989
-33.80255701	150.8829211

Latitude	Longitude
-33.80231274	150.8288299
-33.94230414	151.2248138
-33.92541594	151.2182856
-33.93120382	151.2054267
-33.92497291	151.2102725
-33.92471289	151.2100772
-33.79273381	151.079584
-37.06324099	149.9044022
-37.0570984	149.9038538
-33.88326139	150.865591
-33.88840816	150.8822609
-33.8769602	151.2311617
-32.92566329	151.6278888

Latitude	Longitude
-32.92455492	151.6202897
-30.16450856	153.1826673
-33.74463908	150.8102251
-33.49305196	151.3643119
-33.74299098	150.6547098
-33.7429739	150.6559655
-33.75371349	150.6530165
-34.06428454	151.0167121
-34.07735416	151.01121
-34.06413459	151.0155734
-29.3144908	145.8540308
-33.77073552	151.080581
-33.43494257	151.3879511

Latitude	Longitude
-33.43786868	151.3729331
-33.43824871	151.3801096
-33.43547804	151.3850522
-33.434878	151.3845431
-33.80859566	151.0660133
-33.81392814	151.0547543
-33.81897822	150.7937394
-33.90499999	151.1873028
-33.8982925	151.1840284
-33.90316549	151.1867963
-33.90483899	151.1838804
-33.90325501	151.1855668
-33.05720426	146.3946386

Latitude	Longitude
-29.24433977	153.3626472
-29.10389976	153.4216791
-29.1080969	153.4243577
-33.89634136	151.1944915
-33.89803492	151.186059
-33.86133019	150.9555899
-33.8711661	150.9630077
-33.87208474	150.9373134
-34.40050499	150.8953125
-34.39437085	150.8924666
-34.39399705	150.8925369
-32.74431314	151.5194217
-32.99649819	151.5618283

Latitude	Longitude
-32.97942521	151.5660046
-28.65190728	153.4552976
-32.99152231	151.6014923
-32.87245004	151.7939904
-33.86488376	151.130002
-33.87002804	151.1301835
-33.37751977	148.0101422
-33.38121776	148.0100351
-33.36333714	148.0223727
-33.37752036	148.0090064
-33.37704755	148.0103001
-33.38148764	148.0109845
-33.75997969	151.2142944

Latitude	Longitude
-33.76035336	151.2184929
-33.40057818	151.4687631
-32.18306967	152.5162492
-32.19079468	152.5154847
-32.1946108	152.5145662
-31.03513998	152.8794105
-33.75129647	151.2469656
-33.75018093	151.2245005
-33.77425321	151.2821553
-33.77286748	151.2794354
-32.98743366	151.6923984
-32.91121105	151.7319693
-34.74518835	150.8181054

Latitude	Longitude
-31.72545524	148.65281
-31.70937362	148.6522102
-31.70771744	148.6514198
-31.71715641	148.6581574
-34.76124219	146.5398604
-33.80827518	150.9421511
-33.80500693	150.9396743
-33.8285374	151.1268639
-33.83575319	151.1277863
-33.82382382	151.1223941
-33.81603924	151.1355085
-31.02313668	152.9481617
-33.87573032	151.1776027

Latitude	Longitude
-29.73805854	151.7313138
-29.75608853	151.7344106
-29.73699014	151.7379335
-29.73289036	151.739653
-29.74385432	151.7323049
-29.73525485	151.7279167
-29.7376309	151.7276309
-29.73565341	151.7278271
-33.76545234	150.6215447
-32.92709242	151.637946
-32.92775076	151.6433463
-32.93411399	151.6483695
-32.93250548	151.6404097

Latitude	Longitude
-33.73988232	150.8603323
-33.60550946	151.0126731
-31.94415251	152.4703511
-32.01222514	151.9579521
-28.74694441	153.225401
-28.83098216	153.3097337
-33.41523225	151.3257069
-34.77423152	149.7088626
-34.75728157	149.7135824
-34.75054432	149.7192098
-34.74942293	149.7232692
-34.75566648	149.7107831
-34.75313166	149.725032

Latitude	Longitude
-34.74869879	149.7229392
-34.74807885	149.7266246
-34.7692435	149.7116195
-34.77409903	149.7106462
-34.73756525	149.72059
-34.76217302	149.7170897
-34.74618793	149.7330484
-29.69345456	152.9373123
-29.69296308	152.9366431
-29.68600117	152.9371093
-29.67645469	152.9423977
-29.67412811	152.9336609
-29.68093591	152.9231289

Latitude	Longitude
-29.67723019	152.9205374
-29.67975507	152.9249357
-29.67016421	152.918161
-29.69221713	152.9343562
-33.83022685	151.0101322
-33.82735776	151.0112255
-33.83600073	151.0211988
-33.83039605	151.0109216
-33.84173556	151.0165687
-33.83765925	151.008528
-33.84623338	151.0124885
-33.46259832	151.3639376
-33.90524488	151.0419971

Latitude	Longitude
-33.90461089	151.0648581
-33.9061123	151.0561759
-33.89992254	151.0386128
-33.82888693	151.1819101
-33.89351237	148.1560188
-33.89006016	148.1615443
-32.67656357	151.3872818
-32.66705287	151.3923474
-32.67706709	151.3876682
-33.81822648	150.9513946
-34.29042827	146.0595497
-34.2908766	146.0630815
-34.2933331	146.0679503

Latitude	Longitude
-34.28851251	146.0540815
-34.29365599	146.0536413
-34.28858242	146.0567509
-34.2910045	146.063824
-34.25618872	146.0620449
-33.85149493	150.9722491
-32.35950625	149.5461499
-32.36169815	149.531075
-29.48537407	153.2004311
-35.12098411	147.4196309
-35.13590309	147.4424551
-35.08206783	148.096221
-30.98072588	150.2582802

Latitude	Longitude
-30.98021001	150.2561856
-30.96665001	150.2326526
-30.98116266	150.2583066
-30.97953242	150.2494457
-30.97949284	150.2507401
-30.97933809	150.2503121
-30.98428725	150.260609
-30.9807394	150.2578428
-30.9789841	150.25737
-34.78159326	149.2684791
-30.20601937	151.6757291
-30.21728173	151.6722825
-30.23157011	151.6707135

Latitude	Longitude
-33.17497722	151.5917107
-33.13632941	151.5813396
-34.03745848	151.0848547
-34.02735302	151.0845079
-34.04129676	151.0841328
-33.88794591	151.14287
-33.21446301	151.5527625
-32.92498593	151.7509313
-32.92687413	151.7501743
-32.925171	151.7504048
-32.91994358	151.7512417
-32.92351606	151.7454742
-32.91080413	151.7358236

Latitude	Longitude
-32.91145768	151.7367691
-32.91362741	151.7406241
-32.91630469	151.7408712
-34.55007021	148.3513821
-34.54998656	148.3689577
-34.55396035	148.3713349
-35.55528436	149.5560649
-33.82749123	151.0097539
-33.52766912	150.2417878
-28.36914103	153.5725676
-34.50019184	144.8456578
-34.50028195	144.8463999
-34.49965611	144.840976

Latitude	Longitude
-34.49966753	144.8410778
-34.52001427	144.8380121
-33.72106175	150.4520976
-34.08841066	151.0072048
-34.09059834	151.003752
-34.08780042	151.0069741
-32.78057822	151.7372135
-32.79835449	151.7176284
-32.85394328	151.6960863
-32.82756403	151.6846929
-32.82844873	151.6851063
-32.82899942	151.6861849
-32.83186739	151.686709

Latitude	Longitude
-32.85464558	151.6988053
-32.83457186	151.6884941
-32.83474038	151.6821895
-33.48823546	145.5381623
-35.71332625	147.3207237
-33.85674677	151.0747044
-33.84359299	151.0593656
-33.8581543	151.0681261
-33.86142424	151.0625556
-33.7071993	151.0991452
-33.69370022	151.1035939
-33.70052215	151.1004786
-33.92766437	150.8689069

Latitude	Longitude
-33.84220148	151.1649724
-33.8317985	151.141655
-33.84248362	151.1649249
-33.90510388	151.1299825
-33.90541228	151.1322009
-33.90803171	151.1258121
-33.97920603	151.0873578
-34.00041505	150.8679742
-29.76204512	151.1141737
-29.76123104	151.1147983
-29.77819403	151.1145699
-29.76135322	151.1171412
-29.7786926	151.1149921

Latitude	Longitude
-29.77229743	151.1152692
-29.76151684	151.1182033
-32.91138644	151.7457701
-32.91706254	151.7473809
-33.7667231	150.6796488
-33.76978323	150.6764977
-33.76661447	150.6784735
-34.01602134	151.0660384
-34.01614613	151.0681921
-28.929342	151.9298622
-28.9323235	151.9260334
-32.9029287	151.691164
-36.41478692	148.6178882

Latitude	Longitude
-36.41395847	148.6225113
-35.92649487	147.7010655
-34.88398375	147.5795301
-34.87783587	147.6067578
-34.86808328	147.5834883
-34.4941348	150.8224482
-32.86399912	149.9779259
-33.26233802	151.4825469
-33.26310031	151.4817395
-33.43934827	151.2935447
-33.43443192	151.2963401
-32.65371781	151.9629963
-33.71756625	150.3101649

Latitude	Longitude
-33.71304308	150.3194624
-33.71280997	150.9590756
-33.71436125	150.9602175
-33.42724599	149.609825
-33.41925328	149.6076677
-33.41904247	149.6023985
-34.46875328	150.8106326
-34.49653984	150.8943776
-33.86972102	150.7966074
-31.07603107	152.8350132
-31.07500944	152.8346699
-31.07334836	152.8308795
-31.07492508	152.8431945

Latitude	Longitude
-31.07965043	152.8326303
-31.07036743	152.8461571
-33.91035885	151.2228537
-33.91460752	151.2251266
-33.9032124	151.2237836
-33.9059246	151.2242891
-33.61283529	150.9425303
-36.21994191	148.1542718
-34.67416881	150.8504143
-34.69553931	150.8437977
-33.77146554	151.1606903
-33.7719298	151.1613874
-33.76306802	151.1550109

Latitude	Longitude
-33.76974164	151.1599696
-33.7631019	151.1548963
-33.47065695	151.3909044
-33.75012653	150.9138477
-33.74478046	150.9111964
-33.93435787	151.2371198
-33.9250054	151.2257601
-33.95132175	151.0926872
-33.93276948	151.099026
-33.93646086	151.0973617
-34.03238179	151.0758071
-34.02915971	151.0808279
-34.03029516	151.0754469

Latitude	Longitude
-33.96516866	151.141145
-33.96406472	151.1376011
-33.97922253	151.140276
-33.96330397	151.1371182
-29.61688704	152.9300645
-32.87480951	151.7757352
-32.8812145	151.766282
-32.89710295	151.7739966
-32.89106439	151.7784064
-32.86901125	151.7377773
-32.89260063	151.7742527
-32.89654619	151.7771372
-32.88410199	151.7701334

Latitude	Longitude
-35.14078443	147.3755442
-35.12239591	147.3769936
-35.12273113	147.3786005
-36.21982803	148.1527401
-36.34858097	148.5673374
-36.39098211	148.4304981
-33.55099195	150.6912536
-34.02339937	151.19921
-34.0175214	151.2159572
-34.01269846	151.2094347
-34.02493837	151.1952149
-32.7873063	151.4828827
-32.82047175	151.477646

Latitude	Longitude
-28.61806766	153.003862
-33.24337276	151.5065335
-33.92671102	151.0814905
-33.91153044	151.073306
-33.92199239	151.079412
-32.91130954	151.7170534
-32.9095592	151.7109684
-33.8211575	151.1493074
-33.81458334	151.1543844
-33.81108427	151.1641531
-33.81719214	151.1518774
-33.80701776	151.1449658
-33.8112038	151.175547

Latitude	Longitude
-33.80804563	151.1721538
-33.82065224	151.1496027
-33.81719214	151.1518774
-33.82044223	151.1492125
-33.80499552	151.1450719
-33.89172416	150.9656537
-31.64367775	152.7977735
-33.84560621	151.2030148
-36.04500034	146.9444932
-36.04797551	146.9385325
-36.06763885	146.942143
-34.55421752	146.3998431
-34.55253237	146.3864507

Latitude	Longitude
-34.55813326	146.3921296
-34.55573364	146.4099077
-34.55184684	146.3862573
-33.88855307	151.1482106
-33.88778798	151.1484773
-33.87589727	151.1598073
-33.87520846	151.1539012
-33.8776803	151.1591041
-28.79189328	153.5883225
-28.78258175	153.5752527
-33.96631609	150.8154793
-34.05398325	150.8299209
-33.7125311	150.3315386

Latitude	Longitude
-33.85456019	151.0468136
-32.37393962	150.9756283
-33.35274573	150.0996773
-33.39095144	150.1049798
-33.38232515	150.0943561
-33.382577	150.083942
-29.42922885	147.9747954
-29.43133877	147.9812981
-28.5314327	153.1556392
-33.7788603	151.1689594
-33.38420179	151.3655856
-28.80807597	153.2807591
-28.80894415	153.2809619

Latitude	Longitude
-28.81070081	153.2621577
-28.81764489	153.2710196
-28.81140865	153.2800472
-28.810742	153.2702306
-28.81068067	153.3053065
-28.80410458	153.2939349
-28.80374297	153.2942495
-33.47927554	150.1366238
-33.47995167	150.1635401
-33.48235166	150.1383012
-33.47995091	150.162216
-33.48426647	150.134992
-33.48988084	150.141366

Latitude	Longitude
-33.92992649	150.9224472
-33.9320192	150.9236862
-33.93258955	150.9157936
-33.92477836	150.9169229
-33.90711248	150.9178855
-34.04570765	151.0508004
-33.35089363	151.4924904
-33.36022468	151.4826553
-33.35897356	151.4847709
-33.35686757	151.4861479
-33.82427366	151.1724497
-32.80593657	151.4843665
-34.03555347	150.9751826

Latitude	Longitude
-34.03214889	150.9753474
-34.04045	150.95967
-33.87536093	150.6888872
-30.70977455	152.9198448
-29.45782683	153.1970725
-33.98557276	150.8933681
-33.78806877	151.1332148
-33.79138236	151.1312248
-33.77668985	151.136542
-33.78581579	151.1367075
-32.73923807	151.5620399
-32.72731682	151.5515673
-32.73603658	151.5578926

Latitude	Longitude
-33.95792671	151.2566373
-33.11725583	151.4616452
-33.28917947	151.1672284
-30.74879943	150.7181011
-33.79306889	151.2858638
-33.8081596	151.287697
-33.8078063	151.2898273
-33.8044568	151.2938595
-33.78508231	151.2674386
-33.78307439	151.2747846
-33.15236501	151.5371767
-33.14753814	151.5387832
-33.75472796	150.8913605

Latitude	Longitude
-33.7452356	150.9041601
-33.29273289	151.4100941
-33.06657244	151.6497674
-33.05646268	151.6533795
-33.94071282	151.2285063
-33.45253322	150.1181023
-33.91567088	151.1589931
-33.92224311	151.1479744
-33.90752498	151.1717761
-33.91534969	151.1506717
-33.9220263	151.1547903
-33.91404835	151.1557132
-33.92012667	151.1566181

Latitude	Longitude
-33.91845177	151.1459951
-33.70259609	150.83825
-33.77519246	151.1053691
-34.7188332	149.9949547
-34.71932066	150.0014827
-32.91336028	151.7579315
-33.921735	151.19536
-33.92309169	151.1911539
-33.9227711	151.1854202
-33.92902126	151.185874
-33.92352295	151.1955852
-33.92526513	151.1892582
-33.92029202	151.1816656

Latitude	Longitude
-33.92278693	151.1904751
-33.92075288	151.1824801
-33.93162265	151.1904955
-33.9293166	151.1942777
-33.95943536	151.2317598
-33.9719906	151.2274386
-33.95759006	151.2252023
-33.95719404	151.2259884
-33.95980534	151.2423679
-33.96880413	151.2255889
-33.96006406	151.2431087
-32.89292005	151.7300948
-32.88835767	151.7450751

Latitude	Longitude
-32.8773556	151.7252427
-32.89203741	151.7646702
-32.88365878	151.7448793
-32.89358962	151.7221298
-32.89426592	151.7257429
-32.89436064	151.7590762
-32.88583061	151.7386157
-32.89008485	151.752949
-32.88592437	151.7361839
-32.88472556	151.7224791
-32.88075518	151.7330073
-32.54484714	151.1490757
-33.82191421	151.0951974

Latitude	Longitude
-34.01579095	151.0131737
-34.01654043	151.0124133
-34.1291386	150.7010393
-32.94249653	151.7504279
-32.95401348	151.7412468
-36.88757881	149.9089159
-36.88941693	149.9103485
-33.83533205	150.9851801
-33.84547463	150.9983413
-33.83818499	150.9997199
-33.83390257	150.9947449
-33.83083025	150.9698915
-33.83560037	150.9869735

Latitude	Longitude
-33.83214226	150.9698958
-33.91878146	150.8827514
-32.772877	151.6826841
-33.86179594	151.2031726
-33.86280104	151.2032452
-33.86239771	151.2024819
-33.86243824	151.2032514
-33.85581123	151.2024759
-33.93018101	150.9910964
-33.93394617	150.9776715
-33.94031556	150.9958606
-33.930676	150.971422
-33.93286283	150.9934071

Latitude	Longitude
-35.33154474	150.4492852
-35.33819825	150.4471917
-33.78812909	150.8495992
-33.78211857	150.8244185
-34.0408973	150.8451837
-34.02140447	150.8415134
-34.0421711	150.833825
-34.02316454	150.8503118
-34.03492814	151.1124681
-34.45245915	150.4381291
-34.44746118	150.4326183
-34.44738105	150.4565159
-36.10815134	144.752849

Latitude	Longitude
-33.09026307	148.8695809
-33.09074595	148.8703262
-33.676909	151.3082515
-33.67670799	151.3090068
-33.68043443	151.3023553
-33.67431333	151.3091148
-33.6743659	151.3096932
-33.67452414	151.3074246
-33.67422848	151.3066972
-28.44204594	153.4887648
-31.02264369	151.069094
-33.89426868	151.2226839
-33.94143741	150.9208754

Latitude	Longitude
-33.92930835	150.9551469
-33.92839682	150.9327012
-33.9390295	150.9653979
-33.93633126	150.9221424
-33.92596302	150.9335273
-31.79436622	152.6514849
-29.48223274	149.8463679
-29.47603684	149.8476728
-29.47158492	149.8433182
-29.4715814	149.8440279
-29.47698315	149.8477108
-29.47764104	149.8478284
-29.47655335	149.8465698

Latitude	Longitude
-29.50289837	149.8411301
-29.46081826	149.8419975
-29.45652718	149.8226682
-33.10475221	151.4866482
-33.10849681	151.4880317
-33.10732744	151.4900584
-32.72477413	151.6250642
-32.72489729	151.6266795
-33.84287407	151.1109313
-33.83979033	151.1064889
-33.83905999	151.1120458
-33.83954617	151.1054674
-35.9104985	150.0711419

Latitude	Longitude
-35.91195596	150.0824213
-35.9112243	150.0826475
-33.81747016	151.2433633
-33.82302718	151.2435627
-33.82681534	151.2417712
-33.82106459	151.2332921
-33.82106757	151.233291
-34.55313422	150.364684
-34.54662421	150.3721525
-34.55409411	150.3609797
-34.07308479	150.7707436
-34.04685527	150.7610434
-33.67034662	151.1151861

Latitude	Longitude
-33.65829855	151.1229638
-33.76483839	150.8254157
-33.76567994	150.8244544
-32.9836378	151.67309
-33.90260656	150.8963326
-32.68325751	151.1206158
-32.62443074	151.1025122
-33.58436517	150.2465528
-33.5889727	150.2511783
-32.59545872	149.588123
-32.59428029	149.5876199
-32.60125298	149.5851398
-32.60076552	149.5858905

Latitude	Longitude
-32.60023979	149.5823448
-32.59168859	149.5817705
-32.59347493	149.5884623
-33.61687781	150.8341809
-28.55211357	153.5035218
-35.97572689	145.9809786
-28.32552576	153.4000182
-28.3263681	153.4103824
-28.32791359	153.4073052
-32.3954046	150.9502683
-32.27793094	150.8980938
-32.26785559	150.8879601
-32.26614257	150.8865136

Latitude	Longitude
-32.26788823	150.8930609
-32.26672337	150.8935982
-32.30544071	150.8823657
-32.2599725	150.887573
-32.27031992	150.9009981
-32.27218162	150.8900206
-32.26346086	150.8873181
-32.26325377	150.8905966
-32.09864883	152.3754346
-30.64282127	153.0035884
-34.03963992	150.7432386
-34.043474	150.7393256
-36.21711766	150.1279305

Latitude	Longitude
-36.216338	150.130227
-36.21617955	150.126261
-33.70749859	151.296351
-33.71958892	151.298272
-33.70455756	151.2969352
-33.72138423	151.2642798
-33.70013931	151.3002782
-30.32989667	149.7756598
-30.3239182	149.7843052
-30.33968576	149.7657241
-30.32282764	149.7901182
-30.33016168	149.7940732
-30.4698458	149.6981931

Latitude	Longitude
-30.33473586	149.789587
-34.74105391	146.5628144
-34.7410523	146.5620667
-32.23565321	148.2454259
-35.64392469	150.0955224
-35.64485609	150.0937341
-32.72335662	152.1429384
-32.72265762	152.1437317
-31.12425169	150.9909054
-33.82907162	151.2163342
-33.82915781	151.219437
-32.91773864	151.7243096
-32.92910325	151.7155801

Latitude	Longitude
-32.93283668	151.7141748
-32.92556503	151.7876742
-32.92604705	151.7649508
-32.92641425	151.7837817
-32.92570385	151.7744076
-32.92560628	151.7558542
-33.65632902	151.3182089
-33.65634516	151.3191571
-33.89630155	151.1826567
-33.89467126	151.1847528
-33.89851331	151.17714
-33.89626791	151.1827556
-33.27734185	151.5537784

Latitude	Longitude
-36.05496713	146.9487635
-30.30639482	153.1007996
-33.88463526	151.268551
-33.70749859	151.296351
-33.57991338	150.7202346
-33.76895144	151.0305952
-33.76020183	150.7818149
-33.76376093	150.7921691
-33.85945248	151.0927853
-33.86244297	151.0932434
-33.843145	151.2161142
-33.8417682	151.2158756
-33.84325935	151.2170347

Latitude	Longitude
-34.40988259	150.8939374
-33.79090731	150.9967332
-33.78786563	150.9945909
-33.77741733	151.0001719
-33.79716925	150.989926
-33.7887535	150.9858088
-34.87081582	150.6004881
-34.87111182	150.6000803
-34.8708875	150.5992586
-34.88324216	150.6034361
-34.87093993	150.6037157
-34.87081809	150.6013231
-34.87633757	150.6023481

Latitude	Longitude
-34.87266278	150.6014052
-34.88850535	150.6093504
-31.56101006	147.1914997
-31.56482841	147.2002892
-31.6411651	147.344176
-34.56546013	150.8087225
-33.69509055	149.8570553
-33.6922152	149.8686909
-33.6997172	149.8450057
-33.69264862	149.8564588
-28.51270299	153.5301496
-33.86670857	150.9879189
-33.78166777	150.9689625

Latitude	Longitude
-33.2991077	149.1034092
-33.28980053	149.1086212
-33.2825884	149.0951535
-33.27145977	149.1078103
-33.28285589	149.1050273
-33.28311722	149.0940712
-33.29624293	149.1017277
-33.2866912	149.1066505
-33.28525478	149.1037259
-33.29025034	149.1027194
-33.28445811	149.1053604
-33.3381336	151.374586
-33.3468202	151.3710098

Latitude	Longitude
-33.36025941	151.3694483
-31.06991417	150.9101381
-34.00934475	151.0758626
-32.73549959	151.952446
-33.88322921	151.2205024
-33.88195798	151.2220744
-33.9434571	151.0345671
-33.94265241	151.0378986
-33.94342957	151.0377316
-33.93808679	151.0346862
-33.93606752	151.0322057
-33.93904125	151.0381725
-33.94302462	151.2132036

Latitude	Longitude
-36.93104481	149.8746763
-33.14243539	148.1846227
-33.14309226	148.1710282
-33.13317454	148.173643
-33.13216152	148.1743239
-33.19007031	148.224822
-33.14480316	148.1844397
-33.72427108	150.9388531
-33.80919769	151.0142894
-33.80498714	151.0056151
-33.80441625	150.9954841
-33.81054034	150.9961968
-36.57657408	148.6624998

Latitude	Longitude
-33.8017814	150.9577994
-33.73928611	151.0679704
-33.73059678	150.6952571
-33.75408799	150.7045594
-33.74385498	150.6925743
-33.74287244	150.6927071
-33.73426843	150.6933382
-33.73734959	150.696442
-28.504353	153.527028
-33.75231953	150.6964541
-33.74484268	150.6980504
-33.73497514	150.6954097
-33.96153533	151.0793525

Latitude	Longitude
-33.95985335	151.0891118
-36.40392862	148.4111593
-36.41106374	148.4005469
-33.88867433	151.1585716
-33.89194583	151.151824
-34.28303112	150.6363145
-34.28291571	150.6394606
-34.16844337	150.6114236
-34.16711877	150.6121524
-33.57418268	150.8811385
-33.74478874	150.8369408
-33.8683426	151.2532699
-33.97386329	151.2120157

Latitude	Longitude
-33.96798227	151.2230052
-33.95467008	151.2178012
-33.96803686	151.2205968
-33.9681757	151.2239505
-33.97609287	151.2174402
-33.97426175	151.2206228
-33.97946548	151.2121752
-33.97946548	151.2121752
-34.45243931	150.8676495
-34.47058088	150.8945864
-34.47104817	150.89162
-34.47476117	150.8974746
-34.47792834	150.9105503

Latitude	Longitude
-34.46946878	150.8935731
-34.45965024	150.8844432
-34.4810006	150.9063426
-34.47773583	150.9054545
-34.45574479	150.875052
-34.47386606	150.8794912
-34.47605247	150.891144
-34.45271181	150.8677127
-34.49335414	150.8961205
-34.46899143	150.8982854
-34.46964995	150.8953859
-34.47500551	150.8951759
-31.43227222	152.8681083

Latitude	Longitude
-31.43326436	152.9169873
-31.43491709	152.9047618
-31.42934052	152.8830188
-31.45015286	152.8854769
-31.43385131	152.9072399
-31.45741442	152.8739626
-31.44688513	152.8864499
-31.45738931	152.873956
-31.45341586	152.9032764
-31.4343131	152.9046869
-33.36595748	150.0099577
-33.35581541	150.0350801
-33.87102509	150.9031383

Latitude	Longitude
-33.92820345	150.8928415
-33.79541624	150.9049417
-33.81490331	150.9149885
-33.81026272	150.9160605
-33.81589773	150.9144343
-33.93146308	151.0596348
-33.93170424	151.0537302
-33.93582701	151.0562638
-33.82608091	151.1003966
-33.74102977	151.1385257
-33.75050288	151.1460578
-33.76109009	151.1284329
-33.75198512	151.1438115

Latitude	Longitude
-33.8752655	151.1942645
-33.72759077	150.8966764
-33.72998613	150.9023617
-35.347074	149.22909
-35.35138121	149.232486
-35.34930535	149.2438607
-35.34218326	149.2253753
-35.3396115	149.237556
-35.34425514	149.2148687
-35.35163055	149.2335759
-35.34126641	149.2445103
-35.36372923	149.2067531
-31.5068778	150.6805874

Latitude	Longitude
-31.49903355	150.681972
-31.50179204	150.6814611
-33.98537988	151.1471234
-33.92096152	151.2355927
-33.9065752	151.2320697
-33.92544832	151.2396799
-33.90655015	151.2525065
-32.40218281	150.9960082
-32.47115903	151.0359579
-32.76503842	151.7425264
-32.76286473	151.7445839
-32.76079457	151.7738493
-32.7745339	151.7498871

Latitude	Longitude
-32.76110922	151.7492847
-34.15859952	150.6328008
-33.89367876	151.1995256
-33.89183974	151.2132466
-33.89512556	151.2113422
-33.89229521	151.2119397
-33.95573605	151.0171779
-33.93387149	151.000553
-33.93559608	151.0002207
-33.936901	150.998204
-33.93702092	151.0067896
-33.82465376	151.0870401
-33.82884048	151.0848716

Latitude	Longitude
-33.82727505	151.0853195
-33.83535308	151.083238
-33.8263749	151.0839216
-33.59937996	150.7514483
-33.619207	150.755835
-33.67802232	150.8635246
-33.6636649	150.8557519
-33.66226398	150.8789967
-33.65607641	150.8724067
-33.9523701	151.0583887
-33.94995672	151.1484667
-33.95247322	151.1356785
-33.95900867	151.1436466

Latitude	Longitude
-33.78036181	150.8501998
-33.78214955	150.8287656
-33.76664143	150.8493465
-33.87475145	151.2723847
-33.87062149	151.2677617
-33.91121318	151.2054882
-33.92302898	151.2059541
-33.91630811	151.201557
-33.92246784	151.2024589
-33.82691192	151.0154948
-33.82238826	151.0319264
-33.82539019	151.0339466
-33.81605834	151.0238145

Latitude	Longitude
-33.823437	151.037481
-33.93356078	151.0736274
-33.93499281	151.0691284
-33.93303118	151.0735036
-33.78769177	151.1796011
-33.78337722	151.1973901
-33.8630268	151.1680857
-33.8591647	151.1716591
-33.86252996	151.168497
-33.86176757	151.1686519
-33.86674636	151.1772204
-34.04191512	141.2679475
-33.87351297	151.2345082

Latitude	Longitude
-32.7202589	151.5381526
-32.70493978	151.512629
-32.71105203	151.500311
-32.7208703	151.5394595
-32.71262159	151.5013865
-33.8109483	151.0328101
-33.81196193	151.0371185
-33.81009112	151.0384732
-33.81040138	151.0392812
-33.81545013	151.0295476
-33.81006724	151.032377
-33.80242183	151.1004278
-33.80142973	151.1137925

Latitude	Longitude
-33.81679771	151.1225255
-33.80726028	151.109981
-35.09918861	150.6329537
-32.86501596	151.706161
-32.86598453	151.7012866
-33.99088939	151.1333779
-33.99245122	151.1323571
-33.98615125	151.1359961
-33.99376148	151.1316131
-33.99966431	151.13005
-33.70228736	150.8518591
-32.04599284	150.8662046
-32.04033034	150.86549

Latitude	Longitude
-32.0437827	150.8662754
-32.03596733	150.8323698
-32.04444892	150.879152
-32.04715941	150.8676346
-33.76894646	150.9427004
-33.77434009	150.9395495
-33.76906502	150.9414821
-33.76692649	150.9548271
-33.77435881	150.9448733
-33.77387442	150.9379787
-33.77536127	150.9511122
-33.36700551	151.4913631
-32.8861645	151.6953912

Latitude	Longitude
-32.8689426	151.6974685
-32.87888726	151.7023245
-32.88228564	151.6819137
-32.87721139	151.6936837
-33.83866058	151.0482675
-33.83506394	151.033214
-33.83123611	151.0585298
-33.83855869	151.0478649
-33.83831374	151.0472576
-32.56182325	151.1748054
-32.60270846	151.1944828
-32.54537821	151.156584
-32.99958725	150.7111684

Latitude	Longitude
-32.56297156	151.1755215
-32.56774715	151.1658188
-33.84596441	150.9435497
-33.85376154	150.9400104
-33.85025253	150.9411561
-33.83577694	150.9310112
-33.83802635	150.9319034
-36.08875942	146.9093882
-33.50589001	150.1238487
-33.93233184	151.2574377
-29.70739015	152.9425508
-29.73168549	152.944024
-29.71149672	152.9453337

Latitude	Longitude
-29.70814828	152.9412928
-29.70605829	152.9400329
-33.86366193	151.0088768
-31.09361084	152.8370796
-28.82052708	153.2648111
-28.81005206	153.2660073
-28.81242175	153.267541
-28.81212046	153.2661935
-28.32687988	153.4093274
-28.332622	153.4212884
-28.33421395	153.3993772
-34.90516081	150.6029621
-33.77727694	150.7107228

Latitude	Longitude
-31.10361712	150.9186343
-31.1118945	150.9228523
-33.81605854	150.9697429
-33.81643692	150.9718802
-30.89273836	153.0612772
-30.89190078	153.0573056
-30.89172594	153.0573164
-33.40334736	150.1070462
-33.79430926	150.7885793
-33.73265301	151.1563899
-33.70752272	151.187545
-33.7307595	151.1570462
-33.7168971	151.1735263

Latitude	Longitude
-33.73124859	151.1575827
-33.81873741	151.1914222
-33.74790843	150.7767667
-33.77790415	150.771689
-33.75334263	150.7755489
-33.75027071	150.7725397
-33.75525115	150.7752897
-33.76376093	150.7921691
-33.76223376	150.774412
-33.73875413	150.7716457
-33.76647672	150.7710143
-33.90982281	151.1809936
-33.91814763	151.1789035

Latitude	Longitude
-33.90911815	151.176951
-33.91943986	151.1726689
-33.91307297	151.1731383
-33.9130091	151.1809912
-33.88937382	151.1644589
-32.89578751	151.7898857
-33.88736091	151.0743474
-33.895937	151.082035
-33.89509698	151.0796751
-32.39092749	151.9563089
-28.68800088	153.6083821
-28.6874242	153.6072824
-33.89191012	151.1372942

Latitude	Longitude
-33.88292195	151.2095176
-33.88470082	151.2107944
-33.89223271	151.2161434
-34.02976735	151.0588789
-34.029532	151.0579906
-34.60808989	150.2250592
-33.08811841	151.6381764
-33.09733813	151.6473669
-33.91560723	151.1656846
-33.91698468	151.1614089
-33.8659151	151.2117496
-33.8792987	151.2156647
-33.87225413	151.204761

Latitude	Longitude
-33.85153457	151.0678127
-33.84456248	151.0788116
-33.82638382	151.05972
-33.85358517	151.0713987
-33.84113059	151.0602966
-33.84014442	151.0649521
-33.82239777	151.0758664
-33.82623982	151.0536833
-33.82695807	151.07282
-34.0140089	151.104212
-34.02361051	151.0895394
-35.60894551	148.3030165
-35.59018237	148.3041771

Latitude	Longitude
-35.6177268	148.2926158
-32.211846	149.476716
-31.09621029	150.9051567
-31.09675	150.89175
-31.09584286	150.9040493
-31.09642128	150.9058193
-31.09255137	150.9341709
-31.09723226	150.8955299
-31.06963607	150.9069306
-31.08546191	150.926437
-31.1801846	150.962897
-31.10122679	150.9441341
-31.1118945	150.9228523

Latitude	Longitude
-31.10613594	150.9234143
-31.09574904	150.9021583
-31.0915651	150.9357811
-31.08921565	150.9273063
-31.08522053	150.9260054
-35.06938653	149.6521178
-35.0695949	149.6516166
-35.2772942	147.73574
-31.903993	152.482102
-31.90720519	152.4500926
-31.90551738	152.4783334
-31.91015653	152.4659073
-31.93842026	152.4682056

Latitude	Longitude
-31.90563595	152.4640848
-31.90514622	152.4649706
-31.89744109	152.4508569
-34.02065958	151.1218938
-34.0236184	151.1231649
-34.01714802	151.1252694
-34.02081803	151.1283282
-34.02404025	151.1324783
-34.02119591	151.1274727
-34.02630233	151.1200897
-32.73457183	151.5400128
-32.7276446	151.5269745
-34.45074538	147.5295383

Latitude	Longitude
-34.44324584	147.5318667
-33.9253681	151.1596532
-33.92558642	151.1667178
-33.91997709	151.1576058
-33.92408255	151.1596469
-29.06260969	152.0168305
-32.9372059	151.6214528
-32.946864	151.617113
-28.64999469	153.2788615
-33.33770829	151.5050033
-33.85518053	151.2089319
-34.20689245	150.5693902
-33.72660793	151.08364

Latitude	Longitude
-33.72502184	151.0850569
-32.79973875	151.6374998
-32.90658137	151.757239
-32.90600406	151.7586907
-32.90532418	151.7574857
-32.90795794	151.754631
-35.79180653	145.5648214
-35.80914914	145.5585528
-32.82557395	151.7056416
-32.8301553	151.7300603
-32.81419433	151.6985159
-35.01820959	150.5779687
-33.78692357	150.9462837

Latitude	Longitude
-30.35229568	153.0906606
-33.0149011	151.5997613
-33.01144673	151.5937863
-33.01288007	151.5928388
-33.01187681	151.5930879
-33.01214835	151.5958127
-33.26469166	151.5462414
-33.26383791	151.5386268
-32.03234676	147.985164
-33.30578167	151.4198083
-35.77024081	147.9927182
-33.3993472	151.456471
-35.30098337	148.1958308

Latitude	Longitude
-35.30422002	148.1942579
-35.29873079	148.2191122
-28.79939255	153.2193708
-36.05871059	150.1308443
-33.73326389	151.1264194
-33.73317594	151.1313195
-33.92857213	151.1475387
-28.20143775	153.5445381
-28.17351959	153.542262
-28.18052246	153.5416407
-28.19459987	153.5419978
-28.20860702	153.5455932
-28.20488521	153.5448675

Latitude	Longitude
-28.1871486	153.5229866
-28.59511995	153.546834
-32.25620603	149.7558075
-35.36276828	150.473578
-35.36288274	150.47272
-35.36316263	150.4725668
-33.88138825	151.1966791
-34.44959798	150.8571632
-34.45414951	150.845165
-34.45384578	150.8552253
-34.45837706	150.8598825
-34.45056105	150.8490833
-34.4620226	150.8473821

Latitude	Longitude
-34.46042393	150.863232
-30.64524911	151.4934484
-30.65093272	151.5004479
-35.15319793	147.3085469
-30.50422942	153.0132011
-33.00801109	151.6425806
-33.0091613	151.6423231
-30.62648768	152.9727148
-33.87877335	150.9827722
-33.88782978	150.9886275
-33.88018315	150.9838773
-33.880329	150.9896329
-33.87641909	150.9836746

Latitude	Longitude
-33.87919117	150.9812193
-33.87800757	150.9887929
-33.65780463	150.8753245
-35.12517373	147.329919
-35.11850802	147.3639619
-35.11910909	147.3682364
-35.11737947	147.3558145
-35.10289587	147.3679002
-35.11606625	147.3509339
-35.12626628	147.3547199
-35.12316794	147.37724
-35.12420793	147.4157959
-35.10209987	147.3683852

Latitude	Longitude
-35.12262069	147.3482778
-35.10871183	147.3737933
-35.12605478	147.4045461
-35.12173871	147.3576651
-35.09628532	147.3619535
-33.71974617	151.1168106
-33.71945571	151.1163002
-33.71064349	151.1024644
-30.00861179	148.1239938
-33.39996523	150.0737717
-33.40339296	150.0855101
-32.90162796	151.6857267
-32.88967866	151.6619253

Latitude	Longitude
-32.90416617	151.6832227
-32.90719444	151.6693426
-32.89425477	151.6799648
-33.42338668	151.4375685
-33.06139532	151.5697186
-32.90961233	151.7260867
-32.90591166	151.7272715
-28.9540212	153.4274874
-34.5470966	150.863748
-32.5781708	151.0834387
-32.5654356	150.9916698
-32.9659363	151.6543264
-32.97418806	151.6476184

Latitude	Longitude
-32.97340461	151.6464383
-33.24732018	151.4469037
-33.8873146	150.5967305
-33.88545624	150.6016219
-34.49037817	150.888802
-31.69508383	147.8405578
-31.6943058	147.8314606
-31.69379262	147.8308088
-33.90978695	150.9291852
-33.90206938	151.2139293
-33.90200158	151.2098496
-33.90227718	151.2060305
-33.89897433	151.2101436

Latitude	Longitude
-33.89989686	151.2010324
-33.90179774	151.2143789
-33.9063092	151.2042672
-31.44163879	152.8231104
-31.45804845	152.7314151
-31.46575645	152.7228555
-31.45764495	152.7315975
-31.45602953	152.7295059
-31.45737022	152.7305018
-33.84441851	151.1947433
-33.83637995	151.193541
-33.83716728	151.1969497
-35.10992483	148.679428

Latitude	Longitude
-32.55835121	148.9447284
-32.55082729	148.9411537
-32.545836	148.943343
-32.545646	148.944019
-32.545529	148.94374
-32.54874227	148.9408531
-34.1024927	141.9160539
-33.73204611	150.3874554
-33.83115118	151.0726636
-33.8233882	151.0815668
-33.81568808	150.9671853
-33.74577725	150.7409877
-33.77341076	150.7557628

Latitude	Longitude
-33.74699408	150.7428609
-28.86374913	153.5321482
-33.42963075	151.3273331
-33.41659727	151.325219
-33.42729985	151.3214621
-33.42778813	151.3190581
-34.88993085	150.5878854
-33.74686545	151.0508067
-33.80921103	151.0932917
-33.81207534	151.094598
-33.81021085	151.0693631
-33.81172205	151.0692752
-31.09358262	150.9167693

Latitude	Longitude
-32.9025615	151.5701278
-33.92580863	147.1978504
-33.93449194	147.2147948
-33.93440247	147.2154596
-32.81367986	151.4551507
-33.84375988	150.8960027
-33.83898879	150.8963813
-33.83770038	150.9045197
-33.83860329	150.9170013
-33.84568871	150.8764012
-33.8569731	150.8992804
-33.84056122	150.9086265
-32.9153413	151.7560062

Latitude	Longitude
-32.91524827	151.7539893
-32.92383206	151.759761
-32.9214709	151.7556928
-32.9210433	151.7544687
-33.5453884	150.8587934
-33.54557427	150.8577006
-33.92391634	151.0676256
-32.80750069	151.8310107
-33.81232124	151.2030744
-33.81022918	151.199315
-33.79793513	151.1981926
-33.80593769	151.1988559
-33.7982569	151.2038993

Latitude	Longitude
-34.21910141	150.6837962
-34.5274434	150.8691161
-33.60783315	150.8213428
-33.61538627	150.8157517
-33.6064873	150.8199089
-33.60812428	150.8208856
-33.60569346	150.8232803
-31.86833656	152.3716346
-31.86236594	152.3805752
-33.68223276	150.5997203
-36.07103958	147.0193522
-33.93364031	151.1543818
-34.41505616	150.8932515

Latitude	Longitude
-34.42030173	150.8906745
-34.44119949	150.8931764
-34.43196083	150.8976661
-34.42066879	150.906821
-34.42637378	150.8799288
-29.07206887	153.3409769
-29.06580577	153.3541886
-30.12569561	153.1946006
-30.11045544	153.1904609
-33.88959697	151.2553736
-33.8901965	151.2372752
-33.8904055	151.2480062
-33.86940191	151.2218741

Latitude	Longitude
-31.30415134	151.149729
-34.05274635	151.1408413
-34.03807914	151.1476055
-33.2376313	151.464362
-32.28168548	152.3117819
-33.49379351	151.3201639
-33.48672201	151.3283032
-33.49621068	151.3285128
-33.5069738	151.3315579
-33.49720596	151.3242986
-33.49257884	151.3273559
-33.50009693	151.3181347
-33.92665025	147.2446546

Latitude	Longitude
-33.40945391	151.3499812
-33.25641477	151.4024821
-33.25330747	151.4053862
-33.26379108	151.4485113
-33.26192339	151.4429446
-33.90760623	151.0207783
-33.89330525	151.0390969
-33.89493085	151.0388013
-33.89856213	151.0370458
-33.89887589	151.0289165
-34.52412143	150.8062159
-29.42701701	153.3279204
-34.60356494	146.4105016

Latitude	Longitude
-34.84440036	148.9140179
-34.80708856	148.8824228
-34.83982614	148.9060029
-34.83226934	148.9069512
-34.86238341	148.9052809
-33.86713232	150.9621172
-33.86568158	150.9649297
-33.86824768	150.9706137
-33.86340576	150.9764349
-33.85655114	150.9579167
-33.8557183	150.9561605
-33.45386256	149.8537787
-34.31176273	148.3064765

Latitude	Longitude
-34.31201571	148.306772
-34.31127119	148.2955092
-34.31024587	148.290424
-34.31025192	148.2931008
-34.30954389	148.2908476
-33.90883116	151.2101184
-33.91025707	151.2078048

Background

A strategy to systematically prioritise, assess and respond to notifications under Section 60 of the ***Contaminated Land Management Act 1997*** (CLM Act) has been developed by the EPA. This strategy acknowledges the EPA's obligations to make information available to the public under ***Government Information (Public Access) Act 2009*** .

When a site is notified to the EPA, it may be accompanied by detailed site reports where the owner has been proactive in addressing the contamination and its source. However, often there is minimal information on the nature or extent of the contamination.

After receiving a report, the first step is to confirm that the report does not relate to a pollution incident. The Protection of the Environment Operations Act 1997 (POEO Act) deals with pollution incidents, waste stockpiling or dumping. The EPA also has an incident management process to manage significant incidents (https://www.epa.nsw.gov.au/reporting-and-incidents/incident-management).

In many cases, the information indicates the contamination is securely immobilised within the site, such as under a building or carpark, and is not currently causing any significant risks for the community or environment. Such sites may still need to be cleaned up, but this can be done in conjunction with any subsequent building or redevelopment of the land. These sites do not require intervention under the CLM Act, and are dealt with through the planning and development consent process. In these cases, the EPA informs the local council or other planning authority, so that the information can be recorded and considered at the appropriate time (https://www.epa.nsw.gov.au/your-environment/contaminated-land/managing-contaminated-land/role-of-planning-authorities).

Where indications are that the contamination could cause actual harm to the environment or an unacceptable offsite impact (i.e. the land is 'significantly contaminated'), the EPA would apply the regulatory provisions of the CLM Act to have the responsible polluter and/or landowner investigate and remediate the site. If the reported contamination could present an immediate or long-term threat to human health NSW Health will be consulted. SafeWork NSW and Water NSW can also be consulted if there appear to be occupational health and safety risks or an impact on groundwater quality.

As such, the sites notified to the EPA and presented in the list of contaminated sites notified to the EPA are at various stages of the assessment and remediation process. Understanding the nature of the underlying contamination, its implications and implementing a remediation program where required, can take a considerable period of time. The list provides an indication, in relation to each nominated site, as to the management status of that particular site. Further detailed information may be available from the EPA or the person who notified the site.

The following questions and answers may assist those interested in this issue.

Frequently asked questions

Why does my land appear on the list of notified sites?

Your land may appear on the list because:

- the site owner and/or the polluter has notified the EPA under section 60 of the CLM Act
- the EPA has been notified via other means and is satisfied that the site is or was contaminated.

If a site is on the list, it does not necessarily mean the contamination is significant enough to regulate under the CLM Act.

Does the list contain all contaminated sites in NSW?

No. The list only contains contaminated sites that EPA is aware of. If a site is not on the list, it does not necessarily mean the site is not contaminated.

The EPA relies on responsible parties and the public to notify contaminated sites.

How are notified contaminated sites managed by the EPA?

There are different ways the EPA can manage notified contaminated sites. Options include:

• regulation under the CLM Act, POEO Act, or both
• notifying the relevant planning authority for management under the planning and development process
• managing the site under the Protection of the Environment Operation (Underground Petroleum Storage Systems) Regulation 2014.

There are specific cases where contamination is managed under a tailored program operated by another agency (for example, the Resources & Geoscience's Legacy Mines Program).

What should I do if I am a potential buyer of a site that appears on the list?

You should seek advice from the seller to understand the contamination issue. You may need to seek independent contamination or legal advice.

The information provided in the list is indicative only and a starting point for your own assessment. Land contamination from past site uses is common, mainly in urban environments. If the site is properly remediated or managed, it may not affect the intended future use of the site.

Who can I contact if I need more information about a site?

You can contact the Environment Line at any time by calling 131 555 or by emailing info@environment.nsw.gov.au.

List of NSW Contaminated Sites Notified to the EPA

Disclaimer

The EPA has taken all reasonable care to ensure that the information in the list of contaminated sites notified to the EPA (the list) is complete and correct. The EPA does not, however, warrant or represent that the list is free from errors or omissions or that it is exhaustive.

The EPA may, without notice, change any or all of the information in the list at any time.

You should obtain independent advice before you make any decision based on the information in the list.

The list is made available on the understanding that the EPA, its servants and agents, to the extent permitted by law, accept no responsibility for any damage, cost, loss or expense incurred by you as a result of:

1. any information in the list; or
2. any error, omission or misrepresentation in the list; or
3. any malfunction or failure to function of the list;
4. without limiting (2) or (3) above, any delay, failure or error in recording, displaying or updating information.

Site Status	Explanation
Under assessment	The contamination is being assessed by the EPA to determine whether regulation is required. The EPA may require further information to complete the assessment. For example, the completion of management actions regulated under the planning process or *Protection of the Environment Operations Act 1997*.
Under Preliminary Investigation Order	The EPA has issued a Preliminary Investigation Order under s10 of the *Contaminated Land Management Act 1997*, to obtain additional information needed to complete the assessment.
Regulation under CLM Act not required	The EPA has completed an assessment of the contamination and decided that regulation under the *Contaminated Land Management Act 1997* is not required.

Regulation being finalised	The EPA has completed an assessment of the contamination and decided that the contamination is significant enough to warrant regulation under the *Contaminated Land Management Act 1997*. A regulatory approach is being finalised.
Contamination currently regulated under CLM Act	The EPA has completed an assessment of the contamination and decided that the contamination is significant enough to warrant regulation under the Contaminated Land Management Act 1997 (CLM Act). Management of the contamination is regulated by the EPA under the CLM Act. Regulatory notices are available on the EPA's Contaminated Land Public Record.
Contamination currently regulated under POEO Act	Contamination is currently regulated under the Protection of the Environment Operations Act 1997 (POEO Act). The EPA as the appropriate regulatory authority reasonably suspects that a pollution incident is occurring/ has occurred and that it requires regulation under the POEO Act. The EPA may use environment protection notices, such as clean up notices, to require clean up action to be taken. Such regulatory notices are available on the POEO public register.
Contamination being managed via the planning process (EP&A Act)	The EPA has completed an assessment of the contamination and decided that the contamination is significant enough to warrant regulation. The contamination of this site is managed by the consent authority under the *Environmental Planning and Assessment Act 1979* (EP&A Act) planning approval process, with EPA involvement as necessary to ensure significant contamination is adequately addressed. The consent authority is typically a local council or the Department of Planning and Environment.
Contamination formerly regulated under the CLM Act	The EPA has determined that the contamination is no longer significant enough to warrant regulation under the *Contaminated Land Management Act 1997* (CLM Act). The contamination was addressed under the CLM Act.
Contamination formerly regulated under the POEO Act	The EPA has determined that the contamination is no longer significant enough to warrant regulation. The contamination was addressed under the *Protection of the Environment Operations Act 1997* (POEO Act).

Contamination was addressed via the planning process (EP&A Act)	The EPA has determined that the contamination is no longer significant enough to warrant regulation. The contamination was addressed by the appropriate consent authority via the planning process under the *Environmental Planning and Assessment Act 1979* (EP&A Act).
Ongoing maintenance required to manage residual contamination (CLM Act)	The EPA has determined that ongoing maintenance, under the Contaminated Land Management Act 1997 (CLM Act), is required to manage the residual contamination. Regulatory notices under the CLM Act are available on the EPA's Contaminated Land Public Record.

Suburb	SiteName	Address	ContaminationActivityType	ManagementClass	Latitude	Longitude
ABBOTSFORD	Former Gasworks	83 Wymston PARADE	Gasworks	Contamination formerly regulated under the CLM Act	-33.85288351	151.1265979
ABBOTSFORD	Former Gasworks	82, 83, 84 Wymston Pde, & 37, 39, 43, 45 St Albans STREET	Gasworks	Contamination formerly regulated under the CLM Act	-33.85288316	151.1267729
ABBOTSFORD	Former Gasworks	85 Wymston PARADE	Gasworks	Regulation under CLM Act not required	-33.85265214	151.1266277
ABBOTSFORD	Former Gasworks	80-81 Wymston Pde and 35 and 41 St Albans STREET	Gasworks	Regulation under CLM Act not required	-33.85306653	151.1268142
ABBOTSFORD	Former Gasworks	43 St Albans STREET	Gasworks	Contamination formerly regulated under the CLM Act	-33.85270604	151.126976
ABERDEEN	Former Transport Depot	87-89 St Andrew STREET	Other Industry	Regulation under CLM Act not required	-32.17160931	150.8972859
ALBION PARK	Caltex Albion Park Service Station	1 Calderwood ROAD	Service Station	Regulation under CLM Act not required	-34.57131362	150.7647971
ALBION PARK RAIL	Caltex Service Station	174 Princes HIGHWAY	Service Station	Regulation under CLM Act not required	-34.56134097	150.7953663
ALBION PARK RAIL	Caltex Service Station	31 Princes HIGHWAY	Service Station	Regulation under CLM Act not required	-34.55162786	150.7880626
ALBION PARK RAIL	Former Timber Storage Area	36 Rivulet CRESCENT	Other Industry	Regulation under CLM Act not required	-34.54872597	150.7899351
ALBURY	Xpress Service Station	616-624 Young STREET	Service Station	Contamination formerly regulated under the CLM Act	-36.0755401	146.9255668
ALBURY	Albury Plaza	Cnr Smollett Street and Townsend STREET	Other Industry	Regulation under CLM Act not required	-36.08112933	146.9135719
ALBURY	Caltex Service Station	Dean Street, Corner Creek STREET	Service Station	Regulation under CLM Act not required	-36.07978937	146.9110825
ALBURY	Coles Express Albury	465 Guinea STREET	Service Station	Regulation under CLM Act not required	-36.07513665	146.9213077
ALBURY	Former Caltex Service Station	842 David STREET	Service Station	Regulation under CLM Act not required	-36.06398743	146.9252143
ALBURY	Former Gasworks and surrounding commercial land	441 Kiewa STREET	Gasworks	Contamination currently regulated under CLM Act	-36.08416926	146.9137704

Suburb	SiteName	Address	ContaminationActivityType	ManagementClass	Latitude	Longitude
ALBURY	Former Thales Australia site, Albury	161 Fallon STREET	Other Industry	Contamination formerly regulated under the CLM Act	-36.064966	146.9434831
ALBURY	Mobil Albury Aviation Fuel Depot	Hangar 8 (Albury Airport), Ogden PLACE	Other Petroleum	Regulation under CLM Act not required	-36.07178139	146.9530165
ALBURY	Mobil Depot, Railway Place Albury	1 Railway PLACE	Other Petroleum	Regulation under CLM Act not required	-36.08526805	146.9236999
ALBURY	SRA Land	448 and 452 Young STREET	Unclassified	Regulation under CLM Act not required	-36.08438605	146.9235454
ALBURY	SRA Land, 514 to 526 Young Street	514 to 526 Young STREET	Other Petroleum	Regulation under CLM Act not required	-36.08084123	146.9241682
ALBURY	Woolworths Petrol	515 Young STREET	Service Station	Regulation under CLM Act not required	-36.08073723	146.92351
ALEXANDRIA	205-225 Euston Road, Alexandria	205-225 Euston ROAD	Other Industry	Regulation under CLM Act not required	-33.9127872	151.1855565
ALEXANDRIA	566 Gardeners Road, Alexandria NSW	566 Gardeners ROAD	Unclassified	Under assessment	-33.91921186	151.1839188
ALEXANDRIA	6 - 8 Huntley Street, Alexandria NSW 2004	6 - 8 Huntley STREET	Metal Industry	Under assessment	-33.90982985	151.1924567
ALEXANDRIA	Alexandra Canal Sediments	Off Huntley STREET	Other Industry	Contamination currently regulated under CLM Act	-33.92204213	151.1770009
ALEXANDRIA	Alexandria Gardens	146-156 Wyndham Street & 146-156 Botany ROAD	Unclassified	Regulation under CLM Act not required	-33.89956961	151.1997377
ALEXANDRIA	Alexandria GoGas	562 Botany ROAD	Service Station	Regulation under CLM Act not required	-33.91577222	151.2000753
ALEXANDRIA	Australia Post	10-24 Ralph STREET	Other Industry	Contamination was addressed via the planning process (EP&A Act)	-33.91583041	151.197997
ALEXANDRIA	Australian Refined Alloys	202-212 Euston ROAD	Metal Industry	Regulation under CLM Act not required	-33.91505136	151.185872
ALEXANDRIA	Caltex Alexandria Service Station	133 Wyndham St, cnr McEvoy STREET	Service Station	Regulation under CLM Act not required	-33.90220927	151.2000425
ALEXANDRIA	Former Cadbury Schweppes	49-59 O'Riordan STREET	Other Industry	Contamination formerly regulated under the CLM Act	-33.91406619	151.195067

Suburb	SiteName	Address	ContaminationActivityType	ManagementClass	Latitude	Longitude
ALEXANDRIA	Former Industrial Site (now Value Suites)	16 O'Riordan STREET	Other Industry	Regulation under CLM Act not required	-33.9069796	151.201902
ALEXANDRIA	Former Mobil Service Station	20 O'Riordan STREET	Service Station	Regulation under CLM Act not required	-33.9075539	151.2014811
ALEXANDRIA	Formerly Gas N Go Alexandria (fully redeveloped into residential apartment as of September 2016)	10-20 Botany ROAD	Service Station	Regulation under CLM Act not required	-33.89536227	151.1987818
ALEXANDRIA	Mascot Developments	494-504 Gardeners ROAD	Other Industry	Regulation under CLM Act not required	-33.9198218	151.191282
ALEXANDRIA	Perry Park	1B Maddox STREET	Landfill	Regulation under CLM Act not required	-33.90809949	151.1962945
ALEXANDRIA	Sydney Park	Sydney Park ROAD	Landfill	Contamination currently regulated under CLM Act	-33.91031048	151.1844672
ALEXANDRIA	The Gentry Alexandria	31-41 William STREET	Unclassified	Regulation under CLM Act not required	-33.91258565	151.1981861
ALSTONVILLE	Caltex Service Station Alstonville	73 Main STREET	Service Station	Regulation under CLM Act not required	-28.84115994	153.4388699
AMBARVALE	Caltex Service Station	37 Woodhouse DRIVE	Service Station	Regulation under CLM Act not required	-34.08438034	150.8019168
ANNANDALE	7-Eleven (former Mobil) Annandale Service Station	198 Parramatta ROAD	Service Station	Regulation under CLM Act not required	-33.88706434	151.1741135
ANNANDALE	Shell Coles Express Service Station	124-126 Johnston STREET	Service Station	Regulation under CLM Act not required	-33.88085651	151.1704805
APPIN	Elladale Creek Aqueduct Upper Canal	Macquariedale ROAD	Unclassified	Regulation under CLM Act not required	-34.18867067	150.7539597
APPIN	West Cliff Colliery	Wedderburn ROAD	Other Petroleum	Regulation under CLM Act not required	-34.21970612	150.8217522
ARDLETHAN	Landmark Fertiliser Storage Facility	18 & 24-26 Ariah STREET	Chemical Industry	Regulation under CLM Act not required	-34.35696645	146.9007084
ARGENTON	NSW Mines Rescue Services - Argenton	533 Lake ROAD	Other Industry	Regulation under CLM Act not required	-32.93807208	151.6269664
ARMIDALE	Armidale Dumaresq Council Grafton Road Depot	15-25 Grafton ROAD	Other Petroleum	Regulation under CLM Act not required	-30.52058076	151.6815261

Suburb	SiteName	Address	ContaminationActivityType	ManagementClass	Latitude	Longitude
ARMIDALE	Caltex Armidale Girraween Service Station	6-8 Queen Elizabeth DRIVE	Service Station	Regulation under CLM Act not required	-30.50348872	151.6510748
ARMIDALE	Caltex North Hill Service Station	2-4 Marsh STREET	Service Station	Regulation under CLM Act not required	-30.50320439	151.6727051
ARMIDALE	Caltex Service Station	146 Miller STREET	Service Station	Regulation under CLM Act not required	-30.51362759	151.6481123
ARMIDALE	Caltex Service Station	144 Marsh STREET	Service Station	Regulation under CLM Act not required	-30.51709925	151.6675802
ARMIDALE	Caltex Service Station	19/10541 New England HIGHWAY	Service Station	Regulation under CLM Act not required	-30.53210764	151.6160492
ARMIDALE	Former Lot 3 Martin Street	89 Martin STREET	Other Industry	Regulation under CLM Act not required	-30.50664682	151.64542
ARMIDALE	Former Mobil Depot	132 Niagara STREET	Other Petroleum	Contamination formerly regulated under the CLM Act	-30.51115918	151.6490343
ARMIDALE	Former Shell Depot	134 Niagara STREET	Other Petroleum	Regulation under CLM Act not required	-30.51180178	151.6488634
ARMIDALE	Gasworks and portion of Harris Park	Corner of Beardy Street and Allingham STREET	Gasworks	Contamination currently regulated under CLM Act	-30.51157374	151.6623009
ARMIDALE	Martin Street Estate	Martin STREET	Other Industry	Regulation under CLM Act not required	-30.50559024	151.6431854
ARMIDALE	Martin Street, Crown Land	Martin STREET	Other Industry	Contamination formerly regulated under the CLM Act	-30.50414076	151.6429516
ARMIDALE	Mobil Armidale Service Station and Former Depot	10-12 McLennan STREET	Service Station	Regulation under CLM Act not required	-30.51107573	151.648242
ARMIDALE	Parklands near the former gasworks	Beardy Street and Allingham STREET	Gasworks	Regulation under CLM Act not required	-30.51013465	151.6652722
ARMIDALE	RTA land adjoining Martin Street estate	Martin STREET	Other Industry	Contamination formerly regulated under the CLM Act	-30.50445941	151.6415415
ARMIDALE	Shell Service Station	93 Marsh STREET	Service Station	Regulation under CLM Act not required	-30.51299824	151.6697557
ARNCLIFFE	7-Eleven Arncliffe	28 Princes HIGHWAY	Service Station	Regulation under CLM Act not required	-33.93428397	151.1525438

Suburb	SiteName	Address	ContaminationActivityType	ManagementClass	Latitude	Longitude
ARNCLIFFE	Combined Projects Arncliffe	104-128 Princes HIGHWAY	Other Industry	Regulation under CLM Act not required	-33.93783874	151.1494559
ARTARMON	7-Eleven (former Mobil) Artarmon Service Station	477 Pacific HIGHWAY	Service Station	Regulation under CLM Act not required	-33.81053826	151.1774248
ASHBY	Ashby Dry Dock	via Clarence STREET	Other Industry	Contamination formerly regulated under the CLM Act	-29.44158377	153.1972304
ASHFIELD	7-Eleven Ashfield	132 Liverpool Road STREET	Service Station	Contamination currently regulated under CLM Act	-33.89057897	151.1295498
ASHFIELD	Vehicle Workshop	445-449 Liverpool ROAD	Service Station	Regulation under CLM Act not required	-33.88826829	151.1167477
ASQUITH	BP Service Station	462 Pacific HIGHWAY	Service Station	Regulation under CLM Act not required	-33.68982678	151.106156
ATTUNGA	Attunga Limestone Mine (Waste Oil Site)	Garthowen ROAD	Other Industry	Regulation under CLM Act not required	-30.92920627	150.8579435
AUBURN	Commercial Premises	11-13 Percy STREET	Other Industry	Under assessment	-33.85021046	151.0410097
AUBURN	Department of Corrective Services land adjacent to the former Auburn Landfill	Jamieson STREET	Landfill	Contamination formerly regulated under the CLM Act	-33.82928257	151.0590653
AUBURN	DIC Australia	323 Chisholm ROAD	Other Industry	Regulation under CLM Act not required	-33.87228962	151.0157032
AUBURN	Former Ajax Chemical Factory	9 Short STREET	Other Industry	Contamination formerly regulated under the CLM Act	-33.83671601	151.0292071
AUBURN	Janyon	Manchester ROAD	Other Industry	Regulation under CLM Act not required	-33.84467826	151.020745
AUBURN	Maintrain Facility - Sydney Trains Auburn	Manchester ROAD	Other Industry	Regulation under CLM Act not required	-33.84410947	151.0242502
AWABA	Awaba Colliery	Wilton ROAD	Other Industry	Regulation under CLM Act not required	-33.02098186	151.5383612
BALGOWLAH	BP Service Station	Cnr Sydney Road and Maretimo STREET	Service Station	Regulation under CLM Act not required	-33.79546175	151.2559309
BALGOWLAH	Part of Manly Council Maintenance Depot	8-10 Roseberry STREET	Other Petroleum	Regulation under CLM Act not required	-33.78928907	151.2679557

Suburb	SiteName	Address	ContaminationActivityType	ManagementClass	Latitude	Longitude
BALGOWNIE	Fuel Power Plus	99 Balgownie ROAD	Service Station	Contamination currently regulated under POEO Act	-34.38925632	150.8808544
BALLINA	Ballina Mays Motors	River STREET	Other Petroleum	Regulation under CLM Act not required	-28.86935402	153.5585931
BALLINA	Ballina Shell	273 River STREET	Service Station	Regulation under CLM Act not required	-28.86809272	153.5552789
BALLINA	Former Mobil Service Station	37-41 Cherry STREET	Service Station	Regulation under CLM Act not required	-28.86952673	153.5624436
BALLINA	Woolworths Petrol	Kerr STREET	Service Station	Regulation under CLM Act not required	-28.85824461	153.5605439
BALRANALD	Caltex Service Station	Sturt HIGHWAY	Service Station	Regulation under CLM Act not required	-34.66747746	143.5662034
BANKSIA	Cooks Cove Development	Cooks Cove PARK	Landfill	Regulation under CLM Act not required	-33.94492759	151.1549947
BANKSIA	Woolworths Petrol Service Station Banksia	314 Princes HIGHWAY	Service Station	Regulation under CLM Act not required	-33.94567308	151.1416884
BANKSMEADOW	Caltex Terminal	1-3 Penrhyn ROAD	Other Petroleum	Contamination currently regulated under POEO Act	-33.96335328	151.2171062
BANKSMEADOW	Discovery Cove, Former Ampol Rail Terminal	1801 Botany ROAD	Other Petroleum	Regulation being finalised	-33.96162178	151.2184122
BANKSMEADOW	Former Mobil Banksmeadow Terminal	Coal Pier ROAD	Other Petroleum	Regulation under CLM Act not required	-33.95405624	151.2142048
BANKSMEADOW	Former Pipeline	Corish CIRCLE	Other Petroleum	Regulation being finalised	-33.94705787	151.2209919
BANKSMEADOW	Orica Botany (Pre-2003 Regulation)	Denison STREET	Chemical Industry	Contamination currently regulated under CLM Act	-33.9516159	151.2195804
BANKSMEADOW	Orica Botany Groundwater Project	16-20 Beauchamp ROAD	Chemical Industry	Contamination currently regulated under CLM Act	-33.95526361	151.2152005
BANKSMEADOW	Orica Car Park Waste Encapsulation	Corish CIRCLE	Landfill	Contamination formerly regulated under the POEO Act	-33.94703665	151.22083
BANKSMEADOW	Orica Former Chlor Alkali Plant (same site as Orica Botany Groundwater Project)	Botany Industrial Park, off Denison STREET	Chemical Industry	Contamination currently regulated under CLM Act	-33.95664283	151.221685

Suburb	SiteName	Address	ContaminationActivityType	ManagementClass	Latitude	Longitude
BANKSMEADOW	Pacific National Rail Siding	1 Beauchamp ROAD	Chemical Industry	Contamination currently regulated under CLM Act	-33.95757712	151.2204974
BANKSMEADOW	Veolia Waste Transfer Terminal (former Keith Engineering site)	34-36 McPherson STREET	Other Industry	Regulation under CLM Act not required	-33.95811039	151.2195225
BANKSTOWN	7-Eleven Service Station	689 Henry Lawson DRIVE	Service Station	Regulation under CLM Act not required	-33.92749953	150.9804784
BANORA POINT	Caltex Service Station	Corner Leisure Drive and Darlington DRIVE	Service Station	Regulation under CLM Act not required	-28.21390712	153.5417434
BARGO	Tahmoor Colliery	Remembrance DRIVE	Other Industry	Regulation under CLM Act not required	-34.25090795	150.5793631
BARMEDMAN	Caltex - Barmedman	Corner Watson Street and Star STREET	Other Petroleum	Regulation under CLM Act not required	-34.14351302	147.3824934
BARRACK HEIGHTS	Caltex Service Station	332-336 Shellharbour ROAD	Service Station	Regulation under CLM Act not required	-34.56489171	150.8597814
BASS HILL	Woolworths Caltex Bass Hill	862 Hume HIGHWAY	Service Station	Regulation under CLM Act not required	-33.9008648	150.9991181
BATEAU BAY	Former landfill	The Entrance ROAD	Landfill	Contamination currently regulated under CLM Act	-33.3938305	151.4699046
BATEAU BAY	Woolworths Service Station Bateau Bay	9 Bay Village ROAD	Service Station	Regulation under CLM Act not required	-33.37316432	151.4737125
BATEHAVEN	Caltex Service Station	264 Beach ROAD	Service Station	Regulation under CLM Act not required	-35.73255166	150.1997536
BATEHAVEN	Coles Express Service Station Batehaven	198 Beach ROAD	Service Station	Regulation under CLM Act not required	-35.72671807	150.1944931
BATEMANS BAY	Caltex Service Station	87-89 Princes HIGHWAY	Service Station	Regulation under CLM Act not required	-35.71940701	150.1762788
BATHURST	Bathurst - Former Caltex Depot	114 Howick STREET	Other Petroleum	Regulation under CLM Act not required	-33.42296963	149.5862574
BATHURST	Bathurst Rail Fabrication Centre	34 Alpha STREET	Other Industry	Regulation under CLM Act not required	-33.42805153	149.5829156
BATHURST	Caltex Bathurst Service Station	53 Durham STREET	Service Station	Regulation under CLM Act not required	-33.41689545	149.5848527

Suburb	SiteName	Address	ContaminationActivityType	ManagementClass	Latitude	Longitude
BATHURST	Crago Mill site	Piper STREET	Other Industry	Regulation under CLM Act not required	-33.42777602	149.5809428
BATHURST	Former Devro Cattle Hide Processing Plant	46 Vale ROAD	Other Industry	Regulation under CLM Act not required	-33.43926137	149.5803563
BATHURST	Former Gasworks	71 Russell STREET	Gasworks	Contamination formerly regulated under the CLM Act	-33.42420302	149.5864517
BATHURST	Former Mobil Depot	1 Lambert STREET	Other Petroleum	Regulation under CLM Act not required	-33.42875534	149.5806344
BATHURST	Former Mobil Depot	Lower Russell STREET	Other Petroleum	Regulation under CLM Act not required	-33.42497876	149.585128
BATHURST	Former Police Station	Corner of William Street and Durham STREET	Other Petroleum	Contamination formerly regulated under the CLM Act	-33.41592424	149.5842233
BATHURST	Former Shell Depot Bathurst	56 Bant STREET	Other Petroleum	Regulation under CLM Act not required	-33.43471575	149.5774595
BATHURST	Shell Coles Express Bathurst Service Station	59 Durham STREET	Service Station	Regulation under CLM Act not required	-33.41639415	149.5843243
BATHURST	Shell Coles Express Service Station	(Cnr Stewart and Rocket Street) 298 Stewart STREET	Service Station	Regulation under CLM Act not required	-33.41910999	149.5677773
BATLOW	Crown Reserves	Mill ROAD	Other Industry	Regulation under CLM Act not required	-35.52355132	148.1505729
BAULKHAM HILLS	Caltex Baulkham Hills Service Station	117 Seven Hills ROAD	Service Station	Regulation under CLM Act not required	-33.76139872	150.9750767
BAULKHAM HILLS	Caltex Service Station	130 Seven Hills ROAD	Service Station	Regulation under CLM Act not required	-33.76180431	150.9746297
BAULKHAM HILLS	IBM Baulkham Hills Data Centre	3 Brookhollow AVENUE	Other Petroleum	Regulation under CLM Act not required	-33.73252699	150.9680221
BAULKHAM HILLS	Shell Coles Express Service Station	363 Windsor ROAD	Service Station	Regulation under CLM Act not required	-33.7601819	150.9916224
BEACON HILL	Caltex Service Station	176 Warringah ROAD	Service Station	Contamination currently regulated under CLM Act	-33.75381485	151.2602617
BEACON HILL	Former 7-Eleven Service Station, Beacon Hill	312 Warringah ROAD	Service Station	Regulation under CLM Act not required	-33.75129647	151.2469656

Suburb	SiteName	Address	ContaminationActivityType	ManagementClass	Latitude	Longitude
BEACONSFIELD	63-85 Victoria St, Beaconsfield	63-85 Victoria STREET	Other Industry	Regulation under CLM Act not required	-33.9102929	151.2016275
BEGA	Caltex Service Station	36-40 Lagoon STREET	Service Station	Regulation under CLM Act not required	-36.66832965	149.8289048
BEGA	Coles Express (former Caltex) Service Station	2-6 Swan (Corner Carp) STREET	Service Station	Regulation under CLM Act not required	-36.67388263	149.838163
BEGA	Former Bega Gasworks	19-29 Upper STREET	Gasworks	Under preliminary investigation order	-36.67710613	149.8480253
BEGA	Former BP Service Station	100 - 102 Gipps STREET	Service Station	Regulation under CLM Act not required	-36.67563094	149.8433291
BEGA	Lands Adjoining the Former Bega Gasworks	Part of Upper, East, Gordon & Gloucester STREET	Gasworks	Under preliminary investigation order	-36.67704706	149.848425
BEGA	Spenco Site - owned by Bega Spotlight Property 2 Pty Ltd	53-65 Bega Street STREET	Other Industry	Regulation under CLM Act not required	-36.67135539	149.8450828
BELMONT	Coles Express Belmont Service Station	502 Pacific HIGHWAY	Service Station	Regulation under CLM Act not required	-33.03317155	151.6605194
BELMONT	Former Ampol Service Station	467-469 Pacific HIGHWAY	Service Station	Regulation under CLM Act not required	-33.0299728	151.6613301
BELMONT NORTH	Belmont Bus Depot	2 Floraville ROAD	Other Petroleum	Regulation under CLM Act not required	-33.02476269	151.6606657
BELMONT NORTH	Caltex Belmont North Service Station	406 Pacific HIGHWAY	Service Station	Regulation under CLM Act not required	-33.02476876	151.6623655
BELMONT NORTH	Woolworths Service Station Belmont North	399 Pacific HIGHWAY	Service Station	Regulation under CLM Act not required	-33.02454211	151.6634893
BELMORE	7-Eleven Service Station	792-794 Canterbury ROAD	Service Station	Regulation under CLM Act not required	-33.92567992	151.0873469
BELMORE	SRA Land	348 Burwood ROAD	Unclassified	Regulation under CLM Act not required	-33.91753611	151.0859487
BELROSE	Caltex Service Station	157 Forest WAY	Service Station	Regulation under CLM Act not required	-33.7347675	151.2212004
BELROSE	Glenrose Shopping Centre	56-58 Glen STREET	Unclassified	Contamination currently regulated under CLM Act	-33.73917996	151.2101029

Suburb	SiteName	Address	ContaminationActivityType	ManagementClass	Latitude	Longitude
BELROSE	Woolworths Petrol	60 Glen STREET	Service Station	Regulation under CLM Act not required	-33.74009002	151.2091045
BENNETTS GREEN	Former Windale Wastewater Treatment Works	8 Templar PLACE	Other Industry	Regulation under CLM Act not required	-33.00317523	151.6936636
BERESFIELD	BP Beresfield Truckstop	2 Kinta Drive, corner John Renshaw DRIVE	Service Station	Regulation under CLM Act not required	-32.81122768	151.6393427
BERESFIELD	Former Koppers Timber Treatment Site	53 Weakleys DRIVE	Other Industry	Regulation under CLM Act not required	-32.79902937	151.6358846
BERKELEY VALE	Former Berkeley Vale Service Station	121-123 Lakedge AVENUE	Service Station	Regulation under CLM Act not required	-33.34899186	151.4423109
BERKSHIRE PARK	Shell Coles Express Berkshire Park	746 - 752 Richmond ROAD	Service Station	Regulation under CLM Act not required	-33.66508654	150.7990243
BEROWRA	42 Berowra Waters Road	42 Berowra Waters ROAD	Unclassified	Regulation under CLM Act not required	-33.6203823	151.1481246
BEROWRA	7-Eleven Berowra Service Station	965-969 Pacific (Cnr Waratah Rd) HIGHWAY	Service Station	Regulation under CLM Act not required	-33.62673163	151.1479171
BEROWRA	Caltex Berowra Service Station	12-14 Berowra Waters ROAD	Service Station	Regulation under CLM Act not required	-33.6233827	151.1505554
BEROWRA	Shell Coles Express Berowra	955 Pacific (Cnr Yallambee Rd) HIGHWAY	Service Station	Regulation under CLM Act not required	-33.62818015	151.1475736
BERRIGAN	Caltex Service Station Berrigan	155-165 Chanter STREET	Service Station	Regulation under CLM Act not required	-35.6557616	145.8015557
BERRY	Berry Service Centre - Shell Branded	88 Queen STREET	Service Station	Regulation under CLM Act not required	-34.77571634	150.6961713
BERRY	BP branded service station Berry (Formerly Shell)	75 Queen STREET	Service Station	Contamination currently regulated under POEO Act	-34.77500516	150.695167
BEXLEY	7-Eleven (former Mobil) Service Station Bexley	613 Forest ROAD	Service Station	Regulation under CLM Act not required	-33.95539246	151.118447
BEXLEY	7-Eleven Bexley	474 Forest ROAD	Service Station	Regulation under CLM Act not required	-33.95160096	151.1252355
BILAMBIL HEIGHTS	Former Banana Plantation Land	38 McAllisters ROAD	Other Industry	Regulation under CLM Act not required	-28.21218056	153.4778762

Suburb	SiteName	Address	ContaminationActivityType	ManagementClass	Latitude	Longitude
BILLINUDGEL	Billinudgel General Store	2A Wilfred STREET	Service Station	Under assessment	-28.504353	153.527028
BILLINUDGEL	CSR Readymix	Mogo PLACE	Other Industry	Regulation under CLM Act not required	-28.50210255	153.5278161
BLACKMANS FLAT	Mount Piper Extension Development Site	2847 Boulder ROAD	Other Industry	Regulation under CLM Act not required	-33.35619968	150.0279881
BLACKMANS FLAT	Western Coal Services (former Lamberts Gully Mine)	Castlereagh HIGHWAY	Other Industry	Regulation under CLM Act not required	-33.36713827	150.0483236
BLACKTOWN	7-Eleven Service Station	60 Walters ROAD	Service Station	Regulation under CLM Act not required	-33.77599783	150.8948926
BLACKTOWN	Former Caltex Service Station	131 Richmond ROAD	Service Station	Regulation under CLM Act not required	-33.75866104	150.8962614
BLACKTOWN	Harpers Bush (Reserve 752)	Reservoir ROAD	Unclassified	Regulation under CLM Act not required	-33.79119448	150.8967838
BLACKTOWN	Valspar Blacktown	4 Steel STREET	Chemical Industry	Regulation under CLM Act not required	-33.75425018	150.9127714
BLAKEHURST	The Bay Nursing Home	392 & 394 Princes HIGHWAY	Service Station	Regulation under CLM Act not required	-33.99030465	151.1140293
BLAKEHURST	Woolworths Service Station Blakehurst	390 Princes HIGHWAY	Service Station	Contamination currently regulated under CLM Act	-33.99019694	151.1135663
BLAXLAND	7-Eleven (former Mobil) Service Station	137 Great Western HIGHWAY	Service Station	Regulation under CLM Act not required	-33.74627	150.6137669
BOAMBEE	BP-branded (former Mobil) Boambee Service Station	601 Pacific HIGHWAY	Service Station	Regulation under CLM Act not required	-30.33544287	153.0817266
BOAMBEE	Lindsay Bros transport depot site	542 Pacific HIGHWAY	Other Petroleum	Regulation under CLM Act not required	-30.33106848	153.0802985
BOBS FARM	Bob's Farm	15 Fenningham Island ROAD	Other Industry	Regulation under CLM Act not required	-32.74867207	152.0316217
BOGGABILLA	Former Caltex Service Station	90 Simpson Street, corner Newell HIGHWAY	Service Station	Regulation under CLM Act not required	-28.60654029	150.3571056
BOGGABILLA	Lowes (Former Mobil) Depot	Newell HIGHWAY	Other Petroleum	Regulation under CLM Act not required	-28.61023985	150.3529156

Suburb	SiteName	Address	ContaminationActivityType	ManagementClass	Latitude	Longitude
BOMADERRY	Bomaderry Works Depot	10 McIntyre WAY	Other Petroleum	Regulation under CLM Act not required	-34.84576748	150.6131411
BOMADERRY	Caltex Service Station	341 Princes HIGHWAY	Service Station	Regulation under CLM Act not required	-34.84561952	150.5946978
BOMADERRY	Caltex Service Station Bomaderry	246 Princes HIGHWAY	Service Station	Regulation under CLM Act not required	-34.83833824	150.5958799
BOMADERRY	Commercial Land	320 Princes HIGHWAY	Other Industry	Contamination currently regulated under CLM Act	-34.84424073	150.5958149
BOMADERRY	Former Mobil Emoleum Depot	7 Victa WAY	Other Petroleum	Regulation under CLM Act not required	-34.84454618	150.6139462
BOMADERRY	Former Shell Depot	44 Railway STREET	Other Petroleum	Regulation under CLM Act not required	-34.85193621	150.6117038
BOMADERRY	SRA Land	Lot 2 Meroo STREET	Unclassified	Regulation under CLM Act not required	-34.85314813	150.6099573
BOMBALA	Caltex Bombala Service Station	High Street corner Stephen STREET	Service Station	Regulation under CLM Act not required	-36.90447935	149.241292
BOMBALA	Caltex Service Station Bombala	159-161 Maybe STREET	Service Station	Regulation under CLM Act not required	-36.91234945	149.2374622
BOMBALA	Former Bright Street Timber Mill	Bright STREET	Other Industry	Regulation under CLM Act not required	-36.91547645	149.2302454
BOMBALA	Prime Pine site	Sandy LANE	Other Industry	Regulation under CLM Act not required	-36.9315425	149.2110959
BOMEN	Caltex Terminal	34 Lewington STREET	Other Petroleum	Regulation under CLM Act not required	-35.0700202	147.4121955
BOMEN	Enirgi Power Storage Recycling	509 Byrnes ROAD	Other Industry	Under assessment	-35.05985094	147.4283765
BONDI	BP-branded Service Station	185 Bondi ROAD	Service Station	Regulation under CLM Act not required	-33.89432208	151.2647671
BONDI	Caltex Service Station Bondi	51 Bondi ROAD	Service Station	Regulation under CLM Act not required	-33.8936307	151.260001
BONDI	Woolworths Metro	137-149 Bondi Road ROAD	Other Industry	Under assessment	-33.893963	151.263072

Suburb	SiteName	Address	ContaminationActivityType	ManagementClass	Latitude	Longitude
BONDI JUNCTION	Waverley Bus Depot	1-15 Oxford STREET	Other Industry	Regulation under CLM Act not required	-33.89165341	151.2421246
BONNY HILLS	Bonny View Store	923 Ocean DRIVE	Service Station	Regulation under CLM Act not required	-31.59075636	152.8392935
BONNYRIGG	Metro (Formerly United & AP SAVER) Service Station Bonnyrigg	709 Cabramatta (W) ROAD	Service Station	Regulation under CLM Act not required	-33.89297085	150.8925935
BONNYRIGG HEIGHTS	BP-Branded Service Station Bonnyrigg	451 North Liverpool ROAD	Service Station	Regulation under CLM Act not required	-33.89416327	150.8578378
BOOLAROO	Bunnings Site - Pasminco Cockle Creek	13a Main ROAD	Metal Industry	Contamination formerly regulated under the CLM Act	-32.94364503	151.6252316
BOOLAROO	Cardiff West Estate - Pasminco Cockle Creek	Adjacent to PCC Smelter at 13A Main ROAD	Metal Industry	Regulation under CLM Act not required	-32.93950137	151.6349183
BOOLAROO	Cockle Creek and Cockle Bay Sediments	Off Creek Reserve ROAD	Metal Industry	Contamination currently regulated under CLM Act	-32.96079541	151.6141327
BOOLAROO	Incitec Pivot	13 Main STREET	Other Industry	Contamination formerly regulated under the CLM Act	-32.94803538	151.6302187
BOOLAROO	Lake Macquarie Ciy Council Works Depot	Creek Reserve ROAD	Service Station	Regulation under CLM Act not required	-32.9524489	151.6164604
BOOLAROO	Lot 600 DP1228699 (formerly Part Lot 2 DP1127713 & proposed 'Lot D') - Pasminco Cockle Creek Smelter site	Main ROAD	Metal Industry	Contamination formerly regulated under the CLM Act	-32.94440875	151.6264143
BOOLAROO	Part Lot 2 DP1127713 (proposed Lot G) - Pasminco Cockle Creek Smelter site	13a Main ROAD	Metal Industry	Contamination formerly regulated under the CLM Act	-32.94404392	151.6267695
BOOLAROO	Pasminco Cockle Creek Smelter	Lake ROAD	Metal Industry	Ongoing maintenance required to manage residual contamination (CLM Act)	-32.94434593	151.6307345
BOOROWA	Boorowa Service Station	84 Marsden STREET	Service Station	Regulation under CLM Act not required	-34.44302227	148.7151026
BOOROWA	Former Mobil Depot	14-16 Brial STREET	Other Petroleum	Regulation under CLM Act not required	-34.43673234	148.7300821
BOOROWA	Mobil Service Station	63-69 Marsden STREET	Service Station	Contamination formerly regulated under the CLM Act	-34.44157331	148.7162391
BOTANY	Allnex	49-61 Stephen ROAD	Chemical Industry	Contamination currently regulated under CLM Act	-33.9524442	151.2106446

Suburb	SiteName	Address	ContaminationActivityType	ManagementClass	Latitude	Longitude
BOTANY	Botany, Underwood	14a Underwood AVENUE	Unclassified	Contamination being managed via the planning process (EP&A Act)	-33.94508532	151.1947626
BOTANY	Former Aerosols of Australia	1617 Botany ROAD	Chemical Industry	Regulation under CLM Act not required	-33.9529386	151.2037468
BOTANY	Former Industrial Site	28 Folkestone PARADE	Unclassified	Contamination being managed via the planning process (EP&A Act)	-33.95187539	151.1960537
BOTANY	Former Tannery	2 Daniel STREET	Other Industry	Regulation under CLM Act not required	-33.94126194	151.1991087
BOTANY	Roads and Maritime Service	5 - 9 Lord STREET	Other Industry	Regulation under CLM Act not required	-33.94100279	151.1968763
BOURKE	Ampol Bourke Service Station	82-86 Anson STREET	Service Station	Under assessment	-30.09500388	145.9414388
BOURKE	Former Shell Bourke Depot	94-106 Anson STREET	Service Station	Regulation under CLM Act not required	-30.09548497	145.9436745
BOWENFELS	Bowenfels Field Support Centre	9-13 Cooerwull ROAD	Other Petroleum	Regulation under CLM Act not required	-33.47514572	150.1323899
BOWRAL	Former Gasworks	Merrigang STREET	Gasworks	Contamination currently regulated under CLM Act	-34.4783957	150.4255053
BOWRAL	Shell Coles Express Bowral Service Station	430 Bong Bong STREET	Service Station	Regulation under CLM Act not required	-34.48269596	150.417389
BOX HILL	Former Poultry Farm	27-33 Boundary ROAD	Other Industry	Regulation under CLM Act not required	-33.64866563	150.8815467
BOX HILL	Former Poultry Farm	19-25 Boundary ROAD	Other Industry	Regulation under CLM Act not required	-33.65038071	150.8813725
BOX HILL	Former Waste Management Facility	25 Terry ROAD	Landfill	Regulation under CLM Act not required	-33.65559259	150.8977986
BRANXTON	Branxton Wastewater Treatment Works	2151 New England HIGHWAY	Other Industry	Regulation under CLM Act not required	-32.66069944	151.3625572
BRANXTON	Former Service Station Branxton	Part of 70 Maitland STREET	Service Station	Contamination currently regulated under CLM Act	-32.65631582	151.3516243
BREWARRINA	Dowell's Fuel	39 Doyle STREET	Service Station	Regulation under CLM Act not required	-29.96152786	146.8612561

Suburb	SiteName	Address	ContaminationActivityType	ManagementClass	Latitude	Longitude
BRIGHTON-LE-SANDS	Cook Park	General Holmes DRIVE	Service Station	Contamination formerly regulated under the CLM Act	-33.9581072	151.1579572
BRIGHTON-LE-SANDS	Shell Service Station Brighton Le Sands & adjacent land	2 General Holmes DRIVE	Service Station	Contamination formerly regulated under the CLM Act	-33.95791132	151.1576486
BROADMEADOW	2 Georgetown Road, Broadmeadow NSW 2292	2 Georgetown ROAD	Metal Industry	Under assessment	-32.91229404	151.7322202
BROADMEADOW	Former Industrial Site	16 Broadmeadow ROAD	Service Station	Regulation under CLM Act not required	-32.91444096	151.7300112
BROADMEADOW	Nineways Broadmeadow Coles Express SS	Corner Brunker Road and Lambton ROAD	Service Station	Regulation under CLM Act not required	-32.92511185	151.7364247
BROKEN HEAD	South Byron Sewage Treatment Works	Broken Head ROAD	Other Industry	Regulation under CLM Act not required	-28.67233626	153.6148974
BROKEN HILL	Broken Hill Gas Turbines	76A Pinnacles ROAD	Unclassified	Under assessment	-33.43673058	148.358727
BROKEN HILL	Broken Hill Kanandah Road Refuelling Depot	Kanandah ROAD	Service Station	Under assessment	-31.98543706	141.4196
BROKEN HILL	Broken Hill Railway Yard	Crystal STREET	Landfill	Under assessment	-31.9690434	141.4563004
BROKEN HILL	Caltex Service Station	535 Argent STREET	Service Station	Regulation under CLM Act not required	-31.95311924	141.4745274
BROKEN HILL	Caltex Service Station	73-87 Oxide STREET	Service Station	Contamination formerly regulated under the CLM Act	-31.95519591	141.4658647
BROKEN HILL	Former Caltex Depot	3 Kanandah ROAD	Service Station	Regulation under CLM Act not required	-31.98341823	141.4332211
BROKEN HILL	Former Caltex Service Station	167-173 Argent STREET	Service Station	Regulation under CLM Act not required	-31.96066663	141.4624175
BROKEN HILL	Former Gasworks	Cornish STREET	Gasworks	Contamination formerly regulated under the CLM Act	-31.96330562	141.4470611
BROKEN HILL	Former Mobil Aviation Refuelling Facility, Broken Hill Airport	Airport ROAD	Other Petroleum	Regulation under CLM Act not required	-31.99928312	141.4685759
BROKEN HILL	Former Mobil Depot	Corner Of Talc Street and Gossan STREET	Other Petroleum	Regulation under CLM Act not required	-31.96018102	141.4514752

Suburb	SiteName	Address	ContaminationActivityType	ManagementClass	Latitude	Longitude
BROKEN HILL	Tasco Petroleum (Former Mobil) Depot	5 Kanandah ROAD	Other Petroleum	Regulation under CLM Act not required	-31.9843986	141.4329127
BROOKLYN	Former Oyster Farm	139 Brooklyn (Off Government) ROAD	Unclassified	Regulation under CLM Act not required	-33.54716867	151.2229744
BROOKVALE	Brookvale Bus Depot	630-636 Pittwater ROAD	Other Petroleum	Regulation under CLM Act not required	-33.76641698	151.2705659
BROOKVALE	Caltex Service Station Brookvale	740-742 Pittwater ROAD	Service Station	Regulation under CLM Act not required	-33.76146721	151.2745358
BROOKVALE	Coles Express Service Station Brookvale	198 Harbord ROAD	Service Station	Regulation under CLM Act not required	-33.76332299	151.2794028
BROOKVALE	Harrison Manufacturing	75 Old Pittwater ROAD	Other Industry	Regulation under CLM Act not required	-33.76497282	151.2637961
BROOKVALE	Littles Dry Cleaning	123 Old Pittwater ROAD	Other Industry	Regulation under CLM Act not required	-33.76759121	151.2625932
BROOKVALE	Warringah Mall	Cnr Condamine Street, Old Pittwater Rd & Cross STREET	Other Industry	Regulation under CLM Act not required	-33.76729923	151.2657272
BROOKVALE	Woolworths Petrol Brookvale	756 Pittwater ROAD	Service Station	Regulation under CLM Act not required	-33.76170587	151.2762411
BROOMS HEAD	Former Brooms Head General Store and Service Station	92 Ocean ROAD	Service Station	Regulation under CLM Act not required	-29.60711599	153.3346312
BROWNSVILLE	Caltex Service Station	342 Kanahooka ROAD	Service Station	Regulation under CLM Act not required	-34.48591734	150.8064373
BRUNSWICK HEADS	Caltex Service Station	5 Tweed STREET	Service Station	Regulation under CLM Act not required	-28.5381619	153.5487135
BUDGEWOI	Colongra Power Station	Off Scenic DRIVE	Other Industry	Under assessment	-33.21463137	151.5529338
BULAHDELAH	BP-branded (former Mobil) Service Station	73-75 Bulahdelah WAY	Service Station	Regulation under CLM Act not required	-32.40971018	152.2105785
BULAHDELAH	Caltex Service Station	8 Red Gum Road, Corner Mahogany STREET	Service Station	Regulation under CLM Act not required	-32.39837094	152.2106015
BULAHDELAH	Former Caltex Service Station	53-59 Bulahdelah WAY	Service Station	Regulation under CLM Act not required	-32.40721638	152.2110291

Suburb	SiteName	Address	ContaminationActivityType	ManagementClass	Latitude	Longitude
BULLABURRA	Former Burmah Bullaburra Service Station	367 - 369 Great Western HIGHWAY	Service Station	Regulation under CLM Act not required	-33.72482995	150.4124537
BULLI	Bulli Brickworks	Quilkey PLACE	Other Industry	Regulation under CLM Act not required	-34.33263113	150.9086247
BULLI	Scrap Yard	7 Molloy STREET	Other Industry	Contamination formerly regulated under the CLM Act	-34.33663195	150.9131154
BUNGALORA	Former landfill area	Part of 840 Terranora ROAD	Other Industry	Regulation under CLM Act not required	-28.2424318	153.4789209
BUNGENDORE	Bungendore former Station Masters Cottage	16 Majara STREET	Unclassified	Under assessment	-35.25494	149.446329
BUNGENDORE	Bungendore Railway Station and Rail Corridor	Bungendore STREET	Unclassified	Under assessment	-35.25397326	149.4470058
BUNGENDORE	Bungendore to Captains Flats – Rail Corridor	Lot 1 DP 189797 FORMATION	Unclassified	Under assessment	-35.58824	149.436673
BUNGENDORE	Former Timber Treatment Plant	Corner King Street and Butmaroo STREET	Other Industry	Contamination formerly regulated under the CLM Act	-35.26151273	149.4434907
BURONGA	Caltex Service Station	Sturt Hwy Cnr Silver City HIGHWAY	Service Station	Regulation under CLM Act not required	-34.17056496	142.1813847
BURWOOD	Burwood STA Depot	Cnr Shaftesbury and Parramatta ROADS	Other Industry	Contamination formerly regulated under the CLM Act	-33.86982934	151.1089057
BYRON BAY	Butler Street Reserve Byron Bay	Butler STREET	Landfill	Under assessment	-28.64340617	153.6099674
BYRON BAY	Residential Development	Lot 15 Seaview STREET	Unclassified	Regulation under CLM Act not required	-28.65214464	153.6165573
CABARITA	Dulux (Orica Australia)	Cabarita ROAD	Chemical Industry	Contamination formerly regulated under the CLM Act	-33.84643972	151.1157115
CABARITA	Wellcome Soil Containment Cells Cabarita	47 and 48 Phillips STREET	Other Industry	Ongoing maintenance required to manage residual contamination (CLM Act)	-33.85250251	151.1176366
CABRAMATTA	Cabramatta Creek	17 A and 19A Liverpool Street STREET	Unclassified	Regulation under CLM Act not required	-33.90284952	150.9415616
CABRAMATTA	Caltex (former Mobil) Lansvale Service Station	141 Hume HIGHWAY	Service Station	Contamination formerly regulated under the CLM Act	-33.89442261	150.9571507

Suburb	SiteName	Address	ContaminationActivityType	ManagementClass	Latitude	Longitude
CABRAMATTA	Caltex Service Station Cabramatta	168 John STREET	Service Station	Regulation under CLM Act not required	-33.89422314	150.9279279
CABRAMATTA WEST	BP Lansvale	115-119 Hume HIGHWAY	Service Station	Contamination currently regulated under CLM Act	-33.89373753	150.9587201
CABRAMURRA	Selwyn Snowfields / Selwyn Snow Resort	213A Kings Cross ROAD	Other Industry	Regulation under CLM Act not required	-35.90869221	148.4565678
CALGA	Former service station	101 Peats Ridge ROAD	Service Station	Contamination formerly regulated under the CLM Act	-33.37592138	151.2254951
CALLALA BEACH	Callala Beach General Store	(formerly 1 Quay Rd) 114A Quay ROAD	Service Station	Regulation under CLM Act not required	-35.0101817	150.6964322
CAMBRIDGE GARDENS	Caltex Cambridge Park	1 Boomerang PLACE	Service Station	Regulation under CLM Act not required	-33.74068794	150.717174
CAMDEN	Caltex Camden Service Station	21 Barsden STREET	Service Station	Regulation under CLM Act not required	-34.05808413	150.6914744
CAMDEN	Camden High School (former)	John STREET	Gasworks	Regulation under CLM Act not required	-34.05114079	150.6951285
CAMDEN SOUTH	Coles Express Service Station Camden South	273 Old Hume HIGHWAY	Service Station	Regulation under CLM Act not required	-34.08660995	150.6945444
CAMELLIA	Bitumen Manufacturer	12 Grand AVENUE	Other Industry	Contamination currently regulated under CLM Act	-33.82189695	151.0429251
CAMELLIA	Council Reserve	11B Grand AVENUE	Metal Industry	Regulation under CLM Act not required	-33.81850502	151.0302425
CAMELLIA	Former Asciano Properties	37A and 39 Grand AVENUE	Chemical Industry	Contamination currently regulated under CLM Act	-33.82056014	151.0443331
CAMELLIA	Former Shell Clyde Refinery	Durham STREET	Other Petroleum	Under assessment	-33.82804924	151.0378966
CAMELLIA	Hambear	14 Thackeray STREET	Metal Industry	Regulation under CLM Act not required	-33.81920482	151.0419394
CAMELLIA	Hymix Concrete	14 Grand AVENUE	Metal Industry	Contamination currently regulated under CLM Act	-33.82243454	151.044789
CAMELLIA	James Hardie Factory (former, eastern portion)	1 Grand AVENUE	Other Industry	Ongoing maintenance required to manage residual contamination (CLM Act)	-33.81822448	151.0260958

Suburb	SiteName	Address	ContaminationActivityType	ManagementClass	Latitude	Longitude
CAMELLIA	Maritime Services Board	33A Grand AVENUE	Metal Industry	Regulation under CLM Act not required	-33.81836086	151.0401249
CAMELLIA	Mauri Foods	15 Grand AVENUE	Other Industry	Regulation being finalised	-33.81996985	151.0335725
CAMELLIA	Railway Land	27 Grand AVENUE	Other Industry	Regulation under CLM Act not required	-33.81910822	151.0382483
CAMELLIA	Sydney Water	41 Grand AVENUE	Chemical Industry	Contamination formerly regulated under the CLM Act	-33.8217493	151.0453367
CAMELLIA	Veolia	37 Grand AVENUE	Chemical Industry	Contamination currently regulated under CLM Act	-33.81980027	151.0430689
CAMELLIA	Wrigg	13 Grand AVENUE	Metal Industry	Under preliminary investigation order	-33.81971361	151.0321525
CAMMERAY	Coles Express Cammeray	477-483 Miller STREET	Service Station	Regulation under CLM Act not required	-33.82141124	151.2108658
CAMMERAY	Tunks Park	Brothers AVENUE	Landfill	Contamination formerly regulated under the CLM Act	-33.81734704	151.2113338
CAMPBELLTOWN	BP Macarthur Service Station	Cnr Blaxland ROAD and Campbelltown ROAD	Service Station	Regulation under CLM Act not required	-34.05312872	150.8234349
CAMPBELLTOWN	Former vehicle wrecking yard	38 Blaxland ROAD	Other Industry	Regulation under CLM Act not required	-34.06055735	150.8130598
CAMPBELLTOWN	Mobil Service Station	96-98 Queen STREET	Service Station	Regulation under CLM Act not required	-34.06407588	150.8170082
CAMPERDOWN	Former Gee Graphics	27 Church STREET	Other Industry	Regulation under CLM Act not required	-33.88737747	151.1773616
CAMPERDOWN	O'Dea Reserve	Salisbury LANE	Landfill	Contamination formerly regulated under the CLM Act	-33.89072786	151.1736948
CAMPERDOWN	The Spruce	12-14 Marsden STREET	Other Industry	Regulation under CLM Act not required	-33.88720632	151.1784514
CAMPSIE	Budget Petroleum and adjacent property	403 Canterbury Road and 1 Una STREET	Service Station	Contamination currently regulated under CLM Act	-33.91605617	151.1086596
CAMPSIE	Former Sunbeam factory	60 Charlotte STREET	Other Industry	Contamination formerly regulated under the CLM Act	-33.92254225	151.1025796

Suburb	SiteName	Address	ContaminationActivityType	ManagementClass	Latitude	Longitude
CANLEY HEIGHTS	Caltex Canley Heights Service Station	280-286 Canley Vale ROAD	Service Station	Regulation under CLM Act not required	-33.88393501	150.9241656
CANLEY HEIGHTS	Former Caltex Canley Heights	368 Canley Vale ROAD	Service Station	Regulation under CLM Act not required	-33.88271081	150.9154176
CANLEY VALE	Coles Express Lansvale	99 Hume HIGHWAY	Service Station	Regulation under CLM Act not required	-33.89295753	150.9606136
CANLEY VALE	Former Mobil Service Station	96 Canley Vale ROAD	Service Station	Regulation under CLM Act not required	-33.88591573	150.9369801
CANOWINDRA	BP-branded Jasbe Service Station	76 Rodd STREET	Service Station	Regulation under CLM Act not required	-33.56131773	148.6682805
CANTERBURY	Metro Petroleum Service Station	13-19 Canterbury ROAD	Service Station	Contamination currently regulated under CLM Act	-33.90783455	151.125207
CAPTAINS FLAT	Captains Flat former Station Masters Cottage	2 Copper Creek ROAD	Other Industry	Under assessment	-35.59027127	149.4384122
CAPTAINS FLAT	Rail corridor adjacent to Lake George Mine	1 Copper Creek Road ROAD	Other Industry	Contamination currently regulated under CLM Act	-35.59038471	149.4382246
CARDIFF	7-Eleven Service Station	399 Main ROAD	Service Station	Regulation under CLM Act not required	-32.93391137	151.6562111
CARDIFF	BP Service Station (Reliance Petroleum)	Corner Sturt and Main ROADS	Service Station	Regulation under CLM Act not required	-32.93792229	151.6569905
CARDIFF	Former Caltex Service Station	367 Main ROAD	Service Station	Regulation under CLM Act not required	-32.93761223	151.6577781
CARDIFF	Former Mobil Depot	7 Ranton STREET	Other Petroleum	Regulation under CLM Act not required	-32.94516764	151.6470387
CARDIFF	Maneela Oval	Main ROAD	Other Industry	Regulation under CLM Act not required	-32.93018443	151.6435559
CARDIFF	Woolworths (former Mobil) Cardiff Service Station	43 Macquarie ROAD	Service Station	Regulation under CLM Act not required	-32.94118246	151.6578195
CARINGBAH	7-Eleven Service Station	367 The KINGSWAY	Service Station	Regulation under CLM Act not required	-34.03948677	151.1203268
CARINGBAH	Adjacent to Spirent Australia	101-103 Cawarra ROAD	Other Industry	Contamination formerly regulated under the CLM Act	-34.03360747	151.1245577

Suburb	SiteName	Address	ContaminationActivityType	ManagementClass	Latitude	Longitude
CARINGBAH	BP Service Station Caringbah	54 Captain Cook DRIVE	Service Station	Regulation under CLM Act not required	-34.032986	151.1250656
CARINGBAH	Caltex Lilli Pilli Service Station	477-481 Port Hacking ROAD	Service Station	Regulation under CLM Act not required	-34.05243807	151.1216353
CARINGBAH	Former Consumer Health Products Manufacturer	32-40 Cawarra ROAD	Other Industry	Regulation under CLM Act not required	-34.03024369	151.1277755
CARINGBAH	Spirent Australia	105 Cawarra ROAD	Other Industry	Contamination formerly regulated under the CLM Act	-34.03425343	151.1245092
CARLINGFORD	Caltex Service Station	797 Pennant Hills ROAD	Service Station	Regulation under CLM Act not required	-33.7757819	151.0516532
CARLINGFORD	Caltex Service Station Carlingford	131 Pennant Hills ROAD	Service Station	Regulation under CLM Act not required	-33.78762398	151.0279422
CARLTON	Shell Coles Express Service Station	277 Princes HIGHWAY	Service Station	Regulation under CLM Act not required	-33.9748579	151.1272732
CARRINGTON	Carrington Coal Tar Pavements	Bourke Street to Dyke ROAD	Other Industry	Regulation under CLM Act not required	-32.91441348	151.770271
CARRINGTON	Carrington redevelopment site	11 Howden STREET	Other Industry	Regulation under CLM Act not required	-32.91309509	151.7625341
CARRINGTON	Commercial Metals Company (CMC) Australia Pty Ltd	117-121 Bourke STREET	Other Industry	Regulation under CLM Act not required	-32.9148832	151.7677193
CARRINGTON	Dyke Point Containment Cell	Dyke ROAD	Other Industry	Regulation under CLM Act not required	-32.91763422	151.7727101
CARRINGTON	Forgacs Dockyard	81 Denison STREET	Other Industry	Regulation under CLM Act not required	-32.9207441	151.764816
CARRINGTON	NAT vacant land	Bourke STREET	Unclassified	Regulation under CLM Act not required	-32.91276029	151.7685894
CARRINGTON	Pasminco Ship Loader	Dyke Berth 2 (off Bourke Street) OTHER	Metal Industry	Regulation under CLM Act not required	-32.9148698	151.7716837
CARSS PARK	Kogarah War Memorial Pool	78 Carwar AVENUE	Other Industry	Under assessment	-33.9889195	151.1178227
CARSS PARK	Vacant Property	334 Princes HIGHWAY	Other Industry	Regulation under CLM Act not required	-33.98628486	151.1133908

Suburb	SiteName	Address	ContaminationActivityType	ManagementClass	Latitude	Longitude
CARWELL	Cement Australia Carwell Creek Quarries	Quarry ROAD	Other Industry	Regulation under CLM Act not required	-32.85570277	149.9170908
CASINO	18 Beith Street, Casino	18 Beith STREET	Unclassified	Regulation under CLM Act not required	-28.84951426	153.0446585
CASINO	Caltex Service Station	96 Centre STREET	Service Station	Regulation under CLM Act not required	-28.86539567	153.0450654
CASINO	Caltex Service Station and Depot Casino	28 & 32 Dyraaba STREET	Service Station	Regulation under CLM Act not required	-28.85488567	153.044806
CASINO	Casino Roadhouse	86 Johnston STREET	Service Station	Contamination currently regulated under CLM Act	-28.85960698	153.0562429
CASINO	Corner Store	30 Barker STREET	Service Station	Regulation under CLM Act not required	-28.86316792	153.0389124
CASINO	Former Gasworks	134-136 North STREET	Gasworks	Regulation under CLM Act not required	-28.86080712	153.0526043
CASINO	Woolworths Service Station Casino	130 Canterbury STREET	Service Station	Regulation under CLM Act not required	-28.86231341	153.0464642
CASULA	Caltex Casula Service Station	646 Hume HIGHWAY	Service Station	Regulation under CLM Act not required	-33.95641262	150.8934783
CATHERINE HILL BAY	Catherine Hill Bay Coal Handling and Preparation Plant	1A Keene STREET	Other Industry	Regulation under CLM Act not required	-33.16120556	151.6302456
CESSNOCK	Caltex Cessnock Service Station	103-105 Wollombi (Cnr James Street) ROAD	Service Station	Regulation under CLM Act not required	-32.83936243	151.3430078
CESSNOCK	Former Mobil Service Station	102 Wollombi ROAD	Service Station	Regulation under CLM Act not required	-32.83844074	151.3436022
CESSNOCK	Former Service Station	2-4 Allandale ROAD	Service Station	Regulation under CLM Act not required	-32.83118911	151.3560677
CESSNOCK	Lot 340 DP 755215	Old Maitland ROAD	Gasworks	Under assessment	-32.822092	151.379816
CHARBON	Charbon Colliery	Clarence ROAD	Other Industry	Regulation under CLM Act not required	-32.92390131	149.9839098
CHARLESTOWN	7-Eleven Charlestown	273 Charlestown ROAD	Service Station	Regulation under CLM Act not required	-32.95797076	151.6896275

Suburb	SiteName	Address	ContaminationActivityType	ManagementClass	Latitude	Longitude
CHARLESTOWN	Ausgrid Powell Street Depot	8 Powell STREET	Other Industry	Regulation under CLM Act not required	-32.95912375	151.6944136
CHARLESTOWN	Caltex Service Station	81 Pacific HIGHWAY	Service Station	Contamination currently regulated under CLM Act	-32.96715274	151.6955462
CHARLESTOWN	Caltex Woolworths (Former BP)	91-93 Pacific HIGHWAY	Service Station	Contamination formerly regulated under the CLM Act	-32.96631255	151.6959086
CHARMHAVEN	Caltex Charmhaven Service Station	13-15 Pacific HIGHWAY	Service Station	Regulation under CLM Act not required	-33.21655768	151.5091452
CHATSWOOD	Auto Repairs	2 Devonshire STREET	Service Station	Regulation under CLM Act not required	-33.8015482	151.1859632
CHATSWOOD	Caltex Service Station Chatswood	572 Pacific HIGHWAY	Service Station	Regulation under CLM Act not required	-33.80381271	151.1789656
CHATSWOOD	Chatswood Toyota	728 Pacific HIGHWAY	Service Station	Contamination formerly regulated under the CLM Act	-33.79654247	151.1776136
CHATSWOOD	Coles Express Service Station Chatswood	877-879 Pacific HIGHWAY	Service Station	Regulation under CLM Act not required	-33.79182176	151.1804867
CHATSWOOD	Former Caltex Chatswood Service Station	607 Pacific HIGHWAY	Service Station	Contamination formerly regulated under the CLM Act	-33.80396472	151.1795766
CHATSWOOD	Woolworths Chatswood	364-366 Eastern Valley WAY	Service Station	Regulation under CLM Act not required	-33.78667419	151.2010828
CHERRYBROOK	Caltex Service Station	67 Shepherds DRIVE	Service Station	Regulation under CLM Act not required	-33.72069183	151.0451415
CHESTER HILL	CMA RECYCLING AUSTRALIA PTY LIMITED 191 Miller Rd Chester Hill assessment (including 149 Orchard Rd).	191 Miller St & 149 Orchard Rd STREET	Chemical Industry	Under assessment	-33.884115	150.995039
CHESTER HILL	Former Orica, Chester Hill	127 Orchard ROAD	Chemical Industry	Contamination formerly regulated under the CLM Act	-33.8869823	150.9952873
CHESTER HILL	Integrated Packaging	141 Miller STREET	Other Industry	Under assessment	-33.88471858	150.9948992
CHESTER HILL	Various industrial premises	191 Miller ROAD	Chemical Industry	Under assessment	-33.88412112	150.9947587
CHIPPENDALE	Cnr Regent Street & Wellington Street, Chippendale	Wellington STREET	Chemical Industry	Contamination currently regulated under CLM Act	-33.88668912	151.2015246

Suburb	SiteName	Address	ContaminationActivityType	ManagementClass	Latitude	Longitude
CHIPPING NORTON	Former ACR	85-107 Alfred STREET	Chemical Industry	Contamination currently regulated under CLM Act	-33.92226795	150.9586496
CHIPPING NORTON	Former Solchem (Mobil) Depot Chipping Norton	49-51 Riverside ROAD	Other Petroleum	Regulation under CLM Act not required	-33.91621314	150.9696948
CHISWICK	Former Sydney Wiremills (BHP) site	Blackwall Point ROAD	Other Industry	Regulation under CLM Act not required	-33.85131849	151.1369131
CHITTAWAY BAY	Former Caltex Chittaway Point	100 Chittaway ROAD	Service Station	Regulation under CLM Act not required	-33.32707555	151.4293546
CHULLORA	Chullora Railway Workshops	Worth STREET	Other Industry	Regulation under CLM Act not required	-33.88639388	151.0598201
CLANDULLA	Brogans Creek Quarry	Brogans Creek ROAD	Other Industry	Under assessment	-32.9851278	149.9587005
CLARENCE	Clarence Colliery	Chifley ROAD	Other Industry	Regulation under CLM Act not required	-33.46450217	150.2522729
CLARENDON	Coles Express Clarendon Service Station	244 Hawkesbury Valley WAY	Service Station	Regulation under CLM Act not required	-33.6083729	150.7890956
CLEARFIELD	Former Pamplings Dip Site	Off Clearfield ROAD	Cattle Dip	Regulation under CLM Act not required	-29.16287185	152.882974
CLYBUCCA	BP Service Station	2171 Pacific HIGHWAY	Service Station	Regulation under CLM Act not required	-30.93845014	152.9422791
CLYDE	4 Tennyson Street, Clyde NSW 2142	4 Tennyson STREET	Other Industry	Regulation under CLM Act not required	-33.83268843	151.0267361
CLYDE	7-Eleven Clyde	3 Parramatta Road, corner Harbord STREET	Service Station	Regulation under CLM Act not required	-33.83494433	151.0222628
COBAR	Caltex Service Station	Lot 10 Railway PARADE	Service Station	Regulation under CLM Act not required	-31.49350124	145.8442372
COBAR	Caltex Service Station Cobar	99 Marshall (formerly Cnr Barrier Highway and Bathurst Street) STREET	Service Station	Regulation under CLM Act not required	-31.49631924	145.8275727
COBAR	Former Caltex (Bogas) Service Station Cobar	56-58 Marshall STREET	Service Station	Regulation under CLM Act not required	-31.49793339	145.8346684
COBAR	Mckinnons Gold Mine	Cobar ROAD	Metal Industry	Regulation under CLM Act not required	-31.78179755	145.693

Suburb	SiteName	Address	ContaminationActivityType	ManagementClass	Latitude	Longitude
COFFS HARBOUR	Aussitel Backpackers Hostel	312 Harbour DRIVE	Service Station	Contamination formerly regulated under the CLM Act	-30.30585731	153.131645
COFFS HARBOUR	BP Service Station	134-136 Pacific HIGHWAY	Service Station	Contamination formerly regulated under the CLM Act	-30.29187037	153.1182106
COFFS HARBOUR	Caltex Service Station	157 Orlando STREET	Service Station	Regulation under CLM Act not required	-30.28975334	153.1306354
COFFS HARBOUR	Coffs Harbour Slipway	38 Marina DRIVE	Other Industry	Regulation under CLM Act not required	-30.30325637	153.1441437
COFFS HARBOUR	Dan Murphy's Coffs Harbour	10 Elbow STREET	Service Station	Regulation under CLM Act not required	-30.29439262	153.115069
COFFS HARBOUR	Mobil Coffs Harbour Airport	Aviation DRIVE	Other Petroleum	Contamination formerly regulated under the CLM Act	-30.313385	153.1175018
COFFS HARBOUR	Mobil Service Station	314-316 Harbour DRIVE	Service Station	Contamination formerly regulated under the CLM Act	-30.3056983	153.131966
COFFS HARBOUR	Woolworths Petrol	Park Beach Plaza, Arthur STREET	Service Station	Regulation under CLM Act not required	-30.28101154	153.132027
COLEAMBALLY	Former Mobil Coleambally Depot	19 Bencubbin AVENUE	Other Petroleum	Regulation under CLM Act not required	-34.80279552	145.8945239
COLLARENEBRI	Former Shell Depot	Corner Narran Street and Queen STREET	Other Petroleum	Regulation under CLM Act not required	-29.54114772	148.5789365
COLONGRA	Endeavour Colliery	Scenic DRIVE	Other Industry	Regulation under CLM Act not required	-33.21297737	151.5416882
COLONGRA	Munmorah Colliery	Scenic DRIVE	Other Industry	Regulation under CLM Act not required	-33.21297737	151.5416882
COLYTON	Coles Express (former Ampol) Service Station	86-88 Great Western HIGHWAY	Service Station	Contamination formerly regulated under the CLM Act	-33.77552363	150.7953105
CONCORD	Caltex Service Station	89 Parramatta ROAD	Service Station	Regulation under CLM Act not required	-33.86785624	151.0993769
CONCORD WEST	Caltex Service Station - 369 -375 Concord Road, Concord West	369-375 Concord ROAD	Service Station	Regulation under CLM Act not required	-33.84113835	151.0888843
CONDOBOLIN	BP-Branded Service Station	38 Denison Street, corner Molong STREET	Service Station	Regulation under CLM Act not required	-33.08520378	147.1524976

Suburb	SiteName	Address	ContaminationActivityType	ManagementClass	Latitude	Longitude
CONDOBOLIN	Former Ampol Depot	Cnr Parkes Road and Goobang STREET	Service Station	Regulation under CLM Act not required	-33.08034753	147.1642436
CONDOBOLIN	Former Caltex Depot	Parkes ROAD	Service Station	Regulation under CLM Act not required	-33.08255593	147.1585922
CONDOBOLIN	Former Mobil Depot	6 Burnett STREET	Other Petroleum	Contamination formerly regulated under the CLM Act	-33.08010515	147.1642972
CONDOBOLIN	Mobil Condobolin Depot Railway Siding	Railway Siding behind 6 Burnett STREET	Other Petroleum	Regulation under CLM Act not required	-33.08058612	147.164225
CONSTITUTION HILL	Sydney Water Land	Caloola ROAD	Unclassified	Regulation under CLM Act not required	-33.79781738	150.9697436
COOGEE	Caltex Coogee Service Station	146-148 Coogee Bay Road, corner Mount STREET	Service Station	Regulation under CLM Act not required	-33.91989232	151.2517454
COOKS HILL	Former Council Depot Cooks Hill	152 Bruce Street and 115 Corlette STREET	Other Industry	Regulation under CLM Act not required	-32.93525537	151.7641074
COOLAC	Coolac Service Station	Corner Hume Highway and Coleman STREET	Service Station	Regulation under CLM Act not required	-34.95435052	148.1595525
COOLAH	BP Depot (Reliance Petroleum)	72 (formerly 17-23) Cunningham STREET	Other Petroleum	Regulation under CLM Act not required	-31.82275896	149.7243171
COOLONGOLOOK	Caltex Service Station	Pacific HIGHWAY	Service Station	Regulation under CLM Act not required	-32.21648325	152.322813
COOMA	Caltex Cooma Service Station	44 Sharp Street, corner Baron STREET	Service Station	Regulation under CLM Act not required	-36.23323489	149.1304134
COOMA	Former Caltex Cooma Depot	2 Short STREET	Service Station	Regulation under CLM Act not required	-36.2338672	149.1348862
COOMA	Former Mobil Cooma Depot	2 Commissioner STREET	Other Petroleum	Regulation under CLM Act not required	-36.23266081	149.1346674
COOMA	Former Shell Depot	48-50 Bradley STREET	Other Petroleum	Regulation under CLM Act not required	-36.23448955	149.1347987
COOMA	Former Shell Service Station	48-52 Sharp STREET	Service Station	Contamination formerly regulated under the CLM Act	-36.23350402	149.1299514
COOMA	Lowes Petroleum Cooma Depot and Service Station (Former BP Reliance Petroleum)	2-4 Sharp STREET	Other Petroleum	Regulation under CLM Act not required	-36.22819468	149.1357696

Suburb	SiteName	Address	ContaminationActivityType	ManagementClass	Latitude	Longitude
COOMA	Woolworths Caltex Cooma Service Station	Bombala Street Cnr Massie STREET	Service Station	Regulation under CLM Act not required	-36.23364626	149.1267469
COONABARABRAN	Caltex Service Station	Cnr Dawson & Drummond STREET	Service Station	Regulation under CLM Act not required	-31.26994941	149.28183
COONABARABRAN	Caltex Service Station	85-87 John STREET	Service Station	Regulation under CLM Act not required	-31.27231215	149.2771297
COONABARABRAN	Former Mobil Depot	49 Cowper STREET	Other Petroleum	Regulation under CLM Act not required	-31.27096226	149.2818461
COONABARABRAN	Former Shell Coonabarabran CVRO	Corner Cowper St and Dawson St, formerly 51 Cowper STREET	Other Petroleum	Regulation under CLM Act not required	-31.27003745	149.281788
COONABARABRAN	Shell Coles Express Service Station	2-6 John STREET	Service Station	Regulation under CLM Act not required	-31.27706775	149.27836
COONAMBLE	Caltex Service Station	Quambone ROAD	Service Station	Regulation under CLM Act not required	-30.95410067	148.3792167
COONAMBLE	Former Shell Coonamble Depot	Corner Aberford Street and Quambone ROAD	Other Petroleum	Regulation under CLM Act not required	-30.95349182	148.3793432
COORANBONG	Avondale Auto Centre	679 Freemans DRIVE	Service Station	Regulation under CLM Act not required	-33.06968809	151.4636293
COORANBONG	Former Poultry Farm - 91 Alton Road, Cooranbong	64 - 98 Alton ROAD	Unclassified	Regulation under CLM Act not required	-33.06860138	151.4512156
COOTAMUNDRA	Caltex Service Station	26-34 Hovell STREET	Service Station	Regulation under CLM Act not required	-34.63624703	148.0347479
COOTAMUNDRA	Cootamundra Gasworks	140-146 Hovell STREET	Gasworks	Contamination currently regulated under CLM Act	-34.64572841	148.0255049
COOTAMUNDRA	Former Amoco Depot	68-72 Hovell STREET	Other Petroleum	Contamination currently regulated under CLM Act	-34.63871124	148.0321134
COOTAMUNDRA	Former Ampol Cootamundra Rail Siding	Back Brawlin ROAD	Other Petroleum	Regulation under CLM Act not required	-34.65326425	148.0143068
COOTAMUNDRA	Former Ampol Service Station	72 Parker STREET	Service Station	Regulation under CLM Act not required	-34.63471008	148.0296112
COOTAMUNDRA	Former BP Depot	1-5 Murray STREET	Other Petroleum	Regulation under CLM Act not required	-34.62915841	148.0306962

Suburb	SiteName	Address	ContaminationActivityType	ManagementClass	Latitude	Longitude
COOTAMUNDRA	Former Caltex Depot	219 Sutton STREET	Other Petroleum	Regulation under CLM Act not required	-34.65126548	148.0145283
CORAMBA	Martin Street	End of Martin Street and adjacent car park OTHER	Service Station	Ongoing maintenance required to manage residual contamination (CLM Act)	-30.22125208	153.0156997
CORNWALLIS	532 Cornwallis Road, Cornwallis	532 Cornwallis ROAD	Other Industry	Regulation under CLM Act not required	-33.57473895	150.7792839
COROWA	Cignall Corowa	280 Hume STREET	Service Station	Under preliminary investigation order	-36.00996015	146.3760437
COROWA	Corowa Shire Council Works Depot	24 Poseidon ROAD	Other Petroleum	Regulation under CLM Act not required	-35.98807923	146.3652266
COROWA	Former Ampol Corowa	10 Bow STREET	Service Station	Regulation under CLM Act not required	-35.99364786	146.3901259
CORRIMAL	7-Eleven Corrimal	138-146 Princes HIGHWAY	Service Station	Regulation under CLM Act not required	-34.36986818	150.8978241
CORRIMAL	Woolworths Petrol - Corrimal	275 Princes HIGHWAY	Service Station	Regulation under CLM Act not required	-34.37527426	150.8962637
COWRA	Cowra Residential Site	32 Brougham STREET	Landfill	Under assessment	-33.8389659	148.6963482
COWRA	Former Gasworks	30 Brougham STREET	Gasworks	Contamination currently regulated under CLM Act	-33.8389659	148.6963482
COWRA	Landmark Fertiliser Storage Facility	Corner Young Road & Waratah STREET	Chemical Industry	Regulation under CLM Act not required	-33.84321832	148.6722578
COWRA	Lowes Petroleum (former BP Cowra Depot)	12 Campbell STREET	Other Petroleum	Regulation under CLM Act not required	-33.83803706	148.6977873
COWRA	Shell Depot	34 Brougham STREET	Other Petroleum	Contamination formerly regulated under the CLM Act	-33.83913341	148.6973491
CRANGAN BAY	Former Service Station	555 and 565 Pacific HIGHWAY	Service Station	Contamination currently regulated under CLM Act	-33.17306517	151.6084446
CREMORNE	Shell Coles Express Service Station	225 Military ROAD	Service Station	Regulation under CLM Act not required	-33.83063306	151.226223
CRESTWOOD	Former BP Queanbeyan	64 Uriarra ROAD	Service Station	Regulation under CLM Act not required	-35.34646177	149.2246263

Suburb	SiteName	Address	ContaminationActivityType	ManagementClass	Latitude	Longitude
CRESTWOOD	Former Caltex Depot Queanbeyan	36 Kendall (Cnr Stephens Rd) AVENUE	Other Petroleum	Regulation under CLM Act not required	-35.34615546	149.207807
CROMER	Former Roche Products Dee Why Facility	100 South Creek ROAD	Other Industry	Contamination currently regulated under CLM Act	-33.73893118	151.2870389
CRONULLA	Breen Holdings	Bate Bay ROAD	Other Industry	Regulation under CLM Act not required	-34.03861737	151.1614114
CROWS NEST	Caltex Service Station	111-121 Falcon STREET	Service Station	Regulation under CLM Act not required	-33.82868236	151.2060317
CROYDON	BP Ashfield	584 Parramatta ROAD	Service Station	Regulation under CLM Act not required	-33.87399409	151.1267296
CROYDON	Caltex Service Station	404-410 Liverpool ROAD	Service Station	Regulation under CLM Act not required	-33.88853994	151.115879
CROYDON PARK	Mobil Service Station	334 Georges River ROAD	Service Station	Regulation under CLM Act not required	-33.89771626	151.0999194
CULCAIRN	Caltex Service Station	2883 Olympic HIGHWAY	Service Station	Regulation under CLM Act not required	-35.67441635	147.0356845
CULLEN BULLEN	Baal Bone Colliery	Castlereagh HIGHWAY	Other Industry	Regulation under CLM Act not required	-33.27193875	150.0587194
CUNDLETOWN	Caltex Service Station (1 Manning River Drive)	Old Pacific HIGHWAY	Service Station	Regulation under CLM Act not required	-31.89329598	152.5068225
CURL CURL	John Fisher Park	Corner Harbord and Abbott ROADS	Landfill	Regulation under CLM Act not required	-33.76622613	151.2860705
DACEYVILLE	Astrolabe Park	Cook AVENUE	Landfill	Regulation under CLM Act not required	-33.92963704	151.221773
DAPTO	7-Eleven Dapto	125 Princes HIGHWAY	Service Station	Under assessment	-34.4983106	150.7912911
DAPTO	Nicheinvest Pty Ltd (Former service station)	133-139 Lakelands DRIVE	Service Station	Regulation under CLM Act not required	-28.504353	153.527028
DAPTO	RailCorp Dapto	(Rear of property) 12-14 Hamilton STREET	Other Industry	Regulation under CLM Act not required	-34.50045405	150.787353
DARLINGHURST	18-28 Neild Avenue, Darlinghurst	18-28 Neild AVENUE	Landfill	Regulation under CLM Act not required	-33.87876581	151.2276546

Suburb	SiteName	Address	ContaminationActivityType	ManagementClass	Latitude	Longitude
DARLINGHURST	Cross City Tunnel	Riley Street and William STREET	Service Station	Contamination was addressed via the planning process (EP&A Act)	-33.87424636	151.2158305
DARLINGHURST	Proposed Retail Unit	139-155 Palmer STREET	Unclassified	Regulation under CLM Act not required	-33.87504688	151.2168106
DEE WHY	Caltex Service Station	793-797 Pittwater ROAD	Service Station	Regulation under CLM Act not required	-33.74566596	151.2920719
DEE WHY	Dee Why Town Centre	Pittwater ROAD	Other Industry	Regulation under CLM Act not required	-33.753169	151.2875805
DEE WHY	United Dee Why	148 Pacific Parade STREET	Service Station	Contamination currently regulated under CLM Act	-33.75569536	151.295963
DEE WHY	United Dee Why Pittwater	625 Pittwater (Cnr Mooramba Road) ROAD	Service Station	Under assessment	-33.7559565	151.2826053
DENHAM COURT	Denham Court Caravan Park and Service Station	505 Campbelltown ROAD	Service Station	Contamination currently regulated under CLM Act	-33.98208395	150.8459471
DENILIQUIN	BP Depot (Reliance Petroleum)	125 - 127 Hardinge STREET	Service Station	Regulation under CLM Act not required	-35.53222124	144.9517397
DENILIQUIN	Former Deniliquin Caltex Depot	116-118 Hardinge (Cnr Wood St) STREET	Service Station	Regulation under CLM Act not required	-35.53196985	144.9544597
DENILIQUIN	Former Deniliquin Gasworks	365, 369 and 329-331 George and 380 and 386 Charlotte STREET	Gasworks	Under assessment	-35.52670898	144.9634996
DENILIQUIN	Former Shell Depot	143-147 Napier STREET	Other Petroleum	Regulation under CLM Act not required	-35.5342355	144.953169
DENILIQUIN	Landmark Fertiliser Storage Facility	99-101 Davidson STREET	Chemical Industry	Regulation under CLM Act not required	-35.52534735	144.975142
DENILIQUIN	Previous Council depot site	392 - 394 Hay ROAD	Unclassified	Under assessment	-35.51888562	144.977968
DENILIQUIN	Shell Coles Express Service Station	336 Victoria STREET	Service Station	Contamination formerly regulated under the CLM Act	-35.52373613	144.9807345
DENMAN	Former Industrial Site	10 Fontana WAY	Metal Industry	Regulation under CLM Act not required	-32.37945456	150.6868239
DENMAN	Former Industrial Site	9 Fontana WAY	Metal Industry	Regulation under CLM Act not required	-32.37911159	150.6869866

Suburb	SiteName	Address	ContaminationActivityType	ManagementClass	Latitude	Longitude
DORA CREEK	Former Service Station	4 Doree PLACE	Service Station	Regulation under CLM Act not required	-33.08452746	151.502415
DOUBLE BAY	64 Suttie Road, Double Bay NSW 2028	64 Suttie ROAD	Other Industry	Regulation under CLM Act not required	-33.88449649	151.2472734
DOYALSON	Mannering Colliery (formerly Wyee)	Rutleys ROAD	Other Industry	Regulation under CLM Act not required	-33.17179576	151.5419248
DOYALSON	Munmorah Power Station	(Central Coast Highway) Scenic DRIVE	Other Industry	Under assessment	-33.20678347	151.540795
DOYALSON	Part Lot 3 DP 259306	Off David STREET	Other Industry	Regulation under CLM Act not required	-33.20436131	151.5232558
DOYALSON NORTH	Caltex Service Station	235 Pacific HIGHWAY	Service Station	Regulation under CLM Act not required	-33.18501024	151.5526114
DOYALSON NORTH	Shell Coles Express Service Station	260-270 Pacific HIGHWAY	Service Station	Regulation under CLM Act not required	-33.18636608	151.5482399
DRUMMOYNE	Caltex Service Station	191-195 Lyons ROAD	Service Station	Regulation under CLM Act not required	-33.85699216	151.1460356
DRUMMOYNE	Coles Express Service Station Drummoyne (Eastbound)	36-46 Victoria ROAD	Service Station	Regulation under CLM Act not required	-33.85576628	151.1593519
DRUMMOYNE	Coles Express Service Station Drummoyne South (Westbound)	39-45 Victoria ROAD	Service Station	Regulation under CLM Act not required	-33.85606575	151.1589061
DRUMMOYNE	Former Dry Cleaners	225 Victoria ROAD	Chemical Industry	Regulation under CLM Act not required	-33.8507152	151.1537113
DUBBO	Ampol Service Station, Dubbo	Cnr Brisbane Street and Cobra STREET	Service Station	Contamination currently regulated under CLM Act	-32.25322183	148.603164
DUBBO	BP Reliance Petroleum Service Station (Former Mobil Depot)	107 Erskine STREET	Other Petroleum	Regulation under CLM Act not required	-32.24441287	148.6111704
DUBBO	BP-Branded Service Station Dubbo West	51-63 Whylandra STREET	Service Station	Regulation under CLM Act not required	-32.24827657	148.5927084
DUBBO	Caltex Service Station	119 Bourke STREET	Service Station	Regulation under CLM Act not required	-32.24336464	148.6091931
DUBBO	Caltex Service Station, Dubbo	60 Windsor PARADE	Service Station	Regulation under CLM Act not required	-32.25459322	148.6318

Suburb	SiteName	Address	ContaminationActivityType	ManagementClass	Latitude	Longitude
DUBBO	Dubbo Police Station	143 Brisbane STREET	Other Petroleum	Regulation under CLM Act not required	-32.24652288	148.6034702
DUBBO	Former Ambulance Station	165 Brisbane STREET	Other Petroleum	Contamination formerly regulated under the CLM Act	-32.24850755	148.6031749
DUBBO	Former Caltex Depot	Phillip (corner Fitzroy) STREET	Service Station	Regulation under CLM Act not required	-32.24534863	148.6150144
DUBBO	Former Mobil depot	40-44 Morgan STREET	Other Petroleum	Regulation under CLM Act not required	-32.23912277	148.6182711
DUBBO	Inland Petroleum (Former Shell) Depot	109 Erskine STREET	Other Petroleum	Regulation under CLM Act not required	-32.24470512	148.6124108
DUBBO	Lowes Petroleum (BP-Branded) Depot, Dubbo	105 Erskine STREET	Service Station	Regulation under CLM Act not required	-32.24423247	148.6101676
DUBBO	Shell Coles Express Service Station	131-133 Cobra STREET	Service Station	Regulation under CLM Act not required	-32.25511317	148.6126147
DUBBO	Shell Coles Express Service Station	45-49 Whylandra STREET	Service Station	Regulation under CLM Act not required	-32.2474598	148.5932769
DUBBO	United (former Volume Plus) Service Station	219-223 Cobra STREET	Service Station	Regulation under CLM Act not required	-32.2565155	148.6228586
DUDLEY	Dudley Public School	Cnr Ocean & Boundary STREET	Landfill	Under assessment	-32.98872	151.717627
DULWICH HILL	Denison Road Playground	194 Denison ROAD	Landfill	Regulation under CLM Act not required	-33.90121956	151.1404637
DULWICH HILL	Former Tyre Recapping	115-117 Constitution ROAD	Other Industry	Regulation under CLM Act not required	-33.90300876	151.1387724
DUNEDOO	Former Shell Depot Dunedoo	Cnr Bolaro and Redbank STREET	Other Petroleum	Regulation under CLM Act not required	-32.01565761	149.3922418
DUNGOG	Former HWC Maintenance Depot for Civil Engineering Works	86 Abelard STREET	Other Industry	Regulation under CLM Act not required	-32.40429396	151.7514073
DUNGOG	Lot 54 Common Rd	54 Common ROAD	Unclassified	Regulation under CLM Act not required	-32.39490989	151.739821
DUNMORE	Equestrian Centre	71 Fig Hill LANE	Unclassified	Regulation under CLM Act not required	-34.62313393	150.8421544

Suburb	SiteName	Address	ContaminationActivityType	ManagementClass	Latitude	Longitude
DURAL	21 John Radley Avenue, Dural	21 John Radley AVENUE	Landfill	Under assessment	-33.71718718	151.0331317
DURAL	BP Dural Service Station	580 Old Northern ROAD	Service Station	Regulation under CLM Act not required	-33.69569985	151.0283357
DURAL	Caltex Dural Service Station	917-923 Old Northern ROAD	Service Station	Regulation under CLM Act not required	-33.68312075	151.0287519
DURAL	Caltex Service Station	530 Old Northern ROAD	Service Station	Regulation under CLM Act not required	-33.69348472	151.0202716
DURAL	Woolworths Service Station	532 Old Northern ROAD	Service Station	Regulation under CLM Act not required	-33.69348472	151.0202716
DURI	Duri Store	13 Railway AVENUE	Service Station	Contamination currently regulated under CLM Act	-31.21710021	150.8183675
EAGLE VALE	BP Service Station	Corner Eagle Vale Drive and Gould ROAD	Service Station	Regulation under CLM Act not required	-34.03128043	150.816363
EARLWOOD	2, 4 & 6 Unwin Street Earlwood	2, 4 & 6 Unwin STREET	Landfill	Regulation under CLM Act not required	-33.92683761	151.149505
EARLWOOD	RTA Land	3 Jackson PLACE	Unclassified	Contamination currently regulated under CLM Act	-33.92724512	151.1433382
EARLWOOD	Wolli Creek Aqueduct	Unwin STREET	Unclassified	Regulation under CLM Act not required	-33.92788788	151.1480807
EAST BALLINA	Caltex East Ballina Service Station	34 Links AVENUE	Service Station	Regulation under CLM Act not required	-28.85009113	153.5829246
EAST GOSFORD	Hylton Moore Park	Althrop STREET	Landfill	Contamination currently regulated under CLM Act	-33.4352203	151.3601193
EAST GOSFORD	Mobil Service Station	44 Victoria STREET	Service Station	Contamination formerly regulated under the CLM Act	-33.43804781	151.353303
EAST GOSFORD	Presbyterian Aged Care Facility	8-18 Enid CRESCENT	Landfill	Regulation under CLM Act not required	-33.4376675	151.3577947
EAST MAITLAND	Caltex East Maitland Service Station	Newcastle Road, Corner William STREET	Service Station	Regulation under CLM Act not required	-32.74883712	151.5829296
EAST MAITLAND	Former Gasworks Site	Corner Melbourne Street and Brisbane STREET	Gasworks	Regulation under CLM Act not required	-32.74939199	151.5788783

Suburb	SiteName	Address	ContaminationActivityType	ManagementClass	Latitude	Longitude
EAST MAITLAND	United Service Station East Maitland	164 (also known as 250) Newcastle STREET	Service Station	Regulation under CLM Act not required	-32.75245246	151.5869136
EAST MAITLAND	Woolworths Caltex Green Hills	14 Mitchell DRIVE	Service Station	Regulation under CLM Act not required	-32.76182386	151.5927863
EAST TAMWORTH	Caltex Service Station	350-362 Armidale ROAD	Service Station	Regulation under CLM Act not required	-31.11401974	150.9613327
EASTERN CREEK	Caltex Service Station	M4 (Eastbound) MOTORWAY	Service Station	Regulation under CLM Act not required	-33.801607	150.8857989
EASTERN CREEK	Caltex Service Station M4 Motorway Westbound	M4 (Westbound) MOTORWAY	Service Station	Regulation under CLM Act not required	-33.80255701	150.8829211
EASTERN CREEK	Fulton Hogan Industries (formerly Pioneer Road Services)	Honeycomb DRIVE	Other Industry	Regulation under CLM Act not required	-33.80231274	150.8288299
EASTGARDENS	130-150 Bunnerong Road Eastgardens	130 - 150 Bunnerong ROAD	Other Industry	Regulation under CLM Act not required	-33.94230414	151.2248138
EASTLAKES	73 Gardeners Road	73 Gardeners ROAD	Unclassified	Regulation under CLM Act not required	-33.92541594	151.2182856
EASTLAKES	Budget Petroleum Eastlakes	102 Maloney STREET	Service Station	Contamination formerly regulated under the CLM Act	-33.93120382	151.2054267
EASTLAKES	Eastlakes Reserve	Evans AVENUE	Service Station	Contamination formerly regulated under the CLM Act	-33.92497291	151.2102725
EASTLAKES	Former Shell Rosebery service station and adjacent land	275-279 Gardeners ROAD	Service Station	Contamination formerly regulated under the CLM Act	-33.92471289	151.2100772
EASTWOOD	Former Mobil Service Station Eastwood	3-5 Trelawney (Cnr Rutledge St) STREET	Service Station	Regulation under CLM Act not required	-33.79273381	151.079584
EDEN	Caltex Service Station	159 Imlay STREET	Service Station	Regulation under CLM Act not required	-37.06324099	149.9044022
EDEN	Former Caltex Eden Depot	80-82 Imlay STREET	Service Station	Contamination currently regulated under CLM Act	-37.0570984	149.9038538
EDENSOR PARK	7-Eleven (former Mobil) Service Station	615-621 Cowpasture Road, corner Elizabeth DRIVE	Service Station	Regulation under CLM Act not required	-33.88326139	150.865591
EDENSOR PARK	Caltex Bonnyrigg Service Station, Edensor Park	549 Elizabeth DRIVE	Service Station	Regulation under CLM Act not required	-33.88840816	150.8822609

Suburb	SiteName	Address	ContaminationActivityType	ManagementClass	Latitude	Longitude
EDGECLIFF	BP-branded (former Coles Express) Service Station	73-85A New South Head ROAD	Service Station	Regulation under CLM Act not required	-33.8769602	151.2311617
EDGEWORTH	Caltex Service Station	662 Main ROAD	Service Station	Regulation under CLM Act not required	-32.92566329	151.6278888
EDGEWORTH	Caltex-Woolworths Branded Service Station Edgeworth	738-742 Main ROAD	Service Station	Regulation under CLM Act not required	-32.92455492	151.6202897
EMERALD BEACH	Shell Coles Express Woolgoolga Service Station	1850 Pacific HIGHWAY	Service Station	Regulation under CLM Act not required	-30.16450856	153.1826673
EMERTON	7-Eleven Emerton	135-137 Popondetta ROAD	Service Station	Regulation under CLM Act not required	-33.74463908	150.8102251
EMPIRE BAY	Empire Bay Marina	16B Sorrento ROAD	Other Industry	Contamination currently regulated under CLM Act	-33.49305196	151.3643119
EMU HEIGHTS	7-Eleven Service Station	126 Old Bathurst ROAD	Service Station	Regulation under CLM Act not required	-33.74299098	150.6547098
EMU HEIGHTS	Woolworths Service Station	132 Old Bathurst ROAD	Service Station	Regulation under CLM Act not required	-33.7429739	150.6559655
EMU PLAINS	Woolworths Service Station	283 Great Western HIGHWAY	Service Station	Regulation under CLM Act not required	-33.75371349	150.6530165
ENGADINE	BP Branded Service Station	963 Old Princes HIGHWAY	Service Station	Contamination currently regulated under CLM Act	-34.06428454	151.0167121
ENGADINE	BP Service Station	1234 Princes HIGHWAY	Service Station	Contamination currently regulated under CLM Act	-34.07735416	151.01121
ENGADINE	Former Caltex Service Station	995 Old Princes HIGHWAY	Service Station	Regulation under CLM Act not required	-34.06413459	151.0155734
ENNGONIA	Clara Hart Village	17 Fourth AVENUE	Landfill	Under assessment	-29.3144908	145.8540308
EPPING	7-Eleven (former Mobil) Service Station	246 Beecroft ROAD	Service Station	Regulation under CLM Act not required	-33.77073552	151.080581
ERINA	7-Eleven Erina	214 The Entrance ROAD	Service Station	Regulation under CLM Act not required	-33.43494257	151.3879511
ERINA	7-Eleven Service Station	96 The Entrance ROAD	Service Station	Regulation under CLM Act not required	-33.43786868	151.3729331

Suburb	SiteName	Address	ContaminationActivityType	ManagementClass	Latitude	Longitude
ERINA	Caltex Service Station	155 The Entrance ROAD	Service Station	Regulation under CLM Act not required	-33.43824871	151.3801096
ERINA	Coles Express Service Station Erina	211 The Entrance ROAD	Service Station	Regulation under CLM Act not required	-33.43547804	151.3850522
ERINA	Jaycar Electronics Store	1 Aston ROAD	Other Petroleum	Contamination currently regulated under CLM Act	-33.434878	151.3845431
ERMINGTON	Blue Star Ermington	700 Victoria ROAD	Service Station	Regulation under CLM Act not required	-33.80859566	151.0660133
ERMINGTON	Caltex Service Station	562 Victoria ROAD	Service Station	Regulation under CLM Act not required	-33.81392814	151.0547543
ERSKINE PARK	Western Sydney Service Centre	25-55 Templar ROAD	Other Industry	Regulation under CLM Act not required	-33.81897822	150.7937394
ERSKINEVILLE	Area B - Public Domain / The Roadway	1A Coulson STREET	Other Petroleum	Regulation under CLM Act not required	-33.90499999	151.1873028
ERSKINEVILLE	Department of Housing	52 John STREET	Other Industry	Regulation under CLM Act not required	-33.8982925	151.1840284
ERSKINEVILLE	Lot 4/1A Coulson Street	Coulson STREET	Other Industry	Regulation under CLM Act not required	-33.90316549	151.1867963
ERSKINEVILLE	RailCorp land	Coulson STREET	Other Industry	Regulation under CLM Act not required	-33.90483899	151.1838804
ERSKINEVILLE	Redevelopment Site (Former Industrial Park) Erskineville	36/1A Coulson STREET	Other Industry	Regulation under CLM Act not required	-33.90325501	151.1855668
EUABALONG WEST	BP Euabalong West Depot (Reliance Petroleum)	12 Illewong STREET	Other Petroleum	Regulation under CLM Act not required	-33.05720426	146.3946386
EVANS HEAD	Bundjalung National Park	The Gap ROAD	Unclassified	Regulation under CLM Act not required	-29.24433977	153.3626472
EVANS HEAD	Evans Head Aerodrome	Memorial Airport DRIVE	Other Industry	Regulation under CLM Act not required	-29.10389976	153.4216791
EVANS HEAD	Evans Head Residential subdivision	Bounded by Currajong, Woodburn, Carrabeen Streets and Tuckeroo CRESCENT	Unclassified	Regulation under CLM Act not required	-29.1080969	153.4243577
EVELEIGH	Australian Technology Park	Henderson ROAD	Other Industry	Regulation under CLM Act not required	-33.89634136	151.1944915

Suburb	SiteName	Address	ContaminationActivityType	ManagementClass	Latitude	Longitude
EVELEIGH	Macdonaldtown Triangle	Burren STREET	Gasworks	Contamination being managed via the planning process (EP&A Act)	-33.89803492	151.186059
FAIRFIELD	Endeavour Energy Fairfield Zone Substation	22 Hedges STREET	Other Industry	Regulation under CLM Act not required	-33.86133019	150.9555899
FAIRFIELD EAST	Speedway-Branded Service Station Fairfield	251 The Horsley DRIVE	Service Station	Regulation under CLM Act not required	-33.8711661	150.9630077
FAIRFIELD HEIGHTS	7-Eleven Fairfield Heights	234 Hamilton (Cnr The Boulevarde) ROAD	Service Station	Regulation under CLM Act not required	-33.87208474	150.9373134
FAIRY MEADOW	Caltex Fuel Depot and adjoining land	46 Montague STREET	Service Station	Contamination formerly regulated under the CLM Act	-34.40050499	150.8953125
FAIRY MEADOW	Deynal (Seeman)	51-59 Princes HIGHWAY	Service Station	Regulation under CLM Act not required	-34.39437085	150.8924666
FAIRY MEADOW	Woolworths Petrol Service Station	47 Princes HIGHWAY	Service Station	Regulation under CLM Act not required	-34.39399705	150.8925369
FARLEY	Farley Wastewater Treatment Works	Owlpen LANE	Other Industry	Regulation under CLM Act not required	-32.74431314	151.5194217
FASSIFERN	Former Arsenic Smelter	Fassifern ROAD	Other Industry	Regulation under CLM Act not required	-32.99649819	151.5618283
FASSIFERN	Newstan Colliery	Fassifern ROAD	Other Industry	Regulation under CLM Act not required	-32.97942521	151.5660046
FEDERAL	Federal General Store	3-6 Federal DRIVE	Service Station	Contamination formerly regulated under the CLM Act	-28.65190728	153.4552976
FENNELL BAY	Fennell Bay Public School	2 Bay ROAD	Unclassified	Under assessment	-32.99152231	151.6014923
FERN BAY	Former service station	37 Fullerton (1006 Nelson Bay Road) STREET	Service Station	Regulation under CLM Act not required	-32.87245004	151.7939904
FIVE DOCK	7-Eleven Five Dock Service Station	231-235 Great North ROAD	Service Station	Regulation under CLM Act not required	-33.86488376	151.130002
FIVE DOCK	Caltex Five Dock Service Station	47 Ramsay Road, corner Fairlight STREET	Service Station	Regulation under CLM Act not required	-33.87002804	151.1301835
FORBES	BP (Former Mobil) Depot Forbes	3-15 Union STREET	Other Petroleum	Regulation under CLM Act not required	-33.37751977	148.0101422

Suburb	SiteName	Address	ContaminationActivityType	ManagementClass	Latitude	Longitude
FORBES	BP Service Station Forbes	29 Dowling STREET	Service Station	Regulation under CLM Act not required	-33.38121776	148.0100351
FORBES	Caltex Service Station Forbes	Parkes ROAD	Service Station	Regulation under CLM Act not required	-33.36333714	148.0223727
FORBES	Former Gasworks	24-26 Union STREET	Gasworks	Contamination currently regulated under CLM Act	-33.37752036	148.0090064
FORBES	Former Shell Depot	Stephen STREET	Other Petroleum	Regulation under CLM Act not required	-33.37704755	148.0103001
FORBES	Woolworths (Former Save on Fuel) Service Station	26 Dowling STREET	Service Station	Regulation under CLM Act not required	-33.38148764	148.0109845
FORESTVILLE	BP Service Station, Forestville	632 Warringah ROAD	Service Station	Contamination currently regulated under CLM Act	-33.75997969	151.2142944
FORESTVILLE	Shell Service Station	667 Warringah ROAD	Service Station	Contamination formerly regulated under the CLM Act	-33.76035336	151.2184929
FORRESTERS BEACH	Caltex Service Station	The Entrance Rd Cnr Bellevue ROAD	Service Station	Regulation under CLM Act not required	-33.40057818	151.4687631
FORSTER	Caltex Service Station	16-18 Lake STREET	Service Station	Regulation under CLM Act not required	-32.18306967	152.5162492
FORSTER	Enhance (Former Mobil) Service Station	86-88 Macintosh STREET	Service Station	Regulation under CLM Act not required	-32.19079468	152.5154847
FORSTER	Shell (Kneebone's) Service Station	2-6 The Lakes WAY	Service Station	Regulation under CLM Act not required	-32.1946108	152.5145662
FREDERICKTON	Former Service station	2-4 Great North ROAD	Service Station	Regulation under CLM Act not required	-31.03513998	152.8794105
FRENCHS FOREST	Former 7-Eleven / Mobil Beacon Hill Service Station, Frenchs Forest	312 Warringah ROAD	Service Station	Regulation under CLM Act not required	-33.75129647	151.2469656
FRENCHS FOREST	Former BP Service Station	Russell AVENUE	Service Station	Regulation under CLM Act not required	-33.75018093	151.2245005
FRESHWATER	Former Dry Cleaners	121 Wyndora AVENUE	Other Industry	Regulation under CLM Act not required	-33.77425321	151.2821553
FRESHWATER	Prime Service Station Freshwater	117 Harbord ROAD	Service Station	Regulation under CLM Act not required	-33.77286748	151.2794354

Suburb	SiteName	Address	ContaminationActivityType	ManagementClass	Latitude	Longitude
GATESHEAD	7-Eleven Gateshead	13-15 Pacific HIGHWAY	Service Station	Under assessment	-32.98743366	151.6923984
GEORGETOWN	Former Caltex Service Station	4 Georgetown ROAD	Service Station	Regulation under CLM Act not required	-32.91121105	151.7319693
GERRINGONG	Gerringong Cooperative	18 Belinda STREET	Other Petroleum	Regulation under CLM Act not required	-34.74518835	150.8181054
GILGANDRA	Caltex Service Station Gilgandra	6425 Newell HIGHWAY	Service Station	Regulation under CLM Act not required	-31.72545524	148.65281
GILGANDRA	Former Mobil Depot	2 Federation STREET	Other Petroleum	Regulation under CLM Act not required	-31.70937362	148.6522102
GILGANDRA	Former Mobil Depot	20 Federation STREET	Other Petroleum	Regulation under CLM Act not required	-31.70771744	148.6514198
GILGANDRA	United (Former Mobil) Service Station	13 Castlereagh STREET	Service Station	Regulation under CLM Act not required	-31.71715641	148.6581574
GILLENBAH	Caltex (Former Mobil) Narrandera Service Station	16321 - 16335 Newell HIGHWAY	Service Station	Regulation under CLM Act not required	-34.76124219	146.5398604
GIRRAWEEN	Caltex Pendle Hill Service Station Girraween	602 Great Western HIGHWAY	Service Station	Regulation under CLM Act not required	-33.80827518	150.9421511
GIRRAWEEN	Industrial Galvanizers Girraween	20-22 Amax AVENUE	Metal Industry	Regulation being finalised	-33.80500693	150.9396743
GLADESVILLE	Caltex Service Station	287-295 Victoria ROAD	Service Station	Regulation under CLM Act not required	-33.8285374	151.1268639
GLADESVILLE	Caltex Service Station	116 Victoria ROAD	Service Station	Regulation under CLM Act not required	-33.83575319	151.1277863
GLADESVILLE	Glade View Business Park	436-484 Victoria ROAD	Other Industry	Ongoing maintenance required to manage residual contamination (CLM Act)	-33.82382382	151.1223941
GLADESVILLE	Road Reserve	Pittwater ROAD	Other Industry	Regulation under CLM Act not required	-33.81603924	151.1355085
GLADSTONE	Barbers Auto Port	52-53 Barnard STREET	Service Station	Under assessment	-31.02313668	152.9481617
GLEBE	The Hill and Jubilee Embankment	12 Maxwell ROAD	Other Industry	Regulation under CLM Act not required	-33.87573032	151.1776027

Suburb	SiteName	Address	ContaminationActivityType	ManagementClass	Latitude	Longitude
GLEN INNES	Ambulance Station	106 Bourke STREET	Unclassified	Regulation under CLM Act not required	-29.73805854	151.7313138
GLEN INNES	Caltex Glen Innes Paddock	9979 New England HIGHWAY	Service Station	Regulation under CLM Act not required	-29.75608853	151.7344106
GLEN INNES	Caltex Glen Innes Service Station	Meade Street, corner Church STREET	Service Station	Regulation under CLM Act not required	-29.73699014	151.7379335
GLEN INNES	Caltex Service Station	Cnr Taylor Street & Church STREET	Service Station	Regulation under CLM Act not required	-29.73289036	151.739653
GLEN INNES	Council-owned Laneway	Lot 2 Lang STREET	Gasworks	Regulation under CLM Act not required	-29.74385432	151.7323049
GLEN INNES	Former Caltex Depot, Glen Innes	Lot 1 DP785636 Lambeth STREET	Other Petroleum	Regulation under CLM Act not required	-29.73525485	151.7279167
GLEN INNES	Former Shell Depot	Lambeth STREET	Other Petroleum	Regulation under CLM Act not required	-29.7376309	151.7276309
GLEN INNES	Telstra Depot Glen Innes	126 Lambeth STREET	Unclassified	Regulation under CLM Act not required	-29.73565341	151.7278271
GLENBROOK	Caltex Service Station Glenbrook	78 Great Western HIGHWAY	Service Station	Regulation under CLM Act not required	-33.76545234	150.6215447
GLENDALE	Coles Express Glendale	593 Main ROAD	Service Station	Regulation under CLM Act not required	-32.92709242	151.637946
GLENDALE	Former Service Station	334-342 Lake ROAD	Unclassified	Regulation under CLM Act not required	-32.92775076	151.6433463
GLENDALE	Settlement Pond	65 Glendale DRIVE	Unclassified	Regulation under CLM Act not required	-32.93411399	151.6483695
GLENDALE	Woolworths Service Station	Stockland DRIVE	Service Station	Regulation under CLM Act not required	-32.93250548	151.6404097
GLENDENNING	7-Eleven Plumpton Service Station Glendenning	1 Dublin Street, corner Richmond ROAD	Service Station	Regulation under CLM Act not required	-33.73988232	150.8603323
GLENORIE	Caltex Glenorie Service Station	912 Old Northern ROAD	Service Station	Regulation under CLM Act not required	-33.60550946	151.0126731
GLENTHORNE	Caltex Taree Service Station	Manning River DRIVE	Service Station	Regulation under CLM Act not required	-31.94415251	152.4703511

Suburb	SiteName	Address	ContaminationActivityType	ManagementClass	Latitude	Longitude
GLOUCESTER	Caltex Service Station	141 Church STREET	Service Station	Regulation under CLM Act not required	-32.01222514	151.9579521
GOOLMANGAR	Goolmangar General Store	851 Nimbin ROAD	Service Station	Regulation under CLM Act not required	-28.74694441	153.225401
GOONELLABAH	Former Invercauld Road Cattle Dip	161 Invercauld ROAD	Cattle Dip	Contamination formerly regulated under the CLM Act	-28.83098216	153.3097337
GOSFORD	United (former Mobil) Depot	Corner Merinee Road and Bowen CRESCENT	Other Petroleum	Regulation under CLM Act not required	-33.41523225	151.3257069
GOULBURN	Caltex Depot	13 Sloane STREET	Other Petroleum	Regulation under CLM Act not required	-34.77423152	149.7088626
GOULBURN	Caltex Service Station	72-74 Clinton STREET	Service Station	Regulation under CLM Act not required	-34.75728157	149.7135824
GOULBURN	Caltex Service Station	68 Goldsmith STREET	Service Station	Regulation under CLM Act not required	-34.75054432	149.7192098
GOULBURN	Caltex Service Station	315 Auburn, corner Bradley STREET	Service Station	Regulation under CLM Act not required	-34.74942293	149.7232692
GOULBURN	Coles Express Service Station	90 Cowper (Corner Clinton Street) STREET	Service Station	Regulation under CLM Act not required	-34.75566648	149.7107831
GOULBURN	Former Goulburn Gasworks	1 Blackshaw ROAD	Gasworks	Ongoing maintenance required to manage residual contamination (CLM Act)	-34.75313166	149.725032
GOULBURN	Former Mobil Service Station Goulburn	422-426 Auburn STREET	Service Station	Regulation under CLM Act not required	-34.74869879	149.7229392
GOULBURN	Former Shell Autoport Service Station	Corner Bruce Street and Lagoon STREET	Service Station	Regulation under CLM Act not required	-34.74807885	149.7266246
GOULBURN	Goulburn JS Hollingworth & Wheat Siding Yards	Goulburn STREET	Other Industry	Under assessment	-34.7692435	149.7116195
GOULBURN	Goulburn Roundhouse	12 Braidwood ROAD	Other Industry	Under assessment	-34.77409903	149.7106462
GOULBURN	Goulburn Tannery	13 Gibson STREET	Other Industry	Regulation under CLM Act not required	-34.73756525	149.72059
GOULBURN	Metro Goulburn Depot	23 Braidwood ROAD	Other Petroleum	Regulation under CLM Act not required	-34.76217302	149.7170897

Suburb	SiteName	Address	ContaminationActivityType	ManagementClass	Latitude	Longitude
GOULBURN	Mobil Service Station	129 Lagoon STREET	Service Station	Contamination formerly regulated under the CLM Act	-34.74618793	149.7330484
GRAFTON	BP Service Station (Reliance Petroleum)	14 Villiers (Cnr Fitzroy) STREET	Service Station	Regulation under CLM Act not required	-29.69345456	152.9373123
GRAFTON	Caltex Service Station	Corner Villiers St and Fitzroy STREET	Service Station	Regulation under CLM Act not required	-29.69296308	152.9366431
GRAFTON	Caltex Service Station	179 Prince STREET	Service Station	Regulation under CLM Act not required	-29.68600117	152.9371093
GRAFTON	Former BP Service Station (Reliance Petroleum)	202 Queen STREET	Service Station	Regulation under CLM Act not required	-29.67645469	152.9423977
GRAFTON	Former General Store and Service Station Grafton	161 Turf STREET	Service Station	Regulation under CLM Act not required	-29.67412811	152.9336609
GRAFTON	Former Mobil Depot Grafton	2-16 Bruce STREET	Other Petroleum	Regulation under CLM Act not required	-29.68093591	152.9231289
GRAFTON	Former Shell Depot	2 Milton STREET	Other Petroleum	Regulation under CLM Act not required	-29.67723019	152.9205374
GRAFTON	Grafton Works Depot	26-28 Bruce STREET	Other Petroleum	Regulation under CLM Act not required	-29.67975507	152.9249357
GRAFTON	Lowes Petroleum (BP-Branded) Depot, Grafton	13 Orara STREET	Other Petroleum	Regulation under CLM Act not required	-29.67016421	152.918161
GRAFTON	Woolworths Petrol	75 - 77 Fitzroy Street Cnr of Duke STREET	Service Station	Regulation under CLM Act not required	-29.69221713	152.9343562
GRANVILLE	7-Eleven Service Station	154-160 Parramatta ROAD	Service Station	Regulation under CLM Act not required	-33.83022685	151.0101322
GRANVILLE	A'Becketts Creek	Albert STREET	Unclassified	Contamination currently regulated under POEO Act	-33.82735776	151.0112255
GRANVILLE	Australand	15-17 Berry STREET	Other Industry	Regulation under CLM Act not required	-33.83600073	151.0211988
GRANVILLE	Caltex Service Station	144 Parramatta ROAD	Service Station	Regulation under CLM Act not required	-33.83039605	151.0109216
GRANVILLE	Commercial Property	2B Factory STREET	Other Industry	Ongoing maintenance required to manage residual contamination (CLM Act)	-33.84173556	151.0165687

Suburb	SiteName	Address	ContaminationActivityType	ManagementClass	Latitude	Longitude
GRANVILLE	Old Granville Depot	23 Elizabeth STREET	Unclassified	Regulation under CLM Act not required	-33.83765925	151.008528
GRANVILLE	Woolworths Service Station Granville	158 Clyde STREET	Service Station	Regulation under CLM Act not required	-33.84623338	151.0124885
GREEN POINT	7-Eleven Green Point	388-390 Avoca DRIVE	Service Station	Under assessment	-33.46259832	151.3639376
GREENACRE	7-Eleven (former Mobil) Service Station	301-305 Hume HIGHWAY	Service Station	Regulation under CLM Act not required	-33.90524488	151.0419971
GREENACRE	Caltex Service Station	87 - 91 Roberts ROAD	Service Station	Regulation under CLM Act not required	-33.90461089	151.0648581
GREENACRE	Coles Greenacre	13-19 Boronia ROAD	Other Industry	Regulation under CLM Act not required	-33.9061123	151.0561759
GREENACRE	Former Plating Works	12 Claremont STREET	Unclassified	Regulation under CLM Act not required	-33.89992254	151.0386128
GREENWICH	Gore Creek Reserve - Drainage Line	St Vincents ROAD	Other Industry	Regulation under CLM Act not required	-33.82888693	151.1819101
GRENFELL	Former SRA Fuel Depot	Grafton STREET	Other Petroleum	Regulation under CLM Act not required	-33.89351237	148.1560188
GRENFELL	Grenfell Gasworks	Corner Gooloogong Road & Bourke STREET	Gasworks	Regulation under CLM Act not required	-33.89006016	148.1615443
GRETA	Coles Express Greta	122 New England HIGHWAY	Service Station	Regulation under CLM Act not required	-32.67656357	151.3872818
GRETA	Former landfill	Hollingshed ROAD	Landfill	Regulation under CLM Act not required	-32.66705287	151.3923474
GRETA	redevelopment site	112-114 High STREET	Other Industry	Regulation under CLM Act not required	-32.67706709	151.3876682
GREYSTANES	Metro Branded (former Mobil) Service Station	73 Ettalong ROAD	Service Station	Regulation under CLM Act not required	-33.81822648	150.9513946
GRIFFITH	Belford Petroleum (former Mobil) Depot	30 Banna AVENUE	Service Station	Regulation under CLM Act not required	-34.29042827	146.0595497
GRIFFITH	Caltex Service Station and Depot	2-4 Mackay AVENUE	Service Station	Regulation under CLM Act not required	-34.2908766	146.0630815

Suburb	SiteName	Address	ContaminationActivityType	ManagementClass	Latitude	Longitude
GRIFFITH	Former Ampol Depot	32-34 Mackay AVENUE	Other Petroleum	Regulation under CLM Act not required	-34.2933331	146.0679503
GRIFFITH	Former BP Service Station (Reliance Petroleum)	81 Banna AVENUE	Service Station	Regulation under CLM Act not required	-34.28851251	146.0540815
GRIFFITH	Former Landmark Fertiliser Storage Facility	2-8 Jensen ROAD	Chemical Industry	Regulation under CLM Act not required	-34.29365599	146.0536413
GRIFFITH	Former Murrumbidgee Irrigation Depot	55-77 Banna AVENUE	Other Industry	Regulation under CLM Act not required	-34.28858242	146.0567509
GRIFFITH	Liberty Depot (former Shell CVRO) Griffith	6-10 Mackay AVENUE	Other Petroleum	Regulation under CLM Act not required	-34.2910045	146.063824
GRIFFITH	Mobil Depot - Griffith Airport	Off Rememberance DRIVE	Other Petroleum	Regulation under CLM Act not required	-34.25618872	146.0620449
GUILDFORD	7-Eleven Service Station Guildford West	176 Fowler ROAD	Service Station	Regulation under CLM Act not required	-33.85149493	150.9722491
GULGONG	Lowes Petroleum (former BP) Depot Gulgong	6 Railway STREET	Other Petroleum	Regulation under CLM Act not required	-32.35950625	149.5461499
GULGONG	The Oval Site	Queen STREET	Unclassified	Regulation under CLM Act not required	-32.36169815	149.531075
GULMARRAD	BP Service Station Maclean	3976 Pacific HIGHWAY	Service Station	Regulation under CLM Act not required	-29.48537407	153.2004311
GUMLY GUMLY	Brick Kiln Reserve	Eunony Bridge ROAD	Landfill	Regulation under CLM Act not required	-35.12098411	147.4196309
GUMLY GUMLY	Caltex Service Station	3723 Sturt HIGHWAY	Service Station	Regulation under CLM Act not required	-35.13590309	147.4424551
GUNDAGAI	Former Mobil Depot	98 Mount STREET	Other Petroleum	Regulation under CLM Act not required	-35.08206783	148.096221
GUNNEDAH	Adjacent to Service Station	Intersection of Henry Street and Conadilly STREET	Service Station	Contamination formerly regulated under the CLM Act	-30.98072588	150.2582802
GUNNEDAH	Ampol Australia Petroleum Pty Ltd (previously Caltex Australia)	21 Abbott STREET	Service Station	Regulation under CLM Act not required	-30.98021001	150.2561856
GUNNEDAH	BP Depot Gunnedah	103 Mathias ROAD	Other Petroleum	Contamination currently regulated under CLM Act	-30.96665001	150.2326526

Suburb	SiteName	Address	ContaminationActivityType	ManagementClass	Latitude	Longitude
GUNNEDAH	BP Service Station	Corner Conadilly Street & Henry STREET	Service Station	Contamination formerly regulated under the CLM Act	-30.98116266	150.2583066
GUNNEDAH	Former Caltex Depot	61 Railway AVENUE	Other Petroleum	Contamination formerly regulated under the CLM Act	-30.97953242	150.2494457
GUNNEDAH	Former Shell Depot Gunnedah	85-89 Barber STREET	Other Petroleum	Regulation under CLM Act not required	-30.97949284	150.2507401
GUNNEDAH	Former Telstra Line Depot	81 Barber STREET	Other Petroleum	Regulation under CLM Act not required	-30.97933809	150.2503121
GUNNEDAH	Mobil Gunnedah Depot	16-24 Wentworth STREET	Other Petroleum	Regulation under CLM Act not required	-30.98428725	150.260609
GUNNEDAH	Mobil Service Station	341 Conadilly STREET	Service Station	Contamination formerly regulated under the CLM Act	-30.9807394	150.2578428
GUNNEDAH	Property NSW Site	35-37 Abbott STREET	Other Petroleum	Regulation under CLM Act not required	-30.9789841	150.25737
GUNNING	Gunning Motors	56 Yass STREET	Service Station	Regulation under CLM Act not required	-34.78159326	149.2684791
GUYRA	Caltex-branded Service Station	4352 New England HIGHWAY	Service Station	Regulation under CLM Act not required	-30.20601937	151.6757291
GUYRA	Guyra Fourways Service Centre	87-89 Bradley STREET	Service Station	Regulation under CLM Act not required	-30.21728173	151.6722825
GUYRA	StateRail land leased to Incitec	Starr ROAD	Other Industry	Regulation under CLM Act not required	-30.23157011	151.6707135
GWANDALAN	Former Gwandalan Landfill	Kanangra DRIVE	Landfill	Regulation under CLM Act not required	-33.17497722	151.5917107
GWANDALAN	Metro Petroleum Gwandalan (Formerly Gwandalan Auto Care)	47 Orana ROAD	Service Station	Regulation under CLM Act not required	-33.13632941	151.5813396
GYMEA	7-Eleven (former Mobil) Gymea Service Station	110 Gymea Bay ROAD	Service Station	Regulation under CLM Act not required	-34.03745848	151.0848547
GYMEA	Coles Express Kirrawee	470 Princes (Cnr The Boulevarde) HIGHWAY	Service Station	Contamination currently regulated under CLM Act	-34.02735302	151.0845079
GYMEA	Former Shell Service Station Gymea	Gymea Bay ROAD	Service Station	Regulation under CLM Act not required	-34.04129676	151.0841328

Suburb	SiteName	Address	ContaminationActivityType	ManagementClass	Latitude	Longitude
HABERFIELD	7-Eleven Haberfield	25-35 Parramatta ROAD	Service Station	Contamination currently regulated under CLM Act	-33.88794591	151.14287
HALEKULANI	Former Halekulani Landfill	Macleay DRIVE	Landfill	Regulation under CLM Act not required	-33.21446301	151.5527625
HAMILTON	Caltex Hamilton	59-63 Tudor STREET	Service Station	Regulation under CLM Act not required	-32.92498593	151.7509313
HAMILTON	Hamilton Bus Depot	Cnr Denison Street and Gordon AVENUE	Other Petroleum	Regulation under CLM Act not required	-32.92687413	151.7501743
HAMILTON	Newcastle Toyota	65 Tudor STREET	Other Petroleum	Regulation under CLM Act not required	-32.925171	151.7504048
HAMILTON	SRA Land	10 Maitland ROAD	Unclassified	Regulation under CLM Act not required	-32.91994358	151.7512417
HAMILTON	Taxi Services	116 Tudor STREET	Service Station	Contamination formerly regulated under the CLM Act	-32.92351606	151.7454742
HAMILTON NORTH	Former Black and Decker Site	56 Clyde STREET	Metal Industry	Contamination currently regulated under CLM Act	-32.91080413	151.7358236
HAMILTON NORTH	Former ELMA Site	54 Clyde STREET	Other Industry	Contamination currently regulated under CLM Act	-32.91145768	151.7367691
HAMILTON NORTH	Hamilton Gasworks	1 Chatham ROAD	Gasworks	Contamination currently regulated under CLM Act	-32.91362741	151.7406241
HAMILTON NORTH	Shell Newcastle Terminal	5 Chatham ROAD	Other Petroleum	Contamination currently regulated under CLM Act	-32.91630469	151.7408712
HARDEN	South West Fuel Harden	294 Albury STREET	Service Station	Regulation under CLM Act not required	-34.55007021	148.3513821
HARDEN	SRA Site	31 Aurvill ROAD	Unclassified	Regulation under CLM Act not required	-34.54998656	148.3689577
HARDEN	SRA Site	51 Whitton LANE	Unclassified	Contamination formerly regulated under the CLM Act	-34.55396035	148.3713349
HAROLDS CROSS	Lot 59, Vernelly Road, Harolds Cross NSW 2622	Lot 59, Vernelly ROAD	Other Industry	Regulation under CLM Act not required	-35.55528436	149.5560649
HARRIS PARK	Dalley Street Reserve	2A Dalley STREET	Other Industry	Regulation under CLM Act not required	-33.82749123	151.0097539

Suburb	SiteName	Address	ContaminationActivityType	ManagementClass	Latitude	Longitude
HARTLEY VALE	Former Shale Oil Refinery	Lot 52 Hartley Vale ROAD	Unclassified	Contamination currently regulated under CLM Act	-33.52766912	150.2417878
HASTINGS POINT	Coles Express Hastings Point	99 Tweed Coast ROAD	Service Station	Regulation under CLM Act not required	-28.36914103	153.5725676
HAY	Former Mobil Depot Hay	397-399 Murray STREET	Other Petroleum	Regulation under CLM Act not required	-34.50019184	144.8456578
HAY	Former Shell Hay Depot	391 Murray STREET	Other Petroleum	Regulation under CLM Act not required	-34.50028195	144.8463999
HAY	SRA Land	429, 431, 435, 437 & 439 Murray STREET	Other Industry	Regulation under CLM Act not required	-34.49965611	144.840976
HAY	SRA Land	443 Murray STREET	Other Industry	Contamination formerly regulated under the CLM Act	-34.49966753	144.8410778
HAY SOUTH	Caltex Service Station	429-431 Moama STREET	Service Station	Regulation under CLM Act not required	-34.52001427	144.8380121
HAZELBROOK	Caltex Service Station Hazelbrook	198 Great Western HIGHWAY	Service Station	Regulation under CLM Act not required	-33.72106175	150.4520976
HEATHCOTE	Caltex Service Station	1344 Princes HIGHWAY	Service Station	Regulation under CLM Act not required	-34.08841066	151.0072048
HEATHCOTE	Caltex Service Station	1403 Princes HIGHWAY	Service Station	Regulation under CLM Act not required	-34.09059834	151.003752
HEATHCOTE	Shell Coles Express Service Station	1355 Princes HIGHWAY	Service Station	Regulation under CLM Act not required	-34.08780042	151.0069741
HEATHERBRAE	Bogas (Former Caltex) Service Station	3 Speedy Lock LANE	Service Station	Regulation under CLM Act not required	-32.78057822	151.7372135
HEATHERBRAE	Shell Coles Express Motto Farm Service Station	2137 Pacific HIGHWAY	Service Station	Regulation under CLM Act not required	-32.79835449	151.7176284
HEXHAM	14 Sparke St Hexham	14 Sparke STREET	Metal Industry	Under assessment	-32.85394328	151.6960863
HEXHAM	BP Service Station (Reliance Petroleum)	Corner Pacific Highway and Old Maitland ROAD	Service Station	Regulation under CLM Act not required	-32.82756403	151.6846929
HEXHAM	Caltex Diesel Stop	360 Maitland ROAD	Service Station	Regulation under CLM Act not required	-32.82844873	151.6851063

Suburb	SiteName	Address	ContaminationActivityType	ManagementClass	Latitude	Longitude
HEXHAM	Caltex-Bogas Warehouse	239 Old Maitland ROAD	Service Station	Regulation under CLM Act not required	-32.82899942	151.6861849
HEXHAM	Cummins Newcastle Facility Hexham	21 Galleghan STREET	Other Industry	Regulation under CLM Act not required	-32.83186739	151.686709
HEXHAM	Former Forgacs Site	21 Sparke STREET	Chemical Industry	Contamination currently regulated under CLM Act	-32.85464558	151.6988053
HEXHAM	Industrial Galvanizers	312 Pacific HIGHWAY	Metal Industry	Contamination currently regulated under POEO Act	-32.83457186	151.6884941
HEXHAM	QR National - Hexham Precinct	179 & 3/67 Maitland ROAD	Other Industry	Regulation under CLM Act not required	-32.83474038	151.6821895
HILLSTON	Former BP Depot Hillston	141-143 Cowper STREET	Other Petroleum	Regulation under CLM Act not required	-33.48823546	145.5381623
HOLBROOK	Caltex Truckstop	Hume HIGHWAY	Service Station	Regulation under CLM Act not required	-35.71332625	147.3207237
HOMEBUSH	Ausgrid Mason Park Substation	1 Underwood ROAD	Other Industry	Regulation under CLM Act not required	-33.85674677	151.0747044
HOMEBUSH BAY	SUEZ Waste Recycling Centre (WRC) and Cleanaway Liquid Waste Treatment Plant (LWTP)	Corner Pondage Link and Hill ROAD	Landfill	Regulation under CLM Act not required	-33.84359299	151.0593656
HOMEBUSH WEST	Caltex Service Station Homebush West	334-336 Parramatta ROAD	Service Station	Regulation under CLM Act not required	-33.8581543	151.0681261
HOMEBUSH WEST	Former Ford Landfill and Adjacent Land	22 Mandemar AVENUE	Landfill	Regulation under CLM Act not required	-33.86142424	151.0625556
HORNSBY	Coles Express Hornsby	194- 206 Pacific HIGHWAY	Service Station	Contamination currently regulated under CLM Act	-33.7071993	151.0991452
HORNSBY	Hornsby Train Maintenance Centre	1B Stephen STREET	Other Industry	Regulation under CLM Act not required	-33.69370022	151.1035939
HORNSBY	Midas Car Care Centre Hornsby	2A Linda STREET	Other Industry	Regulation under CLM Act not required	-33.70052215	151.1004786
HOXTON PARK	Endeavour Energy Hoxton Park	490 Hoxton Park ROAD	Other Industry	Regulation under CLM Act not required	-33.92766437	150.8689069
HUNTERS HILL	7, 9 and 11 Nelson Parade Hunters Hill	7, 9 and 11 Nelson PARADE	Other Industry	Regulation under CLM Act not required	-33.84220148	151.1649724

Suburb	SiteName	Address	ContaminationActivityType	ManagementClass	Latitude	Longitude
HUNTERS HILL	Coles Express Hunters Hill	4 Ryde ROAD	Service Station	Regulation under CLM Act not required	-33.8317985	151.141655
HUNTERS HILL	Foreshore Land	Rear of 7, 9 & 11 Nelson PARADE	Other Industry	Contamination currently regulated under CLM Act	-33.84248362	151.1649249
HURLSTONE PARK	7-Eleven Hurlstone Park	670 New Canterbury ROAD	Service Station	Regulation under CLM Act not required	-33.90510388	151.1299825
HURLSTONE PARK	Former Speedway Petroleum Service Station	610 - 618 New Canterbury ROAD	Service Station	Contamination formerly regulated under the CLM Act	-33.90541228	151.1322009
HURLSTONE PARK	Former Telstra Depot	82 Canterbury ROAD	Service Station	Regulation under CLM Act not required	-33.90803171	151.1258121
HURSTVILLE GROVE	Moore Reserve	Morshead DRIVE	Landfill	Contamination currently regulated under CLM Act	-33.97920603	151.0873578
INGLEBURN	7-Eleven Ingleburn	72 Cumberland Road, corner Oxford ROAD	Service Station	Regulation under CLM Act not required	-34.00041505	150.8679742
INVERELL	Caltex Service Station	55-59 Ring STREET	Service Station	Regulation under CLM Act not required	-29.76204512	151.1141737
INVERELL	Former Caltex Depot Inverell	4 Edward STREET	Service Station	Regulation under CLM Act not required	-29.76123104	151.1147983
INVERELL	Former Caltex Service Station	141 Otho STREET	Service Station	Regulation under CLM Act not required	-29.77819403	151.1145699
INVERELL	Former Mobil Inverell Depot	29-33 Edward STREET	Other Petroleum	Regulation under CLM Act not required	-29.76135322	151.1171412
INVERELL	Former Mobil Service Station	Corner Otho Street and Henderson STREET	Service Station	Regulation under CLM Act not required	-29.7786926	151.1149921
INVERELL	Former Service Station	20 Oliver STREET	Service Station	Regulation under CLM Act not required	-29.77229743	151.1152692
INVERELL	Former Shell Depot	25 Edward STREET	Other Petroleum	Regulation under CLM Act not required	-29.76151684	151.1182033
ISLINGTON	Caltex Service Station	240 Maitland ROAD	Service Station	Regulation under CLM Act not required	-32.91138644	151.7457701
ISLINGTON	Shell Pipeline Easement (vacant land)	24 Fern STREET	Other Petroleum	Regulation under CLM Act not required	-32.91706254	151.7473809

Suburb	SiteName	Address	ContaminationActivityType	ManagementClass	Latitude	Longitude
JAMISONTOWN	7-Eleven Service Station	92 Mulgoa ROAD	Service Station	Contamination currently regulated under CLM Act	-33.7667231	150.6796488
JAMISONTOWN	BP Service Station Jamisontown	124 - 128 Mulgoa ROAD	Service Station	Regulation under CLM Act not required	-33.76978323	150.6764977
JAMISONTOWN	Former Caltex Jamisontown	229-231 Mulgoa ROAD	Service Station	Regulation under CLM Act not required	-33.76661447	150.6784735
JANNALI	Former IGA	541 Box ROAD	Other Industry	Regulation under CLM Act not required	-34.01602134	151.0660384
JANNALI	Former Mobil Service Station	121 Georges River ROAD	Service Station	Regulation under CLM Act not required	-34.01614613	151.0681921
JENNINGS	Jennings Former Arsenic Poison Factory	Duke Street, Manor Street, and Ballandean STREET	Chemical Industry	Contamination currently regulated under CLM Act	-28.929342	151.9298622
JENNINGS	United Jennings Service Station	1823 New England HIGHWAY	Service Station	Regulation under CLM Act not required	-28.9323235	151.9260334
JESMOND	Caltex Service Station	27 Bluegum ROAD	Service Station	Regulation under CLM Act not required	-32.9029287	151.691164
JINDABYNE	BP Service Station (Reliance Petroleum)	8 Kosciuszko ROAD	Service Station	Regulation under CLM Act not required	-36.41478692	148.6178882
JINDABYNE	Caltex Service Station	50 Kosciuszko ROAD	Service Station	Regulation under CLM Act not required	-36.41395847	148.6225113
JINGELLIC	Former Jingellic School	3179 River ROAD	Other Industry	Regulation under CLM Act not required	-35.92649487	147.7010655
JUNEE	Junee Railway Workshops	92 Harold STREET	Other Industry	Under assessment	-34.88398375	147.5795301
JUNEE	Subdivision Proposal	5858 Gundagai ROAD	Unclassified	Regulation under CLM Act not required	-34.87783587	147.6067578
JUNEE	United Junee Service Station	No. 118-134 BROADWAY	Service Station	Regulation under CLM Act not required	-34.86808328	147.5834883
KANAHOOKA	Former Dapto Smelter Site, Kanahooka (redeveloped)	Off Kanahooka ROAD	Metal Industry	Regulation under CLM Act not required	-34.4941348	150.8224482
KANDOS	Cement Australia Kandos Cement Works	1 Jamison STREET	Other Industry	Regulation under CLM Act not required	-32.86399912	149.9779259

Suburb	SiteName	Address	ContaminationActivityType	ManagementClass	Latitude	Longitude
KANWAL	Former Bus and Truck Rental Yard	645-647 Pacific Highway HIGHWAY	Other Petroleum	Regulation under CLM Act not required	-33.26233802	151.4825469
KANWAL	Kanwal General Store and Fuel Supplies and Adjacent Land	68 and part of 70 Craigie AVENUE	Service Station	Contamination currently regulated under CLM Act	-33.26310031	151.4817395
KARIONG	Caltex Service Station	Lot 2 Langford DRIVE	Service Station	Regulation under CLM Act not required	-33.43934827	151.2935447
KARIONG	Coles Express Kariong	6 Central Coast HIGHWAY	Service Station	Regulation under CLM Act not required	-33.43443192	151.2963401
KARUAH	BP Roadhouse Karuah	403 Tarean ROAD	Service Station	Regulation under CLM Act not required	-32.65371781	151.9629963
KATOOMBA	Aldi Stores	201 Katoomba STREET	Service Station	Regulation under CLM Act not required	-33.71756625	150.3101649
KATOOMBA	Former Katoomba/Leura Gasworks	Megalong STREET	Gasworks	Contamination currently regulated under CLM Act	-33.71304308	150.3194624
KELLYVILLE	BP Service Station Kellyville	19-23 Windsor ROAD	Service Station	Regulation under CLM Act not required	-33.71280997	150.9590756
KELLYVILLE	Caltex Service Station	3-5 Windsor ROAD	Service Station	Regulation under CLM Act not required	-33.71436125	150.9602175
KELSO	23 Zagreb Street, Kelso NSW	23 Zagreb STREET	Other Industry	Under assessment	-33.42724599	149.609825
KELSO	BP Service Station (Reliance Petroleum)	63 Sydney ROAD	Service Station	Regulation under CLM Act not required	-33.41925328	149.6076677
KELSO	Caltex Service Station Kelso	19 Sydney ROAD	Service Station	Regulation under CLM Act not required	-33.41904247	149.6023985
KEMBLA GRANGE	ShawCor Australia	66 West Dapto ROAD	Other Petroleum	Regulation under CLM Act not required	-34.46875328	150.8106326
KEMBLAWARRA	Griffins Bay, Lake Illawarra	Shellharbour ROAD	Landfill	Regulation under CLM Act not required	-34.49653984	150.8943776
KEMPS CREEK	Caltex-branded Service Station	1163 Mamre ROAD	Service Station	Regulation under CLM Act not required	-33.86972102	150.7966074
KEMPSEY	Former Mobil Depot	14 Hopetoun STREET	Other Petroleum	Regulation under CLM Act not required	-31.07603107	152.8350132

Suburb	SiteName	Address	ContaminationActivityType	ManagementClass	Latitude	Longitude
KEMPSEY	Former Shell Depot	43-51 Gladstone STREET	Other Petroleum	Regulation under CLM Act not required	-31.07500944	152.8346699
KEMPSEY	Kempsey Showground	19 Sea STREET	Unclassified	Contamination being managed via the planning process (EP&A Act)	-31.07334836	152.8308795
KEMPSEY	Liberty (Former Mobil) Service Station	108-112 Smith STREET	Service Station	Regulation under CLM Act not required	-31.07492508	152.8431945
KEMPSEY	Mobil Depot	154 Belgrave STREET	Service Station	Regulation under CLM Act not required	-31.07965043	152.8326303
KEMPSEY	Shell Coles Express Service Station Kempsey	165 Smith STREET	Service Station	Regulation under CLM Act not required	-31.07036743	152.8461571
KENSINGTON	7-Eleven Kensington	135 Anzac PARADE	Service Station	Regulation under CLM Act not required	-33.91035885	151.2228537
KENSINGTON	Caltex Service Station	211-213 Anzac PARADE	Service Station	Regulation under CLM Act not required	-33.91460752	151.2251266
KENSINGTON	Footpath adjacent to 10-20 Anzac Parade	10-20 Anzac PARADE	Service Station	Regulation under CLM Act not required	-33.9032124	151.2237836
KENSINGTON	Former Ampol Service Station	76-82 Anzac PARADE	Service Station	Regulation under CLM Act not required	-33.9059246	151.2242891
KENTHURST	Vacant Land	259 McCylmonts ROAD	Unclassified	Regulation under CLM Act not required	-33.61283529	150.9425303
KHANCOBAN	Khancoban Tip	Alpine WAY	Landfill	Regulation under CLM Act not required	-36.21994191	148.1542718
KIAMA	Former Gasworks	105 to 109 and 113 Shoalhaven STREET	Gasworks	Regulation under CLM Act not required	-34.67416881	150.8504143
KIAMA HEIGHTS	Former Mobil Service Station Kiama	7-9 South Kiama DRIVE	Service Station	Regulation under CLM Act not required	-34.69553931	150.8437977
KILLARA	7-Eleven Service Station (Former Mobil)	496 Pacific HIGHWAY	Service Station	Contamination formerly regulated under the CLM Act	-33.77146554	151.1606903
KILLARA	Former BP Service Station Lindfield	478 Pacific HIGHWAY	Service Station	Contamination currently regulated under CLM Act	-33.7719298	151.1613874
KILLARA	Former Caltex Service Station	692B-694 Pacific HIGHWAY	Service Station	Contamination formerly regulated under the CLM Act	-33.76306802	151.1550109

Suburb	SiteName	Address	ContaminationActivityType	ManagementClass	Latitude	Longitude
KILLARA	Killara Garage	544 Pacific HIGHWAY	Service Station	Regulation under CLM Act not required	-33.76974164	151.1599696
KILLARA	Land Adjacent to Former Service Station Site	684-684a, 690, 692 and 696 Pacific HIGHWAY	Service Station	Contamination formerly regulated under the CLM Act	-33.7631019	151.1548963
KINCUMBER	Frost Reserve	Avoca DRIVE	Landfill	Contamination currently regulated under CLM Act	-33.47065695	151.3909044
KINGS PARK	Former Dow Corning Factory	21 Tattersall ROAD	Chemical Industry	Contamination formerly regulated under the CLM Act	-33.75012653	150.9138477
KINGS PARK	Multi-Fill	14 Garling ROAD	Chemical Industry	Under assessment	-33.74478046	150.9111964
KINGSFORD	Caltex Service Station	603-611 Anzac PARADE	Service Station	Regulation under CLM Act not required	-33.93435787	151.2371198
KINGSFORD	Coles Express Service Station Kingsford	58 Gardeners ROAD	Service Station	Regulation under CLM Act not required	-33.9250054	151.2257601
KINGSGROVE	Caltex Kingsgrove	351-357 Stoney Creek ROAD	Service Station	Regulation under CLM Act not required	-33.95132175	151.0926872
KINGSGROVE	Shell Coles Express Service Station	137 Kingsgrove ROAD	Service Station	Regulation under CLM Act not required	-33.93276948	151.099026
KINGSGROVE	State Transit Authority Depot	17-23 Richland STREET	Other Petroleum	Regulation under CLM Act not required	-33.93646086	151.0973617
KIRRAWEE	7-Eleven (former Mobil) Service Station	542-546 Princes HIGHWAY	Service Station	Regulation under CLM Act not required	-34.03238179	151.0758071
KIRRAWEE	Caltex-branded Kirrawee Service Station	(1-3 Waratah Street) 487 Princes HIGHWAY	Service Station	Regulation under CLM Act not required	-34.02915971	151.0808279
KIRRAWEE	Ingal Civil Products	127-141 Bath ROAD	Metal Industry	Regulation under CLM Act not required	-34.03029516	151.0754469
KOGARAH	Caltex Service Station	29 President AVENUE	Service Station	Regulation under CLM Act not required	-33.96516866	151.141145
KOGARAH	Former 7-Eleven Kogarah	734 Princes HIGHWAY	Service Station	Contamination currently regulated under CLM Act	-33.96406472	151.1376011
KOGARAH	Scarborough Park South	184R Production AVENUE	Landfill	Regulation being finalised	-33.97922253	151.140276

Suburb	SiteName	Address	ContaminationActivityType	ManagementClass	Latitude	Longitude
KOGARAH	Woolworths Petrol Service Station	69 Princes HIGHWAY	Service Station	Regulation under CLM Act not required	-33.96330397	151.1371182
KOOLKHAN	Former Koolkhan Power Station	Summerland WAY	Other Industry	Regulation under CLM Act not required	-29.61688704	152.9300645
KOORAGANG	240 Cormorant Road, Kooragang	240 Cormorant ROAD	Other Industry	Regulation being finalised	-32.87480951	151.7757352
KOORAGANG	Cleanaway Technical Services	19 Egret STREET	Other Industry	Regulation under CLM Act not required	-32.8812145	151.766282
KOORAGANG	Former Boral Timber Export Facility	16 Heron ROAD	Other Industry	Regulation under CLM Act not required	-32.89710295	151.7739966
KOORAGANG	Industrial Facility	39 Heron ROAD	Chemical Industry	Under assessment	-32.89106439	151.7784064
KOORAGANG	Kooragang Island Waste Facility	Off Cormorant ROAD	Metal Industry	Contamination currently regulated under POEO Act	-32.86901125	151.7377773
KOORAGANG	NPC, berths 2 and 3	Heron ROAD	Metal Industry	Regulation under CLM Act not required	-32.89260063	151.7742527
KOORAGANG	Orica Kooragang Island	15 Greenleaf ROAD	Chemical Industry	Contamination currently regulated under CLM Act	-32.89654619	151.7771372
KOORAGANG	Vacant Land	Raven Street and Cormorant ROAD	Unclassified	Regulation under CLM Act not required	-32.88410199	151.7701334
KOORINGAL	Caltex Service Station	265-267 Lake Albert ROAD	Service Station	Regulation under CLM Act not required	-35.14078443	147.3755442
KOORINGAL	Caltex-branded (former Mobil) Service Station	24 Lake Albert ROAD	Service Station	Regulation under CLM Act not required	-35.12239591	147.3769936
KOORINGAL	Former Shell Wagga Depot	11-15 Lake Albert ROAD	Other Petroleum	Regulation under CLM Act not required	-35.12273113	147.3786005
KOSCIUSZKO	Khancoban Spoil Dump	Alpine WAY	Landfill	Regulation under CLM Act not required	-36.21982803	148.1527401
KOSCIUSZKO	Sawpit Creek landfill	13km from Jindabyne, off Kosciuszko ROAD	Landfill	Regulation under CLM Act not required	-36.34858097	148.5673374
KOSCIUSZKO	Smiggin Holes Snow Clearing Shed	Link ROAD	Landfill	Regulation under CLM Act not required	-36.39098211	148.4304981

Suburb	SiteName	Address	ContaminationActivityType	ManagementClass	Latitude	Longitude
KURMOND	BP Service Station	501 Bells Line of road ROAD	Service Station	Contamination formerly regulated under the CLM Act	-33.55099195	150.6912536
KURNELL	Abbott Australasia	Captain Cook DRIVE	Chemical Industry	Contamination formerly regulated under the CLM Act	-34.02339937	151.19921
KURNELL	Caltex Kurnell Terminal (refer also to ID23868)	2 Solander STREET	Other Petroleum	Contamination currently regulated under POEO Act	-34.0175214	151.2159572
KURNELL	Former Caltex Kurnell Service Station	Corner Captain Cook Drive and Solander STREET	Service Station	Regulation under CLM Act not required	-34.01269846	151.2094347
KURNELL	Former Phillips Imperial Chemicals site	260 Captain Cook DRIVE	Chemical Industry	Regulation under CLM Act not required	-34.02493837	151.1952149
KURRI KURRI	Kurri Kurri Smelter	Hart ROAD	Metal Industry	Regulation under CLM Act not required	-32.7873063	151.4828827
KURRI KURRI	United Petroleum Service Station Kurri Kurri	279-281 Lang STREET	Service Station	Contamination formerly regulated under the CLM Act	-32.82047175	151.477646
KYOGLE	Caltex Service Station	22-24 Summerland WAY	Service Station	Regulation under CLM Act not required	-28.61806766	153.003862
LAKE HAVEN	Caltex Service Station	Goobarabah Ave Cnr Gorokan DRIVE	Service Station	Regulation under CLM Act not required	-33.24337276	151.5065335
LAKEMBA	Caltex Service Station	961-967 Canterbury ROAD	Service Station	Regulation under CLM Act not required	-33.92671102	151.0814905
LAKEMBA	Caltex Service Station - Corner Punchbowl Rd and Wangee Rd	81 Wangee ROAD	Service Station	Regulation under CLM Act not required	-33.91153044	151.073306
LAKEMBA	Former Lakemba Police Station	59 Quigg STREET	Unclassified	Regulation under CLM Act not required	-33.92199239	151.079412
LAMBTON	4-26 Verulam Road, Lambton NSW 2299	4-26 Verulam ROAD	Metal Industry	Under assessment	-32.91130954	151.7170534
LAMBTON	Caltex Service Station	422 Newcastle ROAD	Service Station	Regulation under CLM Act not required	-32.9095592	151.7109684
LANE COVE	331-335 Burns Bay Road, Lane Cove NSW 2066	331 and 333 - 335 Burns Bay ROAD	Other Industry	Contamination currently regulated under CLM Act	-33.8211575	151.1493074
LANE COVE	7-Eleven Service Station	203 Burns Bay ROAD	Service Station	Regulation under CLM Act not required	-33.81458334	151.1543844

Suburb	SiteName	Address	ContaminationActivityType	ManagementClass	Latitude	Longitude
LANE COVE	BP-branded Jasbe Service Station	62-70 Epping ROAD	Service Station	Regulation under CLM Act not required	-33.81108427	151.1641531
LANE COVE	Coles Express Service Station Burns Bay	254 Burns Bay ROAD	Service Station	Regulation under CLM Act not required	-33.81719214	151.1518774
LANE COVE	Pacific Power	Sirius ROAD	Other Industry	Ongoing maintenance required to manage residual contamination (CLM Act)	-33.80701776	151.1449658
LANE COVE NORTH	BP Artarmon Service Station, Lane Cove North	432 Pacific HIGHWAY	Service Station	Contamination currently regulated under CLM Act	-33.8112038	151.175547
LANE COVE NORTH	Former Caltex Service Station	428-432 Mowbray ROAD	Service Station	Regulation under CLM Act not required	-33.80804563	151.1721538
LANE COVE WEST	315-317 Burns Bay Road, Lane Cove West	315-317 Burns Bay ROAD	Unclassified	Under preliminary investigation order	-33.82065224	151.1496027
LANE COVE WEST	Caltex Lane Cove West	235-245 Burns Bay ROAD	Service Station	Regulation under CLM Act not required	-33.81719214	151.1518774
LANE COVE WEST	Lovetts Reserve Walking Track	301B Burns Bay ROAD	Unclassified	Contamination currently regulated under CLM Act	-33.82044223	151.1492125
LANE COVE WEST	Ventemans Reach Bushland	Off Mars ROAD	Unclassified	Regulation under CLM Act not required	-33.80499552	151.1450719
LANSVALE	Mobil Service Station	44 Hume HIGHWAY	Service Station	Regulation under CLM Act not required	-33.89172416	150.9656537
LAURIETON	Camden Haven Tyre and Brake Centre (Former Caltex Service Station)	461 Ocean DRIVE	Service Station	Regulation under CLM Act not required	-31.64367775	152.7977735
LAVENDER BAY	SRA Land	French STREET	Unclassified	Regulation under CLM Act not required	-33.84560621	151.2030148
LAVINGTON	Caltex Service Station	436 Wagga (corner Dick Road) ROAD	Service Station	Regulation under CLM Act not required	-36.04500034	146.9444932
LAVINGTON	Former Caltex Service Station	373-375 Wagga ROAD	Service Station	Regulation under CLM Act not required	-36.04797551	146.9385325
LAVINGTON	Former ERS liquid waste treatment and storage facility	819 Knights ROAD	Other Industry	Regulation under CLM Act not required	-36.06763885	146.942143
LEETON	Caltex Service Station	1 Belah STREET	Service Station	Regulation under CLM Act not required	-34.55421752	146.3998431

Suburb	SiteName	Address	ContaminationActivityType	ManagementClass	Latitude	Longitude
LEETON	Former Fuel Depot, Leeton	1-3 Short STREET	Other Petroleum	Regulation under CLM Act not required	-34.55253237	146.3864507
LEETON	Former Mobil Depot	108 Calrose STREET	Other Petroleum	Regulation under CLM Act not required	-34.55813326	146.3921296
LEETON	United Leeton Service Station	110 Kurrajong AVENUE	Service Station	Regulation under CLM Act not required	-34.55573364	146.4099077
LEETON	Yenda Producers (formerly Incitec) Leeton	1 - 2 Canal STREET	Other Petroleum	Regulation under CLM Act not required	-34.55184684	146.3862573
LEICHHARDT	Former Kolotex site	22 George STREET	Other Industry	Contamination currently regulated under CLM Act	-33.88855307	151.1482106
LEICHHARDT	Former Labelcraft Site	30-40 George STREET	Chemical Industry	Contamination formerly regulated under the CLM Act	-33.88778798	151.1484773
LEICHHARDT	Leichhardt Bus Depot Area E	240 Balmain Road, corner City West LINK	Other Industry	Regulation under CLM Act not required	-33.87589727	151.1598073
LEICHHARDT	RailCorp Leichhardt	7 Darley ROAD	Other Industry	Regulation under CLM Act not required	-33.87520846	151.1539012
LEICHHARDT	SRA Land	10-11 Balmain ROAD	Other Industry	Contamination formerly regulated under the CLM Act	-33.8776803	151.1591041
LENNOX HEAD	Former Caltex Lennox Head	Byron STREET	Service Station	Regulation under CLM Act not required	-28.79189328	153.5883225
LENNOX HEAD	Spoors Dip	13 Fig Tree Hill DRIVE	Cattle Dip	Contamination formerly regulated under the CLM Act	-28.78258175	153.5752527
LEPPINGTON	Coles Express Leppington	1443 Camden Valley WAY	Service Station	Regulation under CLM Act not required	-33.96631609	150.8154793
LEUMEAH	Caltex Service Station	6 Rudd ROAD	Service Station	Regulation under CLM Act not required	-34.05398325	150.8299209
LEURA	Former Leura Garage	126-128 Leura MALL	Service Station	Regulation under CLM Act not required	-33.7125311	150.3315386
LIDCOMBE	Metro Lidcombe (former Liberty)	134 John STREET	Service Station	Contamination currently regulated under POEO Act	-33.85456019	151.0468136
LIDDELL	Liddell Power Station	New England HIGHWAY	Other Industry	Regulation under CLM Act not required	-32.37393962	150.9756283

Suburb	SiteName	Address	ContaminationActivityType	ManagementClass	Latitude	Longitude
LIDSDALE	Angus Place Colliery	Wolgan ROAD	Other Industry	Regulation under CLM Act not required	-33.35274573	150.0996773
LIDSDALE	Kerosene Vale Ash Repository	110 Skelly ROAD	Other Industry	Regulation being finalised	-33.39095144	150.1049798
LIDSDALE	Kerosene Vale Colliery	Wolgan ROAD	Other Industry	Regulation under CLM Act not required	-33.38232515	150.0943561
LIDSDALE	Lot 424 Walgan Road, Lidsdale	Lot 424 Walgan ROAD	Other Industry	Regulation under CLM Act not required	-33.382577	150.083942
LIGHTNING RIDGE	Caltex Service Station	Onyx Street, corner Morilla STREET	Service Station	Regulation under CLM Act not required	-29.42922885	147.9747954
LIGHTNING RIDGE	Former Ambulance Station	18 - 42 Pandora STREET	Other Industry	Regulation under CLM Act not required	-29.43133877	147.9812981
LILLIAN ROCK	Former 'Peters Dip' Cattle Tick Dip Site	427 Lillian Rock ROAD	Cattle Dip	Regulation under CLM Act not required	-28.5314327	153.1556392
LINDFIELD	7-Eleven (former Mobil) Service Station	238 Pacific HIGHWAY	Service Station	Regulation under CLM Act not required	-33.7788603	151.1689594
LISAROW	OneSteel Recycling	902A Pacific HIGHWAY	Metal Industry	Regulation under CLM Act not required	-33.38420179	151.3655856
LISMORE	Caltex Lismore Service Station	136 Woodlark STREET	Service Station	Regulation under CLM Act not required	-28.80807597	153.2807591
LISMORE	Caltex Service Station	73-75 Dawson STREET	Service Station	Regulation under CLM Act not required	-28.80894415	153.2809619
LISMORE	Former Shell Depot	116 Wilson STREET	Other Petroleum	Regulation under CLM Act not required	-28.81070081	153.2621577
LISMORE	Lismore Gasworks	Cnr John Street & Keen STREET	Gasworks	Contamination formerly regulated under the CLM Act	-28.81764489	153.2710196
LISMORE	Shell Coles Express Service Station	100 Dawson STREET	Service Station	Regulation under CLM Act not required	-28.81140865	153.2800472
LISMORE	SRA Land	Norco LANE	Unclassified	Regulation under CLM Act not required	-28.810742	153.2702306
LISMORE HEIGHTS	Coles Express Lismore Heights	426 Ballina ROAD	Service Station	Contamination currently regulated under CLM Act	-28.81068067	153.3053065

Suburb	SiteName	Address	ContaminationActivityType	ManagementClass	Latitude	Longitude
LISMORE HEIGHTS	Impacted land, below Beardow Street landslide	22 New Ballina ROAD	Unclassified	Regulation under CLM Act not required	-28.80410458	153.2939349
LISMORE HEIGHTS	Roadside Embankment (Beardow Street)	Between Beardow and 22 New Ballina ROAD	Unclassified	Regulation under CLM Act not required	-28.80374297	153.2942495
LITHGOW	Caltex Lithgow (Quota Park)	Adjacent to 1131 Great Western HIGHWAY	Unclassified	Regulation under CLM Act not required	-33.47927554	150.1366238
LITHGOW	Former Gasworks	Mort STREET	Gasworks	Regulation under CLM Act not required	-33.47995167	150.1635401
LITHGOW	Former Mobil Depot	353 Main STREET	Other Petroleum	Regulation under CLM Act not required	-33.48235166	150.1383012
LITHGOW	Former Shell CVRO and Depot	77 Bridge Street and 6 Gas Works LANE	Other Petroleum	Regulation under CLM Act not required	-33.47995091	150.162216
LITHGOW	Jasbe BP-branded Service Station (Former Reliance Petroleum)	1106 Great Western HIGHWAY	Service Station	Regulation under CLM Act not required	-33.48426647	150.134992
LITHGOW	Lithgow Thales	4 Martini PARADE	Metal Industry	Contamination formerly regulated under the CLM Act	-33.48988084	150.141366
LIVERPOOL	68 Speed Street (former gasworks)	2A Mill ROAD	Gasworks	Regulation under CLM Act not required	-33.92992649	150.9224472
LIVERPOOL	AC McGrath (Wholesale) Pty Ltd	20 Shepherd Street and 6A & 6B Atkinson STREET	Other Industry	Regulation under CLM Act not required	-33.9320192	150.9236862
LIVERPOOL	Former Car Park	4 - 6 Rose STREET	Unclassified	Regulation under CLM Act not required	-33.93258955	150.9157936
LIVERPOOL	Woodward Park	84 Memorial AVENUE	Other Industry	Regulation under CLM Act not required	-33.92477836	150.9169229
LIVERPOOL	Woolworths Service Station	59-67 Orange Grove ROAD	Service Station	Regulation under CLM Act not required	-33.90711248	150.9178855
LOFTUS	BP Freedom Fuel Service Station Loftus	127 Loftus AVENUE	Service Station	Regulation under CLM Act not required	-34.04570765	151.0508004
LONG JETTY	7-Eleven (former Mobil) Service Station	184-186 The Entrance ROAD	Service Station	Regulation under CLM Act not required	-33.35089363	151.4924904
LONG JETTY	Caltex Service Station	431 The Entrance ROAD	Service Station	Regulation under CLM Act not required	-33.36022468	151.4826553

Suburb	SiteName	Address	ContaminationActivityType	ManagementClass	Latitude	Longitude
LONG JETTY	Metro Petroleum Service Station Long Jetty	326 The Entrance ROAD	Service Station	Under assessment	-33.35897356	151.4847709
LONG JETTY	Westside Petroleum Service Station	290-294 The Entrance ROAD	Service Station	Contamination currently regulated under CLM Act	-33.35686757	151.4861479
LONGUEVILLE	Caltex Service Station	5 Northwood ROAD	Service Station	Regulation under CLM Act not required	-33.82427366	151.1724497
LOXFORD	Kurri Kurri Wastewater Treatment Plant	McLeod ROAD	Other Industry	Regulation under CLM Act not required	-32.80593657	151.4843665
LUCAS HEIGHTS	Harringtons Quarry	access from Little Forest ROAD	Landfill	Contamination currently regulated under CLM Act	-34.03555347	150.9751826
LUCAS HEIGHTS	IWC landfill	Little Forest ROAD	Landfill	Contamination formerly regulated under the CLM Act	-34.03214889	150.9753474
LUCAS HEIGHTS	Sydney Clay Target Club	Heathcote ROAD	Other Industry	Under assessment	-34.04045	150.95967
LUDDENHAM	Caltex Service Station	3019-3035 The Northern ROAD	Service Station	Regulation under CLM Act not required	-33.87536093	150.6888872
MACKSVILLE	Caltex Service Station	Pacific (22-24 Cooper Street) HIGHWAY	Service Station	Regulation under CLM Act not required	-30.70977455	152.9198448
MACLEAN	MacLean Outdoors	255 River STREET	Service Station	Regulation under CLM Act not required	-29.45782683	153.1970725
MACQUARIE FIELDS	Caltex Service Station	68 Harold STREET	Service Station	Regulation under CLM Act not required	-33.98557276	150.8933681
MACQUARIE PARK	1-7 Waterloo Road, Macquarie Park	1-7 Waterloo ROAD	Other Petroleum	Regulation under CLM Act not required	-33.78806877	151.1332148
MACQUARIE PARK	Caltex North Ryde Service Station	41-43 Epping ROAD	Service Station	Regulation under CLM Act not required	-33.79138236	151.1312248
MACQUARIE PARK	De Burghs Cycleway - Lane Cove National Park	Riverside DRIVE	Other Petroleum	Regulation under CLM Act not required	-33.77668985	151.136542
MACQUARIE PARK	Porters Creek Depot - Proposed Operations Centre Site	160 Wicks ROAD	Landfill	Regulation under CLM Act not required	-33.78581579	151.1367075
MAITLAND	Coles Express Service Station	235 High STREET	Service Station	Regulation under CLM Act not required	-32.73923807	151.5620399

Suburb	SiteName	Address	ContaminationActivityType	ManagementClass	Latitude	Longitude
MAITLAND	Hannan and High Street	Hannan Street and High STREET	Service Station	Regulation under CLM Act not required	-32.72731682	151.5515673
MAITLAND	Maitland Gasworks	Charles STREET	Gasworks	Contamination currently regulated under CLM Act	-32.73603658	151.5578926
MALABAR	ANZAC Rifle Range former landfill	Franklin STREET	Landfill	Regulation being finalised	-33.95792671	151.2566373
MANDALONG	Mandalong Mine	Mandalong ROAD	Other Industry	Regulation under CLM Act not required	-33.11725583	151.4616452
MANGROVE MOUNTAIN	Poultry Litter Containment Pit site	258 Waratah ROAD	Unclassified	Regulation under CLM Act not required	-33.28917947	151.1672284
MANILLA	Tamworth Regional Council Works Depot - Manilla	73 River STREET	Other Petroleum	Regulation under CLM Act not required	-30.74879943	150.7181011
MANLY	Caltex Service Station	86 Pittwater ROAD	Service Station	Regulation under CLM Act not required	-33.79306889	151.2858638
MANLY	Former Little Manly Point Gasworks	Stuart STREET	Gasworks	Ongoing maintenance required to manage residual contamination (CLM Act)	-33.8081596	151.287697
MANLY	Open Space at end of Stuart Street (Lot 1 DP544297)	End of Stuart STREET	Gasworks	Regulation under CLM Act not required	-33.8078063	151.2898273
MANLY	St Patrick's Estate	151 Darley ROAD	Unclassified	Regulation under CLM Act not required	-33.8044568	151.2938595
MANLY VALE	Caltex Service Station Manly Vale	236-238 Condamine STREET	Service Station	Regulation under CLM Act not required	-33.78508231	151.2674386
MANLY VALE	Former Landfill Addiscombe Road	Addiscombe ROAD	Landfill	Contamination currently regulated under CLM Act	-33.78307439	151.2747846
MANNERING PARK	Mannering Park Mini Mart	70 Vales ROAD	Service Station	Regulation under CLM Act not required	-33.15236501	151.5371767
MANNERING PARK	Parkview General Store (a former service station)	2 Vales ROAD	Service Station	Regulation under CLM Act not required	-33.14753814	151.5387832
MARAYONG	7-Eleven (former Mobil Blacktown West) Service Station Marayong	173 Richmond ROAD	Service Station	Regulation under CLM Act not required	-33.75472796	150.8913605
MARAYONG	Woolworths Petrol Service Station Marayong	Corner Vardys Road and Turbo ROAD	Service Station	Regulation under CLM Act not required	-33.7452356	150.9041601

Suburb	SiteName	Address	ContaminationActivityType	ManagementClass	Latitude	Longitude
MARDI	Former Mardi Landfill	70-90 McPherson ROAD	Landfill	Regulation under CLM Act not required	-33.29273289	151.4100941
MARKS POINT	Former Mobil Aviation Depot Belmont Airport	864 Pacific HIGHWAY	Other Petroleum	Regulation under CLM Act not required	-33.06657244	151.6497674
MARKS POINT	Former Mobil Service Station (now 7-Eleven)	770-772 Pacific HIGHWAY	Service Station	Contamination formerly regulated under the CLM Act	-33.05646268	151.6533795
MAROUBRA	Coles Express Pagewood Service Station, Maroubra	299 Bunnerong PARADE	Service Station	Regulation under CLM Act not required	-33.94071282	151.2285063
MARRANGAROO	United (Former Mobil) Service Station Marrangaroo	394-398 Great Western HIGHWAY	Service Station	Regulation under CLM Act not required	-33.45253322	150.1181023
MARRICKVILLE	2 Carrington Road	2 Carrington ROAD	Unclassified	Regulation under CLM Act not required	-33.91567088	151.1589931
MARRICKVILLE	Cooks River Aqueduct	Thornley STREET	Unclassified	Contamination formerly regulated under the CLM Act	-33.92224311	151.1479744
MARRICKVILLE	Former Dry Cleaners and Loading Dock	Smidmore STREET	Other Industry	Contamination currently regulated under CLM Act	-33.90752498	151.1717761
MARRICKVILLE	Former Mobil Service Station	384 Illawarra ROAD	Service Station	Regulation under CLM Act not required	-33.91534969	151.1506717
MARRICKVILLE	Mackey Park	Cnr Richardsons Crescent and Carrington ROAD	Landfill	Regulation under CLM Act not required	-33.9220263	151.1547903
MARRICKVILLE	RailCorp	361 Victoria ROAD	Other Industry	Regulation under CLM Act not required	-33.91404835	151.1557132
MARRICKVILLE	TRW Steering and Suspension	22-28 Carrington ROAD	Other Industry	Ongoing maintenance required to manage residual contamination (CLM Act)	-33.92012667	151.1566181
MARRICKVILLE	Woolworths Petrol Service Station Marrickville	490 Illawarra ROAD	Service Station	Regulation under CLM Act not required	-33.91845177	151.1459951
MARSDEN PARK	226 Grange Avenue	226 Grange AVENUE	Unclassified	Regulation under CLM Act not required	-33.70259609	150.83825
MARSFIELD	Coles Express Service Station Marsfield	189 Epping ROAD	Service Station	Regulation under CLM Act not required	-33.77519246	151.1053691
MARULAN	BP Express Marulan (Northbound)	(Northbound) Hume HIGHWAY	Service Station	Regulation under CLM Act not required	-34.7188332	149.9949547

Suburb	SiteName	Address	ContaminationActivityType	ManagementClass	Latitude	Longitude
MARULAN	BP Service Station	(Southbound) Hume HIGHWAY	Service Station	Regulation under CLM Act not required	-34.71932066	150.0014827
MARYVILLE	7-Eleven Service Station	184-188 Hannell STREET	Service Station	Contamination formerly regulated under the CLM Act	-32.91336028	151.7579315
MASCOT	Aston	551-559 Gardeners ROAD	Landfill	Under assessment	-33.921735	151.19536
MASCOT	Caltex Service Station	125 O'Riordan STREET	Service Station	Regulation under CLM Act not required	-33.92309169	151.1911539
MASCOT	Former Freight Distribution Facility (now High-Density Residential / Commercial)	19-33 Kent ROAD	Unclassified	Regulation under CLM Act not required	-33.9227711	151.1854202
MASCOT	Former Mascot Galvanising	336-348 King STREET	Metal Industry	Contamination currently regulated under CLM Act	-33.92902126	151.185874
MASCOT	Former Shell Service Station Mascot	746 Botany ROAD	Service Station	Contamination formerly regulated under the CLM Act	-33.92352295	151.1955852
MASCOT	Former Zinc Smelter and Paint Manufacturing Facility	163 O'Riordan STREET	Metal Industry	Regulation under CLM Act not required	-33.92526513	151.1892582
MASCOT	Heritage Business Centre	5-9 Ricketty STREET	Unclassified	Regulation under CLM Act not required	-33.92029202	151.1816656
MASCOT	Linear Park	Off O'Riordan STREET	Landfill	Regulation under CLM Act not required	-33.92278693	151.1904751
MASCOT	Mascot Pioneer Plating	25-29 Ricketty STREET	Metal Industry	Contamination currently regulated under CLM Act	-33.92075288	151.1824801
MASCOT	Sokol Corporation	50-56 Robey STREET	Other Industry	Regulation under CLM Act not required	-33.93162265	151.1904955
MASCOT	Telstra Exchange	904-922 Botany ROAD	Other Industry	Regulation under CLM Act not required	-33.9293166	151.1942777
MATRAVILLE	7-Eleven Service Station Matraville	515 Bunnerong ROAD	Service Station	Contamination currently regulated under CLM Act	-33.95943536	151.2317598
MATRAVILLE	Eastern Suburbs Memorial Park	12 Military ROAD	Chemical Industry	Regulation under CLM Act not required	-33.9719906	151.2274386
MATRAVILLE	Former Golden Fleece Terminal No1	133 -149 Beauchamp ROAD	Other Petroleum	Contamination formerly regulated under the CLM Act	-33.95759006	151.2252023

Suburb	SiteName	Address	ContaminationActivityType	ManagementClass	Latitude	Longitude
MATRAVILLE	Former Golden Fleece Terminal No2	151 Beauchamp ROAD	Other Petroleum	Contamination formerly regulated under the CLM Act	-33.95719404	151.2259884
MATRAVILLE	Former Rieco Incinerator	Kain AVENUE	Other Industry	Contamination being managed via the planning process (EP&A Act)	-33.95980534	151.2423679
MATRAVILLE	Port Botany Bus Depot	7 Bumborah Point ROAD	Other Petroleum	Regulation under CLM Act not required	-33.96880413	151.2255889
MATRAVILLE	Vacant Lot	3 Wilkes AVENUE	Other Industry	Regulation under CLM Act not required	-33.96006406	151.2431087
MAYFIELD	7-Eleven (Former Mobil) Service Station	412-416 Maitland ROAD	Service Station	Regulation under CLM Act not required	-32.89292005	151.7300948
MAYFIELD	Australian Tube Mills Newcastle Site	Industrial DRIVE	Metal Industry	Under assessment	-32.88835767	151.7450751
MAYFIELD	BHP Steel River	The Buffer Zone' extending directly adjacent to the Hunter River; near the Tourle Street Bridge STREET	Metal Industry	Contamination currently regulated under CLM Act	-32.8773556	151.7252427
MAYFIELD	Hunter River Sediments	Bed Sediments of the Hunter adjacent to Lot 221 DP1013964 RIVER	Metal Industry	Contamination formerly regulated under the CLM Act	-32.89203741	151.7646702
MAYFIELD	OneSteel (BHP)	Industrial DRIVE	Metal Industry	Contamination currently regulated under CLM Act	-32.88365878	151.7448793
MAYFIELD	Shell Coles Express Service Station	63-69 Maud STREET	Service Station	Regulation under CLM Act not required	-32.89358962	151.7221298
MAYFIELD	Waratah Steel Mill	23 Frith STREET	Metal Industry	Regulation under CLM Act not required	-32.89426592	151.7257429
MAYFIELD NORTH	BHPB Closure site and bed sediments of the Hunter River	Bound by Hunter River, Selwyn Street & Industrial DRIVE	Metal Industry	Ongoing maintenance required to manage residual contamination (CLM Act)	-32.89436064	151.7590762
MAYFIELD NORTH	Former BHPB Supply site	Industrial DRIVE	Metal Industry	Ongoing maintenance required to manage residual contamination (CLM Act)	-32.88583061	151.7386157
MAYFIELD NORTH	OneSteel - Newcastle Wire, Rod and Bar Mills	141 & 151 Ingall STREET	Metal Industry	Under assessment	-32.89008485	151.752949
MAYFIELD WEST	Koppers Coal Tar	East of Woodstock Street and Tourle STREET	Other Industry	Contamination currently regulated under POEO Act	-32.88592437	151.7361839
MAYFIELD WEST	Stevenson Park landfill	2/559 Maitland ROAD	Landfill	Regulation under CLM Act not required	-32.88472556	151.7224791

Suburb	SiteName	Address	ContaminationActivityType	ManagementClass	Latitude	Longitude
MAYFIELD WEST	Tourle Street Bridge Project	Tourle STREET	Landfill	Regulation under CLM Act not required	-32.88075518	151.7330073
MCDOUGALLS HILL	Caltex Service Station	4949 New England HIGHWAY	Service Station	Regulation under CLM Act not required	-32.54484714	151.1490757
MEADOWBANK	Former Council Works Depot	2 Parsonage STREET	Unclassified	Regulation under CLM Act not required	-33.82191421	151.0951974
MENAI	7-Eleven (Former Mobil) Service Station Menai	289 Menai ROAD	Service Station	Contamination currently regulated under CLM Act	-34.01579095	151.0131737
MENAI	Caltex Service Station Menai	1 Carter Road ROAD	Service Station	Regulation under CLM Act not required	-34.01654043	151.0124133
MENANGLE	285 Finns Road, Menangle NSW	285 Finns ROAD	Unclassified	Regulation under CLM Act not required	-34.1291386	150.7010393
MEREWETHER	Merewether Childcare Centre	2/23 Caldwell STREET	Unclassified	Regulation under CLM Act not required	-32.94249653	151.7504279
MEREWETHER HEIGHTS	Burwood Beach Wastewater Treatment Works	Lot 1, Scenic DRIVE	Other Industry	Regulation under CLM Act not required	-32.95401348	151.7412468
MERIMBULA	Caltex Service Station	19-25 Merimbula DRIVE	Service Station	Regulation under CLM Act not required	-36.88757881	149.9089159
MERIMBULA	Former Mobil Service Station	27 Market STREET	Service Station	Regulation under CLM Act not required	-36.88941693	149.9103485
MERRYLANDS	7-Eleven Merrylands Service Station	295-297 Merrylands Road, corner Windsor ROAD	Service Station	Regulation under CLM Act not required	-33.83533205	150.9851801
MERRYLANDS	Caltex Service Station	229 Woodville ROAD	Service Station	Regulation under CLM Act not required	-33.84547463	150.9983413
MERRYLANDS	Caltex Service Station Merrylands	148 Woodville ROAD	Service Station	Regulation under CLM Act not required	-33.83818499	150.9997199
MERRYLANDS	Former Stockfeed Manufacturing Site	1-7 & 9-11 Neil STREET	Other Petroleum	Regulation under CLM Act not required	-33.83390257	150.9947449
MERRYLANDS	Former Timber Yard and Hardware	11-19 Centenary ROAD	Other Petroleum	Regulation under CLM Act not required	-33.83083025	150.9698915
MERRYLANDS	Stockland Merrylands Court	249-259 Merrylands ROAD	Service Station	Regulation under CLM Act not required	-33.83560037	150.9869735

Suburb	SiteName	Address	ContaminationActivityType	ManagementClass	Latitude	Longitude
MERRYLANDS WEST	Former Mobil Service Station	3 Centenary ROAD	Service Station	Regulation under CLM Act not required	-33.83214226	150.9698958
MILLER	Caltex Service Station	86 Cartwright AVENUE	Service Station	Regulation under CLM Act not required	-33.91878146	150.8827514
MILLERS FOREST	Chichester Trunk Gravity Main	water pipeline ACCESS	Other Industry	Contamination currently regulated under POEO Act	-32.772877	151.6826841
MILLERS POINT	Former AGL Gasworks	30 - 34 Hickson ROAD	Gasworks	Regulation under CLM Act not required	-33.86179594	151.2031726
MILLERS POINT	Former AGL Gasworks	38 Hickson and road reserve ROAD	Gasworks	Contamination being managed via the planning process (EP&A Act)	-33.86280104	151.2032452
MILLERS POINT	Former AGL Gasworks	Berths 5, 6 and 7 (already demolished) and part Hickson ROAD	Gasworks	Contamination formerly regulated under the CLM Act	-33.86239771	151.2024819
MILLERS POINT	Former AGL Gasworks 36 Hickson Road	36 Hickson ROAD	Gasworks	Contamination formerly regulated under the CLM Act	-33.86243824	151.2032514
MILLERS POINT	Moores Wharf UPSS	4 Towns PLACE	Other Petroleum	Regulation under CLM Act not required	-33.85581123	151.2024759
MILPERRA	Caltex Service Station	264 Milperra ROAD	Service Station	Regulation under CLM Act not required	-33.93018101	150.9910964
MILPERRA	Former Landfill	479 Henry Lawson DRIVE	Landfill	Regulation under CLM Act not required	-33.93394617	150.9776715
MILPERRA	Heatcraft Australia Pty Ltd	286 Horsley ROAD	Other Industry	Regulation under CLM Act not required	-33.94031556	150.9958606
MILPERRA	Riverlands Milperra Property	54 Auld AVENUE	Landfill	Under assessment	-33.930676	150.971422
MILPERRA	United Group Rail Pty Limited	373 Horsley ROAD	Landfill	Regulation under CLM Act not required	-33.93286283	150.9934071
MILTON	Caltex Milton Service Station and Depot	331 Princes HIGHWAY	Service Station	Regulation under CLM Act not required	-35.33154474	150.4492852
MILTON	Former Sanitary Depot	Slaughterhouse ROAD	Other Industry	Regulation under CLM Act not required	-35.33819825	150.4471917
MINCHINBURY	7-Eleven (former Mobil) Service Station	815 Great Western HIGHWAY	Service Station	Regulation under CLM Act not required	-33.78812909	150.8495992

Suburb	SiteName	Address	ContaminationActivityType	ManagementClass	Latitude	Longitude
MINCHINBURY	BP Service Station	1055 Great Western Highway corner Archbold ROAD	Service Station	Regulation under CLM Act not required	-33.78211857	150.8244185
MINTO	Former Endeavour Energy Depot	Pembroke ROAD	Other Petroleum	Regulation under CLM Act not required	-34.0408973	150.8451837
MINTO	Land adjacent to Former Shell depot	Airds Road and Essex STREET	Other Petroleum	Regulation under CLM Act not required	-34.02140447	150.8415134
MINTO	Logistics Hub - Culverston Road, Minto	Culverston ROAD	Other Petroleum	Regulation under CLM Act not required	-34.0421711	150.833825
MINTO	Shell Coles Express Service Station	73 Pembroke STREET	Service Station	Regulation under CLM Act not required	-34.02316454	150.8503118
MIRANDA	Woolworths Service Station	455 Kingsway OTHER	Service Station	Contamination currently regulated under CLM Act	-34.03492814	151.1124681
MITTAGONG	Caltex Mittagong Service Station	65 Bowral ROAD	Service Station	Regulation under CLM Act not required	-34.45245915	150.4381291
MITTAGONG	Enhance (former Coles Express) Service Station	224 Old Hume HIGHWAY	Service Station	Regulation under CLM Act not required	-34.44746118	150.4326183
MITTAGONG	Lots 1 and 2 Alfred St.	Alfred STREET	Other Petroleum	Contamination formerly regulated under the CLM Act	-34.44738105	150.4565159
MOAMA	Caltex Moama Service Station	73 Meninya (Cnr Regent St) STREET	Service Station	Regulation under CLM Act not required	-36.10815134	144.752849
MOLONG	Cabonne BP Service Station	2 Gidley STREET	Service Station	Contamination currently regulated under CLM Act	-33.09026307	148.8695809
MOLONG	Former Gasworks	Hill STREET	Gasworks	Ongoing maintenance required to manage residual contamination (CLM Act)	-33.09074595	148.8703262
MONA VALE	7-Eleven (former Mobil) Service Station	24 Barrenjoey ROAD	Service Station	Regulation under CLM Act not required	-33.676909	151.3082515
MONA VALE	BP Peninsula Express Service Station	Corner Barrenjoey Road and Darley Street East STREET	Service Station	Regulation under CLM Act not required	-33.67670799	151.3090068
MONA VALE	BP Service Station Mona Vale	1721 Pittwater ROAD	Service Station	Regulation under CLM Act not required	-33.68043443	151.3023553
MONA VALE	Caltex Investigation Area	Polo Ave, Perak STREET	Service Station	Contamination formerly regulated under the CLM Act	-33.67431333	151.3091148

Suburb	SiteName	Address	ContaminationActivityType	ManagementClass	Latitude	Longitude
MONA VALE	Former Caltex service station and adjacent properties	79 Barrenjoey Road, 2 Polo Avenue, 6 Polo Avenue, 45 Bassett STREET	Service Station	Contamination formerly regulated under the CLM Act	-33.6743659	151.3096932
MONA VALE	Mona Vale Bus Depot	58 Darley STREET	Other Petroleum	Contamination currently regulated under CLM Act	-33.67452414	151.3074246
MONA VALE	Taronga Place Mona Vale properties	Taronga PLACE	Other Petroleum	Contamination currently regulated under CLM Act	-33.67422848	151.3066972
MOOBALL	Mooball General Store	5913 Tweed Valley WAY	Service Station	Regulation under CLM Act not required	-28.44204594	153.4887648
MOONBI	Caltex Moonbi Service Station	New England HIGHWAY	Service Station	Regulation under CLM Act not required	-31.02264369	151.069094
MOORE PARK	Area 2, Moore Park	Driver AVENUE	Unclassified	Regulation under CLM Act not required	-33.89426868	151.2226839
MOOREBANK	ABB Australia Pty Ltd	(a) 1 Bapaume ROAD	Other Industry	Ongoing maintenance required to manage residual contamination (CLM Act)	-33.94143741	150.9208754
MOOREBANK	Caltex Service Station	216 Newbridge ROAD	Service Station	Regulation under CLM Act not required	-33.92930835	150.9551469
MOOREBANK	Caltex Service Station Moorebank	2 Bridges ROAD	Service Station	Regulation under CLM Act not required	-33.92839682	150.9327012
MOOREBANK	Former Concrete Recyclers property, Newbridge Road, Moorebank	Newbridge ROAD	Landfill	Regulation under CLM Act not required	-33.9390295	150.9653979
MOOREBANK	Helles Park	Helles AVENUE	Landfill	Under assessment	-33.93633126	150.9221424
MOOREBANK	Joyce Foam Products	5-9 Bridges ROAD	Chemical Industry	Regulation under CLM Act not required	-33.92596302	150.9335273
MOORLAND	Caltex Service Station	99 Jericho ROAD	Service Station	Regulation under CLM Act not required	-31.79436622	152.6514849
MOREE	BP Truckstop and Depot Moree	Newell Highway - 423 Frome STREET	Service Station	Regulation under CLM Act not required	-29.48223274	149.8463679
MOREE	Caltex Depot	101 Gosport STREET	Other Petroleum	Regulation under CLM Act not required	-29.47603684	149.8476728
MOREE	Caltex Service Station	54 Alice STREET	Service Station	Contamination currently regulated under CLM Act	-29.47158492	149.8433182

Suburb	SiteName	Address	ContaminationActivityType	ManagementClass	Latitude	Longitude
MOREE	Former Freedom Service Station Site Moree	1 Dover STREET	Service Station	Contamination formerly regulated under the CLM Act	-29.4715814	149.8440279
MOREE	Former Golden Fleece Depot	Gosport STREET	Other Petroleum	Contamination formerly regulated under the CLM Act	-29.47698315	149.8477108
MOREE	Former Mobil Depot	Gosport STREET	Other Petroleum	Contamination formerly regulated under the CLM Act	-29.47764104	149.8478284
MOREE	Former Shell Depot	Adelaide STREET	Other Petroleum	Contamination formerly regulated under the CLM Act	-29.47655335	149.8465698
MOREE	Moree Airport Evaporation Pond	Newell HIGHWAY	Unclassified	Regulation under CLM Act not required	-29.50289837	149.8411301
MOREE	Shell Coles Express Service Station	Corner Gwydir and Balo STREET	Service Station	Regulation under CLM Act not required	-29.46081826	149.8419975
MOREE	Sunnyside Road	Sunnyside ROAD	Unclassified	Regulation under CLM Act not required	-29.45652718	149.8226682
MORISSET	Morisset High School	Bridge STREET	Unclassified	Regulation under CLM Act not required	-33.10475221	151.4866482
MORISSET	Railcorp Station Masters Cottage	24 Dora STREET	Unclassified	Regulation under CLM Act not required	-33.10849681	151.4880317
MORISSET	Sanyog Holdings Pty Ltd	57 Dora STREET	Service Station	Regulation under CLM Act not required	-33.10732744	151.4900584
MORPETH	Former Service Station	Swan STREET	Service Station	Regulation under CLM Act not required	-32.72477413	151.6250642
MORPETH	Telstra Cable Installation and RTA Bridge work	Northumberland STREET	Other Petroleum	Regulation under CLM Act not required	-32.72489729	151.6266795
MORTLAKE	Former AGL site	Tennyson ROAD	Gasworks	Contamination formerly regulated under the CLM Act	-33.84287407	151.1109313
MORTLAKE	Former Petroleum Storage Site	108-116 Tennyson ROAD	Other Petroleum	Regulation under CLM Act not required	-33.83979033	151.1064889
MORTLAKE	Kendall Bay Sediments	Kendall BAY	Gasworks	Contamination currently regulated under CLM Act	-33.83905999	151.1120458
MORTLAKE	Majors Bay Redevelopment	14-22 Hilly STREET	Other Industry	Regulation under CLM Act not required	-33.83954617	151.1054674

Suburb	SiteName	Address	ContaminationActivityType	ManagementClass	Latitude	Longitude
MORUYA	Caltex Service Station	26 Campbell STREET	Service Station	Regulation under CLM Act not required	-35.9104985	150.0711419
MORUYA	Caltex Service Station Moruya	80-84 Campbell STREET	Service Station	Regulation under CLM Act not required	-35.91195596	150.0824213
MORUYA	Former Fuel Depot Moruya	11 to 13 Ford STREET	Other Petroleum	Regulation under CLM Act not required	-35.9112243	150.0826475
MOSMAN	7-Eleven Mosman	162A Spit Road Corner Mitchell ROAD	Service Station	Regulation under CLM Act not required	-33.81747016	151.2433633
MOSMAN	7-Eleven Service Station Mosman	45 Spit ROAD	Service Station	Regulation under CLM Act not required	-33.82302718	151.2435627
MOSMAN	Allan Border Oval	Myahgah ROAD	Landfill	Regulation under CLM Act not required	-33.82681534	151.2417712
MOSMAN	BP Express Mosman	175 Ourimbah ROAD	Service Station	Regulation under CLM Act not required	-33.82106459	151.2332921
MOSMAN	BP Service Station	175 Ourimbah ROAD	Service Station	Regulation under CLM Act not required	-33.82106757	151.233291
MOSS VALE	Coles Express Service Station	579 Argyle STREET	Service Station	Regulation under CLM Act not required	-34.55313422	150.364684
MOSS VALE	Moss Vale Refuelling Facility	Lackey ROAD	Other Petroleum	Regulation under CLM Act not required	-34.54662421	150.3721525
MOSS VALE	Woolworths Service Station Moss Vale	609 Argyle STREET	Service Station	Regulation under CLM Act not required	-34.55409411	150.3609797
MOUNT ANNAN	Great Southern Railways Aqueduct	Off Narellan ROAD	Unclassified	Regulation under CLM Act not required	-34.07308479	150.7707436
MOUNT ANNAN	Woolworths Caltex Mount Annan	157 Narellan (Corner Smeaton Grange Road) ROAD	Service Station	Regulation under CLM Act not required	-34.04685527	150.7610434
MOUNT COLAH	Caltex Service Station Mount Colah	603 Pacific HIGHWAY	Service Station	Regulation under CLM Act not required	-33.67034662	151.1151861
MOUNT COLAH	Foxglove Oval	Foxglove ROAD	Landfill	Contamination currently regulated under CLM Act	-33.65829855	151.1229638
MOUNT DRUITT	7-Eleven Mount Druitt	Lot 6 Luxford ROAD	Other Petroleum	Regulation under CLM Act not required	-33.76483839	150.8254157

Suburb	SiteName	Address	ContaminationActivityType	ManagementClass	Latitude	Longitude
MOUNT DRUITT	Caltex (former Mobil) Service Station, 17 Mount Street, Mount Druitt	17 Mount STREET	Service Station	Regulation under CLM Act not required	-33.76567994	150.8244544
MOUNT HUTTON	Woolworths Service Station	46 Wilsons ROAD	Service Station	Regulation under CLM Act not required	-32.9836378	151.67309
MOUNT PRITCHARD	7-Eleven Service Station	352 Elizabeth DRIVE	Service Station	Regulation under CLM Act not required	-33.90260656	150.8963326
MOUNT THORLEY	Bulga Surface Operations	Broke ROAD	Other Industry	Regulation under CLM Act not required	-32.68325751	151.1206158
MOUNT THORLEY	Lowes Petroleum (Former BP) Depot Mount Thorley	74 Mount Thorley ROAD	Other Petroleum	Regulation under CLM Act not required	-32.62443074	151.1025122
MOUNT VICTORIA	Caltex Service Station	36a Great Western HIGHWAY	Service Station	Regulation under CLM Act not required	-33.58436517	150.2465528
MOUNT VICTORIA	Former Mobil Service Station	81 Great Western HIGHWAY	Service Station	Regulation under CLM Act not required	-33.5889727	150.2511783
MUDGEE	BP Service Station Mudgee	77 Church STREET	Service Station	Regulation under CLM Act not required	-32.59545872	149.588123
MUDGEE	Caltex Service Station	114-116 Church STREET	Service Station	Regulation under CLM Act not required	-32.59428029	149.5876199
MUDGEE	Former Caltex Depot Mudgee	cnr Nicholson Street & Atkinson STREET	Other Petroleum	Regulation under CLM Act not required	-32.60125298	149.5851398
MUDGEE	Former Essential Energy Depot	27-31 Inglis STREET	Other Industry	Regulation under CLM Act not required	-32.60076552	149.5858905
MUDGEE	Mobil Depot	47 Douro STREET	Other Petroleum	Contamination currently regulated under CLM Act	-32.60023979	149.5823448
MUDGEE	Mudgee Gasworks	Mortimer Street and Court STREET	Gasworks	Regulation under CLM Act not required	-32.59168859	149.5817705
MUDGEE	Shell Coles Express Service Station	47 Church STREET	Service Station	Regulation under CLM Act not required	-32.59347493	149.5884623
MULGRAVE	7-Eleven (former Mobil) Service Station	Corner Windsor Road and Mulgrave ROAD	Service Station	Regulation under CLM Act not required	-33.61687781	150.8341809
MULLUMBIMBY	Station Street, Mullumbimby NSW 2482	Station STREET	Other Industry	Regulation being finalised	-28.55211357	153.5035218

Suburb	SiteName	Address	ContaminationActivityType	ManagementClass	Latitude	Longitude
MULWALA	Mulwala ADI Explosives Factory	Bayly STREET	Other Industry	Regulation under CLM Act not required	-35.97572689	145.9809786
MURWILLUMBAH	Murwillumbah Ambulance Depot	27 Queen STREET	Other Petroleum	Regulation under CLM Act not required	-28.32552576	153.4000182
MURWILLUMBAH SOUTH	Caltex Murwillumbah (formerly Puma)	182 Tweed Valley WAY	Service Station	Contamination currently regulated under CLM Act	-28.3263681	153.4103824
MURWILLUMBAH SOUTH	Former Norco Butter Factory (Eastern Portion)	230 Tweed Valley WAY	Other Petroleum	Regulation under CLM Act not required	-28.32791359	153.4073052
MUSWELLBROOK	Bayswater Power Station	New England HIGHWAY	Other Industry	Regulation under CLM Act not required	-32.3954046	150.9502683
MUSWELLBROOK	Caltex Muswellbrook Service Station	84-86 Maitland STREET	Service Station	Regulation under CLM Act not required	-32.27793094	150.8980938
MUSWELLBROOK	Caltex Service Station	12-16 Sydney STREET	Service Station	Regulation under CLM Act not required	-32.26785559	150.8879601
MUSWELLBROOK	Former Caltex Depot	1 Lower William STREET	Other Petroleum	Regulation under CLM Act not required	-32.26614257	150.8865136
MUSWELLBROOK	Former Caltex Depot	47-50 Victoria STREET	Service Station	Regulation under CLM Act not required	-32.26788823	150.8930609
MUSWELLBROOK	Former Gasworks	Corner Carl Street and Foley STREET	Gasworks	Regulation under CLM Act not required	-32.26672337	150.8935982
MUSWELLBROOK	Former Industrial Site	Lot 89 Rathmore STREET	Other Industry	Regulation under CLM Act not required	-32.30544071	150.8823657
MUSWELLBROOK	Former Mobil Depot Muswellbrook	43-51 Ford STREET	Other Petroleum	Regulation under CLM Act not required	-32.2599725	150.887573
MUSWELLBROOK	Former Pit Top No. 1 Colliery Muswellbrook Coal	Corner Clendinning Street and Victoria STREET	Other Industry	Regulation under CLM Act not required	-32.27031992	150.9009981
MUSWELLBROOK	United Branded (Former Mobil) Service Station Muswellbrook	49-51 Maitland STREET	Service Station	Regulation under CLM Act not required	-32.27218162	150.8900206
MUSWELLBROOK	Vacant Rail Land	27 Brook STREET	Unclassified	Regulation under CLM Act not required	-32.26346086	150.8873181
MUSWELLBROOK	Woolworths Petrol	72 Brook STREET	Service Station	Regulation under CLM Act not required	-32.26325377	150.8905966

Suburb	SiteName	Address	ContaminationActivityType	ManagementClass	Latitude	Longitude
NABIAC	Caltex Service Station Nabiac	3964 Wallanbah (Cnr Wallanbah Rd and Pacific Hwy) ROAD	Service Station	Regulation under CLM Act not required	-32.09864883	152.3754346
NAMBUCCA HEADS	Former Mobil Service Station	6 Bowra STREET	Service Station	Regulation under CLM Act not required	-30.64282127	153.0035884
NARELLAN	Caltex Service Station Narellan	1 George Hunter DRIVE	Service Station	Regulation under CLM Act not required	-34.03963992	150.7432386
NARELLAN	Former Landfill	1 Elyard STREET	Landfill	Regulation under CLM Act not required	-34.043474	150.7393256
NAROOMA	Former Caltex - Narooma	82 Princes HIGHWAY	Service Station	Contamination formerly regulated under the CLM Act	-36.21711766	150.1279305
NAROOMA	Narooma BP - 90 Campbell St, Narooma	90 Campbell STREET	Service Station	Under assessment	-36.216338	150.130227
NAROOMA	Narooma Service Station	60 Princes HIGHWAY	Service Station	Regulation under CLM Act not required	-36.21617955	150.126261
NARRABEEN	7-Eleven Narrabeen North	1501-1505 Pittwater Road, corner Gondola ROAD	Service Station	Regulation under CLM Act not required	-33.70749859	151.296351
NARRABEEN	7-Eleven Service Station	1234 Pittwater ROAD	Service Station	Regulation under CLM Act not required	-33.71958892	151.298272
NARRABEEN	Caltex Service Station	1509-1511 Pittwater ROAD	Service Station	Regulation under CLM Act not required	-33.70455756	151.2969352
NARRABEEN	Narrabeen Shotgun Range Sydney Academy of Sport	Wakehurst PARKWAY	Unclassified	Ongoing maintenance required to manage residual contamination (CLM Act)	-33.72138423	151.2642798
NARRABEEN	Shell Coles Express Service Station	1418 Pittwater ROAD	Service Station	Regulation under CLM Act not required	-33.70013931	151.3002782
NARRABRI	Caltex Narrabri Service Station	31 Dangar (Cnr Anne and Dangar) STREET	Service Station	Regulation under CLM Act not required	-30.32989667	149.7756598
NARRABRI	Caltex Service Station	13 Doyle STREET	Service Station	Regulation under CLM Act not required	-30.3239182	149.7843052
NARRABRI	Caltex Service Station	31-35 Cooma ROAD	Service Station	Regulation under CLM Act not required	-30.33968576	149.7657241
NARRABRI	Caltex Service Station	12 Reid STREET	Other Petroleum	Regulation under CLM Act not required	-30.32282764	149.7901182

Suburb	SiteName	Address	ContaminationActivityType	ManagementClass	Latitude	Longitude
NARRABRI	Caltex Service Station	7-13 James STREET	Service Station	Regulation under CLM Act not required	-30.33016168	149.7940732
NARRABRI	Cargill Soapstock Disposal Site	Westport ROAD	Unclassified	Contamination formerly regulated under the CLM Act	-30.4698458	149.6981931
NARRABRI	Lowes Petroleum (Former Mobil) Narrabri Depot	3 Old Gunnedah ROAD	Other Petroleum	Regulation under CLM Act not required	-30.33473586	149.789587
NARRANDERA	Former Mobil Emoleum Narrandera Depot	5-7 Margaret STREET	Other Petroleum	Regulation under CLM Act not required	-34.74105391	146.5628144
NARRANDERA	Former Mobil Narrandera Depot	24 Whitton STREET	Other Petroleum	Regulation under CLM Act not required	-34.7410523	146.5620667
NARROMINE	Narromine Fuel (Former Caltex) Service Station	Cnr Burraway Street and Algalah STREET	Service Station	Regulation under CLM Act not required	-32.23565321	148.2454259
NELLIGEN	Former Clay Target Shooting Range	1398 Kings Highway and adjoining land on Old Bolaro Mountain ROAD	Unclassified	Contamination currently regulated under CLM Act	-35.64392469	150.0955224
NELLIGEN	Lot 2 Old Bolaro Road	Old Bolaro ROAD	Unclassified	Contamination formerly regulated under the CLM Act	-35.64485609	150.0937341
NELSON BAY	Former Caltex Service Station Nelson Bay	38 Stockton STREET	Service Station	Regulation under CLM Act not required	-32.72335662	152.1429384
NELSON BAY	Shell Coles Express Service Station	25 Stockton STREET	Service Station	Regulation under CLM Act not required	-32.72265762	152.1437317
NEMINGHA	Caltex Service Station and Depot Nemingha	428 Armidale (previously 16 New England Highway) ROAD	Service Station	Regulation under CLM Act not required	-31.12425169	150.9909054
NEUTRAL BAY	Caltex Service Station	16-38 Military ROAD	Service Station	Regulation under CLM Act not required	-33.82907162	151.2163342
NEUTRAL BAY	Shell Coles Express Service Station	200-204 Ben Boyd ROAD	Service Station	Regulation under CLM Act not required	-33.82915781	151.219437
NEW LAMBTON	7-Eleven (former Mobil) Service Station	291 Turton ROAD	Service Station	Regulation under CLM Act not required	-32.91773864	151.7243096
NEW LAMBTON	BP Service Station	105 St James ROAD	Service Station	Regulation under CLM Act not required	-32.92910325	151.7155801
NEW LAMBTON	Caltex Service Station New Lambton	144 Bridges ROAD	Service Station	Regulation under CLM Act not required	-32.93283668	151.7141748

Suburb	SiteName	Address	ContaminationActivityType	ManagementClass	Latitude	Longitude
NEWCASTLE	Newcastle Foreshore	40 Stevenson Place STREET	Other Industry	Regulation under CLM Act not required	-32.92556503	151.7876742
NEWCASTLE	Reclaimed Land	26-28 Honeysuckle DRIVE	Unclassified	Contamination formerly regulated under the CLM Act	-32.92604705	151.7649508
NEWCASTLE	SRA Land	Scott STREET	Gasworks	Regulation under CLM Act not required	-32.92641425	151.7837817
NEWCASTLE	Wharf Road Newcastle Car Park	313-317 Wharf ROAD	Unclassified	Regulation under CLM Act not required	-32.92570385	151.7744076
NEWCASTLE WEST	Former Mobil Service Station	113 Parry STREET	Service Station	Regulation under CLM Act not required	-32.92560628	151.7558542
NEWPORT	7-Eleven (former Mobil) Service Station	307 Barrenjoey ROAD	Service Station	Regulation under CLM Act not required	-33.65632902	151.3182089
NEWPORT	Former Caltex Service Station Newport	316-324 Barrenjoey ROAD	Service Station	Regulation under CLM Act not required	-33.65634516	151.3191571
NEWTOWN	Adjacent to Former Service Station	79 Wilson STREET	Service Station	Contamination formerly regulated under the CLM Act	-33.89630155	151.1826567
NEWTOWN	Aluminium Enterprises	66 Brocks LANE	Metal Industry	Contamination was addressed via the planning process (EP&A Act)	-33.89467126	151.1847528
NEWTOWN	Caltex Service Station Newtown	26 - 36 Enmore ROAD	Service Station	Regulation under CLM Act not required	-33.89851331	151.17714
NEWTOWN	Former Service Station	81 Wilson STREET	Service Station	Contamination formerly regulated under the CLM Act	-33.89626791	151.1827556
NORAVILLE	Former Toukley Landfill	Wilfred Barrett DRIVE	Landfill	Regulation under CLM Act not required	-33.27734185	151.5537784
NORTH ALBURY	Caltex Service Station and Diesel Stop	79 Union ROAD	Service Station	Regulation under CLM Act not required	-36.05496713	146.9487635
NORTH BOAMBEE VALLEY	Caltex Service Station	Cnr Pacific Hwy & Halls ROAD	Service Station	Regulation under CLM Act not required	-30.30639482	153.1007996
NORTH BONDI	Caltex Service Station North Bondi	321 Old South Head ROAD	Service Station	Regulation under CLM Act not required	-33.88463526	151.268551
NORTH NARRABEEN	7-Eleven Service Station	1501-1503 Pittwater ROAD	Service Station	Regulation under CLM Act not required	-33.70749859	151.296351

Suburb	SiteName	Address	ContaminationActivityType	ManagementClass	Latitude	Longitude
NORTH RICHMOND	Caltex Service Station	50 Bells Line Of ROAD	Service Station	Regulation under CLM Act not required	-33.57991338	150.7202346
NORTH ROCKS	7-Eleven Service Station North Rocks	340 North Rocks ROAD	Service Station	Regulation under CLM Act not required	-33.76895144	151.0305952
NORTH ST MARYS	BP Service Station	76 Glossop STREET	Service Station	Regulation under CLM Act not required	-33.76020183	150.7818149
NORTH ST MARYS	Mt Druitt Transmission Substation	69 Kurrajong ROAD	Other Industry	Regulation being finalised	-33.76376093	150.7921691
NORTH STRATHFIELD	Budget Service Station	143 Concord ROAD	Service Station	Regulation under CLM Act not required	-33.85945248	151.0927853
NORTH STRATHFIELD	Former Caltex Service Station	92a Concord ROAD	Service Station	Regulation under CLM Act not required	-33.86244297	151.0932434
NORTH SYDNEY	Iora Complex	1 Kiara PLACE	Gasworks	Regulation under CLM Act not required	-33.843145	151.2161142
NORTH SYDNEY	Neutral Bay Sediments	Adjacent to Sub Base Platypus, High STREET	Gasworks	Contamination formerly regulated under the CLM Act	-33.8417682	151.2158756
NORTH SYDNEY	Sub Base Platypus (previously HMAS Platypus)	High STREET	Gasworks	Contamination formerly regulated under the CLM Act	-33.84325935	151.2170347
NORTH WOLLONGONG	Former Mobil Depot	122-126 Montague STREET	Other Petroleum	Regulation under CLM Act not required	-34.40988259	150.8939374
NORTHMEAD	7-Eleven Service Station Northmead	56 Windsor ROAD	Service Station	Regulation under CLM Act not required	-33.79090731	150.9967332
NORTHMEAD	Caltex Service Station	98-100 Windsor ROAD	Service Station	Regulation under CLM Act not required	-33.78786563	150.9945909
NORTHMEAD	Coles Express Service Station Northmead	197 Windsor ROAD	Service Station	Regulation under CLM Act not required	-33.77741733	151.0001719
NORTHMEAD	Former Prestige Plastics	1C Redbank ROAD	Other Industry	Regulation under CLM Act not required	-33.79716925	150.989926
NORTHMEAD	Sydney Water Land	51c Hammers ROAD	Landfill	Regulation under CLM Act not required	-33.7887535	150.9858088
NOWRA	Fire Station	69 Bridge ROAD	Gasworks	Regulation under CLM Act not required	-34.87081582	150.6004881

Suburb	SiteName	Address	ContaminationActivityType	ManagementClass	Latitude	Longitude
NOWRA	Former gasworks	Lamonds LANE	Gasworks	Ongoing maintenance required to manage residual contamination (CLM Act)	-34.87111182	150.6000803
NOWRA	Former Gasworks Managers Residence	24 Osborne STREET	Gasworks	Regulation under CLM Act not required	-34.8708875	150.5992586
NOWRA	Former Hollingworth Scrap Yard	72-74 Jervis and 117 East STREET	Other Industry	Regulation under CLM Act not required	-34.88324216	150.6034361
NOWRA	Harry Sawkins Park	Bounded by Princes Hwy, Graham St & McGrath AVENUE	Gasworks	Regulation under CLM Act not required	-34.87093993	150.6037157
NOWRA	Historically Filled Land	70 Bridge ROAD	Unclassified	Regulation under CLM Act not required	-34.87081809	150.6013231
NOWRA	Shell Coles Express Service Station	55 Kinghorne STREET	Service Station	Regulation under CLM Act not required	-34.87633757	150.6023481
NOWRA	Woolworths Service Station	60 North Street STREET	Service Station	Regulation under CLM Act not required	-34.87266278	150.6014052
NOWRA EAST	Mobil Service Station	Lot 3 Kalandar STREET	Service Station	Contamination formerly regulated under the CLM Act	-34.88850535	150.6093504
NYNGAN	Caltex Service Station	39-41 Pangee STREET	Service Station	Regulation under CLM Act not required	-31.56101006	147.1914997
NYNGAN	Caltex Service Station	126 Pangee STREET	Service Station	Regulation under CLM Act not required	-31.56482841	147.2002892
NYNGAN	Main West Rail Line	Mitchell HIGHWAY	Other Industry	Regulation under CLM Act not required	-31.6411651	147.344176
OAK FLATS	Shellharbour City Works Depot	132 Industrial ROAD	Other Industry	Regulation under CLM Act not required	-34.56546013	150.8087225
OBERON	Caltex Service Station and Depot	Lowes Mount ROAD	Service Station	Regulation under CLM Act not required	-33.69509055	149.8570553
OBERON	CSR Ltd Property and King's Stockyard Creek	Off Endeavour STREET	Other Industry	Contamination formerly regulated under the CLM Act	-33.6922152	149.8686909
OBERON	Former Shell Depot	32 O'Connell ROAD	Other Petroleum	Regulation under CLM Act not required	-33.6997172	149.8450057
OBERON	Oberon Timber Complex	Lowes Mount ROAD	Other Industry	Regulation under CLM Act not required	-33.69264862	149.8564588

Suburb	SiteName	Address	ContaminationActivityType	ManagementClass	Latitude	Longitude
OCEAN SHORES	Former Ocean Shores Service Station	Pacific HIGHWAY	Service Station	Regulation under CLM Act not required	-28.51270299	153.5301496
OLD GUILDFORD	Caltex Service Station	636-644 Woodville ROAD	Service Station	Regulation under CLM Act not required	-33.86670857	150.9879189
OLD TOONGABBIE	Baulkham Hills Transmission Substation	191z Old Windsor ROAD	Other Industry	Under assessment	-33.78166777	150.9689625
ORANGE	5-7 Edward St Orange	5-7 Edward STREET	Other Industry	Contamination currently regulated under CLM Act	-33.2991077	149.1034092
ORANGE	BP (Reliance Petroleum) Service Station Orange	56-60 Bathurst ROAD	Service Station	Regulation under CLM Act not required	-33.28980053	149.1086212
ORANGE	BP Orange Service Station (Reliance Petroleum)	81 Summer STREET	Service Station	Regulation under CLM Act not required	-33.2825884	149.0951535
ORANGE	BP-Branded Lowes Petroleum Depot	197 - 201 Margaret STREET	Other Petroleum	Regulation under CLM Act not required	-33.27145977	149.1078103
ORANGE	Caltex Orange Depot	184 Byng STREET	Service Station	Regulation under CLM Act not required	-33.28285589	149.1050273
ORANGE	Caltex Summer Street Service Station Orange	70-74 Summer Street, corner Hill STREET	Service Station	Regulation under CLM Act not required	-33.28311722	149.0940712
ORANGE	Former Fuel Depot	24-28 Peisley STREET	Other Petroleum	Contamination currently regulated under CLM Act	-33.29624293	149.1017277
ORANGE	Former Mobil Service Station	24-28 Bathurst ROAD	Service Station	Regulation under CLM Act not required	-33.2866912	149.1066505
ORANGE	Former Mobil Service Station	168 Peisley STREET	Service Station	Regulation under CLM Act not required	-33.28525478	149.1037259
ORANGE	Lowes Petroleum (BP-branded) Service Station	76 Peisley STREET	Service Station	Regulation under CLM Act not required	-33.29025034	149.1027194
ORANGE	Woolworths Orange Service Station	357-361 Summer Street, corner William STREET	Service Station	Regulation under CLM Act not required	-33.28445811	149.1053604
OURIMBAH	Palmdale Service Centre Pty Ltd	3130 Pacific HIGHWAY	Service Station	Regulation under CLM Act not required	-33.3381336	151.374586
OURIMBAH	Shell Coles Express Service Station	78-80 Pacific HIGHWAY	Service Station	Regulation under CLM Act not required	-33.3468202	151.3710098

Suburb	SiteName	Address	ContaminationActivityType	ManagementClass	Latitude	Longitude
OURIMBAH	United Ourimbah	51 Pacific HIGHWAY	Service Station	Under assessment	-33.36025941	151.3694483
OXLEY VALE	Hayes Transport Services	10 Manilla ROAD	Other Petroleum	Regulation under CLM Act not required	-31.06991417	150.9101381
OYSTER BAY	Shell Coles Express Service Station	20 Carvers ROAD	Service Station	Contamination currently regulated under CLM Act	-34.00934475	151.0758626
OYSTER COVE	Cove Marine Pty Ltd	60 Frederick STREET	Unclassified	Contamination currently regulated under POEO Act	-32.73549959	151.952446
PADDINGTON	7-Eleven Service Station	59 Oxford STREET	Service Station	Contamination currently regulated under CLM Act	-33.88322921	151.2205024
PADDINGTON	Former Workshop	52 Hopewell STREET	Other Industry	Regulation under CLM Act not required	-33.88195798	151.2220744
PADSTOW	Caltex Padstow	115 Fairford ROAD	Service Station	Regulation under CLM Act not required	-33.9434571	151.0345671
PADSTOW	Former Exide Battery Manufacturing & Recycling	55 Bryant STREET	Other Industry	Contamination currently regulated under CLM Act	-33.94265241	151.0378986
PADSTOW	Foseco Australia	7 Stuart STREET	Chemical Industry	Regulation under CLM Act not required	-33.94342957	151.0377316
PADSTOW	Galvatech	49 Gow STREET	Metal Industry	Contamination currently regulated under POEO Act	-33.93808679	151.0346862
PADSTOW	Sebel Furniture	Parts 64 and 92 Gow STREET	Other Industry	Regulation under CLM Act not required	-33.93606752	151.0322057
PADSTOW	Selleys / Dulux	1-29 Gow STREET	Chemical Industry	Regulation under CLM Act not required	-33.93904125	151.0381725
PAGEWOOD	Former Email Site	Corner of Page Street and Holloway STREET	Metal Industry	Ongoing maintenance required to manage residual contamination (CLM Act)	-33.94302462	151.2132036
PAMBULA	Offsite area (roadways) adjacent to United Service Station Pambula (former Shell)	Corner Quondola Street and Bullara STREET	Service Station	Regulation under CLM Act not required	-36.93104481	149.8746763
PARKES	BP Reliance East End Service Station Parkes	46 Clarinda STREET	Service Station	Regulation under CLM Act not required	-33.14243539	148.1846227
PARKES	BP Truckstop	(Newell Highway) 1 Forbes ROAD	Other Petroleum	Regulation under CLM Act not required	-33.14309226	148.1710282

Suburb	SiteName	Address	ContaminationActivityType	ManagementClass	Latitude	Longitude
PARKES	Caltex Service Station Parkes	352-360 Clarinda STREET	Service Station	Regulation under CLM Act not required	-33.13317454	148.173643
PARKES	Former BP Telescope Service Station	339-341 Clarinda STREET	Service Station	Regulation under CLM Act not required	-33.13216152	148.1743239
PARKES	Former Caltex Parkes (Mugincoble) Depot - Eugowra Rd, Mugincoble	Eugowra ROAD	Service Station	Regulation under CLM Act not required	-33.19007031	148.224822
PARKES	Former Parkes Gas Works (including Rail Corridor and offsite land)	129 Woodward Street and land within the Parkes railway CORRIDOR	Gasworks	Contamination currently regulated under CLM Act	-33.14480316	148.1844397
PARKLEA	Caltex Parklea Service Station	Old Windsor (north of Miami Street) ROAD	Service Station	Regulation under CLM Act not required	-33.72427108	150.9388531
PARRAMATTA	7-Eleven (former Mobil) Service Station	81 Victoria ROAD	Service Station	Regulation under CLM Act not required	-33.80919769	151.0142894
PARRAMATTA	BP Service Station	435 Church STREET	Service Station	Regulation under CLM Act not required	-33.80498714	151.0056151
PARRAMATTA	Coleman Oval Embankment	Cnr of Pitt STREET and Maquarie STREET	Unclassified	Regulation under CLM Act not required	-33.80441625	150.9954841
PARRAMATTA	Parramatta Park Toilet Block Demolition	The Cresent Toilet Block Parramatta PARK	Unclassified	Regulation under CLM Act not required	-33.81054034	150.9961968
PAUPONG	Former Timber Treatment Plant	Off Paupong ROAD	Other Industry	Regulation under CLM Act not required	-36.57657408	148.6624998
PENDLE HILL	7-Eleven Service Station	217 Wentworth AVENUE	Service Station	Regulation under CLM Act not required	-33.8017814	150.9577994
PENNANT HILLS	Shell Coles Express Pennant Hills West	386 Pennant Hills ROAD	Service Station	Contamination formerly regulated under the CLM Act	-33.73928611	151.0679704
PENRITH	7-Eleven (former Mobil) Service Station	212-222 Andrews ROAD	Service Station	Regulation under CLM Act not required	-33.73059678	150.6952571
PENRITH	7-Eleven Service Station Penrith	30 Henry STREET	Service Station	Regulation under CLM Act not required	-33.75408799	150.7045594
PENRITH	BP Express Service Station	Corner Coreen Avenue and Castlereagh ROAD	Service Station	Regulation under CLM Act not required	-33.74385498	150.6925743
PENRITH	Caltex Penrith Service Station	153 Coreen AVENUE	Service Station	Regulation under CLM Act not required	-33.74287244	150.6927071

Suburb	SiteName	Address	ContaminationActivityType	ManagementClass	Latitude	Longitude
PENRITH	Caltex Service Station	Castlereagh Rd Cnr Lugard STREET	Service Station	Regulation under CLM Act not required	-33.73426843	150.6933382
PENRITH	Crane Enfield Metals	2115-2131 Castlereagh ROAD	Metal Industry	Ongoing maintenance required to manage residual contamination (CLM Act)	-33.73734959	150.696442
PENRITH	Former Dry Cleaners	Shop 3, 134-138 Henry STREET	Other Industry	Regulation under CLM Act not required	-28.504353	153.527028
PENRITH	Jet 60 Dry Cleaners	Shop 3 134-138 Henry STREET	Unclassified	Regulation under CLM Act not required	-33.75231953	150.6964541
PENRITH	Lowes Petroleum (Former Mobil) Depot Penrith	174 Coreen AVENUE	Other Petroleum	Regulation under CLM Act not required	-33.74484268	150.6980504
PENRITH	Mirvac Industrial Site	2101 Castlereagh ROAD	Other Industry	Regulation under CLM Act not required	-33.73497514	150.6954097
PENSHURST	7-Eleven Service Station	612 Forest ROAD	Service Station	Regulation under CLM Act not required	-33.96153533	151.0793525
PENSHURST	Caltex Service Station	641 King Georges ROAD	Service Station	Regulation under CLM Act not required	-33.95985335	151.0891118
PERISHER VALLEY	Perisher Centre Loading Dock	Kosciuszko ROAD	Other Petroleum	Regulation under CLM Act not required	-36.40392862	148.4111593
PERISHER VALLEY	Perisher Ski Resort	Kosciuszko ROAD	Other Petroleum	Regulation under CLM Act not required	-36.41106374	148.4005469
PETERSHAM	7-Eleven Petersham	8-10 Crystal STREET	Service Station	Under assessment	-33.88867433	151.1585716
PETERSHAM	Fanny Durack Aquatic Centre	Station STREET	Unclassified	Regulation under CLM Act not required	-33.89194583	151.151824
PHEASANTS NEST	7-Eleven (former Mobil) Service Station	(Northbound) Hume HIGHWAY	Service Station	Regulation under CLM Act not required	-34.28303112	150.6363145
PHEASANTS NEST	7-Eleven Service Station	(Southbound) Hume HIGHWAY	Service Station	Regulation under CLM Act not required	-34.28291571	150.6394606
PICTON	Coles Express Picton	93-99 Argyle STREET	Service Station	Regulation under CLM Act not required	-34.16844337	150.6114236
PICTON	McDonalds	69 -71 Argyle STREET	Service Station	Regulation under CLM Act not required	-34.16711877	150.6121524

Suburb	SiteName	Address	ContaminationActivityType	ManagementClass	Latitude	Longitude
PITT TOWN	Whites Water Service	1 Canning PLACE	Other Industry	Regulation under CLM Act not required	-33.57418268	150.8811385
PLUMPTON	Woolworths Service Station Plumpton (Plumpton Marketplace Shops)	260 Jersey ROAD	Service Station	Regulation under CLM Act not required	-33.74478874	150.8369408
POINT PIPER	5 Wunulla Road, Point Piper	5 Wunulla ROAD	Other Industry	Under assessment	-33.8683426	151.2532699
PORT BOTANY	Bulk Liquids Berth UPSS, Port Botany	Charlotte ROAD	Other Petroleum	Regulation under CLM Act not required	-33.97386329	151.2120157
PORT BOTANY	Bunnerong Canal	Between Brotherson Dock and Bumborah Point ROAD	Unclassified	Regulation under CLM Act not required	-33.96798227	151.2230052
PORT BOTANY	Port Botany Railway Corridors	Friendship ROAD	Other Industry	Regulation under CLM Act not required	-33.95467008	151.2178012
PORT BOTANY	Port Operations Centre UPSS, Port Botany	Penrhyn ROAD	Other Petroleum	Regulation under CLM Act not required	-33.96803686	151.2205968
PORT BOTANY	Smith Bros	4 Bumborah Point ROAD	Other Petroleum	Regulation under CLM Act not required	-33.9681757	151.2239505
PORT BOTANY	Terminals	45 Friendship ROAD	Chemical Industry	Regulation under CLM Act not required	-33.97609287	151.2174402
PORT BOTANY	Vopak A	49 Friendship ROAD	Chemical Industry	Regulation under CLM Act not required	-33.97426175	151.2206228
PORT BOTANY	Vopak B	20 Friendship ROAD	Chemical Industry	Regulation under CLM Act not required	-33.97946548	151.2121752
PORT BOTANY	Vopak Terminals	21 Fishburn ROAD	Other Industry	Under assessment	-33.97946548	151.2121752
PORT KEMBLA	BHP Area 21	Springhill ROAD	Metal Industry	Contamination formerly regulated under the CLM Act	-34.45243931	150.8676495
PORT KEMBLA	Caltex Service Station	16 Flinders STREET	Service Station	Regulation under CLM Act not required	-34.47058088	150.8945864
PORT KEMBLA	Coates Hire Facility (Eastern Portion)	1 Flinders STREET	Other Industry	Regulation under CLM Act not required	-34.47104817	150.89162
PORT KEMBLA	Commonwealth Rolling Mills (CRM)	Old Port ROAD	Metal Industry	Regulation under CLM Act not required	-34.47476117	150.8974746

Suburb	SiteName	Address	ContaminationActivityType	ManagementClass	Latitude	Longitude
PORT KEMBLA	Darcy Road Rail Sidings	Darcy ROAD	Other Industry	Regulation under CLM Act not required	-34.47792834	150.9105503
PORT KEMBLA	Manildra Park	Flinders STREET	Other Petroleum	Contamination formerly regulated under the CLM Act	-34.46946878	150.8935731
PORT KEMBLA	No 2 Steelworks	Five Islands ROAD	Metal Industry	Contamination formerly regulated under the CLM Act	-34.45965024	150.8844432
PORT KEMBLA	Port Kembla Copper Smelter	Military ROAD	Metal Industry	Contamination currently regulated under POEO Act	-34.4810006	150.9063426
PORT KEMBLA	Port Kembla Orica	Foreshore Road and Darcy ROAD	Other Industry	Contamination currently regulated under CLM Act	-34.47773583	150.9054545
PORT KEMBLA	Port Kembla Springhill Works	Springhill ROAD	Metal Industry	Regulation under CLM Act not required	-34.45574479	150.875052
PORT KEMBLA	Port Kembla Steelworks - No.1 Works Site	Five Islands ROAD	Metal Industry	Regulation under CLM Act not required	-34.47386606	150.8794912
PORT KEMBLA	Port Kembla Steelworks - Steelhaven	Five Islands ROAD	Other Industry	Regulation under CLM Act not required	-34.47605247	150.891144
PORT KEMBLA	Port Kembla Steelworks Recycling Area	Springhill ROAD	Unclassified	Regulation under CLM Act not required	-34.45271181	150.8677127
PORT KEMBLA	Port Kembla, Auszinc Metals and Alloys	Lot 2 Shellharbour ROAD	Metal Industry	Regulation under CLM Act not required	-34.49335414	150.8961205
PORT KEMBLA	Port Kembla, Former Electricity Commission Site	Old Port Road/Christie Drive ROAD	Other Industry	Regulation under CLM Act not required	-34.46899143	150.8982854
PORT KEMBLA	Shell Port Kembla CVRO	87-89 Flinders STREET	Other Petroleum	Regulation under CLM Act not required	-34.46964995	150.8953859
PORT KEMBLA	South Yard Rail Sidings	Lot 3 Old Port ROAD	Unclassified	Regulation under CLM Act not required	-34.47500551	150.8951759
PORT MACQUARIE	Air BP Avgas Facility	Oliver DRIVE	Other Petroleum	Regulation under CLM Act not required	-31.43227222	152.8681083
PORT MACQUARIE	Caltex Port Macquarie Service Station	29 Lord STREET	Service Station	Regulation under CLM Act not required	-31.43326436	152.9169873
PORT MACQUARIE	Caltex Service Station	112-114 Gordon STREET	Service Station	Regulation under CLM Act not required	-31.43491709	152.9047618

Suburb	SiteName	Address	ContaminationActivityType	ManagementClass	Latitude	Longitude
PORT MACQUARIE	Caltex Service Station	92 Hastings River DRIVE	Service Station	Regulation under CLM Act not required	-31.42934052	152.8830188
PORT MACQUARIE	Caltex Service Station	12-14 Bolwarra ROAD	Service Station	Regulation under CLM Act not required	-31.45015286	152.8854769
PORT MACQUARIE	Car park	28 Hayward STREET	Other Industry	Regulation under CLM Act not required	-31.43385131	152.9072399
PORT MACQUARIE	Coles Myer	43 John Oxley DRIVE	Service Station	Regulation under CLM Act not required	-31.45741442	152.8739626
PORT MACQUARIE	Former Mobil Depot	211 Lake ROAD	Other Petroleum	Regulation under CLM Act not required	-31.44688513	152.8864499
PORT MACQUARIE	Former Mobil Service Station	Corner Oxley Highway and Major Innes DRIVE	Service Station	Regulation under CLM Act not required	-31.45738931	152.873956
PORT MACQUARIE	Port Macquarie Council Depot	Koala STREET	Unclassified	Regulation under CLM Act not required	-31.45341586	152.9032764
PORT MACQUARIE	Shell Coles Express Port Macquarie Service Station	121 Gordon STREET	Service Station	Regulation under CLM Act not required	-31.4343131	152.9046869
PORTLAND	Ivanhoe Colliery	Pipers Flat ROAD	Other Industry	Regulation under CLM Act not required	-33.36595748	150.0099577
PORTLAND	Mt Piper Power Station	350 Boulder ROAD	Other Petroleum	Regulation under CLM Act not required	-33.35581541	150.0350801
PRAIRIEWOOD	7-Eleven (former Caltex) Service Station	485-487 Smithfield ROAD	Service Station	Regulation under CLM Act not required	-33.87102509	150.9031383
PRESTONS	Jalco Automotive Pty Ltd	238 Hoxton Park ROAD	Unclassified	Under assessment	-33.92820345	150.8928415
PROSPECT	7-Eleven (former Mobil) Service Station Prospect	354 Flushcombe ROAD	Service Station	Regulation under CLM Act not required	-33.79541624	150.9049417
PROSPECT	Cottage 3, William Lawson Drive	William Lawson DRIVE	Unclassified	Regulation under CLM Act not required	-33.81490331	150.9149885
PROSPECT	Gatehouse, 544 Reservoir Road	544 Reservoir ROAD	Unclassified	Regulation under CLM Act not required	-33.81026272	150.9160605
PROSPECT	Pincott's Cottage, Gate C1	Off Reservoir ROAD	Unclassified	Regulation under CLM Act not required	-33.81589773	150.9144343

Suburb	SiteName	Address	ContaminationActivityType	ManagementClass	Latitude	Longitude
PUNCHBOWL	Caltex Service Station Punchbowl	1285-1289 Canterbury ROAD	Service Station	Regulation under CLM Act not required	-33.93146308	151.0596348
PUNCHBOWL	Former BP Service Station	1375 Canterbury Road, corner Victoria ROAD	Service Station	Regulation under CLM Act not required	-33.93170424	151.0537302
PUNCHBOWL	Punchbowl Laundry	42-44 Belmore ROAD	Chemical Industry	Contamination currently regulated under CLM Act	-33.93582701	151.0562638
PUTNEY	Putney Marina	20 Waterview STREET	Other Industry	Regulation under CLM Act not required	-33.82608091	151.1003966
PYMBLE	Caltex Service Station	1089 Pacific HIGHWAY	Service Station	Regulation under CLM Act not required	-33.74102977	151.1385257
PYMBLE	Former 3M site	950 Pacific HIGHWAY	Gasworks	Regulation under CLM Act not required	-33.75050288	151.1460578
PYMBLE	Pymble West Dry Cleaners	6 Philip MALL	Other Industry	Under preliminary investigation order	-33.76109009	151.1284329
PYMBLE	Shell Coles Express Service Station	21 Ryde ROAD	Service Station	Regulation under CLM Act not required	-33.75198512	151.1438115
PYRMONT	Former Council Works Depot (Fig and Wattle Depot)	14-26 Wattle STREET	Other Industry	Regulation under CLM Act not required	-33.8752655	151.1942645
QUAKERS HILL	7-Eleven (former Mobil) Service Station	83 Lalor ROAD	Service Station	Regulation under CLM Act not required	-33.72759077	150.8966764
QUAKERS HILL	BP Branded Parkway (Former Caltex) Service Station Quakers Hill	450 Quakers Hill PARKWAY	Service Station	Regulation under CLM Act not required	-33.72998613	150.9023617
QUEANBEYAN	95 Crawford St, Queanbeyan	95 Crawford STREET	Chemical Industry	Under assessment	-35.347074	149.22909
QUEANBEYAN	Bill Lilley Automotive	169 Crawford STREET	Service Station	Regulation under CLM Act not required	-35.35138121	149.232486
QUEANBEYAN	Caltex Queanbeyan Service Station	88 Macquoid (also known as Bungendore Rd) STREET	Service Station	Regulation under CLM Act not required	-35.34930535	149.2438607
QUEANBEYAN	Former Caltex Depot	20-30 Railway STREET	Other Petroleum	Regulation under CLM Act not required	-35.34218326	149.2253753
QUEANBEYAN	Former Mobil Emoleum Depot	109-111 High STREET	Other Petroleum	Regulation under CLM Act not required	-35.3396115	149.237556

Suburb	SiteName	Address	ContaminationActivityType	ManagementClass	Latitude	Longitude
QUEANBEYAN	Former Mobil Service Station	153 Uriarra ROAD	Service Station	Regulation under CLM Act not required	-35.34425514	149.2148687
QUEANBEYAN	Woolworths Queanbeyan Service Station	196 Crawford (Cnr Morisset St) STREET	Service Station	Regulation under CLM Act not required	-35.35163055	149.2335759
QUEANBEYAN EAST	BP-Branded Service Station Queanbeyan	50 Yass ROAD	Service Station	Regulation under CLM Act not required	-35.34126641	149.2445103
QUEANBEYAN WEST	Caltex Service Station	Lanyon Dr Cnr Mccrae St (1 Suraci Place) STREET	Service Station	Regulation under CLM Act not required	-35.36372923	149.2067531
QUIRINDI	Caltex Service Station, Quirindi	199-201 George STREET	Service Station	Regulation under CLM Act not required	-31.5068778	150.6805874
QUIRINDI	Former Mobil Depot Quirindi	4-6 Cross STREET	Other Petroleum	Regulation under CLM Act not required	-31.49903355	150.681972
QUIRINDI	Tamarang ServiCentre Quirindi	113-117 Station (also known as 119-121 Nowland) STREET	Service Station	Under assessment	-31.50179204	150.6814611
RAMSGATE	Shell Coles Express Service Station	Grand Parade cnr Ramsgate ROAD	Service Station	Regulation under CLM Act not required	-33.98537988	151.1471234
RANDWICK	7-Eleven Service Station	126-130 Barker STREET	Service Station	Contamination currently regulated under CLM Act	-33.92096152	151.2355927
RANDWICK	Caltex Service Station	2 Alison ROAD	Service Station	Regulation under CLM Act not required	-33.9065752	151.2320697
RANDWICK	Metro Petroleum	345 Avoca STREET	Service Station	Regulation under CLM Act not required	-33.92544832	151.2396799
RANDWICK	Service Station, Randwick	33-37 Carrington ROAD	Service Station	Contamination currently regulated under CLM Act	-33.90655015	151.2525065
RAVENSWORTH	Cumnock Colliery	Pikes Gully ROAD	Other Industry	Regulation under CLM Act not required	-32.40218281	150.9960082
RAVENSWORTH	Ravensworth Operations Narama Mine	Lemington ROAD	Other Industry	Regulation under CLM Act not required	-32.47115903	151.0359579
RAYMOND TERRACE	Caltex Service Station Raymond Terrace	136 Adelaide Street, corner Glenelg STREET	Service Station	Regulation under CLM Act not required	-32.76503842	151.7425264
RAYMOND TERRACE	Former Motor Registry	53 William STREET	Other Petroleum	Regulation under CLM Act not required	-32.76286473	151.7445839

Suburb	SiteName	Address	ContaminationActivityType	ManagementClass	Latitude	Longitude
RAYMOND TERRACE	Former Service Station	82 Benjamin Lee DRIVE	Service Station	Under preliminary investigation order	-32.76079457	151.7738493
RAYMOND TERRACE	Raymond Terrace Wastewater Treatment Works	22 Elizabeth AVENUE	Other Industry	Regulation under CLM Act not required	-32.7745339	151.7498871
RAYMOND TERRACE	Shell Coles Express Raymond Terrace	107 Adelaide (formerly Pacific Highway) STREET	Service Station	Regulation under CLM Act not required	-32.76110922	151.7492847
RAZORBACK	Muscat Developments Pty Ltd	115 Mount View CLOSE	Other Industry	Regulation under CLM Act not required	-34.15859952	150.6328008
REDFERN	BP Service Station	116 Regent STREET	Service Station	Regulation under CLM Act not required	-33.89367876	151.1995256
REDFERN	BP-branded Jasbe Surry Hills	411 Cleveland STREET	Service Station	Regulation under CLM Act not required	-33.89183974	151.2132466
REDFERN	Former Printing Works	101a Marriott STREET	Other Industry	Regulation under CLM Act not required	-33.89512556	151.2113422
REDFERN	Surry Hills Shopping Village	397-399 Cleveland & 2-38 Baptist STREET	Other Industry	Regulation under CLM Act not required	-33.89229521	151.2119397
REVESBY	Caltex Service Station Revesby	181 The River ROAD	Service Station	Regulation under CLM Act not required	-33.95573605	151.0171779
REVESBY	Dorf Clark Industries	184-194 Milperra ROAD	Metal Industry	Regulation under CLM Act not required	-33.93387149	151.000553
REVESBY	Mirotone Pty Ltd	21 Marigold STREET	Chemical Industry	Contamination currently regulated under POEO Act	-33.93559608	151.0002207
REVESBY	Not Applicable - various tenancies	40 Marigold STREET	Unclassified	Under assessment	-33.936901	150.998204
REVESBY	Thetis Pty Ltd - Bituminous Products	33-35 Violet STREET	Chemical Industry	Contamination currently regulated under CLM Act	-33.93702092	151.0067896
RHODES	Former Allied Feeds site	Walker STREET	Other Industry	Contamination formerly regulated under the CLM Act	-33.82465376	151.0870401
RHODES	Former Glad factory site	10-16 Marquet STREET	Chemical Industry	Regulation under CLM Act not required	-33.82884048	151.0848716
RHODES	Former UCAL site	Walker STREET	Chemical Industry	Ongoing maintenance required to manage residual contamination (CLM Act)	-33.82727505	151.0853195

Suburb	SiteName	Address	ContaminationActivityType	ManagementClass	Latitude	Longitude
RHODES	Homebush Bay sediments adjoining former Berger Paint factory	Oulton AVENUE	Chemical Industry	Contamination currently regulated under CLM Act	-33.83535308	151.083238
RHODES	Homebush Bay Sediments adjoining the former UCAL and Allied Feeds sites	Homebush BAY	Chemical Industry	Ongoing maintenance required to manage residual contamination (CLM Act)	-33.8263749	151.0839216
RICHMOND	Caltex Richmond Service Station	98 March (Cnr East Market St) STREET	Service Station	Regulation under CLM Act not required	-33.59937996	150.7514483
RICHMOND	Western Sydney University	2 College STREET	Unclassified	Under assessment	-33.619207	150.755835
RIVERSTONE	7-Eleven Riverstone	55 Garfield ROAD	Service Station	Regulation under CLM Act not required	-33.67802232	150.8635246
RIVERSTONE	Axalta Coating Systems	15-23 Melbourne ROAD	Other Industry	Regulation under CLM Act not required	-33.6636649	150.8557519
RIVERSTONE	Vacant Commercial Land	88-94 Junction ROAD	Unclassified	Regulation under CLM Act not required	-33.66226398	150.8789967
RIVERSTONE	Woolworths Vineyard Service Station, Riverstone	1 Woodland Street, corner of Windsor ROAD	Service Station	Regulation under CLM Act not required	-33.65607641	150.8724067
RIVERWOOD	7-Eleven Riverwood	30 Bonds ROAD	Service Station	Regulation under CLM Act not required	-33.9523701	151.0583887
ROCKDALE	7-Eleven (former Mobil) Service Station	293 West Botany STREET	Service Station	Regulation under CLM Act not required	-33.94995672	151.1484667
ROCKDALE	7-Eleven Service Station	99 Railway STREET	Service Station	Regulation under CLM Act not required	-33.95247322	151.1356785
ROCKDALE	Lindsay St, Rockdale	7 Lindsay STREET	Other Industry	Under assessment	-33.95900867	151.1436466
ROOTY HILL	7-Eleven (former Mobil) Service Station	106 Rooty Hill Road South ROAD	Service Station	Regulation under CLM Act not required	-33.78036181	150.8501998
ROOTY HILL	7-Eleven (former Mobil) Service Station	1042 Great Western HIGHWAY	Service Station	Regulation under CLM Act not required	-33.78214955	150.8287656
ROOTY HILL	Infrabuild NSW Pty Ltd (formerly OneSteel NSW Pty Ltd)	22 Kellogg ROAD	Other Industry	Regulation under CLM Act not required	-33.76664143	150.8493465
ROSE BAY	Caltex Rose Bay Service Station	488 Old South Head ROAD	Service Station	Regulation under CLM Act not required	-33.87475145	151.2723847

Suburb	SiteName	Address	ContaminationActivityType	ManagementClass	Latitude	Longitude
ROSE BAY	Rose Bay Budget Service station	638-646 New South Head ROAD	Service Station	Contamination formerly regulated under the CLM Act	-33.87062149	151.2677617
ROSEBERY	Autofoil P/L	2 Mentmore AVENUE	Other Industry	Regulation under CLM Act not required	-33.91121318	151.2054882
ROSEBERY	Caltex Rosebery Service Station	321 Gardeners (Cnr Macquarie St) ROAD	Service Station	Contamination formerly regulated under the CLM Act	-33.92302898	151.2059541
ROSEBERY	Former Industrial Site (Former Electroplating Facility)	108 Dunning AVENUE	Other Industry	Regulation under CLM Act not required	-33.91630811	151.201557
ROSEBERY	Rosebery Service Station	395 Gardeners ROAD	Service Station	Contamination formerly regulated under the CLM Act	-33.92246784	151.2024589
ROSEHILL	2 Ritchie Street, Rosehill	2 Ritchie STREET	Unclassified	Contamination formerly regulated under the CLM Act	-33.82691192	151.0154948
ROSEHILL	Former Akzo Nobel site	4 Grand AVENUE	Chemical Industry	Contamination currently regulated under CLM Act	-33.82238826	151.0319264
ROSEHILL	James Hardie Australia and former James Hardie lands	8 and 10 Colquhoun Street and 5 Devon STREET	Landfill	Ongoing maintenance required to manage residual contamination (CLM Act)	-33.82539019	151.0339466
ROSEHILL	James Hardie Factory (former, western portion)	181 James Ruse DRIVE	Other Industry	Ongoing maintenance required to manage residual contamination (CLM Act)	-33.81605834	151.0238145
ROSEHILL	Viva Clyde Western Area	Durham Street, Rosehill (Camellia Peninsula) STREET	Other Petroleum	Regulation being finalised	-33.823437	151.037481
ROSELANDS	7-Eleven (former Mobil) Service Station	91 Canary's ROAD	Service Station	Regulation under CLM Act not required	-33.93356078	151.0736274
ROSELANDS	Roselands Shopping Centre	24 Roseland AVENUE	Service Station	Regulation under CLM Act not required	-33.93499281	151.0691284
ROSELANDS	Woolworths Caltex Petrol Service Station Roselands	218 King Georges ROAD	Service Station	Regulation under CLM Act not required	-33.93303118	151.0735036
ROSEVILLE	Mobil Service Station	2 Boundary STREET	Service Station	Regulation under CLM Act not required	-33.78769177	151.1796011
ROSEVILLE CHASE	Coles Express Roseville Chase	388 Eastern Valley WAY	Service Station	Regulation under CLM Act not required	-33.78337722	151.1973901
ROZELLE	7-Eleven (former Mobil) Service Station	178-180 (176-184) Victoria ROAD	Service Station	Regulation under CLM Act not required	-33.8630268	151.1680857

Suburb	SiteName	Address	ContaminationActivityType	ManagementClass	Latitude	Longitude
ROZELLE	BP Service Station	Corner Darling Street and Thornton STREET	Service Station	Regulation under CLM Act not required	-33.8591647	151.1716591
ROZELLE	Caltex Service Station	121 Victoria ROAD	Service Station	Regulation under CLM Act not required	-33.86252996	151.168497
ROZELLE	Kennards Rozelle	15-39 Wellington STREET	Other Petroleum	Regulation under CLM Act not required	-33.86176757	151.1686519
ROZELLE	White Bay Power Station	Robert STREET	Other Industry	Regulation under CLM Act not required	-33.86674636	151.1772204
RUFUS RIVER	SA Water Depot - Rufus River	Old Wentworth STREET	Other Petroleum	Regulation under CLM Act not required	-34.04191512	141.2679475
RUSHCUTTERS BAY	d'Albora Marinas	1b New Beach ROAD	Other Industry	Contamination currently regulated under POEO Act	-33.87351297	151.2345082
RUTHERFORD	Caltex Service Station	134-138 New England HIGHWAY	Service Station	Regulation under CLM Act not required	-32.7202589	151.5381526
RUTHERFORD	Former Anambah Landfill	Anambah ROAD	Landfill	Under assessment	-32.70493978	151.512629
RUTHERFORD	Rutherford Transpacific	11 Kyle STREET	Other Industry	Regulation under CLM Act not required	-32.71105203	151.500311
RUTHERFORD	Shell Coles Express Service Station Rutherford	118 New England HIGHWAY	Service Station	Regulation under CLM Act not required	-32.7208703	151.5394595
RUTHERFORD	Transpacific Industrial Services/Nationwide Oil Pty Ltd	99 Kyle STREET	Chemical Industry	Regulation under CLM Act not required	-32.71262159	151.5013865
RYDALMERE	BP Service Station	265 Victoria ROAD	Service Station	Regulation under CLM Act not required	-33.8109483	151.0328101
RYDALMERE	Caltex Service Station	309 Victoria ROAD	Service Station	Regulation under CLM Act not required	-33.81196193	151.0371185
RYDALMERE	Hunter Douglas	Victoria ROAD	Chemical Industry	Regulation under CLM Act not required	-33.81009112	151.0384732
RYDALMERE	Mitsubishi Electric	348 Victoria ROAD	Other Industry	Contamination currently regulated under CLM Act	-33.81040138	151.0392812
RYDALMERE	Rheem Australia	1 Alan STREET	Other Industry	Contamination formerly regulated under the CLM Act	-33.81545013	151.0295476

Suburb	SiteName	Address	ContaminationActivityType	ManagementClass	Latitude	Longitude
RYDALMERE	United Petroleum (former 7-Eleven) Service Station Rydalmere	262-272 Victoria ROAD	Service Station	Regulation under CLM Act not required	-33.81006724	151.032377
RYDE	7-Eleven (former Mobil) Service Station	326-328 Blaxland ROAD	Service Station	Regulation under CLM Act not required	-33.80242183	151.1004278
RYDE	Caltex Service Station	110 Lane Cove ROAD	Service Station	Regulation under CLM Act not required	-33.80142973	151.1137925
RYDE	Ryde Bus Depot	51 - 75 Buffalo ROAD	Other Petroleum	Regulation under CLM Act not required	-33.81679771	151.1225255
RYDE	Shell Coles Express Ryde	45 Lane Cove ROAD	Service Station	Regulation under CLM Act not required	-33.80726028	151.109981
SANCTUARY POINT	United Service Station, Sanctuary Point	147 Larmer AVENUE	Service Station	Regulation under CLM Act not required	-35.09918861	150.6329537
SANDGATE	Caltex Service Station Sandgate	162 Maitland ROAD	Service Station	Regulation under CLM Act not required	-32.86501596	151.706161
SANDGATE	North Limited Storage Handling facility	Maitland ROAD	Other Industry	Contamination formerly regulated under the CLM Act	-32.86598453	151.7012866
SANS SOUCI	7-Eleven (Former Mobil) Service Station	474 Rocky Point ROAD	Service Station	Regulation under CLM Act not required	-33.99088939	151.1333779
SANS SOUCI	BP Sans Souci	520 Rocky Point ROAD	Service Station	Contamination currently regulated under CLM Act	-33.99245122	151.1323571
SANS SOUCI	Former 7-Eleven Ramsgate	368 Rocky Point ROAD	Service Station	Contamination formerly regulated under the CLM Act	-33.98615125	151.1359961
SANS SOUCI	Former Service Station	542-544 Rocky Point ROAD	Service Station	Contamination was addressed via the planning process (EP&A Act)	-33.99376148	151.1316131
SANS SOUCI	Kendall Street Reserve	Lawson Street and Kendall STREET	Landfill	Regulation under CLM Act not required	-33.99966431	151.13005
SCHOFIELDS	Reserve 478, Grange Avenue, Schofields	Reserve 478, Grange AVENUE	Landfill	Regulation under CLM Act not required	-33.70228736	150.8518591
SCONE	BP - Former Depot	Scone St, Guernsey St & Susan STREET	Service Station	Contamination formerly regulated under the CLM Act	-32.04599284	150.8662046
SCONE	BP Scone	26 Kelly STREET	Service Station	Regulation under CLM Act not required	-32.04033034	150.86549

Suburb	SiteName	Address	ContaminationActivityType	ManagementClass	Latitude	Longitude
SCONE	BP Scone Service Station	58 Kelly STREET	Service Station	Contamination currently regulated under CLM Act	-32.0437827	150.8662754
SCONE	Mobil Scone Airport Elt	8 Walter Pye AVENUE	Other Petroleum	Regulation under CLM Act not required	-32.03596733	150.8323698
SCONE	Scone Works Depot	220 Susan STREET	Other Petroleum	Regulation under CLM Act not required	-32.04444892	150.879152
SCONE	Shell Coles Express Service Station	91- 93 Kelly STREET	Service Station	Contamination currently regulated under CLM Act	-32.04715941	150.8676346
SEVEN HILLS	7-Eleven (Former Mobil) Service Station Seven Hills	151 Prospect HIGHWAY	Service Station	Regulation under CLM Act not required	-33.76894646	150.9427004
SEVEN HILLS	Australia Post	3 Powers ROAD	Unclassified	Regulation under CLM Act not required	-33.77434009	150.9395495
SEVEN HILLS	BP-branded Jasbe Petroleum Service Station	156 Prospect HIGHWAY	Service Station	Regulation under CLM Act not required	-33.76906502	150.9414821
SEVEN HILLS	Caltex Service Station	38 Abbott ROAD	Service Station	Regulation under CLM Act not required	-33.76692649	150.9548271
SEVEN HILLS	Caltex Service Station Seven Hills	105 Station ROAD	Service Station	Regulation under CLM Act not required	-33.77435881	150.9448733
SEVEN HILLS	Car Park (Former Brickworks / Warehouse)	1 Powers ROAD	Other Industry	Regulation under CLM Act not required	-33.77387442	150.9379787
SEVEN HILLS	Former Australian Waste Oil Refineries Site	27 Powers ROAD	Other Industry	Contamination formerly regulated under the CLM Act	-33.77536127	150.9511122
SHELLY BEACH	Former Shelly Beach Landfill	Oaks AVENUE	Landfill	Regulation under CLM Act not required	-33.36700551	151.4913631
SHORTLAND	7-Eleven (Former BP) Service Station	298-302 Sandgate ROAD	Service Station	Regulation under CLM Act not required	-32.8861645	151.6953912
SHORTLAND	Former Astra Street Landfill	2 (part) & 28 (part) Astra STREET	Landfill	Contamination currently regulated under CLM Act	-32.8689426	151.6974685
SHORTLAND	Former Lorna St landfill	8/475 Sandgate ROAD	Landfill	Regulation under CLM Act not required	-32.87888726	151.7023245
SHORTLAND	Shortland Wastewater Treatment Works	Aden STREET	Other Industry	Regulation under CLM Act not required	-32.88228564	151.6819137

Suburb	SiteName	Address	ContaminationActivityType	ManagementClass	Latitude	Longitude
SHORTLAND	Tuxford Park landfill	10 King STREET	Landfill	Regulation under CLM Act not required	-32.87721139	151.6936837
SILVERWATER	Former Printing Facility	46-58 Derby STREET	Other Industry	Under assessment	-33.83866058	151.0482675
SILVERWATER	Former Silverwater Landfill	Carnarvon ROAD	Landfill	Contamination currently regulated under CLM Act	-33.83506394	151.033214
SILVERWATER	Silverwater Correctional Complex	Holker STREET	Landfill	Regulation under CLM Act not required	-33.83123611	151.0585298
SILVERWATER	Storage Facility	54-58 Derby STREET	Unclassified	Under assessment	-33.83855869	151.0478649
SILVERWATER	Vacant property	103-105 Silverwater ROAD	Other Industry	Regulation under CLM Act not required	-33.83831374	151.0472576
SINGLETON	BP Service Station Singleton	53 George (Cnr Macquarie St) STREET	Other Petroleum	Regulation under CLM Act not required	-32.56182325	151.1748054
SINGLETON	Mobil Singleton Airport Elt	74B Range ROAD	Other Petroleum	Regulation under CLM Act not required	-32.60270846	151.1944828
SINGLETON	NSW Mines Rescue Services - Singleton	6 Lachlan AVENUE	Other Industry	Regulation under CLM Act not required	-32.54537821	151.156584
SINGLETON	Putty Saw Mill	(via Singleton) Putty ROAD	Other Industry	Contamination currently regulated under CLM Act	-32.99958725	150.7111684
SINGLETON	Shell Coles Express Service Station	69-73 George STREET	Service Station	Regulation under CLM Act not required	-32.56297156	151.1755215
SINGLETON	Singleton Gasworks	55-57 John STREET	Gasworks	Contamination formerly regulated under the CLM Act	-32.56774715	151.1658188
SMITHFIELD	Caltex Smithfield	16-18 Tait STREET	Service Station	Regulation under CLM Act not required	-33.84596441	150.9435497
SMITHFIELD	Coles Express (former Mobil) Service Station	678 The Horsley Drive, corner Smithfield ROAD	Service Station	Regulation under CLM Act not required	-33.85376154	150.9400104
SMITHFIELD	Former Landfill	Little STREET	Landfill	Contamination being managed via the planning process (EP&A Act)	-33.85025253	150.9411561
SMITHFIELD	Freestones	1 Hume ROAD	Other Petroleum	Regulation under CLM Act not required	-33.83577694	150.9310112

Suburb	SiteName	Address	ContaminationActivityType	ManagementClass	Latitude	Longitude
SMITHFIELD	Liquip International	13 Hume ROAD	Other Industry	Regulation under CLM Act not required	-33.83802635	150.9319034
SOUTH ALBURY	BP Border Service Station	Corner Ebden Street and Wodonga PLACE	Service Station	Contamination formerly regulated under the CLM Act	-36.08875942	146.9093882
SOUTH BOWENFELS	Shell Coles Express Service Station	Lot 1 Great Western HIGHWAY	Service Station	Regulation under CLM Act not required	-33.50589001	150.1238487
SOUTH COOGEE	Caltex South Coogee Service Station	169-173 Malabar ROAD	Service Station	Regulation under CLM Act not required	-33.93233184	151.2574377
SOUTH GRAFTON	Caltex Service Station	Pacific Hwy Cnr Gwyder HIGHWAY	Service Station	Regulation under CLM Act not required	-29.70739015	152.9425508
SOUTH GRAFTON	Former Caltex Depot South Grafton	72-82 Swallow ROAD	Other Petroleum	Regulation under CLM Act not required	-29.73168549	152.944024
SOUTH GRAFTON	Former Caltex Service Station	46-58 Schwinghammer STREET	Service Station	Regulation under CLM Act not required	-29.71149672	152.9453337
SOUTH GRAFTON	Former United (former Mobil) Service Station	Corner Pacific Highway and Charles STREET	Service Station	Regulation under CLM Act not required	-29.70814828	152.9412928
SOUTH GRAFTON	Shell Coles Express Service Station	91 Bent STREET	Service Station	Regulation under CLM Act not required	-29.70605829	152.9400329
SOUTH GRANVILLE	Enhance Service Station South Granville	2 Rawson ROAD	Service Station	Regulation under CLM Act not required	-33.86366193	151.0088768
SOUTH KEMPSEY	Caltex Service Station	52 Lachlan STREET	Service Station	Regulation under CLM Act not required	-31.09361084	152.8370796
SOUTH LISMORE	Caltex Service Station	237 Union STREET	Service Station	Regulation under CLM Act not required	-28.82052708	153.2648111
SOUTH LISMORE	Former Mobil Depot	26-32 Phyllis STREET	Other Petroleum	Regulation under CLM Act not required	-28.81005206	153.2660073
SOUTH LISMORE	Former Mobil Service Station	126 - 128 Union STREET	Service Station	Regulation under CLM Act not required	-28.81242175	153.267541
SOUTH LISMORE	North Coast Petroleum (Former Mobil) Depot Lismore	19-21 Elliot ROAD	Other Petroleum	Regulation under CLM Act not required	-28.81212046	153.2661935
SOUTH MURWILLUMBAH	Caltex Service Station	1-7 Buchanan (Cnr Tweed Valley Way) STREET	Service Station	Regulation under CLM Act not required	-28.32687988	153.4093274

Suburb	SiteName	Address	ContaminationActivityType	ManagementClass	Latitude	Longitude
SOUTH MURWILLUMBAH	Former Caltex Depot	39 Lundberg DRIVE	Service Station	Regulation under CLM Act not required	-28.332622	153.4212884
SOUTH MURWILLUMBAH	Former Mobil Depot	45 Wardrop STREET	Other Petroleum	Regulation under CLM Act not required	-28.33421395	153.3993772
SOUTH NOWRA	Caltex South Nowra	100 Princes HIGHWAY	Service Station	Regulation under CLM Act not required	-34.90516081	150.6029621
SOUTH PENRITH	7-Eleven Service Station	45 Aspen STREET	Service Station	Regulation under CLM Act not required	-33.77727694	150.7107228
SOUTH TAMWORTH	Caltex Service Station	2 Kathleen Street, corner Kent STREET	Service Station	Regulation under CLM Act not required	-31.10361712	150.9186343
SOUTH TAMWORTH	Coles Express Tamworth	251 - 253 Goonoo Goonoo ROAD	Service Station	Contamination currently regulated under CLM Act	-31.1118945	150.9228523
SOUTH WENTWORTHVILLE	Aldi Stores Development	331-339 Great Western HIGHWAY	Metal Industry	Regulation under CLM Act not required	-33.81605854	150.9697429
SOUTH WENTWORTHVILLE	Caltex Service Station	313 Great Western HIGHWAY	Service Station	Regulation under CLM Act not required	-33.81643692	150.9718802
SOUTH WEST ROCKS	Former Shell Trial Bay Depot	Phillip DRIVE	Other Petroleum	Regulation under CLM Act not required	-30.89273836	153.0612772
SOUTH WEST ROCKS	Former Trial Bay Caltex Depot	Phillip DRIVE	Other Petroleum	Under assessment	-30.89190078	153.0573056
SOUTH WEST ROCKS	Residential area and Reserve opposite Former Caltex terminal	Phillip DRIVE	Other Petroleum	Regulation under CLM Act not required	-30.89172594	153.0573164
SPRINGVALE	Springvale Colliery	Castlereagh HIGHWAY	Other Industry	Regulation under CLM Act not required	-33.40334736	150.1070462
ST CLAIR	7-Eleven (former Mobil) Service Station	4 Endeavour AVENUE	Service Station	Regulation under CLM Act not required	-33.79430926	150.7885793
ST IVES	7-Eleven (former Mobil) St Ives Service Station	157-159 Mona Vale Road, corner Putarri AVENUE	Service Station	Regulation under CLM Act not required	-33.73265301	151.1563899
ST IVES	Caltex Service Station	452 Mona Vale ROAD	Service Station	Regulation under CLM Act not required	-33.70752272	151.187545
ST IVES	Caltex Service Station	164 Mona Vale ROAD	Service Station	Regulation under CLM Act not required	-33.7307595	151.1570462

Suburb	SiteName	Address	ContaminationActivityType	ManagementClass	Latitude	Longitude
ST IVES	Caltex Service Station St Ives	363 Mona Vale ROAD	Service Station	Regulation under CLM Act not required	-33.7168971	151.1735263
ST IVES	Shell Service Station	179-181 Mona Vale ROAD	Service Station	Contamination formerly regulated under the CLM Act	-33.73124859	151.1575827
ST LEONARDS	Telstra Data Centre	4A Herbert STREET	Other Petroleum	Regulation under CLM Act not required	-33.81873741	151.1914222
ST MARYS	7-Eleven (former Mobil) Service Station	2 Christie STREET	Service Station	Regulation under CLM Act not required	-33.74790843	150.7767667
ST MARYS	7-Eleven (former Mobil) Service Station	2 Wilson STREET	Service Station	Regulation under CLM Act not required	-33.77790415	150.771689
ST MARYS	Caltex St Marys Service Station	Wordoo St Cnr Forrester ROAD	Service Station	Regulation under CLM Act not required	-33.75334263	150.7755489
ST MARYS	Chemcolour Industries	19-25 Anne STREET	Chemical Industry	Regulation under CLM Act not required	-33.75027071	150.7725397
ST MARYS	Former Woolworths Service Station	120-128 Forrester ROAD	Service Station	Regulation under CLM Act not required	-33.75525115	150.7752897
ST MARYS	Integral Energy Mt Druitt Transmission Substation	69 Kurrajong North ROAD	Other Industry	Regulation under CLM Act not required	-33.76376093	150.7921691
ST MARYS	Old Drycleaning location	1-7 Queen STREET	Other Industry	Under assessment	-33.76223376	150.774412
ST MARYS	Solveco	38 LINKS ROAD	Other Industry	Contamination currently regulated under CLM Act	-33.73875413	150.7716457
ST MARYS	St Mary's Shopping Village	10 Charles Hackett DRIVE	Other Industry	Regulation under CLM Act not required	-33.76647672	150.7710143
ST PETERS	BP Express Service Station	2 Princes HIGHWAY	Service Station	Regulation under CLM Act not required	-33.90982281	151.1809936
ST PETERS	Burrows Industrial Estate	1-3 Burrows ROAD	Landfill	Regulation under CLM Act not required	-33.91814763	151.1789035
ST PETERS	Camdenville Park	May STREET	Other Industry	Regulation under CLM Act not required	-33.90911815	151.176951
ST PETERS	Cooks River Rail Terminal	20 Canal ROAD	Unclassified	Regulation under CLM Act not required	-33.91943986	151.1726689

Suburb	SiteName	Address	ContaminationActivityType	ManagementClass	Latitude	Longitude
ST PETERS	Former Industrial Manufacturing Facility (Taubman's Paints)	75 Mary STREET	Other Industry	Regulation under CLM Act not required	-33.91307297	151.1731383
ST PETERS	Former Tidyburn Facility	53 Barwon Park ROAD	Chemical Industry	Contamination formerly regulated under the CLM Act	-33.9130091	151.1809912
STANMORE	125 Corunna Road	125 Corunna ROAD	Unclassified	Regulation under CLM Act not required	-33.88937382	151.1644589
STOCKTON	Former Coroba Landfill	310 Fullerton STREET	Landfill	Regulation under CLM Act not required	-32.89578751	151.7898857
STRATHFIELD	7-Eleven (former Mobil) Service Station	577 Liverpool ROAD	Service Station	Regulation under CLM Act not required	-33.88736091	151.0743474
STRATHFIELD SOUTH	7-23 Water Street, Strathfield South	7-23 Water STREET	Landfill	Under assessment	-33.895937	151.082035
STRATHFIELD SOUTH	Former Landfill Site	7-9 Dunlop STREET	Landfill	Regulation under CLM Act not required	-33.89509698	151.0796751
STROUD	Stroud Fuel Supplies (Former Caltex) Service Station	1 Cowper STREET	Service Station	Regulation under CLM Act not required	-32.39092749	151.9563089
SUFFOLK PARK	BP Service Station	207-209 Broken Head ROAD	Service Station	Regulation under CLM Act not required	-28.68800088	153.6083821
SUFFOLK PARK	Suffolk Park dip site	Cnr Broken Head Road & Beech DRIVE	Cattle Dip	Regulation under CLM Act not required	-28.6874242	153.6072824
SUMMER HILL	Maurice Dry Cleaners	150 Smith STREET	Other Industry	Under assessment	-33.89191012	151.1372942
SURRY HILLS	Ausgrid Road Reserve	Mary STREET	Other Industry	Regulation under CLM Act not required	-33.88292195	151.2095176
SURRY HILLS	Former Legion Cabs (Trading) Cooperative	81 & 81A (Formerly 69 - 81) Foveaux STREET	Service Station	Regulation under CLM Act not required	-33.88470082	151.2107944
SURRY HILLS	Woolworths Petrol Surry Hills	475 Cleveland STREET	Service Station	Regulation under CLM Act not required	-33.89223271	151.2161434
SUTHERLAND	7-Eleven Service Station	693 Old Princes HIGHWAY	Service Station	Regulation under CLM Act not required	-34.02976735	151.0588789
SUTHERLAND	United Service Station and Sutherland Reservoir	1 to 3 Oxford STREET	Service Station	Contamination currently regulated under CLM Act	-34.029532	151.0579906

Suburb	SiteName	Address	ContaminationActivityType	ManagementClass	Latitude	Longitude
SUTTON FOREST	Coles Express Sutton Forest West	Hume HIGHWAY	Service Station	Regulation under CLM Act not required	-34.60808989	150.2250592
SWANSEA	Caltex Service Station	126 Pacific HIGHWAY	Service Station	Regulation under CLM Act not required	-33.08811841	151.6381764
SWANSEA	Swansea 1 - Wastewater Pumping Station	137 and 137a Northcote AVENUE	Other Industry	Regulation under CLM Act not required	-33.09733813	151.6473669
SYDENHAM	SRA Land	117 Railway PARADE	Other Industry	Regulation under CLM Act not required	-33.91560723	151.1656846
SYDENHAM	Sydenham XPT Maintenance Facility	Way STREET	Other Industry	Regulation under CLM Act not required	-33.91698468	151.1614089
SYDNEY	Chifley Tower (basement fuel storage area)	2 Chifley SQUARE	Other Petroleum	Under assessment	-33.8659151	151.2117496
SYDNEY	Eurostar Dry Cleaners	100 Oxford STREET	Chemical Industry	Regulation under CLM Act not required	-33.8792987	151.2156647
SYDNEY	Interpro House (OSP 46581)	447 Kent STREET	Other Petroleum	Regulation under CLM Act not required	-33.87225413	151.204761
SYDNEY OLYMPIC PARK	Aquatic Centre Carpark Landfill	Shane Gould AVENUE	Landfill	Ongoing maintenance required to manage residual contamination (CLM Act)	-33.85153457	151.0678127
SYDNEY OLYMPIC PARK	Bicentennial Park	Bicentennial DRIVE	Landfill	Ongoing maintenance required to manage residual contamination (CLM Act)	-33.84456248	151.0788116
SYDNEY OLYMPIC PARK	Blaxland Common Landfill	Jamieson STREET	Landfill	Ongoing maintenance required to manage residual contamination (CLM Act)	-33.82638382	151.05972
SYDNEY OLYMPIC PARK	Former Golf Driving Range Landfill	Sarah Durack AVENUE	Landfill	Ongoing maintenance required to manage residual contamination (CLM Act)	-33.85358517	151.0713987
SYDNEY OLYMPIC PARK	Haslams Creek South Area 3	At Kronos Hill, Kevin Coombes AVENUE	Landfill	Contamination formerly regulated under the CLM Act	-33.84113059	151.0602966
SYDNEY OLYMPIC PARK	Kronos Hill Landfill	Kevin Coombes AVENUE	Landfill	Ongoing maintenance required to manage residual contamination (CLM Act)	-33.84014442	151.0649521
SYDNEY OLYMPIC PARK	RMS Western Precinct	14A-14E and 16 Hill ROAD	Other Petroleum	Regulation under CLM Act not required	-33.82239777	151.0758664
SYDNEY OLYMPIC PARK	Wilson Park (Former oil gas plant site)	Newington ROAD	Gasworks	Ongoing maintenance required to manage residual contamination (CLM Act)	-33.82623982	151.0536833

Suburb	SiteName	Address	ContaminationActivityType	ManagementClass	Latitude	Longitude
SYDNEY OLYMPIC PARK	Woo-la-ra Landfill	Hill ROAD	Landfill	Ongoing maintenance required to manage residual contamination (CLM Act)	-33.82695807	151.07282
SYLVANIA	Caltex Service Station	61 Port Hacking ROAD	Service Station	Regulation under CLM Act not required	-34.0140089	151.104212
SYLVANIA HEIGHTS	Ampol Service Station (former Caltex) - Sylvania Heights	414-416 Princes HIGHWAY	Service Station	Contamination currently regulated under CLM Act	-34.02361051	151.0895394
TALBINGO	Former grit blasting site	Old Damsite ROAD	Other Industry	Regulation under CLM Act not required	-35.60894551	148.3030165
TALBINGO	Old Town Landfill	Bridle STREET	Landfill	Regulation under CLM Act not required	-35.59018237	148.3041771
TALBINGO	T3 Spoil dump and adjoining river sediments	Off Snowy Mountains HIGHWAY	Landfill	Contamination formerly regulated under the CLM Act	-35.6177268	148.2926158
TALLAWANG	Rail Corridor at Tallawang	Whistons LANE	Other Industry	Under assessment	-32.211846	149.476716
TAMINDA	Cleanaway Operations Pty Ltd	31 Gunnedah ROAD	Other Industry	Under assessment	-31.09621029	150.9051567
TAMINDA	Cummins South Pacific Pty Ltd	141 Gunnedah ROAD	Other Petroleum	Under assessment	-31.09675	150.89175
TAMINDA	Mobil Depot	9 Hinkler ROAD	Other Petroleum	Regulation under CLM Act not required	-31.09584286	150.9040493
TAMINDA	Taminda Depots and Adjacent Areas	27-29 Gunnedah ROAD	Other Petroleum	Under assessment	-31.09642128	150.9058193
TAMWORTH	Caltex Star Tamworth	21 White STREET	Service Station	Regulation under CLM Act not required	-31.09255137	150.9341709
TAMWORTH	Caltex Tamworth Service Station	109 Gunnedah ROAD	Service Station	Regulation under CLM Act not required	-31.09723226	150.8955299
TAMWORTH	Curlew Crescent	19-29 Curlew CRESCENT	Metal Industry	Regulation under CLM Act not required	-31.06963607	150.9069306
TAMWORTH	Elgas Depot (former gasworks)	115 Marius STREET	Gasworks	Under preliminary investigation order	-31.08546191	150.926437
TAMWORTH	Elovera Former Sheep Dip	730 Ascot Calala ROAD	Cattle Dip	Regulation under CLM Act not required	-31.1801846	150.962897

Suburb	SiteName	Address	ContaminationActivityType	ManagementClass	Latitude	Longitude
TAMWORTH	Former Mobil Service Station	373-375 Armidale ROAD	Service Station	Regulation under CLM Act not required	-31.10122679	150.9441341
TAMWORTH	Former Service Station Tamworth	(Cnr Scott Rd) 254-256 Goonoo Goonoo ROAD	Service Station	Regulation under CLM Act not required	-31.1118945	150.9228523
TAMWORTH	Former Service Station, Fitzpatrick Super Fund, Tamworth	210 Goonoo Goonoo ROAD	Service Station	Regulation under CLM Act not required	-31.10613594	150.9234143
TAMWORTH	Gunnedah Road Site	49 GUNNEDAH ROAD	Other Industry	Contamination formerly regulated under the CLM Act	-31.09574904	150.9021583
TAMWORTH	Housing NSW	29 -33 White STREET	Other Petroleum	Regulation under CLM Act not required	-31.0915651	150.9357811
TAMWORTH	Kensell's Mitsubishi	11-14 Kable AVENUE	Other Petroleum	Regulation under CLM Act not required	-31.08921565	150.9273063
TAMWORTH	Proposed ALDI Store Tamworth	194-196 Peel STREET	Other Industry	Under assessment	-31.08522053	150.9260054
TARAGO	Tarago former Station Masters Cottage	106 Goulburn STREET	Landfill	Under assessment	-35.06938653	149.6521178
TARAGO	Tarago Railway Siding	Goulburn STREET	Other Industry	Contamination currently regulated under CLM Act	-35.0695949	149.6516166
TARCUTTA	Mobil Service Station	(Hume Highway) 32 Sydney STREET	Service Station	Contamination formerly regulated under the CLM Act	-35.2772942	147.73574
TAREE	20 Pitt Street, Taree	20 Pitt STREET	Other Petroleum	Under assessment	-31.903993	152.482102
TAREE	Caltex Service Station	104-106 Commerce STREET	Service Station	Regulation under CLM Act not required	-31.90720519	152.4500926
TAREE	Caltex Taree	12 Pitt STREET	Service Station	Regulation under CLM Act not required	-31.90551738	152.4783334
TAREE	Footpath in front of the former BP service station	53-55 Victoria STREET	Service Station	Regulation under CLM Act not required	-31.91015653	152.4659073
TAREE	Former BP Service Station (Reliance Petroleum)	150 Manning River DRIVE	Service Station	Regulation under CLM Act not required	-31.93842026	152.4682056
TAREE	Former Caltex Depot	44 Stevenson STREET	Other Petroleum	Regulation under CLM Act not required	-31.90563595	152.4640848

Suburb	SiteName	Address	ContaminationActivityType	ManagementClass	Latitude	Longitude
TAREE	Former Shell Depot	53-55 Stevenson STREET	Other Petroleum	Regulation under CLM Act not required	-31.90514622	152.4649706
TAREE	United Service Station and Former Mobil Depot	85 Muldoon Street, corner Grey Gum ROAD	Service Station	Regulation under CLM Act not required	-31.89744109	152.4508569
TAREN POINT	Caltex Service Station	114 Taren Point ROAD	Service Station	Regulation under CLM Act not required	-34.02065958	151.1218938
TAREN POINT	Former manufacturing site	46-50 Bay ROAD	Other Industry	Regulation under CLM Act not required	-34.0236184	151.1231649
TAREN POINT	Former Oyster Farm	Part 2R Alexander Avenue and part 98 Woodlands ROAD	Other Industry	Contamination was addressed via the planning process (EP&A Act)	-34.01714802	151.1252694
TAREN POINT	Former Oyster Farmer	1A Atkinson ROAD	Other Industry	Regulation under CLM Act not required	-34.02081803	151.1283282
TAREN POINT	Mangrove Lane Cycle pathway	Mangrove LANE	Unclassified	Regulation under CLM Act not required	-34.02404025	151.1324783
TAREN POINT	Redevelopment Site	25 Bay ROAD	Landfill	Regulation under CLM Act not required	-34.02119591	151.1274727
TAREN POINT	Shell Coles Express Service Station	99-103 Parraweena ROAD	Service Station	Regulation under CLM Act not required	-34.02630233	151.1200897
TELARAH	ACIRL	5 Junction STREET	Other Industry	Regulation under CLM Act not required	-32.73457183	151.5400128
TELARAH	Former Ausgrid Depot	Green STREET	Other Industry	Regulation under CLM Act not required	-32.7276446	151.5269745
TEMORA	Former Temora Roundhouse	Corner Victoria and Camp STREET	Unclassified	Regulation under CLM Act not required	-34.45074538	147.5295383
TEMORA	Woolworths Caltex Temora	98-100 Hoskins STREET	Service Station	Regulation under CLM Act not required	-34.44324584	147.5318667
TEMPE	Caltex Service Station	775 Princes HIGHWAY	Service Station	Contamination currently regulated under CLM Act	-33.9253681	151.1596532
TEMPE	Former Tempe Tip	South STREET	Landfill	Contamination currently regulated under CLM Act	-33.92558642	151.1667178
TEMPE	Railcorp Site Renwick Street	Renwick STREET	Other Industry	Regulation under CLM Act not required	-33.91997709	151.1576058

Suburb	SiteName	Address	ContaminationActivityType	ManagementClass	Latitude	Longitude
TEMPE	Tempe Depot	1a Gannon STREET	Other Petroleum	Regulation under CLM Act not required	-33.92408255	151.1596469
TENTERFIELD	United Tenterfield Service Station	94 Rouse STREET	Service Station	Under assessment	-29.06260969	152.0168305
TERALBA	Lake Macquarie Teralba Sanitary Depot	Griffen ROAD	Landfill	Regulation under CLM Act not required	-32.9372059	151.6214528
TERALBA	Lucky's Scrap Metal Yard	21 Racecourse ROAD	Metal Industry	Contamination currently regulated under CLM Act	-32.946864	151.617113
TERANIA CREEK	Former Izzards Cattle Tick Dip	Wallace ROAD	Cattle Dip	Contamination formerly regulated under the CLM Act	-28.64999469	153.2788615
THE ENTRANCE NORTH	The Entrance North Beach (Crown Reserve)	25CR Hargraves STREET	Landfill	Under assessment	-33.33770829	151.5050033
THE ROCKS	Dawes Point Park	Hickson ROAD	Other Industry	Regulation under CLM Act not required	-33.85518053	151.2089319
THIRLMERE	Thirlmere Rail Heritage Museum	10 Barbour ROAD	Other Industry	Regulation under CLM Act not required	-34.20689245	150.5693902
THORNLEIGH	Caltex Thornleigh Service Station	192-198 Pennant Hills (Cnr Duffy Ave) ROAD	Service Station	Regulation under CLM Act not required	-33.72660793	151.08364
THORNLEIGH	Coles Express Service Station Thornleigh	188 - 190 Pennant Hills ROAD	Service Station	Regulation under CLM Act not required	-33.72502184	151.0850569
THORNTON	Energy Australia Thornton Pole Yard	55 Weakleys DRIVE	Other Industry	Regulation under CLM Act not required	-32.79973875	151.6374998
TIGHES HILL	Former Ampol Depot	94 Elizabeth STREET	Other Petroleum	Regulation under CLM Act not required	-32.90658137	151.757239
TIGHES HILL	Former Mobil Terminal	110 Elizabeth STREET	Other Petroleum	Contamination formerly regulated under the CLM Act	-32.90600406	151.7586907
TIGHES HILL	Holcim Australia Cement Batching Plant	340 Industrial DRIVE	Other Industry	Regulation under CLM Act not required	-32.90532418	151.7574857
TIGHES HILL	SRA Land	73 Elizabeth STREET	Unclassified	Regulation under CLM Act not required	-32.90795794	151.754631
TOCUMWAL	Former Mobil Depot	250 Murray STREET	Other Petroleum	Regulation under CLM Act not required	-35.79180653	145.5648214

Suburb	SiteName	Address	ContaminationActivityType	ManagementClass	Latitude	Longitude
TOCUMWAL	Former Mobil Depot	79-83 Deniliquin ROAD	Other Petroleum	Regulation under CLM Act not required	-35.80914914	145.5585528
TOMAGO	Balcombe Sweat Furnace	26 Laverick AVENUE	Metal Industry	Regulation under CLM Act not required	-32.82557395	151.7056416
TOMAGO	Former Hydromet Site	25 School DRIVE	Metal Industry	Under assessment	-32.8301553	151.7300603
TOMAGO	RZM Site - Tomago	1877 Pacific HIGHWAY	Other Industry	Regulation under CLM Act not required	-32.81419433	151.6985159
TOMERONG	Log Cabin Service Station (United Petroleum)	D1300 Princes HIGHWAY	Service Station	Regulation under CLM Act not required	-35.01820959	150.5779687
TOONGABBIE	7-Eleven (Former Mobil) Service Station Toongabbie	3 Metella ROAD	Service Station	Regulation under CLM Act not required	-33.78692357	150.9462837
TOORMINA	Caltex Service Station	2 Minorca PLACE	Service Station	Regulation under CLM Act not required	-30.35229568	153.0906606
TORONTO	155B Brighton Avenue, Toronto NSW 2283	155B Brighton AVENUE	Other Industry	Under assessment	-33.0149011	151.5997613
TORONTO	BP Toronto Service Station	132 Cary (Cnr Donnelly Ave) STREET	Service Station	Regulation under CLM Act not required	-33.01144673	151.5937863
TORONTO	Caltex Service Station	147 Cary STREET	Service Station	Regulation under CLM Act not required	-33.01288007	151.5928388
TORONTO	Coles XP (Former Mobil) Toronto Service Station	133 - 137 Cary (Cnr Thorne St) STREET	Service Station	Regulation under CLM Act not required	-33.01187681	151.5930879
TORONTO	Toronto Hotel	74 Victory PARADE	Unclassified	Regulation under CLM Act not required	-33.01214835	151.5958127
TOUKLEY	7-Eleven Australia	287 Main ROAD	Service Station	Regulation under CLM Act not required	-33.26469166	151.5462414
TOUKLEY	Former Shell Toukley Autoport	211 Main ROAD	Service Station	Regulation under CLM Act not required	-33.26383791	151.5386268
TRANGIE	Caltex Service Station	(Mitchell Hwy) 76 Narromine STREET	Service Station	Regulation under CLM Act not required	-32.03234676	147.985164
TUGGERAH	BP Tuggerah	100 Pacific HIGHWAY	Service Station	Regulation under CLM Act not required	-33.30578167	151.4198083

Suburb	SiteName	Address	ContaminationActivityType	ManagementClass	Latitude	Longitude
TUMBARUMBA	Former Caltex Depot	150 Albury STREET	Other Petroleum	Regulation under CLM Act not required	-35.77024081	147.9927182
TUMBI UMBI	Former Tumbi Landfill	140 Bellevue ROAD	Landfill	Regulation under CLM Act not required	-33.3993472	151.456471
TUMUT	CSR Blue Dam	Jepsen AVENUE	Other Industry	Regulation under CLM Act not required	-35.30098337	148.1958308
TUMUT	CSR Railway cutting	Jepsen AVENUE	Unclassified	Regulation under CLM Act not required	-35.30422002	148.1942579
TUMUT	Former Telstra Depot	22-26 Carey STREET	Other Industry	Regulation under CLM Act not required	-35.29873079	148.2191122
TUNCESTER	Asbestos Waste Burial Site	13 Rifle Range ROAD	Other Industry	Contamination currently regulated under CLM Act	-28.79939255	153.2193708
TUROSS HEAD	Tern Inn Restaurant (abandoned UPSS)	2 Trafalgar ROAD	Service Station	Regulation under CLM Act not required	-36.05871059	150.1308443
TURRAMURRA	7-Eleven (former Mobil) Service Station Turramurra	1408 Pacific HIGHWAY	Service Station	Regulation under CLM Act not required	-33.73326389	151.1264194
TURRAMURRA	Woolworths Service Station	1233 Pacific HIGHWAY	Service Station	Regulation under CLM Act not required	-33.73317594	151.1313195
TURRELLA	Tulloch Australia Pty Ltd	61 Turrella STREET	Chemical Industry	Contamination currently regulated under CLM Act	-33.92857213	151.1475387
TWEED HEADS	Former Mobil Quix Service Station	60 MINJUNGBAL DRIVE	Service Station	Contamination formerly regulated under the CLM Act	-28.20143775	153.5445381
TWEED HEADS	Francis Street Road Reserve adjacent to 79-81 Wharf Street, Tweed Heads	79-81 Wharf STREET	Other Petroleum	Regulation under CLM Act not required	-28.17351959	153.542262
TWEED HEADS	Tweed Heads Slipway	8 Terranora TERRACE	Landfill	Under assessment	-28.18052246	153.5416407
TWEED HEADS SOUTH	Coles Express Service Station	Corner Minjungbal Drive and Heffron STREET	Service Station	Regulation under CLM Act not required	-28.19459987	153.5419978
TWEED HEADS SOUTH	Former BP Depot	142 Minjungbal DRIVE	Other Petroleum	Regulation under CLM Act not required	-28.20860702	153.5455932
TWEED HEADS SOUTH	Woolworths Plus Petrol	98-102 Pacific (100 Minjungbal Drive) HIGHWAY	Service Station	Regulation under CLM Act not required	-28.20488521	153.5448675

Suburb	SiteName	Address	ContaminationActivityType	ManagementClass	Latitude	Longitude
TWEED HEADS WEST	Caltex Service Station	96 to 98 Kennedy DRIVE	Service Station	Regulation under CLM Act not required	-28.1871486	153.5229866
TYAGARAH	Tyagarah Airstrip	25 Staceys WAY	Other Petroleum	Regulation under CLM Act not required	-28.59511995	153.546834
ULAN	Ulan Coal Mine	4505 Ulan ROAD	Other Industry	Regulation under CLM Act not required	-32.25620603	149.7558075
ULLADULLA	Caltex Service Station	62A Deering Street, corner Princes HIGHWAY	Service Station	Regulation under CLM Act not required	-35.36276828	150.473578
ULLADULLA	Coles Express Ulladulla	153 Princes HIGHWAY	Service Station	Regulation under CLM Act not required	-35.36288274	150.47272
ULLADULLA	Woolworths Petrol Station	155-157 Princes HIGHWAY	Service Station	Regulation under CLM Act not required	-35.36316263	150.4725668
ULTIMO	Shell Coles Express Service Station	387-429 Wattle STREET	Service Station	Regulation under CLM Act not required	-33.88138825	151.1966791
UNANDERRA	BlueScope Stainless Steel	13 Marley PLACE	Metal Industry	Contamination currently regulated under CLM Act	-34.44959798	150.8571632
UNANDERRA	Caltex Service Station	86-98 Princes HIGHWAY	Service Station	Regulation under CLM Act not required	-34.45414951	150.845165
UNANDERRA	DGL Environmental Pty Ltd	201 Five Islands ROAD	Metal Industry	Under assessment	-34.45384578	150.8552253
UNANDERRA	Endeavour Energy Springhill Field Service Centre	195 Five Island ROAD	Other Industry	Regulation under CLM Act not required	-34.45837706	150.8598825
UNANDERRA	Former Prime Service Station and adjoining lands	41-49 Princes HIGHWAY	Service Station	Contamination formerly regulated under the CLM Act	-34.45056105	150.8490833
UNANDERRA	Unanderra Weekend Detention Centre	34-40 Lady Penryhn DRIVE	Landfill	Regulation under CLM Act not required	-34.4620226	150.8473821
UNANDERRA	Veolia Environmental Services	9 Waynote PLACE	Other Industry	Regulation under CLM Act not required	-34.46042393	150.863232
URALLA	Caltex Service Station	103 Bridge STREET	Service Station	Regulation under CLM Act not required	-30.64524911	151.4934484
URALLA	Phoenix Foundry	44 Duke STREET	Metal Industry	Regulation under CLM Act not required	-30.65093272	151.5004479

Suburb	SiteName	Address	ContaminationActivityType	ManagementClass	Latitude	Longitude
URANQUINTY	Former Caltex Depot Kapooka (Wagga Wagga)	6876 Olympic (Uranquinty Rd) HIGHWAY	Service Station	Regulation under CLM Act not required	-35.15319793	147.3085469
URUNGA	Former Antimony Process plant	Hillside DRIVE	Chemical Industry	Contamination currently regulated under CLM Act	-30.50422942	153.0132011
VALENTINE	BP Express Service Station	855 Macquarie DRIVE	Service Station	Regulation under CLM Act not required	-33.00801109	151.6425806
VALENTINE	Valentine Public School	Tallawalla ROAD	Unclassified	Regulation under CLM Act not required	-33.0091613	151.6423231
VALLA	BP Nambucca Heads (Travel Centre and Truckstop)	2 Corkwood ROAD	Other Industry	Regulation under CLM Act not required	-30.62648768	152.9727148
VILLAWOOD	Ettason Villawood Site	2A Birmingham AVENUE	Chemical Industry	Regulation under CLM Act not required	-33.87877335	150.9827722
VILLAWOOD	Former Defence Site	29 Biloela STREET	Landfill	Regulation under CLM Act not required	-33.88782978	150.9886275
VILLAWOOD	Former Electrical Component Manufacturer	66 Christina ROAD	Other Industry	Ongoing maintenance required to manage residual contamination (CLM Act)	-33.88018315	150.9838773
VILLAWOOD	Former Orica Crop Care	2 Christina ROAD	Chemical Industry	Contamination formerly regulated under the CLM Act	-33.880329	150.9896329
VILLAWOOD	Former Siemens/Westinghouse	49 Miowera ROAD	Other Industry	Contamination formerly regulated under the CLM Act	-33.87641909	150.9836746
VILLAWOOD	Former Toll Site	110A Christina ROAD	Other Industry	Under preliminary investigation order	-33.87919117	150.9812193
VILLAWOOD	PPG Industries	9 Birmingham AVENUE	Chemical Industry	Regulation under CLM Act not required	-33.87800757	150.9887929
VINEYARD	Shell Coles Express Service Station	731 Windsor ROAD	Service Station	Regulation under CLM Act not required	-33.65780463	150.8753245
WAGGA WAGGA	Ashmont Autoport	Cnr Tobruk Street and Bardia STREET	Service Station	Regulation under CLM Act not required	-35.12517373	147.329919
WAGGA WAGGA	BP Wagga Wagga	180 Edward STREET	Service Station	Regulation under CLM Act not required	-35.11850802	147.3639619
WAGGA WAGGA	Caltex (former Mobil) Service Station	106 Edward STREET	Service Station	Regulation under CLM Act not required	-35.11910909	147.3682364

Suburb	SiteName	Address	ContaminationActivityType	ManagementClass	Latitude	Longitude
WAGGA WAGGA	Caltex Service Station	56 - 60 Docker St STREET	Service Station	Regulation under CLM Act not required	-35.11737947	147.3558145
WAGGA WAGGA	Caltex Service Station	170 Fitzmaurice STREET	Service Station	Regulation under CLM Act not required	-35.10289587	147.3679002
WAGGA WAGGA	Coles Express Wagga Wagga	353-355 Edward STREET	Service Station	Regulation under CLM Act not required	-35.11606625	147.3509339
WAGGA WAGGA	Former BP Service Station	31 Bourke STREET	Service Station	Regulation under CLM Act not required	-35.12626628	147.3547199
WAGGA WAGGA	Former Caltex Depot	60 Lake Albert DRIVE	Service Station	Regulation under CLM Act not required	-35.12316794	147.37724
WAGGA WAGGA	Former Caltex Service Station	343 Hammond AVENUE	Service Station	Regulation under CLM Act not required	-35.12420793	147.4157959
WAGGA WAGGA	Former Dry Cleaning Facility	183 Fitzmaurice STREET	Other Industry	Contamination currently regulated under CLM Act	-35.10209987	147.3683852
WAGGA WAGGA	Former Gasworks	54 Chaston STREET	Gasworks	Ongoing maintenance required to manage residual contamination (CLM Act)	-35.12262069	147.3482778
WAGGA WAGGA	Former Gasworks	Cnr Tarcutta Street and Cross STREET	Gasworks	Ongoing maintenance required to manage residual contamination (CLM Act)	-35.10871183	147.3737933
WAGGA WAGGA	Former Iron Foundry	212-230 Hammond STREET	Metal Industry	Regulation under CLM Act not required	-35.12605478	147.4045461
WAGGA WAGGA	Former Mobil Depot Wagga Wagga	97-99 Coleman STREET	Other Petroleum	Regulation under CLM Act not required	-35.12173871	147.3576651
WAGGA WAGGA	Former Wiradjuri landfill	Narrung STREET	Landfill	Under assessment	-35.09628532	147.3619535
WAHROONGA	7-Eleven Service Station	1579 Pacific HIGHWAY	Service Station	Regulation under CLM Act not required	-33.71974617	151.1168106
WAHROONGA	Coles Express Wahroonga	1601 Pacific HIGHWAY	Service Station	Regulation under CLM Act not required	-33.71945571	151.1163002
WAITARA	Caltex Service Station	59-61 Pacific HIGHWAY	Service Station	Regulation under CLM Act not required	-33.71064349	151.1024644
WALGETT	Former Shell Depot	Castlereagh HIGHWAY	Other Petroleum	Regulation under CLM Act not required	-30.00861179	148.1239938

Suburb	SiteName	Address	ContaminationActivityType	ManagementClass	Latitude	Longitude
WALLERAWANG	Lidsdale Coal Loading Facility	Main STREET	Other Industry	Regulation under CLM Act not required	-33.39996523	150.0737717
WALLERAWANG	Wallerawang Power Station	1 Main STREET	Other Petroleum	Regulation under CLM Act not required	-33.40339296	150.0855101
WALLSEND	Ausgrid Wallsend Depot	Abbott STREET	Other Industry	Regulation under CLM Act not required	-32.90162796	151.6857267
WALLSEND	Caltex Maryland Service Station Wallsend	41 Minmi ROAD	Service Station	Regulation under CLM Act not required	-32.88967866	151.6619253
WALLSEND	Cnr of Douglas Street and 111 Newcastle Road Wallsend	111 Newcastle ROAD	Metal Industry	Regulation under CLM Act not required	-32.90416617	151.6832227
WALLSEND	Coles Express Wallsend East	15 Thomas STREET	Service Station	Regulation under CLM Act not required	-32.90719444	151.6693426
WALLSEND	OneSteel Recycling	64-80 Sandgate ROAD	Metal Industry	Regulation under CLM Act not required	-32.89425477	151.6799648
WAMBERAL	Caltex Service Station	654 The Entrance ROAD	Service Station	Regulation under CLM Act not required	-33.42338668	151.4375685
WANGI WANGI	Myuna Colliery	Wangi Point ROAD	Other Industry	Regulation under CLM Act not required	-33.06139532	151.5697186
WARATAH	Waratah Area Health	Turton ROAD	Unclassified	Regulation under CLM Act not required	-32.90961233	151.7260867
WARATAH	Waratah former Gasworks	Turton and Georgetown ROADS	Gasworks	Contamination currently regulated under CLM Act	-32.90591166	151.7272715
WARDELL	Nancy's Cattle Dip, Thurgates Lane, Wardell	Thurgates LANE	Cattle Dip	Regulation under CLM Act not required	-28.9540212	153.4274874
WARILLA	Woolworths Petrol Warilla	43 -57 Shellharbour ROAD	Service Station	Regulation under CLM Act not required	-34.5470966	150.863748
WARKWORTH	Emulsion Plant, Dyno Nobel Asia Pacific Pty Ltd	186 Long Point ROAD	Chemical Industry	Regulation under CLM Act not required	-32.5781708	151.0834387
WARKWORTH	United Colliery	Jerrys Plains ROAD	Other Industry	Regulation under CLM Act not required	-32.5654356	150.9916698
WARNERS BAY	7-Eleven (former Mobil) Service Station	393 Hillsborough ROAD	Service Station	Regulation under CLM Act not required	-32.9659363	151.6543264

Suburb	SiteName	Address	ContaminationActivityType	ManagementClass	Latitude	Longitude
WARNERS BAY	Caltex Service Station	55 King STREET	Service Station	Regulation under CLM Act not required	-32.97418806	151.6476184
WARNERS BAY	Historically Filled Land	41-43 Charles STREET	Unclassified	Regulation under CLM Act not required	-32.97340461	151.6464383
WARNERVALE	Former Timber Treatment Plant	Aldenham and Railway ROADS	Other Industry	Contamination formerly regulated under the CLM Act	-33.24732018	151.4469037
WARRAGAMBA	Megarrity's Creek Site	Weir ROAD	Unclassified	Regulation under CLM Act not required	-33.8873146	150.5967305
WARRAGAMBA	Warragamba Dam Viewing Platform	Eighteenth STREET	Unclassified	Regulation under CLM Act not required	-33.88545624	150.6016219
WARRAWONG	Caltex Service Station	75-77 King STREET	Service Station	Regulation under CLM Act not required	-34.49037817	150.888802
WARREN	Caltex Warren Service Station	1 Coonamble ROAD	Service Station	Regulation under CLM Act not required	-31.69508383	147.8405578
WARREN	Former Mobil Warren Depot	16 Dubbo STREET	Other Petroleum	Contamination currently regulated under CLM Act	-31.6943058	147.8314606
WARREN	Former Shell Depot	8 Dubbo STREET	Other Petroleum	Regulation under CLM Act not required	-31.69379262	147.8308088
WARWICK FARM	Warwick Farm Public School	95 Lawrence Hargrave ROAD	Unclassified	Regulation under CLM Act not required	-33.90978695	150.9291852
WATERLOO	22-24 Archibald Avenue	22-24 Archibald AVENUE	Other Petroleum	Regulation under CLM Act not required	-33.90206938	151.2139293
WATERLOO	Divercity Waterloo Blocks C & D and adjacent plaza / park	1, 9, 13, 13A, 13B and 23 Archibald Avenue, 20 Dunkerley Place and 850 Bourke STREET	Other Industry	Regulation under CLM Act not required	-33.90200158	151.2098496
WATERLOO	Iconic (Former Chubb Factory) Waterloo	830-838 Elizabeth STREET	Other Industry	Regulation under CLM Act not required	-33.90227718	151.2060305
WATERLOO	Lawrence Dry Cleaners	887-893 Bourke STREET	Unclassified	Contamination currently regulated under CLM Act	-33.89897433	151.2101436
WATERLOO	Proposed Construction Site	2 John STREET	Other Industry	Regulation under CLM Act not required	-33.89989686	151.2010324
WATERLOO	Shell Coles Express Service Station	867-877 South Dowling STREET	Service Station	Regulation under CLM Act not required	-33.90179774	151.2143789

Suburb	SiteName	Address	ContaminationActivityType	ManagementClass	Latitude	Longitude
WATERLOO	Waverley Woollahra Process Plant	355 Botany ROAD	Other Industry	Regulation under CLM Act not required	-33.9063092	151.2042672
WAUCHOPE	Expressway Spares UST	3 Sancrox ROAD	Other Petroleum	Regulation under CLM Act not required	-31.44163879	152.8231104
WAUCHOPE	Former Shell Depot	56-64 High STREET	Other Petroleum	Regulation under CLM Act not required	-31.45804845	152.7314151
WAUCHOPE	Former Timber Treatment Site	Blackbutt DRIVE	Other Industry	Regulation under CLM Act not required	-31.46575645	152.7228555
WAUCHOPE	Shell Coles Express Service Station	64 High STREET	Service Station	Regulation under CLM Act not required	-31.45764495	152.7315975
WAUCHOPE	Wauchope Public Primary School	2 Waugh STREET	Unclassified	Regulation under CLM Act not required	-31.45602953	152.7295059
WAUCHOPE	Wauchope Service Station	57 High STREET	Service Station	Regulation under CLM Act not required	-31.45737022	152.7305018
WAVERTON	Berry's Bay Woodley's Marina	1 Balls Head DRIVE	Other Industry	Contamination formerly regulated under the POEO Act	-33.84441851	151.1947433
WAVERTON	Oyster Cove AGL	2 King STREET	Gasworks	Ongoing maintenance required to manage residual contamination (CLM Act)	-33.83637995	151.193541
WAVERTON	SRA Land	95 Bay ROAD	Unclassified	Contamination formerly regulated under the CLM Act	-33.83716728	151.1969497
WEE JASPER	Wee Jasper Tavern	6499 Wee Jasper ROAD	Other Industry	Regulation under CLM Act not required	-35.10992483	148.679428
WELLINGTON	BP Wellington Service Station	35A Maxwell STREET	Service Station	Regulation under CLM Act not required	-32.55835121	148.9447284
WELLINGTON	Former Caltex Service Station	124-128 Lee STREET	Service Station	Regulation under CLM Act not required	-32.55082729	148.9411537
WELLINGTON	J&J Mechanical	1 Warrawee STREET	Gasworks	Under assessment	-32.545836	148.943343
WELLINGTON	Police Citizens Youth Club (PCYC)	69 Gobolion STREET	Gasworks	Under assessment	-32.545646	148.944019
WELLINGTON	The Wash Shed (Laundromat)	67 Gobolion STREET	Gasworks	Under assessment	-32.545529	148.94374

Suburb	SiteName	Address	ContaminationActivityType	ManagementClass	Latitude	Longitude
WELLINGTON	Woolworths Petrol Wellington	79 Lee STREET	Service Station	Regulation under CLM Act not required	-32.54874227	148.9408531
WENTWORTH	Caltex - Wentworth	110 Adams STREET	Service Station	Regulation under CLM Act not required	-34.1024927	141.9160539
WENTWORTH FALLS	Bodington Hospital	Bodington DRIVE	Unclassified	Contamination formerly regulated under the CLM Act	-33.73204611	150.3874554
WENTWORTH POINT	Former TNT Express	23 Bennelong PARKWAY	Other Petroleum	Regulation under CLM Act not required	-33.83115118	151.0726636
WENTWORTH POINT	RMS Eastern Precinct	3-7 Burroway ROAD	Other Petroleum	Regulation under CLM Act not required	-33.8233882	151.0815668
WENTWORTHVILLE	Former Workshop	2 Rawson Rd and 8 Barfil CRESCENT	Unclassified	Regulation under CLM Act not required	-33.81568808	150.9671853
WERRINGTON	Caltex Service Station	Cnr Dunheved Rd and Henry Lawson DRIVE	Service Station	Regulation under CLM Act not required	-33.74577725	150.7409877
WERRINGTON	Claremont Meadows Former landfill	Gipps STREET	Landfill	Regulation under CLM Act not required	-33.77341076	150.7557628
WERRINGTON COUNTY	7-Eleven Werrington	Lot 122 Dunheved ROAD	Service Station	Regulation under CLM Act not required	-33.74699408	150.7428609
WEST BALLINA	Caltex Big Prawn Service Station	Pacific HIGHWAY	Service Station	Contamination formerly regulated under the CLM Act	-28.86374913	153.5321482
WEST GOSFORD	Adcock Memorial Park	Central Coast HIGHWAY	Landfill	Contamination currently regulated under CLM Act	-33.42963075	151.3273331
WEST GOSFORD	Caltex Service Station	283 Manns ROAD	Service Station	Regulation under CLM Act not required	-33.41659727	151.325219
WEST GOSFORD	Caltex Service Station	69-71 Pacific HIGHWAY	Service Station	Regulation under CLM Act not required	-33.42729985	151.3214621
WEST GOSFORD	Caltex Service Station	30a Pacific HIGHWAY	Service Station	Regulation under CLM Act not required	-33.42778813	151.3190581
WEST NOWRA	Endeavour Energy Nowra Field Service Centre	20 Depot ROAD	Other Industry	Regulation under CLM Act not required	-34.88993085	150.5878854
WEST PENNANT HILLS	7-Eleven (former Mobil) Service Station	552 Pennant Hills ROAD	Service Station	Regulation under CLM Act not required	-33.74686545	151.0508067

Suburb	SiteName	Address	ContaminationActivityType	ManagementClass	Latitude	Longitude
WEST RYDE	7-Eleven (former Mobil) Service Station	917 Victoria ROAD	Service Station	Regulation under CLM Act not required	-33.80921103	151.0932917
WEST RYDE	JHM Property Development	2A Mellor STREET	Other Industry	Regulation under CLM Act not required	-33.81207534	151.094598
WEST RYDE	Pfizer Australia Pty Ltd	38-42 Wharf ROAD	Chemical Industry	Regulation under CLM Act not required	-33.81021085	151.0693631
WEST RYDE	Reckitt Benckiser	44 Wharf ROAD	Chemical Industry	Regulation under CLM Act not required	-33.81172205	151.0692752
WEST TAMWORTH	Woolworths Petrol	119 Bridge STREET	Service Station	Regulation under CLM Act not required	-31.09358262	150.9167693
WEST WALLSEND	West Wallsend Cemetery	6 Cemetery ROAD	Unclassified	Regulation under CLM Act not required	-32.9025615	151.5701278
WEST WYALONG	Caltex Depot	(Wyalong By-pass Rd) Lot 1-3 Showground ROAD	Service Station	Regulation under CLM Act not required	-33.92580863	147.1978504
WEST WYALONG	Former Mobil Depot	104 Compton ROAD	Other Petroleum	Regulation under CLM Act not required	-33.93449194	147.2147948
WEST WYALONG	Lowes Petroleum (Former BP) Depot West Wyalong	Compton (formerly known as Town Bypass/Railway Road) ROAD	Other Petroleum	Regulation under CLM Act not required	-33.93440247	147.2154596
WESTON	Illegal Dumping Site	Corner Kline Street & First STREET	Unclassified	Regulation under CLM Act not required	-32.81367986	151.4551507
WETHERILL PARK	BOC Sydney Operations Centre	428-440 Victoria STREET	Chemical Industry	Regulation being finalised	-33.84375988	150.8960027
WETHERILL PARK	Camide Former Landfill	Newton ROAD	Landfill	Regulation under CLM Act not required	-33.83898879	150.8963813
WETHERILL PARK	Cleanaway (Formerly Nationwide Oil) Wetherill Park	6 Davis ROAD	Other Industry	Regulation under CLM Act not required	-33.83770038	150.9045197
WETHERILL PARK	Fairfield Sustainable Resource Centre	Corner Hassall Street and Widemere ROAD	Other Industry	Under assessment	-33.83860329	150.9170013
WETHERILL PARK	Former Fuel Storage Depot	200-212 Cowpasture ROAD	Other Petroleum	Regulation under CLM Act not required	-33.84568871	150.8764012
WETHERILL PARK	Shell Coles Express Service Station	565 Polding STREET	Service Station	Regulation under CLM Act not required	-33.8569731	150.8992804

Suburb	SiteName	Address	ContaminationActivityType	ManagementClass	Latitude	Longitude
WETHERILL PARK	Sims Wetherill Park	35-37 Frank STREET	Metal Industry	Regulation under CLM Act not required	-33.84056122	150.9086265
WICKHAM	Caltex Terminal and "Building 33" on offsite adjacent land	156 Hannell Street and 33 Annie STREET	Other Petroleum	Contamination currently regulated under CLM Act	-32.9153413	151.7560062
WICKHAM	Former Factory	57 Annie STREET	Other Industry	Regulation under CLM Act not required	-32.91524827	151.7539893
WICKHAM	Former Warehouse	10 Dangar STREET	Unclassified	Regulation under CLM Act not required	-32.92383206	151.759761
WICKHAM	Fuchs Lubricants Wickham	2 Holland STREET	Other Industry	Contamination currently regulated under CLM Act	-32.9214709	151.7556928
WICKHAM	Railcorp Wickham	50 Railway STREET	Other Industry	Regulation under CLM Act not required	-32.9210433	151.7544687
WILBERFORCE	Former Drum Reconditioners	12-14 Box AVENUE	Other Industry	Contamination formerly regulated under the CLM Act	-33.5453884	150.8587934
WILBERFORCE	Former Solvent Recycling Site	13 Box AVENUE	Chemical Industry	Regulation under CLM Act not required	-33.54557427	150.8577006
WILEY PARK	Sydney Water Property	1B Hillcrest STREET	Other Industry	Regulation under CLM Act not required	-33.92391634	151.0676256
WILLIAMTOWN	Hunter Land Effluent Pond	38 Cabbage Tree ROAD	Other Industry	Regulation under CLM Act not required	-32.80750069	151.8310107
WILLOUGHBY	Bicentennial Reserve, Flat Rock Gully, Willoughby Leisure Centre	Small STREET	Other Industry	Under assessment	-33.81232124	151.2030744
WILLOUGHBY	BP Willoughby Express Tower	498 Willoughby STREET	Service Station	Contamination currently regulated under POEO Act	-33.81022918	151.199315
WILLOUGHBY	Caltex Service Station	157 Penhur STREET	Service Station	Regulation under CLM Act not required	-33.79793513	151.1981926
WILLOUGHBY	Shell Coles Express Service Station	616-626 Willoughby ROAD	Service Station	Regulation under CLM Act not required	-33.80593769	151.1988559
WILLOUGHBY EAST	Willoughby Bus Depot	Corner Ann Street and Stan STREET	Other Industry	Regulation under CLM Act not required	-33.7982569	151.2038993
WILTON	Condell Park Homestead	(Part Lot 17 DP 270536) Condell Park ROAD	Unclassified	Regulation under CLM Act not required	-34.21910141	150.6837962

Suburb	SiteName	Address	ContaminationActivityType	ManagementClass	Latitude	Longitude
WINDANG	Caltex Service Station	244-248 Windang ROAD	Service Station	Regulation under CLM Act not required	-34.5274434	150.8691161
WINDSOR	Former Caltex Service Station	46-52 Macquarie STREET	Service Station	Regulation under CLM Act not required	-33.60783315	150.8213428
WINDSOR	Former Caltex Windsor Depot and Service Station	48-50 Mileham STREET	Service Station	Regulation under CLM Act not required	-33.61538627	150.8157517
WINDSOR	Former Fire Station Windsor	19 Fitzgerald STREET	Other Industry	Under assessment	-33.6064873	150.8199089
WINDSOR	Windsor Zone Substation	56-60 Macquarie STREET	Other Industry	Under assessment	-33.60812428	150.8208856
WINDSOR	Woolworths (former Caltex) Service Station	Cnr Macquarie Street & Baker STREET	Service Station	Regulation under CLM Act not required	-33.60569346	150.8232803
WINGHAM	Bogas Service Station	Cnr Primrose Street and Isabella STREET	Service Station	Regulation under CLM Act not required	-31.86833656	152.3716346
WINGHAM	Former Caltex Service Station	1036-1038 Wingham ROAD	Service Station	Regulation under CLM Act not required	-31.86236594	152.3805752
WINMALEE	Prime Winmalee Service Station	281 Hawkesbury ROAD	Service Station	Regulation under CLM Act not required	-33.68223276	150.5997203
WIRLINGA	Former Liquid Waste Disposal Facility	704 Riverina ROAD	Unclassified	Regulation under CLM Act not required	-36.07103958	147.0193522
WOLLI CREEK	Former Ausgrid Substation 10061	13 Gertrude STREET	Other Industry	Regulation under CLM Act not required	-33.93364031	151.1543818
WOLLONGONG	Caltex Service Station	9 Flinders STREET	Service Station	Regulation under CLM Act not required	-34.41505616	150.8932515
WOLLONGONG	Former Wollongong Gasworks	120 and 122 Smith STREET	Gasworks	Regulation under CLM Act not required	-34.42030173	150.8906745
WOLLONGONG	Greenhouse Park	Springhill ROAD	Landfill	Contamination currently regulated under CLM Act	-34.44119949	150.8931764
WOLLONGONG	Redevelopment site	33 - 39 Beatson STREET	Other Petroleum	Regulation under CLM Act not required	-34.43196083	150.8976661
WOLLONGONG	Wollongong Harbour Central Spur	Off Endeavour DRIVE	Other Petroleum	Regulation under CLM Act not required	-34.42066879	150.906821

Suburb	SiteName	Address	ContaminationActivityType	ManagementClass	Latitude	Longitude
WOLLONGONG	Woolworths Service Station	425 Crown STREET	Service Station	Contamination currently regulated under CLM Act	-34.42637378	150.8799288
WOODBURN	Caltex Service Station	129 River STREET	Service Station	Regulation under CLM Act not required	-29.07206887	153.3409769
WOODBURN	Crown Reserve 88037 Woodburn	Pacific HIGHWAY	Landfill	Regulation under CLM Act not required	-29.06580577	153.3541886
WOOLGOOLGA	Caltex Woolgoolga Service Station	16 Bosworth ROAD	Service Station	Regulation under CLM Act not required	-30.12569561	153.1946006
WOOLGOOLGA	United Petroleum Service Station(1868 Solitary Islands Way)	56 Clarence STREET	Service Station	Contamination currently regulated under CLM Act	-30.11045544	153.1904609
WOOLLAHRA	Caltex Woollahra Service Station	116 Old South Head ROAD	Service Station	Contamination formerly regulated under the CLM Act	-33.88959697	151.2553736
WOOLLAHRA	Former Service Station	20 Wallis STREET	Service Station	Regulation under CLM Act not required	-33.8901965	151.2372752
WOOLLAHRA	Proposed Jewish Care Centre	7-21 Saber STREET	Unclassified	Regulation under CLM Act not required	-33.8904055	151.2480062
WOOLLOOMOOLOO	Former BP Service Station	2 Dowley STREET	Service Station	Contamination being managed via the planning process (EP&A Act)	-33.86940191	151.2218741
WOOLOMIN	Woolomin Gold Rush Store	65 Nundle ROAD	Other Petroleum	Contamination formerly regulated under the CLM Act	-31.30415134	151.149729
WOOLOOWARE	Caltex Service Station	100 Woolooware ROAD	Service Station	Regulation under CLM Act not required	-34.05274635	151.1408413
WOOLOOWARE	Oyster Farm	Captain Cook DRIVE	Other Industry	Regulation under CLM Act not required	-34.03807914	151.1476055
WOONGARRAH	Former Warnervale Landfill	236-264 Hakone ROAD	Landfill	Regulation under CLM Act not required	-33.2376313	151.464362
WOOTTON	Former Chemical Spill Site	11859 Pacific HIGHWAY	Chemical Industry	Regulation under CLM Act not required	-32.28168548	152.3117819
WOY WOY	7-Eleven Service Station	Corner Rawson and Ocean Beach ROADS	Service Station	Regulation under CLM Act not required	-33.49379351	151.3201639
WOY WOY	Austin Butler Memorial Oval	Blackwall ROAD	Landfill	Regulation under CLM Act not required	-33.48672201	151.3283032

Suburb	SiteName	Address	ContaminationActivityType	ManagementClass	Latitude	Longitude
WOY WOY	Barry Robertson Holden	231 Blackwall ROAD	Service Station	Regulation under CLM Act not required	-33.49621068	151.3285128
WOY WOY	Bogas Service Station	66 Memorial AVENUE	Service Station	Contamination currently regulated under CLM Act	-33.5069738	151.3315579
WOY WOY	James Browne Oval	Welcome STREET	Landfill	Regulation under CLM Act not required	-33.49720596	151.3242986
WOY WOY	Mobil Former Woy Woy Service Station and adjacent land	177-181 Blackwall ROAD	Service Station	Contamination formerly regulated under the CLM Act	-33.49257884	151.3273559
WOY WOY	Rogers Park	Dunban ROAD	Landfill	Regulation under CLM Act not required	-33.50009693	151.3181347
WYALONG	Caltex Service Station	50 Neeld (Newell Highway) STREET	Service Station	Regulation under CLM Act not required	-33.92665025	147.2446546
WYOMING	Caltex Service Station Wyoming	465 Pacific HIGHWAY	Service Station	Regulation under CLM Act not required	-33.40945391	151.3499812
WYONG	Caltex Service Station	M1 Pacific (Northbound) MOTORWAY	Service Station	Regulation under CLM Act not required	-33.25641477	151.4024821
WYONG	Caltex Service Station	M1 Pacific (Southbound) MOTORWAY	Service Station	Regulation under CLM Act not required	-33.25330747	151.4053862
WYONG	IXOM Facility	8 Pavitt CRESCENT	Other Industry	Regulation under CLM Act not required	-33.26379108	151.4485113
WYONG	Wyong Bayer/Kemcon	16 Lucca ROAD	Chemical Industry	Contamination currently regulated under POEO Act	-33.26192339	151.4429446
YAGOONA	7-Eleven (former Mobil) Service Station	519 Hume HIGHWAY	Service Station	Regulation under CLM Act not required	-33.90760623	151.0207783
YAGOONA	BP Service Station Potts Hill (Yagoona)	155 Rookwood ROAD	Service Station	Regulation under CLM Act not required	-33.89330525	151.0390969
YAGOONA	Galserv Galvanising Services	117-153 Rookwood ROAD	Metal Industry	Contamination currently regulated under POEO Act	-33.89493085	151.0388013
YAGOONA	Shell Coles Express Service Station	112 Rookwood ROAD	Service Station	Regulation under CLM Act not required	-33.89856213	151.0370458
YAGOONA	Sydney Water Corporation Potts Hill Complex	91 Brunker ROAD	Other Industry	Regulation under CLM Act not required	-33.89887589	151.0289165

Suburb	SiteName	Address	ContaminationActivityType	ManagementClass	Latitude	Longitude
YALLAH	Tallawarra Power Station site	Princes HIGHWAY	Unclassified	Ongoing maintenance required to manage residual contamination (CLM Act)	-34.52412143	150.8062159
YAMBA	Caltex Service Station	22 Treelands DRIVE	Service Station	Regulation under CLM Act not required	-29.42701701	153.3279204
YANCO	Former Service Station	14 Main AVENUE	Service Station	Contamination formerly regulated under the CLM Act	-34.60356494	146.4105016
YASS	Caltex Service Station	228 Comur STREET	Service Station	Regulation under CLM Act not required	-34.84440036	148.9140179
YASS	Caltex Service Station	1715 Yass Valley WAY	Service Station	Regulation under CLM Act not required	-34.80708856	148.8824228
YASS	Former Gasworks	Dutton STREET	Gasworks	Contamination currently regulated under CLM Act	-34.83982614	148.9060029
YASS	Former Mobil Depot Yass and adjacent land	54-58 Laidlaw STREET	Service Station	Ongoing maintenance required to manage residual contamination (CLM Act)	-34.83226934	148.9069512
YASS	Transgrid Depot Yass	Perry STREET	Unclassified	Under assessment	-34.86238341	148.9052809
YENNORA	19 Pine Road, Yennora	Pine ROAD	Metal Industry	Contamination currently regulated under CLM Act	-33.86713232	150.9621172
YENNORA	Former Alcoa Australia Rolled Products Facility - Area 3	1 Kiora CRESCENT	Metal Industry	Regulation under CLM Act not required	-33.86568158	150.9649297
YENNORA	Former Caltex Service Station	137-141 Fairfield STREET	Service Station	Regulation under CLM Act not required	-33.86824768	150.9706137
YENNORA	Former Metal Plant	44 Larra STREET	Metal Industry	Contamination formerly regulated under the CLM Act	-33.86340576	150.9764349
YENNORA	Spicer Axle Australia Manufacturing Facility	205-231 Fairfield ROAD	Other Industry	Regulation under CLM Act not required	-33.85655114	150.9579167
YENNORA	TetraPak Site	6 Foray STREET	Other Industry	Contamination formerly regulated under the CLM Act	-33.8557183	150.9561605
YETHOLME	Yetholme CCA Timber Treatment Plant	351 Eusdale ROAD	Other Industry	Contamination formerly regulated under the CLM Act	-33.45386256	149.8537787
YOUNG	Adjacent to former battery recycler	47 Nasmyth STREET	Metal Industry	Contamination formerly regulated under the CLM Act	-34.31176273	148.3064765

Suburb	SiteName	Address	ContaminationActivityType	ManagementClass	Latitude	Longitude
YOUNG	Former battery recycler	45 Nasmyth STREET	Metal Industry	Contamination currently regulated under CLM Act	-34.31201571	148.306772
YOUNG	Former Caltex Depot	95 Lovell STREET	Service Station	Regulation under CLM Act not required	-34.31127119	148.2955092
YOUNG	Former Mobil Depot and Service Station Young	149 Lovell STREET	Service Station	Regulation under CLM Act not required	-34.31024587	148.290424
YOUNG	Former Shell Depot	166 Nasmyth STREET	Other Petroleum	Regulation under CLM Act not required	-34.31025192	148.2931008
YOUNG	Mobil Depot	186 Nasmyth STREET	Other Petroleum	Contamination currently regulated under CLM Act	-34.30954389	148.2908476
ZETLAND	Energy Australia/ Ausgrid Zetland Depot	122 - 138 Joynton AVENUE	Other Industry	Regulation under CLM Act not required	-33.90883116	151.2101184
ZETLAND	Former Goodrich Control Systems, Zetland	84 - 92 Epsom ROAD	Other Industry	Regulation under CLM Act not required	-33.91025707	151.2078048

Search results

Your search for:Suburb: PARRAMATTA WESTFIELD

Search Again
Refine Search

did not find any records in our database.

If a site does not appear on the record it may still be affected by contamination. For example:

- Contamination may be present but the site has not been regulated by the EPA under the Contaminated Land Management Act 1997 or the Environmentally Hazardous Chemicals Act 1985.
- The EPA may be regulating contamination at the site through a licence or notice under the Protection of the Environment Operations Act 1997 (POEO Act).
- Contamination at the site may be being managed under the planning process.

Search TIP

To search for a specific site, search by LGA (local government area) and carefully review all sites listed.

... more search tips

More information about particular sites may be available from:

- The POEO public register
- The appropriate planning authority: for example, on a planning certificate issued by the local council under section 149 of the Environmental Planning and Assessment Act.

See What's in the record and What's not in the record.

If you want to know whether a specific site has been the subject of notices issued by the EPA under the CLM Act, we suggest that you search by Local Government Area only and carefully review the sites that are listed.
This public record provides information about sites regulated by the EPA under the Contaminated Land Management Act 1997, including sites currently and previously regulated under the Environmentally Hazardous Chemicals Act 1985. Your inquiry using the above search criteria has not matched any record of current or former regulation. You should consider searching again using different criteria. The fact that a site does not appear on the record does not necessarily mean that it is not affected by contamination. The site may have been notified to the EPA but not yet assessed, or contamination may be present but the site is not yet being regulated by the EPA. Further information about particular sites may be available from the appropriate planning authority, for example, on a planning certificate issued by the local council under section 149 of the Environmental Planning and Assessment Act. In addition the EPA may be regulating contamination at the site through a licence under the Protection of the Environment Operations Act 1997. You may wish to search the POEO public register.POEO public register

26 September 2022

Contact us

131 555 (tel:131555)

Online (https://yoursay.epa.nsw.gov.au/epa-website-feedback)

info@epa.nsw.gov.au (mailto:info@epa.nsw.gov.au)

EPA Office Locations (https://www.epa.nsw.gov.au/about-us/contact-us/locations)

Accessibility (https://www.epa.nsw.gov.au/about-us/contact-us/website-service-standards/help-index)
Disclaimer (https://www.epa.nsw.gov.au/about-us/contact-us/website-service-standards/disclaimer)
Privacy (https://www.epa.nsw.gov.au/about-us/contact-us/website-service-standards/privacy)
Copyright (https://www.epa.nsw.gov.au/about-us/contact-us/website-service-standards/copyright)

Find us on

Local Govt Area	Licence No.	Accountable Party Name
Albury	1126	HANSON CONSTRUCTION MATERIALS PTY LTD
Albury	1811	DRIVETRAIN SYSTEMS INTERNATIONAL PTY LTD
Albury	6523	RAMSAY HEALTH CARE AUSTRALIA PTY LIMITED
Albury	7486	GREATER SOUTHERN AREA HEALTH SERVICE
Albury	12867	ROADS & TRAFFIC AUTHORITY OF NEW SOUTH WALES
Armidale Dumaresq	11319	HUNTER AND NEW ENGLAND AREA HEALTH SERVICE
Auburn	96	UNITED GROUP RAIL SERVICES LIMITED
Auburn	109	METROMIX PTY LIMITED
Auburn	1912	OFFSET ALPINE PRINTING PTY LIMITED
Auburn	2179	SAINT-GOBAIN ABRASIVES PTY LTD
Auburn	4933	CONCRITE PTY LTD
Auburn	5550	SMORGON STEEL DISTRIBUTION PTY LTD
Auburn	5604	CEMEX AUSTRALIA PTY LIMITED
Auburn	6203	A1 HARD CHROME PTY LTD
Auburn	6592	ST. JOSEPH'S HOSPITAL LIMITED
Auburn	6953	VIP PLASTIC PACKAGING PTY LTD
Auburn	7017	SUMMIT TECHNOLOGY AUSTRALIA PTY LTD
Auburn	7271	HY-TEC INDUSTRIES PTY LTD
Auburn	7509	PEREGRINE SEMICONDUCTOR AUSTRALIA PTY LIMITED
Auburn	11652	GILBARCO AUSTRALIA LIMITED
Auburn	11683	SYDNEY WEST AREA HEALTH SERVICE
Auburn	12103	BLUE STAR PRINT GROUP AUSTRALIA PTY LIMITED
Auburn	12287	CUMMINS SOUTH PACIFIC PTY. LTD.
Auburn	12368	SCHAEFFLER AUSTRALIA PTY LTD
Auburn	12616	BLUE STAR PRINT GROUP AUSTRALIA PTY LIMITED
Ballina	479	CEMEX AUSTRALIA PTY LIMITED
Ballina	959	BITUPAVE LTD
Ballina	3263	HANSON CONSTRUCTION MATERIALS PTY LTD
Ballina	4276	NUCON PTY LTD
Bankstown	2142	JOHN HEINE & SON PTY LTD
Bankstown	2791	G.A & L. HARRINGTON PTY LTD
Bankstown	2852	HEATCRAFT AUSTRALIA PTY LTD
Bankstown	2920	BLUESCOPE STEEL LIMITED
Bankstown	3923	NATIONWIDE NEWS PTY. LIMITED
Bankstown	3928	TRANSFIELD SERVICES (AUSTRALIA) PTY LIMITED
Bankstown	6488	THE ROYAL SOCIETY FOR THE PREVENTION OF CRUELTY TO ANIMALS, NEW SOUTH WALES
Bankstown	6747	MCILWRAITH-DAVEY PTY. LTD.
Bankstown	6805	SKIPPER AUSTRALIA PTY. LIMITED
Bankstown	6850	AUSTRALIAN SPRINGS PTY LTD
Bankstown	6871	REGENTS PARK ELECTROPLATING PTY LTD
Bankstown	6894	SYDNEY SOUTH WEST AREA HEALTH SERVICE
Bankstown	6929	BLU-CHROME PTY LTD
Bankstown	6977	DALTON PACKAGING PTY LIMITED
Bankstown	10543	SOUTH WEST METAL FABRICATIONS PTY LTD
Bankstown	10994	E.P.C. ENGINEERING PTY LTD
Bankstown	11343	GRACE AUSTRALIA PTY LTD
Bankstown	11360	TRANSGRID
Bankstown	11520	BANKSTOWN CITY COUNCIL
Bankstown	11880	UNITED GROUP RAIL FLEET SERVICES LIMITED
Bankstown	12110	IMPRESS AUSTRALIA PTY LTD
Bankstown	12360	GOODRICH AEROSPACE PTY LTD
Bankstown	12511	GLOBUS GROUP PTY LTD
Bankstown	12572	FINISHED PRODUCTS PTY LTD
Bankstown	12683	SILVERGLEAM ELECTROPLATING CO PTY LTD
Bathurst Regional	18	GREATER WESTERN AREA HEALTH SERVICE
Bathurst Regional	462	EMOLEUM ROADS GROUP PTY LTD
Bathurst Regional	1079	HANSON CONSTRUCTION MATERIALS PTY LTD
Bathurst Regional	1524	CEMEX AUSTRALIA PTY LIMITED
Baulkham Hills	5968	HOBSON ENGINEERING CO PTY LTD
Baulkham Hills	6209	FORESTRY COMMISSION OF NEW SOUTH WALES
Baulkham Hills	6735	ECOLAB PTY LTD
Baulkham Hills	10285	HEALTHSCOPE LIMITED
Baulkham Hills	11782	SCHELLANDER; WALTER
Bega Valley	1481	BORAL RESOURCES (COUNTRY) PTY. LIMITED
Bega Valley	10921	GREATER SOUTHERN AREA HEALTH SERVICE

Bega Valley	10922	GREATER SOUTHERN AREA HEALTH SERVICE
Blacktown	983	CEMEX AUSTRALIA PTY LIMITED
Blacktown	1007	METROMIX PTY LIMITED
Blacktown	1182	BORAL RESOURCES (NSW) PTY LTD
Blacktown	1217	HANSON CONSTRUCTION MATERIALS PTY LTD
Blacktown	1881	WESCO READY MIXED CONCRETE (NSW) PTY LTD
Blacktown	2701	HYMIX AUSTRALIA PTY LIMITED
Blacktown	3539	HY-TEC INDUSTRIES PTY LTD
Blacktown	5652	HP PACKAGING (STEEL) PTY LIMITED
Blacktown	5960	KACKELL PTY. LTD.
Blacktown	6565	SONY DADC AUSTRALIA PTY LIMITED
Blacktown	6987	SYDNEY WEST AREA HEALTH SERVICE
Blacktown	7030	AAB HOLDINGS PTY LIMITED
Blacktown	7036	MTU AUSTRALIA PTY LTD
Blacktown	7214	COATS AUSTRALIAN PTY LIMITED
Blacktown	10043	SYDNEY WEST AREA HEALTH SERVICE
Blacktown	10873	SIGMA COACHAIR GROUP PTY LTD
Blacktown	11000	HY-TEC INDUSTRIES PTY LTD
Blacktown	11078	SCIENTIFIC GAMES PRODUCTS (AUSTRALIA) PTY LTD
Blacktown	11451	INTEGRAL ENERGY AUSTRALIA
Blacktown	12156	DURAM INDUSTRIES PTY. LIMITED
Blacktown	12157	WARTSILA AUSTRALIA PTY LTD
Blacktown	12252	ALFA LAVAL AUSTRALIA PTY LTD
Blacktown	12327	CONCRITE PTY LTD
Blayney	1457	HANSON CONSTRUCTION MATERIALS PTY LTD
Blue Mountains	280	HANSON CONSTRUCTION MATERIALS PTY LTD
Blue Mountains	929	HANSON CONSTRUCTION MATERIALS PTY LTD
Blue Mountains	1436	METROMIX PTY LIMITED
Blue Mountains	11772	SYDNEY WEST AREA HEALTH SERVICE
Botany	1180	BORAL RESOURCES (NSW) PTY LTD
Botany	2549	WESCO READY MIXED CONCRETE (NSW) PTY LTD
Botany	3466	ECOLAB WATER CARE SERVICES PTY LIMITED
Botany	6449	BRITISH AMERICAN TOBACCO AUSTRALIA LIMITED
Botany	6712	PYLON COATINGS PTY LIMITED
Botany	7288	SYDNEY AIRPORT CORPORATION LIMITED
Botany	7473	EATON ELECTRIC SYSTEMS PTY LTD
Botany	11790	GEON AUSTRALIA PTY LTD
Botany	11844	HY-TEC INDUSTRIES PTY LTD
Botany	12152	QANTAS AIRWAYS LIMITED
Botany	12310	ABBOTT AUSTRALASIA PTY LTD
Botany	12590	QANTAS FLIGHT CATERING LIMITED
Botany	12975	BORAL RESOURCES (COUNTRY) PTY. LIMITED
Broken Hill	5130	GREATER WESTERN AREA HEALTH SERVICE
Burwood	5933	HCOA OPERATIONS (AUSTRALIA) PTY LIMITED
Burwood	7309	STATE TRANSIT AUTHORITY OF NSW
Byron	1869	CEMEX AUSTRALIA PTY LIMITED
Byron	1951	CEMEX AUSTRALIA PTY LIMITED
Byron	3546	HANSON CONSTRUCTION MATERIALS PTY LTD
Byron	3992	HANSON CONSTRUCTION MATERIALS PTY LTD
Camden	146	CEMEX AUSTRALIA PTY LIMITED
Camden	1855	BORAL RESOURCES (NSW) PTY LTD
Camden	4076	CONCRITE PTY LTD
Campbelltown	121	BORAL RESOURCES (NSW) PTY LTD
Campbelltown	1341	HANSON CONSTRUCTION MATERIALS PTY LTD
Campbelltown	2945	PRECISION VALVE AUSTRALIA PTY LTD
Campbelltown	3138	FULTON HOGAN PTY LTD
Campbelltown	3317	HY-TEC INDUSTRIES PTY LTD
Campbelltown	6721	HCOA OPERATIONS (AUSTRALIA) PTY LIMITED
Campbelltown	7457	SYDNEY SOUTH WEST AREA HEALTH SERVICE
Campbelltown	11796	KIRK ENGINEERING SERVICES (AUST) PTY LTD
Canada Bay	6049	DAVIES, CAMPBELL & DE LAMBERT PTY. LIMITED
Canada Bay	6228	OWEN FERGUSON HEALTH PTY. LTD.
Canada Bay	6839	FRED HOSKING PTY LTD
Canada Bay	11269	SYDNEY SOUTH WEST AREA HEALTH SERVICE
Canterbury	6069	B. M. HIGGINBOTTOM PTY LTD
Canterbury	6165	CLEVELAND CHEMICAL CO PTY LTD
Canterbury	7124	SYDNEY SOUTH WEST AREA HEALTH SERVICE
Canterbury	7343	STATE TRANSIT AUTHORITY OF NSW

Canterbury	11585	ASTOR BASE METALS PTY LTD
Cessnock	1082	HANSON CONSTRUCTION MATERIALS PTY LTD
Cessnock	2071	BORAL RESOURCES (COUNTRY) PTY. LIMITED
Cessnock	11256	HUNTER AND NEW ENGLAND AREA HEALTH SERVICE
Cessnock	11973	HUNTER AND NEW ENGLAND AREA HEALTH SERVICE
City of Lithgow	304	CEMEX AUSTRALIA PTY LIMITED
City of Lithgow	1081	HANSON CONSTRUCTION MATERIALS PTY LTD
City of Lithgow	11491	DENIS COOKE'S METAL INDUSTRIES PTY. LIMITED
Clarence Valley	2527	CEMEX AUSTRALIA PTY LIMITED
Clarence Valley	10883	CUMMINS SOUTH PACIFIC PTY. LTD.
Coffs Harbour	144	HANSON CONSTRUCTION MATERIALS PTY LTD
Coffs Harbour	884	CEMEX AUSTRALIA PTY LIMITED
Coffs Harbour	1551	CEMEX AUSTRALIA PTY LIMITED
Coffs Harbour	2468	BITUPAVE LTD
Coffs Harbour	6709	L. & A. SERVICES PTY. LTD.
Coffs Harbour	11186	NORTH COAST AREA HEALTH SERVICE
Coffs Harbour	11554	BORAL RESOURCES (COUNTRY) PTY. LIMITED
Coffs Harbour	12416	COFFS HARBOUR CHALLENGE INCORPORATED
Coffs Harbour	12557	HIGH QUALITY CONCRETE PTY LIMITED
Cooma Monaro	11001	GREATER SOUTHERN AREA HEALTH SERVICE
Corowa	3168	HANSON CONSTRUCTION MATERIALS PTY LTD
Cowra	1456	HANSON CONSTRUCTION MATERIALS PTY LTD
Deniliquin	6532	GREATER SOUTHERN AREA HEALTH SERVICE
Dubbo	43	BORAL RESOURCES (COUNTRY) PTY. LIMITED
Dubbo	1055	CEMEX AUSTRALIA PTY LIMITED
Dubbo	4788	BITUPAVE LTD
Dubbo	4962	HANSON CONSTRUCTION MATERIALS PTY LTD
Dubbo	10991	COUNTRY ENERGY
Dubbo	12596	GREATER WESTERN AREA HEALTH SERVICE
Eurobodalla	1313	CEMEX AUSTRALIA PTY LIMITED
Eurobodalla	10912	GREATER SOUTHERN AREA HEALTH SERVICE
Eurobodalla	10920	GREATER SOUTHERN AREA HEALTH SERVICE
Eurobodalla	11976	BORAL RESOURCES (COUNTRY) PTY. LIMITED
Fairfield	81	METROMIX PTY LIMITED
Fairfield	246	F.I.P. PTY LIMITED
Fairfield	694	HYMIX AUSTRALIA PTY LIMITED
Fairfield	861	EMOLEUM ROADS GROUP PTY LTD
Fairfield	2839	SASSO READYMIX CONCRETE PTY LTD
Fairfield	5135	ONESTEEL TRADING PTY LIMITED
Fairfield	6088	AUST-TECH FURNITURE PTY. LIMITED
Fairfield	6138	CSR VIRIDIAN LIMITED
Fairfield	6275	CROWN EQUIPMENT PTY. LIMITED
Fairfield	6505	SYDNEY SOUTH WEST AREA HEALTH SERVICE
Fairfield	6572	THE LSW GROUP PTY LTD
Fairfield	12029	SPICER AXLE AUSTRALIA PTY LTD
Fairfield	12048	CROWN EQUIPMENT PTY. LIMITED
Fairfield	12318	VISYPET PTY. LTD.
Fairfield	12564	WESCO READY MIXED CONCRETE (NSW) PTY LTD
Glen Innes Severn	11322	HUNTER AND NEW ENGLAND AREA HEALTH SERVICE
Gosford	952	BITUPAVE LTD
Gosford	1428	HANSON CONSTRUCTION MATERIALS PTY LTD
Gosford	1905	HYMIX AUSTRALIA PTY LIMITED
Gosford	1917	BORAL RESOURCES (COUNTRY) PTY. LIMITED
Gosford	2192	HANSON CONSTRUCTION MATERIALS PTY LTD
Gosford	2658	HYMIX AUSTRALIA PTY LIMITED
Gosford	5238	EARBURN PTY. LIMITED
Gosford	10338	NORTHERN SYDNEY AND CENTRAL COAST AREA HEALTH SERVICE
Gosford	10404	HEALTHE CARE NORTH GOSFORD PTY LTD
Gosford	10509	BRISBANE WATERS EQUITIES PTY LTD
Gosford	11578	BORAL RESOURCES (COUNTRY) PTY. LIMITED
Goulburn Mulwaree	263	HANSON CONSTRUCTION MATERIALS PTY LTD
Goulburn Mulwaree	687	CONCRITE PTY LTD
Goulburn Mulwaree	10923	GREATER SOUTHERN AREA HEALTH SERVICE
Great Lakes	1816	BORAL RESOURCES (COUNTRY) PTY. LIMITED
Great Lakes	3495	CEMEX AUSTRALIA PTY LIMITED
Great Lakes	12036	COMMUNITY PRIVATE HEALTH CARE PTY. LTD.
Greater City of Sydney	289	SYDNEY SOUTH WEST AREA HEALTH SERVICE
Greater City of Sydney	487	GOODMAN FIELDER CONSUMER FOODS PTY LIMITED

Greater City of Sydney	500	LAWRENCE DRY CLEANERS PTY LTD
Greater City of Sydney	979	CEMEX AUSTRALIA PTY LIMITED
Greater City of Sydney	1005	METROMIX PTY LIMITED
Greater City of Sydney	1107	METROMIX PTY LIMITED
Greater City of Sydney	1253	HYMIX AUSTRALIA PTY LIMITED
Greater City of Sydney	3140	PIONEER ROAD SERVICES PTY LTD
Greater City of Sydney	3428	CONCRITE PTY LTD
Greater City of Sydney	3801	HANSON CONSTRUCTION MATERIALS PTY LTD
Greater City of Sydney	5523	SEALED AIR AUSTRALIA PTY LIMITED
Greater City of Sydney	5665	HANNANPRINT NSW PTY LIMITED
Greater City of Sydney	6086	AUSTRALIAN METAL CO PTY LTD
Greater City of Sydney	6193	ROYAL BOTANIC GARDENS AND DOMAIN TRUST
Greater City of Sydney	6521	ST LUKE'S HOSPITAL COMPLEX
Greater City of Sydney	6691	ALEXANDRIA PLATING PTY LTD
Greater City of Sydney	6806	HEIDELBERG GRAPHIC EQUIPMENT LIMITED
Greater City of Sydney	6847	AUSTRALIAN RED CROSS SOCIETY
Greater City of Sydney	7370	SOUTH EASTERN SYDNEY AND ILLAWARRA AREA HEALTH SERVICE
Greater City of Sydney	10414	SISTERS OF CHARITY HEALTH SERVICE LIMITED
Greater City of Sydney	10420	THE HOSPITALS CONTRIBUTION FUND OF AUSTRALIA LTD
Greater City of Sydney	11197	ST. VINCENT'S HOSPITAL SYDNEY LIMITED
Greater City of Sydney	11454	DAIMLERCHRYSLER AUSTRALIA/PACIFIC PTY LTD
Greater City of Sydney	11472	INTEC LTD
Greater City of Sydney	11888	SYDNEY SOUTH WEST AREA HEALTH SERVICE
Greater City of Sydney	11997	ENERGY AUSTRALIA
Greater City of Sydney	12070	THE UNIVERSITY OF SYDNEY
Greater City of Sydney	12090	FOX STUDIOS AUSTRALIA PTY LIMITED
Greater City of Sydney	12236	THE PRETERM FOUNDATION
Greater City of Sydney	12389	RAIL CORPORATION NEW SOUTH WALES
Greater Hume	11932	ALBURY GALVANIZING PTY LTD
Greater Queanbeyan City	40	MONARO MIX SPECIFIED CONCRETE PTY. LIMITED
Greater Queanbeyan City	11002	GREATER SOUTHERN AREA HEALTH SERVICE
Greater Taree	1886	CEMEX AUSTRALIA PTY LIMITED
Greater Taree	2478	HANSON CONSTRUCTION MATERIALS PTY LTD
Greater Taree	3684	BITUPAVE LTD
Greater Taree	10987	MAYO HEALTHCARE GROUP PTY LTD
Greater Taree	11146	HUNTER AND NEW ENGLAND AREA HEALTH SERVICE
Griffith	11248	GREATER SOUTHERN AREA HEALTH SERVICE
Gundagai	12774	ABIGROUP CONTRACTORS PTY LTD
Gunnedah	7193	HUNTER AND NEW ENGLAND AREA HEALTH SERVICE
Guyra	7185	HUNTER AND NEW ENGLAND AREA HEALTH SERVICE
Gwydir	11348	HUNTER AND NEW ENGLAND AREA HEALTH SERVICE
Hawkesbury	623	CEMEX AUSTRALIA PTY LIMITED
Hawkesbury	3215	HUHTAMAKI AUSTRALIA PTY LIMITED
Hawkesbury	3680	HY-TEC INDUSTRIES PTY LTD
Hawkesbury	4375	BORAL RESOURCES (NSW) PTY LTD
Hawkesbury	6328	THE HANNA GROUP PTY LTD
Holroyd	1139	BORAL RESOURCES (NSW) PTY LTD
Holroyd	1178	BORAL RESOURCES (NSW) PTY LTD
Holroyd	3022	MSA (AUST.) PTY. LIMITED
Holroyd	4915	ANZPAC SERVICES (AUSTRALIA) PTY. LIMITED
Holroyd	5197	TORNBOS HOLDINGS PTY. LTD.
Holroyd	6355	COCA-COLA AMATIL (AUST) PTY LTD
Holroyd	7010	WADEPACK PTY LTD
Holroyd	7380	CROWN EQUIPMENT PTY. LIMITED
Holroyd	11961	ABBSTRONG PTY. LIMITED
Holroyd	12230	SANDVIK AUSTRALIA PTY LTD
Holroyd	12471	CARTER HOLT HARVEY PACKAGING PTY LIMITED
Holroyd	12478	RINDIN ENTERPRISES PTY. LTD.
Holroyd	12727	SIEL INVESTMENTS PTY. LTD.
Hornsby	1084	CEMEX AUSTRALIA PTY LIMITED
Hornsby	1237	BORAL RESOURCES (NSW) PTY LTD
Hornsby	1336	HANSON CONSTRUCTION MATERIALS PTY LTD
Hornsby	3156	METROMIX PTY LIMITED
Hornsby	6051	NORTHERN SYDNEY AND CENTRAL COAST AREA HEALTH SERVICE
Hornsby	6273	MCCARROLL'S OF MOSS VALE PTY LTD
Hornsby	7002	THE WRIGLEY COMPANY PTY. LTD
Hornsby	11358	TRANSGRID
Hornsby	11802	RAIL CORPORATION NEW SOUTH WALES

Hornsby	11999	ENERGY AUSTRALIA
Hunters Hill	11280	HERGLEN PTY LTD
Hurstville	10470	THE HOSPITALS CONTRIBUTION FUND OF AUSTRALIA LTD
Hurstville	11994	ENERGY AUSTRALIA
Inverell	7190	HUNTER AND NEW ENGLAND AREA HEALTH SERVICE
Kiama	1916	CLEARY BROS (BOMBO) PTY LTD
Kiama	12726	LOTHWAY T.B.S. PTY. LTD.
Kogarah	982	CEMEX AUSTRALIA PTY LIMITED
Kogarah	6386	HCOA OPERATIONS (AUSTRALIA) PTY LIMITED
Kogarah	6539	HURSTVILLE COMMUNITY PRIVATE HOSPITAL LIMITED
Kogarah	6547	SOUTH EASTERN SYDNEY AND ILLAWARRA AREA HEALTH SERVICE
Kogarah	6704	J.M. NICOL PTY. LIMITED
Kogarah	11751	CALVARY HEALTH CARE SYDNEY LIMITED
Kogarah	12391	RAIL CORPORATION NEW SOUTH WALES
Ku-ring-gai	6508	DALCROSS MANAGEMENT PTY LIMITED
Ku-ring-gai	6546	SYDNEY ADVENTIST HOSPITAL LIMITED
Ku-ring-gai	10351	AUSTRALIAN HOSPITAL CARE (LADY DAVIDSON) PTY. LTD.
Lake Macquarie	678	HANSON CONSTRUCTION MATERIALS PTY LTD
Lake Macquarie	714	HYMIX AUSTRALIA PTY LIMITED
Lake Macquarie	994	BORAL RESOURCES (COUNTRY) PTY. LIMITED
Lake Macquarie	1083	HANSON CONSTRUCTION MATERIALS PTY LTD
Lake Macquarie	1127	HYMIX AUSTRALIA PTY LIMITED
Lake Macquarie	1463	HUNTER READYMIXED CONCRETE PTY LTD
Lake Macquarie	2063	BORAL RESOURCES (COUNTRY) PTY. LIMITED
Lake Macquarie	2103	CEMEX AUSTRALIA PTY LIMITED
Lake Macquarie	2318	BORAL RESOURCES (COUNTRY) PTY. LIMITED
Lake Macquarie	11184	CENTRAL LAKES HOSPITALS PTY LTD
Lake Macquarie	11190	HUNTER AND NEW ENGLAND AREA HEALTH SERVICE
Lake Macquarie	11208	HUNTER AND NEW ENGLAND AREA HEALTH SERVICE
Lake Macquarie	11361	TRANSGRID
Lake Macquarie	11728	HCOA OPERATIONS (AUSTRALIA) PTY LIMITED
Lake Macquarie	12064	REDICRETE PTY LIMITED
Lane Cove	6595	COCHLEAR LIMITED
Lane Cove	6678	MACHIN & EWEN PTY LTD
Lane Cove	6687	INDUSTRIAL & DECORATIVE GOLD PLATING CO PTY LTD
Lane Cove	11801	CAP-XX PTY LTD
Leichhardt	7125	SYDNEY SOUTH WEST AREA HEALTH SERVICE
Leichhardt	7244	APPAREL FITTINGS AUSTRALASIA PTY LTD C/- STAR DEAN-WILLCOCKS
Leichhardt	11495	STATE TRANSIT AUTHORITY OF NSW
Leichhardt	11779	SYDNEY SOUTH WEST AREA HEALTH SERVICE
Lismore	69	CEMEX AUSTRALIA PTY LIMITED
Lismore	2469	HANSON CONSTRUCTION MATERIALS PTY LTD
Lismore	6598	SULLIVAN NICOLAIDES PTY LTD
Liverpool	753	ABB AUSTRALIA PTY LIMITED
Liverpool	1179	BORAL RESOURCES (NSW) PTY LTD
Liverpool	2356	CEMEX AUSTRALIA PTY LIMITED
Liverpool	2712	CONCRITE PTY LTD
Liverpool	5641	HANSON CONSTRUCTION MATERIALS PTY LTD
Liverpool	7219	NOVARTIS ANIMAL HEALTH AUSTRALASIA PTY. LIMITED
Liverpool	7281	SUPERIOR RADIATOR SERVICE PTY LTD
Liverpool	10825	IPLEX PIPELINES AUSTRALIA PTY LIMITED
Liverpool	11112	HY-TEC INDUSTRIES PTY LTD
Liverpool	11235	STATE ASPHALTS NSW PTY LTD
Liverpool	11288	INTEGRAL ENERGY AUSTRALIA
Liverpool	11323	VISY BOARD PROPRIETARY LIMITED
Liverpool	11355	SYDNEY SOUTH WEST AREA HEALTH SERVICE
Liverpool	11637	PLATING R US PTY LTD
Liverpool	12143	BORAL RESOURCES (NSW) PTY LTD
Liverpool	12839	HEALTHSCOPE LIMITED
Liverpool Plains	6142	PACIFIC NATIONAL (NSW) PTY LTD
Liverpool Plains	7191	HUNTER AND NEW ENGLAND AREA HEALTH SERVICE
Maitland	1348	MAITLAND READY MIXED CONCRETE PTY LTD
Maitland	2070	BORAL RESOURCES (COUNTRY) PTY. LIMITED
Maitland	2292	PIONEER ROAD SERVICES PTY LTD
Maitland	2597	HANSON CONSTRUCTION MATERIALS PTY LTD
Maitland	6587	HUNTER READYMIXED CONCRETE PTY LTD
Maitland	7575	HYMIX AUSTRALIA PTY LIMITED
Maitland	10602	HUNTER AND NEW ENGLAND AREA HEALTH SERVICE

Maitland	11178	WAX CONVERTERS TEXTILES PTY LIMITED
Manly	7170	MACQUARIE HOSPITAL SERVICES PTY. LIMITED
Manly	7314	NORTHERN SYDNEY AND CENTRAL COAST AREA HEALTH SERVICE
Marrickville	1183	BORAL RESOURCES (NSW) PTY LTD
Marrickville	3952	RAIL CORPORATION NEW SOUTH WALES
Marrickville	6525	BIOCLONE AUSTRALIA PTY LTD
Marrickville	6738	VEMADELL PTY. LIMITED
Marrickville	11342	ALFRED JOHNS PTY LTD
Moree Plains	7194	HUNTER AND NEW ENGLAND AREA HEALTH SERVICE
Mosman	11724	HEALTHSCOPE LIMITED
Murray	12071	BORAL RESOURCES (VIC.) PTY. LIMITED
Muswellbrook	954	BORAL RESOURCES (COUNTRY) PTY. LIMITED
Muswellbrook	1245	DENMAN QUARRIES PTY LIMITED
Muswellbrook	1926	HANSON CONSTRUCTION MATERIALS PTY LTD
Muswellbrook	11345	HUNTER AND NEW ENGLAND AREA HEALTH SERVICE
Muswellbrook	11986	ENERGY AUSTRALIA
Narrabri	7196	HUNTER AND NEW ENGLAND AREA HEALTH SERVICE
Narrabri	11684	COTTON SEED DISTRIBUTORS LTD
Newcastle	7	BITUPAVE LTD
Newcastle	10	PREMIER CONCRETE (N.S.W.) PTY. LIMITED
Newcastle	111	HYMIX AUSTRALIA PTY LIMITED
Newcastle	995	BORAL RESOURCES (COUNTRY) PTY. LIMITED
Newcastle	1017	CEMEX AUSTRALIA PTY LIMITED
Newcastle	1259	HANSON CONSTRUCTION MATERIALS PTY LTD
Newcastle	1261	HANSON CONSTRUCTION MATERIALS PTY LTD
Newcastle	2566	BITUPAVE LTD
Newcastle	6104	PACIFIC NATIONAL (NSW) PTY LTD
Newcastle	6114	HUNTER WATER CORPORATION
Newcastle	6808	UNITED GROUP RAIL SERVICES LIMITED
Newcastle	10023	HUNTER AND NEW ENGLAND AREA HEALTH SERVICE
Newcastle	10036	HUNTER AND NEW ENGLAND AREA HEALTH SERVICE
Newcastle	10996	RAIL CORPORATION NEW SOUTH WALES
Newcastle	11357	NEWCASTLE PRIVATE HOSPITAL PTY LTD
Newcastle	11485	MEDIREST (AUSTRALIA) PTY LTD
Newcastle	11487	HUNTER AND NEW ENGLAND AREA HEALTH SERVICE
Newcastle	11729	HEALTHE CARE LINGARD PTY LTD
Newcastle	11926	THE HUNTER VALLEY PRIVATE HOSPITAL PTY LTD
Newcastle	12331	CMG CONCRETE PTY LIMITED
Newcastle	12497	BORAL RESOURCES (COUNTRY) PTY. LIMITED
North Sydney	6234	STATE TRANSIT AUTHORITY OF NSW
North Sydney	6600	ST VINCENTS & MATER HEALTH SYDNEY LIMITED
North Sydney	7512	ROADS & TRAFFIC AUTHORITY OF NEW SOUTH WALES
North Sydney	11170	RAMSAY HEALTH CARE AUSTRALIA PTY LIMITED
Oberon	1040	CEMEX AUSTRALIA PTY LIMITED
Orange	5159	HANSON CONSTRUCTION MATERIALS PTY LTD
Orange	7508	GREATER WESTERN AREA HEALTH SERVICE
Orange	10512	BITUPAVE LTD
Orange	11163	J R RICHARDS WASTE MANAGEMENT SERVICES PTY LTD
Orange	11371	TRANSGRID
Orange	11670	FRESHSTART WASTE OIL PTY LTD
Orange	11730	HCOA OPERATIONS (AUSTRALIA) PTY LIMITED
Orange	12484	AUSTRALIAN LABORATORY SERVICES PTY. LTD.
Parkes	1375	HANSON CONSTRUCTION MATERIALS PTY LTD
Parkes	11352	NATIONWIDE OIL PTY LTD
Parramatta	499	EMOLEUM ROADS GROUP PTY LTD
Parramatta	1014	CEMEX AUSTRALIA PTY LIMITED
Parramatta	1337	HANSON CONSTRUCTION MATERIALS PTY LTD
Parramatta	2911	COCA-COLA AMATIL (AUST) PTY LTD
Parramatta	5063	HYMIX AUSTRALIA PTY LIMITED
Parramatta	5934	DOWDING & MILLS (AUSTRALIA) PTY LIMITED
Parramatta	6589	SYDNEY WEST AREA HEALTH SERVICE
Parramatta	6848	AUSTRALIAN RED CROSS SOCIETY
Parramatta	6867	THE ROYAL ALEXANDRA HOSPITAL FOR CHILDREN
Parramatta	6944	R.E. BATGER PTY LTD
Parramatta	12013	VIP STEEL PACKAGING PTY LTD
Parramatta	12743	LOTHWAY T.B.S. PTY. LTD.
Penrith	247	BORAL RESOURCES (NSW) PTY LTD
Penrith	1176	BORAL RESOURCES (NSW) PTY LTD

Penrith	3027	CNH AUSTRALIA PTY LTD
Penrith	3445	HY-TEC INDUSTRIES PTY LTD
Penrith	3498	PF CONCRETE (NSW) PTY LTD
Penrith	11253	SYDNEY WEST AREA HEALTH SERVICE
Penrith	11290	INTEGRAL ENERGY AUSTRALIA
Penrith	11417	HEALTHSCOPE LIMITED
Penrith	11461	TOTAL CONCRETE SOLUTIONS PTY LIMITED
Pittwater	6233	STATE TRANSIT AUTHORITY OF NSW
Pittwater	7313	NORTHERN SYDNEY AND CENTRAL COAST AREA HEALTH SERVICE
Port Macquarie-Hastings	242	HANSON CONSTRUCTION MATERIALS PTY LTD
Port Macquarie-Hastings	534	PIONEER ROAD SERVICES PTY LTD
Port Macquarie-Hastings	895	BORAL RESOURCES (COUNTRY) PTY. LIMITED
Port Macquarie-Hastings	914	BORAL RESOURCES (COUNTRY) PTY. LIMITED
Port Macquarie-Hastings	3814	CEMEX AUSTRALIA PTY LIMITED
Port Macquarie-Hastings	10855	NORTH COAST AREA HEALTH SERVICE
Port Macquarie-Hastings	11726	HCOA OPERATIONS (AUSTRALIA) PTY LIMITED
Port Macquarie-Hastings	12341	PORT MACQUARIE HASTINGS COUNCIL
Port Stephens	29	CEMEX AUSTRALIA PTY LIMITED
Port Stephens	651	HANSON CONSTRUCTION MATERIALS PTY LTD
Port Stephens	699	HANSON CONSTRUCTION MATERIALS PTY LTD
Port Stephens	1015	CEMEX AUSTRALIA PTY LIMITED
Port Stephens	1754	WEATHERTEX PTY LTD
Port Stephens	2141	BORAL RESOURCES (COUNTRY) PTY. LIMITED
Port Stephens	3327	BORAL RESOURCES (COUNTRY) PTY. LIMITED
Randwick	6606	SOUTH EASTERN SYDNEY AND ILLAWARRA AREA HEALTH SERVICE
Randwick	6772	GREENCORP MAGNETICS PTY LTD
Randwick	7348	STATE TRANSIT AUTHORITY OF NSW
Randwick	10464	P.O.W. HOSPITAL PTY LIMITED
Randwick	11563	STATE TRANSIT AUTHORITY OF NSW
Randwick	12240	POTA NSW PTY LIMITED
Richmond Valley	5375	CEMEX AUSTRALIA PTY LIMITED
Rockdale	6015	JACRON PTY LTD
Rockdale	6040	ALLKOTES PTY LIMITED
Rockdale	6441	ROADS & TRAFFIC AUTHORITY OF NEW SOUTH WALES
Rockdale	6601	MORRIS, MCMAHON & CO PTY LTD
Ryde	91	ROYAL REHABILITATION CENTRE SYDNEY
Ryde	6919	BRI AUSTRALIA LIMITED
Ryde	6921	STATE TRANSIT AUTHORITY OF NSW
Ryde	7101	NORTHERN SYDNEY AND CENTRAL COAST AREA HEALTH SERVICE
Ryde	7617	NORTHERN SYDNEY AND CENTRAL COAST AREA HEALTH SERVICE
Ryde	10868	DOUGLASS HANLY MOIR PATHOLOGY PTY LIMITED
Ryde	10983	SYDNEY WATER CORPORATION
Ryde	11519	SPECIALIST DIAGNOSTIC SERVICES PTY LIMITED
Ryde	11916	MAN DIESEL AUSTRALIA PTY LTD
Shellharbour	683	PIONEER ROAD SERVICES PTY LTD
Shellharbour	4185	HANSON CONSTRUCTION MATERIALS PTY LTD
Shellharbour	12539	SOUTH EASTERN SYDNEY AND ILLAWARRA AREA HEALTH SERVICE
Shoalhaven	58	CLEARY BROS (BOMBO) PTY LTD
Shoalhaven	262	HANSON CONSTRUCTION MATERIALS PTY LTD
Shoalhaven	1443	BORAL RESOURCES (COUNTRY) PTY. LIMITED
Shoalhaven	3211	CEMEX AUSTRALIA PTY LIMITED
Shoalhaven	3477	HANSON CONSTRUCTION MATERIALS PTY LTD
Shoalhaven	3734	BITUPAVE LTD
Shoalhaven	5307	BORAL RESOURCES (COUNTRY) PTY. LIMITED
Shoalhaven	11725	HCOA OPERATIONS (AUSTRALIA) PTY LIMITED
Singleton	681	HANSON CONSTRUCTION MATERIALS PTY LTD
Singleton	1501	BORAL RESOURCES (COUNTRY) PTY. LIMITED
Singleton	10267	HUNTER AND NEW ENGLAND AREA HEALTH SERVICE
Singleton	11985	ENERGY AUSTRALIA
Strathfield	556	PACIFIC NATIONAL (NSW) PTY LTD
Strathfield	703	BORAL RESOURCES (NSW) PTY LTD
Strathfield	1342	HANSON CONSTRUCTION MATERIALS PTY LTD
Strathfield	2862	FLETCHER INSULATION (VIC) PTY LTD
Strathfield	6136	DIAMOND HARD CHROME PTY LTD
Strathfield	11678	BITUPAVE LTD
Strathfield	12241	ELG RECYCLING PROCESSORS PTY. LTD.
Strathfield	12390	RAIL CORPORATION NEW SOUTH WALES
Sutherland	513	CONCRITE PTY LTD

Sutherland	981	CEMEX AUSTRALIA PTY LIMITED
Sutherland	1065	CONCRITE PTY LTD
Sutherland	1177	BORAL RESOURCES (NSW) PTY LTD
Sutherland	1344	HANSON CONSTRUCTION MATERIALS PTY LTD
Sutherland	1345	HANDYCRETE CONCRETE PTY LTD
Sutherland	6880	PRESIDENT PRIVATE HOSPITAL PTY. LIMITED
Sutherland	7110	HCOA OPERATIONS (AUSTRALIA) PTY LIMITED
Sutherland	11767	SOUTH EASTERN SYDNEY AND ILLAWARRA AREA HEALTH SERVICE
Sutherland	12243	CHEVRON INTERNATIONAL TECHNICAL CENTER PTY LTD
Sutherland	12433	LOTHWAY T.B.S. PTY. LTD.
Tamworth Regional	2208	BORAL RESOURCES (COUNTRY) PTY. LIMITED
Tamworth Regional	7435	HUNTER AND NEW ENGLAND AREA HEALTH SERVICE
Tamworth Regional	11362	TRANSGRID
Tamworth Regional	12754	RAMSAY HEALTH CARE AUSTRALIA PTY LIMITED
Tamworth Regional	12967	BJB CONCRETE PTY LIMITED
Temora	1053	HANSON CONSTRUCTION MATERIALS PTY LTD
Tenterfield	11347	HUNTER AND NEW ENGLAND AREA HEALTH SERVICE
Tumbarumba	1846	SOUTHERN GATEWAY CONCRETE PTY LTD
Tumbarumba	10001	SNOWY HYDRO LIMITED
Tumut	10003	SNOWY HYDRO LIMITED
Tweed	1435	CEMEX AUSTRALIA PTY LIMITED
Tweed	3434	CEMEX AUSTRALIA PTY LIMITED
Tweed	3944	HYMIX AUSTRALIA PTY LIMITED
Tweed	11826	NUCON PTY LTD
Tweed	11962	BORAL RESOURCES (QLD) PTY. LIMITED
Tweed	12058	FOLDI; DAVID
Tweed	12401	HYMIX AUSTRALIA PTY LIMITED
Wagga Wagga	22	HANSON CONSTRUCTION MATERIALS PTY LTD
Wagga Wagga	705	PIONEER ROAD SERVICES PTY LTD
Wagga Wagga	1953	MURCURY GROUP PTY LTD
Wagga Wagga	6552	CALVARY HEALTH CARE RIVERINA LIMITED
Wagga Wagga	6677	GREATER SOUTHERN AREA HEALTH SERVICE
Wagga Wagga	11365	TRANSGRID
Wagga Wagga	11366	TRANSGRID
Wagga Wagga	12948	PIONEER ROAD SERVICES PTY LTD
Warringah	622	METROMIX PTY LIMITED
Warringah	1085	CEMEX AUSTRALIA PTY LIMITED
Warringah	1233	BORAL RESOURCES (NSW) PTY LTD
Warringah	1251	HYMIX AUSTRALIA PTY LIMITED
Warringah	1339	HANSON CONSTRUCTION MATERIALS PTY LTD
Warringah	6736	PHARMACEUTICAL FILLERS PTY. LIMITED
Warringah	6810	HANNAH ZEV HOLDINGS PTY LIMITED
Warringah	7443	STATE TRANSIT AUTHORITY OF NSW
Warringah	7551	3M AUSTRALIA PTY LTD
Warringah	12312	DYNAMIC PRESS PTY LTD
Waverley	6370	SOUTH EASTERN SYDNEY AND ILLAWARRA AREA HEALTH SERVICE
Waverley	7134	STATE TRANSIT AUTHORITY OF NSW
Wellington	11370	TRANSGRID
Wentworth	2642	E.B. MAWSON & SONS PROPRIETARY LIMITED
Willoughby	850	HANSON CONSTRUCTION MATERIALS PTY LTD
Willoughby	1236	BORAL RESOURCES (NSW) PTY LTD
Willoughby	5609	CEMEX AUSTRALIA PTY LIMITED
Willoughby	6582	HCOA OPERATIONS (AUSTRALIA) PTY LIMITED
Willoughby	6737	NORTHERN SYDNEY AND CENTRAL COAST AREA HEALTH SERVICE
Willoughby	7023	STATE TRANSIT AUTHORITY OF NSW
Willoughby	10500	THE HOSPITALS CONTRIBUTION FUND OF AUSTRALIA LTD
Willoughby	11996	ENERGY AUSTRALIA
Wingecarribee	1909	CEMEX AUSTRALIA PTY LIMITED
Wingecarribee	3177	CONCRITE PTY LTD
Wingecarribee	3350	CONCRITE PTY LTD
Wingecarribee	11482	SYDNEY SOUTH WEST AREA HEALTH SERVICE
Wollondilly	42	HANSON CONSTRUCTION MATERIALS PTY LTD
Wollondilly	4705	BAINES TRANSPORT PTY LTD
Wollondilly	7588	CONCRITE PTY LTD
Wollondilly	7604	STATE OF NEW SOUTH WALES (DEPARTMENT OF PRIMARY INDUSTRIES)
Wollongong	686	SOUTH COAST EQUIPMENT PTY LTD
Wollongong	700	SOUTH COAST EQUIPMENT PTY LTD
Wollongong	1110	BITUPAVE LTD

Wollongong	1263	CEMEX AUSTRALIA PTY LIMITED
Wollongong	1355	CLEARY BROS (BOMBO) PTY LTD
Wollongong	1358	CONCRITE PTY LTD
Wollongong	1381	BAINES TRANSPORT PTY LTD
Wollongong	1530	ROADS & TRAFFIC AUTHORITY OF NEW SOUTH WALES
Wollongong	3754	BORAL RESOURCES (COUNTRY) PTY. LIMITED
Wollongong	6141	PACIFIC NATIONAL (NSW) PTY LTD
Wollongong	6144	PACIFIC NATIONAL (NSW) PTY LTD
Wollongong	7215	ALLIED INDUSTRIAL SERVICES PTY LIMITED
Wollongong	11292	INTEGRAL ENERGY AUSTRALIA
Wollongong	11364	TRANSGRID
Wollongong	11511	HEALTH CARE CORPORATION PTY LTD
Wollongong	11927	SOUTH EASTERN SYDNEY AND ILLAWARRA AREA HEALTH SERVICE
Wollongong	11938	SOUTH EASTERN SYDNEY AND ILLAWARRA AREA HEALTH SERVICE
Wollongong	12546	SOUTH EASTERN SYDNEY AND ILLAWARRA AREA HEALTH SERVICE
Woollahra	11176	WOLPER JEWISH HOSPITAL
Wyong	475	BORAL RESOURCES (COUNTRY) PTY. LIMITED
Wyong	1206	HANSON CONSTRUCTION MATERIALS PTY LTD
Wyong	1950	CEMEX AUSTRALIA PTY LIMITED
Wyong	2061	BORAL RESOURCES (COUNTRY) PTY. LIMITED
Wyong	2146	HYMIX AUSTRALIA PTY LIMITED
Wyong	2190	HANSON CONSTRUCTION MATERIALS PTY LTD
Wyong	5002	PIONEER ROAD SERVICES PTY LTD
Wyong	7559	HYMIX AUSTRALIA PTY LIMITED
Wyong	10510	NORTHERN SYDNEY AND CENTRAL COAST AREA HEALTH SERVICE
Wyong	12224	HUNTER READYMIXED CONCRETE PTY LTD
Wyong	12666	REDICRETE PTY LIMITED
Yass Valley	901	BORAL RESOURCES (COUNTRY) PTY. LIMITED
Yass Valley	1062	CONCRITE PTY LTD
Yass Valley	11363	TRANSGRID
Young	1835	HANSON CONSTRUCTION MATERIALS PTY LTD

A/P Street	A/P Suburb	A/P State	A/P Postcode
LOCKED BAG 4000	DONCASTER	VIC	3108
1661 CENTRE ROAD	SPRINGVALE	VIC	3171
PO BOX 278	ALBURY	NSW	2640
LOCKED MAIL BAG 10	WAGGA WAGGA	NSW	2650
PO BOX 484	WAGGA WAGGA	NSW	2650
LOCKED BAG 1	HUNTER REGION MC	NSW	2310
LOCKED BAG 4	SILVERWATER	NSW	1811
PO BOX 1295	PARRAMATTA	NSW	2124
PO BOX 457	ERMINGTON	NSW	2115
PO BOX 6325	WETHERILL PARK	NSW	1851
PO BOX 523	SUTHERLAND	NSW	1499
PRIVATE BAG 104	SILVERWATER	NSW	2128
PO BOX 400	PARRAMATTA	NSW	2124
14 WETHERILL STREET	LIDCOMBE	NSW	2141
NORMANBY ROAD	AUBURN	NSW	2144
LEVEL 16, 644 CHAPEL STREET	SOUTH YARRA	VIC	3141
LOCKED BAG 122	SILVERWATER DC	NSW	1811
PO BOX 6770	SILVERWATER	NSW	1811
8 HERB ELLIOTT AVENUE	HOMEBUSH	NSW	2140
PO BOX 6804	SILVERWATER	NSW	2128
PO BOX 533	WENTWORTHVILLE	NSW	2145
PO BOX 6808	SILVERWATER	NSW	1811
PRIVATE BAG 150	WETHERILL PARK	NSW	2164
10 MELISSA STREET	AUBURN	NSW	2144
PO BOX 6808	SILVERWATER	NSW	1811
PO BOX 400	PARRAMATTA	NSW	2124
PO BOX 63	TOONGABBIE	NSW	2146
LOCKED BAG 5260	PARRAMATTA	NSW	2124
PO BOX 179	OXENFORD	QLD	4210
LOCKED BAG 30	MILPERRA	NSW	1891
PO BOX 231	PADSTOW	NSW	2211
LOCKED BAG 6501	MILPERRA	NSW	1891
PO BOX 144	GREENACRE	NSW	2190
GPO BOX 4245	SYDNEY	NSW	2001
PO BOX 5455	CHULLORA	NSW	2190
PO BOX 34	YAGOONA	NSW	2199
PO BOX 61	BANKSTOWN	NSW	1885
PO BOX 25	CHESTER HILL	NSW	2162
44 FITZPATRICK STREET	REVESBY	NSW	2212
41 CARLINGFORD STREET	REGENTS PARK	NSW	2143
LMB 1600	BANKSTOWN	NSW	2200
137 ELDRIDGE ROAD	BANKSTOWN	NSW	2200
LOCKED BAG 5015	MILPERRA DC	NSW	1891
25 NOWILL STREET	CONDELL PARK	NSW	2200
39-41 FITZPATRICK STREET	REVESBY	NSW	2212
PO BOX 254	REGENTS PARK	NSW	2143
PO BOX 87	HORSLEY PARK	NSW	2175
PO BOX 8	BANKSTOWN	NSW	1885
PO BOX 5054	CHULLORA	NSW	2190
LOCKED BAG 11	MILPERRA	NSW	2214
PO BOX 440	VILLAWOOD	NSW	2163
PO Box VU BANKSTOWN AIRPORT	BANKSTOWN	NSW	2200
31 Moxon Road	PUNCHBOWL	NSW	2196
PO BOX 633	CHESTER HILL	NSW	2162
PO BOX 4061	DUBBO	NSW	2830
PRIVATE BAG 1	GRANVILLE	NSW	2142
LOCKED BAG 5260	PARRAMATTA	NSW	2124
PO BOX 400	PARRAMATTA	NSW	2124
PO BOX 667	CASTLE HILL	NSW	2154
PO BOX 100	BEECROFT	NSW	2119
PRIVATE BAG 24	CASTLE HILL	NSW	2154
499 WINDSOR ROAD	BAULKHAM HILLS	NSW	2153
UNIT 40/5 ANELLA AVENUE	CASTLE HILL	NSW	2154
PO BOX 42	WENTWORTHVILLE	NSW	2145
PO BOX 1845	QUEANBEYAN	NSW	2620

PO BOX 1845	QUEANBEYAN	NSW	2620
PO BOX 400	PARRAMATTA	NSW	2124
PO BOX 1295	PARRAMATTA	NSW	2124
1 MORT STREET	GRANVILLE	NSW	2142
LOCKED BAG 5260	PARRAMATTA	NSW	2124
UNIT 17, 49 - 63 VICTORIA STREET	SMITHFIELD	NSW	2164
PO BOX 610	PARRAMATTA	NSW	2124
PO BOX 6770	SILVERWATER	NSW	1811
PO BOX 503	SEVEN HILLS	NSW	1730
PO BOX 514	BLACKTOWN	NSW	2148
60 HUNTINGWOOD DRIVE	HUNTINGWOOD	NSW	2148
PO BOX 533	WENTWORTHVILLE	NSW	2145
PO BOX 6466	BLACKTOWN	NSW	2148
PO BOX 6703 D.C.	BLACKTOWN	NSW	2148
PO BOX 69	SEVEN HILLS	NSW	1730
PO BOX 533	WENTWORTHVILLE	NSW	2145
PO BOX 6605, BLACKTOWN BUSINESS CENTRE	BLACKTOWN	NSW	2148
PO BOX 6770	SILVERWATER	NSW	1811
4 FORD STREET	HUNTINGWOOD	NSW	2148
PO BOX 6366	BLACKTOWN	NSW	2148
51 PRINCE WILLIAM DRIVE	SEVEN HILLS	NSW	2147
48 HUNTINGWOOD DRIVE	HUNTINGWOOD	NSW	2148
14 Healey Circuit	HUNTINGWOOD	NSW	2148
PO BOX 523	SUTHERLAND	NSW	1499
LOCKED BAG 5260	PARRAMATTA	NSW	2124
LOCKED BAG 5260	PARRAMATTA	NSW	2124
LOCKED BAG 5260	PARRAMATTA	NSW	2124
PO BOX 1295	PARRAMATTA	NSW	2124
PO BOX 533	WENTWORTHVILLE	NSW	2145
1 MORT STREET	GRANVILLE	NSW	2142
UNIT 17, 49 - 63 VICTORIA STREET	SMITHFIELD	NSW	2164
PRIVATE BAG 24	CASTLE HILL	NSW	1765
PRIVATE BAG NO. 1	MAROUBRA	NSW	2035
6 MARGATE STREET	BOTANY	NSW	2019
PO BOX 63	MASCOT	NSW	1460
Locked Bag 1006	ROSEBERRY	NSW	1445
20 BAKER STREET	BOTANY	NSW	2019
PO BOX 6770	SILVERWATER	NSW	1811
QF JET BASE, BUILDING SAB1/5	MASCOT	NSW	2020
LOCKED BAG 5016	BOTANY	NSW	1455
QANTAS JET BASE (KINGSFORD SMITH)	MASCOT	NSW	2020
PO BOX 42	WENTWORTHVILLE	NSW	2145
PO BOX 4061	DUBBO	NSW	2830
LEVEL 9, 154 PACIFIC HIGHWAY	ST LEONARDS	NSW	2065
CNR PARRAMATTA RD & SHAFTSBURY ROAD	BURWOOD	NSW	2134
PO BOX 400	PARRAMATTA	NSW	2124
PO BOX 400	PARRAMATTA	NSW	2124
LOCKED BAG 5260	PARRAMATTA	NSW	2124
LOCKED BAG 5260	PARRAMATTA	NSW	2124
PO BOX 400	PARRAMATTA	NSW	2124
1 MORT STREET	GRANVILLE	NSW	2142
PO BOX 523	SUTHERLAND	NSW	1499
1 MORT STREET	GRANVILLE	NSW	2142
LOCKED BAG 5260	PARRAMATTA	NSW	2124
PO BOX 312	INGLEBURN	NSW	2565
PO BOX 682	CAMPBELLTOWN	NSW	2560
PO BOX 6770	SILVERWATER	NSW	1811
LEVEL 9, 154 PACIFIC HIGHWAY	ST LEONARDS	NSW	2065
PO BOX 149	CAMPBELLTOWN	NSW	2560
6 AIRDS ROAD	MINTO	NSW	2566
2 LEEDS STREET	RHODES	NSW	2138
55 - 57 BURWOOD ROAD	CONCORD	NSW	2137
LOCKED BAG 127	SILVERWATER	NSW	2128
HOSPITAL ROAD	CONCORD WEST	NSW	2138
15 ELIZABETH STREET	CAMPSIE	NSW	2194
PO BOX 320	KINGSGROVE	NSW	2208
CANTERBURY HOSPITAL, CANTERBURY ROAD	CAMPSIE	NSW	2194
PO BOX 455	KINGSGROVE	NSW	1480

PO BOX 6164	LAKEMBA	NSW	2195
LOCKED BAG 5260	PARRAMATTA	NSW	2124
PO BOX 42	WENTWORTHVILLE	NSW	2145
LOCKED BAG 1	HUNTER REGION MC	NSW	2310
LOCKED BAG 1	HUNTER REGION MC	NSW	2310
PO BOX 400	PARRAMATTA	NSW	2124
LOCKED BAG 5260	PARRAMATTA	NSW	2124
162-164 INCH STREET	LITHGOW	NSW	2790
PO BOX 400	PARRAMATTA	NSW	2124
2 CARIBBEAN DRIVE	SCORESBY	VIC	3179
LOCKED BAG 5260	PARRAMATTA	NSW	2124
PO BOX 400	PARRAMATTA	NSW	2124
PO BOX 400	PARRAMATTA	NSW	2124
PO BOX 63	TOONGABBIE	NSW	2146
PO BOX 1562	COFFS HARBOUR	NSW	2450
345 PACIFIC HIGHWAY	COFFS HARBOUR	NSW	2450
PO BOX 42	WENTWORTHVILLE	NSW	2145
PO Box 286	COFFS HARBOUR	NSW	2450
11 ELSWICK PLACE	COFFS HARBOUR	NSW	2450
PO BOX 1845	QUEANBEYAN	NSW	2620
LOCKED BAG 4000	DONCASTER	VIC	3108
LOCKED BAG 5260	PARRAMATTA	NSW	2124
LOCKED MAIL BAG 10	WAGGA WAGGA	NSW	2650
PO BOX 42	WENTWORTHVILLE	NSW	2145
PO BOX 400	PARRAMATTA	NSW	2124
PO BOX 63	TOONGABBIE	NSW	2146
LOCKED BAG 5260	PARRAMATTA	NSW	2124
PO BOX 718	QUEANBEYAN	NSW	2620
PO BOX 739	DUBBO	NSW	2830
PO BOX 400	PARRAMATTA	NSW	2124
PO BOX 1845	QUEANBEYAN	NSW	2620
PO BOX 1845	QUEANBEYAN	NSW	2620
PO BOX 42	WENTWORTHVILLE	NSW	2145
PO BOX 1295	PARRAMATTA	NSW	2124
PO BOX 6503	WETHERILL PARK	NSW	2164
PO BOX 610	PARRAMATTA	NSW	2124
PRIVATE BAG 1	GRANVILLE	NSW	2142
PO BOX 6521	WETHERILL PARK BC	NSW	1851
PO BOX 7056	WETHERILL PARK	NSW	2164
231 COWPASTURE ROAD	WETHERILL PARK	NSW	2164
LOCKED BAG 213	WETHERILL PARK	NSW	2164
LOCKED BAG 6	WETHERILL PARK	NSW	2164
PO BOX 5	FAIRFIELD	NSW	2165
LOCKED BAG 8	REVESBY NORTH	NSW	2212
PO BOX 99	FAIRFIELD	NSW	2165
LOCKED BAG 6	WETHERILL PARK	NSW	2164
2 DAVIS ROAD	WETHERILL PARK	NSW	2164
UNIT 17, 49 - 63 VICTORIA STREET	SMITHFIELD	NSW	2164
LOCKED BAG 1	HUNTER REGION MC	NSW	2310
PO BOX 63	TOONGABBIE	NSW	2146
LOCKED BAG 5260	PARRAMATTA	NSW	2124
PO BOX 610	PARRAMATTA	NSW	2124
PO BOX 42	WENTWORTHVILLE	NSW	2145
LOCKED BAG 5260	PARRAMATTA	NSW	2124
PO BOX 610	PARRAMATTA	NSW	2124
4 APOLLO CLOSE	WEST GOSFORD	NSW	2250
PO BOX 361	GOSFORD	NSW	2250
LOCKED BAG 7	NORTH GOSFORD	NSW	2250
PO BOX 204	WOY WOY	NSW	2256
PO BOX 42	WENTWORTHVILLE	NSW	2145
LOCKED BAG 5260	PARRAMATTA	NSW	2124
PO BOX 523	SUTHERLAND	NSW	1499
PO BOX 1845	QUEANBEYAN	NSW	2620
PO BOX 42	WENTWORTHVILLE	NSW	2145
PO BOX 400	PARRAMATTA	NSW	2124
PO BOX 159	FORSTER	NSW	2428
72-78 SUSAN STREET	CAMPERDOWN	NSW	2050
PO BOX 6427	ALEXANDRIA	NSW	2015

887 BOURKE STREET	WATERLOO	NSW	2017
PO BOX 400	PARRAMATTA	NSW	2124
PO BOX 1295	PARRAMATTA	NSW	2124
PO BOX 1295	PARRAMATTA	NSW	2124
PO BOX 610	PARRAMATTA	NSW	2124
LOCKED BAG 13	WINDSOR	NSW	2756
PO BOX 523	SUTHERLAND	NSW	1499
LOCKED BAG 5260	PARRAMATTA	NSW	2124
PO BOX 326	ST PETERS	NSW	2044
LOCKED BAG 5005	ALEXANDRIA	NSW	2015
PO BOX 347	ALEXANDRIA	NSW	2015
MRS MACQUARIES ROAD	SYDNEY	NSW	2000
PO BOX 35	POTTS POINT	NSW	2011
PO BOX 6156	ALEXANDRIA	NSW	2015
PO BOX 93	KENSINGTON	NSW	2033
153 CLARENCE STREET	SYDNEY	NSW	2000
GPO BOX 1614	SYDNEY	NSW	2001
LOCKED BAG NO. 5	DARLINGHURST	NSW	2010
GPO BOX 4242	SYDNEY	NSW	2001
390 VICTORIA STREET	DARLINGHURST	NSW	2010
PO BOX 883	ROSEBERY	NSW	1445
Gordon Chiu Bldg, J01 Dept of Chemical Engineering, Maze Cres	SYDNEY UNIVERSITY	NSW	2008
PO BOX 90	GLEBE	NSW	2037
GPO BOX 4009	SYDNEY	NSW	2001
RISK MANAGEMENT OFFICE - MARGARET TELFER BUILDING K07	SYDNEY UNIVERSITY	NSW	2006
DRIVER AVENUE	MOORE PARK	NSW	1363
PO BOX 768	SURRY HILLS	NSW	2010
PO BOX K349	HAYMARKET	NSW	1238
PO BOX 421	JINDERA	NSW	2642
PO BOX 409	QUEANBEYAN	NSW	2620
PO BOX 1845	QUEANBEYAN	NSW	2620
PO BOX 400	PARRAMATTA	NSW	2124
LOCKED BAG 5260	PARRAMATTA	NSW	2124
PO BOX 63	TOONGABBIE	NSW	2146
PO BOX 480	TAREE	NSW	2430
LOCKED BAG 1	HUNTER REGION MC	NSW	2310
LOCKED MAIL BAG 10	WAGGA WAGGA	NSW	2650
PO BOX 195	PYMBLE	NSW	2073
LOCKED BAG 1	HUNTER REGION MC	NSW	2310
LOCKED BAG 1	HUNTER REGION MC	NSW	2310
LOCKED BAG 1	HUNTER REGION MC	NSW	2310
PO BOX 400	PARRAMATTA	NSW	2124
PO BOX 5607	SOUTH WINDSOR	NSW	2756
PO BOX 6770	SILVERWATER	NSW	1811
1 MORT STREET	GRANVILLE	NSW	2142
BELLS LINE OF ROAD	NORTH RICHMOND	NSW	2754
1 MORT STREET	GRANVILLE	NSW	2142
1 MORT STREET	GRANVILLE	NSW	2142
137 GILBA ROAD	GIRRAWEEN	NSW	2145
PO BOX 6005	WETHERILL PARK	NSW	2164
PO BOX 119	HOXTON PARK	NSW	2171
PRIVATE BAG 18	WENTWORTHVILLE	NSW	2145
PO BOX 66	VILLAWOOD	NSW	2163
LOCKED BAG 6	WETHERILL PARK	NSW	2164
21 SAMMUT STREET	SMITHFIELD	NSW	2164
LOCKED BAG 3	WETHERILL PARK	NSW	2164
LOCKED BOX 4	WETHERILL PARK	NSW	2164
PO BOX 568	GUILDFORD	NSW	2161
9/1-3 DURSLEY ROAD	YENNORA	NSW	2161
PO BOX 400	PARRAMATTA	NSW	2124
1 MORT STREET	GRANVILLE	NSW	2142
LOCKED BAG 5260	PARRAMATTA	NSW	2124
PO BOX 1295	PARRAMATTA	NSW	2124
PO BOX 169	NORTH RYDE	NSW	1670
PO BOX 624	WAHROONGA	NSW	2076
PO BOX 754	EPPING	NSW	1710
PO BOX 87	HORSLEY PARK	NSW	2175
PO BOX K349	HAYMARKET	NSW	1238

GPO BOX 4009	SYDNEY	NSW	2001
9 MOUNT STREET	HUNTERS HILL	NSW	2110
12 BUTLER ROAD	HURSTVILLE	NSW	2220
GPO BOX 4009	SYDNEY	NSW	2001
LOCKED BAG 1	HUNTER REGION MC	NSW	2310
PO BOX 210	PORT KEMBLA	NSW	2505
PO BOX 188 COLLINS STREET WEST	MELBOURNE	VIC	8007
PO BOX 400	PARRAMATTA	NSW	2124
LEVEL 9, 154 PACIFIC HIGHWAY	ST LEONARDS	NSW	2065
PO BOX 33	HURSTVILLE	NSW	2220
ST GEORGE HOSPITAL, GRAY STREET	KOGARAH	NSW	2217
PO BOX 455	KOGARAH	NSW	1485
PO BOX 261	KOGARAH	NSW	1485
PO BOX K349	HAYMARKET	NSW	1238
28 STANHOPE ROAD	KILLARA	NSW	2071
185 FOX VALLEY ROAD	WAHROONGA	NSW	2076
BOBBIN HEAD ROAD	NORTH TURRAMURRA	NSW	2074
LOCKED BAG 5260	PARRAMATTA	NSW	2124
PO BOX 610	PARRAMATTA	NSW	2124
PO BOX 42	WENTWORTHVILLE	NSW	2145
LOCKED BAG 5260	PARRAMATTA	NSW	2124
PO BOX 610	PARRAMATTA	NSW	2124
PO BOX 51	THORNTON	NSW	2322
PO BOX 42	WENTWORTHVILLE	NSW	2145
PO BOX 400	PARRAMATTA	NSW	2124
PO BOX 42	WENTWORTHVILLE	NSW	2145
PO BOX 333	TORONTO	NSW	2283
LOCKED BAG 1	HUNTER REGION MC	NSW	2310
LOCKED BAG 1	HUNTER REGION MC	NSW	2310
PO BOX 93	WARATAH WEST	NSW	2298
LEVEL 9, 154 PACIFIC HIGHWAY	ST LEONARDS	NSW	2065
PO BOX 47	WEST WALLSEND	NSW	2286
PO BOX 629	LANE COVE	NSW	2066
PO BOX 4098	LANE COVE	NSW	2066
PO BOX CP 235	CONDELL PARK	NSW	2200
9/12 MARS ROAD	LANE COVE	NSW	2066
LEVEL 1, EXECUTIVE UNIT, CONCORD CENTRE FOR MENTAL HEALTH, CRGH, HOSPITAL ROAD	CONCORD	NSW	2137
GPO BOX 3969	SYDNEY	NSW	2001
PO BOX 484	HABERFIELD	NSW	2045
LOCKED BAG No. 1026	CONCORD	NSW	1820
PO BOX 400	PARRAMATTA	NSW	2124
LOCKED BAG 5260	PARRAMATTA	NSW	2124
2/20 DALLEY STREET	LISMORE	NSW	2480
LOCKED BAG 7315	LIVERPOOL BC	NSW	1871
1 MORT STREET	GRANVILLE	NSW	2142
PO BOX 400	PARRAMATTA	NSW	2124
PO BOX 523	SUTHERLAND	NSW	1499
LOCKED BAG 5260	PARRAMATTA	NSW	2124
245 WESTERN ROAD	KEMPS CREEK	NSW	2171
12 SETON ROAD	MOOREBANK	NSW	2170
PO BOX 692	MOOREBANK	NSW	2170
PO BOX 6770	SILVERWATER	NSW	1811
PO BOX 156	HOXTON PARK	NSW	2171
PO BOX 6366	BLACKTOWN	NSW	2148
LOCKED BAG 272	LIVERPOOL BC	NSW	1871
LOCKED BAG 7103	LIVERPOOL	NSW	1871
1 MITCHELL ROAD	MOOREBANK	NSW	2170
PO BOX 42	WENTWORTHVILLE	NSW	2145
40 BIGGE STREET	LIVERPOOL	NSW	2170
LEVEL 10, 628 BOURKE STREET	MELBOURNE	VIC	3001
LOCKED BAG 1	HUNTER REGION MC	NSW	2310
PO BOX 241	MAITLAND	NSW	2320
PO BOX 42	WENTWORTHVILLE	NSW	2145
LOCKED BAG 13	WINDSOR	NSW	2756
LOCKED BAG 5260	PARRAMATTA	NSW	2124
PO BOX 51	THORNTON	NSW	2322
PO BOX 610	PARRAMATTA	NSW	2124
LOCKED BAG 1	HUNTER REGION MC	NSW	2310

77 RACECOURSE ROAD	MAITLAND	NSW	2320
17 COVE AVE	MANLY	NSW	2095
PO BOX 169	NORTH RYDE	NSW	1670
1 MORT STREET	GRANVILLE	NSW	2142
PO BOX K349	HAYMARKET	NSW	1238
71-73 RAILWAY PARADE	MARRICKVILLE	NSW	2204
58 MEEKS ROAD	MARRICKVILLE	NSW	2204
PO BOX 133	MARRICKVILLE	NSW	1475
LOCKED BAG 1	HUNTER REGION MC	NSW	2310
PO BOX 63	MOSMAN	NSW	2088
PO BOX 80W	BALLARAT	VIC	3350
PO BOX 42	WENTWORTHVILLE	NSW	2145
PO BOX 488	GOSFORD	NSW	2250
LOCKED BAG 5260	PARRAMATTA	NSW	2124
LOCKED BAG 1	HUNTER REGION MC	NSW	2310
GPO BOX 4009	SYDNEY	NSW	2001
LOCKED BAG 1	HUNTER REGION MC	NSW	2310
PO BOX 117	WEE WAA	NSW	2388
PO BOX 63	TOONGABBIE	NSW	2146
PO BOX 162	WALLSEND	NSW	2287
PO BOX 610	PARRAMATTA	NSW	2124
PO BOX 42	WENTWORTHVILLE	NSW	2145
PO BOX 400	PARRAMATTA	NSW	2124
LOCKED BAG 5260	PARRAMATTA	NSW	2124
LOCKED BAG 5260	PARRAMATTA	NSW	2124
PO BOX 63	TOONGABBIE	NSW	2146
LEVEL 10, 628 BOURKE STREET	MELBOURNE	VIC	3001
PO BOX 5171	HUNTER REGION MAIL CENTRE	NSW	2310
PO BOX 213	TAREE	NSW	2430
LOCKED BAG 1	HUNTER REGION MC	NSW	2310
LOCKED BAG 1	HUNTER REGION MC	NSW	2310
PO BOX K349	HAYMARKET	NSW	1238
2 LOOKOUT ROAD	NEW LAMBTON HEIGHTS	NSW	2305
LOCKED BAG 7	HUNTER REGIONAL MAIL CENTRE	NSW	2310
LOCKED BAG 1	HUNTER REGION MC	NSW	2310
PO BOX 114	MEREWETHER	NSW	2291
20 MAWSON STREET	SHORTLAND	NSW	2307
PO BOX 488	GOSFORD	NSW	2250
PO BOX 42	WENTWORTHVILLE	NSW	2145
PO BOX 609	NEUTRAL BAY	NSW	2089
PO BOX 958	NORTH SYDNEY	NSW	2059
PO BOX 2	MILLERS POINT	NSW	2000
LOCKED BAG 1008	CROWS NEST DC	NSW	2065
PO BOX 400	PARRAMATTA	NSW	2124
LOCKED BAG 5260	PARRAMATTA	NSW	2124
PO BOX 4061	DUBBO	NSW	2830
PO BOX 63	TOONGABBIE	NSW	2146
PO BOX 586	ORANGE	NSW	2800
PO BOX 87	HORSLEY PARK	NSW	2175
37 YARAWINI DRIVE	ORANGE	NSW	2800
LEVEL 9, 154 PACIFIC HIGHWAY	ST LEONARDS	NSW	2065
PO BOX 1887	ORANGE	NSW	2800
LOCKED BAG 5260	PARRAMATTA	NSW	2124
PO BOX 6213	WETHERILL PARK	NSW	2164
PRIVATE BAG 1	GRANVILLE	NSW	2142
PO BOX 400	PARRAMATTA	NSW	2124
LOCKED BAG 5260	PARRAMATTA	NSW	2124
PRIVATE BAG 18	WENTWORTHVILLE	NSW	2145
PO BOX 610	PARRAMATTA	NSW	2124
PO BOX 105	RYDALMERE	NSW	2116
PO BOX 533	WENTWORTHVILLE	NSW	2145
153 CLARENCE STREET	SYDNEY	NSW	2000
LOCKED BAG 4001	WESTMEAD	NSW	2145
PO BOX 88	GRANVILLE	NSW	2142
LEVEL 16, 644 CHAPEL STREET	SOUTH YARRA	VIC	3141
PO BOX 188 COLLINS STREET WEST	MELBOURNE	VIC	8007
1 MORT STREET	GRANVILLE	NSW	2142
1 MORT STREET	GRANVILLE	NSW	2142

LOCKED BAG 3	ST MARYS	NSW	1790
PO BOX 6770	SILVERWATER	NSW	1811
LOT 45 KITE STREET	EMU PLAINS	NSW	2750
PO BOX 533	WENTWORTHVILLE	NSW	2145
PO BOX 6366	BLACKTOWN	NSW	2148
1 - 9 BARBER AVENUE	KINGSWOOD	NSW	2747
PO BOX 288	PENRITH	NSW	2750
58 DARLEY STREET	MONA VALE	NSW	2103
PO BOX 169	NORTH RYDE	NSW	1670
LOCKED BAG 5260	PARRAMATTA	NSW	2124
LOCKED BAG 13	WINDSOR	NSW	2756
PO BOX 42	WENTWORTHVILLE	NSW	2145
PO BOX 42	WENTWORTHVILLE	NSW	2145
PO BOX 400	PARRAMATTA	NSW	2124
PO BOX 2466	PORT MACQUARIE	NSW	2444
LEVEL 9, 154 PACIFIC HIGHWAY	ST LEONARDS	NSW	2065
PO BOX 84	PORT MACQUARIE	NSW	2444
PO BOX 400	PARRAMATTA	NSW	2124
LOCKED BAG 5260	PARRAMATTA	NSW	2124
LOCKED BAG 5260	PARRAMATTA	NSW	2124
PO BOX 400	PARRAMATTA	NSW	2124
PO BOX 21	RAYMOND TERRACE	NSW	2324
PO BOX 42	WENTWORTHVILLE	NSW	2145
PO BOX 42	WENTWORTHVILLE	NSW	2145
HIGH STREET	RANDWICK	NSW	2031
80 PERRY STREET	MATRAVILLE	NSW	2036
36 KING STREET	RANDWICK	NSW	2031
LOCKED BAG 2	RANDWICK	NSW	2031
1 BUMBORAH ROAD	PORT BOTANY	NSW	2036
PO BOX 512	MATRAVILLE	NSW	2036
PO BOX 400	PARRAMATTA	NSW	2124
PO BOX 2007	ROCKDALE	NSW	2216
PO BOX 35	ARNCLIFFE	NSW	2205
422 WEST BOTANY STREET	ROCKDALE	NSW	2216
PO BOX 88	ARNCLIFFE	NSW	2205
PO BOX 6	RYDE	NSW	1680
PO BOX 7	NORTH RYDE	NSW	1670
49-75 BUFFALO ROAD	RYDE	NSW	2111
PO BOX 16999	NORTH RYDE	NSW	1670
PO BOX 169	NORTH RYDE	NSW	1670
LOCKED BAG 145	NORTH RYDE	NSW	2113
PO BOX 399	PARRAMATTA	NSW	2124
PO BOX 122	NORTH RYDE	NSW	1670
PO BOX 734	NORTH RYDE	NSW	1670
LOCKED BAG 13	WINDSOR	NSW	2756
LOCKED BAG 5260	PARRAMATTA	NSW	2124
PO BOX 52	SHELLHARBOUR SQUARE	NSW	2528
PO BOX 210	PORT KEMBLA	NSW	2505
LOCKED BAG 5260	PARRAMATTA	NSW	2124
PO BOX 42	WENTWORTHVILLE	NSW	2145
PO BOX 400	PARRAMATTA	NSW	2124
LOCKED BAG 5260	PARRAMATTA	NSW	2124
PO BOX 63	TOONGABBIE	NSW	2146
PO BOX 42	WENTWORTHVILLE	NSW	2145
LEVEL 9, 154 PACIFIC HIGHWAY	ST LEONARDS	NSW	2065
LOCKED BAG 5260	PARRAMATTA	NSW	2124
PO BOX 42	WENTWORTHVILLE	NSW	2145
LOCKED BAG 1	HUNTER REGION MC	NSW	2310
GPO BOX 4009	SYDNEY	NSW	2001
LEVEL 10, 628 BOURKE STREET	MELBOURNE	VIC	3001
1 MORT STREET	GRANVILLE	NSW	2142
LOCKED BAG 5260	PARRAMATTA	NSW	2124
LOCKED BAG 38	HOMEBUSH	NSW	2140
27 COSGROVE ROAD	ENFIELD	NSW	2136
PO BOX 63	TOONGABBIE	NSW	2146
PO BOX 415	ENFIELD	NSW	2136
PO BOX K349	HAYMARKET	NSW	1238
PO BOX 523	SUTHERLAND	NSW	1499

PO BOX 400	PARRAMATTA	NSW	2124
PO BOX 523	SUTHERLAND	NSW	1499
1 MORT STREET	GRANVILLE	NSW	2142
LOCKED BAG 5260	PARRAMATTA	NSW	2124
PO BOX 40	PADSTOW	NSW	2211
PO BOX 204	GYMEA	NSW	2227
LEVEL 9, 154 PACIFIC HIGHWAY	ST LEONARDS	NSW	2065
LOCKED BAG 21	TAREN POINT	NSW	2229
PO BOX 7044	SYDNEY	NSW	2001
PO BOX 188 COLLINS STREET WEST	MELBOURNE	VIC	8007
PO BOX 42	WENTWORTHVILLE	NSW	2145
LOCKED BAG 1	HUNTER REGION MC	NSW	2310
PO BOX 93	WARATAH WEST	NSW	2298
154 Pacific Highway	ST LEONARDS	NSW	2065
PO BOX 3297	TAMWORTH	NSW	2340
LOCKED BAG 5260	PARRAMATTA	NSW	2124
LOCKED BAG 1	HUNTER REGION MC	NSW	2310
1 ALBURY STREET	TUMBARUMBA	NSW	2653
PO BOX 332	COOMA	NSW	2630
PO BOX 332	COOMA	NSW	2630
PO BOX 400	PARRAMATTA	NSW	2124
PO BOX 400	PARRAMATTA	NSW	2124
PO BOX 610	PARRAMATTA	NSW	2124
PO BOX 179	OXENFORD	QLD	4210
PO BOX 1369	MILTON	QLD	4064
PO BOX 1223	COOLANGATTA	QLD	4225
PO BOX 610	PARRAMATTA	NSW	2124
LOCKED BAG 5260	PARRAMATTA	NSW	2124
LOCKED BAG 13	WINDSOR	NSW	2756
53 COPLAND STREET	WAGGA WAGGA	NSW	2650
PO BOX 618	WAGGA WAGGA	NSW	2650
LOCKED MAIL BAG 10	WAGGA WAGGA	NSW	2650
PO BOX 139	YASS	NSW	2582
PO BOX 139	YASS	NSW	2582
LOCKED BAG 13	WINDSOR	NSW	2756
PO BOX 1295	PARRAMATTA	NSW	2124
PO BOX 400	PARRAMATTA	NSW	2124
1 MORT STREET	GRANVILLE	NSW	2142
PO BOX 610	PARRAMATTA	NSW	2124
LOCKED BAG 5260	PARRAMATTA	NSW	2124
5/106 OLD PITTWATER ROAD	BROOKVALE	NSW	2100
PO BOX 462	BROOKVALE	NSW	2100
1 BUMBORAH ROAD	PORT BOTANY	NSW	2036
PO BOX 99	PYMBLE	NSW	2073
156 SOUTH CREEK ROAD	DEE WHY	NSW	2099
125 BIRRELL STREET	WAVERLEY	NSW	2024
PO BOX 669	BONDI JUNCTION	NSW	1355
PO BOX 87	HORSLEY PARK	NSW	2175
PO BOX 66	COHUNA	VIC	3568
LOCKED BAG 5260	PARRAMATTA	NSW	2124
1 MORT STREET	GRANVILLE	NSW	2142
PO BOX 400	PARRAMATTA	NSW	2124
LEVEL 9, 154 PACIFIC HIGHWAY	ST LEONARDS	NSW	2065
PO BOX 169	NORTH RYDE	NSW	1670
CORNER ANN & STAN STREETS	WILLOUGHBY	NSW	2068
LEVEL 6/13 SPRING STREET	CHATSWOOD	NSW	2067
GPO BOX 4009	SYDNEY	NSW	2001
PO BOX 400	PARRAMATTA	NSW	2124
PO BOX 523	SUTHERLAND	NSW	1499
PO BOX 523	SUTHERLAND	NSW	1499
PO BOX 268	BOWRAL	NSW	2576
LOCKED BAG 5260	PARRAMATTA	NSW	2124
PO BOX 2086	WOONONA EAST	NSW	2517
PO BOX 523	SUTHERLAND	NSW	1499
PRIVATE MAIL BAG 8	CAMDEN	NSW	2570
PO BOX 220	WOLLONGONG EAST	NSW	2520
PO BOX 220	WOLLONGONG	NSW	2520
PO BOX 63	TOONGABBIE	NSW	2146

PO BOX 400	PARRAMATTA	NSW	2124
PO BOX 210	PORT KEMBLA	NSW	2505
PO BOX 523	SUTHERLAND	NSW	1499
PO BOX 2086	WOONONA EAST	NSW	2517
PO BOX 62	CORRIMAL	NSW	2518
PO BOX 42	WENTWORTHVILLE	NSW	2145
LEVEL 10, 628 BOURKE STREET	MELBOURNE	VIC	3001
LEVEL 10, 628 BOURKE STREET	MELBOURNE	VIC	3001
PO BOX 243	FAIRY MEADOW	NSW	2519
PO BOX 6366	BLACKTOWN	NSW	2148
PO BOX 87	HORSLEY PARK	NSW	2175
PO BOX 14	FIGTREE	NSW	2525
LMB 8808	SOUTH COAST MC	NSW	2521
LMB 8808	SOUTH COAST MC	NSW	2521
PO BOX 21	BULLI	NSW	2516
PO BOX 844	WOOLLAHRA	NSW	2025
PO BOX 42	WENTWORTHVILLE	NSW	2145
LOCKED BAG 5260	PARRAMATTA	NSW	2124
PO BOX 400	PARRAMATTA	NSW	2124
PO BOX 42	WENTWORTHVILLE	NSW	2145
PO BOX 610	PARRAMATTA	NSW	2124
LOCKED BAG 5260	PARRAMATTA	NSW	2124
LOCKED BAG 13	WINDSOR	NSW	2756
PO BOX 610	PARRAMATTA	NSW	2124
PO BOX 361	GOSFORD	NSW	2250
PO BOX 51	THORNTON	NSW	2322
PO BOX 47	WEST WALLSEND	NSW	2286
PO BOX 42	WENTWORTHVILLE	NSW	2145
PO BOX 523	SUTHERLAND	NSW	1499
PO BOX 139	YASS	NSW	2582
LOCKED BAG 5260	PARRAMATTA	NSW	2124

Common Name of Premise	Prem Street
	CONRAD PLACE
DRIVETRAIN SYSTEMS INTERNATIONAL	186 KAITLERS ROAD
ALBURY WODONGA PRIVATE HOSPITAL	1125 PEMBERTON ST
ALBURY BASE HOSPITAL	21 BORELLA ROAD
RTA NORTH STREET DEPOT	162 NORTH STREET
ARMIDALE HOSPITAL	RUSDEN STREET
MAINTRAIN SERVICE CENTRE	MANCHESTER ROAD
METROMIX CONCRETE SILVERWATER	24 STANLEY ST
OFFSET ALPINE PRINTING	42 BOOREA STREET
SAINT-GOBAIN ABRASIVES PTY LTD	25 NYRANG STREET
CONCRITE PTY LIMITED	CNR SHORT AND DUCK STREETS
SMORGON STEEL METALS DISTRIBUTION	MANCHESTER ROAD WEST
LIDCOMBE CONCRETE	LOT 2 BIRNIE AVENUE
A1 HARD CHROME	14 WETHERILL STREET
ST. JOSEPH'S HOSPITAL	NORMANBY ROAD
VISY INDUSTRIAL PACKAGING	11-13 PERCY ST
SUMMIT TECHNOLOGY AUSTRALIA PTY LTD	UNIT 28, SLOUGH BUSINESS PARK, SLOUGH AVENUE
HY-TEC INDUSTRIES PTY LTD	155-157 ADDERLEY ST
PEREGRINE SEMICONDUCTOR AUSTRALIA PTY LIMITED	8 HERB ELLIOTT AVE
	20 Highgate Street
AUBURN HOSPITAL	NORVAL STREET
Link Printing	81 Derby Street
Cummins	492-494 Victoria Street
Bearing Engineering Services	Melissa St
Blue Star Print Group Australia Pty Ltd	1/83 Derby Street
BALLINA CONCRETE	Cnr Simmons and North Creek Road
BITUPAVE LTD	GAP ROAD
HANSON CONSTRUCTION MATERIALS PTY LTD	15 SIMMONS STREET
BALLINA READY MIXED CONCRETE	6 CONVAIR AVE
JOHN HEINE & SON PTY LTD	273 EDGAR STREET
G.A & L. HARRINGTON PTY LTD	108 FAIRFORD ROAD
HEATCRAFT AUSTRALIA PTY LTD	286 HORSLEY ROAD
CHULLORA SERVICE CENTRE	73 ANZAC STREET
CHULLORA PRINT CENTRE	26-52 HUME HIGHWAY
TGE ENERGY SERVICES	2 WORTH STREET
THE ROYAL SOCIETY FOR THE PREVENTION OF CRUELTY TO ANIMALS, NEW SOUTH WALES	201 ROOKWOOD RD
DORF CLARK INDUSTRIES - REVESBY MANUFACTURING	194 MILPERRA RD
SKIPPER AUSTRALIA PTY LIMITED	199 MILLER ROAD
AUSTRALIAN SPRINGS PTY LTD	44 FITZPATRICK ST
REGENTS PARK ELECTROPLATING PTY LTD	41 CARLINGFORD STREET
BANKSTOWN-LIDCOMBE HOSPITAL	ELDRIDGE ROAD
BLU-CHROME PTY LIMITED	137 ELDRIDGE ROAD
DALTON PACKAGING	UNITS 7 &8, 350 EDGAR STREET
ALL PAINT POWDER COATERS	131 ELDRIDGE ROAD
LACHLAN ELECTROPLATERS AND DIECASTERS	39-41 FITZPATRICK STREET
	Block M, 391 Park Road
SYDNEY SOUTH 330 kV SUBSTATION	Henry Lawson Drive
COUNCIL ANZAC STREET DEPOT	1-3 Anzac Street
UNITED GROUP RAIL FLEET SERVICES	2 WORTH STREET
IMPRESS AEROSOLS MILPERRA	11 Amour Street
Goodrich Aerospace Pty Ltd	3/66 Christina Road
GLOBUS GROUP	1 HARTZELL PLACE
Finished Products P/L	31 Moxon Road
Silvergleam Electroplating Co Pty Ltd	121-123 Carlingford St
BATHURST BASE HOSPITAL	HOWICK STREET
EMOLEUM	23 ZAGREB STREET
HANSON CONSTRUCTION MATERIALS PTY LTD	ERIC SARGENT DRIVE
BATHURST CONCRETE	12 VALE ROAD
HOBSON ENGINEERING CO PTY LTD	14 VICTORIA AVE
STATE FORESTS OF NSW	121-131 ORATAVA AVENUE
ECOLAB PTY LTD	6 HUDSON AVENUE
THE HILLS PRIVATE HOSPITAL	499 WINDSOR ROAD
BRONZING STUDIO - CHROMETECH	40/5 ANELLA AVENUE
BORAL COUNTRY - CONCRETE & QUARRIES	PAMBULA ROAD
BEGA DISTRICT HOSPITAL	McKEE STREET

PAMBULA DISTRICT HOSPITAL	MERIMBOLA STREET
BLACKTOWN CONCRETE	LOT 7 TATTERSALL ROAD
METROMIX SEVEN HILLS	POWERS ROAD
BORAL CONCRETE	FOURTH AVE
HANSON CONSTRUCTION MATERIALS PTY LTD	LOT 48 MELBOURNE ROAD
WESCO READY MIXED CONCRETE (NSW) PTY LTD	70 SARGENTS ROAD
HYMIX AUSTRALIA PTY LTD	55 MELBOURNE ROAD
HY-TEC INDUSTRIES PTY LTD	10 BEARING ROAD
GREIF AUSTRALIA PTY LIMITED	29 FOUNDRY ROAD
LANDER MOTOR GROUP	110 SUNNYHOLT ROAD
SONY DADC	60 HUNTINGWOOD DRIVE
BLACKTOWN HOSPITAL	BLACKTOWN ROAD
PEGASUS PRINTING	1A BESSEMER STREET - BUILDING 'B'
MTU DETROIT DIESEL AUSTRALIA	11-13 GARLING ROAD
COATS AUSTRALIA PTY LIMITED	125-129 STATION ROAD
MOUNT DRUITT HOSPITAL	75 RAILWAY STREET
SIGMA COACHAIR GROUP PTY LTD	3 Distillers Place
HY-TEC CONCRETE	202 POWER STREET
SCIENTIFIC GAMES PRODUCTS (AUSTRALIA) PTY LTD	4 Ford Street
MT DRUITT TRANSMISSION SUBSTATION	Lot 2 Kurrajong Avenue
Duram Industries Pty Ltd	51 Prince William Drive
Wartsila Australia Pty Ltd	48 Huntingwood Drive
Alfa Laval Australia Pty Limited	14 Healey Circuit
Concrite Blacktown	77A Tattersal Road
HANSON CONSTRUCTION MATERIALS PTY LTD	MARIA STREET
HANSON CONSTRUCTION MATERIALS PTY LTD	LOT 222 LAWSON ROAD
HANSON CONSTRUCTION MATERIALS PTY LTD	46 RIDGE STREET
METROMIX CONCRETE	19 TWYNHAM STREET
BLUE MOUNTAINS DISTRICT ANZAC MEMORIAL HOSPITAL	CNR WOODLANDS ROAD AND GREAT WESTERN HIGHWAY
BORAL CONCRETE	CORNER BAKER AND ANDERSON STREETS
WESCO READY MIXED CONCRETE (NSW) PTY LTD	71 STEPHEN ROAD
ECOLAB WATER CARE SERVICES PTY LIMITED	19-21 HALE STREET
BRITISH AMERICAN TOBACCO AUSTRALIA LIMITED	WESTFIELD DRIVE
	6 MARGATE STREET
SYDNEY AIRPORT	241 O'RIODAN STREET
EATON ELECTRIC SYSTEMS PTY LTD	10 KENT ROAD
GEON NEW SOUTH WALES	16-20 BAKER STREET
HY-TEC INDUSTRIES PTY LTD	296 COWARD STREET
Qantas Jet Base	Sydney Airport
Abbott Australasia Pty Ltd	32-34 Lord Street
Qantas Flight Catering Centre	Qantas Jet Base (Kingsford Smith)
Port Botany Container Terminal	Penrhyn Road
BROKEN HILL BASE HOSPITAL	THOMAS STREET
STRATHFIELD PRIVATE HOSPITAL	3 EVERTON ROAD
STATE TRANSIT AUTHORITY OF NSW - BURWOOD BUS DEPOT	CNR PARRAMATTA & SHAFTSBURY ROADS
BYRON BAY CONCRETE	BYRON BAY ROAD
BRUNSWICK HEADS CONCRETE	LOT 1380 MOGO PLACE
HANSON CONSTRUCTION MATERIALS PTY LTD	LOT 41 BANKSIA DRIVE
HANSON CONSTRUCTION MATERIALS PTY LTD	LOT6 MOGO PLACE
NARELLAN CONCRETE PLANT	9 GRAHAMS HILL ROAD
BORAL CONCRETE	GRAHAM HILL ROAD
CONCRITE PTY LTD	169 HARTLEY ROAD
BORAL CONCRETE	7 - 11 ESSEX STREET
HANSON CONSTRUCTION MATERIALS PTY LTD	66 BLAXLAND ROAD
PRECISION VALVE AUSTRALIA PTY LTD	85 WILLIAMSON ROAD
FULTON HOGAN PTY LTD	117 AIRDS ROAD
	LOT 16 SHAW ROAD
MACARTHUR PRIVATE HOSPITAL	92-96 DUMARESQ ST
CAMPBELLTOWN HOSPITAL	THERRY ROAD
KIRK GROUP	6 AIRDS ROAD
DAVIES CAMPBELL DE LAMBERT PATHOLOGY	2 LEEDS STREET
CANADA BAY PRIVATE HOSPITAL	55 BURWOOD ROAD
FRED HOSKING PTY LTD	STATION AVE
CONCORD REPATRIATION GENERAL HOSPITAL	HOSPITAL ROAD
B. M. HIGGINBOTTOM PTY LTD	15 ELIZABETH STREET
CLEVELAND CLEANING SUPPLIES PTY LIMITED	23 FORRESTER STREET
CANTERBURY HOSPITAL	CANTERBURY ROAD
STA - KINGSGROVE BUS DEPOT	17 RICHLAND ST

ASTOR BASE METALS	512 Punchbowl Road
HANSON CONSTRUCTION MATERIALS PTY LTD	ANSTEY STREET
BORAL COUNTRY - CONCRETE & QUARRIES	JOHNSON AVE
CESSNOCK DISTRICT HOSPITAL	View St
Kurri Kurri Hospital	Lang Street
LITHGOW CONCRETE	174 BELLS ROAD
LITHGOW CONCRETE PLANT	144 INCH STREET
DENIS COOKE'S METAL INDUSTRIES PTY LTD	162-164 Inch Street
GRAFTON CONCRETE	HYDE STREET
CUMMINS	18-20 INDUNA STREET
HANSON CONSTRUCTION MATERIALS PTY LTD	22 NEWCASTLE DRIVE
COFFS HARBOUR CONCRETE	PACIFIC HIGHWAY
WOOLGOOLGA CONCRETE	35 BOSWORTH ROAD
BORAL ASPHALT	Lots 1-4 O'KEEFE DRIVE
SULLIVAN NICOLAIDES PATHOLOGY	23 PARK AVE
COFFS HARBOUR HEALTH CAMPUS	345 Pacific Highway
BORAL COUNTRY - CONCRETE & QUARRIES	12 NEWCASTLE DRIVE
	19/20a Lawson Crescent
High Quality Concrete	Elswick Place
COOMA HEALTH SERVICE	Bent Street
HANSON CONSTRUCTION MATERIALS PTY LTD	POSIEDON ROAD
HANSON CONSTRUCTION MATERIALS PTY LTD	DAY STREET
DENILIQUIN HOSPITAL	40 CHARLOTTE STREET
BORAL COUNTRY - CONCRETE & QUARRIES	JANALLI ROAD
DUBBO CONCRETE	73-75 FITZROY STREET
BORAL ASPHALT	DUBBO STREET, TALBRAGAR QUARRY VIA DUBBO
HANSON CONSTRUCTION MATERIALS PTY LTD	29L YARRANDALE ROAD
COUNTRY ENERGY FIELD SERVICE CENTRE DUBBO	Hawthorn Street
DUBBO BASE HOSPITAL	MYALL STREET
BATEMANS BAY CONCRETE	10 RUSSELL STREET
MORUYA DISTRICT HOSPITAL	RIVER STREET
BATEMANS BAY DISTRICT HOSPITAL	PACIFIC STREET
BORAL COUNTRY - CONCRETE & QUARRIES	RUSSEL STREET
METROMIX WETHERILL PARK	136 HASSALL STREET
FIP BRAKES INTERNATIONAL	6 WENBAN PLACE
HYMIX AUSTRALIA PTY LTD	173-179 COWPASTURE ROAD
EMOLEUM	24 DAVIS STREET
SASSO CONCRETE PTY LTD	176 NEWTON ROAD
ONESTEEL STEEL AND TUBE	374 VICTORIA STREET
AUST-TECH FURNITURE PTY LIMITED	231 COWPASTURE ROAD
CSR VIRIDIAN LIMITED	139 - 145 NEWTON ROAD
CROWN EQUIPMENT PTY LTD	129-131 LONG STREET
FAIRFIELD HOSPITAL	CNR POLDING ST & PRAIRIEVALE RD
McCartney and Paul Heat Treatment	17 THE PROMENADE
Dana Automotive Systems Group	205-231 Fairfield Road
Crown Equipment Pty Ltd	123 Long Street
Visypak Beverage Packaging PET Specialities	2 Davis Road
WESCO READY MIXED CONCRETE (NSW) PTY LTD	22 VICTORIA STREET
GLEN INNES HOSPITAL	TAYLOR STREET
BORAL ASPHALT	LOT 1 COMSERV CLOSE
HANSON CONSTRUCTION MATERIALS PTY LTD	7 KERTA ROAD
HYMIX AUSTRALIA PTY LTD	19 TATHRA STREET
BORAL COUNTRY - CONCRETE & QUARRIES	LOT 9 GRIEVE CLOSE
HANSON CONSTRUCTION MATERIALS PTY LTD	CNR KIRRAWEE ROAD & GLENNIE STREET
HYMIX AUSTRALIA PTY LTD	9-10 COCHRANE STREET
COASTWIDE READYMIX CONCRETE	4 APOLLO CLOSE
GOSFORD HOSPITAL	HOLDEN STREET
NORTH GOSFORD PRIVATE HOSPITAL	9 BURRABIL AVENUE
BRISBANE WATERS PRIVATE HOSPITAL	21 VIDLER STREET
BORAL COUNTRY - CONCRETE & QUARRIES	2 Kerta Road
HANSON CONSTRUCTION MATERIALS PTY LTD	68 MARY STREET
CONCRITE	LANSDOWNE STREET
GOULBURN BASE HOSPITAL	130 GOLDSMITH STREET
BORAL COUNTRY - CONCRETE & QUARRIES	GREY GUM ROAD
FORSTER CONCRETE	KULAROO DRIVE
Cape Hawke Community Private Hospital	Cnr South and Breckenridge Streets
ROYAL PRINCE ALFRED HOSPITAL	MISSENDEN ROAD
GOODMAN FIELDER COMMERCIAL	198 Bourke Road

LAWRENCE DRY CLEANERS	887 BOURKE STREET
CITY CONCRETE	122-132 EUSTON ROAD
METROMIX ALEXANDRIA	169 EUSTON ROAD
ABLE ALEXANDRIA	131 WYNDHAM STREET
HYMIX AUSTRALIA PTY LTD	41-45 BANK STREET
PIONEER ROAD SERVICES	40-42 BURROWS ROAD
CONCRITE PTY LIMITED	25 MANDIBLE STREET
HANSON CONSTRUCTION MATERIALS PTY LTD	BRIDGE ROAD
SEALED AIR AUSTRALIA PTY LTD	3 BURROWS ROAD
HANNANPRINT NSW	55 DOODY STREET
AUSTRALIAN METAL CO PTY LTD	15 BOURKE ROAD
ROYAL BOTANIC GARDENS	MRS MACQUARIES ROAD
ST LUKE'S HOSPITAL COMPLEX	18 ROSLYN ST
ALEXANDRIA PLATING PTY LTD	74 PRINCESS AVE
HEIDELBERG GRAPHIC EQUIPMENT LIMITED	50 O'DEA AVENUE
AUSTRALIAN RED CROSS BLOOD SERVICE	153 CLARENCE STREET
SYDNEY HOSPITAL & SYDNEY EYE HOSPITAL	8 MACQUARIE STREET
ST VINCENTS PRIVATE HOSPITAL	406 Victoria Street
HCF HOUSE	403 George Street
ST VINCENTS HOSPITAL	390 Victoria Street
MERCEDES-BENZ OF SYDNEY	Cnr Joynton & Elizabeth Streets
INTEC LTD	Room 427, Building J01, Maze Crescent, the University of Sydney
DEPARTMENT OF FORENSIC MEDICINE	50 PARRAMATTA ROAD
Energy Australia	122-138 Joyton Avenue
The University of Sydney	Camperdown & Darlington Campuses
Fox Studios Australia (Professional Studios)	Driver Avenue
The Preterm Foundation	1-5 Randle Street
Xplorer Service Centre	Henderson Road (off)
ALBURY GALVANIZING PTY LTD	LOT 9 DAVIS DRIVE
MONARO MIX SPECIFIED CONCRETE PTY LIMITED	9 BOWEN PLACE
QUEANBEYAN HEALTH SERVICE	Cnr Erin and Collett Street
TAREE CONCRETE	PITT STREET
HANSON CONSTRUCTION MATERIALS PTY LTD	53 MULDOON STREET
BORAL ASPHALT	29 ARKWRIGHT CRESCENT
MAYO PRIVATE HOSPITAL	1 POTOROO STREET
MANNING BASE HEALTH CAMPUS	HIGH STREET
GRIFFITH BASE HOSPITAL	ANIMOO AVENUE
Coolact Bypass Concrete Batch Plant	Hume Highway
GUNNEDAH HOSPITAL	MARQUIS STREET
TINGHA HOSPITAL	INVERELL ROAD
WARIALDA DISTRICT HOSPITAL	33 LONG STREET
WINDSOR CONCRETE	LOT 10 (115) FAIREY ROAD
HUHTAMAKI AUSTRALIA	120 MILEHAM STREET
	LOT8 HUDSON PLACE
BORAL CONCRETE	Lots 19 + 20 SPEEDWELL PLACE
HANNA GROUP	BELLS LINE OF ROAD
BORAL CONCRETE	LONG ROAD
BORAL CONCRETE	MORT STREET
MSA (AUST.) PTY LTD	137 GILBA ROAD
ANZPAC SERVICES	32 BRITTON STREET
TORNBOS HOLDINGS PTY LTD	14 CULLEN PLACE
COCA-COLA AMATIL (AUST) PTY LTD	1 STURT STREET
WADEPACK PTY LTD	4 SEVILLE ST
CROWN EQUIPMENT PTY LTD	CNR COOPER & LONG STREETS
Abbstrong Pty Limited	21 Sammut Street
	23-47 Percival Road
Carter Holt Harvey Cartons	144-156 McCredie Road
Tyco Safety Products	137 McCredie Road
Siel Recycling	9/1-3 Dursley Road
HORNSBY CONCRETE	12 CHILVERS ROAD
BORAL CONCRETE	23 SEFTON ROAD
HANSON CONSTRUCTION MATERIALS PTY LTD	3 PIONEER AVE
ABLE HORNSBY	11 SALISBURY ROAD
HORNSBY KURING-GAI HOSPITAL	PALMERSTON ROAD
PHIL MCCARROLL TOYOTA	42-54 PACIFIC HIGHWAY
THE WRIGLEY COMPANY	MICHIGAN AVENUE
SYDNEY NORTH 330kV SUBSTATION	1103 Old Northern Road
HORNSBY MAINTENANCE CENTRE	1B STEPHEN STREET

Energy Australia	51-59 Bridge Road
HUNTERS HILL PRIVATE HOSPITAL	9 MOUNT STREET
HCF DENTAL CENTRE	12 Butler Street
Energy Australia	33 Judd Street
INVERELL DISTRICT HOSPITAL	SWANBROOK ROAD
CLEARY BROS CONCRETE	LOT 97 PRINCES HIGHWAY
Lothway TBS Pty Ltd	PRINCES HIGHWAY, RAIL BRIDGE SITE, PUBLIC RESERVE, NORTH EAST SIDE OF RIVERSIDE DRIVE
HURSTVILLE CONCRETE	156 BELLEVUE PARADE
ST GEORGE PRIVATE HOSPITAL	1 SOUTH STREET
HURSTVILLE COMMUNITY PRIVATE HOSPITAL LIMITED	37 GLOUCESTER ROAD
ST GEORGE HOSPITAL	GRAY STREET
J.M. NICOL PTY. LIMITED	51-53 PLANTHURST ROAD
CALVARY HEALTH CARE SYDNEY	91 ROCKY POINT ROAD
Mortdale Maintenance Centre	Boundary Road
DALCROSS PRIVATE HOSPITAL	28 STANHOPE RD
SYDNEY ADVENTIST HOSPITAL	185 FOX VALLEY ROAD
LADY DAVIDSON PRIVATE HOSPITAL	BOBBIN HEAD ROAD
HANSON CONSTRUCTION MATERIALS PTY LTD	230 MANDALONG ROAD
HYMIX AUSTRALIA PTY LTD	34 KALAROO ROAD
BORAL COUNTRY - CONCRETE & QUARRIES	65 SEVENTH ST
HANSON CONSTRUCTION MATERIALS PTY LTD	59 PACIFIC HIGHWAY
HYMIX AUSTRALIA PTY LTD	361 AWABA ROAD
HUNTER READYMIXED CONCRETE PTY LTD	8 NEVIN CLOSE
BORAL COUNTRY - CONCRETE & QUARRIES	35 OAKDALE ROAD
TERALBA CONCRETE	CNR. PITT & WILLIAM STREETS
BORAL COUNTRY - CONCRETE & QUARRIES	LOT 335 DARRAMBAL CLOSE
TORONTO PRIVATE HOSPITAL	CNR CARY ST & EXCELSIOR PDE
MORISSET HOSIPTAL	Off Macquarie Street
BELMONT DISTRICT HOSPITAL	CROUDACE RD
NEWCASTLE 330 kV SUBSTATION	101 Killingworth Road
WARNERS BAY PRIVATE HOSPITAL	FAIRFAX ROAD
Redicrete Pty Ltd	7 Stenhouse Drive
COCHLEAR LIMITED	14 - 16 MARS ROAD
MACHIN & EWEN PTY LTD	CNR MARS & SIRIUS ROADS
INDUSTRIAL & DECORATIVE GOLD PLATING	79-81 MARS ROAD
CAP-XX	9-10/12 MARS ROAD
THE ROZELLE HOSPITAL	CNR GLOVER & CHURCH STREETS
APPAREL FITTINGS AUSTRALASIA PTY LTD	67 JOHN STREET
LEICHHARDT DEPOT	Cnr William & Derbyshire Streets
BALMAIN HOSPITAL	BOOTH STREET
LISMORE CONCRETE	MACAULEY STREET
HANSON CONSTRUCTION MATERIALS PTY LTD	NORCO LANE
SULLIVAN NICOLADES PATHOLOGY	2/20 Dalley Street
ABB AUSTRALIA PTY LIMITED	3 BAPAUME ROAD
BORAL CONCRETE	5 GREENHILLS AVE
LIVERPOOL CONCRETE	28 REGENT CRESCENT
CONCRITE PTY LTD	26 SETON ROAD
HANSON CONSTRUCTION MATERIALS PTY LTD	54 JEDDA ROAD
NOVARTIS ANIMAL HEALTH AUSTRALASIA PTY LTD	245 WESTERN ROAD
SUPERIOR RADIATOR SERVICE PTY LTD	12 SETON ROAD
IPLEX PIPELINES AUSTRALIA PTY LIMITED	35 Alfred Road
HYTEC	100 JEDDA ROAD
STATE ASPHALTS NSW PTY LTD	90 Jedda Road
INTEGRAL ENERGY HOXTON PARK DEPOT	490 Hoxton Park Road
FINE ART GRAPHICS	UNIT 10/10 LYN PARADE
LIVERPOOL HEALTH SERVICE	ELIZABETH STREET
PIONEER PLATING	1 Mitchell Road
Boral Concrete	10-12 Bernera Rd
Sydney Southwest Private Hospital	40 Bigge St
FLEET MAINTENANCE CENTRE	SINGLE STREET
WERRIS CREEK HOSPITAL	NORTH STREET
MAITLAND READY MIXED CONCRETE	LOT 91 NEW ENGLAND HIGHWAY
BORAL COUNTRY - CONCRETE & QUARRIES	71 ABERGLASSLYN ROAD
PIONEER ROAD SERVICES PTY LTD	LOT 23 GARDINERS ROAD
HANSON CONSTRUCTION MATERIALS PTY LTD	10 METFORD ROAD
HUNTER READYMIXED CONCRETE PTY LTD	54 GLENWOOD DRIVE
HYMIX AUSTRALIA PTY LTD	15 KYLE ST
MAITLAND HOSPITAL	550-560 HIGH STREET

WAX CONVERTERS TEXTILES PTY LTD	77 RACECOURSE ROAD
MANLY WATERS PRIVATE HOSPITAL	17 COVE AVENUE
MANLY HOSPITAL	DARLEY RD
BORAL CONCRETE	25 BURROWS ROAD SOUTH
XPT MAINTENANCE CENTRE	WAY STREET
BIOCLONE	71-73 RAILWAY PARADE
HALLMARK PLATERS	58 MEEKS ROAD
ALFRED JOHNS PTY LTD	25 FITZROY STREET
MOREE DISTRICT HOSPITAL	ALICE STREET
MOSMAN PRIVATE HOSPITAL	1 ELLAMATTA AVENUE
BORAL RESOURCES (VIC) PTY LIMITED	8 EDDY AVENUE
BORAL COUNTRY - CONCRETE & QUARRIES	WALLARAH ROAD
	JERDEN STREET
HANSON CONSTRUCTION MATERIALS PTY LTD	LOT 30 CARRAMERE ROAD
MUSWELLBROOK DISTRICT HOSPITAL	BRENTWOOD STREET
Energy Australia Muswellbrook Depot	41 Thomas Mitchell Drive
NARRABRI HOSPITAL	11 CAMERON STREET
CSD DELINTING PLANT	"SHENSTONE", CULGOORA ROAD
BORAL ASPHALT	1 GROSS STREET
PREMIER CONCRETE (NSW) PTY LTD	5 CARBINE CLOSE
HYMIX AUSTRALIA PTY LTD	CNR. TOURLE STREET & INDUSTRIAL DRIVE
BORAL COUNTRY - CONCRETE & QUARRIES	MORDUE PARADE
TIGHES HILL CONCRETE	340 INDUSTRIAL DRIVE
HANSON CONSTRUCTION MATERIALS PTY LTD	29 CARBINE CLOSE
HANSON CONSTRUCTION MATERIALS PTY LTD	CNR FLETCHER & GOW STREETS
BORAL ASPHALT	LENAGHANS DRIVE
LOCOMOTIVE SERVICE CENTRE	SELWYN STREET
SHORTLAND CHEMICAL STORAGE FACILITY	OFF ADEN ST
GONINANS	16 BROADMEADOW ROAD
JOHN HUNTER HOSPITAL	Lookout Road
JAMES FLETCHER HOSPITAL	Watt Street
ENDEAVOUR MAINTENANCE CENTRE	BROWN ROAD
NEWCASTLE PRIVATE HOSPITAL	2 Lookout Road
NEWCASTLE MATER HOSPITAL	Edith Street
ROYAL NEWCASTLE HOSPITAL	1 KING STREET
LINGARD PRIVATE HOSPITAL	23 MEREWETHER STREET
HUNTER VALLEY PRIVATE HOSPITAL	20 MAWSON STREET
Adamstown Readymix (non CMG Concrete)	118 Garden Grove Parade
BORAL COUNTRY - CONCRETE & QUARRIES	72 ENTERPRISE DRIVE
NORTH SYDNEY BUS DEPOT	359 ERNEST STREET
THE MATER HOSPITAL	25 - 35 ROCKLANDS ROAD
RTA - SYDNEY HARBOUR BRIDGE MAINTENANCE	LOWER FORT STREET
NORTH SHORE PRIVATE HOSPITAL	3 Westbourne Street
OBERON CONCRETE	9 HORACE STREET
HANSON CONSTRUCTION MATERIALS PTY LTD	1 SCOTT PLACE
ORANGE BASE HOSPITAL	DALTON STREET
BORAL ASPHALT	60 Phillip Street
COLOUR CITY WASTE SOLUTIONS	LOT 101 OPHIR ROAD
ORANGE DEPOT	McLachlan Street
FRESHSTART WASTE OIL	24 SCOTT PLACE (LEEWOOD INDUSTRIAL ESTATE)
DUDLEY PRIVATE HOSPITAL	261 MARCH STREET
AUSTRALIAN LABORATORY SERVICES PTY. LTD.	10 LEEWOOD DRIVE
HANSON CONSTRUCTION MATERIALS PTY LTD	CLARKE STREET
LAIDLEY'S	9-15 May Street
EMOLEUM	GATE 1, UNWIN STREET
PENDLE HILL CONCRETE	154A BUNGAREE ROAD
HANSON CONSTRUCTION MATERIALS PTY LTD	225 WENTWORTH AVE
COCA-COLA AMATIL (AUST) PTY LTD	128 BRIENS ROAD
HYMIX AUSTRALIA PTY LTD	14 GRAND AVE
DOWDING & MILLS (AUSTRALIA) PTY LIMITED	14-16 CLYDE STREET
WESTMEAD HOSPITAL	CNR HAWKESBURY AND DARCY ROAD
PARRAMATTA BLOOD SERVICE	4 GEORGE ST
THE CHILDRENS HOSPITAL AT WESTMEAD	CNR HAWKESBURY ROAD & HAINSWORTH STREET
R.E. BATGER PTY LTD	200 RAILWAY TERRACE
VIP PACKAGING	11A Ferndell Street
Lothway TBS Pty Ltd	Eric Primose Reserve, Thackeray St
BORAL CONCRETE	PEACHTREE ROAD
BORAL CONCRETE	136 CHRISTIE STREET

CNH AUSTRALIA PTY LTD	31-53 KURRAJONG AVE
HY-TEC INDUSTRIES PTY LTD	12 LINKS ROAD
	KITE STREET
NEPEAN HOSPITAL	CNR DERBY STREET AND PARKER STREET
INTEGRAL ENERGY PENRITH DEPOT	96-120 Blaikie Road
NEPEAN PRIVATE HOSPITAL	9 Barber Avenue
TOTAL CONCRETE SOLUTIONS PTY LTD	261 COOMBES DRIVE
STATE TRANSIT AUTHORITY	58 DARLEY STREET
MONA VALE HOSPITAL	CORONATION ST
HANSON CONSTRUCTION MATERIALS PTY LTD	14 BLACKBUTT ROAD
PIONEER ROAD SERVICES PTY LTD	132 BAGO ROAD
BORAL COUNTRY - CONCRETE & QUARRIES	BAYSIDE CIRCUIT
BORAL COUNTRY - CONCRETE & QUARRIES	4 BELAH ROAD
READYMIX PORT MACQUARIE	35 ACACIA AVE
PORT MACQUARE BASE HOSPITAL	WRIGHTS ROAD
PORT MACQUARIE PRIVATE HOSPITAL	LAKE ROAD
PORT MACQUARIE WASTE MANAGEMENT FACILITY	KINGFISHER ROAD
HEATHERBRAE CONCRETE	345 PACIFIC HIGHWAY
HANSON CONSTRUCTION MATERIALS PTY LTD	16-18 PORT STEPHENS STREET
HANSON CONSTRUCTION MATERIALS PTY LTD	328 SOLDIERS POINT ROAD
SALAMADER BAY CONCRETE	334 SOLDIERS POINT ROAD
WEATHERTEX PTY LTD	MASONITE ROAD
BORAL COUNTRY - CONCRETE & QUARRIES	14 MOTTO LANE
BORAL COUNTRY - CONCRETE & QUARRIES	16-17 GEORGE ROAD
PRINCE OF WALES HOSPITAL	BARKER STREET
GREENCORP MAGNETICS PTY LTD	80 PERRY STREET
STATE TRANSIT AUTHORITY	36 KING ST
PRINCE OF WALES PRIVATE HOSPITAL	Barker Street
PORT BOTANY DEPOT	1 Bumborah Point Road
Port Botany Container Park	1890 Botany Road
CASINO CONCRETE	12-14 Tomki Drive
VULKAN INDUSTRIES	3 GARNET STREET
ALLKOTES PTY LIMITED	15 HENDERSON STREET
ROADS & TRAFFIC AUTHORITY	422 WEST BOTANY STREET
MORRIS MCMAHON & CO PTY LTD	34 ARNCLIFFE STREET
ROYAL REHABILITATION CENTRE SYDNEY	59 CHARLES STREET
BRI AUSTRLIA LIMITED	1 RIVETT ROAD
STATE TRANSIT AUTHORITY	49-75 BUFFALO RD
MACQUARIE HOSPITAL	WICKS ROAD
RYDE HOSPITAL	DENNISTONE RD
DOUGLASS HANLY MOIR PATHOLOGY	95 Epping Rd
Sydney Water Corporation	51 HERMITAGE ROAD
SDS Pathology	10 Lyon Park Road
MAN B&W DIESEL AUSTRALIA PTY LTD	36-42 WATERLOO ROAD
PIONEER ROAD SERVICES	30 RIVULET CRES
HANSON CONSTRUCTION MATERIALS PTY LTD	SHELLHARBOUR ROAD
Shellharbour Hospital (public)	Madigan Boulevard
CLEARY BROS CONCRETE	LOT 3 BOLONG ROAD
HANSON CONSTRUCTION MATERIALS PTY LTD	250 PRINCES HIGHWAY
BORAL COUNTRY - CONCRETE & QUARRIES	LOT 316 YALWAL ROAD
NOWRA CONCRETE	LOT 22 CUMBERLAND AVE
HANSON CONSTRUCTION MATERIALS PTY LTD	CAMDEN STREET
BORAL ASPHALT	NORFOLK AVENUE
BORAL COUNTRY - CONCRETE & QUARRIES	3 STRATHSTONE STREET
NOWRA PRIVATE HOSPITAL	WEEROONA PLACE
HANSON CONSTRUCTION MATERIALS PTY LTD	MAISON DIEU ROAD
BORAL COUNTRY - CONCRETE & QUARRIES	DARLINGTON ROAD
SINGLETON DISTRICT HOSPITAL	Dangar Rd
Energy Australia Singleton Sub-Transmission Substation	Maison Dieu Road
LOCOMOTIVE MAINTENANCE CENTRE	COSGROVE ROAD
BORAL CONCRETE	1-5 NORFOLK RD
HANSON CONSTRUCTION MATERIALS PTY LTD	10 DUNLOP STREET
INSULATION SOLUTIONS	161 ARTHUR STREET
DIAMOND HARD CHROME PTY LTD	27 COSGROVE ROAD
BORAL ASPHALT	1-5 NORFOLK ROAD
ELG Recycling Processors Pty Ltd	70 Cosgrove Road
Flemington Passenger Fleet Maintenance Centre	Bachell Avenue
CONCRITE PTY LIMITED	444 THE BOULEVARDE

CARINGBAH CONCRETE	LOT 5 PARRAWEENA ROAD
CONCRITE PTY LTD	NEW ILLAWARRA ROAD
BORAL CONCRETE	52 BAY ROAD
HANSON CONSTRUCTION MATERIALS PTY LTD	3 ERSKINE ROAD
HANDYCRETE CONCRETE PTY LTD	5 / 423 THE BOULEVARDE
PRESIDENT PRIVATE HOSPITAL	369 PRESIDENT AVE
KAREENA PRIVATE HOSPITAL	86 KAREENA ROAD
SUTHERLAND HOSPITAL	CNR KINGSWAY AND KAREENA ROAD
Chevron	Sir Joseph Banks Drive
Lothway-TBS Pty Ltd	Princes Highway
BORAL COUNTRY - CONCRETE & QUARRIES	CRAWFORD STREET
TAMWORTH BASE HOSPITAL	31 DEAN STREET
TAMWORTH REGIONAL CENTRE	Goonoo Goonoo Road (New England Highway)
Tamara Private Hospital	2-6 Dean Street
Redimix Concrete Westdale	18-20 Armstrong Street
HANSON CONSTRUCTION MATERIALS PTY LTD	3 INDUSTRIAL AVENUE
PRINCE ALBERT MEMORIAL HOSPITAL	NAAS STREET
SOUTHERN GATEWAY CONCRETE PTY LTD	1 ALBURY STREET
SNOWY HYDRO LIMITED KHANCOBAN MAIN STORE	WATERFALL FARM ROAD
SNOWY HYDRO LIMITED TALBINGO MAIN STORE	STORE ROAD OFF MURRAY JACKSON AVE
MURWILLUMBAH CONCRETE	BUCHANAN STREET
TWEED HEADS CONCRETE PLANT	24 MACHINERY DRIVE
HYMIX CONCRETE	28 INDUSTRY DRIVE
NUCON PTY LTD	CHINDERAH ROAD
Boral Concrete	26 Ozone Street
POWERHOUSE BATTERIES	55 OURIMBAH ROAD
	28-30 Ozone Street
HANSON CONSTRUCTION MATERIALS PTY LTD	WILLANS HILL, OFF LAKE ALBERT ROAD
PIONEER ROAD SERVICES PTY LTD	26 ROACH ROAD
SUPERMIX CONCRETE	53 COPLAND ST
CALVARY HOSPITAL	HARDY AVE
WAGGA WAGGA BASE HOSPITAL	EDWARD ST
WAGGA WAGGA 132 kV SUBSTATION	COPLAND ROAD
WAGGA WAGGA 330 kV SUBSTATION	CNR ASHFORD ROAD AND BOILING DOWN ROAD
PIONEER ROAD SERVICES PTY LTD	LOT 4 BOMEN ROAD
METROMIX CONCRETE	158 SOUTH CREEK ROAD
BROOKVALE CONCRETE	18 WILLIAM STREET
BORAL CONCRETE	2-10 ADA AVE
HYMIX AUSTRALIA PTY LTD	192 HARBORD ROAD
HANSON CONSTRUCTION MATERIALS PTY LTD	46 ORCHARD ROAD
PHARMACEUTICAL FILLERS PTY LIMITED	5-8/106 OLD PITTWATER ROAD
COLORMAKER INDUSTRIES AUSTRALIA	44 ORCHARD ROAD
BROOKVALE BUS DEPOT	630-636 PITTWATER ROAD
3M AUSTRALIA	13 RODBOROUGH ROAD
Dynamic Press	156 South Creek Road
WAR MEMORIAL HOSPITAL WAVERLEY	125 BIRRELL STREET
WAVERLEY BUS DEPOT	CNR OXFORD ST & YORK ROAD
WELLINGTON 330 kV SUBSTATION	Goolma Road
MAWSON'S CONCRETE	CNR SILVER CITY HIGHWAY & CORBETT AVENUE
HANSON CONSTRUCTION MATERIALS PTY LTD	6 LANCELEY PLACE
BORAL CONCRETE	88 RESERVE ROAD
ARTARMON CONCRETE	8 MARDEN STREET
CASTLECRAG PRIVATE HOSPITAL	150 EDINBURGH ROAD
ROYAL NORTH SHORE HOSPITAL	PACIFIC HIGHWAY
WILLOUGHBY BUS DEPOT	CNR ANN & STAN STREETS
HCF DENTAL CENTRE	6/13 Spring Street
Energy Australia	86 Reserve Road
CSR READYMIX	24 BOWRAL STREET
CONCRITE PTY LIMITED	178 Berrima Road
CONCRITE PTY LIMITED	DRAPERS ROAD
BOWRAL AND DISTRICT HOSPITAL	Mona Road
HANSON CONSTRUCTION MATERIALS PTY LTD	85 BRIDGE STREET
BAINES TRANSPORT PTY LTD	900 WILTON ROAD
CONCRITE PTY LTD	LOT 11 REDBANK PLACE
ELIZABETH MACARTHUR AGRICUTURAL INSTITUTE	WOODBRIDGE ROAD
SCE PREMIX - Wollongong Plant	101 MONTAGUE STREET
SCE PREMIX - Dapto Plant	32 MARSHALL STREET
BORAL ASPHALT	SPRINGHILL ROAD

UNANDERRA CONCRETE	4-6 GLASTONBURY AVENUE
CLEARY BROS CONCRETE	8 JOHN CLEARY PLACE
CONCRITE PTY LTD	322 FIVE ISLAND ROAD
BAINES CONCRETE	15 YORK PLACE
RTA ILLAWARRA DISTRICT OFFICE	YORK ROAD
BORAL COUNTRY - CONCRETE & QUARRIES	PRT LOTS 1 & 19 FIVE ISLANDS ROAD
ILLAWARRA BULK TERMINAL	TOM THUMB ROAD
LOCOMOTIVE MAINTENANCE CENTRE	OLD PORT ROAD
ALLIED INDUSTRIAL SERVICES PTY LTD	16 PRINCES HIGHWAY
INTEGRAL ENERGY SPRINGHILL TRANSMISSION SUBSTATION	GLASTONBURY AVENUE
DAPTO 330 kV SUBSTATION	Yallah Road
FIGTREE PRIVATE HOSPITAL	1 SUTTOR PLACE
THE WOLLONGONG HOSPITAL	LOFTUS STREET
PORT KEMBLA HOSPITAL	COWPER STREET
Bulli District Hospital	Princess Highway
WOLPER JEWISH HOSPITAL	8 Trelawney Street
BORAL COUNTRY - CONCRETE & QUARRIES	8 HEREFORD STREET
HANSON CONSTRUCTION MATERIALS PTY LTD	LOT 7 MARKLEA CLOSE
WYONG CONCRETE PLANT	18 PAVITT CRESCENT
BORAL COUNTRY - CONCRETE & QUARRIES	BUDGEWOI ROAD
HYMIX AUSTRALIA PTY LTD	3 ARIZONA ROAD
HANSON CONSTRUCTION MATERIALS PTY LTD	LOT 1 PACIFIC HIGHWAY
PIONEER ROAD SERVICES PTY LTD	2-4 DAVID STREET
HYMIX AUSTRALIA PTY LTD	12 APPRENTICE DRIVE
WYONG HOSPITAL	PACIFIC HIGHWAY
HUNTER READYMIXED CONCRETE PTY LTD	8 BURNET ROAD
REDICRETE BERKELEY VALE PLANT	3 CORELLA CLOSE
BORAL COUNTRY - CONCRETE & QUARRIES	KAVENYS ROAD
CONCRITE PTY LIMITED	WARROO ROAD
YASS 330 kV SUBSTATION	Perry Street
HANSON CONSTRUCTION MATERIALS PTY LTD	23 SPRING CREEK ROAD

Prem Suburb	Prem State	Prem Postcode	Fee-Based Activity	Low Scale	>	High Scale
LAVINGTON	NSW	2641	Concrete works	13000	>	25000
LAVINGTON	NSW	2641	Hazardous, Industrial or Group A Waste Generation or Storage	100	>	500
WEST ALBURY	NSW	2640	Hazardous, Industrial or Group A Waste Generation or Storage	500	>	
ALBURY	NSW	2640	Hazardous, Industrial or Group A Waste Generation or Storage	10	>	100
ALBURY	NSW	2640	Hazardous, Industrial or Group A Waste Generation or Storage	10	>	100
ARMIDALE	NSW	2350	Hazardous, Industrial or Group A Waste Generation or Storage	0		10
AUBURN	NSW	2144	Hazardous, Industrial or Group A Waste Generation or Storage	100	>	500
SILVERWATER	NSW	2141	Concrete works	25000	>	50000
LIDCOMBE	NSW	2141	Hazardous, Industrial or Group A Waste Generation or Storage	10	>	100
LIDCOMBE	NSW	2141	Hazardous, Industrial or Group A Waste Generation or Storage	500	>	
AUBURN	NSW	2144	Concrete works	50000	>	
AUBURN	NSW	2144	Hazardous, Industrial or Group A Waste Generation or Storage	10	>	100
LIDCOMBE	NSW	2141	Concrete works	50000	>	
LIDCOMBE	NSW	2141	Hazardous, Industrial or Group A Waste Generation or Storage	0		10
AUBURN	NSW	2144	Hazardous, Industrial or Group A Waste Generation or Storage	10	>	100
AUBURN	NSW	2144	Hazardous, Industrial or Group A Waste Generation or Storage	10	>	100
SILVERWATER	NSW	2128	Hazardous, Industrial or Group A Waste Generation or Storage	10	>	100
AUBURN	NSW	2144	Concrete works	50000	>	
HOMEBUSH	NSW	2140	Hazardous, Industrial or Group A Waste Generation or Storage	0		10
AUBURN	NSW	2144	Hazardous, Industrial or Group A Waste Generation or Storage	10	>	100
AUBURN	NSW	2144	Hazardous, Industrial or Group A Waste Generation or Storage	10	>	100
SILVERWATER	NSW	2128	Hazardous, Industrial or Group A Waste Generation or Storage	10	>	100
WETHERILL PARK	NSW	2164	Hazardous, Industrial or Group A Waste Generation or Storage	10	>	100
AUBURN	NSW	2144	Hazardous, Industrial or Group A Waste Generation or Storage	10	>	100
SILVERWATER	NSW	2128	Hazardous, Industrial or Group A Waste Generation or Storage	10	>	100
BALLINA	NSW	2478	Concrete works	13000	>	25000
ALSTONVILLE	NSW	2477	Bitumen mixing	30000	>	100000
BALLINA	NSW	2478	Concrete works	13000	>	25000
BALLINA	NSW	2478	Concrete works	13000	>	25000
BANKSTOWN	NSW	2200	Hazardous, Industrial or Group A Waste Generation or Storage	0		10
PADSTOW	NSW	2211	Hazardous, Industrial or Group A Waste Generation or Storage	10	>	100
MILPERRA	NSW	2214	Hazardous, Industrial or Group A Waste Generation or Storage	100	>	500
CHULLORA	NSW	2190	Hazardous, Industrial or Group A Waste Generation or Storage	100	>	500
CHULLORA	NSW	2190	Hazardous, Industrial or Group A Waste Generation or Storage	10	>	100
CHULLORA	NSW	2190	Hazardous, Industrial or Group A Waste Generation or Storage	100	>	500
YAGOONA	NSW	2199	Hazardous, Industrial or Group A Waste Generation or Storage	0		10
REVESBY	NSW	2212	Hazardous, Industrial or Group A Waste Generation or Storage	10	>	100
VILLAWOOD	NSW	2163	Hazardous, Industrial or Group A Waste Generation or Storage	10	>	100
REVESBY	NSW	2212	Hazardous, Industrial or Group A Waste Generation or Storage	0		10
REGENTS PARK	NSW	2143	Hazardous, Industrial or Group A Waste Generation or Storage	10	>	100
BANKSTOWN	NSW	2200	Hazardous, Industrial or Group A Waste Generation or Storage	10	>	100
BANKSTOWN	NSW	2200	Hazardous, Industrial or Group A Waste Generation or Storage	0		10
BANKSTOWN	NSW	2200	Hazardous, Industrial or Group A Waste Generation or Storage	10	>	100
CONDELL PARK	NSW	2200	Hazardous, Industrial or Group A Waste Generation or Storage	10	>	100
REVESBY	NSW	2212	Hazardous, Industrial or Group A Waste Generation or Storage	0		10
REGENTS PARK	NSW	2143	Hazardous, Industrial or Group A Waste Generation or Storage	100	>	500
PICNIC POINT	NSW	2213	Hazardous, Industrial or Group A Waste Generation or Storage	100	>	500
GREENACRE	NSW	2190	Hazardous, Industrial or Group A or Group B Waste Disposal	0		
CHULLORA	NSW	2190	Hazardous, Industrial or Group A Waste Generation or Storage	10	>	100
MILPERRA	NSW	2214	Hazardous, Industrial or Group A Waste Generation or Storage	10	>	100
VILLAWOOD	NSW	2163	Hazardous, Industrial or Group A Waste Generation or Storage	10	>	100
BANKSTOWN	NSW	2200	Hazardous, Industrial or Group A Waste Generation or Storage	10	>	100
PUNCHBOWL	NSW	2196	Hazardous, Industrial or Group A Waste Generation or Storage	100	>	500
SEFTON	NSW	2162	Metal coating	0		100000
BATHURST	NSW	2795	Hazardous, Industrial or Group A Waste Generation or Storage	10	>	100
BATHURST	NSW	2795	Bitumen mixing	30000	>	100000
BATHURST	NSW	2795	Concrete works	13000	>	25000
BATHURST	NSW	2795	Concrete works	13000	>	25000
CASTLE HILL	NSW	2154	Hazardous, Industrial or Group A Waste Generation or Storage	10	>	100
WEST PENNANT HILLS	NSW	2125	Hazardous, Industrial or Group A Waste Generation or Storage	0		10
CASTLE HILL	NSW	2154	Hazardous, Industrial or Group A Waste Generation or Storage	0		10
BAULKHAM HILLS	NSW	2153	Hazardous, Industrial or Group A Waste Generation or Storage	10	>	100
CASTLE HILL	NSW	2154	Hazardous, Industrial or Group A Waste Generation or Storage	0		10
PAMBULA	NSW	2549	Concrete works	13000	>	25000
BEGA	NSW	2550	Hazardous, Industrial or Group A Waste Generation or Storage	0		10

PAMBULA	NSW	2549	Hazardous, Industrial or Group A Waste Generation or Storage	0		10
KINGS PARK	NSW	2148	Concrete works	50000	>	
SEVEN HILLS	NSW	2147	Concrete works	50000	>	
BLACKTOWN	NSW	2148	Concrete works	50000	>	
RIVERSTONE	NSW	2765	Concrete works	50000	>	
MINCHINBURY	NSW	2770	Concrete works	13000	>	25000
RIVERSTONE	NSW	2765	Concrete works	25000	>	50000
SEVEN HILLS	NSW	2147	Concrete works	25000	>	50000
SEVEN HILLS	NSW	2147	Hazardous, Industrial or Group A Waste Generation or Storage	10	>	100
BLACKTOWN	NSW	2148	Hazardous, Industrial or Group A Waste Generation or Storage	100	>	500
HUNTINGWOOD	NSW	2148	Hazardous, Industrial or Group A Waste Generation or Storage	10	>	100
BLACKTOWN	NSW	2148	Hazardous, Industrial or Group A Waste Generation or Storage	10	>	100
BLACKTOWN	NSW	2148	Hazardous, Industrial or Group A Waste Generation or Storage	10	>	100
KINGS PARK	NSW	2148	Hazardous, Industrial or Group A Waste Generation or Storage	10	>	100
SEVEN HILLS	NSW	2147	Hazardous, Industrial or Group A Waste Generation or Storage	0		10
MOUNT DRUITT	NSW	2770	Hazardous, Industrial or Group A Waste Generation or Storage	10	>	100
HUNTINGWOOD	NSW	2148	Hazardous, Industrial or Group A Waste Generation or Storage	10	>	100
GLENDENNING	NSW	2761	Concrete works	50000	>	
HUNTINGWOOD	NSW	2148	Hazardous, Industrial or Group A Waste Generation or Storage	10	>	100
MOUNT DRUITT	NSW	2770	Hazardous, Industrial or Group A Waste Generation or Storage	10	>	100
SEVEN HILLS	NSW	2147	Hazardous, Industrial or Group A Waste Generation or Storage	10	>	100
HUNTINGWOOD	NSW	2148	Hazardous, Industrial or Group A Waste Generation or Storage	10	>	100
HUNTINGWOOD	NSW	2148	Hazardous, Industrial or Group A Waste Generation or Storage	10	>	100
KINGS PARK	NSW	2148	Concrete works	50000	>	
BLAYNEY	NSW	2799	Concrete works	0		13000
SPRINGWOOD	NSW	2777	Concrete works	13000	>	25000
LAWSON	NSW	2783	Concrete works	13000	>	25000
KATOOMBA	NSW	2780	Concrete works	13000	>	25000
KATOOMBA	NSW	2780	Hazardous, Industrial or Group A Waste Generation or Storage	0		10
BOTANY	NSW	2019	Concrete works	50000	>	
BOTANY	NSW	2019	Concrete works	13000	>	25000
BOTANY	NSW	2019	Hazardous, Industrial or Group A Waste Generation or Storage	100	>	500
EASTGARDENS	NSW	2036	Hazardous, Industrial or Group A Waste Generation or Storage	500	>	
BOTANY	NSW	2019	Hazardous, Industrial or Group A Waste Generation or Storage	0		10
MASCOT	NSW	1460	Hazardous, Industrial or Group A Waste Generation or Storage	500	>	
MASCOT	NSW	2020	Hazardous, Industrial or Group A Waste Generation or Storage	0		10
BOTANY	NSW	2019	Hazardous, Industrial or Group A Waste Generation or Storage	100	>	500
MASCOT	NSW	2020	Concrete works	50000	>	
MASCOT	NSW	2020	Hazardous, Industrial or Group A Waste Generation or Storage	100	>	500
BOTANY	NSW	2019	Hazardous, Industrial or Group A Waste Generation or Storage	10	>	100
MASCOT	NSW	2020	Hazardous, Industrial or Group A Waste Generation or Storage	500	>	
BANKSMEADOW	NSW	2019	Concrete works	50000	>	
BROKEN HILL	NSW	2880	Hazardous, Industrial or Group A Waste Generation or Storage	0		10
STRATHFIELD	NSW	2135	Hazardous, Industrial or Group A Waste Generation or Storage	10	>	100
BURWOOD	NSW	2134	Hazardous, Industrial or Group A Waste Generation or Storage	100	>	500
BYRON BAY	NSW	2481	Concrete works	13000	>	25000
BILLINUDGEL	NSW	2483	Concrete works	13000	>	25000
BYRON BAY	NSW	2481	Concrete works	13000	>	25000
BILLINUDGEL	NSW	2483	Concrete works	13000	>	25000
NARELLAN	NSW	2567	Concrete works	50000	>	
NARELLAN	NSW	2567	Concrete works	25000	>	50000
SMEATON GRANGE	NSW	2567	Concrete works	50000	>	
MINTO	NSW	2566	Concrete works	25000	>	50000
CAMPBELLTOWN	NSW	2560	Concrete works	25000	>	50000
INGLEBURN	NSW	2565	Hazardous, Industrial or Group A Waste Generation or Storage	10	>	100
MINTO	NSW	2566	Bitumen mixing	100000	>	
INGLEBURN	NSW	2565	Concrete works	13000	>	25000
CAMPBELLTOWN	NSW	2560	Hazardous, Industrial or Group A Waste Generation or Storage	0		10
CAMPBELLTOWN	NSW	2560	Hazardous, Industrial or Group A Waste Generation or Storage	0		10
MINTO	NSW	2566	Hazardous, Industrial or Group A Waste Generation or Storage	10	>	100
RHODES	NSW	2138	Hazardous, Industrial or Group A Waste Generation or Storage	10	>	100
CONCORD	NSW	2137	Hazardous, Industrial or Group A Waste Generation or Storage	0		10
CONCORD WEST	NSW	2138	Hazardous, Industrial or Group A Waste Generation or Storage	10	>	100
CONCORD WEST	NSW	2138	Hazardous, Industrial or Group A Waste Generation or Storage	100	>	500
CAMPSIE	NSW	2194	Hazardous, Industrial or Group A Waste Generation or Storage	10	>	100
KINGSGROVE	NSW	2208	Hazardous, Industrial or Group A Waste Generation or Storage	0		10
CAMPSIE	NSW	2194	Hazardous, Industrial or Group A Waste Generation or Storage	10	>	100
KINGSGROVE	NSW	2208	Hazardous, Industrial or Group A Waste Generation or Storage	100	>	500

LAKEMBA	NSW	2195	Hazardous, Industrial or Group A Waste Generation or Storage	10	>	100
CESSNOCK	NSW	2325	Concrete works	13000	>	25000
WESTON	NSW	2326	Concrete works	13000	>	25000
CESSNOCK	NSW	2325	Hazardous, Industrial or Group A Waste Generation or Storage	0		10
KURRI KURRI	NSW	2327	Hazardous, Industrial or Group A Waste Generation or Storage	0		10
LITHGOW	NSW	2790	Concrete works	13000	>	25000
LITHGOW	NSW	2790	Concrete works	0		13000
LITHGOW	NSW	2790	Hazardous, Industrial or Group A Waste Generation or Storage	100	>	500
SOUTH GRAFTON	NSW	2460	Concrete works	13000	>	25000
GRAFTON	NSW	2460	Hazardous, Industrial or Group A Waste Generation or Storage	10	>	100
TOORMINA	NSW	2452	Concrete works	13000	>	25000
COFFS HARBOUR	NSW	2450	Concrete works	13000	>	25000
WOOLGOOLGA	NSW	2456	Concrete works	13000	>	25000
COFFS HARBOUR	NSW	2450	Bitumen mixing	30000	>	100000
COFFS HARBOUR	NSW	2450	Hazardous, Industrial or Group A Waste Generation or Storage	0		10
COFFS HARBOUR	NSW	2450	Hazardous, Industrial or Group A Waste Generation or Storage	10	>	100
TOORMINA	NSW	2452	Concrete works	13000	>	25000
COFFS HARBOUR	NSW	2450	Hazardous, Industrial or Group A Waste Generation or Storage	0		10
COFFS HARBOUR	NSW	2450	Concrete works	13000	>	25000
COOMA	NSW	2630	Hazardous, Industrial or Group A Waste Generation or Storage	0		10
COROWA	NSW	2646	Concrete works	13000	>	25000
COWRA	NSW	2794	Concrete works	0		13000
DENILIQUIN	NSW	2710	Hazardous, Industrial or Group A Waste Generation or Storage	0		10
DUBBO	NSW	2830	Concrete works	13000	>	25000
DUBBO	NSW	2830	Concrete works	13000	>	25000
BROCKLEHURST	NSW	2830	Bitumen mixing	0		30000
DUBBO EAST	NSW	2830	Concrete works	13000	>	25000
DUBBO	NSW	2830	Hazardous, Industrial or Group A Waste Generation or Storage	10	>	100
DUBBO	NSW	2830	Hazardous, Industrial or Group A Waste Generation or Storage	0		10
BATEMANS BAY	NSW	2536	Concrete works	13000	>	25000
MORUYA	NSW	2537	Hazardous, Industrial or Group A Waste Generation or Storage	0		10
BATEMANS BAY	NSW	2536	Hazardous, Industrial or Group A Waste Generation or Storage	0		10
BATEMANS BAY	NSW	2536	Concrete works	13000	>	25000
WETHERILL PARK	NSW	2164	Concrete works	25000	>	50000
WETHERILL PARK	NSW	2164	Hazardous, Industrial or Group A Waste Generation or Storage	0		10
WETHERILL PARK	NSW	2164	Concrete works	25000	>	50000
WETHERILL PARK	NSW	2164	Bitumen mixing	100000	>	
WETHERILL PARK	NSW	2164	Concrete works	50000	>	
WETHERILL PARK	NSW	2164	Hazardous, Industrial or Group A Waste Generation or Storage	10	>	100
WETHERILL PARK	NSW	2164	Hazardous, Industrial or Group A Waste Generation or Storage	0		10
WETHERILL PARK	NSW	2164	Hazardous, Industrial or Group A Waste Generation or Storage	10	>	100
SMITHFIELD	NSW	2164	Hazardous, Industrial or Group A Waste Generation or Storage	10	>	100
WETHERILL PARK	NSW	2164	Hazardous, Industrial or Group A Waste Generation or Storage	10	>	100
YENNORA	NSW	2161	Hazardous, Industrial or Group A Waste Generation or Storage	0		10
YENNORA	NSW	2161	Hazardous, Industrial or Group A Waste Generation or Storage	500	>	
SMITHFIELD	NSW	2164	Hazardous, Industrial or Group A Waste Generation or Storage	10	>	100
WETHERILL PARK	NSW	2164	Hazardous, Industrial or Group A Waste Generation or Storage	10	>	100
SMITHFIELD	NSW	2164	Concrete works	13000	>	25000
GLEN INNES	NSW	2370	Hazardous, Industrial or Group A Waste Generation or Storage	0		10
GOSFORD	NSW	2250	Bitumen mixing	30000	>	100000
KINCUMBER	NSW	2251	Concrete works	13000	>	25000
GOSFORD WEST	NSW	2250	Concrete works	25000	>	50000
GOSFORD WEST	NSW	2250	Concrete works	25000	>	50000
NORTH GOSFORD	NSW	2250	Concrete works	25000	>	50000
KINCUMBER	NSW	2251	Concrete works	25000	>	50000
WEST GOSFORD	NSW	2250	Concrete works	0		13000
GOSFORD	NSW	2250	Hazardous, Industrial or Group A Waste Generation or Storage	10	>	100
GOSFORD	NSW	2250	Hazardous, Industrial or Group A Waste Generation or Storage	10	>	100
WOY WOY	NSW	2256	Hazardous, Industrial or Group A Waste Generation or Storage	10	>	100
KINCUMBER	NSW	2251	Concrete works	25000	>	50000
GOULBURN	NSW	2580	Concrete works	13000	>	25000
GOULBURN	NSW	2580	Concrete works	13000	>	25000
GOULBURN	NSW	2580	Hazardous, Industrial or Group A Waste Generation or Storage	10	>	100
TUNCURRY	NSW	2428	Concrete works	13000	>	25000
FORSTER	NSW	2428	Concrete works	13000	>	25000
FORSTER	NSW	2428	Hazardous, Industrial or Group A Waste Generation or Storage	0		10
CAMPERDOWN	NSW	2050	Hazardous, Industrial or Group A Waste Generation or Storage	500	>	
MASCOT	NSW	2020	Hazardous, Industrial or Group A Waste Generation or Storage	10	>	100

WATERLOO	NSW	2017	Hazardous, Industrial or Group A Waste Generation or Storage	10	>	100
ALEXANDRIA	NSW	2015	Concrete works	50000	>	
ALEXANDRIA	NSW	2015	Concrete works	50000	>	
ALEXANDRIA	NSW	2015	Concrete works	13000	>	25000
PYRMONT	NSW	2009	Concrete works	50000	>	
ALEXANDRIA	NSW	2015	Bitumen mixing	30000	>	100000
ALEXANDRIA	NSW	2015	Concrete works	50000	>	
GLEBE	NSW	2037	Concrete works	50000	>	
ST PETERS	NSW	2044	Hazardous, Industrial or Group A Waste Generation or Storage	10	>	100
ALEXANDRIA	NSW	2015	Hazardous, Industrial or Group A Waste Generation or Storage	100	>	500
ALEXANDRIA	NSW	2015	Hazardous, Industrial or Group A Waste Generation or Storage	10	>	100
SYDNEY	NSW	2000	Hazardous, Industrial or Group A Waste Generation or Storage	0		10
POTTS POINT	NSW	2011	Hazardous, Industrial or Group A Waste Generation or Storage	10	>	100
ROSEBERRY	NSW	2018	Hazardous, Industrial or Group A Waste Generation or Storage	0		10
WATERLOO	NSW	2017	Hazardous, Industrial or Group A Waste Generation or Storage	0		10
SYDNEY	NSW	2000	Hazardous, Industrial or Group A Waste Generation or Storage	100	>	500
SYDNEY	NSW	2000	Hazardous, Industrial or Group A Waste Generation or Storage	10	>	100
DARLINGHURST	NSW	2010	Hazardous, Industrial or Group A Waste Generation or Storage	100	>	500
SYDNEY	NSW	2000	Hazardous, Industrial or Group A Waste Generation or Storage	0		10
DARLINGHURST	NSW	2010	Hazardous, Industrial or Group A Waste Generation or Storage	500	>	
ZETLAND	NSW	2017	Hazardous, Industrial or Group A Waste Generation or Storage	10	>	100
DARLINGTON	NSW	2008	Hazardous, Industrial or Group A Waste Generation or Storage	10	>	100
GLEBE	NSW	2037	Hazardous, Industrial or Group A Waste Generation or Storage	0		10
ZETLAND	NSW	2017	Hazardous, Industrial or Group A Waste Generation or Storage	10	>	100
SYDNEY UNIVERSITY	NSW	2006	Hazardous, Industrial or Group A Waste Generation or Storage	100	>	500
MOORE PARK	NSW	1363	Hazardous, Industrial or Group A Waste Generation or Storage	10	>	100
SURRY HILLS	NSW	2010	Hazardous, Industrial or Group A Waste Generation or Storage	0		10
EVELEIGH	NSW	2015	Hazardous, Industrial or Group A Waste Generation or Storage	100	>	500
JINDERA	NSW	2642	Hazardous, Industrial or Group A Waste Generation or Storage	10	>	100
QUEANBEYAN	NSW	2620	Concrete works	25000	>	50000
QUEANBEYAN	NSW	2620	Hazardous, Industrial or Group A Waste Generation or Storage	0		10
TAREE	NSW	2430	Concrete works	13000	>	25000
TAREE	NSW	2430	Concrete works	13000	>	25000
TAREE	NSW	2430	Bitumen mixing	30000	>	100000
TAREE	NSW	2430	Hazardous, Industrial or Group A Waste Generation or Storage	0		10
TAREE	NSW	2430	Hazardous, Industrial or Group A Waste Generation or Storage	10	>	100
GRIFFITH	NSW	2680	Hazardous, Industrial or Group A Waste Generation or Storage	10	>	100
COOLAC	NSW	2727	Concrete works	50000	>	
GUNNEDAH	NSW	2380	Hazardous, Industrial or Group A Waste Generation or Storage	0		10
TINGHA	NSW	2369	Hazardous, Industrial or Group A Waste Generation or Storage	0		10
WARIALDA	NSW	2402	Hazardous, Industrial or Group A Waste Generation or Storage	10	>	100
SOUTH WINDSOR	NSW	2756	Concrete works	25000	>	50000
WINDSOR	NSW	2756	Hazardous, Industrial or Group A Waste Generation or Storage	100	>	500
MULGRAVE	NSW	2756	Concrete works	25000	>	50000
WINDSOR	NSW	2756	Concrete works	25000	>	50000
NORTH RICHMOND	NSW	2754	Hazardous, Industrial or Group A Waste Generation or Storage	500	>	
SMITHFIELD	NSW	2164	Concrete works	50000	>	
GRANVILLE	NSW	2142	Concrete works	50000	>	
GIRRAWEEN	NSW	2145	Hazardous, Industrial or Group A Waste Generation or Storage	10	>	100
SMITHFIELD	NSW	2164	Hazardous, Industrial or Group A Waste Generation or Storage	100	>	500
SMITHFIELD	NSW	2164	Concrete works	25000	>	50000
SMITHFIELD	NSW	2164	Hazardous, Industrial or Group A Waste Generation or Storage	0		10
VILLAWOOD	NSW	2163	Hazardous, Industrial or Group A Waste Generation or Storage	10	>	100
SMITHFIELD	NSW	2164	Hazardous, Industrial or Group A Waste Generation or Storage	10	>	100
SMITHFIELD	NSW	2164	Hazardous, Industrial or Group A Waste Generation or Storage	0		10
SMITHFIELD	NSW	2164	Hazardous, Industrial or Group A Waste Generation or Storage	10	>	100
SMITHFIELD	NSW	2164	Hazardous, Industrial or Group A Waste Generation or Storage	10	>	100
GUILDFORD	NSW	2161	Hazardous, Industrial or Group A Waste Generation or Storage	10	>	100
YENNORA	NSW	2161	Waste storage - Hazardous, restricted solid, liquid, clinical & related waste & Asbestos waste	0		
THORNLEIGH	NSW	2120	Concrete works	50000	>	
THORNLEIGH	NSW	2120	Concrete works	50000	>	
THORNLEIGH	NSW	2120	Concrete works	50000	>	
HORNSBY	NSW	2077	Concrete works	13000	>	25000
HORNSBY	NSW	2077	Hazardous, Industrial or Group A Waste Generation or Storage	10	>	100
WAITARA	NSW	2077	Hazardous, Industrial or Group A Waste Generation or Storage	10	>	100
ASQUITH	NSW	2077	Hazardous, Industrial or Group A Waste Generation or Storage	10	>	100
DURAL	NSW	2158	Hazardous, Industrial or Group A Waste Generation or Storage	100	>	500
HORNSBY	NSW	2077	Hazardous, Industrial or Group A Waste Generation or Storage	100	>	500

HORNSBY	NSW	2077	Hazardous, Industrial or Group A Waste Generation or Storage	10	>	100
HUNTERS HILL	NSW	2110	Hazardous, Industrial or Group A Waste Generation or Storage	0		10
HURSTVILLE	NSW	2220	Hazardous, Industrial or Group A Waste Generation or Storage	0		10
OATLEY	NSW	2223	Hazardous, Industrial or Group A Waste Generation or Storage	10	>	100
INVERELL	NSW	2360	Hazardous, Industrial or Group A Waste Generation or Storage	0		10
BOMBO	NSW	2533	Concrete works	25000	>	50000
MINNAMURRA	NSW	2533	Hazardous, Industrial or Group A Waste Generation or Storage	10	>	100
HURSTVILLE	NSW	2220	Concrete works	50000	>	
KOGARAH	NSW	2217	Hazardous, Industrial or Group A Waste Generation or Storage	100	>	500
HURSTVILLE	NSW	2220	Hazardous, Industrial or Group A Waste Generation or Storage	10	>	100
KOGARAH	NSW	2217	Hazardous, Industrial or Group A Waste Generation or Storage	100	>	500
CARLTON	NSW	2218	Hazardous, Industrial or Group A Waste Generation or Storage	0		10
KOGARAH	NSW	2217	Hazardous, Industrial or Group A Waste Generation or Storage	0		10
MORTDALE	NSW	2223	Hazardous, Industrial or Group A Waste Generation or Storage	100	>	500
KILLARA	NSW	2071	Hazardous, Industrial or Group A Waste Generation or Storage	10	>	100
WAHROONGA	NSW	2076	Hazardous, Industrial or Group A Waste Generation or Storage	100	>	500
NORTH TURRAMURRA	NSW	2074	Hazardous, Industrial or Group A Waste Generation or Storage	0		10
MORISSET	NSW	2264	Concrete works	13000	>	25000
REDHEAD	NSW	2290	Concrete works	25000	>	50000
BOOLAROO	NSW	2284	Concrete works	0		13000
BENNETTS GREEN	NSW	2290	Concrete works	13000	>	25000
TORONTO	NSW	2283	Concrete works	25000	>	50000
GATESHEAD	NSW	2290	Concrete works	25000	>	50000
GATESHEAD	NSW	2290	Concrete works	13000	>	25000
TERALBA	NSW	2284	Concrete works	13000	>	25000
RATHMINES	NSW	2283	Concrete works	0		13000
TORONTO	NSW	2283	Hazardous, Industrial or Group A Waste Generation or Storage	10	>	100
MORISSET	NSW	2264	Hazardous, Industrial or Group A Waste Generation or Storage	0		10
BELMONT	NSW	2280	Hazardous, Industrial or Group A Waste Generation or Storage	0		10
KILLINGWORTH	NSW	2301	Hazardous, Industrial or Group A Waste Generation or Storage	0		10
WARNERS BAY	NSW	2282	Hazardous, Industrial or Group A Waste Generation or Storage	10	>	100
CAMERON PARK	NSW	2285	Concrete works	25000	>	50000
LANE COVE	NSW	2066	Hazardous, Industrial or Group A Waste Generation or Storage	10	>	100
LANE COVE	NSW	2066	Hazardous, Industrial or Group A Waste Generation or Storage	0		10
LANE COVE	NSW	2066	Hazardous, Industrial or Group A Waste Generation or Storage	0		10
LEICHHARDT	NSW	2040	Hazardous, Industrial or Group A Waste Generation or Storage	10	>	100
LEICHHARDT	NSW	2040	Hazardous, Industrial or Group A Waste Generation or Storage	10	>	100
LEICHHARDT	NSW	2040	Hazardous, Industrial or Group A Waste Generation or Storage	10	>	100
BALMAIN	NSW	2041	Hazardous, Industrial or Group A Waste Generation or Storage	0		10
NORTH LISMORE	NSW	2480	Concrete works	13000	>	25000
LISMORE	NSW	2480	Concrete works	0		13000
LISMORE	NSW	2480	Hazardous, Industrial or Group A Waste Generation or Storage	0		10
MOOREBANK	NSW	2170	Hazardous, Industrial or Group A Waste Generation or Storage	100	>	500
MOOREBANK	NSW	2170	Concrete works	25000	>	50000
MOOREBANK	NSW	2170	Concrete works	50000	>	
MOOREBANK	NSW	2170	Concrete works	50000	>	
PRESTONS	NSW	2170	Concrete works	50000	>	
KEMPS CREEK	NSW	2171	Hazardous, Industrial or Group A Waste Generation or Storage	10	>	100
MOOREBANK	NSW	2170	Hazardous, Industrial or Group A Waste Generation or Storage	10	>	100
CHIPPING NORTON	NSW	2170	Hazardous, Industrial or Group A Waste Generation or Storage	10	>	100
PRESTONS	NSW	2170	Concrete works	50000	>	
PRESTONS	NSW	2170	Bitumen mixing	100000	>	
HOXTON PARK	NSW	2171	Hazardous, Industrial or Group A Waste Generation or Storage	10	>	100
HOXTON PARK	NSW	2171	Hazardous, Industrial or Group A Waste Generation or Storage	10	>	100
LIVERPOOL	NSW	2170	Hazardous, Industrial or Group A Waste Generation or Storage	100	>	500
MOOREBANK	NSW	2170	Hazardous, Industrial or Group A Waste Generation or Storage	10	>	100
PRESTONS	NSW	2170	Concrete works	50000	>	
LIVERPOOL	NSW	2170	Hazardous, Industrial or Group A Waste Generation or Storage	0		10
WERRIS CREEK	NSW	2341	Hazardous, Industrial or Group A Waste Generation or Storage	10	>	100
WERRIS CREEK	NSW	2341	Hazardous, Industrial or Group A Waste Generation or Storage	0		10
RUTHERFORD	NSW	2320	Concrete works	13000	>	25000
RUTHERFORD	NSW	2320	Concrete works	13000	>	25000
RUTHERFORD	NSW	2320	Bitumen mixing	30000	>	100000
EAST MAITLAND	NSW	2323	Concrete works	13000	>	25000
THORNTON	NSW	2322	Concrete works	25000	>	50000
RUTHERFORD	NSW	2320	Concrete works	13000	>	25000
MAITLAND	NSW	2320	Hazardous, Industrial or Group A Waste Generation or Storage	10	>	100

RUTHERFORD	NSW	2320	Hazardous, Industrial or Group A Waste Generation or Storage	10	>	100
MANLY	NSW	2095	Hazardous, Industrial or Group A Waste Generation or Storage	0		10
MANLY	NSW	2095	Hazardous, Industrial or Group A Waste Generation or Storage	10	>	100
ST PETERS	NSW	2044	Concrete works	50000	>	
SYDENHAM	NSW	2044	Hazardous, Industrial or Group A Waste Generation or Storage	100	>	500
MARRICKVILLE	NSW	2204	Hazardous, Industrial or Group A Waste Generation or Storage	0		10
MARRICKVILLE	NSW	2204	Hazardous, Industrial or Group A Waste Generation or Storage	0		10
MARRICKVILLE	NSW	2204	Hazardous, Industrial or Group A Waste Generation or Storage	10	>	100
MOREE	NSW	2400	Hazardous, Industrial or Group A Waste Generation or Storage	0		10
MOSMAN	NSW	2088	Hazardous, Industrial or Group A Waste Generation or Storage	10	>	100
MOAMA	NSW	2731	Concrete works	13000	>	25000
MUSWELLBROOK	NSW	2333	Concrete works	0		13000
DENMAN	NSW	2328	Concrete works	0		13000
MUSWELLBROOK	NSW	2333	Concrete works	13000	>	25000
MUSWELLBROOK	NSW	2333	Hazardous, Industrial or Group A Waste Generation or Storage	0		10
MUSWELLBROOK	NSW	2333	Hazardous, Industrial or Group A Waste Generation or Storage	10	>	100
NARRABRI	NSW	2390	Hazardous, Industrial or Group A Waste Generation or Storage	0		10
WEE WAA	NSW	2388	Hazardous, Industrial or Group A Waste Generation or Storage	10	>	100
CARRINGTON	NSW	2294	Bitumen mixing	30000	>	100000
WALLSEND	NSW	2287	Concrete works	13000	>	25000
MAYFIELD	NSW	2304	Concrete works	25000	>	50000
JESMOND	NSW	2299	Concrete works	25000	>	50000
TIGHES HILL	NSW	2297	Concrete works	25000	>	50000
WALLSEND	NSW	2287	Concrete works	13000	>	25000
ADAMSTOWN	NSW	2289	Concrete works	13000	>	25000
BLACK HILL	NSW	2322	Bitumen mixing	30000	>	100000
TIGHES HILL	NSW	2297	Hazardous, Industrial or Group A Waste Generation or Storage	10	>	100
SHORTLAND	NSW	2307	Hazardous, Industrial or Group A Waste Generation or Storage	10	>	100
BROADMEADOW	NSW	2292	Hazardous, Industrial or Group A Waste Generation or Storage	500	>	
NEW LAMBTON HEIGHTS	NSW	2305	Hazardous, Industrial or Group A Waste Generation or Storage	100	>	500
NEWCASTLE	NSW	2300	Hazardous, Industrial or Group A Waste Generation or Storage	0		10
BROADMEADOW	NSW	2292	Hazardous, Industrial or Group A Waste Generation or Storage	10	>	100
NEW LAMBTON HEIGHTS	NSW	2305	Hazardous, Industrial or Group A Waste Generation or Storage	10	>	100
WARATAH	NSW	2298	Hazardous, Industrial or Group A Waste Generation or Storage	10	>	100
NEWCASTLE	NSW	2300	Hazardous, Industrial or Group A Waste Generation or Storage	10	>	100
MEREWETHER	NSW	2291	Hazardous, Industrial or Group A Waste Generation or Storage	10	>	100
SHORTLAND	NSW	2307	Hazardous, Industrial or Group A Waste Generation or Storage	0		10
ADAMSTOWN	NSW	2289	Concrete works	13000	>	25000
BERESFIELD	NSW	2322	Concrete works	25000	>	50000
NEUTRAL BAY	NSW	2089	Hazardous, Industrial or Group A Waste Generation or Storage	10	>	100
NORTH SYDNEY	NSW	2060	Hazardous, Industrial or Group A Waste Generation or Storage	10	>	100
DAWES POINT	NSW	2000	Hazardous, Industrial or Group A Waste Generation or Storage	100	>	500
ST LEONARDS	NSW	2065	Hazardous, Industrial or Group A Waste Generation or Storage	10	>	100
OBERON	NSW	2787	Concrete works	13000	>	25000
ORANGE	NSW	2800	Concrete works	13000	>	25000
ORANGE	NSW	2800	Hazardous, Industrial or Group A Waste Generation or Storage	0		10
ORANGE	NSW	2800	Bitumen mixing	0		30000
ORANGE	NSW	2800	Hazardous, Industrial or Group A Waste Generation or Storage	10	>	100
ORANGE	NSW	2800	Hazardous, Industrial or Group A Waste Generation or Storage	10	>	100
ORANGE	NSW	2800	Hazardous, Industrial or Group A Waste Generation or Storage	500	>	
ORANGE	NSW	2800	Hazardous, Industrial or Group A Waste Generation or Storage	0		10
ORANGE	NSW	2800	Hazardous, Industrial or Group A Waste Generation or Storage	10	>	100
PARKES	NSW	2870	Concrete works	0		13000
PARKES	NSW	2870	Hazardous, Industrial or Group A Waste Generation or Storage	500	>	
GRANVILLE	NSW	2142	Bitumen mixing	100000	>	
PENDLE HILL	NSW	2145	Concrete works	50000	>	
PENDLE HILL	NSW	2145	Concrete works	50000	>	
NORTHMEAD	NSW	2152	Hazardous, Industrial or Group A Waste Generation or Storage	0		10
CAMELLIA	NSW	2142	Concrete works	50000	>	
RYDALMERE	NSW	2116	Hazardous, Industrial or Group A Waste Generation or Storage	10	>	100
WESTMEAD	NSW	2145	Hazardous, Industrial or Group A Waste Generation or Storage	500	>	
PARRAMATTA	NSW	2150	Hazardous, Industrial or Group A Waste Generation or Storage	10	>	100
WESTMEAD	NSW	2145	Hazardous, Industrial or Group A Waste Generation or Storage	10	>	100
GUILDFORD	NSW	2161	Hazardous, Industrial or Group A Waste Generation or Storage	10	>	100
GRANVILLE	NSW	2142	Hazardous, Industrial or Group A Waste Generation or Storage	10	>	100
RYDALMERE	NSW	2116	Hazardous, Industrial or Group A Waste Generation or Storage	10	>	100
PENRITH	NSW	2750	Concrete works	25000	>	50000
ST MARYS	NSW	2760	Concrete works	25000	>	50000

ST MARYS	NSW	2760	Hazardous, Industrial or Group A Waste Generation or Storage	10	>	100
ST MARYS	NSW	2760	Concrete works	13000	>	25000
EMU PLAINS	NSW	2750	Concrete works	25000	>	50000
KINGSWOOD	NSW	2750	Hazardous, Industrial or Group A Waste Generation or Storage	10	>	100
PENRITH	NSW	2750	Hazardous, Industrial or Group A Waste Generation or Storage	0		10
KINGSWOOD	NSW	2747	Hazardous, Industrial or Group A Waste Generation or Storage	10	>	100
PENRITH	NSW	2750	Concrete works	50000	>	
MONA VALE	NSW	2103	Hazardous, Industrial or Group A Waste Generation or Storage	10	>	100
MONA VALE	NSW	2103	Hazardous, Industrial or Group A Waste Generation or Storage	10	>	100
PORT MACQUARIE	NSW	2444	Concrete works	13000	>	25000
WAUCHOPE	NSW	2446	Bitumen mixing	0		30000
LAURIETON	NSW	2443	Concrete works	13000	>	25000
PORT MACQUARIE	NSW	2444	Concrete works	25000	>	50000
PORT MACQUARIE	NSW	2444	Concrete works	13000	>	25000
PORT MACQUARIE	NSW	2444	Hazardous, Industrial or Group A Waste Generation or Storage	10	>	100
PORT MACQUARIE	NSW	2444	Hazardous, Industrial or Group A Waste Generation or Storage	10	>	100
PORT MACQUARIE	NSW	2444	Hazardous, Industrial or Group A Waste Generation or Storage	0		10
HEATHERBRAE	NSW	2324	Concrete works	13000	>	25000
RAYMOND TERRACE	NSW	2324	Concrete works	13000	>	25000
SALAMANDER BAY	NSW	2317	Concrete works	13000	>	25000
SALAMANDER BAY	NSW	2317	Concrete works	13000	>	25000
RAYMOND TERRACE	NSW	2324	Hazardous, Industrial or Group A Waste Generation or Storage	10	>	100
HEATHERBRAE	NSW	2324	Concrete works	13000	>	25000
SALAMANDER BAY	NSW	2317	Concrete works	13000	>	25000
RANDWICK	NSW	2031	Hazardous, Industrial or Group A Waste Generation or Storage	100	>	500
MATRAVILLE	NSW	2036	Hazardous, Industrial or Group A Waste Generation or Storage	10	>	100
RANDWICK	NSW	2031	Hazardous, Industrial or Group A Waste Generation or Storage	100	>	500
RANDWICK	NSW	2031	Hazardous, Industrial or Group A Waste Generation or Storage	10	>	100
PORT BOTANY	NSW	2036	Hazardous, Industrial or Group A Waste Generation or Storage	100	>	500
PORT BOTANY	NSW	2036	Hazardous, Industrial or Group A Waste Generation or Storage	10	>	100
CASINO	NSW	2470	Concrete works	13000	>	25000
ROCKDALE	NSW	2216	Hazardous, Industrial or Group A Waste Generation or Storage	10	>	100
TURRELLA	NSW	2205	Hazardous, Industrial or Group A Waste Generation or Storage	10	>	100
ROCKDALE	NSW	2216	Hazardous, Industrial or Group A Waste Generation or Storage	100	>	500
ARNCLIFFE	NSW	2205	Hazardous, Industrial or Group A Waste Generation or Storage	10	>	100
RYDE	NSW	2112	Hazardous, Industrial or Group A Waste Generation or Storage	10	>	100
NORTH RYDE	NSW	2113	Hazardous, Industrial or Group A Waste Generation or Storage	0		10
RYDE	NSW	2112	Hazardous, Industrial or Group A Waste Generation or Storage	10	>	100
NORTH RYDE	NSW	2113	Hazardous, Industrial or Group A Waste Generation or Storage	10	>	100
EASTWOOD	NSW	2122	Hazardous, Industrial or Group A Waste Generation or Storage	10	>	100
NORTH RYDE	NSW	2113	Hazardous, Industrial or Group A Waste Generation or Storage	100	>	500
WEST RYDE	NSW	2114	Hazardous, Industrial or Group A Waste Generation or Storage	10	>	100
NORTH RYDE	NSW	2113	Hazardous, Industrial or Group A Waste Generation or Storage	100	>	500
MACQUARIE PARK	NSW	2113	Hazardous, Industrial or Group A Waste Generation or Storage	10	>	100
ALBION PARK RAIL	NSW	2527	Bitumen mixing	30000	>	100000
SHELLHARBOUR	NSW	2529	Concrete works	13000	>	25000
WARILLA	NSW	2528	Hazardous, Industrial or Group A Waste Generation or Storage	10	>	100
BOMADERRY	NSW	2541	Concrete works	13000	>	25000
NOWRA	NSW	2541	Concrete works	13000	>	25000
NOWRA	NSW	2541	Concrete works	13000	>	25000
NOWRA	NSW	2541	Concrete works	13000	>	25000
ULLADULLA	NSW	2539	Concrete works	13000	>	25000
NOWRA	NSW	2541	Bitumen mixing	0		30000
CULBURRA BEACH	NSW	2540	Concrete works	13000	>	25000
NOWRA	NSW	2541	Hazardous, Industrial or Group A Waste Generation or Storage	10	>	100
SINGLETON	NSW	2330	Concrete works	13000	>	25000
SINGLETON	NSW	2330	Concrete works	0		13000
SINGLETON	NSW	2330	Hazardous, Industrial or Group A Waste Generation or Storage	0		10
SINGLETON	NSW	2330	Hazardous, Industrial or Group A Waste Generation or Storage	10	>	100
STRATHFIELD SOUTH	NSW	2136	Hazardous, Industrial or Group A Waste Generation or Storage	100	>	500
CHULLORA	NSW	2190	Concrete works	50000	>	
STRATHFIELD SOUTH	NSW	2136	Concrete works	50000	>	
HOMEBUSH	NSW	2140	Hazardous, Industrial or Group A Waste Generation or Storage	10	>	100
STRATHFIELD SOUTH	NSW	2136	Hazardous, Industrial or Group A Waste Generation or Storage	0		10
GREENACRE	NSW	2190	Bitumen mixing	100000	>	
ENFIELD	NSW	2136	Hazardous, Industrial or Group A Waste Generation or Storage	10	>	100
LIDCOMBE	NSW	2141	Hazardous, Industrial or Group A Waste Generation or Storage	100	>	500
KIRRAWEE	NSW	2232	Concrete works	50000	>	

CARINGBAH	NSW	2229	Concrete works	50000	>	
LUCAS HEIGHTS	NSW	2234	Concrete works	25000	>	50000
TAREN POINT	NSW	2229	Concrete works	25000	>	50000
CARINGBAH	NSW	2229	Concrete works	50000	>	
KIRRAWEE	NSW	2232	Concrete works	13000	>	25000
KIRRAWEE	NSW	2232	Hazardous, Industrial or Group A Waste Generation or Storage	0		10
CARINGBAH	NSW	2229	Hazardous, Industrial or Group A Waste Generation or Storage	10	>	100
CARINGBAH	NSW	2229	Hazardous, Industrial or Group A Waste Generation or Storage	10	>	100
KURNELL	NSW	2231	Hazardous, Industrial or Group A Waste Generation or Storage	10	>	100
SYLVANIA	NSW	2224	Hazardous, Industrial or Group A Waste Generation or Storage	100	>	500
TAMWORTH	NSW	2340	Concrete works	13000	>	25000
TAMWORTH	NSW	2340	Hazardous, Industrial or Group A Waste Generation or Storage	10	>	100
TAMWORTH	NSW	2340	Hazardous, Industrial or Group A Waste Generation or Storage	0		10
TAMWORTH	NSW	2340	Hazardous, Industrial or Group A Waste Generation or Storage	0		10
TAMWORTH	NSW	2340	Concrete works	25000	>	50000
TEMORA	NSW	2666	Concrete works	0		13000
TENTERFIELD	NSW	2372	Hazardous, Industrial or Group A Waste Generation or Storage	0		10
TUMBARUMBA	NSW	2653	Concrete works	0		13000
KHANCOBAN	NSW	2642	Hazardous, Industrial or Group A Waste Generation or Storage	10	>	100
TALBINGO	NSW	2720	Hazardous, Industrial or Group A Waste Generation or Storage	10	>	100
MURWILLUMBAH	NSW	2484	Concrete works	13000	>	25000
TWEED HEADS	NSW	2485	Concrete works	50000	>	
TWEED HEADS SOUTH	NSW	2486	Concrete works	50000	>	
CHINDERAH	NSW	2487	Concrete works	25000	>	50000
CHINDERAH	NSW	2487	Concrete works	13000	>	25000
TWEED HEADS	NSW	2485	Hazardous, Industrial or Group A Waste Generation or Storage	10	>	100
CHINDERAH	NSW	2487	Concrete works	25000	>	50000
WAGGA WAGGA	NSW	2650	Concrete works	13000	>	25000
WAGGA WAGGA	NSW	2650	Bitumen mixing	0		30000
WAGGA WAGGA	NSW	2650	Concrete works	13000	>	25000
WAGGA WAGGA	NSW	2650	Hazardous, Industrial or Group A Waste Generation or Storage	10	>	100
WAGGA WAGGA	NSW	2650	Hazardous, Industrial or Group A Waste Generation or Storage	10	>	100
WAGGA WAGGA	NSW	2650	Hazardous, Industrial or Group A Waste Generation or Storage	100	>	500
GREGADOO	NSW	2650	Hazardous, Industrial or Group A Waste Generation or Storage	100	>	500
WAGGA WAGGA	NSW	2651	Bitumen mixing	30000	>	100000
DEE WHY	NSW	2099	Concrete works	25000	>	50000
BROOKVALE	NSW	2100	Concrete works	50000	>	
BROOKVALE	NSW	2100	Concrete works	50000	>	
BROOKVALE	NSW	2100	Concrete works	25000	>	50000
BROOKVALE	NSW	2100	Concrete works	25000	>	50000
BROOKVALE	NSW	2100	Hazardous, Industrial or Group A Waste Generation or Storage	10	>	100
BROOKVALE	NSW	2100	Hazardous, Industrial or Group A Waste Generation or Storage	10	>	100
BROOKVALE	NSW	2100	Hazardous, Industrial or Group A Waste Generation or Storage	100	>	500
FRENCHS FOREST	NSW	2086	Hazardous, Industrial or Group A Waste Generation or Storage	10	>	100
DEE WHY	NSW	2099	Hazardous, Industrial or Group A Waste Generation or Storage	10	>	100
WAVERLEY	NSW	2024	Hazardous, Industrial or Group A Waste Generation or Storage	0		10
BONDI JUNCTION	NSW	2022	Hazardous, Industrial or Group A Waste Generation or Storage	100	>	500
WELLINGTON	NSW	2820	Hazardous, Industrial or Group A Waste Generation or Storage	10	>	100
BURONGA	NSW	2739	Concrete works	0		13000
ARTARMON	NSW	2064	Concrete works	50000	>	
ARTARMON	NSW	2064	Concrete works	50000	>	
ARTARMON	NSW	2064	Concrete works	50000	>	
CASTLECRAG	NSW	2068	Hazardous, Industrial or Group A Waste Generation or Storage	10	>	100
ST LEONARDS	NSW	2065	Hazardous, Industrial or Group A Waste Generation or Storage	100	>	500
WILLOUGHBY	NSW	2068	Hazardous, Industrial or Group A Waste Generation or Storage	100	>	500
CHATSWOOD	NSW	2067	Hazardous, Industrial or Group A Waste Generation or Storage	0		10
ARTARMON	NSW	2064	Hazardous, Industrial or Group A Waste Generation or Storage	10	>	100
BOWRAL	NSW	2576	Concrete works	13000	>	25000
MOSS VALE	NSW	2577	Concrete works	13000	>	25000
MITTAGONG	NSW	2575	Concrete works	13000	>	25000
BOWRAL	NSW	2576	Hazardous, Industrial or Group A Waste Generation or Storage	10	>	100
PICTON	NSW	2571	Concrete works	13000	>	25000
APPIN	NSW	2560	Concrete works	0		13000
PICTON	NSW	2571	Concrete works	13000	>	25000
MENANGLE	NSW	2568	Hazardous, Industrial or Group A Waste Generation or Storage	0		10
WOLLONGONG NORTH	NSW	2500	Concrete works	13000	>	25000
DAPTO	NSW	2530	Concrete works	13000	>	25000
PORT KEMBLA	NSW	2505	Bitumen mixing	100000	>	

UNANDERRA	NSW	2526	Concrete works	50000	>	
CONISTON	NSW	2500	Concrete works	25000	>	50000
UNANDERRA	NSW	2526	Concrete works	13000	>	25000
WOONONA	NSW	2517	Concrete works	13000	>	25000
BELLAMBI	NSW	2518	Bitumen mixing	0		30000
PORT KEMBLA	NSW	2505	Concrete works	25000	>	50000
PORT KEMBLA	NSW	2505	Hazardous, Industrial or Group A Waste Generation or Storage	0		10
PORT KEMBLA	NSW	2505	Hazardous, Industrial or Group A Waste Generation or Storage	10	>	100
FAIRY MEADOW	NSW	2519	Hazardous, Industrial or Group A Waste Generation or Storage	10	>	100
UNANDERRA	NSW	2526	Hazardous, Industrial or Group A Waste Generation or Storage	100	>	500
YALLAH	NSW	2530	Hazardous, Industrial or Group A Waste Generation or Storage	100	>	500
FIGTREE	NSW	2525	Hazardous, Industrial or Group A Waste Generation or Storage	10	>	100
WOLLONGONG	NSW	2500	Hazardous, Industrial or Group A Waste Generation or Storage	100	>	500
WARRAWONG	NSW	2502	Hazardous, Industrial or Group A Waste Generation or Storage	10	>	100
BULLI	NSW	2516	Hazardous, Industrial or Group A Waste Generation or Storage	0		10
WOOLLAHRA	NSW	2025	Hazardous, Industrial or Group A Waste Generation or Storage	0		10
BERKELEY VALE	NSW	2261	Concrete works	25000	>	50000
WYONG	NSW	2259	Concrete works	13000	>	25000
WYONG	NSW	2259	Concrete works	25000	>	50000
DOYALSON	NSW	2262	Concrete works	25000	>	50000
CHARMHAVEN	NSW	2263	Concrete works	25000	>	50000
DOYALSON	NSW	2262	Concrete works	13000	>	25000
DOYALSON	NSW	2262	Bitumen mixing	30000	>	100000
BERKELEY VALE	NSW	2261	Concrete works	25000	>	50000
HAMLYN TERRACE	NSW	2259	Hazardous, Industrial or Group A Waste Generation or Storage	10	>	100
WARNERVALE	NSW	2259	Concrete works	25000	>	50000
BERKELEY VALE	NSW	2261	Concrete works	13000	>	25000
YASS	NSW	2618	Concrete works	13000	>	25000
YASS	NSW	2582	Concrete works	13000	>	25000
YASS	NSW	2582	Hazardous, Industrial or Group A Waste Generation or Storage	100	>	500
YOUNG	NSW	2594	Concrete works	13000	>	25000

Number	Name	Location
1583054		M4 - East of Reservoir Road to East of Mamre Road, PARRAMATTA, NSW 2150
1593282		PACKAGE 4, PARRAMATTA, NSW 2123
1600705		PACKAGE 4, PARRAMATTA, NSW 2123
1603708		PACKAGE 4, PARRAMATTA, NSW 2123
1606728		PACKAGE 4, PARRAMATTA, NSW 2123
1610621		PACKAGE 4, PARRAMATTA, NSW 2123
1610787		PACKAGE 4, PARRAMATTA, NSW 2123
1614882		PACKAGE 4, PARRAMATTA, NSW 2123
6848	AUSTRALIAN RED CROSS SOCIETY	4 GEORGE ST, PARRAMATTA, NSW 2150
20567	CPB CONTRACTORS PTY LIMITED	Between Pitt Street, Parramatta and Homebush Bay Drive, Homebush , PARRAMATTA, NSW 2150
1537285	CPB CONTRACTORS PTY LIMITED	Between Pitt Street, Parramatta and Homebush Bay Drive, Homebush , PARRAMATTA, NSW 2150
1539035	CPB CONTRACTORS PTY LIMITED	Between Pitt Street, Parramatta and Homebush Bay Drive, Homebush , PARRAMATTA, NSW 2150
1540541	CPB CONTRACTORS PTY LIMITED	Between Pitt Street, Parramatta and Homebush Bay Drive, Homebush , PARRAMATTA, NSW 2150
1542494	CPB CONTRACTORS PTY LIMITED	Between Pitt Street, Parramatta and Homebush Bay Drive, Homebush , PARRAMATTA, NSW 2150
1543214	CPB CONTRACTORS PTY LIMITED	Between Pitt Street, Parramatta and Homebush Bay Drive, Homebush , PARRAMATTA, NSW 2150
1543353	CPB CONTRACTORS PTY LIMITED	Between Pitt Street, Parramatta and Homebush Bay Drive, Homebush , PARRAMATTA, NSW 2150
1565103	CPB CONTRACTORS PTY LIMITED	Between Pitt Street, Parramatta and Homebush Bay Drive, Homebush , PARRAMATTA, NSW 2150
21347	CPB CONTRACTORS PTY LIMITED	PACKAGE 4, PARRAMATTA, NSW 2123
1594024	CPB CONTRACTORS PTY LIMITED	PACKAGE 4, PARRAMATTA, NSW 2123
1594216	CPB CONTRACTORS PTY LIMITED	PACKAGE 4, PARRAMATTA, NSW 2123
1609050	CPB CONTRACTORS PTY LIMITED	PACKAGE 4, PARRAMATTA, NSW 2123
1611803	CPB CONTRACTORS PTY LIMITED	PACKAGE 4, PARRAMATTA, NSW 2123
1612235	CPB CONTRACTORS PTY LIMITED	PACKAGE 4, PARRAMATTA, NSW 2123
1612511	CPB CONTRACTORS PTY LIMITED	PACKAGE 4, PARRAMATTA, NSW 2123
1612774	CPB CONTRACTORS PTY LIMITED	PACKAGE 4, PARRAMATTA, NSW 2123
1612785	CPB CONTRACTORS PTY LIMITED	PACKAGE 4, PARRAMATTA, NSW 2123
1612822	CPB CONTRACTORS PTY LIMITED	PACKAGE 4, PARRAMATTA, NSW 2123
1613065	CPB CONTRACTORS PTY LIMITED	PACKAGE 4, PARRAMATTA, NSW 2123
1613465	CPB CONTRACTORS PTY LIMITED	PACKAGE 4, PARRAMATTA, NSW 2123

1615455	CPB CONTRACTORS PTY LIMITED	PACKAGE 4, PARRAMATTA, NSW 2123
1616023	CPB CONTRACTORS PTY LIMITED	PACKAGE 4, PARRAMATTA, NSW 2123
1616228	CPB CONTRACTORS PTY LIMITED	PACKAGE 4, PARRAMATTA, NSW 2123
11627	ENDEAVOUR ENERGY	3-9 BRABYN STREET, PARRAMATTA, NSW 2150
1042293	ENDEAVOUR ENERGY	3-9 BRABYN STREET, PARRAMATTA, NSW 2150
1071277	ENDEAVOUR ENERGY	3-9 BRABYN STREET, PARRAMATTA, NSW 2150
21579	ENVIRONMENT PROTECTION AUTHORITY	4 PARRAMATTA SQUARE, 12 DARCY STREET, PARRAMATTA, NSW 2150
1563521	EQ CONSTRUCTIONS PTY LTD	331A-339 Church Street, PARRAMATTA, NSW 2123
1564235	EQ CONSTRUCTIONS PTY LTD	331A-339 Church Street, PARRAMATTA, NSW 2123
20961	FULTON HOGAN CONSTRUCTION PTY LTD	M4 - East of Reservoir Road to East of Mamre Road, PARRAMATTA, NSW 2150
1559113	FULTON HOGAN CONSTRUCTION PTY LTD	M4 - East of Reservoir Road to East of Mamre Road, PARRAMATTA, NSW 2150
1559611	FULTON HOGAN CONSTRUCTION PTY LTD	M4 - East of Reservoir Road to East of Mamre Road, PARRAMATTA, NSW 2150
1560703	FULTON HOGAN CONSTRUCTION PTY LTD	M4 - East of Reservoir Road to East of Mamre Road, PARRAMATTA, NSW 2150
1562877	FULTON HOGAN CONSTRUCTION PTY LTD	M4 - East of Reservoir Road to East of Mamre Road, PARRAMATTA, NSW 2150
1564302	FULTON HOGAN CONSTRUCTION PTY LTD	M4 - East of Reservoir Road to East of Mamre Road, PARRAMATTA, NSW 2150
1564657	FULTON HOGAN CONSTRUCTION PTY LTD	M4 - East of Reservoir Road to East of Mamre Road, PARRAMATTA, NSW 2150
1565842	FULTON HOGAN CONSTRUCTION PTY LTD	M4 - East of Reservoir Road to East of Mamre Road, PARRAMATTA, NSW 2150
1567329	FULTON HOGAN CONSTRUCTION PTY LTD	M4 - East of Reservoir Road to East of Mamre Road, PARRAMATTA, NSW 2150
1571176	FULTON HOGAN CONSTRUCTION PTY LTD	M4 - East of Reservoir Road to East of Mamre Road, PARRAMATTA, NSW 2150
1576594	FULTON HOGAN CONSTRUCTION PTY LTD	M4 - East of Reservoir Road to East of Mamre Road, PARRAMATTA, NSW 2150
21606	GREAT RIVER CITY LIGHT RAIL PTY LTD	PACKAGE 5, PARRAMATTA, NSW 2123
20560	JOHN HOLLAND PTY LTD	143 and 169 Macquarie Street, PARRAMATTA, NSW 2150
1532020	JOHN HOLLAND PTY LTD	143 and 169 Macquarie Street, PARRAMATTA, NSW 2150
1536338	JOHN HOLLAND PTY LTD	143 and 169 Macquarie Street, PARRAMATTA, NSW 2150

20762	LAING O'ROURKE AUSTRALIA CONSTRUCTION PTY LTD	within the rail corridor between Hawksbury Rd, Westmead and Marion St, Harris Park, PARRAMATTA, NSW 2150
1541211	LAING O'ROURKE AUSTRALIA CONSTRUCTION PTY LTD	within the rail corridor between Hawksbury Rd, Westmead and Marion St, Harris Park, PARRAMATTA, NSW 2150
1545025	LAING O'ROURKE AUSTRALIA CONSTRUCTION PTY LTD	within the rail corridor between Hawksbury Rd, Westmead and Marion St, Harris Park, PARRAMATTA, NSW 2150
1547937	LAING O'ROURKE AUSTRALIA CONSTRUCTION PTY LTD	within the rail corridor between Hawksbury Rd, Westmead and Marion St, Harris Park, PARRAMATTA, NSW 2150
2730	NATIONWIDE NEWS PTY. LIMITED	142-154 MACQUARIE STREET, PARRAMATTA, NSW 2150
1043386	NATIONWIDE NEWS PTY. LIMITED	142-154 MACQUARIE STREET, PARRAMATTA, NSW 2150
4864	PARRAMATTA STADIUM TRUST	O'CONNELL STREET, PARRAMATTA, NSW 2150
1020905	PARRAMATTA STADIUM TRUST	O'CONNELL STREET, PARRAMATTA, NSW 2150
1513867	R.P HUANG & G.T HU	Shop 11b, Mayfield Plaza, 26 George Street, PARRAMATTA, NSW 2123
20087	ROADS AND MARITIME SERVICES	27-31 Argyle Street , PARRAMATTA, NSW 2150
1509966	ROADS AND MARITIME SERVICES	27-31 Argyle Street , PARRAMATTA, NSW 2150
1516820	ROADS AND MARITIME SERVICES	27-31 Argyle Street , PARRAMATTA, NSW 2150
1518767	ROADS AND MARITIME SERVICES	27-31 Argyle Street , PARRAMATTA, NSW 2150
1519515	ROADS AND MARITIME SERVICES	27-31 Argyle Street , PARRAMATTA, NSW 2150
1523647	ROADS AND MARITIME SERVICES	27-31 Argyle Street , PARRAMATTA, NSW 2150
1530871	ROADS AND MARITIME SERVICES	27-31 Argyle Street , PARRAMATTA, NSW 2150
6588	SYDNEY WEST AREA HEALTH SERVICE	MARSDEN ROAD, PARRAMATTA, NSW 2150
1017910	SYDNEY WEST AREA HEALTH SERVICE	MARSDEN ROAD, PARRAMATTA, NSW 2150
10744	THE HOSPITALS CONTRIBUTION FUND OF AUSTRALIA LTD	6/128 MARSDEN STREET, PARRAMATTA, NSW 2150

1016362	THE HOSPITALS CONTRIBUTION FUND OF AUSTRALIA LTD	6/128 MARSDEN STREET, PARRAMATTA, NSW 2150
21585	UGL REGIONAL LINX PTY LTD	shown in attachment A to the covering letter to this application, PARRAMATTA, NSW 2124
1031	WYETH AUSTRALIA PTY LIMITED	GREGORY PLACE, PARRAMATTA, NSW 2150
1004880	WYETH AUSTRALIA PTY LIMITED	GREGORY PLACE, PARRAMATTA, NSW 2150

Type	Status	Issued date
s.80 Surrender of a Licence	Issued	30-Jul-19
s.58 Licence Variation	Issued	9-Apr-20
s.58 Licence Variation	Issued	19-Oct-20
s.58 Licence Variation	Issued	10-Dec-20
s.58 Licence Variation	Issued	22-Mar-21
s.58 Licence Variation	Issued	9-Jul-21
s.58 Licence Variation	Issued	16-Jul-21
s.58 Licence Variation	Issued	8-Dec-21
POEO licence	No longer in force	26-Jun-00
POEO licence	Surrendered	20-Apr-15
s.58 Licence Variation	Issued	4-Feb-16
s.58 Licence Variation	Issued	24-Mar-16
s.58 Licence Variation	Issued	20-May-16
s.58 Licence Variation	Issued	20-Jul-16
s.58 Licence Variation	Issued	3-Aug-16
s.58 Licence Variation	Issued	18-Aug-16
s.80 Surrender of a Licence	Issued	31-May-18
POEO licence	Issued	3-Jan-20
s.58 Licence Variation	Issued	17-Apr-20
s.58 Licence Variation	Issued	24-Apr-20
s.58 Licence Variation	Issued	21-May-21
s.58 Licence Variation	Issued	20-Aug-21
s.58 Licence Variation	Issued	31-Aug-21
s.58 Licence Variation	Issued	10-Sep-21
s.58 Licence Variation	Issued	16-Sep-21
s.58 Licence Variation	Issued	17-Sep-21
s.58 Licence Variation	Issued	20-Sep-21
s.58 Licence Variation	Issued	1-Oct-21
s.58 Licence Variation	Issued	15-Oct-21

s.58 Licence Variation	Issued	21-Dec-21
s.58 Licence Variation	Issued	20-Jan-22
s.58 Licence Variation	Issued	28-Jan-22
POEO licence	Surrendered	18-Feb-02
s.58 Licence Variation	Issued	26-Nov-04
s.80 Surrender of a Licence	Issued	28-Mar-07
POEO licence	Pending	
s.91 Clean Up Notice	Issued	11-Apr-18
s.110 Variation of Clean Up Notice	Issued	2-May-18
POEO licence	Surrendered	30-Jun-17
s.58 Licence Variation	Issued	27-Nov-17
s.58 Licence Variation	Issued	11-Dec-17
s.58 Licence Variation	Issued	16-Jan-18
s.58 Licence Variation	Issued	16-Mar-18
s.58 Licence Variation	Issued	30-Apr-18
s.58 Licence Variation	Issued	10-May-18
s.58 Licence Variation	Issued	8-Jun-18
s.58 Licence Variation	Issued	27-Jul-18
s.58 Licence Variation	Issued	26-Oct-18
s.58 Licence Variation	Issued	29-Mar-19
POEO licence	Issued	14-Dec-21
POEO licence	Surrendered	15-Apr-15
s.58 Licence Variation	Issued	31-Jul-15
s.80 Surrender of a Licence	Issued	15-Dec-15

POEO licence	Surrendered	19-Apr-16
s.58 Licence Variation	Issued	6-Jun-16
s.58 Licence Variation	Issued	27-Sep-16
s.80 Surrender of a Licence	Issued	10-Jan-17
POEO licence	Surrendered	17-Jan-00
s.80 Surrender of a Licence	Issued	23-Dec-04
POEO licence	Surrendered	26-Jun-00
s.80 Surrender of a Licence	Issued	19-Sep-02
s.91 Clean Up Notice	Issued	3-May-13
POEO licence	Surrendered	20-Jun-12
s.58 Licence Variation	Issued	6-Nov-12
s.58 Licence Variation	Issued	3-Sep-13
s.58 Licence Variation	Issued	18-Dec-13
s.58 Licence Variation	Issued	23-Jan-14
s.58 Licence Variation	Issued	29-Jul-14
s.80 Surrender of a Licence	Issued	15-Jun-15
POEO licence	Surrendered	30-Mar-00
s.80 Surrender of a Licence	Issued	3-Jun-02
POEO licence	Surrendered	3-Apr-00

s.80 Surrender of a Licence	Issued	30-Apr-02
POEO licence	Pending	
POEO licence	Surrendered	9-May-00
s.80 Surrender of a Licence	Issued	8-Mar-01

APPENDIX G

SEARCH RECORDS

northern beaches

Northern Beaches Council Planning Certificate – Part 2&5

Applicant: InfoTrack
GPO Box 4029
SYDNEY NSW 2001

Reference: 421: Sale of Sirsi Marina (Leg
Date: 21/06/2021
Certificate No. ePLC2021/4879

Address of Property: 122A Crescent Road NEWPORT NSW 2106
Description of Property: Lot 295 DP 820302

Planning Certificate – Part 2

The following certificate is issued under the provisions of Section 10.7(2) of the *Environmental Planning and Assessment Act 1979* (as amended – formerly Section 149). The information applicable to the land is accurate as at the above date.

1. Relevant planning instruments and Development Control Plans

1.1 The name of each environmental planning instrument that applies to the carrying out of development on the land:

1.1a) Local Environmental Plan

Pittwater Local Environmental Plan 2014

1.1b) State Environmental Planning Policies and Regional Environmental Plans

State Environmental Planning Policy 19 – Bushland in Urban Areas
State Environmental Planning Policy 21 – Caravan Parks
State Environmental Planning Policy 33 – Hazardous and Offensive Development
State Environmental Planning Policy 50 – Canal Estate Development
State Environmental Planning Policy 55 – Remediation of Land
State Environmental Planning Policy 64 – Advertising and Signage
State Environmental Planning Policy 65 – Design Quality of Residential Apartment Development
State Environmental Planning Policy No 70—Affordable Housing (Revised Schemes)
State Environmental Planning Policy (Affordable Rental Housing) 2009
State Environmental Planning Policy (Building Sustainability Index: BASIX) 2004
State Environmental Planning Policy (Educational Establishments and Child Care Facilities) 2017
State Environmental Planning Policy (Exempt and Complying Development Codes) 2008
State Environmental Planning Policy (Housing for Seniors or People with a Disability) 2004
State Environmental Planning Policy (Infrastructure) 2007

State Environmental Planning Policy (Mining, Petroleum Production and Extractive Industries) 2007
State Environmental Planning Policy (State and Regional Development) 2011
State Environmental Planning Policy (State Significant Precincts) 2005
State Environmental Planning Policy (Vegetation in Non-Rural Areas) 2017
State Environmental Planning Policy (Primary Production and Rural Development) 2019
State Environmental Planning Policy (Koala Habitat Protection) 2019
Wholly Affected - State Environmental Planning Policy (Coastal Management) 2018
Sydney Regional Environmental Plan No 20-Hawkesbury-Nepean River (No 2-1997)

1.2 Draft Environmental Planning Instruments

The name of each proposed environmental planning instrument that will apply to the carrying out of development on the land and that is or has been subject of community consultation or on public exhibition under the Act (unless the Secretary has notified the Council that the making of the proposed instrument has been deferred indefinitely or has not been approved):

1.2 a) Draft State Environmental Planning Policies

Draft State Environmental Planning Policy (Environment)
Draft State Environmental Planning Policy (Short-term Rental Accommodation) 2019
Amendment to State Environmental Planning Policy (Exempt and Complying Development Codes) 2008
Draft Remediation of Land State Environmental Planning Policy (intended to replace State Environmental Planning Policy 55)

1.2 b) Draft Local Environmental Plans

1.3 Development Control Plans

The name of each development control plan that applies to the carrying out of development on the land:

Pittwater 21 Development Control Plan

2. Zoning and land use under relevant Local Environmental Plans

For each environmental planning instrument or proposed instrument referred to in Clause 1 (other than a SEPP or proposed SEPP) that includes the land in any zone (however described):

2.1 Zoning and land use under relevant Local Environmental Plans

2.1 (a), (b), (c) & (d)

The following information identifies the purposes for which development may be carried out with or without development consent and the purposes for which the carrying out of development is prohibited, for all zones (however described) affecting the land to which the relevant Local Environmental Plan applies.

Zone W2 Recreational Waterways

2 Permitted without consent

Environmental protection works

3 **Permitted with consent**

Boat building and repair facilities; Boat launching ramps; Boat sheds; Charter and tourism boating facilities; Emergency services facilities; Environmental facilities; Jetties; Kiosks; Marinas; Mooring pens; Signage; Water recreation structures

4 **Prohibited**

Industries; Multi dwelling housing; Residential flat buildings; Seniors housing; Warehouse or distribution centres; Any other development not specified in item 2 or 3

Additional permitted uses

Additional permitted uses, if any, for which development is permissible with development consent pursuant to Clause 2.5 and Schedule 1 of the relevant Local Environmental Plan:

Nil

(e) Minimum land dimensions

The *Pittwater Local Environmental Plan 2014* contains no development standard that fixes minimum land dimensions for the erection of a dwelling house on the land.

(f) Critical habitat

The land does not include or comprise critical habitat.

(g) Conservation areas

The land is not in a heritage conservation area.

(h) Item of environmental heritage

The land does not contain an item of environmental heritage.

2.2 Draft Local Environmental Plan - if any

For any proposed changes to zoning and land use, see Part 1.2 b)
Please contact Council's Strategic and Place Planning unit with enquiries on 1300 434 434.

2A. Zoning and land use under State Environmental Planning Policy (Sydney Region Growth Centres) 2006

The *State Environmental Planning Policy (Sydney Region Growth Centres) 2006* does not apply to the land.

3. Complying Development

The extent to which the land is land on which complying development may or may not be carried out under each of the codes for complying development because of the provisions of clauses

1.17A (1) (c) to (e), (2), (3) and (4), 1.18 (1) (c3) and 1.19 of *State Environmental Planning Policy (Exempt and Complying Development Codes) 2008.*

a) Housing Code

Coastal Waters
For the purposes of clause 1.17A (1) (e), complying development may not be carried out as the land is within an environmentally sensitive area being the coastal waters of the State.
Acid Sulfate Soils Class 1
For the purposes of clause 1.19 (1) (c) and (5) (c), complying development may not be carried out on that part of the land identified under *Pittwater Local Environmental Plan 2014* as identified on the Acid Sulfate Soils Map as being Class 1.

Note: *Further zone based limitations may apply. See State Environmental Planning Policy (Exempt and Complying Development Codes) 2008 clause:*
3.1 Land to which code applies
This code applies to development that is specified in clauses 3.2-3.5 on any lot in Zone R1, R2, R3, R4 or RU5 that:
(a) has an area of at least 200m2, and
(b) has a width, measured at the building line fronting a primary road, of at least 6m.

b) Rural Housing Code

Coastal Waters
For the purposes of clause 1.17A (1) (e), complying development may not be carried out as the land is within an environmentally sensitive area being the coastal waters of the State.
Acid Sulfate Soils Class 1
For the purposes of clause 1.19 (1) (c) and (5) (c), complying development may not be carried out on that part of the land identified under *Pittwater Local Environmental Plan 2014* as identified on the Acid Sulfate Soils Map as being Class 1.

Note: *Further zone based limitations may apply. See State Environmental Planning Policy (Exempt and Complying Development Codes) 2008 clause:*
3A.1 Land to which code applies
This code applies to development that is specified in clauses 3A.2-3A.5 on lots in Zone RU1, RU2, RU3, RU4, RU6 and R5.

c) Low Rise Housing Diversity Code

Coastal Waters
For the purposes of clause 1.17A (1) (e), complying development may not be carried out as the land is within an environmentally sensitive area being the coastal waters of the State.
Acid Sulfate Soils Class 1
For the purposes of clause 1.19 (1) (c) and (5) (c), complying development may not be carried out on that part of the land identified under *Pittwater Local Environmental Plan 2014* as identified on the Acid Sulfate Soils Map as being Class 1.

d) Greenfield Housing Code

Complying Development under the Greenfield Housing Code may not be carried out on all of the land.

e) Housing Alterations Code

Coastal Waters
For the purposes of clause 1.17A (1) (e), complying development may not be carried out as the land is within an environmentally sensitive area being the coastal waters of the State.

f) General Development Code

Coastal Waters
For the purposes of clause 1.17A (1) (e), complying development may not be carried out as the land is within an environmentally sensitive area being the coastal waters of the State.

g) Commercial and Industrial Alterations Code

Coastal Waters
For the purposes of clause 1.17A (1) (e), complying development may not be carried out as the land is within an environmentally sensitive area being the coastal waters of the State.

h) Commercial and Industrial (New Buildings and Additions) Code

Coastal Waters
For the purposes of clause 1.17A (1) (e), complying development may not be carried out as the land is within an environmentally sensitive area being the coastal waters of the State.
Acid Sulfate Soils Class 1
For the purposes of clause 1.19 (1) (c) and (5) (c), complying development may not be carried out on that part of the land identified under *Pittwater Local Environmental Plan 2014* as identified on the Acid Sulfate Soils Map as being Class 1.

Note: *Further zone based limitations may apply. See State Environmental Planning Policy (Exempt and Complying Development Codes) 2008 clause:*
5A.1 Land to which code applies
This code applies to development that is specified in clause 5A.2 on any lot in Zone B1, B2, B3, B4, B5, B6, B7, B8, IN1, IN2, IN3, IN4 or SP3.

i) Container Recycling Facilities Code

Coastal Waters
For the purposes of clause 1.17A (1) (e), complying development may not be carried out as the land is within an environmentally sensitive area being the coastal waters of the State.

Note: *Further zone based limitations may apply. See State Environmental Planning Policy (Exempt and Complying Development Codes) 2008 clause:*
5B.2 Development to which code applies
This code applies to development that is specified in clause 5B.3 on any lot in Zone B1, B2, B3, B4, B5, B6, B7, B8, IN1, IN2, IN3, IN4 or SP3.

j) Subdivisions Code

Coastal Waters
For the purposes of clause 1.17A (1) (e), complying development may not be carried out as the land is within an environmentally sensitive area being the coastal waters of the State.

k) Demolition Code

Coastal Waters
For the purposes of clause 1.17A (1) (e), complying development may not be carried out as the land is within an environmentally sensitive area being the coastal waters of the State.

l) Fire Safety Code

Coastal Waters
For the purposes of clause 1.17A (1) (e), complying development may not be carried out as the land is within an environmentally sensitive area being the coastal waters of the State.

m) Inland Code

Complying Development under the Inland Code does not apply to the land.

Note: Pursuant to clause 3D.1 of the *State Environmental Planning Policy (Exempt and Complying Development Codes) 2008*, the Inland Code only applies to 'inland local government areas'. Northern Beaches local government area is not defined as an 'inland local government area' by *State Environmental Planning Policy (Exempt and Complying Development Codes) 2008*.

4, 4A (Repealed)

4B. Annual charges under Local Government Act 1993 for coastal protection services that relate to existing coastal protection works

The owner of the land (or any previous owner) has not consented in writing to the land being subject to annual charges under section 496B of the *Local Government Act 1993* for coastal protection services that relate to existing coastal protection works (within the meaning of section 553B of that Act).

5. Mine Subsidence

The land has not been proclaimed to be a mine Subsidence (Mine Subsidence) district within the meaning of section 15 of the *Mine Subsidence (Mine Subsidence) Compensation Act, 1961*.

6. Road widening and road realignment

(a) The land is not affected by a road widening or re-alignment proposal under Division 2 of Part 3 of the *Roads Act 1993*.

(b) The land is not affected by a road widening or re-alignment proposal under an environmental planning instrument.

(c) The land is not affected by a road widening or re-alignment proposal under a resolution of Council.

7. Council and other public authority policies on hazard risk restriction

(a) Council has adopted a number of policies with regard to various hazards or risks which may restrict development on this land. The identified hazard or risk and the respective Council policies which affect the property, if any, are listed below (other than flooding – see 7A):

Estuarine Flood Hazard/Risk
On the information available to Council, the land in question is affected by estuarine processes. This land has been identified in Council's Estuarine Risk Management Policy for Development in Pittwater and Pittwater 21 Development Control Plan as having a current exposure to tidal inundation and erosion caused by tidal waters. The Estuarine Risk Management Policy for Development in Pittwater is based on a study adopted by Council on 6 October 2015 and reflects information available at the time. Contact Council for more information.

(b) The following information applies to any policy as adopted by any other public authority and notified to the Council for the express purpose of its adoption by that authority being referred to in a planning certificate issued by the Council. The identified hazard or risk and the respective Policy which affect the property, if any, are listed below:

Nil

7A. Flood related development control Information

(1) Development on the land or part of the land for the purposes of dwelling houses, dual occupancies, multi dwelling housing or residential flat buildings (not including development for the purposes of group homes or seniors housing) is not subject to flood related development controls.

(2) Development on the land or part of the land for any other purpose is not subject to flood related development controls.

8. Land reserved for acquisition

Environmental planning instrument referred to in Clause 1 does not make provision in relation to the acquisition of the land by a public authority, as referred to in section 3.15 of the Act.

9. Contribution plans

The following applies to the land:

Northern Beaches Section 7.12 Contributions Plan 2019

9A. Biodiversity certified land

The land is not biodiversity certified land under Part 8 of the *Biodiversity Conservation Act 2016* (includes land certified under Part 7AA of the repealed *Threatened Species Conservation Act 1995*).

10. Biodiversity Stewardship Sites

The Council has not been notified by the Chief Executive of the Office of Environment and Heritage that the land is a biodiversity stewardship site under a biodiversity stewardship agreement under Part 5 of the *Biodiversity Conservation Act 2016* (includes land to which a biobanking agreement under Part 7A of the repealed *Threatened Species Conservation Act 1995* relates).

10A. Native vegetation clearing set asides

Council has not been notified by Local Land Services of the existence of a set aside area under section 60ZC of the *Local Land Services Act 2013*.

11. Bush fire prone land

Bush Fire Prone Land
The land is not bush fire prone land.

12. Property vegetation plans

The Council has not been notified that the land is land to which a vegetation plan under the *Native Vegetation Act 2003* applies.

13. Orders under Trees (Disputes Between Neighbours) Act 2006

Council has not been notified of the existence of an order made under the *Trees (Disputes Between Neighbours) Act 2006* to carry out work in relation to a tree on the land.

14. Directions under Part 3A

There is not a direction by the Minister in force under section 75P(2) (c1) of the Act that a provision of an environmental planning instrument prohibiting or restricting the carrying out of a project or a stage of a project on the land under Part 4 of the Act does not have effect.

15. Site compatibility certificates and conditions for seniors housing

(a) There is not a current site compatibility certificate (seniors housing), of which the council is aware, in respect of proposed development on the land.

(b) No condition of consent applies to the property that limits the kind of people who may occupy the premises/ development. This refers only to consents granted after 11 October 2007 with conditions made in accordance with clause 18(2) of *State Environmental Planning Policy (Housing for Seniors or People with a Disability) 2004.*

16. Site compatibility certificates for infrastructure, schools or TAFE establishments

There is not a valid site compatibility certificate (infrastructure) or site compatibility certificate (schools or TAFE establishments), of which the council is aware, in respect of proposed development on the land.

17. Site compatibility certificate and conditions for affordable rental housing

(a) There is not a current site compatibility certificate (affordable rental housing), of which the council is aware, in respect of proposed development on the land.

(b) There are not terms of a kind referred to in clause 17 (1) or 38 (1) of *State Environmental Planning Policy (Affordable Rental Housing) 2009* that have been imposed as a condition of consent to a development application in respect of the land.

18. Paper subdivision information

There is no current paper subdivision, of which council is aware, in respect of this land according to Part 16C of the *Environmental Planning and Assessment Regulation 2000.*

19. Site verification certificates

There is no current site verification certificate, of which council is aware, in respect of the land according to Part 4AA of the *State Environmental Planning Policy (Mining, Petroleum Production and Extractive Industries) 2007.*

20. Loose-fill asbestos insulation

The residential dwelling erected on this land has not been identified in the Loose-Fill Asbestos Insulation Register as containing loose-fill asbestos ceiling insulation.

This clause applies to residential premises (within the meaning of Division 1A of part 8 of the Home Building Act 1989) that are listed in the register that is required to be maintained under that Division.

Contact NSW Fair Trading for more information.

21 Affected building notices and building product rectification orders

1) There is not an affected building notice of which the council is aware that is in force in respect of the land.
2) There is not a building product rectification order of which the council is aware that is in force in respect of the land and has not been fully complied with, and
3) There is not a notice of intention to make a building product rectification order of which the council is aware has been given in respect of the land and is outstanding.

In this clause:

affected building notice has the same meaning as in Part 4 of the *Building Products (Safety) Act 2017*.
building product rectification order has the same meaning as in the *Building Products (Safety) Act 2017*.

Additional matters under the Contaminated Land Management Act 1997

Note. The following matters are prescribed by section 59 (2) of the *Contaminated Land Management Act 1997* as additional matters to be specified in a planning certificate:

(a) the land to which the certificate relates is not significantly contaminated land within the meaning of that Act

(b) the land to which the certificate relates is not subject to a management order within the meaning of that Act

(c) the land to which the certificate relates is not the subject of an approved voluntary management proposal within the meaning of that Act

(d) the land to which the certificate relates is not subject to an ongoing maintenance order within the meaning of that Act

(e) the land to which the certificate relates is not the subject of a site audit statement

If contamination is identified above please contact the Environmental Protection Authority (EPA) for further information.

Planning Certificate – Part 5

ePLC2021/4879

The following is information provided in good faith under the provisions of Section 10.7(5) of the *Environmental Planning and Assessment Act 1979* (as amended – formerly Section 149) and lists relevant matters affecting the land of which Council is aware. The Council shall not incur any liability in respect of any such advice.

Persons relying on this certificate should read the environmental planning instruments referred to in this certificate.

Company Title Subdivision

Clause 4.1 of the *Pittwater Local Environmental Plan 2014*, *Warringah Local Environmental Plan 2011* or *Manly Local Environmental Plan 2013* provides that land may not be subdivided except with the consent of the Council. This includes subdivision by way of company title schemes. Persons considering purchasing property in the Northern Beaches local government area the subject of a company title scheme are advised to check that the land has been subdivided with the consent of the Council.

District Planning

Under the Greater Sydney Regional Plan – A Metropolis of Three Cities 2018, the Greater Sydney Commission sets a planning framework for a metropolis of three cities across Greater Sydney which reach across five Districts. Northern Beaches is located within the 'Eastern Harbour City' area and is in the North District which forms a large part of the Eastern Harbour City. The North District Plan sets out planning priorities and actions for the growth of the North District, including Northern Beaches. Northern Beaches Council's Local Strategic Planning Statement gives effect to the District Plan based on local characteristics and opportunities and Council's own priorities in the community. The Local Strategic Planning Statement came into effect on 26 March 2020.

Council Resolution To Amend Environmental Planning Instrument

The following instrument or resolution of Council proposes to vary the provisions of an environmental planning instrument, other than as referred to in the Planning Certificate – Part 2:

Nil

Additional Information Applying To The Land

Additional information, if any, relating to the land the subject of this certificate:

Nil

General Information

Tree Preservation and Management Order
Tree preservation and Management order applies to the subject land

Ray Brownlee PSM
Chief Executive Officer

21/06/2021

APPENDIX H

GROUNDWATER BORE SEARCH

WaterNSW
Work Summary

GW019148

Licence: 10WA108107 **Licence Status:** CURRENT

Authorised Purpose(s): WASTE DISPOSAL
Intended Purpose(s): WASTE DISPOSAL

Work Type: Bore open thru rock
Work Status:
Construct.Method: Cable Tool
Owner Type: Private

Commenced Date: **Final Depth:** 60.90 m
Completion Date: 01/01/1961 **Drilled Depth:** 61.00 m

Contractor Name: (None)
Driller:
Assistant Driller:

Property: N/A NSW **Standing Water Level (m):**
GWMA: 603 - SYDNEY BASIN **Salinity Description:**
GW Zone: - **Yield (L/s):**

Site Details

Site Chosen By:

	County	Parish	Cadastre
Form A:	CUMBERLAND	NARRABEEN	17
Licensed:	CUMBERLAND	NARRABEEN	Whole Lot 13//752046

Region: 10 - Sydney South Coast **CMA Map:** 9130-1S
River Basin: 212 - HAWKESBURY RIVER **Grid Zone:** **Scale:**
Area/District:

Elevation: 0.00 m (A.H.D.) **Northing:** 6274200.000 **Latitude:** 33°39'37.9"S
Elevation Source: (Unknown) **Easting:** 343174.000 **Longitude:** 151°18'30.9"E

GS Map: - **MGA Zone:** 56 **Coordinate Source:** GD.,PR. MAP

Construction

Negative depths indicate Above Ground Level; C-Cemented; SL-Slot Length; A-Aperture; GS-Grain Size; Q-Quantity; PL-Placement of Gravel Pack; PC-Pressure Cemented; S-Sump; CE-Centralisers

Hole	Pipe	Component	Type	From (m)	To (m)	Outside Diameter (mm)	Inside Diameter (mm)	Interval	Details
1	1	Casing		0.00	50.40	127			

Water Bearing Zones

From (m)	To (m)	Thickness (m)	WBZ Type	S.W.L. (m)	D.D.L. (m)	Yield (L/s)	Hole Depth (m)	Duration (hr)	Salinity (mg/L)
50.20	53.20	3.00	(Unknown)	24.30					

Drillers Log

From (m)	To (m)	Thickness (m)	Drillers Description	Geological Material	Comments
0.00	2.74	2.74	Soil Made Ground	Soil	
2.74	8.53	5.79	Sandstone White	Sandstone	
8.53	27.43	18.90	Shale Grey	Shale	
27.43	35.35	7.92	Rock Red	Rock	
35.35	48.76	13.41	Shale Grey	Shale	
48.76	50.29	1.53	Basalt	Basalt	
50.29	53.34	3.05	Shale Sandy	Shale	
53.34	53.94	0.60	Shale Black Hard Slatey	Shale	

53.94	54.55	0.61	Basalt	Basalt	
54.55	60.96	6.41	Shale Sandy Hard Bands	Shale	
50.29	53.34	3.05	Sandstone Water Supply	Sandstone	

Remarks

24/11/1981: LOT 13 QUEENS PARADE NEWPORT

***** End of GW019148 *****

Warning To Clients: This raw data has been supplied to the WaterNSW by drillers, licensees and other sources. WaterNSW does not verify the accuracy of this data. The data is presented for use by you at your own risk. You should consider verifying this data before relying on it. Professional hydrogeological advice should be sought in interpreting and using this data.

WaterNSW

Groundwater (Telemetered data)

favourites | search | download sites | find a site

⊞ Real Time Data - Bores

All Groundwater Site details

search | download sites | find a site | search by licence

⊞ All Groundwater Map

Meteorology

favourites | search | download sites | find a site

⊞ Real Time Data - Weather Stations

Hunter Integrated Telemetry System

Hunter Integrated Telemetry Syste...


All Groundwater Site Details

ALL GROUNDWATER MAP

bookmark this page

All data times are Eastern Standard Time

Map | Info

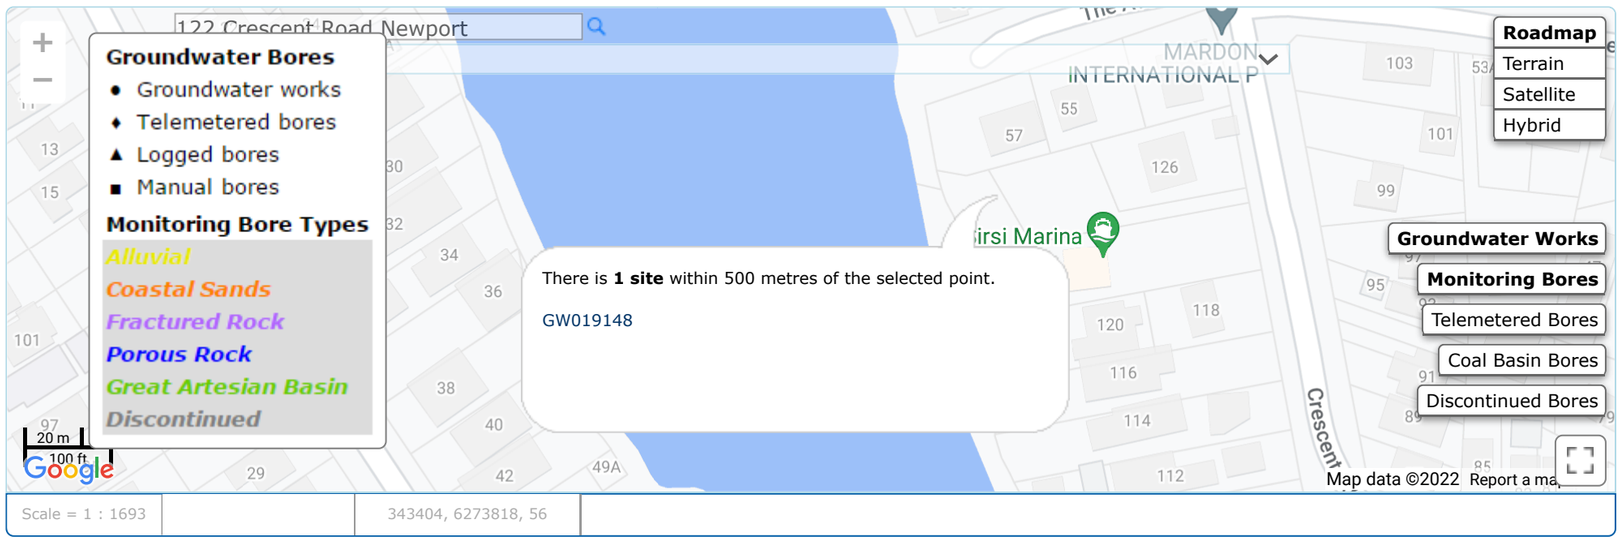

contact WaterNSW

APPENDIX I

LOCAL METEOROLOGY



Australian Government
Bureau of Meteorology

Climate Data Online

Use either the Text search OR the Map search to find local weather stations.

You can get daily and monthly statistics, historical weather observations, rainfall, temperature and solar tables, graphs and data.

Related information

- For additional data types, or specifc dates and localities go to: Weather Station Directory
- For weather station lists: Filter and download station lists

Text search

Select your data type, your location, then select from the list of stations.
If you prefer to see the station locations, use the map search instead.

Help

1: Selected: Monthly rainfall

Data about: Rainfall

Type of data:

Observations	Statistics
○ Daily ◉ Monthly	○ Daily ○ Monthly

Monthly rainfall data and graphs for all available years.

2: Select a weather station in the area of interest

Parramatta [Find]

OR - search by [Position]

Matching towns (click one to select it)

Parramatta, NSW, 33.82°S, 151.00°E
Parramatta East, NSW, 33.82°S, 151.02°E
Parramatta Park, QLD, 16.92°S, 145.76°E
North Parramatta, NSW, 33.80°S, 151.02°E

More information:
Geoscience Australia
(opens new window)


Nearest Bureau stations (click one to select it)

☑ Only show open stations (may no longer report all data types)

066124 Parramatta North (Masons Drive) NSW (3.5km away
067111 North Parramatta (Burnside Homes) NSW (3.5km aw
067017 Greystanes (Bathurst Street) NSW (5.6km away)
067109 Baulkham Hills Eucalyptus Ct NSW (6.0km away)
067112 North Rocks (Muirfield Golf Club) NSW (6.1km away)

More information:
for the selected station
(opens new window)

Data available for the selected station

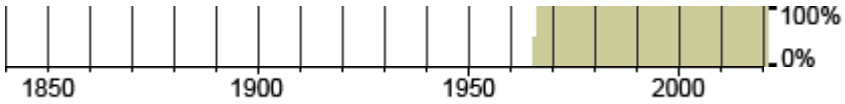

3: Get the data


Station number 066124 Get Data (Opens in new window) Save | Clear

Don't clear this number Note, most stations do not collect all data types. Searching will ensure relevant stations.

Map search

Select your data type, then click green station dots for linked information.

Home Go to Bookmark

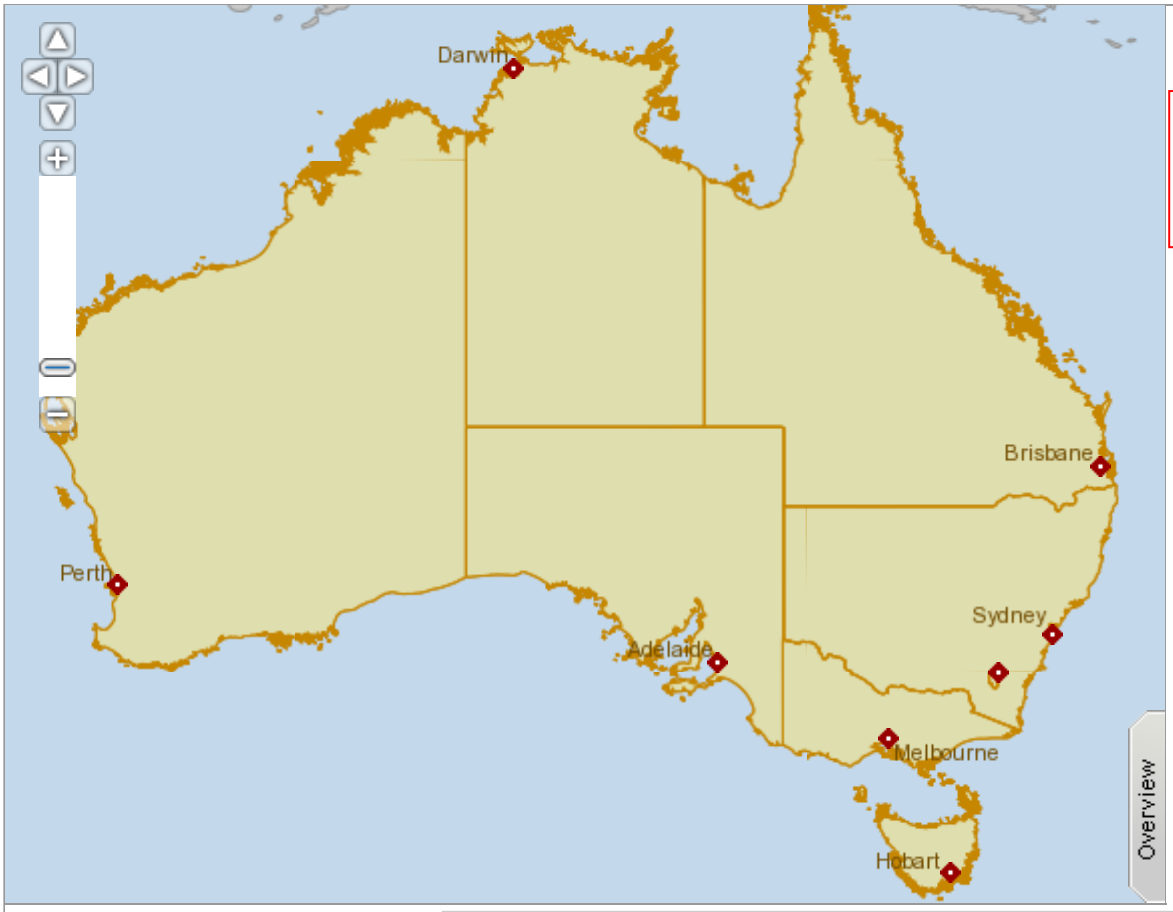

Data

I would like

- Select a data type -

Zoom to

Enter location

Search

Start again

0 400 800 km

0.00°, 0.00°

Disclaimer

Search for and get data from weather stations.

Tip: First use the **Data type** selector to choose the information you want.

This page was created at **12:14 on Monday 26 September 2022 (AEST)**

© Copyright Commonwealth of Australia 2022, Bureau of Meteorology (ABN 92 637 533 532) | CRICOS Provider 02015K | Disclaimer | Privacy | Accessibility

Australian Government
Bureau of Meteorology

Monthly rainfall

The Monthly rainfall is the total of all available Daily rainfall for the month. Observations of Daily rainfall are nominally made at 9 am local clock time and record the total for the previous 24 hours. Rainfall includes all forms of precipiation that reach the ground, such as rain, drizzle, hail and snow.
About monthly rainfall

Station: Parramatta North (Masons Drive) **Number:** 66124 **Opened:** 1965 **Now:** Open
Lat: 33.79° S **Lon:** 151.02° E **Elevation:** 55 m

Key: Units are millimetres. *12.3* = Not quality controlled.
Period for calculating statistics: (•) **All years** ( ) **1961-1990**

Year	Jan	Feb	Mar	Apr	May	Jun	Jul	Aug	Sep	Oct	Nov	Dec	Annual
1965								13.9	66.0	186.9	14.5	31.0	
1966	17.2	111.8	94.9	100.1	35.1	96.7	9.7	44.9	48.1	47.1	121.7	97.1	824.4
1967	148.7	212.4	226.0	22.7	21.8	197.0	12.0	171.4	49.0	66.0	55.2	12.9	1195.1
1968	173.2	12.2	153.9	19.2	94.3	4.6	33.3	31.5	4.6	0.6	18.4	111.8	657.6
1969	34.9	204.6	92.4	148.8	29.0	107.9	37.1	125.5	55.2	52.7	235.6	42.5	1166.2
1970	106.6	39.0	79.8	31.8	16.6	22.5	0.0	23.2	232.5	19.4	119.1	271.2	961.7
1971	88.3	140.8	66.8	43.0	70.3	17.0	16.2	33.4	64.0	1.0	64.6	143.0	748.4
1972	294.6	81.5	174.5	78.2	45.0	67.7	1.6	36.0	15.3	197.3	50.8	19.4	1061.9
1973	100.2	234.0	34.1	38.0	21.6	40.8	75.1	51.9	38.6	141.2	102.2	46.8	924.5
1974	120.5	82.0	187.4	166.6	150.8	117.4	4.6	57.8	28.6	55.2	63.8	6.2	1040.9
1975	29.6	133.8	150.8	73.4	8.6	181.6	146.4	16.2	25.8	91.4	35.4	10.2	903.2
1976	248.4	192.4	253.0	17.2	15.6	76.0	88.0	6.0	35.6	162.8	65.4	18.2	1178.6
1977	51.5	108.5	132.8	7.0	105.9	82.6	0.6	10.2	41.2	8.5	22.4	49.8	621.0
1978	312.5	13.0	311.2	90.8	98.0	294.3	8.8	17.4	64.6	66.0	136.8	65.6	1479.0
1979	54.6	21.2	69.8	24.4	88.0	105.6	9.6	9.4	19.8	31.0	68.6	11.2	513.2
1980	120.0	86.0	36.0	7.4	116.6	46.0	32.2	6.2	7.6	39.5	52.2	61.2	610.9
1981	77.6	195.0	21.6	157.0	105.7	24.8	33.6	7.2	4.0	154.1	132.0	79.1	991.7
1982	91.2	23.8	176.0	8.3	2.0	43.8	36.1	6.8	150.8	47.4	8.0	19.6	613.8
1983	29.2	56.3	270.5	76.7	114.1	62.4	31.2	24.6	74.5	154.4	28.1	88.7	1010.7
1984	182.7	113.8	121.1	85.0	69.1	68.8	157.6	14.1	34.3	37.0	201.2	76.9	1161.6
1985	6.8	42.1	44.9	230.8	119.5	99.2	45.4	17.9	45.2	151.0	93.9	80.7	977.4
1986	185.8	46.4	7.5	34.3	19.4	9.0	23.0	440.4	45.1	31.7	208.0	19.1	1069.7
1987	48.6	32.0	152.1	35.3	45.9	57.9	50.2	242.4	5.7	193.6	109.3	86.7	1059.7
1988	158.4	137.2	95.1	476.4	198.1	49.2	165.6	40.6	98.4	0.2	143.6	147.2	1710.0
1989	113.4	53.0	137.0	291.9	124.6	179.0	22.7	35.6	0.4	11.4	35.5	65.2	1069.7

Year	Jan	Feb	Mar	Apr	May	Jun	Jul	Aug	Sep	Oct	Nov	Dec	Annual
1990	90.7	673.0	125.9	255.0	100.1	21.6	55.6	200.1	81.1	50.9	26.0	33.1	1713.1
1991	120.3	55.3	13.7	36.1	36.9	374.4	77.7	6.8	24.8	16.9	40.2	157.4	960.5
1992	70.9	394.7	73.9	84.2	35.8	63.8	8.5	12.5	29.2	57.7	138.4	152.9	1122.5
1993	68.8	55.0	88.1	43.6	12.6	29.8	56.9	36.9	61.0	40.8	81.8	33.1	608.4
1994	20.2	91.6	115.5	82.5	15.3	48.9	16.5	4.7	22.4	24.8	56.8	65.5	564.7
1995	112.5	45.4	207.9	23.2	147.4	47.4	1.2	0.0	193.4	33.4	101.5	95.0	1008.3
1996	160.4	59.5	37.8	58.0	135.9	46.2	69.8	113.3	77.4	28.0	82.6	48.1	917.0
1997	193.5	149.4	16.1	3.2	39.5	60.1	56.9	4.7	96.9	56.0	32.2	24.2	732.7
1998	92.5	39.7	17.6	199.4	228.5	82.8	69.1	263.6	35.8	31.7	69.7	55.5	1185.9
1999	184.1	185.1	38.1	151.5	45.0	39.9	150.8	43.5	27.3	146.9	85.8		
2000	38.0	12.4	254.4	54.3	32.4	38.1	27.2	13.3	31.0	66.0	177.4	84.4	828.9
2001	143.9	185.5	105.4	56.5	129.9	8.2	80.2	41.4	23.7	40.9	66.5	42.2	924.3
2002	76.7		103.1	18.8	66.8	17.7	13.4	15.6	11.0	9.8	45.6	84.9	
2003	13.9	106.1	83.4	96.2	250.0	47.8	33.9	29.6	5.9	81.2	81.6	78.2	907.8
2004	41.9	111.9	48.7	34.8	9.2	4.7	27.5	50.2	32.4	236.9	59.2	56.4	713.8
2005	89.4	140.6	68.5	25.4	36.0	74.1	33.8	3.3	50.7	54.3	146.4	23.9	746.4
2006	110.4	68.4	33.3	4.2	11.7	107.8	64.1	48.0	192.2	8.2	45.6	67.2	761.1
2007	21.7	209.2	63.5	115.9	15.4	370.8	35.8	113.8	53.8	27.8	176.6	175.2	1379.5
2008	78.6	239.4	65.6	133.3	5.2	101.2	38.6	32.6	88.5	61.8	78.2	67.0	990.0
2009	21.0	152.4	79.9	133.2	95.8	54.4	37.0	5.0	23.6	142.2	12.2	64.2	820.9
2010	30.4	244.4	71.9	31.6	85.6	122.0	40.2	22.2	39.8	88.2	114.8	90.0	981.1
2011	51.2	19.8	133.0	136.8	132.4	69.2	132.1	55.0	102.8	33.6	139.8	136.0	1141.7
2012	169.6	161.2	209.2	176.4	18.6	169.4	29.6	9.8	26.6	30.6	42.2	38.6	1081.8
2013	115.4	147.8	87.2	69.2	44.2	185.2	19.4	10.0	17.4	14.6	174.2	35.6	920.2
2014	22.2	67.4	123.8	47.2	9.0	31.2	17.8	185.0	35.6	74.4	34.8	244.0	892.4

Year	Jan	Feb	Mar	Apr	May	Jun	Jul	Aug	Sep	Oct	Nov	Dec	Annual
2015	138.6	62.4	40.6	406.5	81.4	60.0	37.8	*39.6*	*33.6*	*46.0*	*121.0*	*65.0*	*1132.5*
2016	*318.6*	*9.2*	*46.6*	*30.6*	*9.6*	*324.2*	*83.6*	*111.8*	*55.8*	*19.2*	*29.2*	*77.2*	*1115.6*

Year	Jan	Feb	Mar	Apr	May	Jun	Jul	Aug	Sep	Oct	Nov	Dec	Annual
2017	*45.0*	*142.8*	*324.0*	*36.8*	*8.2*	*191.2*	*0.2*	*22.4*	*0.4*	*45.6*	*35.4*	*46.2*	*898.2*
2018	*29.2*	*102.6*	*86.4*	*13.9*	*8.8*	*73.0*	*3.4*	*8.2*	*31.0*	*194.0*	*84.0*	*87.8*	*722.3*
2019	*52.2*	*90.0*	*225.6*	*13.6*	*13.0*	*89.8*	*30.0*	*54.0*	*1.0*	*38.2*	*23.6*	*1.0*	*632.0*
2020	*67.0*	*429.6*	*110.2*	*31.8*	*78.6*	*35.8*	*147.2*	*66.2*	*29.6*	*89.8*	*46.6*	*111.2*	*1243.6*
2021	*55.8*	*113.8*	*365.6*	*7.0*	*67.4*	*46.0*	*19.0*	*76.8*	*35.2*	*64.2*	*174.4*	*66.8*	*1092.0*
2022	*147.8*	*253.0*	*554.2*	*147.6*	*91.4*	*2.8*	*338.6*	*32.6*					

1965 Go View a year of daily data

Summary statistics for all years

Statistic	Jan	Feb	Mar	Apr	May	Jun	Jul	Aug	Sep	Oct	Nov	Dec	Annual
Mean	101.5	128.4	124.7	88.1	66.9	89.3	50.8	55.5	49.6	68.5	84.4	72.7	968.3
Lowest	6.8	9.2	7.5	3.2	2.0	2.8	0.0	0.0	0.4	0.2	8.0	1.0	513.2
5th %ile	19.6	12.9	17.3	7.0	8.5	7.5	1.1	4.7	3.4	6.8	17.6	10.9	610.0
10th %ile	22.0	22.5	33.8	11.5	9.1	17.4	4.1	6.1	5.8	10.8	25.0	18.6	624.3
Median	89.4	107.3	94.9	54.3	45.0	62.4	33.8	32.0	35.6	47.4	68.6	65.3	969.6
90th %ile	184.8	236.7	253.6	185.6	133.8	187.6	137.8	139.3	97.5	157.8	174.3	145.1	1192.3
95th %ile	257.6	288.4	313.8	262.4	160.3	300.3	152.2	206.4	159.1	193.7	182.2	161.9	1414.3
Highest	318.6	673.0	554.2	476.4	250.0	374.4	338.6	440.4	232.5	236.9	235.6	271.2	1713.1

Data within the table which are in italics represent observations which have not been fully quality controlled, a process which may take a number of months to complete. While these data may be correct, you should exercise caution in their use.

Gaps occur in the table where there are missing valid daily observations within the month. This is frequently associated with the observer being unavailable (where observations are undertaken manually), a failure in the observing equipment, or when an event has produced suspect data.

Product Code: IDCJAC0001 reference: 89526340

COPYRIGHT

The copyright for any data is held in the Commonwealth of Australia and the purchaser shall give acknowledgement of the source in reference to the data. Apart from dealings under the Copyright Act, 1968, the purchaser shall not reproduce, modify or supply (by sale or otherwise) these data without written permission. If you need more information, you can contact us via the Climate Data & Information links at: http://www.bom.gov.au/inside/contacts.shtml

LIABILITY

While every effort is made to supply the best data available this may not be possible in all cases. We do not give any warranty, nor accept any liability in relation to the information given, except that liability (if any), that is required by law.

Page created: Mon 26 Sep 2022 12:21:47 PM AEST

This page was created at **on**

© Copyright Commonwealth of Australia , Bureau of Meteorology (ABN 92 637 533 532) | Disclaimer | Privacy | Accessibility

APPENDIX J

BOREHOLE LOGS

BOREHOLE NUMBER BH01

Logo Aargus

CLIENT Essex Develop **PROJECT NAME** Detailed Site Investigation

PROJECT NUMBER ES8722 **PROJECT LOCATION** 122A Crescent Road, Newport

DATE STARTED 19/1/23 **COMPLETED** 19/1/23 **R.L. SURFACE** _____ **DATUM** _____

DRILLING CONTRACTOR Aargus Pty Ltd **SLOPE** 90° **BEARING** ---

EQUIPMENT Hand auger **HOLE LOCATION** See Figure 5 Borehole locations

HOLE SIZE 50mm **LOGGED BY** SK **CHECKED BY** MK

NOTES Depths to lithogical units and contacts are approximate

Method	Water	RL (m)	Depth (m)	Graphic Log	Classification Symbol	Material Description	Samples Tests Remarks	Additional Observations
Concrete Corer						Concrete		No staining; No hydrocarbon odours; No ACM observed
HA						Gravel		No staining; No hydrocarbon odours; No ACM observed
						Clayey Sand, coarse grained, dark brown, grey, black		No staining; No hydrocarbon odours; No ACM observed
			0.5		CH	Silty Sandy CLAY, high plasticity, pale brown, grey		No staining; No hydrocarbon odours; No ACM observed
						Borehole BH01 terminated at 0.7m		
			1.0					

BOREHOLE NUMBER BH02

Logo

Aargus

CLIENT Essex Develop **PROJECT NAME** Detailed Site Investigation

PROJECT NUMBER ES8722 **PROJECT LOCATION** 122A Crescent Road, Newport

DATE STARTED 19/1/23 **COMPLETED** 19/1/23 **R.L. SURFACE** **DATUM**

DRILLING CONTRACTOR Aargus Pty Ltd **SLOPE** 90° **BEARING** ---

EQUIPMENT Hand auger **HOLE LOCATION** See Figure 5 Borehole locations

HOLE SIZE 50mm **LOGGED BY** SK **CHECKED BY** MK

NOTES Depths to lithogical units and contacts are approximate

Method	Water	RL (m)	Depth (m)	Graphic Log	Classification Symbol	Material Description	Samples Tests Remarks	Additional Observations
Concrete Corer			0.5			Concrete		No staining; No hydrocarbon odours; No ACM observed
						Borehole BH02 terminated at 0.5m		Refusal on concrete or bedrock
			1.0					

BOREHOLE NUMBER BH03

Logo

Aargus

CLIENT Essex Develop **PROJECT NAME** Detailed Site Investigation

PROJECT NUMBER ES8722 **PROJECT LOCATION** 122A Crescent Road, Newport

DATE STARTED 19/1/23 **COMPLETED** 19/1/23 **R.L. SURFACE** **DATUM**

DRILLING CONTRACTOR Aargus Pty Ltd **SLOPE** 90° **BEARING** ---

EQUIPMENT Hand auger **HOLE LOCATION** See Figure 5 Borehole locations

HOLE SIZE 50mm **LOGGED BY** SK **CHECKED BY** MK

NOTES Depths to lithogical units and contacts are approximate

Method	Water	RL (m)	Depth (m)	Graphic Log	Classification Symbol	Material Description	Samples Tests Remarks	Additional Observations
Concrete Corer						Concrete		No staining; No hydrocarbon odours; No ACM observed
HA			0.5			Gravel		No staining; No hydrocarbon odours; No ACM observed
						Clayey Sand, coarse grained, dark brown, grey, black		No staining; No hydrocarbon odours; No ACM observed
					CH	Silty Sandy CLAY, high plasticity, pale brown, grey		No staining; No hydrocarbon odours; No ACM observed
			1.0			Borehole BH03 terminated at 0.9m		

BOREHOLE NUMBER BH04

Logo Aargus

CLIENT Essex Develop **PROJECT NAME** Detailed Site Investigation

PROJECT NUMBER ES8722 **PROJECT LOCATION** 122A Crescent Road, Newport

DATE STARTED 19/1/23 **COMPLETED** 19/1/23 **R.L. SURFACE** **DATUM**

DRILLING CONTRACTOR Aargus Pty Ltd **SLOPE** 90° **BEARING** ---

EQUIPMENT Hand auger **HOLE LOCATION** See Figure 5 Borehole locations

HOLE SIZE 50mm **LOGGED BY** SK **CHECKED BY** MK

NOTES Depths to lithogical units and contacts are approximate

Method	Water	RL (m)	Depth (m)	Graphic Log	Classification Symbol	Material Description	Samples Tests Remarks	Additional Observations
Concrete Corer			0.5			Concrete		No staining; No hydrocarbon odours; No ACM observed
						Borehole BH04 terminated at 0.5m		Refusal on concrete or bedrock
			1.0					

BOREHOLE NUMBER BH05

Logo

Aargus

CLIENT Essex Develop **PROJECT NAME** Detailed Site Investigation

PROJECT NUMBER ES8722 **PROJECT LOCATION** 122A Crescent Road, Newport

DATE STARTED 19/1/23 **COMPLETED** 19/1/23 **R.L. SURFACE** **DATUM**

DRILLING CONTRACTOR Aargus Pty Ltd **SLOPE** 90° **BEARING** ---

EQUIPMENT Hand auger **HOLE LOCATION** See Figure 5 Borehole locations

HOLE SIZE 50mm **LOGGED BY** SK **CHECKED BY** MK

NOTES Depths to lithogical units and contacts are approximate

Method	Water	RL (m)	Depth (m)	Graphic Log	Classification Symbol	Material Description	Samples Tests Remarks	Additional Observations
Concrete Corer						Concrete		No staining; No hydrocarbon odours; No ACM observed
HA						Gravel		No staining; No hydrocarbon odours; No ACM observed
						Clayey Sand, coarse grained, dark brown, grey, black		No staining; No hydrocarbon odours; No ACM observed
			0.5		CH	Silty Sandy CLAY, high plasticity, pale brown, grey		No staining; No hydrocarbon odours; No ACM observed
						Borehole BH05 terminated at 0.7m		
			1.0					

BOREHOLE NUMBER BH06

Logo

Aargus

CLIENT Essex Develop **PROJECT NAME** Detailed Site Investigation

PROJECT NUMBER ES8722 **PROJECT LOCATION** 122A Crescent Road, Newport

DATE STARTED 19/1/23 **COMPLETED** 19/1/23 **R.L. SURFACE** **DATUM**

DRILLING CONTRACTOR Aargus Pty Ltd **SLOPE** 90° **BEARING** ---

EQUIPMENT Hand auger **HOLE LOCATION** See Figure 5 Borehole locations

HOLE SIZE 50mm **LOGGED BY** SK **CHECKED BY** MK

NOTES Depths to lithogical units and contacts are approximate

Method	Water	RL (m)	Depth (m)	Graphic Log	Classification Symbol	Material Description	Samples Tests Remarks	Additional Observations
Concrete Corer			0.5			Concrete		No staining; No hydrocarbon odours; No ACM observed
						Borehole BH06 terminated at 0.5m		Refusal on concrete or bedrock
			1.0					

Logo

Aargus

BOREHOLE NUMBER BH07

CLIENT Essex Develop **PROJECT NAME** Detailed Site Investigation

PROJECT NUMBER ES8722 **PROJECT LOCATION** 122A Crescent Road, Newport

DATE STARTED 19/1/23 **COMPLETED** 19/1/23 **R.L. SURFACE** **DATUM**

DRILLING CONTRACTOR Aargus Pty Ltd **SLOPE** 90° **BEARING** ---

EQUIPMENT Hand auger **HOLE LOCATION** See Figure 5 Borehole locations

HOLE SIZE 50mm **LOGGED BY** SK **CHECKED BY** MK

NOTES Depths to lithogical units and contacts are approximate

Method	Water	RL (m)	Depth (m)	Graphic Log	Classification Symbol	Material Description	Samples Tests Remarks	Additional Observations
Concrete Corer			0.5			Concrete		No staining; No hydrocarbon odours; No ACM observed
						Borehole BH07 terminated at 0.5m		Refusal on concrete or bedrock
			1.0					

BOREHOLE NUMBER BH08

Logo

Aargus

CLIENT Essex Develop **PROJECT NAME** Detailed Site Investigation

PROJECT NUMBER ES8722 **PROJECT LOCATION** 122A Crescent Road, Newport

DATE STARTED 19/1/23 **COMPLETED** 19/1/23 **R.L. SURFACE** **DATUM**

DRILLING CONTRACTOR Aargus Pty Ltd **SLOPE** 90° **BEARING** ---

EQUIPMENT Hand auger **HOLE LOCATION** See Figure 5 Borehole locations

HOLE SIZE 50mm **LOGGED BY** SK **CHECKED BY** MK

NOTES Depths to lithogical units and contacts are approximate

Method	Water	RL (m)	Depth (m)	Graphic Log	Classification Symbol	Material Description	Samples Tests Remarks	Additional Observations
Concrete Corer						Concrete		No staining; No hydrocarbon odours; No ACM observed
HA			0.5		CL	Clayey Sand, coarse grained, dark brown, grey, black		No staining; No hydrocarbon odours; No ACM observed
						Borehole BH08 terminated at 0.5m		Refusal on concrete or bedrock
			1.0					

BOREHOLE NUMBER BH09

Logo

Aargus

CLIENT Essex Develop **PROJECT NAME** Detailed Site Investigation

PROJECT NUMBER ES8722 **PROJECT LOCATION** 122A Crescent Road, Newport

DATE STARTED 19/1/23 **COMPLETED** 19/1/23 **R.L. SURFACE** --- **DATUM** ---

DRILLING CONTRACTOR Aargus Pty Ltd **SLOPE** 90° **BEARING** ---

EQUIPMENT Hand auger **HOLE LOCATION** See Figure 5 Borehole locations

HOLE SIZE 50mm **LOGGED BY** SK **CHECKED BY** MK

NOTES Depths to lithogical units and contacts are approximate

Method	Water	RL (m)	Depth (m)	Graphic Log	Classification Symbol	Material Description	Samples Tests Remarks	Additional Observations
Concrete Corer						Concrete		No staining; No hydrocarbon odours; No ACM observed
HA			0.5			Gravel		No staining; No hydrocarbon odours; No ACM observed
						Borehole BH09 terminated at 0.5m		Refusal on concrete or bedrock
			1.0					

APPENDIX K

REGULATORY CRITERIA

Table 1: CT1 & CT2 values for classifying waste by chemical assessment without the TCLP test

For disposal requirements for organic and inorganic chemical contaminants not listed below, contact the EPA. Aluminium, barium, boron, chromium (0 and III oxidation states), cobalt, copper, iron, manganese, vanadium and zinc have not been listed with values in this table and need not be tested for.

	Maximum values of *specific contaminant concentration* (SCC) for classification without TCLP		
	General solid waste[1]	Restricted solid waste	
Contaminant	**CT1 (mg/kg)**	**CT2 (mg/kg)**	**CAS Registry Number**
Arsenic	100	400	
Benzene	10	40	71-43-2
Benzo(a)pyrene[2]	0.8	3.2	50-32-8
Beryllium	20	80	
Cadmium	20	80	
Carbon tetrachloride	10	40	56-23-5
Chlorobenzene	2,000	8,000	108-90-7
Chloroform	120	480	67-66-3
Chlorpyrifos	4	16	2921-88-2
Chromium (VI)[3]	100	400	
m-Cresol	4,000	16,000	108-39-4
o-Cresol	4,000	16,000	95-48-7
p-Cresol	4,000	16,000	106-44-5
Cresol (total)	4,000	16,000	1319-77-3
Cyanide (amenable)[4]	70	280	
Cyanide (total)	320	1,280	
2,4-D	200	800	94-75-7
1,2-Dichlorobenzene	86	344	95-50-1
1,4-Dichlorobenzene	150	600	106-46-7
1,2-Dichloroethane	10	40	107-06-2
1,1-Dichloroethylene	14	56	75-35-4
Dichloromethane	172	688	75-09-2
2,4-Dinitrotoluene	2.6	10.4	121-14-2
Endosulfan[5]	60	240	See below[5]
Ethylbenzene	600	2,400	100-41-4
Fluoride	3,000	12,000	
Fluroxypyr	40	160	69377-81-7
Lead	100	400	

Contaminant	Maximum values of *specific contaminant concentration* (SCC) for classification without TCLP		CAS Registry Number
	General solid waste[1]	Restricted solid waste	
	CT1 (mg/kg)	CT2 (mg/kg)	
Mercury	4	16	
Methyl ethyl ketone	4,000	16,000	78-93-3
Moderately harmful pesticides[6] (total)	250	1,000	See below[6]
Molybdenum	100	400	
Nickel	40	160	
Nitrobenzene	40	160	98-95-3
C6–C9 petroleum hydrocarbons[7]	650	2,600	
C10–C36 petroleum hydrocarbons[7]	10,000	40,000	
Phenol (non-halogenated)	288	1,152	108-95-2
Picloram	60	240	1918-02-1
Plasticiser compounds[8]	20	80	See below[8]
Polychlorinated biphenyls[9]	<50	<50	1336-36-3
Polycyclic aromatic hydrocarbons (total)[10]	200	800	
Scheduled chemicals[11]	<50	<50	
Selenium	20	80	
Silver	100	400	
Styrene (vinyl benzene)	60	240	100-42-5
Tebuconazole	128	512	107534-96-3
1,2,3,4-Tetrachlorobenzene	10	40	634-66-2
1,1,1,2-Tetrachloroethane	200	800	630-20-6
1,1,2,2-Tetrachloroethane	26	104	79-34-5
Tetrachloroethylene	14	56	127-18-4
Toluene	288	1,152	108-88-3
1,1,1-Trichloroethane	600	2,400	71-55-6
1,1,2-Trichloroethane	24	96	79-00-5
Trichloroethylene	10	40	79-01-6
2,4,5-Trichlorophenol	8,000	32,000	95-95-4
2,4,6-Trichlorophenol	40	160	88-06-2
Triclopyr	40	160	55335-06-3

Contaminant	Maximum values of *specific contaminant concentration* (SCC) for classification without TCLP		CAS Registry Number
	General solid waste[1]	Restricted solid waste	
	CT1 (mg/kg)	CT2 (mg/kg)	
Vinyl chloride	4	16	75-01-4
Xylenes (total)	1,000	4,000	1330-20-7

Notes

1. Values are the same for general solid waste (putrescible) and general solid waste (non-putrescible).
2. There may be a need for the laboratory to concentrate the sample to achieve the TCLP limit value for benzo(a)pyrene with confidence.
3. These limits apply to chromium in the +6 oxidation state only.
4. Analysis for cyanide (amenable) is the established method for assessing potentially leachable cyanide. The EPA may consider other methods if it can be demonstrated that these methods yield the same information.
5. Endosulfan (CAS Registry Number 115-29-7) means the total of Endosulfan I (CAS Registry Number 959-98-8), Endosulfan II (CAS Registry Number 891-86-1) and Endosulfan sulfate (CAS Registry Number 1031-07-8).
6. The following moderately harmful pesticides are to be included in the total values specified:

Moderately harmful pesticides (total)			
Name	CAS Registry Number	Name	CAS Registry Number
Atrazine	1912-24-9	Imidacloprid	138261-41-3
Azoxystrobin	131860-33-8	Indoxacarb	173584-44-6
Bifenthrin	82657-04-3	Malathion (Maldison)	121-75-5
Brodifacoum	56073-10-0	Metalaxyl	57837-19-1
Carboxin	5234-68-4	Metalaxyl-M	70630-17-0
Copper naphthenate	1338-02-9	Methidathion	950-37-8
Cyfluthrin	68359-37-5	3-Methyl-4-chlorophenol	59-50-7
Cyhalothrin	68085-85-8	Methyl chlorpyrifos	5598-13-0
Cypermethrin	52315-07-08	N-Methyl pyrrolidone	872-50-4
Deltamethrin	52918-63-5	2-octylthiazol-3-one	26530-20-1
Dichlofluanid	1085-98-9	Oxyfluorfen	42874-03-3
Dichlorvos	62-73-7	Paraquat dichloride	1910-42-5
Difenoconazole	119446-68-3	Parathion methyl	298-00-0
Dimethoate	60-51-5	Permethrin	52645-53-1
Diquat dibromide	85-00-7	Profenofos	41198-08-7
Emamectin benzoate	137515-75-4 & 155569-91-8	Prometryn	7287-19-6
Ethion	563-12-2	Propargite	2312-35-8
Fenthion	55-38-9	Pentachloronitrobenzene (Quintozene)	82-68-8
Fenitrothion	122-14-5	Simazine	122-34-9
Fipronil	120068-37-3	Thiabendazole	148-79-8

Moderately harmful pesticides (total)			
Name	**CAS Registry Number**	**Name**	**CAS Registry Number**
Fluazifop-P-butyl	79241-46-6	Thiamethoxam	153719-23-4
Fludioxonil	131341-86-1	Thiodicarb	59669-26-0
Glyphosate	1071-83-6	Thiram	137-26-8

7. Approximate range of petroleum hydrocarbon fractions: petrol C6–C9, kerosene C10–C18, diesel C12–C18, and lubricating oils above C18. Laboratory results are reported as four different fractions: C6–C9, C10–C14, C15–C28 and C29–C36. The results of total petroleum hydrocarbons (TPH) (C10–C36) analyses are reported as a sum of the relevant three fractions. Please note that hydrocarbons are defined as molecules that only contain carbon and hydrogen atoms. Prior to TPH (C10–C36) analysis, clean-up may be necessary to remove non-petroleum hydrocarbon compounds. Where the presence of other materials that will interfere with the analysis may be present, such as oils and fats from food sources, you are advised to treat the extract that has been solvent exchanged to hexane with silica gel as described in *USEPA Method 1664A* (USEPA 2000).
8. Plasticiser compounds means the total of di-2-ethyl hexyl phthalate (CAS Registry Number 117-81-7) and di-2-ethyl hexyl adipate (CAS Registry Number 103-23-1) contained within a waste.
9. Polychlorinated biphenyls must be managed in accordance with the EPA's polychlorinated biphenyl (PCB) chemical control order 1997, which is available on the EPA website at www.epa.nsw.gov.au/resources/pesticides/pcbcco1997.pdf.
10. The following polycyclic aromatic hydrocarbons (PAHs) are assessed as the total concentration of 16 USEPA Priority Pollutant PAHs, as follows:

Polycyclic aromatic hydrocarbons (total)			
PAH name	**CAS Registry Number**	**PAH name**	**CAS Registry Number**
Acenaphthene	83-32-9	Chrysene	218-01-9
Acenaphthylene	208-96-8	Dibenzo(a,h)anthracene	53-70-3
Anthracene	120-12-7	Fluoranthene	206-44-0
Benzo(a)anthracene	56-55-3	Fluorene	86-73-7
Benzo(a)pyrene	50-32-8	Indeno(1,2,3-cd)pyrene	193-39-5
Benzo(b)fluoranthene	205-99-2	Naphthalene	91-20-3
Benzo(ghi)perylene	191-24-2	Phenanthrene	85-01-8
Benzo(k)fluoranthene	207-08-9	Pyrene	129-00-0

11. Scheduled chemicals must be managed in accordance with the EPA's scheduled chemical wastes chemical control order 2004, which is available on the EPA website at www.epa.nsw.gov.au/resources/pesticides/scwcco2004.pdf.

    The following scheduled chemicals are to be included in the total values specified:

Scheduled chemicals (total)			
Name	**CAS Registry Number**	**Name**	**CAS Registry Number**
Aldrin	309-00-2	Heptachlor	76-44-8
Alpha-BHC	319-84-6	Heptachlor epoxide	1024-57-3
Beta-BHC	319-85-7	Hexachlorobenzene	118-74-1
Gamma-BHC (Lindane)	58-89-9	Hexachlorophene	70-30-4
Delta-BHC	319-86-8	Isodrin	465-73-6

Scheduled chemicals (total)			
Name	**CAS Registry Number**	**Name**	**CAS Registry Number**
Chlordane	57-74-9	Pentachlorobenzene	608-93-5
DDD	72-54-8	Pentachloronitrobenzene	82-68-8
DDE	72-55-9	Pentachlorophenol	87-86-5
DDT	50-29-3	1,2,4,5-Tetrachlorobenzene	95-94-3
Dieldrin	60-57-1	2,3,4,6-Tetrachlorophenol	58-90-2
Endrin	72-20-8	1,2,4-Trichlorobenzene	120-82-1
Endrin aldehyde	7421-93-4	2,4,5-Trichlorophenoxyacetic acid, salts and esters	93-76-5

Table 2: TCLP and SCC values for classifying waste by chemical assessment

For disposal requirements for organic and inorganic chemical contaminants not listed below, contact the EPA. Aluminium, barium, boron, chromium (0 and III oxidation states), cobalt, copper, iron, manganese, vanadium and zinc have not been listed with values in this table and need not be tested for.

Contaminant	Maximum values for *leachable concentration* and *specific contaminant concentration* when used together				CAS Registry Number
	General solid waste[1]		Restricted solid waste		
	Leachable concentration	Specific contaminant concentration	Leachable concentration	Specific contaminant concentration	
	TCLP1 (mg/L)	SCC1 (mg/kg)	TCLP2 (mg/L)	SCC2 (mg/kg)	
Arsenic	5.0[2]	500	20	2,000	
Benzene	0.5[2]	18	2	72	71-43-2
Benzo(a)pyrene[3]	0.04[4]	10	0.16	23	50-32-8
Beryllium	1.0[5]	100	4	400	
Cadmium	1.0[2]	100	4	400	
Carbon tetrachloride	0.5[2]	18	2	72	56-23-5
Chlorobenzene	100[2]	3,600	400	14,400	108-90-7
Chloroform	6[2]	216	24	864	67-66-3
Chlorpyrifos	0.2	7.5	0.8	30	2921-88-2
Chromium (VI)[6]	5[2]	1,900	20	7,600	
m-Cresol	200[2]	7,200	800	28,800	108-39-4
o-Cresol	200[2]	7,200	800	28,800	95-48-7
p-Cresol	200[2]	7,200	800	28,800	106-44-5
Cresol (total)	200[2]	7,200	800	28,800	1319-77-3
Cyanide (amenable)[7, 8]	3.5[7]	300	14	1,200	
Cyanide (total)[7]	16[7]	5,900	64	23,600	
2,4-D	10[2]	360	40	1,440	94-75-7
1,2-Dichlorobenzene	4.3[2]	155	17.2	620	95-50-1
1,4-Dichlorobenzene	7.5[2]	270	30	1,080	106-46-7
1,2-Dichloroethane	0.5[2]	18	2	72	107-06-2
1,1-Dichloroethylene	0.7[2]	25	2.8	100	75-35-4
Dichloromethane	8.6[2]	310	34.4	1,240	75-09-2
2,4-Dinitrotoluene	0.13[2]	4.68	0.52	18.7	121-14-2
Endosulfan[9]	3	108	12	432	See below[9]

Contaminant	Maximum values for *leachable concentration* and *specific contaminant concentration* when used together				CAS Registry Number
	General solid waste[1]		Restricted solid waste		
	Leachable concentration	Specific contaminant concentration	Leachable concentration	Specific contaminant concentration	
	TCLP1 (mg/L)	SCC1 (mg/kg)	TCLP2 (mg/L)	SCC2 (mg/kg)	
Ethylbenzene	30[10]	1,080	120	4,320	100-41-4
Fluoride	150[10]	10,000	600	40,000	
Fluroxypyr	2	75	8	300	69377-81-7
Lead	5[2]	1,500	20	6,000	
Mercury	0.2[2]	50	0.8	200	
Methyl ethyl ketone	200[2]	7,200	800	28,800	78-93-3
Moderately harmful pesticides[11](total)	N/A[12]	250	N/A[12]	1,000	See below[11]
Molybdenum	5[10]	1,000	20	4,000	
Nickel	2[10]	1,050	8	4,200	
Nitrobenzene	2[2]	72	8	288	98-95-3
C6–C9 petroleum hydrocarbons[13]	N/A[12]	650	N/A[12]	2,600	
C10–C36 petroleum hydrocarbons[13]	N/A[12]	10,000	N/A[12]	40,000	
Phenol (non-halogenated)	14.4[14]	518	57.6	2,073	108-95-2
Picloram	3	110	12	440	1918-02-1
Plasticiser compounds[15]	1	600	4	2,400	See below[15]
Polychlorinated biphenyls[12]	N/A[12]	< 50	N/A[12]	< 50	1336-36-3
Polycyclic aromatic hydrocarbons (total)[16]	N/A[12]	200	N/A[12]	800	
Scheduled chemicals[17]	N/A[12]	< 50	N/A[12]	< 50	See below[17]
Selenium	1[2]	50	4	200	
Silver	5.0[2]	180	20	720	
Styrene (vinyl benzene)	3[10]	108	12	432	100-42-5
Tebuconazole	6.4	230	25.6	920	107534-96-3
1,2,3,4-Tetrachlorobenzene	0.5	18	2	72	634-66-2

Contaminant	Maximum values for *leachable concentration* and *specific contaminant concentration* when used together				CAS Registry Number
	General solid waste[1]		Restricted solid waste		
	Leachable concentration	Specific contaminant concentration	Leachable concentration	Specific contaminant concentration	
	TCLP1 (mg/L)	SCC1 (mg/kg)	TCLP2 (mg/L)	SCC2 (mg/kg)	
1,1,1,2-Tetrachloroethane	10[2]	360	40	1,440	630-20-6
1,1,2,2-Tetrachloroethane	1.3[2]	46.8	5.2	187.2	79-34-5
Tetrachloroethylene	0.7[2]	25.2	2.8	100.8	127-18-4
Toluene	14.4[14]	518	57.6	2,073	108-88-3
1,1,1-Trichloroethane	30[2]	1,080	120	4,320	71-55-6
1,1,2-Trichloroethane	1.2[2]	43.2	4.8	172.8	79-00-5
Trichloroethylene	0.5[2]	18	2	72	79-01-6
2,4,5-Trichlorophenol	400[2]	14,400	1,600	57,600	95-95-4
2,4,6-Trichlorophenol	2[2]	72	8	288	88-06-2
Triclopyr	2	75	8	300	55335-06-3
Vinyl chloride	0.2[2]	7.2	0.8	28.8	75-01-4
Xylenes (total)	50[18]	1,800	200	7,200	1330-20-7

Notes

1. Values are the same for general solid waste (putrescible) and general solid waste (non- putrescible).
2. See *Hazardous Waste Management System: Identification and Listing of Hazardous Waste – Toxicity Characteristics Revisions, Final Rule* (USEPA 2012b) for TCLP levels.
3. There may be a need for the laboratory to concentrate the sample to achieve the TCLP limit value for benzo(a)pyrene with confidence.
4. Calculated from *Hazardous Waste: Identification and Listing* (USEPA 2012a).
5. Calculated from 'Beryllium' in *The Health Risk Assessment and Management of Contaminated Sites* (DiMarco & Buckett 1996).
6. These limits apply to chromium in the +6 oxidation state only.
7. Taken from the *Land Disposal Restrictions for Newly Identified and Listed Hazardous Wastes and Hazardous Soil: Proposed Rule* (USEPA 1993).
8. Analysis for cyanide (amenable) is the established method used to assess the potentially leachable cyanide. The EPA may consider other methods if it can be demonstrated that these methods yield the same information.
9. Endosulfan (CAS Registry Number 115-29-7) means the total of endosulfan I (CAS Registry Number 959-98-8), endosulfan II (CAS Registry Number 891-86-1) and endosulfan sulfate (CAS Registry Number 1031-07-8).
10. Calculated from *Australian Drinking Water Guidelines* (NHMRC 2011).
11. The following moderately harmful pesticides are to be included in the total values specified:

Moderately harmful pesticides (total)			
Name	**CAS Registry Number**	**Name**	**CAS Registry Number**
Atrazine	1912-24-9	Imidacloprid	138261-41-3
Azoxystrobin	131860-33-8	Indoxacarb	173584-44-6
Bifenthrin	82657-04-3	Malathion (Maldison)	121-75-5
Brodifacoum	56073-10-0	Metalaxyl	57837-19-1
Carboxin	5234-68-4	Metalaxyl-M	70630-17-0
Copper naphthenate	1338-02-9	Methidathion	950-37-8
Cyfluthrin	68359-37-5	3-Methyl-4-chlorophenol	59-50-7
Cyhalothrin	68085-85-8	Methyl chlorpyrifos	5598-13-0
Cypermethrin	52315-07-08	N-Methyl pyrrolidone	872-50-4
Deltamethrin	52918-63-5	2-octylthiazol-3-one	26530-20-1
Dichlofluanid	1085-98-9	Oxyfluorfen	42874-03-3
Dichlorvos	62-73-7	Paraquat dichloride	1910-42-5
Difenoconazole	119446-68-3	Parathion methyl	298-00-0
Dimethoate	60-51-5	Permethrin	52645-53-1
Diquat dibromide	85-00-7	Profenofos	41198-08-7
Emamectin benzoate	137515-75-4 & 155569-91-8	Prometryn	7287-19-6
Ethion	563-12-2	Propargite	2312-35-8
Fenthion	55-38-9	Pentachloronitrobenzene (Quintozene)	82-68-8
Fenitrothion	122-14-5	Simazine	122-34-9
Fipronil	120068-37-3	Thiabendazole	148-79-8
Fluazifop-P-butyl	79241-46-6	Thiamethoxam	153719-23-4
Fludioxonil	131341-86-1	Thiodicarb	59669-26-0
Glyphosate	1071-83-6	Thiram	137-26-8

12. No TCLP analysis is required. Moderately harmful pesticides, petroleum hydrocarbons, polychlorinated biphenyls, polycyclic aromatic hydrocarbons and scheduled chemicals are assessed using SCC1 and SCC2.

    Polychlorinated biphenyls must be managed in accordance with the EPA's polychlorinated biphenyl (PCB) chemical control order 1997, which is available on the EPA website at www.epa.nsw.gov.au/resources/pesticides/pcbcco1997.pdf.

13. Approximate range of petroleum hydrocarbon fractions: petrol C6–C9, kerosene C10–C18, diesel C12–C18, and lubricating oils above C18. Laboratory results are reported as four different fractions: C6–C9, C10–C14, C15–C28 and C29–C36. The results of total petroleum hydrocarbons (C10–C36) analyses are reported as a sum of the relevant three fractions. Please note that hydrocarbons are defined as molecules that only contain carbon and hydrogen atoms. Prior to TPH (C10–C36) analysis, clean-up may be necessary to remove non-petroleum hydrocarbon compounds. Where the presence of other materials that will interfere with the analysis may be present, such as oils and fats from food sources, you are advised to treat the extract that has been solvent exchanged to hexane with silica gel as described in USEPA *Method 1664A* (USEPA 2000).

14. Proposed level for phenol and toluene in *Hazardous Waste Management System: Identification and Listing of Hazardous Waste – Toxicity Characteristics Revisions, Final Rule* (USEPA 2012b).

15. Plasticiser compounds means the total of di-2-ethyl hexyl phthalate (CAS Registry Number 117-81-7) and di-2-ethyl hexyl adipate (CAS Registry Number 103-23-1) contained within a waste.
16. The following polycyclic aromatic hydrocarbons are assessed as the total concentration of 16 USEPA Priority Pollutant PAHs, as follows:

Polycyclic aromatic hydrocarbons (total)			
PAH name	**CAS Registry Number**	**PAH name**	**CAS Registry Number**
Acenaphthene	83-32-9	Chrysene	218-01-9
Acenaphthylene	208-96-8	Dibenzo(a,h)anthracene	53-70-3
Anthracene	120-12-7	Fluoranthene	206-44-0
Benzo(a)anthracene	56-55-3	Fluorene	86-73-7
Benzo(a)pyrene	50-32-8	Indeno(1,2,3-cd)pyrene	193-39-5
Benzo(b)fluoranthene	205-99-2	Naphthalene	91-20-3
Benzo(ghi)perylene	191-24-2	Phenanthrene	85-01-8
Benzo(k)fluoranthene	207-08-9	Pyrene	129-00-0

17. Scheduled chemicals must be managed in accordance with the EPA's scheduled chemical wastes chemical control order 2004, which is available on the EPA website at www.epa.nsw.gov.au/resources/pesticides/scwcco2004.pdf.

    The following scheduled chemicals are to be included in the total values specified:

Scheduled chemicals (total)			
Name	**CAS Registry Number**	**Name**	**CAS Registry Number**
Aldrin	309-00-2	Heptachlor	76-44-8
Alpha-BHC	319-84-6	Heptachlor epoxide	1024-57-3
Beta-BHC	319-85-7	Hexachlorobenzene	118-74-1
Gamma-BHC (Lindane)	58-89-9	Hexachlorophene	70-30-4
Delta-BHC	319-86-8	Isodrin	465-73-6
Chlordane	57-74-9	Pentachlorobenzene	608-93-5
DDD	72-54-8	Pentachloronitrobenzene	82-68-8
DDE	72-55-9	Pentachlorophenol	87-86-5
DDT	50-29-3	1,2,4,5-Tetrachlorobenzene	95-94-3
Dieldrin	60-57-1	2,3,4,6-Tetrachlorophenol	58-90-2
Endrin	72-20-8	1,2,4-Trichlorobenzene	120-82-1
Endrin aldehyde	7421-93-4	2,4,5-Trichlorophenoxyacetic acid, salts and esters	93-76-5

18. Calculated from *Guidelines for Drinking Water Quality* (WHO 2011).

Table 1A (1) Health-based Investigation Levels (mg/kg)

	Residential A	Residential B	Recreational C	Commercial / Industrial D
Metals & Inorganics				
Arsenic (total)	100	500	300	3,000
Beryllium	60	90	90	500
Boron	4,500	40,000	20,000	300,000
Cadmium	20	150	90	900
Chromium (VI)	100	500	300	3,600
Cobalt	100	600	300	4,000
Copper	6,000	30,000	17,000	240,000
Lead	300	1,200	600	1,500
Manganese	3,800	14,000	19,000	60,000
Mercury (inorganic)	40	120	80	730
Methyl mercury	10	30	13	180
Nickel	400	1,200	1,200	6,000
Selenium	200	1,400	700	10,000
Zinc	7,400	60,000	30,000	400,000
Cyanide (free)	250	300	240	1,500
Polycyclic Aromatic Hydrocarbons				
Carcinogenic PAHs (as BaP TEQ)	3	4	3	40
Total PAHs	300	400	300	4,000
Phenols				
Phenols	3,000	45,000	40,000	240,000
Pentachlorophenol	100	130	120	660
Cresols	400	4,700	4,000	25,000
Organochlorine Pesticides				
DDT+DDD+DDE	240	600	400	3,600
Aldrin & Dieldrin	6	10	10	45
Chlordane	50	90	70	530
Endosulfan	270	400	340	2,000
Endrin	10	20	20	100
Heptachlor	6	10	10	50
HCB	10	15	10	80
Methoxychlor	300	500	400	2,500
Mirex	10	20	20	100
Toxaphene	20	30	30	160
Herbicides				
2,4,5-T	600	900	800	5,000
2,4-D	900	1,600	1,300	9,000
MCPA	600	900	800	5,000
MCPB	600	900	800	5,000
Mecoprop	600	900	800	5,000
Picloram	4,500	6,600	5,700	35,000
Other Pesticides				
Atrazine	320	470	400	2,500
Chlorpyrifos	160	340	250	2,000
Bifenthrin	600	840	730	4,500
Other Organics				
PCBs	1	1	1	7
PBDE Flame Retardants (Br1-Br9)	1	2	2	10

Table 1A(3) Soil HSLs for vapour intrusion (mg/kg)

CHEMICAL	HSL A & HSL B Low – high density residential				HSL C recreational / open space				HSL D Commercial / Industrial				Soil saturation concentration (Cast)
	0 m to <1 m	1 m to <2 m	2 m to <4m	4 m+	0 m to <1 m	1 m to <2 m	2 m to <4m	4 m+	0 m to <1 m	1 m to <2 m	2 m to <4m	4 m+	
SAND													
Toluene	160	220	310	540	NL	NL	NL	NL	NL	NL	NL	NL	560
Ethylbenzene	55	NL	NL	NL	NL	NL	NL	NL	NL	NL	NL	NL	64
Xylenes	40	60	95	170	NL	NL	NL	NL	230	NL	NL	NL	300
Naphthalene	3	NL	NL	NL	NL	NL	NL	NL	NL	NL	NL	NL	9
Benzene	0.5	0.5	0.5	0.5	NL	NL	NL	NL	3	3	3	3	360
F1	45	70	110	200	NL	NL	NL	NL	260	370	630	NL	950
F2	110	240	440	NL	NL	NL	NL	NL	NL	NL	NL	NL	560
SILT													
Toluene	390	NL	NL	NL	NL	NL	NL	NL	NL	NL	NL	NL	640
Ethylbenzene	NL	NL	NL	NL	NL	NL	NL	NL	NL	NL	NL	NL	69
Xylenes	95	210	NL	NL	NL	NL	NL	NL	NL	NL	NL	NL	330
Naphthalene	4	NL	NL	NL	NL	NL	NL	NL	NL	NL	NL	NL	10
Benzene	0.6	0.7	1	2	NL	NL	NL	NL	4	4	6	10	440
F1	40	65	100	190	NL	NL	NL	NL	250	360	590	NL	910
F2	230	NL	NL	NL	NL	NL	NL	NL	NL	NL	NL	NL	570
CLAY													
Toluene	480	NL	NL	NL	NL	NL	NL	NL	NL	NL	NL	NL	630
Ethylbenzene	NL	NL	NL	NL	NL	NL	NL	NL	NL	NL	NL	NL	68
Xylenes	110	310	NL	NL	NL	NL	NL	NL	NL	NL	NL	NL	330
Naphthalene	5	NL	NL	NL	NL	NL	NL	NL	NL	NL	NL	NL	10
Benzene	0.7	1	2	3	NL	NL	NL	NL	4	6	9	20	430
F1	50	90	150	290	NL	NL	NL	NL	310	480	NL	NL	850
F2	280	NL	NL	NL	NL	NL	NL	NL	NL	NL	NL	NL	560

Table 1B(1) Soil-specific added contaminant limits for aged zinc in soil

Zn added contaminant limits (ACL, mg added contaminant/kg)						
Areas of ecological significance						
pH [a]	**CEC [b] (cmol/kg)**					
	5	**10**	**20**	**30**	**40**	**60**
4.0	15	20	20	20	20	20
4.5	20	25	25	25	25	25
5.0	30	40	40	40	40	40
5.5	40	60	60	60	60	60
6.0	50	90	90	90	90	90
6.5	50	90	130	130	130	130
7.0	50	90	130	190	190	190
7.5	50	90	130	210	260	280
Urban residential/public open space [1]						
pH [a]	**CEC [b] (cmol/kg)**					
	5	**10**	**20**	**30**	**40**	**60**
4.0	70	85	85	85	85	85
4.5	100	120	120	120	120	120
5.0	130	180	180	180	180	180
5.5	180	270	270	270	270	270
6.0	230	400	400	400	400	400
6.5	230	400	590	590	590	590
7.0	230	400	700	880	880	880
7.5	230	400	700	960	1200	1300
Commercial/Industrial						
pH [a]	**CEC [b] (cmol/kg)**					
	5	**10**	**20**	**30**	**40**	**60**
4.0	110	130	130	130	130	130
4.5	150	190	190	190	190	190
5.0	210	290	290	290	290	290
5.5	280	420	420	420	420	420
6.0	360	620	620	620	620	620
6.5	360	620	920	920	920	920
7.0	360	620	1100	1400	1400	1400
7.5	360	620	1100	1500	1900	2000

1: Urban residential/public open space is broadly equivalent to the HIL A, HIL B and HIL C land use scenarios in Table 1A(1) Footnote 1 and as described in Schedule B7.

2: Aged values apply to contamination present in soil for at least two years. For fresh contamination refer to Schedule B5c.

3: The EIL is calculated from summing the ACL and the ABC.

a: pH measured using the CaCl2 method (Rayment & Higginson 1992).

b: CEC measured using the silver thiourea method (Chabra et al. 1972).

Table 1B(2): Soil-specific added contaminant limits for aged copper in soil

Cu added contaminant limits (ACL, mg added contaminant/kg)					
Aeras of ecological significance					
CEC (cmol/kg)[a] based					
5	**10**	**20**	**30**	**40**	**60**
30	65	70	70	75	80
pH[b] based					
4.5	**5.5**	**6**	**6.5**	**7.5**	**8**
20	45	65	90	190	270
Urban residential/public open space [1]					
CEC (cmol/kg)[a] based					
5	**10**	**20**	**30**	**40**	**60**
95	190	210	220	220	230
pH[b] based					
4.5	**5.5**	**6**	**6.5**	**7.5**	**8**
60	130	190	280	560	800
Commercial/industrial					
CEC (cmol/kg)[a] based					
5	**10**	**20**	**30**	**40**	**60**
140	280	300	320	330	340
pH[b] based					
4.5	**5.5**	**6**	**6.5**	**7.5**	**8**
85	190	280	400	830	1200

1. Urban residential/public open space is broadly equivalent to the HIL A, HIL B and HIL C land use scenarios in Table 1A(1) Footnote 1 and as described in Schedule B7.
2. The lower of the CEC or the pH-based ACLs for the land use and soil conditions is the ACL to be used.
3. Aged values apply to contamination present in soil for at least two years. For fresh contamination refer to Schedule B5c.
4. The EIL is calculated from summing the ACL and the ABC.

a = CEC measured using the silver thiourea method (Chabra et al. 1972)

b = pH measured using the CaCl2 method (Rayment & Higginson 1992)

Table 1B(3): Soil-specific added contaminant limits for aged chromium III and nickel in soil

CHEMICAL	Clay content (%clay)	Added contaminant limits (mg aded contaminant/kg) for various land uses		
		Areas of ecological significance	Urban residential and public open space	Commercial and industrial
Chromium III	***1***	60	190	310
	2.5	80	250	420
	5	100	320	530
	≥10	130	400	660
Nickel	CEC[a] ($cmol_c$ /kg)	Areas of ecological significance	Urban residential and public open space	Commercial and industrial
	5	5	30	55
	10	30	170	290
	20	45	270	460
	30	60	350	600
	40	70	420	730
	60	95	560	960

Notes:

1. Urban residential/public open space is broadly equivalent to the HIL A, HIL B and HIL C land use scenarios in Table 1A(1) Footnote 1 and as described in Schedule B7.
2. Aged values apply to contamination present in soil for at least two years. For fresh contamination refer to Schedule B5c.
3. The EIL is calculated from summing the ACL and the ABC.

a = CEC measured using the silver thiourea method (Chabra et al. 1972)

Table 1B(4): Generic added contaminant limits for lead in soils irrespective of their physicochemical properties

Pb added contaminant limit (ACL, mg added contaminant/kg) for various land uses			
CHEMICAL	**Area of ecological significance**	**Urban residential and public open space**	**Commercial and industrial**
LEAD	470	1100	1800

Notes:

1. Urban residential/public open space is broadly equivalent to the HIL A, HIL B and HIL C land use scenarios in Table 1A(1) Footnote 1 and as described in Schedule B7.
2. Aged values are applicable to lead contamination present in soil for at least two years. For fresh contamination refer to Schedule B5c.
3. The EIL is calculated from summing the ACL and the ABC.

Table 1B(5) Generic EILs for aged As, fresh DDT and fresh naphthalene in soils irrespective of their physicochemical properties

Ecological Investigation Levels (mg total contaminant/kg)			
CHEMICAL	**Areas of ecological significance**	**Urban residential and public open space[1]**	**Commercial and industrial**
Arsenic[2]	40	100	160
DDT[3]	3	480	640
Naphthalene[3]	10	170	370

Notes:

1. Urban residential/public open space is broadly equivalent to the HIL-A, HIL-B and HIL-C land use scenarios in Table 1A(1) Footnote 1 and as described in Schedule B7.
2. Aged values are applicable to arsenic contamination present in soil for at least two years. For fresh contamination refer to Schedule B5c.
3. Insufficient data was available to calculate aged values for DDT and naphthalene, consequently the values for fresh contamination should be used.
4. Insufficient data was available to calculate ACLs for As, DDT and naphthalene. The EIL should be taken directly from Table 1B(5).

Table 1 B(7): Management Limits for TPH fractions F1 - F4 in soil

TPH fraction	Soil texture	Management Limits1 (mg/kg dry soil)	
		Residential, parkland and public open space	Commercial and industrial
F1[2] C6- C10	Coarse	700	700
	Fine	800	800
F2[2] >C10-C16	Coarse	1000	1000
	Fine	1000	1000
F3 >C16-C34	Coarse	2500	3500
	Fine	3500	5000
F4 >C34-C40	Coarse	10 000	10 000
	Fine	10 000	10 000

Table 7: Health screening levels for asbestos contamination in soil

Form of asbestos	Health Screening Level (w/w)			
	Residential A[1]	Residential B[2]	Recreational C[3]	Commercial/ Industrial D[4]
Bonded ACM	0.01%	0.04%	0.02%	0.05%
FA and AF (friable asbestos)	0.001%			
All forms of asbestos	No visible asbestos for surface soil			

Notes:

1. Residential A with garden/accessible soil also includes children's day care centres, preschools and primary schools.
2. Residential B with minimal opportunities for soil access; includes dwellings with fully and permanently paved yard space such as high-rise buildings and apartments.
3. Recreational C includes public open space such as parks, playgrounds, playing fields (e.g. ovals), secondary schools and unpaved footpaths.
4. Commercial/industrial D includes premises such as shops, offices, factories and industrial sites.
5. The screening level of 0.001% w/w asbestos in soil for FA and AF (i.e. non-bonded/friable asbestos) only applies where the FA and AF are able to be quantified by gravimetric procedures (refer Section 4.10). This screening level is not applicable to free fibres.

APPENDIX L

FIELD NOTES

Aargus

Site Inspection
Daily Worksheet Record

Aargus

PROJECT NAME:	**PROJECT NO:**
CLIENT: Essen Development	**DATE:**
SITE ADDRESS: 122A CRESCENT RD., NEWPORT NSW	
SITE CONTACT: MIKE	**PHONE:**
AARGUS REPRESENTATIVE: DIVYANSH KUMAR	
TITLE: ENVIRONMENTAL ENGINEER	**PHONE:** 0448281519

FIELD NOTES:

Start Time 8:45AM	Finish Time
Weather 20°C Rainy	Rainfall (mm) 8mm in 24hrs
Wind Direction ~~28km/h~~ S → N	Wind Speed 28kmlh
Humidity 84%	
Odours Present —	Staining Present —

Environmental and Safety Concerns

—

—

—

—

Actions

Machinery onsite Concrete cutter	Equipment onsite Hand Auger Shovel, Trowel
Site Safety Induction —	Stormwater Control —
Dust Suppression —	Traffic Control —

PID Measurements

Aargus

PID Monitor Description.....

Location	PID (ppm)	Location	PID (ppm)	Location	PID (ppm)
BH1	0.7				
Location	PID (ppm)	Location	PID (ppm)	Location	PID (ppm)
BH2	—				
Location	PID (ppm)	Location	PID (ppm)	Location	PID (ppm)
BH3	0.2				
Location	PID (ppm)	Location	PID (ppm)	Location	PID level
BH4	—				
Location	PID (ppm)	Location	PID (ppm)	Location	PID (ppm)
BH5	0.3				
Location	PID (ppm)	Location	PID (ppm)	Location	PID (ppm)
BH6	—				
Location	PID (ppm)	Location	PID (ppm)	Location	PID (ppm)
BH7	—				
Location	PID (ppm)	Location	PID (ppm)	Location	PID (ppm)
BH8	0.1				
Location	PID (ppm)	Location	PID (ppm)	Location	PID (ppm)
BH9	—				
Location	PID (ppm)	Location	PID (ppm)	Location	PID (ppm)
Location	PID (ppm)	Location	PID (ppm)	Location	PID (ppm)
CALIBRATION CERTIFICATE

Date of Calibration: - 20th July 2022

Calibrated by: - P Kovacs

Customer: - Air-Met Scientific Pty Ltd

Description: - Tiger^{LT}

Manufacturer: - ION Science Ltd

Type Number: - N/A

Serial Number: - T-119477

Certificate Number: - 261594

Signed: - Kovacs

Service Due date: - July 2023

This instrument has been factory calibrated to fully documented procedures in accordance with our ISO 9001:2015 Quality Management System.
Measurement standards are derived from volumetric and time sources which have been calibrated at an accredited laboratory traceable to National or International standards. The following list indicates the serial numbers of equipment used during the calibration procedure.

BAR02	C9559 / A14353[1]	C9568 / A14744[1]			

[1] Gas mixtures prepared using equipment traceable to N.P.L. standards against Suppliers Certificate No.

The instrument has been calibrated at a temperature of 20.8°C ± 0.25°C and a barometric pressure of 1011.7 mbar ± 2 mbar.

ION Science hereby certify that on the day of calibration the instrument was working according to the manufacturer's original sales specification as checked by the calibration procedure, unless otherwise stated.
Copies of this certificate may only be reproduced in full.
Calibrations are valid as certified only on date of Calibration. For correct instrument operation please see the User Manual.

RESULTS ON DESPATCH

Applied Concentration	Instrument Indication
101.6 ppm Isobutylene	101.5 ppm Isobutylene
4932.4 ppm Isobutylene	4956 ppm Isobutylene

The estimated applied gas uncertainty is ± 2.0%

APPENDIX M

LABORATORY TECHNICAL INFORMATION

Aargus

Recommended Holding Times and Preservations for Soil and Air

APPLICABLE LOCATIONS

The bottles, preservation and holding times following are for the ALS Environmental operations excluding the ALS Water Resources Group (WRG). The ALS operations covered by this document include;

Adelaide
Unit 2, 1 Burma Road
Pooraka, Adelaide, SA 5095
P +6- 8-8162-5130
ALSEnviro.Adelaide@alsglobal.com

Brisbane
2 Byth Street (Corner Byth and Shand St)
Stafford QLD 4053
P +61-7-3243-7222
ALSEnviro.Brisbane@alsglobal.com

Darwin
4/16 Charlton Court
Woolner, NT 0820
P +61-488-073-271
ALSEnviro.Darwin@alsglobal.com

Gladstone
46 Callemondah Drive
Clinton Gladstone, QLD 4680
P +61-7-4971-5600
ALSEnviro.Gladstone@alsglobal.com

Mackay
78 Harbour Road
Mackay, QLD 4740
P +61-7-4944-0177
ALSEnviro.Mackay@alsglobal.com

Melbourne
2-4 Westall Road
Springvale VIC 3171
P +61-3-8549-9600
ALSEnviro.Melbourne@alsglobal.com

Mudgee
29 Sydney Road
Mudgee NSW 2850
P +61-2-6372-6735
ALSEnviro.Mudgee@alsglobal.com

Newcastle
5 Rosegum Road
Warabrook NSW 2304
P +61-2-4968-9433
ALSEnviro.Newcastle@alsglobal.com

Nowra
4/13 Geary Place
North Nowra NSW 2541
P +61-2-4423-2063
ALSEnviro.Nowra@alsglobal.com

Perth
10 Hod Way
Malaga WA 6090
P +61-8-9209-7655
ALSEnviro.Perth@alsglobal.com

Roma
Lot 4, 73 Beaumont Drive
Roma QLD 4455
P +61-7-4622-8978
ALSEnviro.Roma@alsglobal.com

Sydney
277-289 Woodpark Road
Smithfield NSW 2164
P +61-2-8784-8555
ALSEnviro.Sydney@alsglobal.com

Townsville
14-15 Desma Court
Bohle, QLD 4818
P +61-7-4796-0600
ALSEnviro.Townsville@alsglobal.com

Wollongong
99 Kenny Street
Wollongong NSW 2500
P +61-2-4225-3125
ALSEnviro.Wollongong@alsglobal.com

SOIL AND SEDIMENT SAMPLE CHILLING AND SUBMISSION

Most soils should be chilled to <4˚C or <6˚C (guideline dependent) and transported to the laboratory within 24 hours. Sediments may also benefit from being frozen. ALS recommends placing samples on ice immediately upon sampling for best practice chilling with either repacking into another esky or draining of free water and replacement of ice just prior to dispatch. Chilling overnight in a fridge may also benefit. The post-chilling addition of ice bricks is also recommended where samples are air freighted or dispatched long distance and where couriers will not freight ice.

Please note that where possible samples should be submitted to the laboratory with at least half the recommended holding time remaining and it is preferable to avoid submitting holding time critical tests and full VOC suites late on Fridays without prior arrangement.

GENERAL NOTES

The following soil testing services are centralized in specialist laboratory locations. These tests require additional separate jars or bags to optimize service delivery and holding time compliance;

- Dioxins, Total S, TOC, TBT (Brisbane),
- PFOS/PFOA/AFFFs, PBDEs, Explosives, Herbicides, Pesticides and Ultra trace Organics (Sydney).
- Sizings, Asbestos and Foreign Materials Testing (Newcastle);
- TRH Speciation (Perth and Melbourne),
- ASS/AMD (Perth and Brisbane).

KEY			
G	Glass	**G(T)**	Glass Jar with Teflon Lined Lid
(ZH)	Zero Headspace required	**PB**	Plastic (Polyethylene) Bag
HVAS	High Volume Air Sampler Paper	**PTFE**	Polytetrafluoroethylene Filter
PUF	Polyurethane Filter	**P**	Plastic Container

Recommended Holding Times and Preservations for Soil and Air

SOIL SAMPLES

Parameter		ALS Preferred Container	Preservation	Holding Time	Reference
INORGANICS, METALS, RADIONUCLIDES, ACID SULFATE SOILS AND PHYSICAL PARAMETERS					
General Anions and Cations: Chloride, Bromide, Fluoride, Sulfate, CEC & exchangeable Cations		PB, P or G	Chill, preferably to <6˚C	28 days [4]	NEPM 2013
Asbestos		PB (double bagged)	Nil	Indefinite	AS4964-2004
Cyanide		P or G	Chill, Store in dark	14 days [4]	NEPM 2013
Electrical conductivity		PB, P or G	Chill, preferably to <6˚C	7 days [4]	NEPM 2013
Gross alpha, Gross beta		PB, P or G	Nil	180 days	ISO9696, ISO9697, ASTM D7283-06.
Hexavalent Chromium (Alkali extract)		P or G	Chill, Store in dark	28 days (plus 7 for extract)	NEPM 2013
Metals - General		PB, P or G	Nil	6 months	NEPM 2013
Mercury		P or G	Chill, Store in dark	28 days	NEPM 2013
Methyl Mercury	Option 1	G(T)	Chill, Store in dark	40 days	Horvat et al, 1993
	Option 2	G(T)	Freeze, Store in dark	8 months	Horvat et al, 1993
Moisture Content		PB, P or G	Chill, preferably to <6˚C	14 days	NEPM 2013
Organic Carbon / TOC	Option 1	G	Chill, to <6˚C store in dark	28 days	NEPM 2013
	Option 2	G	Freeze for sediments	6 months	NAGD 2009
pH		PB, P or G	Chill, preferably to <6˚C	7 days	NEPM 2013
Radium 226, 228		PB or G	Nil	180 days	ISO10703, ASTM D7283-06.
SPOCAS, TOS, Chromium Suite	Option 1	PB (exclude air)	Freeze	Indefinite	AS4969.1-2008
	Option 2		Chill, preferably to <6˚C	24 hours	
	Option 3		Dry at 80˚C	Indefinite	
Sizings and Foreign Material Tests		PB or G	Nil for sediments	Indefinite	NAGD 2009
Sulfur - total		PB or G	Chill, preferably to <6˚C	7 days (6 months once prepared)	NEPM 2013 plus in house
Sulfide		PB or G	Chill, preferably to <6˚C	28 days (if Total S hold' time met)	NEPM 2013 plus in house
ORGANICS - SEMIVOLATILE COMPOUNDS (SVOCS)					
General less persistent Semi-Volatile Organic chemicals including: • Carbamate Pesticides • Explosive residues • OC, OP Pesticides & PCBs • Phenoxy acid Herbicides • General Herbicides • TRH/TPH (C_{10}-C_{40}), • PAHs and Phenols • Phthalate Esters • Pyrethroids (Synthetic) • Semi Volatile Chlorinated Compound • Tributyl Tin (TBT)		G(T)	Place immediately in the esky and chill to <6˚C using ice. Avoid exposure to light	14 days (plus holding of extracts typically for up to 40 days)	NEPM 2013
Dioxins & Furans & PCBs		G(T)		1 year in dark, freeze to -10^{0}C	USEPA 1613
PBDEs		G(T)		1 year in dark, freeze to -10^{0}C	USEPA 1614
PFOS & PFOA/ 6:2-FtS / AFFFs		G(T)		6 months	In house - POPs
Tributyl Tin, OCPs, OPPs, Phenols, PAHs and PCBs		G(T)	Freeze within 12 hours of sampling for sediments	56 days (plus 40 days for extracts)	NAGD 2009
ORGANICS - VOLATILE COMPOUNDS (VOCS)					
VOCs *except* vinyl chloride, styrene and/or 2-chloroethyl vinyl ether		G(T)	Rapidly sample, minimize headspace and Chill to <6˚C. Avoid exposure to light	14 days	NEPM 2013
Vinyl chloride and styrene		G(T)		**7 days** ***(Previously 14 days under NEPM 1999)***	NEPM 2013

AMBIENT AIR, SOIL GAS AND OCCUPATIONAL HYGIENE

ORGANICS - VOLATILE AND SEMIVOLATILE COMPOUNDS

Parameter	Media	Preservation	Holding Time	Reference
VOCs in whole air samples	Silonite Canister	Nil	30 days	USEPA TO15r
VOCs on Sorbents	Charcoal Tubes/ Passive Badge	Nil	30 Days	NIOSH 1500/1501/1003
Semi-Volatile Organics including: PAHs Chlorinated Benzenes Chlorinated Phenols	XAD-2 Resin	Protect from light. Store in the dark submit as soon as possible	7-14 Days	USEPA TO4A/TO10A/TO13A NIOSH 5515/5517
	PTFE/GFF/MCE Filters		7 Days	NIOSH 5515/5517
	PUF		7 Days	USEPA TO4A/TO13A
	HVAS		7 Days	USEPA TO4A/TO13A

NOTES

1. Samples for ZHE TCLP or ASLP require a separate additional jar.
2. TCLP and other leaching procedures need to be conducted within the solid sample holding time of the analyte of interest.
3. When a moisture determination is used for dry weight basis reporting, no holding time applies when performed on the same day as the chemical analytes of interest.
4. Holding times for extracted parameters (e.g. Chloride, Bromide, EC, Sulfate, Sulfide & Cyanide) are until extraction. Extract solution holding times also apply.

Analyte	Method	APHA/USEPA Method
C_6-C_9 – 1999 NEPM Fractions **TRH (Volatile)/BTEX** **C_6-C_{10} – 2010 DRAFT NEPM Fractions**	10g soil extracted with 20mL methanol, tumbled for 1 hour, and analysed with solvent and instrument check surrogates. Clay samples must be completely disintegrated before an aliquot is taken for analysis. Water direct injection of supplied sample (unopened) and analysis with solvent and instrument check surrogates. Analysis by capillary column Purge and Trap GCMS (mgt LabMark in-house method numbers Method: E029/E016 BTEX, Method: E004 Petroleum Hydrocarbons (TPH), Method: LM-LTM-ORG2010, Method: E005 Moisture Content). Owing to the differential responses of mass spectrometric detectors towards aliphatic and aromatic compounds, it is essential that the standard contain representatives of both groups. This standard should therefore consist of about 40% aromatic and 60% aliphatic target analytes, to be representative of a typical Australian fuel. The aromatic compounds shall comprise the components of BTEX. The aliphatics shall comprise equal proportions of all n-alkanes in the C6 to C10 range.	USEPA Method 8260B
Total Recoverable Hydrocarbons C_{10}-C_{36} – 1999 NEPM Fractions **$>C_{10}$-C_{40} – 2010 DRAFT NEPM Fractions**	Soil - 10g soil and anhydrous sodium sulfate extracted with 20mL dichloromethane/acetone (1:1), and tumbled for a minimum of 1 hour. Clay samples must be completely disintegrated before an aliquot is taken for analysis. Water - One 250ml of water sequentially extracted in a separatory funnel three times with 20mL dichloromethane. Analysis by capillary column GC/FID (mgt LabMark in-house method numbers Method: E004 Petroleum Hydrocarbons (TPH), Method: LM-LTM-ORG2010, Method: E005 Moisture Content)	USEPA Method 8015C
TPH (Silica Gel)	Exchange an aliquot of sample extract into a suitable solvent for clean-up. For example, a 1:1 dichloromethane/acetone extract should be exchanged into a suitable non-polar solvent to allow for removal of polar substances. To the solvent-exchanged extract add an appropriate weight of silica gel. Mix the extract and silica gel thoroughly (e.g. with vortex mixer) and allow the sorbent to settle before removing a portion of the extract for analysis. (mgt LabMark in-house method numbers Method: LM-LTM-ORG2010, Method: E005 Moisture Content)	USEPA Method 3630C
Phenols/PAH	Soil - 10g soil, surrogates, mixed with anhydrous sodium sulfate and extracted with 20mL dichloromethane/acetone (1:1), and tumbled for a minimum of 1 hour. Clay samples must be completely disintegrated before an aliquot is	USEPA Method 8270D

Analyte	Method	APHA/USEPA Method
	taken for analysis. Water - 250ml water sample plus surrogates triple extracted with dichloromethane (base and neutrals). Analysis by capillary column GC/MS (mgt LabMark in-house Methods E008.1, E008.2, E015.1, E015.2, E017.1 and E017.2, E016.1, E016.2, E017.1 and E017.2, E007.1, E007.2, E015.1, E015.2, E017.1 and E017.2 Method: E005 Moisture Content).	
Total Metals (As, Cd, Cr, Cu, Ni, Pb, Zn)	A 0.5gm portion of soil undergoes acidic microwave digestion. Analysis by ICP/MS.(mgt Labmark in-house method E022.2).	USEPA Method 6020A
Total Mercury (Hg)	0.5g soil acidic microwave digestion. Analysis by FIMS. (mgt Labmark in-house method E026.2).	USEPA Method 7471B
Filtered Metals (As, Cd, Cr, Cu, Ni, Pb ,Zn)	Filtered (0.45mm) and acidified in the field prior to analysis. Analysis by ICP/MS. (mgt LabMark in-house method E022.1).	USEPA Method 6020A
Filtered Metals (Al, As, Be, Cd, Cr, Co, Cu, Fe, Pb, Mo, Ni)	Filtered (0.45mm) and acidified in the field prior to analysis. Analysis by ICP/MS. (mgt LabMark in-house method E022.1).	USEPA Method 6020A
Total Metals (Al, As, Be, Cd, Cr, Co, Cu, Fe, Pb, Mo, Ni)	Acidified in the field prior to analysis and digested in the laboratory using aqua regia. Analysis by ICP/MS. (mgt LabMark in-house method E022.1).	USEPA Method 6020A
Filtered Mercury (Hg)	Filtered, oxidation and final reduction. Analysis by FIMS. (mgt LabMark in-house method E022.1).	USEPA Method 7471B
Conductivity	Direct measurement using a calibrated meter and electrode. (mgt LabMark in-house method E032 Electrical conductivity (EC)).	APHA Method 2520 B
pH	Direct measurement using a calibrated meter and electrode. (mgt LabMark in-house method E018 pH).	APHA Method 4500-H^+
Suspended Solids (SS)	Gravimetric measurement of the residue filtered through a GFC filter. (mgt LabMark in-house method 4100 Total Suspended Solids dried at 103-105°C).	APHA Method 2540 D
Ammonia (as N)	Alkaline phenol and hypochlorite react with ammonia to form indophenol blue that is proportional to the ammonia concentration that is determined colorimetrically. (mgt LabMark in-house method E036/E050 Ammonia as N).	APHA Method 4500-N
Phosphorus (as P)	Acid digestion of phosphorus species to form a molybdophosphoric acid complex that is reduced to molybdenum blue which is proportional to the phosphorus concentration that is determined colorimetrically. (mgt LabMark in-house method E038 /E052 Total Phosphorus (as P)).	APHA Method 4500-P

APPENDIX N

LABORATORY CERTIFICATES

ALS Environmental

CERTIFICATE OF ANALYSIS

Work Order	: **ES2302053**	Page	: 1 of 9
Client	: **AARGUS PTY LTD**	Laboratory	: Environmental Division Sydney
Contact	: ALL REPORTS (CYNTHIA)	Contact	: Customer Services ES
Address	: PO BOX 398 DRUMMOYNE NSW, AUSTRALIA 2047	Address	: 277-289 Woodpark Road Smithfield NSW Australia 2164
Telephone	: +61 1300137038	Telephone	: +61-2-8784 8555
Project	: DSI ES8722	Date Samples Received	: 20-Jan-2023 15:25
Order number	: ----	Date Analysis Commenced	: 27-Jan-2023
C-O-C number	: ----	Issue Date	: 20-Feb-2023 10:47
Sampler	: DK		
Site	: Newport		
Quote number	: EN/222		
No. of samples received	: 1		
No. of samples analysed	: 1		

Accreditation No. 825
Accredited for compliance with
ISO/IEC 17025 - Testing

This report supersedes any previous report(s) with this reference. Results apply to the sample(s) as submitted, unless the sampling was conducted by ALS. This document shall not be reproduced, except in full.

This Certificate of Analysis contains the following information:

- General Comments
- Analytical Results
- Descriptive Results
- Surrogate Control Limits

Additional information pertinent to this report will be found in the following separate attachments: Quality Control Report, QA/QC Compliance Assessment to assist with Quality Review and Sample Receipt Notification.

Signatories

This document has been electronically signed by the authorized signatories below. Electronic signing is carried out in compliance with procedures specified in 21 CFR Part 11.

Signatories	*Position*	*Accreditation Category*
Alana Smylie	Team Leader - Asbestos	Newcastle - Asbestos, Mayfield West, NSW
Edwandy Fadjar	Organic Coordinator	Sydney Inorganics, Smithfield, NSW
Edwandy Fadjar	Organic Coordinator	Sydney Organics, Smithfield, NSW
Matt Frost	Assistant Laboratory Manager	Brisbane Organics, Stafford, QLD
Wisam Marassa	Inorganics Coordinator	Sydney Inorganics, Smithfield, NSW

General Comments

The analytical procedures used by ALS have been developed from established internationally recognised procedures such as those published by the USEPA, APHA, AS and NEPM. In house developed procedures are fully validated and are often at the client request.

Where moisture determination has been performed, results are reported on a dry weight basis.

Where a reported less than (<) result is higher than the LOR, this may be due to primary sample extract/digestate dilution and/or insufficient sample for analysis.

Where the LOR of a reported result differs from standard LOR, this may be due to high moisture content, insufficient sample (reduced weight employed) or matrix interference.

When sampling time information is not provided by the client, sampling dates are shown without a time component. In these instances, the time component has been assumed by the laboratory for processing purposes.

Where a result is required to meet compliance limits the associated uncertainty must be considered. Refer to the ALS Contract for details.

Key : CAS Number = CAS registry number from database maintained by Chemical Abstracts Services. The Chemical Abstracts Service is a division of the American Chemical Society.
LOR = Limit of reporting
^ = This result is computed from individual analyte detections at or above the level of reporting
ø = ALS is not NATA accredited for these tests.
~ = Indicates an estimated value.

- Benzo(a)pyrene Toxicity Equivalent Quotient (TEQ) per the NEPM (2013) is the sum total of the concentration of the eight carcinogenic PAHs multiplied by their Toxicity Equivalence Factor (TEF) relative to Benzo(a)pyrene. TEF values are provided in brackets as follows: Benz(a)anthracene (0.1), Chrysene (0.01), Benzo(b+j) & Benzo(k)fluoranthene (0.1), Benzo(a)pyrene (1.0), Indeno(1.2.3.cd)pyrene (0.1), Dibenz(a.h)anthracene (1.0), Benzo(g.h.i)perylene (0.01). Less than LOR results for 'TEQ Zero' are treated as zero, for 'TEQ 1/2LOR' are treated as half the reported LOR, and for 'TEQ LOR' are treated as being equal to the reported LOR. Note: TEQ 1/2LOR and TEQ LOR will calculate as 0.6mg/Kg and 1.2mg/Kg respectively for samples with non-detects for all of the eight TEQ PAHs.
- EP080: Where reported, Total Xylenes is the sum of the reported concentrations of m&p-Xylene and o-Xylene at or above the LOR.
- EP068: Where reported, Total Chlordane (sum) is the sum of the reported concentrations of cis-Chlordane and trans-Chlordane at or above the LOR.
- EP068: Where reported, Total OCP is the sum of the reported concentrations of all Organochlorine Pesticides at or above LOR.
- EP075(SIM): Where reported, Total Cresol is the sum of the reported concentrations of 2-Methylphenol and 3- & 4-Methylphenol at or above the LOR.
- EP090-Organotin: Sample 'SS1' shows poor surrogate recovery due to matrix interference. Confirmed by re-extraction and re-analysis.
- EA200N: Asbestos weights and percentages are not covered under the Scope of NATA Accreditation.
  Weights of Asbestos are based on extracted bulk asbestos, fibre bundles, and/or ACM and do not include respirable fibres (if present)
  The Asbestos (Fines and Fibrous) weight is calculated from the extracted Fibrous Asbestos and Asbestos Fines as an equivalent weight of 100% Asbestos
  Percentages for Asbestos content in ACM are based on the 2013 NEPM default values.
  All calculations of percentage Asbestos under this method are approximate and should be used as a guide only.
- EA200 'Am' Amosite (brown asbestos)
- EA200 'Cr' Crocidolite (blue asbestos)
- EA200 'Trace' - Asbestos fibres ("Free Fibres") detected by trace analysis per AS4964. The result can be interpreted that the sample contains detectable 'respirable' asbestos fibres
- EA200: Asbestos Identification Samples were analysed by Polarised Light Microscopy including dispersion staining.
- EA200 Legend
- EA200 'Ch' Chrysotile (white asbestos)
- EA200: 'UMF' Unknown Mineral Fibres. "-" indicates fibres detected may or may not be asbestos fibres. Confirmation by alternative techniques is recommended.
- EA200N: ALS laboratory procedures and methods used for the identification and quantitation of asbestos are consistent with AS4964-2004 and the requirements of the 2013 NEPM for Assessment of Site Contamination
- EA200: For samples larger than 30g, the <2mm fraction may be sub-sampled prior to trace analysis as outlined in ISO23909:2008(E) Sect 6.3.2-2
- EA200: 'Yes' - Asbestos detected by polarised light microscopy including dispersion staining.
- EA200: 'No*' - No asbestos found, at the reporting limit of 0.1g/kg, by polarised light microscopy including dispersion staining. Asbestos material was detected and positively identified at concentrations estimated to be below 0.1g/kg.

- EA200: 'No' - No asbestos found at the reporting limit 0.1g/kg, by polarised light microscopy including dispersion staining.

Analytical Results

Sub-Matrix: SOIL (Matrix: SOIL)			Sample ID	SS1	----	----	----	----
			Sampling date / time	19-Jan-2023 00:00	----	----	----	----
Compound	CAS Number	LOR	Unit	ES2302053-001	--------	--------	--------	--------
				Result	----	----	----	----
EA055: Moisture Content (Dried @ 105-110°C)								
Moisture Content	----	1.0	%	**13.1**	----	----	----	----
EA200: AS 4964 - 2004 Identification of Asbestos in Soils								
Asbestos Detected	1332-21-4	0.1	g/kg	**No***	----	----	----	----
Asbestos Type	1332-21-4	-	--	**Ch**	----	----	----	----
Asbestos (Trace)	1332-21-4	5	Fibres	**No**	----	----	----	----
Sample weight (dry)	----	0.01	g	**576**	----	----	----	----
Synthetic Mineral Fibre	----	-	--	**No**	----	----	----	----
Organic Fibre	----	-	--	**No**	----	----	----	----
APPROVED IDENTIFIER:	----	-	--	**A. SMYLIE**	----	----	----	----
EA200N: Asbestos Quantification (non-NATA)								
ø Asbestos (Fines and Fibrous <7mm)	1332-21-4	0.0004	g	**0.0042**	----	----	----	----
ø Asbestos (Fines and Fibrous FA+AF)	----	0.001	% (w/w)	<0.001	----	----	----	----
ø Asbestos Containing Material	1332-21-4	0.1	g	<0.1	----	----	----	----
ø Asbestos Containing Material (as 15% Asbestos in ACM >7mm)	1332-21-4	0.01	% (w/w)	<0.01	----	----	----	----
ø Weight Used for % Calculation	----	0.0001	kg	**0.576**	----	----	----	----
ø Fibrous Asbestos >7mm	----	0.0004	g	<0.0004	----	----	----	----
EG005(ED093)T: Total Metals by ICP-AES								
Arsenic	7440-38-2	5	mg/kg	**14**	----	----	----	----
Cadmium	7440-43-9	1	mg/kg	<1	----	----	----	----
Chromium	7440-47-3	2	mg/kg	**17**	----	----	----	----
Copper	7440-50-8	5	mg/kg	**299**	----	----	----	----
Lead	7439-92-1	5	mg/kg	**159**	----	----	----	----
Nickel	7440-02-0	2	mg/kg	**7**	----	----	----	----
Zinc	7440-66-6	5	mg/kg	**210**	----	----	----	----
EG035T: Total Recoverable Mercury by FIMS								
Mercury	7439-97-6	0.1	mg/kg	**2.7**	----	----	----	----
EK026SF: Total CN by Segmented Flow Analyser								
Total Cyanide	57-12-5	1	mg/kg	<1	----	----	----	----
EP066: Polychlorinated Biphenyls (PCB)								
Total Polychlorinated biphenyls	----	0.1	mg/kg	<0.1	----	----	----	----
EP068A: Organochlorine Pesticides (OC)								
alpha-BHC	319-84-6	0.05	mg/kg	<0.05	----	----	----	----

Analytical Results

Sub-Matrix: SOIL (Matrix: SOIL)				Sample ID	SS1	----	----	----	----
				Sampling date / time	19-Jan-2023 00:00	----	----	----	----
Compound	CAS Number	LOR	Unit		ES2302053-001	--------	--------	--------	--------
					Result	----	----	----	----
EP068A: Organochlorine Pesticides (OC) - Continued									
Hexachlorobenzene (HCB)	118-74-1	0.05	mg/kg		<0.05	----	----	----	----
beta-BHC	319-85-7	0.05	mg/kg		<0.05	----	----	----	----
gamma-BHC	58-89-9	0.05	mg/kg		<0.05	----	----	----	----
delta-BHC	319-86-8	0.05	mg/kg		<0.05	----	----	----	----
Heptachlor	76-44-8	0.05	mg/kg		<0.05	----	----	----	----
Aldrin	309-00-2	0.05	mg/kg		<0.05	----	----	----	----
Heptachlor epoxide	1024-57-3	0.05	mg/kg		<0.05	----	----	----	----
^ **Total Chlordane (sum)**	----	0.05	mg/kg		<0.05	----	----	----	----
trans-Chlordane	5103-74-2	0.05	mg/kg		<0.05	----	----	----	----
alpha-Endosulfan	959-98-8	0.05	mg/kg		<0.05	----	----	----	----
cis-Chlordane	5103-71-9	0.05	mg/kg		<0.05	----	----	----	----
Dieldrin	60-57-1	0.05	mg/kg		<0.05	----	----	----	----
4.4`-DDE	72-55-9	0.05	mg/kg		<0.05	----	----	----	----
Endrin	72-20-8	0.05	mg/kg		<0.05	----	----	----	----
beta-Endosulfan	33213-65-9	0.05	mg/kg		<0.05	----	----	----	----
^ **Endosulfan (sum)**	115-29-7	0.05	mg/kg		<0.05	----	----	----	----
4.4`-DDD	72-54-8	0.05	mg/kg		<0.05	----	----	----	----
Endrin aldehyde	7421-93-4	0.05	mg/kg		<0.05	----	----	----	----
Endosulfan sulfate	1031-07-8	0.05	mg/kg		<0.05	----	----	----	----
4.4`-DDT	50-29-3	0.2	mg/kg		<0.2	----	----	----	----
Endrin ketone	53494-70-5	0.05	mg/kg		<0.05	----	----	----	----
Methoxychlor	72-43-5	0.2	mg/kg		<0.2	----	----	----	----
^ **Sum of Aldrin + Dieldrin**	309-00-2/60-57-1	0.05	mg/kg		<0.05	----	----	----	----
^ **Sum of DDD + DDE + DDT**	72-54-8/72-55-9/50-2	0.05	mg/kg		<0.05	----	----	----	----
EP075(SIM)A: Phenolic Compounds									
Phenol	108-95-2	0.5	mg/kg		<0.5	----	----	----	----
2-Chlorophenol	95-57-8	0.5	mg/kg		<0.5	----	----	----	----
2-Methylphenol	95-48-7	0.5	mg/kg		<0.5	----	----	----	----
3- & 4-Methylphenol	1319-77-3	1	mg/kg		<1	----	----	----	----
2-Nitrophenol	88-75-5	0.5	mg/kg		<0.5	----	----	----	----
2.4-Dimethylphenol	105-67-9	0.5	mg/kg		<0.5	----	----	----	----
2.4-Dichlorophenol	120-83-2	0.5	mg/kg		<0.5	----	----	----	----
2.6-Dichlorophenol	87-65-0	0.5	mg/kg		<0.5	----	----	----	----
4-Chloro-3-methylphenol	59-50-7	0.5	mg/kg		<0.5	----	----	----	----

Analytical Results

Sub-Matrix: SOIL (Matrix: SOIL)				Sample ID	SS1	----	----	----	----
				Sampling date / time	19-Jan-2023 00:00	----	----	----	----
Compound	CAS Number	LOR	Unit		ES2302053-001	--------	--------	--------	--------
					Result	----	----	----	----
EP075(SIM)A: Phenolic Compounds - Continued									
2.4.6-Trichlorophenol	88-06-2	0.5	mg/kg		<0.5	----	----	----	----
2.4.5-Trichlorophenol	95-95-4	0.5	mg/kg		<0.5	----	----	----	----
Pentachlorophenol	87-86-5	2	mg/kg		<2	----	----	----	----
EP075(SIM)B: Polynuclear Aromatic Hydrocarbons									
Naphthalene	91-20-3	0.5	mg/kg		<0.5	----	----	----	----
Acenaphthylene	208-96-8	0.5	mg/kg		<0.5	----	----	----	----
Acenaphthene	83-32-9	0.5	mg/kg		<0.5	----	----	----	----
Fluorene	86-73-7	0.5	mg/kg		<0.5	----	----	----	----
Phenanthrene	85-01-8	0.5	mg/kg		<0.5	----	----	----	----
Anthracene	120-12-7	0.5	mg/kg		<0.5	----	----	----	----
Fluoranthene	206-44-0	0.5	mg/kg		<0.5	----	----	----	----
Pyrene	129-00-0	0.5	mg/kg		<0.5	----	----	----	----
Benz(a)anthracene	56-55-3	0.5	mg/kg		<0.5	----	----	----	----
Chrysene	218-01-9	0.5	mg/kg		<0.5	----	----	----	----
Benzo(b+j)fluoranthene	205-99-2 205-82-3	0.5	mg/kg		<0.5	----	----	----	----
Benzo(k)fluoranthene	207-08-9	0.5	mg/kg		<0.5	----	----	----	----
Benzo(a)pyrene	50-32-8	0.5	mg/kg		<0.5	----	----	----	----
Indeno(1.2.3.cd)pyrene	193-39-5	0.5	mg/kg		<0.5	----	----	----	----
Dibenz(a.h)anthracene	53-70-3	0.5	mg/kg		<0.5	----	----	----	----
Benzo(g.h.i)perylene	191-24-2	0.5	mg/kg		<0.5	----	----	----	----
^ **Sum of polycyclic aromatic hydrocarbons**	----	0.5	mg/kg		<0.5	----	----	----	----
^ **Benzo(a)pyrene TEQ (zero)**	----	0.5	mg/kg		<0.5	----	----	----	----
^ **Benzo(a)pyrene TEQ (half LOR)**	----	0.5	mg/kg		**0.6**	----	----	----	----
^ **Benzo(a)pyrene TEQ (LOR)**	----	0.5	mg/kg		**1.2**	----	----	----	----
EP080/071: Total Petroleum Hydrocarbons									
C6 - C9 Fraction	----	10	mg/kg		<10	----	----	----	----
C10 - C14 Fraction	----	50	mg/kg		<50	----	----	----	----
C15 - C28 Fraction	----	100	mg/kg		<100	----	----	----	----
C29 - C36 Fraction	----	100	mg/kg		<100	----	----	----	----
^ **C10 - C36 Fraction (sum)**	----	50	mg/kg		<50	----	----	----	----
EP080/071: Total Recoverable Hydrocarbons - NEPM 2013 Fractions									
C6 - C10 Fraction	C6_C10	10	mg/kg		<10	----	----	----	----
^ **C6 - C10 Fraction minus BTEX (F1)**	C6_C10-BTEX	10	mg/kg		<10	----	----	----	----

Analytical Results

Sub-Matrix: SOIL (Matrix: SOIL)				Sample ID	SS1	----	----	----	----
				Sampling date / time	19-Jan-2023 00:00	----	----	----	----
Compound	CAS Number	LOR	Unit		ES2302053-001	--------	--------	--------	--------
					Result	----	----	----	----
EP080/071: Total Recoverable Hydrocarbons - NEPM 2013 Fractions - Continued									
>C10 - C16 Fraction	----	50	mg/kg		<50	----	----	----	----
>C16 - C34 Fraction	----	100	mg/kg		**100**	----	----	----	----
>C34 - C40 Fraction	----	100	mg/kg		<100	----	----	----	----
^ **>C10 - C40 Fraction (sum)**	----	50	mg/kg		**100**	----	----	----	----
^ **>C10 - C16 Fraction minus Naphthalene (F2)**	----	50	mg/kg		<50	----	----	----	----
EP080: BTEXN									
Benzene	71-43-2	0.2	mg/kg		<0.2	----	----	----	----
Toluene	108-88-3	0.5	mg/kg		<0.5	----	----	----	----
Ethylbenzene	100-41-4	0.5	mg/kg		<0.5	----	----	----	----
meta- & para-Xylene	108-38-3 106-42-3	0.5	mg/kg		<0.5	----	----	----	----
ortho-Xylene	95-47-6	0.5	mg/kg		<0.5	----	----	----	----
^ **Sum of BTEX**	----	0.2	mg/kg		<0.2	----	----	----	----
^ **Total Xylenes**	----	0.5	mg/kg		<0.5	----	----	----	----
Naphthalene	91-20-3	1	mg/kg		<1	----	----	----	----
EP090: Organotin Compounds									
Monobutyltin	78763-54-9	1	µgSn/kg		**9**	----	----	----	----
Dibutyltin	1002-53-5	1	µgSn/kg		**2**	----	----	----	----
Tributyltin	56573-85-4	0.5	µgSn/kg		**3.1**	----	----	----	----
EP066S: PCB Surrogate									
Decachlorobiphenyl	2051-24-3	0.1	%		**72.2**	----	----	----	----
EP068S: Organochlorine Pesticide Surrogate									
Dibromo-DDE	21655-73-2	0.05	%		**62.6**	----	----	----	----
EP068T: Organophosphorus Pesticide Surrogate									
DEF	78-48-8	0.05	%		**60.7**	----	----	----	----
EP075(SIM)S: Phenolic Compound Surrogates									
Phenol-d6	13127-88-3	0.5	%		**74.4**	----	----	----	----
2-Chlorophenol-D4	93951-73-6	0.5	%		**78.2**	----	----	----	----
2.4.6-Tribromophenol	118-79-6	0.5	%		**87.7**	----	----	----	----
EP075(SIM)T: PAH Surrogates									
2-Fluorobiphenyl	321-60-8	0.5	%		**98.1**	----	----	----	----
Anthracene-d10	1719-06-8	0.5	%		**111**	----	----	----	----
4-Terphenyl-d14	1718-51-0	0.5	%		**100**	----	----	----	----
EP080S: TPH(V)/BTEX Surrogates									

Analytical Results

Sub-Matrix: SOIL (Matrix: SOIL)				Sample ID	SS1	----	----	----	----
				Sampling date / time	19-Jan-2023 00:00	----	----	----	----
Compound	CAS Number	LOR	Unit		ES2302053-001	--------	--------	--------	--------
					Result	----	----	----	----
EP080S: TPH(V)/BTEX Surrogates - Continued									
1.2-Dichloroethane-D4	17060-07-0	0.2	%		**95.1**	----	----	----	----
Toluene-D8	2037-26-5	0.2	%		**114**	----	----	----	----
4-Bromofluorobenzene	460-00-4	0.2	%		**122**	----	----	----	----
EP090S: Organotin Surrogate									
Tripropyltin	----	0.5	%		**27.6**	----	----	----	----

Analytical Results

Descriptive Results

Sub-Matrix: **SOIL**

Method: Compound	Sample ID - Sampling date / time	Analytical Results
EA200: AS 4964 - 2004 Identification of Asbestos in Soils		
EA200: Description	SS1 - 19-Jan-2023 00:00	Soil sample containing one loose asbestos fibre bundle approximately 10x2x2mm.

Surrogate Control Limits

Sub-Matrix: **SOIL**

Compound	CAS Number	Recovery Limits (%) Low	High
EP066S: PCB Surrogate			
Decachlorobiphenyl	2051-24-3	39	149
EP068S: Organochlorine Pesticide Surrogate			
Dibromo-DDE	21655-73-2	49	147
EP068T: Organophosphorus Pesticide Surrogate			
DEF	78-48-8	35	143
EP075(SIM)S: Phenolic Compound Surrogates			
Phenol-d6	13127-88-3	63	123
2-Chlorophenol-D4	93951-73-6	66	122
2.4.6-Tribromophenol	118-79-6	40	138
EP075(SIM)T: PAH Surrogates			
2-Fluorobiphenyl	321-60-8	70	122
Anthracene-d10	1719-06-8	66	128
4-Terphenyl-d14	1718-51-0	65	129
EP080S: TPH(V)/BTEX Surrogates			
1.2-Dichloroethane-D4	17060-07-0	73	133
Toluene-D8	2037-26-5	74	132
4-Bromofluorobenzene	460-00-4	72	130
EP090S: Organotin Surrogate			
Tripropyltin	----	35	130

Inter-Laboratory Testing

Analysis conducted by ALS Brisbane, NATA accreditation no. 825, site no. 818 (Chemistry) 18958 (Biology).

(SOIL) EP090: Organotin Compounds

(SOIL) EP090S: Organotin Surrogate

Analysis conducted by ALS Newcastle, NATA accreditation no. 825, site no. 1656 (Chemistry) 9854 (Biology).

(SOIL) EA200N: Asbestos Quantification (non-NATA)

(SOIL) EA200: AS 4964 - 2004 Identification of Asbestos in Soils

ALS Environmental

QUALITY CONTROL REPORT

Work Order	: **ES2302053**	Page	: 1 of 10
Client	: **AARGUS PTY LTD**	Laboratory	: Environmental Division Sydney
Contact	: ALL REPORTS (CYNTHIA)	Contact	: Customer Services ES
Address	: PO BOX 398 DRUMMOYNE NSW, AUSTRALIA 2047	Address	: 277-289 Woodpark Road Smithfield NSW Australia 2164
Telephone	: +61 1300137038	Telephone	: +61-2-8784 8555
Project	: DSI ES8722	Date Samples Received	: 20-Jan-2023
Order number	: ----	Date Analysis Commenced	: 27-Jan-2023
C-O-C number	: ----	Issue Date	: 20-Feb-2023
Sampler	: DK		
Site	: Newport		
Quote number	: EN/222		
No. of samples received	: 1		
No. of samples analysed	: 1		

ilac-MRA NATA
Accreditation No. 825
Accredited for compliance with
ISO/IEC 17025 - Testing

This report supersedes any previous report(s) with this reference. Results apply to the sample(s) as submitted, unless the sampling was conducted by ALS. This document shall not be reproduced, except in full.

This Quality Control Report contains the following information:

- Laboratory Duplicate (DUP) Report; Relative Percentage Difference (RPD) and Acceptance Limits
- Method Blank (MB) and Laboratory Control Spike (LCS) Report; Recovery and Acceptance Limits
- Matrix Spike (MS) Report; Recovery and Acceptance Limits

Signatories

This document has been electronically signed by the authorized signatories below. Electronic signing is carried out in compliance with procedures specified in 21 CFR Part 11.

Signatories	*Position*	*Accreditation Category*
Alana Smylie	Team Leader - Asbestos	Newcastle - Asbestos, Mayfield West, NSW
Edwandy Fadjar	Organic Coordinator	Sydney Inorganics, Smithfield, NSW
Edwandy Fadjar	Organic Coordinator	Sydney Organics, Smithfield, NSW
Matt Frost	Assistant Laboratory Manager	Brisbane Organics, Stafford, QLD
Wisam Marassa	Inorganics Coordinator	Sydney Inorganics, Smithfield, NSW

General Comments

The analytical procedures used by ALS have been developed from established internationally recognised procedures such as those published by the USEPA, APHA, AS and NEPM. In house developed procedures are fully validated and are often at the client request.

Where moisture determination has been performed, results are reported on a dry weight basis.

Where a reported less than (<) result is higher than the LOR, this may be due to primary sample extract/digestate dilution and/or insufficient sample for analysis. Where the LOR of a reported result differs from standard LOR, this may be due to high moisture content, insufficient sample (reduced weight employed) or matrix interference.

Key : Anonymous = Refers to samples which are not specifically part of this work order but formed part of the QC process lot
CAS Number = CAS registry number from database maintained by Chemical Abstracts Services. The Chemical Abstracts Service is a division of the American Chemical Society.
LOR = Limit of reporting
RPD = Relative Percentage Difference
# = Indicates failed QC

Laboratory Duplicate (DUP) Report

The quality control term Laboratory Duplicate refers to a randomly selected intralaboratory split. Laboratory duplicates provide information regarding method precision and sample heterogeneity. The permitted ranges for the Relative Percent Deviation (RPD) of Laboratory Duplicates are specified in ALS Method QWI-EN/38 and are dependent on the magnitude of results in comparison to the level of reporting: Result < 10 times LOR: No Limit; Result between 10 and 20 times LOR: 0% - 50%; Result > 20 times LOR: 0% - 20%.

Sub-Matrix: **SOIL**

				Laboratory Duplicate (DUP) Report					
Laboratory sample ID	Sample ID	Method: Compound	CAS Number	LOR	Unit	Original Result	Duplicate Result	RPD (%)	Acceptable RPD (%)
EG005(ED093)T: Total Metals by ICP-AES (QC Lot: 4844145)									
ES2301478-001	Anonymous	EG005T: Arsenic	7440-38-2	5	mg/kg	72	91	22.5	0% - 50%
		EG005T: Copper	7440-50-8	5	mg/kg	466	453	2.8	0% - 20%
ES2301478-001	Anonymous	EG005T: Cadmium	7440-43-9	1	mg/kg	2	2	0.0	No Limit
		EG005T: Chromium	7440-47-3	2	mg/kg	22	18	19.5	0% - 50%
		EG005T: Nickel	7440-02-0	2	mg/kg	24	20	16.2	0% - 50%
		EG005T: Lead	7439-92-1	5	mg/kg	198	203	2.6	0% - 20%
		EG005T: Zinc	7440-66-6	5	mg/kg	159	168	5.3	0% - 20%
ES2301478-013	Anonymous	EG005T: Cadmium	7440-43-9	1	mg/kg	<1	<1	0.0	No Limit
		EG005T: Chromium	7440-47-3	2	mg/kg	18	19	0.0	No Limit
		EG005T: Nickel	7440-02-0	2	mg/kg	5	4	0.0	No Limit
		EG005T: Arsenic	7440-38-2	5	mg/kg	6	6	0.0	No Limit
		EG005T: Copper	7440-50-8	5	mg/kg	7	7	0.0	No Limit
		EG005T: Lead	7439-92-1	5	mg/kg	24	28	15.0	No Limit
		EG005T: Zinc	7440-66-6	5	mg/kg	6	5	18.2	No Limit
EG035T: Total Recoverable Mercury by FIMS (QC Lot: 4844146)									
ES2301478-001	Anonymous	EG035T: Mercury	7439-97-6	0.1	mg/kg	0.1	0.1	0.0	No Limit
ES2301478-013	Anonymous	EG035T: Mercury	7439-97-6	0.1	mg/kg	<0.1	<0.1	0.0	No Limit
EK026SF: Total CN by Segmented Flow Analyser (QC Lot: 4843410)									
ES2302680-001	Anonymous	EK026SF: Total Cyanide	57-12-5	1	mg/kg	<1	<1	0.0	No Limit
EP066: Polychlorinated Biphenyls (PCB) (QC Lot: 4839913)									
ES2302053-001	SS1	EP066: Total Polychlorinated biphenyls	----	0.1	mg/kg	<0.1	<0.1	0.0	No Limit
EP068A: Organochlorine Pesticides (OC) (QC Lot: 4839912)									
ES2302053-001	SS1	EP068: alpha-BHC	319-84-6	0.05	mg/kg	<0.05	<0.05	0.0	No Limit

Sub-Matrix: **SOIL**

				Laboratory Duplicate (DUP) Report					
Laboratory sample ID	*Sample ID*	*Method: Compound*	*CAS Number*	*LOR*	*Unit*	*Original Result*	*Duplicate Result*	*RPD (%)*	*Acceptable RPD (%)*
EP068A: Organochlorine Pesticides (OC) (QC Lot: 4839912) - continued									
ES2302053-001	SS1	EP068: Hexachlorobenzene (HCB)	118-74-1	0.05	mg/kg	<0.05	<0.05	0.0	No Limit
		EP068: beta-BHC	319-85-7	0.05	mg/kg	<0.05	<0.05	0.0	No Limit
		EP068: gamma-BHC	58-89-9	0.05	mg/kg	<0.05	<0.05	0.0	No Limit
		EP068: delta-BHC	319-86-8	0.05	mg/kg	<0.05	<0.05	0.0	No Limit
		EP068: Heptachlor	76-44-8	0.05	mg/kg	<0.05	<0.05	0.0	No Limit
		EP068: Aldrin	309-00-2	0.05	mg/kg	<0.05	<0.05	0.0	No Limit
		EP068: Heptachlor epoxide	1024-57-3	0.05	mg/kg	<0.05	<0.05	0.0	No Limit
		EP068: trans-Chlordane	5103-74-2	0.05	mg/kg	<0.05	<0.05	0.0	No Limit
		EP068: alpha-Endosulfan	959-98-8	0.05	mg/kg	<0.05	<0.05	0.0	No Limit
		EP068: cis-Chlordane	5103-71-9	0.05	mg/kg	<0.05	<0.05	0.0	No Limit
		EP068: Dieldrin	60-57-1	0.05	mg/kg	<0.05	<0.05	0.0	No Limit
		EP068: 4.4`-DDE	72-55-9	0.05	mg/kg	<0.05	<0.05	0.0	No Limit
		EP068: Endrin	72-20-8	0.05	mg/kg	<0.05	<0.05	0.0	No Limit
		EP068: beta-Endosulfan	33213-65-9	0.05	mg/kg	<0.05	<0.05	0.0	No Limit
		EP068: 4.4`-DDD	72-54-8	0.05	mg/kg	<0.05	<0.05	0.0	No Limit
		EP068: Endrin aldehyde	7421-93-4	0.05	mg/kg	<0.05	<0.05	0.0	No Limit
		EP068: Endosulfan sulfate	1031-07-8	0.05	mg/kg	<0.05	<0.05	0.0	No Limit
		EP068: Endrin ketone	53494-70-5	0.05	mg/kg	<0.05	<0.05	0.0	No Limit
		EP068: 4.4`-DDT	50-29-3	0.2	mg/kg	<0.2	<0.2	0.0	No Limit
		EP068: Methoxychlor	72-43-5	0.2	mg/kg	<0.2	<0.2	0.0	No Limit
EP075(SIM)A: Phenolic Compounds (QC Lot: 4839911)									
ES2302053-001	SS1	EP075(SIM): Phenol	108-95-2	0.5	mg/kg	<0.5	<0.5	0.0	No Limit
		EP075(SIM): 2-Chlorophenol	95-57-8	0.5	mg/kg	<0.5	<0.5	0.0	No Limit
		EP075(SIM): 2-Methylphenol	95-48-7	0.5	mg/kg	<0.5	<0.5	0.0	No Limit
		EP075(SIM): 2-Nitrophenol	88-75-5	0.5	mg/kg	<0.5	<0.5	0.0	No Limit
		EP075(SIM): 2.4-Dimethylphenol	105-67-9	0.5	mg/kg	<0.5	<0.5	0.0	No Limit
		EP075(SIM): 2.4-Dichlorophenol	120-83-2	0.5	mg/kg	<0.5	<0.5	0.0	No Limit
		EP075(SIM): 2.6-Dichlorophenol	87-65-0	0.5	mg/kg	<0.5	<0.5	0.0	No Limit
		EP075(SIM): 4-Chloro-3-methylphenol	59-50-7	0.5	mg/kg	<0.5	<0.5	0.0	No Limit
		EP075(SIM): 2.4.6-Trichlorophenol	88-06-2	0.5	mg/kg	<0.5	<0.5	0.0	No Limit
		EP075(SIM): 2.4.5-Trichlorophenol	95-95-4	0.5	mg/kg	<0.5	<0.5	0.0	No Limit
		EP075(SIM): 3- & 4-Methylphenol	1319-77-3	1	mg/kg	<1	<1	0.0	No Limit
		EP075(SIM): Pentachlorophenol	87-86-5	2	mg/kg	<2	<2	0.0	No Limit
EP075(SIM)B: Polynuclear Aromatic Hydrocarbons (QC Lot: 4839911)									
ES2302053-001	SS1	EP075(SIM): Naphthalene	91-20-3	0.5	mg/kg	<0.5	<0.5	0.0	No Limit
		EP075(SIM): Acenaphthylene	208-96-8	0.5	mg/kg	<0.5	<0.5	0.0	No Limit
		EP075(SIM): Acenaphthene	83-32-9	0.5	mg/kg	<0.5	<0.5	0.0	No Limit
		EP075(SIM): Fluorene	86-73-7	0.5	mg/kg	<0.5	<0.5	0.0	No Limit
		EP075(SIM): Phenanthrene	85-01-8	0.5	mg/kg	<0.5	<0.5	0.0	No Limit
		EP075(SIM): Anthracene	120-12-7	0.5	mg/kg	<0.5	<0.5	0.0	No Limit

Sub-Matrix: **SOIL**

				Laboratory Duplicate (DUP) Report					
Laboratory sample ID	Sample ID	Method: Compound	CAS Number	LOR	Unit	Original Result	Duplicate Result	RPD (%)	Acceptable RPD (%)
EP075(SIM)B: Polynuclear Aromatic Hydrocarbons (QC Lot: 4839911) - continued									
ES2302053-001	SS1	EP075(SIM): Fluoranthene	206-44-0	0.5	mg/kg	<0.5	<0.5	0.0	No Limit
		EP075(SIM): Pyrene	129-00-0	0.5	mg/kg	<0.5	<0.5	0.0	No Limit
		EP075(SIM): Benz(a)anthracene	56-55-3	0.5	mg/kg	<0.5	<0.5	0.0	No Limit
		EP075(SIM): Chrysene	218-01-9	0.5	mg/kg	<0.5	<0.5	0.0	No Limit
		EP075(SIM): Benzo(b+j)fluoranthene	205-99-2 205-82-3	0.5	mg/kg	<0.5	<0.5	0.0	No Limit
		EP075(SIM): Benzo(k)fluoranthene	207-08-9	0.5	mg/kg	<0.5	<0.5	0.0	No Limit
		EP075(SIM): Benzo(a)pyrene	50-32-8	0.5	mg/kg	<0.5	<0.5	0.0	No Limit
		EP075(SIM): Indeno(1.2.3.cd)pyrene	193-39-5	0.5	mg/kg	<0.5	<0.5	0.0	No Limit
		EP075(SIM): Dibenz(a.h)anthracene	53-70-3	0.5	mg/kg	<0.5	<0.5	0.0	No Limit
		EP075(SIM): Benzo(g.h.i)perylene	191-24-2	0.5	mg/kg	<0.5	<0.5	0.0	No Limit
		EP075(SIM): Sum of polycyclic aromatic hydrocarbons	----	0.5	mg/kg	<0.5	<0.5	0.0	No Limit
		EP075(SIM): Benzo(a)pyrene TEQ (zero)	----	0.5	mg/kg	<0.5	<0.5	0.0	No Limit
EP080/071: Total Petroleum Hydrocarbons (QC Lot: 4839910)									
ES2302263-014	Anonymous	EP071: C15 - C28 Fraction	----	100	mg/kg	<100	<100	0.0	No Limit
		EP071: C29 - C36 Fraction	----	100	mg/kg	<100	<100	0.0	No Limit
		EP071: C10 - C14 Fraction	----	50	mg/kg	<50	<50	0.0	No Limit
ES2302053-001	SS1	EP071: C15 - C28 Fraction	----	100	mg/kg	<100	<100	0.0	No Limit
		EP071: C29 - C36 Fraction	----	100	mg/kg	<100	<100	0.0	No Limit
		EP071: C10 - C14 Fraction	----	50	mg/kg	<50	<50	0.0	No Limit
EP080/071: Total Petroleum Hydrocarbons (QC Lot: 4841535)									
ES2302505-001	Anonymous	EP080: C6 - C9 Fraction	----	10	mg/kg	<10	<10	0.0	No Limit
ES2302505-014	Anonymous	EP080: C6 - C9 Fraction	----	10	mg/kg	<10	<10	0.0	No Limit
EP080/071: Total Recoverable Hydrocarbons - NEPM 2013 Fractions (QC Lot: 4839910)									
ES2302263-014	Anonymous	EP071: >C16 - C34 Fraction	----	100	mg/kg	<100	<100	0.0	No Limit
		EP071: >C34 - C40 Fraction	----	100	mg/kg	<100	<100	0.0	No Limit
		EP071: >C10 - C16 Fraction	----	50	mg/kg	<50	<50	0.0	No Limit
ES2302053-001	SS1	EP071: >C16 - C34 Fraction	----	100	mg/kg	100	140	28.6	No Limit
		EP071: >C34 - C40 Fraction	----	100	mg/kg	<100	<100	0.0	No Limit
		EP071: >C10 - C16 Fraction	----	50	mg/kg	<50	<50	0.0	No Limit
EP080/071: Total Recoverable Hydrocarbons - NEPM 2013 Fractions (QC Lot: 4841535)									
ES2302505-001	Anonymous	EP080: C6 - C10 Fraction	C6_C10	10	mg/kg	<10	<10	0.0	No Limit
ES2302505-014	Anonymous	EP080: C6 - C10 Fraction	C6_C10	10	mg/kg	<10	<10	0.0	No Limit
EP080: BTEXN (QC Lot: 4841535)									
ES2302505-001	Anonymous	EP080: Benzene	71-43-2	0.2	mg/kg	<0.2	<0.2	0.0	No Limit
		EP080: Toluene	108-88-3	0.5	mg/kg	<0.5	<0.5	0.0	No Limit
		EP080: Ethylbenzene	100-41-4	0.5	mg/kg	<0.5	<0.5	0.0	No Limit

Sub-Matrix: **SOIL**

				Laboratory Duplicate (DUP) Report					
Laboratory sample ID	*Sample ID*	*Method: Compound*	*CAS Number*	*LOR*	*Unit*	*Original Result*	*Duplicate Result*	*RPD (%)*	*Acceptable RPD (%)*
EP080: BTEXN (QC Lot: 4841535) - continued									
ES2302505-001	Anonymous	EP080: meta- & para-Xylene	108-38-3 106-42-3	0.5	mg/kg	<0.5	<0.5	0.0	No Limit
		EP080: ortho-Xylene	95-47-6	0.5	mg/kg	<0.5	<0.5	0.0	No Limit
		EP080: Naphthalene	91-20-3	1	mg/kg	<1	<1	0.0	No Limit
ES2302505-014	Anonymous	EP080: Benzene	71-43-2	0.2	mg/kg	<0.2	<0.2	0.0	No Limit
		EP080: Toluene	108-88-3	0.5	mg/kg	<0.5	<0.5	0.0	No Limit
		EP080: Ethylbenzene	100-41-4	0.5	mg/kg	<0.5	<0.5	0.0	No Limit
		EP080: meta- & para-Xylene	108-38-3 106-42-3	0.5	mg/kg	<0.5	<0.5	0.0	No Limit
		EP080: ortho-Xylene	95-47-6	0.5	mg/kg	<0.5	<0.5	0.0	No Limit
		EP080: Naphthalene	91-20-3	1	mg/kg	<1	<1	0.0	No Limit
EP090: Organotin Compounds (QC Lot: 4836546)									
EP2300794-001	Anonymous	EP090: Tributyltin	56573-85-4	0.5	µgSn/kg	<0.5	<0.5	0.0	No Limit
		EP090: Monobutyltin	78763-54-9	1	µgSn/kg	<1	<1	0.0	No Limit
		EP090: Dibutyltin	1002-53-5	1	µgSn/kg	<1	<1	0.0	No Limit
EP2300794-012	Anonymous	EP090: Tributyltin	56573-85-4	0.5	µgSn/kg	<0.5	<0.5	0.0	No Limit
		EP090: Monobutyltin	78763-54-9	1	µgSn/kg	<1	<1	0.0	No Limit
		EP090: Dibutyltin	1002-53-5	1	µgSn/kg	<1	<1	0.0	No Limit

Method Blank (MB) and Laboratory Control Sample (LCS) Report

The quality control term Method / Laboratory Blank refers to an analyte free matrix to which all reagents are added in the same volumes or proportions as used in standard sample preparation. The purpose of this QC parameter is to monitor potential laboratory contamination. The quality control term Laboratory Control Sample (LCS) refers to a certified reference material, or a known interference free matrix spiked with target analytes. The purpose of this QC parameter is to monitor method precision and accuracy independent of sample matrix. Dynamic Recovery Limits are based on statistical evaluation of processed LCS.

Sub-Matrix: **SOIL**

				Method Blank (MB) Report	Laboratory Control Spike (LCS) Report			
					Spike	Spike Recovery (%)	Acceptable Limits (%)	
Method: Compound	CAS Number	LOR	Unit	Result	Concentration	LCS	Low	High
EG005(ED093)T: Total Metals by ICP-AES (QCLot: 4844145)								
EG005T: Arsenic	7440-38-2	5	mg/kg	<5	121.1 mg/kg	97.7	88.0	113
EG005T: Cadmium	7440-43-9	1	mg/kg	<1	0.74 mg/kg	105	70.0	130
EG005T: Chromium	7440-47-3	2	mg/kg	<2	19.6 mg/kg	115	68.0	132
EG005T: Copper	7440-50-8	5	mg/kg	<5	52.9 mg/kg	104	89.0	111
EG005T: Lead	7439-92-1	5	mg/kg	<5	60.8 mg/kg	106	82.0	119
EG005T: Nickel	7440-02-0	2	mg/kg	<2	15.3 mg/kg	103	80.0	120
EG005T: Zinc	7440-66-6	5	mg/kg	<5	139.3 mg/kg	95.5	66.0	133
EG035T: Total Recoverable Mercury by FIMS (QCLot: 4844146)								
EG035T: Mercury	7439-97-6	0.1	mg/kg	<0.1	0.087 mg/kg	93.5	70.0	125
EK026SF: Total CN by Segmented Flow Analyser (QCLot: 4843410)								
EK026SF: Total Cyanide	57-12-5	1	mg/kg	<1	40 mg/kg	111	81.0	129
EP066: Polychlorinated Biphenyls (PCB) (QCLot: 4839913)								
EP066: Total Polychlorinated biphenyls	----	0.1	mg/kg	<0.1	1 mg/kg	82.0	62.0	126
EP068A: Organochlorine Pesticides (OC) (QCLot: 4839912)								
EP068: alpha-BHC	319-84-6	0.05	mg/kg	<0.05	0.5 mg/kg	84.1	69.0	113
EP068: Hexachlorobenzene (HCB)	118-74-1	0.05	mg/kg	<0.05	0.5 mg/kg	85.1	65.0	117
EP068: beta-BHC	319-85-7	0.05	mg/kg	<0.05	0.5 mg/kg	87.7	67.0	119
EP068: gamma-BHC	58-89-9	0.05	mg/kg	<0.05	0.5 mg/kg	88.7	68.0	116
EP068: delta-BHC	319-86-8	0.05	mg/kg	<0.05	0.5 mg/kg	78.0	65.0	117
EP068: Heptachlor	76-44-8	0.05	mg/kg	<0.05	0.5 mg/kg	82.8	67.0	115
EP068: Aldrin	309-00-2	0.05	mg/kg	<0.05	0.5 mg/kg	86.6	69.0	115
EP068: Heptachlor epoxide	1024-57-3	0.05	mg/kg	<0.05	0.5 mg/kg	83.2	62.0	118
EP068: trans-Chlordane	5103-74-2	0.05	mg/kg	<0.05	0.5 mg/kg	89.4	63.0	117
EP068: alpha-Endosulfan	959-98-8	0.05	mg/kg	<0.05	0.5 mg/kg	92.0	66.0	116
EP068: cis-Chlordane	5103-71-9	0.05	mg/kg	<0.05	0.5 mg/kg	80.2	64.0	116
EP068: Dieldrin	60-57-1	0.05	mg/kg	<0.05	0.5 mg/kg	85.4	66.0	116
EP068: 4.4`-DDE	72-55-9	0.05	mg/kg	<0.05	0.5 mg/kg	82.4	67.0	115
EP068: Endrin	72-20-8	0.05	mg/kg	<0.05	0.5 mg/kg	86.0	67.0	123
EP068: beta-Endosulfan	33213-65-9	0.05	mg/kg	<0.05	0.5 mg/kg	81.8	69.0	115
EP068: 4.4`-DDD	72-54-8	0.05	mg/kg	<0.05	0.5 mg/kg	80.3	69.0	121
EP068: Endrin aldehyde	7421-93-4	0.05	mg/kg	<0.05	0.5 mg/kg	87.6	56.0	120
EP068: Endosulfan sulfate	1031-07-8	0.05	mg/kg	<0.05	0.5 mg/kg	84.3	62.0	124
EP068: 4.4`-DDT	50-29-3	0.2	mg/kg	<0.2	0.5 mg/kg	94.0	66.0	120
EP068: Endrin ketone	53494-70-5	0.05	mg/kg	<0.05	0.5 mg/kg	85.7	64.0	122

Sub-Matrix: **SOIL**

Method: Compound	CAS Number	LOR	Unit	Method Blank (MB) Report: Result	Laboratory Control Spike (LCS) Report: Spike Concentration	Spike Recovery (%): LCS	Acceptable Limits (%): Low	Acceptable Limits (%): High
EP068A: Organochlorine Pesticides (OC) (QCLot: 4839912) - continued								
EP068: Methoxychlor	72-43-5	0.2	mg/kg	<0.2	0.5 mg/kg	85.5	54.0	130
EP075(SIM)A: Phenolic Compounds (QCLot: 4839911)								
EP075(SIM): Phenol	108-95-2	0.5	mg/kg	<0.5	6 mg/kg	108	71.0	125
EP075(SIM): 2-Chlorophenol	95-57-8	0.5	mg/kg	<0.5	6 mg/kg	102	72.0	124
EP075(SIM): 2-Methylphenol	95-48-7	0.5	mg/kg	<0.5	6 mg/kg	109	71.0	123
EP075(SIM): 3- & 4-Methylphenol	1319-77-3	1	mg/kg	<1	12 mg/kg	116	67.0	127
EP075(SIM): 2-Nitrophenol	88-75-5	0.5	mg/kg	<0.5	6 mg/kg	92.2	54.0	114
EP075(SIM): 2.4-Dimethylphenol	105-67-9	0.5	mg/kg	<0.5	6 mg/kg	94.8	68.0	126
EP075(SIM): 2.4-Dichlorophenol	120-83-2	0.5	mg/kg	<0.5	6 mg/kg	102	66.0	120
EP075(SIM): 2.6-Dichlorophenol	87-65-0	0.5	mg/kg	<0.5	6 mg/kg	108	70.0	120
EP075(SIM): 4-Chloro-3-methylphenol	59-50-7	0.5	mg/kg	<0.5	6 mg/kg	101	70.0	116
EP075(SIM): 2.4.6-Trichlorophenol	88-06-2	0.5	mg/kg	<0.5	6 mg/kg	90.8	54.0	114
EP075(SIM): 2.4.5-Trichlorophenol	95-95-4	0.5	mg/kg	<0.5	6 mg/kg	96.8	60.0	114
EP075(SIM): Pentachlorophenol	87-86-5	2	mg/kg	<2	12 mg/kg	45.4	10.0	80.0
EP075(SIM)B: Polynuclear Aromatic Hydrocarbons (QCLot: 4839911)								
EP075(SIM): Naphthalene	91-20-3	0.5	mg/kg	<0.5	6 mg/kg	105	77.0	125
EP075(SIM): Acenaphthylene	208-96-8	0.5	mg/kg	<0.5	6 mg/kg	98.9	72.0	124
EP075(SIM): Acenaphthene	83-32-9	0.5	mg/kg	<0.5	6 mg/kg	106	73.0	127
EP075(SIM): Fluorene	86-73-7	0.5	mg/kg	<0.5	6 mg/kg	109	72.0	126
EP075(SIM): Phenanthrene	85-01-8	0.5	mg/kg	<0.5	6 mg/kg	107	75.0	127
EP075(SIM): Anthracene	120-12-7	0.5	mg/kg	<0.5	6 mg/kg	93.8	77.0	127
EP075(SIM): Fluoranthene	206-44-0	0.5	mg/kg	<0.5	6 mg/kg	108	73.0	127
EP075(SIM): Pyrene	129-00-0	0.5	mg/kg	<0.5	6 mg/kg	103	74.0	128
EP075(SIM): Benz(a)anthracene	56-55-3	0.5	mg/kg	<0.5	6 mg/kg	97.2	69.0	123
EP075(SIM): Chrysene	218-01-9	0.5	mg/kg	<0.5	6 mg/kg	102	75.0	127
EP075(SIM): Benzo(b+j)fluoranthene	205-99-2 205-82-3	0.5	mg/kg	<0.5	6 mg/kg	91.7	68.0	116
EP075(SIM): Benzo(k)fluoranthene	207-08-9	0.5	mg/kg	<0.5	6 mg/kg	103	74.0	126
EP075(SIM): Benzo(a)pyrene	50-32-8	0.5	mg/kg	<0.5	6 mg/kg	99.6	70.0	126
EP075(SIM): Indeno(1.2.3.cd)pyrene	193-39-5	0.5	mg/kg	<0.5	6 mg/kg	96.5	61.0	121
EP075(SIM): Dibenz(a.h)anthracene	53-70-3	0.5	mg/kg	<0.5	6 mg/kg	96.4	62.0	118
EP075(SIM): Benzo(g.h.i)perylene	191-24-2	0.5	mg/kg	<0.5	6 mg/kg	94.0	63.0	121
EP080/071: Total Petroleum Hydrocarbons (QCLot: 4839910)								
EP071: C10 - C14 Fraction	----	50	mg/kg	<50	300 mg/kg	103	75.0	129
EP071: C15 - C28 Fraction	----	100	mg/kg	<100	450 mg/kg	110	77.0	131
EP071: C29 - C36 Fraction	----	100	mg/kg	<100	300 mg/kg	106	71.0	129
EP080/071: Total Petroleum Hydrocarbons (QCLot: 4841535)								
EP080: C6 - C9 Fraction	----	10	mg/kg	<10	26 mg/kg	75.3	68.4	128

Sub-Matrix: **SOIL**

Method: Compound	CAS Number	LOR	Unit	Method Blank (MB) Report: Result	Laboratory Control Spike (LCS) Report: Spike Concentration	Spike Recovery (%): LCS	Acceptable Limits (%): Low	Acceptable Limits (%): High
EP080/071: Total Recoverable Hydrocarbons - NEPM 2013 Fractions (QCLot: 4839910)								
EP071: >C10 - C16 Fraction	----	50	mg/kg	<50	375 mg/kg	107	77.0	125
EP071: >C16 - C34 Fraction	----	100	mg/kg	<100	525 mg/kg	107	74.0	138
EP071: >C34 - C40 Fraction	----	100	mg/kg	<100	225 mg/kg	95.6	63.0	131
EP080/071: Total Recoverable Hydrocarbons - NEPM 2013 Fractions (QCLot: 4841535)								
EP080: C6 - C10 Fraction	C6_C10	10	mg/kg	<10	31 mg/kg	77.1	68.4	128
EP080: BTEXN (QCLot: 4841535)								
EP080: Benzene	71-43-2	0.2	mg/kg	<0.2	1 mg/kg	99.2	62.0	116
EP080: Toluene	108-88-3	0.5	mg/kg	<0.5	1 mg/kg	107	67.0	121
EP080: Ethylbenzene	100-41-4	0.5	mg/kg	<0.5	1 mg/kg	104	65.0	117
EP080: meta- & para-Xylene	108-38-3 106-42-3	0.5	mg/kg	<0.5	2 mg/kg	107	66.0	118
EP080: ortho-Xylene	95-47-6	0.5	mg/kg	<0.5	1 mg/kg	106	68.0	120
EP080: Naphthalene	91-20-3	1	mg/kg	<1	1 mg/kg	113	63.0	119
EP090: Organotin Compounds (QCLot: 4836546)								
EP090: Monobutyltin	78763-54-9	1	µgSn/kg	<1	1.25 µgSn/kg	128	36.0	128
EP090: Dibutyltin	1002-53-5	1	µgSn/kg	<1	1.25 µgSn/kg	93.5	42.0	132
EP090: Tributyltin	56573-85-4	0.5	µgSn/kg	<0.5	1.25 µgSn/kg	64.7	52.0	139

Matrix Spike (MS) Report

The quality control term Matrix Spike (MS) refers to an intralaboratory split sample spiked with a representative set of target analytes. The purpose of this QC parameter is to monitor potential matrix effects on analyte recoveries. Static Recovery Limits as per laboratory Data Quality Objectives (DQOs). Ideal recovery ranges stated may be waived in the event of sample matrix interference.

Sub-Matrix: **SOIL**

Laboratory sample ID	Sample ID	Method: Compound	CAS Number	Matrix Spike (MS) Report: Spike Concentration	SpikeRecovery(%): MS	Acceptable Limits (%): Low	Acceptable Limits (%): High
EG005(ED093)T: Total Metals by ICP-AES (QCLot: 4844145)							
ES2301478-001	Anonymous	EG005T: Arsenic	7440-38-2	50 mg/kg	120	70.0	130
		EG005T: Cadmium	7440-43-9	50 mg/kg	92.2	70.0	130
		EG005T: Chromium	7440-47-3	50 mg/kg	76.6	68.0	132
		EG005T: Copper	7440-50-8	250 mg/kg	71.7	70.0	130
		EG005T: Lead	7439-92-1	250 mg/kg	80.1	70.0	130
		EG005T: Nickel	7440-02-0	50 mg/kg	78.8	70.0	130
		EG005T: Zinc	7440-66-6	250 mg/kg	81.0	66.0	133
EG035T: Total Recoverable Mercury by FIMS (QCLot: 4844146)							
ES2301478-001	Anonymous	EG035T: Mercury	7439-97-6	5 mg/kg	83.4	70.0	130
EK026SF: Total CN by Segmented Flow Analyser (QCLot: 4843410)							
ES2302680-001	Anonymous	EK026SF: Total Cyanide	57-12-5	40 mg/kg	106	70.0	130

Sub-Matrix: **SOIL**

				Matrix Spike (MS) Report			
				Spike	SpikeRecovery(%)	Acceptable Limits (%)	
Laboratory sample ID	Sample ID	Method: Compound	CAS Number	Concentration	MS	Low	High
EP066: Polychlorinated Biphenyls (PCB) (QCLot: 4839913)							
ES2302053-001	SS1	EP066: Total Polychlorinated biphenyls	----	1 mg/kg	85.3	70.0	130
EP068A: Organochlorine Pesticides (OC) (QCLot: 4839912)							
ES2302053-001	SS1	EP068: gamma-BHC	58-89-9	0.5 mg/kg	101	70.0	130
		EP068: Heptachlor	76-44-8	0.5 mg/kg	88.3	70.0	130
		EP068: Aldrin	309-00-2	0.5 mg/kg	79.3	70.0	130
		EP068: Dieldrin	60-57-1	0.5 mg/kg	99.2	70.0	130
		EP068: Endrin	72-20-8	2 mg/kg	89.5	70.0	130
		EP068: 4.4`-DDT	50-29-3	2 mg/kg	78.7	70.0	130
EP075(SIM)A: Phenolic Compounds (QCLot: 4839911)							
ES2302053-001	SS1	EP075(SIM): Phenol	108-95-2	10 mg/kg	95.8	70.0	130
		EP075(SIM): 2-Chlorophenol	95-57-8	10 mg/kg	93.6	70.0	130
		EP075(SIM): 2-Nitrophenol	88-75-5	10 mg/kg	86.9	60.0	130
		EP075(SIM): 4-Chloro-3-methylphenol	59-50-7	10 mg/kg	95.0	70.0	130
		EP075(SIM): Pentachlorophenol	87-86-5	10 mg/kg	21.9	20.0	130
EP075(SIM)B: Polynuclear Aromatic Hydrocarbons (QCLot: 4839911)							
ES2302053-001	SS1	EP075(SIM): Acenaphthene	83-32-9	10 mg/kg	106	70.0	130
		EP075(SIM): Pyrene	129-00-0	10 mg/kg	114	70.0	130
EP080/071: Total Petroleum Hydrocarbons (QCLot: 4839910)							
ES2302053-001	SS1	EP071: C10 - C14 Fraction	----	480 mg/kg	132	73.0	137
		EP071: C15 - C28 Fraction	----	3100 mg/kg	119	53.0	131
		EP071: C29 - C36 Fraction	----	2060 mg/kg	115	52.0	132
EP080/071: Total Petroleum Hydrocarbons (QCLot: 4841535)							
ES2302505-001	Anonymous	EP080: C6 - C9 Fraction	----	32.5 mg/kg	84.0	70.0	130
EP080/071: Total Recoverable Hydrocarbons - NEPM 2013 Fractions (QCLot: 4839910)							
ES2302053-001	SS1	EP071: >C10 - C16 Fraction	----	860 mg/kg	131	73.0	137
		EP071: >C16 - C34 Fraction	----	4320 mg/kg	113	53.0	131
		EP071: >C34 - C40 Fraction	----	890 mg/kg	114	52.0	132
EP080/071: Total Recoverable Hydrocarbons - NEPM 2013 Fractions (QCLot: 4841535)							
ES2302505-001	Anonymous	EP080: C6 - C10 Fraction	C6_C10	37.5 mg/kg	83.1	70.0	130
EP080: BTEXN (QCLot: 4841535)							
ES2302505-001	Anonymous	EP080: Benzene	71-43-2	2.5 mg/kg	91.5	70.0	130
		EP080: Toluene	108-88-3	2.5 mg/kg	97.6	70.0	130
		EP080: Ethylbenzene	100-41-4	2.5 mg/kg	98.8	70.0	130
		EP080: meta- & para-Xylene	108-38-3 106-42-3	2.5 mg/kg	97.3	70.0	130
		EP080: ortho-Xylene	95-47-6	2.5 mg/kg	100.0	70.0	130

Sub-Matrix: **SOIL**

				Matrix Spike (MS) Report			
				Spike	SpikeRecovery(%)	Acceptable Limits (%)	
Laboratory sample ID	*Sample ID*	*Method: Compound*	*CAS Number*	*Concentration*	*MS*	*Low*	*High*
EP080: BTEXN (QCLot: 4841535) - continued							
ES2302505-001	Anonymous	EP080: Naphthalene	91-20-3	2.5 mg/kg	74.2	70.0	130
EP090: Organotin Compounds (QCLot: 4836546)							
EP2300794-002	Anonymous	EP090: Monobutyltin	78763-54-9	1.25 µgSn/kg	25.1	20.0	130
		EP090: Dibutyltin	1002-53-5	1.25 µgSn/kg	36.3	20.0	130
		EP090: Tributyltin	56573-85-4	1.25 µgSn/kg	40.6	20.0	130

ALS Environmental

QA/QC Compliance Assessment to assist with Quality Review

Work Order	: **ES2302053**	Page	: 1 of 7
Client	: **AARGUS PTY LTD**	Laboratory	: Environmental Division Sydney
Contact	: ALL REPORTS (CYNTHIA)	Telephone	: +61-2-8784 8555
Project	: DSI ES8722	Date Samples Received	: 20-Jan-2023
Site	: Newport	Issue Date	: 20-Feb-2023
Sampler	: DK	No. of samples received	: 1
Order number	: ----	No. of samples analysed	: 1

This report is automatically generated by the ALS LIMS through interpretation of the ALS Quality Control Report and several Quality Assurance parameters measured by ALS. This automated reporting highlights any non-conformances, facilitates faster and more accurate data validation and is designed to assist internal expert and external Auditor review. Many components of this report contribute to the overall DQO assessment and reporting for guideline compliance.

Brief method summaries and references are also provided to assist in traceability.

Summary of Outliers

Outliers : Quality Control Samples

This report highlights outliers flagged in the Quality Control (QC) Report.

- **NO Method Blank value outliers occur.**
- **NO Duplicate outliers occur.**
- **NO Laboratory Control outliers occur.**
- **NO Matrix Spike outliers occur.**
- **Surrogate recovery outliers exist for all regular sample matrices - please see following pages for full details.**

Outliers : Analysis Holding Time Compliance

- **NO Analysis Holding Time Outliers exist.**

Outliers : Frequency of Quality Control Samples

- **NO Quality Control Sample Frequency Outliers exist.**

Regular Sample Surrogates

Sub-Matrix: **SOIL**

Compound Group Name	Laboratory Sample ID	Client Sample ID	Analyte	CAS Number	Data	Limits	Comment
Samples Submitted							
EP090S: Organotin Surrogate	ES2302053-001	SS1	**Tripropyltin**	----	27.6 %	35.0-130 %	**Recovery less than lower data quality objective**

Analysis Holding Time Compliance

If samples are identified below as having been analysed or extracted outside of recommended holding times, this should be taken into consideration when interpreting results.

This report summarizes extraction / preparation and analysis times and compares each with ALS recommended holding times (referencing USEPA SW 846, APHA, AS and NEPM) based on the sample container provided. Dates reported represent first date of extraction or analysis and preclude subsequent dilutions and reruns. A listing of breaches (if any) is provided herein.

Holding time for leachate methods (e.g. TCLP) vary according to the analytes reported. Assessment compares the leach date with the shortest analyte holding time for the equivalent soil method. These are: organics 14 days, mercury 28 days & other metals 180 days. A recorded breach does not guarantee a breach for all non-volatile parameters.

Holding times for ***VOC in soils*** vary according to analytes of interest. Vinyl Chloride and Styrene holding time is 7 days; others 14 days. A recorded breach does not guarantee a breach for all VOC analytes and should be verified in case the reported breach is a false positive or Vinyl Chloride and Styrene are not key analytes of interest/concern.

Matrix: **SOIL** Evaluation: × = Holding time breach ; ✓ = Within holding time.

Method / *Container / Client Sample ID(s)*	*Sample Date*	*Extraction / Preparation*			*Analysis*		
		Date extracted	*Due for extraction*	*Evaluation*	*Date analysed*	*Due for analysis*	*Evaluation*
EA055: Moisture Content (Dried @ 105-110°C)							
Soil Glass Jar - Unpreserved (EA055)							
SS1	**19-Jan-2023**	**----**	----	----	**31-Jan-2023**	02-Feb-2023	✓
EA200: AS 4964 - 2004 Identification of Asbestos in Soils							
Snap Lock Bag - Friable Asbestos/PSD Bag (EA200)							
SS1	**19-Jan-2023**	**----**	----	----	**27-Jan-2023**	18-Jul-2023	✓
EA200N: Asbestos Quantification (non-NATA)							
Snap Lock Bag - Friable Asbestos/PSD Bag (EA200N)							
SS1	**19-Jan-2023**	**----**	----	----	**27-Jan-2023**	18-Jul-2023	✓
EG005(ED093)T: Total Metals by ICP-AES							
Soil Glass Jar - Unpreserved (EG005T)							
SS1	**19-Jan-2023**	**01-Feb-2023**	18-Jul-2023	✓	**02-Feb-2023**	18-Jul-2023	✓
EG035T: Total Recoverable Mercury by FIMS							
Soil Glass Jar - Unpreserved (EG035T)							
SS1	**19-Jan-2023**	**01-Feb-2023**	16-Feb-2023	✓	**02-Feb-2023**	16-Feb-2023	✓
EK026SF: Total CN by Segmented Flow Analyser							
Soil Glass Jar - Unpreserved (EK026SF)							
SS1	**19-Jan-2023**	**31-Jan-2023**	02-Feb-2023	✓	**02-Feb-2023**	14-Feb-2023	✓
EP066: Polychlorinated Biphenyls (PCB)							
Soil Glass Jar - Unpreserved (EP066)							
SS1	**19-Jan-2023**	**01-Feb-2023**	02-Feb-2023	✓	**02-Feb-2023**	13-Mar-2023	✓
EP068A: Organochlorine Pesticides (OC)							
Soil Glass Jar - Unpreserved (EP068)							
SS1	**19-Jan-2023**	**01-Feb-2023**	02-Feb-2023	✓	**01-Feb-2023**	13-Mar-2023	✓

Matrix: **SOIL**

Evaluation: × = Holding time breach ; ✓ = Within holding time.

Method / Container / Client Sample ID(s)	Sample Date	Extraction / Preparation			Analysis		
		Date extracted	Due for extraction	Evaluation	Date analysed	Due for analysis	Evaluation
EP075(SIM)A: Phenolic Compounds							
Soil Glass Jar - Unpreserved (EP075(SIM))							
SS1	**19-Jan-2023**	**01-Feb-2023**	02-Feb-2023	✓	**01-Feb-2023**	13-Mar-2023	✓
EP075(SIM)B: Polynuclear Aromatic Hydrocarbons							
Soil Glass Jar - Unpreserved (EP075(SIM))							
SS1	**19-Jan-2023**	**01-Feb-2023**	02-Feb-2023	✓	**01-Feb-2023**	13-Mar-2023	✓
EP080/071: Total Petroleum Hydrocarbons							
Soil Glass Jar - Unpreserved (EP071)							
SS1	**19-Jan-2023**	**01-Feb-2023**	02-Feb-2023	✓	**01-Feb-2023**	13-Mar-2023	✓
Soil Glass Jar - Unpreserved (EP080)							
SS1	**19-Jan-2023**	**30-Jan-2023**	02-Feb-2023	✓	**01-Feb-2023**	02-Feb-2023	✓
EP080/071: Total Recoverable Hydrocarbons - NEPM 2013 Fractions							
Soil Glass Jar - Unpreserved (EP071)							
SS1	**19-Jan-2023**	**01-Feb-2023**	02-Feb-2023	✓	**01-Feb-2023**	13-Mar-2023	✓
Soil Glass Jar - Unpreserved (EP080)							
SS1	**19-Jan-2023**	**30-Jan-2023**	02-Feb-2023	✓	**01-Feb-2023**	02-Feb-2023	✓
EP080: BTEXN							
Soil Glass Jar - Unpreserved (EP080)							
SS1	**19-Jan-2023**	**30-Jan-2023**	02-Feb-2023	✓	**01-Feb-2023**	02-Feb-2023	✓
EP090: Organotin Compounds							
Snap Lock Bag (EP090)							
SS1	**19-Jan-2023**	**27-Jan-2023**	02-Feb-2023	✓	**31-Jan-2023**	08-Mar-2023	✓

Quality Control Parameter Frequency Compliance

The following report summarises the frequency of laboratory QC samples analysed within the analytical lot(s) in which the submitted sample(s) was(were) processed. Actual rate should be greater than or equal to the expected rate. A listing of breaches is provided in the Summary of Outliers.

Matrix: **SOIL**

Evaluation: × = Quality Control frequency not within specification ; ✓ = Quality Control frequency within specification.

Quality Control Sample Type		Count		Rate (%)			Quality Control Specification
Analytical Methods	*Method*	*QC*	*Regular*	***Actual***	***Expected***	*Evaluation*	
Laboratory Duplicates (DUP)							
Organotin Analysis	EP090	2	19	**10.53**	**10.00**	✓	NEPM 2013 B3 & ALS QC Standard
PAH/Phenols (SIM)	EP075(SIM)	1	10	**10.00**	**10.00**	✓	NEPM 2013 B3 & ALS QC Standard
Pesticides by GCMS	EP068	1	10	**10.00**	**10.00**	✓	NEPM 2013 B3 & ALS QC Standard
Polychlorinated Biphenyls (PCB)	EP066	1	9	**11.11**	**10.00**	✓	NEPM 2013 B3 & ALS QC Standard
Total Cyanide by Segmented Flow Analyser	EK026SF	1	7	**14.29**	**10.00**	✓	NEPM 2013 B3 & ALS QC Standard
Total Mercury by FIMS	EG035T	2	20	**10.00**	**10.00**	✓	NEPM 2013 B3 & ALS QC Standard
Total Metals by ICP-AES	EG005T	3	20	**15.00**	**10.00**	✓	NEPM 2013 B3 & ALS QC Standard
TRH - Semivolatile Fraction	EP071	2	19	**10.53**	**10.00**	✓	NEPM 2013 B3 & ALS QC Standard
TRH Volatiles/BTEX	EP080	2	20	**10.00**	**10.00**	✓	NEPM 2013 B3 & ALS QC Standard
Laboratory Control Samples (LCS)							
Organotin Analysis	EP090	1	19	**5.26**	**5.00**	✓	NEPM 2013 B3 & ALS QC Standard
PAH/Phenols (SIM)	EP075(SIM)	1	10	**10.00**	**5.00**	✓	NEPM 2013 B3 & ALS QC Standard
Pesticides by GCMS	EP068	1	10	**10.00**	**5.00**	✓	NEPM 2013 B3 & ALS QC Standard
Polychlorinated Biphenyls (PCB)	EP066	1	9	**11.11**	**5.00**	✓	NEPM 2013 B3 & ALS QC Standard
Total Cyanide by Segmented Flow Analyser	EK026SF	2	7	**28.57**	**10.00**	✓	NEPM 2013 B3 & ALS QC Standard
Total Mercury by FIMS	EG035T	1	20	**5.00**	**5.00**	✓	NEPM 2013 B3 & ALS QC Standard
Total Metals by ICP-AES	EG005T	1	20	**5.00**	**5.00**	✓	NEPM 2013 B3 & ALS QC Standard
TRH - Semivolatile Fraction	EP071	1	19	**5.26**	**5.00**	✓	NEPM 2013 B3 & ALS QC Standard
TRH Volatiles/BTEX	EP080	1	20	**5.00**	**5.00**	✓	NEPM 2013 B3 & ALS QC Standard
Method Blanks (MB)							
Organotin Analysis	EP090	1	19	**5.26**	**5.00**	✓	NEPM 2013 B3 & ALS QC Standard
PAH/Phenols (SIM)	EP075(SIM)	1	10	**10.00**	**5.00**	✓	NEPM 2013 B3 & ALS QC Standard
Pesticides by GCMS	EP068	1	10	**10.00**	**5.00**	✓	NEPM 2013 B3 & ALS QC Standard
Polychlorinated Biphenyls (PCB)	EP066	1	9	**11.11**	**5.00**	✓	NEPM 2013 B3 & ALS QC Standard
Total Cyanide by Segmented Flow Analyser	EK026SF	1	7	**14.29**	**5.00**	✓	NEPM 2013 B3 & ALS QC Standard
Total Mercury by FIMS	EG035T	1	20	**5.00**	**5.00**	✓	NEPM 2013 B3 & ALS QC Standard
Total Metals by ICP-AES	EG005T	1	20	**5.00**	**5.00**	✓	NEPM 2013 B3 & ALS QC Standard
TRH - Semivolatile Fraction	EP071	1	19	**5.26**	**5.00**	✓	NEPM 2013 B3 & ALS QC Standard
TRH Volatiles/BTEX	EP080	1	20	**5.00**	**5.00**	✓	NEPM 2013 B3 & ALS QC Standard
Matrix Spikes (MS)							
Organotin Analysis	EP090	1	19	**5.26**	**5.00**	✓	NEPM 2013 B3 & ALS QC Standard
PAH/Phenols (SIM)	EP075(SIM)	1	10	**10.00**	**5.00**	✓	NEPM 2013 B3 & ALS QC Standard
Pesticides by GCMS	EP068	1	10	**10.00**	**5.00**	✓	NEPM 2013 B3 & ALS QC Standard
Polychlorinated Biphenyls (PCB)	EP066	1	9	**11.11**	**5.00**	✓	NEPM 2013 B3 & ALS QC Standard
Total Cyanide by Segmented Flow Analyser	EK026SF	1	7	**14.29**	**5.00**	✓	NEPM 2013 B3 & ALS QC Standard
Total Mercury by FIMS	EG035T	1	20	**5.00**	**5.00**	✓	NEPM 2013 B3 & ALS QC Standard

Matrix: **SOIL**

Evaluation: × = Quality Control frequency not within specification ; ✓ = Quality Control frequency within specification.

Quality Control Sample Type		Count		Rate (%)			Quality Control Specification
Analytical Methods	*Method*	*QC*	*Regular*	***Actual***	***Expected***	*Evaluation*	
Matrix Spikes (MS) - Continued							
Total Metals by ICP-AES	EG005T	1	20	**5.00**	**5.00**	✓	NEPM 2013 B3 & ALS QC Standard
TRH - Semivolatile Fraction	EP071	1	19	**5.26**	**5.00**	✓	NEPM 2013 B3 & ALS QC Standard
TRH Volatiles/BTEX	EP080	1	20	**5.00**	**5.00**	✓	NEPM 2013 B3 & ALS QC Standard

Brief Method Summaries

The analytical procedures used by the Environmental Division have been developed from established internationally recognized procedures such as those published by the US EPA, APHA, AS and NEPM. In house developed procedures are employed in the absence of documented standards or by client request. The following report provides brief descriptions of the analytical procedures employed for results reported in the Certificate of Analysis. Sources from which ALS methods have been developed are provided within the Method Descriptions.

Analytical Methods	Method	Matrix	Method Descriptions
Moisture Content	EA055	SOIL	In house: A gravimetric procedure based on weight loss over a 12 hour drying period at 105-110 degrees C. This method is compliant with NEPM Schedule B(3).
Asbestos Identification in Soils	EA200	SOIL	AS 4964 Method for the qualitative identification of asbestos in bulk samples Analysis by Polarised Light Microscopy including dispersion staining
Asbestos Classification and Quantitation per NEPM 2013	* EA200N	SOIL	Asbestos Classification and Quantitation per NEPM with Confirmation of Identification by AS 4964 - Gravimetric determination of Asbestos Containing Material, Fibrous Asbestos, Asbestos Fines and sample weight and calculation of percentage concentrations per NEPM protocols. Asbestos (Fines and Fibrous FA+AF) is reported as the equivalent weight in the sample received after accounting for sub-sampling (where applicable for the <7mm and/or <2mm fractions).
Total Metals by ICP-AES	EG005T	SOIL	In house: Referenced to APHA 3120; USEPA SW 846 - 6010. Metals are determined following an appropriate acid digestion of the soil. The ICPAES technique ionises samples in a plasma, emitting a characteristic spectrum based on metals present. Intensities at selected wavelengths are compared against those of matrix matched standards. This method is compliant with NEPM Schedule B(3)
Total Mercury by FIMS	EG035T	SOIL	In house: Referenced to APHA 3112 Hg - B (Flow-injection (SnCl2) (Cold Vapour generation) AAS) FIM-AAS is an automated flameless atomic absorption technique. Mercury in solids are determined following an appropriate acid digestion. Ionic mercury is reduced online to atomic mercury vapour by SnCl2 which is then purged into a heated quartz cell. Quantification is by comparing absorbance against a calibration curve. This method is compliant with NEPM Schedule B(3)
Total Cyanide by Segmented Flow Analyser	EK026SF	SOIL	In house: Referenced to APHA 4500-CN C / ASTM D7511 / ISO 14403. Caustic leachates of soil samples are introduced into an automated segmented flow analyser. Complex bound cyanide is decomposed in a continuously flowing stream, at a pH of 3.8, by the effect of UV light. A UV-B lamp (312 nm) and a decomposition spiral of borosilicate glass are used to filter out UV light with a wavelength of less than 290 nm thus preventing the conversion of thiocyanate into cyanide. The hydrogen cyanide present at a pH of 3.8 is separated by gas dialysis. The hydrogen cyanide is then determined photometrically, based on the reaction of cyanide with chloramine-T to form cyanogen chloride. This then reacts with 4-pyridine carboxylic acid and 1,3-dimethylbarbituric acid to give a red colour which is measured at 600 nm. This method is compliant with NEPM Schedule B(3).
Polychlorinated Biphenyls (PCB)	EP066	SOIL	In house: Referenced to USEPA SW 846 - 8270 Extracts are analysed by Capillary GC/MS and quantification is by comparison against an established 5 point calibration curve. This method is compliant with NEPM Schedule B(3).
Pesticides by GCMS	EP068	SOIL	In house: Referenced to USEPA SW 846 - 8270 Extracts are analysed by Capillary GC/MS and quantification is by comparison against an established 5 point calibration curve. This technique is compliant with NEPM Schedule B(3).
TRH - Semivolatile Fraction	EP071	SOIL	In house: Referenced to USEPA SW 846 - 8015 Sample extracts are analysed by Capillary GC/FID and quantified against alkane standards over the range C10 - C40. Compliant with NEPM Schedule B(3).

Analytical Methods	Method	Matrix	Method Descriptions
PAH/Phenols (SIM)	EP075(SIM)	SOIL	In house: Referenced to USEPA SW 846 - 8270. Extracts are analysed by Capillary GC/MS in Selective Ion Mode (SIM) and quantification is by comparison against an established 5 point calibration curve. This method is compliant with NEPM Schedule B(3)
TRH Volatiles/BTEX	EP080	SOIL	In house: Referenced to USEPA SW 846 - 8260. Extracts are analysed by Purge and Trap, Capillary GC/MS. Quantification is by comparison against an established 5 point calibration curve. Compliant with NEPM Schedule B(3) amended.
Organotin Analysis	EP090	SOIL	In house: Referenced to USEPA SW 846 - 8270 Prepared sample extracts are analysed by GC/MS coupled with high volume injection, and quanitified against an established calibration curve.

Preparation Methods	Method	Matrix	Method Descriptions
NaOH leach for CN in Soils	CN-PR	SOIL	In house: APHA 4500 CN. Samples are extracted by end-over-end tumbling with NaOH.
Hot Block Digest for metals in soils sediments and sludges	EN69	SOIL	In house: Referenced to USEPA 200.2. Hot Block Acid Digestion 1.0g of sample is heated with Nitric and Hydrochloric acids, then cooled. Peroxide is added and samples heated and cooled again before being filtered and bulked to volume for analysis. Digest is appropriate for determination of selected metals in sludge, sediments, and soils. This method is compliant with NEPM Schedule B(3).
Methanolic Extraction of Soils for Purge and Trap	ORG16	SOIL	In house: Referenced to USEPA SW 846 - 5030A. 5g of solid is shaken with surrogate and 10mL methanol prior to analysis by Purge and Trap - GC/MS.
Tumbler Extraction of Solids	ORG17	SOIL	In house: Mechanical agitation (tumbler). 10g of sample, Na2SO4 and surrogate are extracted with 30mL 1:1 DCM/Acetone by end over end tumble. The solvent is decanted, dehydrated and concentrated (by KD) to the desired volume for analysis.
Organotin Sample Preparation	ORG35	SOIL	In house: 20g sample is spiked with surrogate and leached in a methanol:acetic acid:UHP water mix and vacuum filtered. Reagents and solvents are added to the sample and the mixture tumbled. The butyltin compounds are simultaneously derivatised and extracted. The extract is further extracted with petroleum ether. The resultant extracts are combined and concentrated for analysis.

SAMPLE RECEIPT NOTIFICATION (SRN)

Work Order : **ES2302053**

Client	: **AARGUS PTY LTD**	Laboratory	: Environmental Division Sydney
Contact	: ALL REPORTS (CYNTHIA)	Contact	: Customer Services ES
Address	: PO BOX 398 DRUMMOYNE NSW, AUSTRALIA 2047	Address	: 277-289 Woodpark Road Smithfield NSW Australia 2164
E-mail	: cynthia@aargus.net	E-mail	: ALSEnviro.Sydney@ALSGlobal.com
Telephone	: +61 1300137038	Telephone	: +61-2-8784 8555
Facsimile	: +61 1300136038	Facsimile	: +61-2-8784 8500
Project	: DSI ES8722	Page	: 1 of 3
Order number	: ----	Quote number	: EB2017AARGUS0001 (EN/222)
C-O-C number	: ----	QC Level	: NEPM 2013 B3 & ALS QC Standard
Site	: Newport		
Sampler	: DK		

Dates

Date Samples Received	: 20-Jan-2023 15:25	Issue Date	: 24-Jan-2023
Client Requested Due Date	: 02-Feb-2023	Scheduled Reporting Date	: **02-Feb-2023**

Delivery Details

Mode of Delivery	: Carrier	Security Seal	: Not Available
No. of coolers/boxes	: 1	Temperature	: 14.8'C - Ice Bricks present
Receipt Detail	:	No. of samples received / analysed	: 1 / 1

General Comments

- This report contains the following information:
  - Sample Container(s)/Preservation Non-Compliances
  - Summary of Sample(s) and Requested Analysis
  - Proactive Holding Time Report
  - Requested Deliverables
- **TBT analysis will be conducted by ALS Brisbane.**
- **Please refer to the Proactive Holding Time Report table below which summarises breaches of recommended holding times that have occurred prior to samples/instructions being received at the laboratory. The laboratory will process these samples unless instructions are received from you indicating you do not wish to proceed. The absence of this summary table indicates that all samples have been received within the recommended holding times for the analysis requested.**
- **Asbestos analysis will be conducted by ALS Newcastle.**
- Please direct any queries you have regarding this work order to the above ALS laboratory contact.
- Analytical work for this work order will be conducted at ALS Sydney.
- Sample Disposal - Aqueous (3 weeks), Solid (2 months ± 1 week) from receipt of samples.
- Please be aware that APHA/NEPM recommends water and soil samples be chilled to less than or equal to 6°C for chemical analysis, and less than or equal to 10°C but unfrozen for Microbiological analysis. Where samples are received above this temperature, it should be taken into consideration when interpreting results. Refer to ALS EnviroMail 85 for ALS recommendations of the best practice for chilling samples after sampling and for maintaining a cool temperature during transit.

Sample Container(s)/Preservation Non-Compliances

All comparisons are made against pretreatment/preservation AS, APHA, USEPA standards.

Method Sample ID	Sample Container Received	Preferred Sample Container for Analysis
Organotin Analysis : EP090		
SS1	- Snap Lock Bag	- Soil Glass Jar - Unpreserved

Summary of Sample(s) and Requested Analysis

Some items described below may be part of a laboratory process necessary for the execution of client requested tasks. Packages may contain additional analyses, such as the determination of moisture content and preparation tasks, that are included in the package.
If no sampling time is provided, the sampling time will default 00:00 on the date of sampling. If no sampling date is provided, the sampling date will be assumed by the laboratory and displayed in brackets without a time component

Matrix: **SOIL**

Laboratory sample ID	Sampling date / time	Sample ID	SOIL - EA055-103 Moisture Content	SOIL - EA200N Asbestos in Soils - (<1kg samples ONLY)	SOIL - EK026SF (Solids) Total Cyanide By Segmented Flow Analyser	SOIL - EP090 (solids) Organotins	SOIL - S-02 8 Metals (incl. Digestion)	SOIL - S-17 TRH/BTEXN/PAH/Phenols/OC/PCB
ES2302053-001	19-Jan-2023 00:00	SS1	✓	✓	✓	✓	✓	✓

Proactive Holding Time Report

Sample(s) have been received within the recommended holding times for the requested analysis.

Requested Deliverables

ACCOUNTS PAYABLE

- A4 - AU Tax Invoice (INV)	Email	anika@aargus.net

ALL REPORTS (CYNTHIA)

- *AU Certificate of Analysis - NATA (COA)	Email	cynthia@aargus.net
- *AU Interpretive QC Report - DEFAULT (Anon QCI Rep) (QCI)	Email	cynthia@aargus.net
- *AU QC Report - DEFAULT (Anon QC Rep) - NATA (QC)	Email	cynthia@aargus.net
- A4 - AU Sample Receipt Notification - Environmental HT (SRN)	Email	cynthia@aargus.net
- A4 - AU Tax Invoice (INV)	Email	cynthia@aargus.net
- Chain of Custody (CoC) (COC)	Email	cynthia@aargus.net
- EDI Format - ESDAT (ESDAT)	Email	cynthia@aargus.net
- EDI Format - XTab (XTAB)	Email	cynthia@aargus.net

MARK KELLY

- *AU Certificate of Analysis - NATA (COA)	Email	mark.kelly@aargus.net
- *AU Interpretive QC Report - DEFAULT (Anon QCI Rep) (QCI)	Email	mark.kelly@aargus.net
- *AU QC Report - DEFAULT (Anon QC Rep) - NATA (QC)	Email	mark.kelly@aargus.net
- A4 - AU Sample Receipt Notification - Environmental HT (SRN)	Email	mark.kelly@aargus.net
- A4 - AU Tax Invoice (INV)	Email	mark.kelly@aargus.net
- Chain of Custody (CoC) (COC)	Email	mark.kelly@aargus.net
- EDI Format - ESDAT (ESDAT)	Email	mark.kelly@aargus.net
- EDI Format - XTab (XTAB)	Email	mark.kelly@aargus.net

SAAD

- *AU Certificate of Analysis - NATA (COA)	Email	saad@aargus.net
- *AU Interpretive QC Report - DEFAULT (Anon QCI Rep) (QCI)	Email	saad@aargus.net
- *AU QC Report - DEFAULT (Anon QC Rep) - NATA (QC)	Email	saad@aargus.net
- A4 - AU Sample Receipt Notification - Environmental HT (SRN)	Email	saad@aargus.net
- A4 - AU Tax Invoice (INV)	Email	saad@aargus.net
- Chain of Custody (CoC) (COC)	Email	saad@aargus.net
- EDI Format - ESDAT (ESDAT)	Email	saad@aargus.net
- EDI Format - XTab (XTAB)	Email	saad@aargus.net

SARA

- *AU Certificate of Analysis - NATA (COA)	Email	sara@aargus.net
- *AU Interpretive QC Report - DEFAULT (Anon QCI Rep) (QCI)	Email	sara@aargus.net
- *AU QC Report - DEFAULT (Anon QC Rep) - NATA (QC)	Email	sara@aargus.net
- A4 - AU Sample Receipt Notification - Environmental HT (SRN)	Email	sara@aargus.net
- A4 - AU Tax Invoice (INV)	Email	sara@aargus.net
- Chain of Custody (CoC) (COC)	Email	sara@aargus.net
- EDI Format - ESDAT (ESDAT)	Email	sara@aargus.net
- EDI Format - XTab (XTAB)	Email	sara@aargus.net

Samples received without CoC

CLIENT / SENDER:	
PROJECT:	ES8722
CONTACT NAME:	
CONTACT NUMBER:	
CARRIER:	
CONNOTE REFERENCE:	
SAMPLER:	DIC
NUMBER OF SAMPLES:	
Client services notified by:	Jack

COC SEQUENCE NUMBER (Circle)

COC:	1	2	3	4	5	6	7
OF:	1	2	3	4	5	6	7

SAMPLES RECEIVED BY: Jack

DATE/TIME: 20/01/24

ANALYSIS RECEIVED BY:

DATE/TIME:

Comments: 1 esky - N/A seal. 14.8°C - ice bricks

Environmental Division Sydney

Work Order Reference

ES2302053

Telephone : +61-2-8784 8555

LAB ID	SAMPLE DETAILS: SAMPLE ID	DATE	MATRIX	NUMBER OF CONTAINERS	Additional Information
	SS1	18/01/24	S	2	esky in mchk coolroom
		TOTAL			

AUSTRALIAN SAFER ENVIRONMENT & TECHNOLOGY PTY LTD

ABN 36 088 095 112

Our ref : ASET107257 / 110437 / 1 - 5
Your ref : ES8722 – DSI - Newport
NATA Accreditation No: 14484

Accredited for compliance with ISO/IEC 17025 - Testing.

24 January 2023

Aargus Pty Ltd
46 Smithfield Road
Smithfield NSW 2165

Attn: Mr Mark Kelly

Dear Mark

Asbestos Identification
This report presents the results of five samples, forwarded by Aargus Pty Ltd on 23 January 2023, for analysis for asbestos.

1.Introduction: Five samples forwarded were examined and analysed for the presence of asbestos on 24 January 2023.

2. Methods : The samples were examined under a Stereo Microscope and selected fibres were analysed by Polarized Light Microscopy in conjunction with Dispersion Staining method **(Australian Standard AS 4964 - 2004 and Safer Environment Method 1 as the supplementary work instruction) (Qualitative Analysis only).**

The report also provides approximate weights and percentages, categories of asbestos forms appearing in the sample, such as **AF**(Asbestos Fines), **FA**(Friable Asbestos) and **ACM** (Asbestos Containing Material), also satisfying the requirements of the NEPM Guidelines).

3. Results :

Sample No. 1. ASET107257 / 110437 / 1. ES8722 - BH1- 0.4-0.5.
Approx dimensions 10.0 cm x 10.0 cm x 5.7 cm
Approximate total dry weight of soil = 572.0g.
The sample consisted of a mixture of sandy soil, organic fibres, stones, fragments of sandstone, animal and plant matter.
No asbestos detected.

Sample No. 2. ASET107257 / 110437 / 2. ES8722 - BH3 – 0.6-0.7.
Approx dimensions 10.0 cm x 10.0 cm x 5.0 cm
Approximate total dry weight of soil = 498.0g.
The sample consisted of a mixture of sandy soil, stones, fragments of cement like material, wood chips, animal and plant matter.
No asbestos detected.

Ω Sample No. 3. ASET107257 / 110437 / 3. ES8722 - BH5 – 0.4-0.5.
Approx dimensions 10.0 cm x 10.0 cm x 4.4 cm
Approximate total dry weight of soil = 443.0g.
The sample consisted of a mixture of sandy soil, stones, fragments of mica like material, plastic, animal and plant matter.
No asbestos detected.

Sample No. 4. ASET107257 / 110437 / 4. ES8722 - BH8 – 0.3-0.4.
Approx dimensions 10.0 cm x 10.0 cm x 5.4 cm
The sample consisted of a mixture of sandy soil, stones, fragments of fibre cement* (AF), glass, sandstone, wood chips and plant matter.
Chrysotile* (Approximate estimated weight = 0.22g) asbestos, Amosite* (Approximate estimated weight = 0.02g) asbestos and Crocidolite* (Approximate estimated weight = 0.09g) asbestos detected.
Approximate total dry weight of ACM = 1.71g.
Approximate total dry weight of soil = 544.0g.
Approximate estimated weight of asbestos in soil in the form of ACM = 0.33g.
Approximate w/w percentage of asbestos in soil in the form of ACM = 0.06%.

Sample No. 5. ASET107257 / 110437 / 5. ES8722 - Duplicate D1.
Approx dimensions 10.0 cm x 10.0 cm x 6.3 cm
Approximate total dry weight of soil = 633.0g.
The sample consisted of a mixture of clayish sandy soil, stones, fragments of shale, wood chips and plant matter.
No asbestos detected.

Reported by,



Mahen De Silva. BSc, MSc, Grad Dip (Occ Hyg)
Occupational Hygienist / Approved Identifier.
Approved Signatory

WORLD RECOGNISED ACCREDITATION

Accredited for compliance with ISO/IEC 17025 - Testing.

This report is consistent with the analytical procedures and reporting recommendations in the Western Australia Guidelines for the Assessment Remediation and Management of Asbestos contaminated sites in Western Australia and it also satisfies the requirements of the current NEPM Guidelines. NATA Accreditation does not cover the performance of this service.

Disclaimers;

The approx; weights given above can be used only as a guide. They do not represent absolute weights of each kind of asbestos, as it is impossible to extract all loose fibres from soil and other asbestos containing building material samples using this method. However above figures may be used as closest approximations to the exact values in each case. Estimation and/ or reporting of asbestos fibre weights in asbestos containing materials and soil is out of the Scope of the NATA Accreditation. NATA Accreditation only covers the qualitative part of the results reported. This weight disclaimer also covers weight / weight percentages if given.

ACM - Asbestos Containing Material - Products or materials that contain asbestos in an inert bound matrix such as cement or resin. Here taken to be sound material, even as fragments and not fitting through a 7mm X 7 mm sieve.

AF -Includes asbestos free fibres, small fibre bundles and also ACM fragments that pass through a 7mm X 7 mm sieve.

FA -Friable asbestos material such as severely weathered ACM, and asbestos in the form of loose fibrous material such as insulation products.

^ denotes loose fibres of relevant asbestos types detected in soil/dust.
*** denotes asbestos detected in ACM in bonded form.**
 # denotes friable asbestos as soft fibro plaster, fragments of ACM smaller than 7mm which are considered as friable and / or highly weathered ACM that will easily crumble.
λ denotes samples that have been analysed only in accordance to AS 4964 – 2004.
Ω Sample volume criteria of 500mL have not been satisfied.

The results contained in this report relate only to the sample/s submitted for testing. Australian Safer Environment & Technology accepts no responsibility for whether or not the submitted sample/s is/are representative. Results indicating "No asbestos detected" indicates a reporting limit specified in AS4964 -2004 which is 0.1g/ Kg (0.01%). Any amounts detected at assumed lower level than that would be reported, however those assumed lower levels may be treated as "No asbestos detected" as specified and recommended by A4964-2004. Trace / respirable level asbestos will be reported only when detected and trace analysis have been performed on each sample as required by AS4964-2004. When loose asbestos fibres/ fibre bundles are detected and reported that means they are larger handpicked fibres/ fibre bundles, and they do not represent respirable fibres. Dust/soil samples are always subjected to trace analysis except where the amounts involved are extremely minute and trace analysis is not possible to be carried out. When trace analysis is not performed on dust samples it will be indicated in the report that trace analysis has not been carried out due to the volume of the sample being extremely minute.

Estimation of asbestos weights involves the use of following assumptions;
Volume of each kind of Asbestos present in broken edges have been visually estimated and its been assumed that volumes remain similar throughout the binding matrix and those volumes are only approximate and not exact. Material densities have been assumed to be similar to commonly found similar materials and may not be exact.

All samples indicating "No asbestos detected" are assumed to be less than 0.001% for friable AF and FA portions detected and 0.01 % for ACM detected unless the approximate weight is given.

ASET 10F25F/110437/1-5

AARGUS PTY LTD

Laboratory Test Request / Chain of Custody Record

46 Smithfield Road
Smithfield NSW 2164

P O Box 398 Tel: 1300 137 038
DRUMMOYNE NSW 1470 Fax: 1300 136 038

Email reports: admin@aargus.net; cynthia@aargus.net; divyansh@aargus.net; sagar@aargus.net; mark.kelly@aargus.net
Email invoices: anika@aargus.net; admin@aargus.net; cynthia@aargus.net; mark.kelly@aargus.net

TO:	**ASET - Australian Safer Environment & Technology Pty Ltd, Sydney** **Suite 710 / 90 George Street** **HORNSBY, NSW 2077**	**PO Box 1644** **HORNSBY WESTFIELD NSW 1635**	
PH:	**02 9987 2183**	**FAX:**	**02 9987 2151**
ATTN:	**Samples Receipt**	**EMAIL**	aset@bigpond.net.au

Sampling Date:	19.01.2023	**Job No:**	ES8722
Sampled By:	DK	**Project:**	DSI
Project Manager:	MK	**Location:**	Newport

Results required by: STANDARD

	Sampling details			Sample type											
	Location	Depth (m)	Date	Soil Samples		Asbestos %w/w									KEEP SAMPLE?
1	BH1	0.4 - 0.5	19.01.2023	DSP		✓									YES
2	BH3	0.6 - 0.7	19.01.2023	DSP		✓									YES
3	BH5	0.4 - 0.5	19.01.2023	DSP		✓									YES
4	BH8	0.3 - 0.4	19.01.2023	DSP		✓									YES
5	DUPLICATE D1		19.01.2023	DSP		✓									YES

Relinquished by			Received by		
Name	Signature	Date	Name	Signature	Date
DIVYANSH	DK	20.01.2023	ANJALI KA		

Legend:

WG	Water sample, glass bottle	USG	Undisturbed soil sample (glass jar)	DSP	Disturbed soil sample (small plastic bag)
WP	Water sample, plastic bottle	DSG	Disturbed soil sample (glass jar)	✓	Test required
GV	Glass vial	OTH	Other	ACAN	Air sample, canister

[@] mole H^+/tonne

RECEIVED
23 JAN 2023
BY: AD

Aargus Pty Ltd
6 Carter Street
Lidcombe
NSW 2141

NATA Accredited
Accreditation Number 1261
Site Number 18217

Accredited for compliance with ISO/IEC 17025 – Testing
NATA is a signatory to the ILAC Mutual Recognition Arrangement for the mutual recognition of the equivalence of testing, medical testing, calibration, inspection, proficiency testing scheme providers and reference materials producers reports and certificates.

Attention: **- ALL INVOICES/SRA - Mark Kelly**

Report **958299-S-V2**
Project name
Project ID ES8722
Received Date Jan 23, 2023

Client Sample ID			**BH1 0.4-0.5**	**BH1 0.6-0.7**	**BH3 0.6-0.7**	**BH3 0.8-0.9**
Sample Matrix			**Soil**	**Soil**	**Soil**	**Soil**
Eurofins Sample No.			**S23-Ja0038049**	**S23-Ja0038050**	**S23-Ja0038051**	**S23-Ja0038052**
Date Sampled			**Jan 19, 2023**	**Jan 19, 2023**	**Jan 19, 2023**	**Jan 19, 2023**
Test/Reference	LOR	Unit				
Total Recoverable Hydrocarbons						
TRH C6-C9	20	mg/kg	< 20	-	< 20	-
TRH C10-C14	20	mg/kg	< 20	-	< 20	-
TRH C15-C28	50	mg/kg	< 50	-	52	-
TRH C29-C36	50	mg/kg	< 50	-	50	-
TRH C10-C36 (Total)	50	mg/kg	< 50	-	102	-
TRH C6-C10	20	mg/kg	< 20	-	< 20	-
TRH C6-C10 less BTEX (F1)[N04]	20	mg/kg	< 20	-	< 20	-
TRH >C10-C16	50	mg/kg	< 50	-	< 50	-
TRH >C10-C16 less Naphthalene (F2)[N01]	50	mg/kg	< 50	-	< 50	-
TRH >C16-C34	100	mg/kg	< 100	-	100	-
TRH >C34-C40	100	mg/kg	< 100	-	< 100	-
TRH >C10-C40 (total)*	100	mg/kg	< 100	-	100	-
BTEX						
Benzene	0.1	mg/kg	< 0.1	-	< 0.1	-
Toluene	0.1	mg/kg	< 0.1	-	< 0.1	-
Ethylbenzene	0.1	mg/kg	< 0.1	-	< 0.1	-
m&p-Xylenes	0.2	mg/kg	< 0.2	-	< 0.2	-
o-Xylene	0.1	mg/kg	< 0.1	-	< 0.1	-
Xylenes - Total*	0.3	mg/kg	< 0.3	-	< 0.3	-
4-Bromofluorobenzene (surr.)	1	%	80	-	91	-
Total Recoverable Hydrocarbons - 2013 NEPM Fractions						
Naphthalene[N02]	0.5	mg/kg	< 0.5	-	< 0.5	-
Polycyclic Aromatic Hydrocarbons						
Benzo(a)pyrene TEQ (lower bound) *	0.5	mg/kg	< 0.5	-	< 0.5	-
Benzo(a)pyrene TEQ (medium bound) *	0.5	mg/kg	0.6	-	0.6	-
Benzo(a)pyrene TEQ (upper bound) *	0.5	mg/kg	1.2	-	1.2	-
Acenaphthene	0.5	mg/kg	< 0.5	-	< 0.5	-
Acenaphthylene	0.5	mg/kg	< 0.5	-	< 0.5	-
Anthracene	0.5	mg/kg	< 0.5	-	< 0.5	-
Benz(a)anthracene	0.5	mg/kg	< 0.5	-	< 0.5	-
Benzo(a)pyrene	0.5	mg/kg	< 0.5	-	< 0.5	-
Benzo(b&j)fluoranthene[N07]	0.5	mg/kg	< 0.5	-	< 0.5	-
Benzo(g.h.i)perylene	0.5	mg/kg	< 0.5	-	< 0.5	-
Benzo(k)fluoranthene	0.5	mg/kg	< 0.5	-	< 0.5	-
Chrysene	0.5	mg/kg	< 0.5	-	< 0.5	-

Client Sample ID			BH1 0.4-0.5	BH1 0.6-0.7	BH3 0.6-0.7	BH3 0.8-0.9
Sample Matrix			Soil	Soil	Soil	Soil
Eurofins Sample No.			S23-Ja0038049	S23-Ja0038050	S23-Ja0038051	S23-Ja0038052
Date Sampled			Jan 19, 2023	Jan 19, 2023	Jan 19, 2023	Jan 19, 2023
Test/Reference	LOR	Unit				
Polycyclic Aromatic Hydrocarbons						
Dibenz(a.h)anthracene	0.5	mg/kg	< 0.5	-	< 0.5	-
Fluoranthene	0.5	mg/kg	< 0.5	-	< 0.5	-
Fluorene	0.5	mg/kg	< 0.5	-	< 0.5	-
Indeno(1.2.3-cd)pyrene	0.5	mg/kg	< 0.5	-	< 0.5	-
Naphthalene	0.5	mg/kg	< 0.5	-	< 0.5	-
Phenanthrene	0.5	mg/kg	< 0.5	-	< 0.5	-
Pyrene	0.5	mg/kg	< 0.5	-	< 0.5	-
Total PAH*	0.5	mg/kg	< 0.5	-	< 0.5	-
2-Fluorobiphenyl (surr.)	1	%	89	-	87	-
p-Terphenyl-d14 (surr.)	1	%	92	-	96	-
Organochlorine Pesticides						
Chlordanes - Total	0.1	mg/kg	< 0.1	-	< 0.1	-
4.4'-DDD	0.05	mg/kg	< 0.05	-	< 0.05	-
4.4'-DDE	0.05	mg/kg	< 0.05	-	< 0.05	-
4.4'-DDT	0.05	mg/kg	< 0.05	-	< 0.05	-
a-HCH	0.05	mg/kg	< 0.05	-	< 0.05	-
Aldrin	0.05	mg/kg	< 0.05	-	< 0.05	-
b-HCH	0.05	mg/kg	< 0.05	-	< 0.05	-
d-HCH	0.05	mg/kg	< 0.05	-	< 0.05	-
Dieldrin	0.05	mg/kg	< 0.05	-	< 0.05	-
Endosulfan I	0.05	mg/kg	< 0.05	-	< 0.05	-
Endosulfan II	0.05	mg/kg	< 0.05	-	< 0.05	-
Endosulfan sulphate	0.05	mg/kg	< 0.05	-	< 0.05	-
Endrin	0.05	mg/kg	< 0.05	-	< 0.05	-
Endrin aldehyde	0.05	mg/kg	< 0.05	-	< 0.05	-
Endrin ketone	0.05	mg/kg	< 0.05	-	< 0.05	-
g-HCH (Lindane)	0.05	mg/kg	< 0.05	-	< 0.05	-
Heptachlor	0.05	mg/kg	< 0.05	-	< 0.05	-
Heptachlor epoxide	0.05	mg/kg	< 0.05	-	< 0.05	-
Hexachlorobenzene	0.05	mg/kg	< 0.05	-	< 0.05	-
Methoxychlor	0.05	mg/kg	< 0.05	-	< 0.05	-
Toxaphene	0.5	mg/kg	< 0.5	-	< 0.5	-
Aldrin and Dieldrin (Total)*	0.05	mg/kg	< 0.05	-	< 0.05	-
DDT + DDE + DDD (Total)*	0.05	mg/kg	< 0.05	-	< 0.05	-
Vic EPA IWRG 621 OCP (Total)*	0.1	mg/kg	< 0.1	-	< 0.1	-
Vic EPA IWRG 621 Other OCP (Total)*	0.1	mg/kg	< 0.1	-	< 0.1	-
Dibutylchlorendate (surr.)	1	%	87	-	96	-
Tetrachloro-m-xylene (surr.)	1	%	74	-	82	-
Polychlorinated Biphenyls						
Aroclor-1016	0.1	mg/kg	< 0.1	-	< 0.1	-
Aroclor-1221	0.1	mg/kg	< 0.1	-	< 0.1	-
Aroclor-1232	0.1	mg/kg	< 0.1	-	< 0.1	-
Aroclor-1242	0.1	mg/kg	< 0.1	-	< 0.1	-
Aroclor-1248	0.1	mg/kg	< 0.1	-	< 0.1	-
Aroclor-1254	0.1	mg/kg	< 0.1	-	< 0.1	-
Aroclor-1260	0.1	mg/kg	< 0.1	-	< 0.1	-
Total PCB*	0.1	mg/kg	< 0.1	-	< 0.1	-
Dibutylchlorendate (surr.)	1	%	87	-	96	-
Tetrachloro-m-xylene (surr.)	1	%	74	-	82	-

Client Sample ID			BH1 0.4-0.5	BH1 0.6-0.7	BH3 0.6-0.7	BH3 0.8-0.9
Sample Matrix			Soil	Soil	Soil	Soil
Eurofins Sample No.			S23-Ja0038049	S23-Ja0038050	S23-Ja0038051	S23-Ja0038052
Date Sampled			Jan 19, 2023	Jan 19, 2023	Jan 19, 2023	Jan 19, 2023
Test/Reference	LOR	Unit				
Phenols (Halogenated)						
2-Chlorophenol	0.5	mg/kg	< 0.5	-	< 0.5	-
2.4-Dichlorophenol	0.5	mg/kg	< 0.5	-	< 0.5	-
2.4.5-Trichlorophenol	1	mg/kg	< 1	-	< 1	-
2.4.6-Trichlorophenol	1	mg/kg	< 1	-	< 1	-
2.6-Dichlorophenol	0.5	mg/kg	< 0.5	-	< 0.5	-
4-Chloro-3-methylphenol	1	mg/kg	< 1	-	< 1	-
Pentachlorophenol	1	mg/kg	< 1	-	< 1	-
Tetrachlorophenols - Total	10	mg/kg	< 10	-	< 10	-
Total Halogenated Phenol*	1	mg/kg	< 1	-	< 1	-
Phenols (non-Halogenated)						
2-Cyclohexyl-4.6-dinitrophenol	20	mg/kg	< 20	-	< 20	-
2-Methyl-4.6-dinitrophenol	5	mg/kg	< 5	-	< 5	-
2-Nitrophenol	1	mg/kg	< 1	-	< 1	-
2.4-Dimethylphenol	0.5	mg/kg	< 0.5	-	< 0.5	-
2.4-Dinitrophenol	5	mg/kg	< 5	-	< 5	-
2-Methylphenol (o-Cresol)	0.2	mg/kg	< 0.2	-	< 0.2	-
3&4-Methylphenol (m&p-Cresol)	0.4	mg/kg	< 0.4	-	< 0.4	-
Total cresols*	0.5	mg/kg	< 0.5	-	< 0.5	-
4-Nitrophenol	5	mg/kg	< 5	-	< 5	-
Dinoseb	20	mg/kg	< 20	-	< 20	-
Phenol	0.5	mg/kg	< 0.5	-	< 0.5	-
Phenol-d6 (surr.)	1	%	108	-	108	-
Total Non-Halogenated Phenol*	20	mg/kg	< 20	-	< 20	-
Tributyltin (TBT)						
Tributyltin	1.25	mg/kg	< 1.25	-	< 1.25	-
Tributyltin as Sn	0.5	mg/kg	< 0.5	-	< 0.5	-
Tributyltin Oxide	1.25	mg/kg	< 1.25	-	< 1.25	-
Tripropyltin as Sn (surr.)	1	%	145	-	139	-
Cyanide (total)	1	mg/kg	< 1	-	< 1	-
% Moisture	1	%	19	20	12	16
Heavy Metals						
Arsenic	2	mg/kg	13	11	20	17
Cadmium	0.4	mg/kg	< 0.4	< 0.4	< 0.4	< 0.4
Chromium	5	mg/kg	29	16	23	28
Copper	5	mg/kg	260	92	180	64
Lead	5	mg/kg	56	47	380	95
Mercury	0.1	mg/kg	0.5	0.4	3.9	2.2
Nickel	5	mg/kg	68	9.0	11	< 5
Zinc	5	mg/kg	93	77	200	120
Perfluoroalkyl carboxylic acids (PFCAs)						
Perfluorobutanoic acid (PFBA)[N11]	5	ug/kg	< 5	-	< 5	-
Perfluoropentanoic acid (PFPeA)[N11]	5	ug/kg	< 5	-	< 5	-
Perfluorohexanoic acid (PFHxA)[N11]	5	ug/kg	< 5	-	< 5	-
Perfluoroheptanoic acid (PFHpA)[N11]	5	ug/kg	< 5	-	< 5	-
Perfluorooctanoic acid (PFOA)[N11]	5	ug/kg	< 5	-	< 5	-
Perfluorononanoic acid (PFNA)[N11]	5	ug/kg	< 5	-	< 5	-
Perfluorodecanoic acid (PFDA)[N11]	5	ug/kg	< 5	-	< 5	-
Perfluoroundecanoic acid (PFUnDA)[N11]	5	ug/kg	< 5	-	< 5	-

Client Sample ID			BH1 0.4-0.5	BH1 0.6-0.7	BH3 0.6-0.7	BH3 0.8-0.9
Sample Matrix			Soil	Soil	Soil	Soil
Eurofins Sample No.			S23-Ja0038049	S23-Ja0038050	S23-Ja0038051	S23-Ja0038052
Date Sampled			Jan 19, 2023	Jan 19, 2023	Jan 19, 2023	Jan 19, 2023
Test/Reference	LOR	Unit				
Perfluoroalkyl carboxylic acids (PFCAs)						
Perfluorododecanoic acid (PFDoDA)[N11]	5	ug/kg	< 5	-	< 5	-
Perfluorotridecanoic acid (PFTrDA)[N15]	5	ug/kg	< 5	-	< 5	-
Perfluorotetradecanoic acid (PFTeDA)[N11]	5	ug/kg	< 5	-	< 5	-
13C4-PFBA (surr.)	1	%	101	-	104	-
13C5-PFPeA (surr.)	1	%	107	-	113	-
13C5-PFHxA (surr.)	1	%	110	-	112	-
13C4-PFHpA (surr.)	1	%	109	-	112	-
13C8-PFOA (surr.)	1	%	109	-	108	-
13C5-PFNA (surr.)	1	%	120	-	123	-
13C6-PFDA (surr.)	1	%	132	-	137	-
13C2-PFUnDA (surr.)	1	%	137	-	135	-
13C2-PFDoDA (surr.)	1	%	131	-	134	-
13C2-PFTeDA (surr.)	1	%	152	-	180	-
Perfluoroalkyl sulfonamido substances						
Perfluorooctane sulfonamide (FOSA)[N11]	5	ug/kg	< 5	-	< 5	-
N-methylperfluoro-1-octane sulfonamide (N-MeFOSA)[N11]	5	ug/kg	< 5	-	< 5	-
N-ethylperfluoro-1-octane sulfonamide (N-EtFOSA)[N11]	5	ug/kg	< 5	-	< 5	-
2-(N-methylperfluoro-1-octane sulfonamido)-ethanol(N-MeFOSE)[N11]	5	ug/kg	< 5	-	< 5	-
2-(N-ethylperfluoro-1-octane sulfonamido)-ethanol(N-EtFOSE)[N11]	5	ug/kg	< 5	-	< 5	-
N-ethyl-perfluorooctanesulfonamidoacetic acid (N-EtFOSAA)[N11]	10	ug/kg	< 10	-	< 10	-
N-methyl-perfluorooctanesulfonamidoacetic acid (N-MeFOSAA)[N11]	10	ug/kg	< 10	-	< 10	-
13C8-FOSA (surr.)	1	%	112	-	115	-
D3-N-MeFOSA (surr.)	1	%	117	-	119	-
D5-N-EtFOSA (surr.)	1	%	124	-	125	-
D7-N-MeFOSE (surr.)	1	%	117	-	114	-
D9-N-EtFOSE (surr.)	1	%	107	-	104	-
D5-N-EtFOSAA (surr.)	1	%	182	-	176	-
D3-N-MeFOSAA (surr.)	1	%	197	-	192	-
Perfluoroalkyl sulfonic acids (PFSAs)						
Perfluorobutanesulfonic acid (PFBS)[N11]	5	ug/kg	< 5	-	< 5	-
Perfluorononanesulfonic acid (PFNS)[N15]	5	ug/kg	< 5	-	< 5	-
Perfluoropropanesulfonic acid (PFPrS)[N15]	5	ug/kg	< 5	-	< 5	-
Perfluoropentanesulfonic acid (PFPeS)[N15]	5	ug/kg	< 5	-	< 5	-
Perfluorohexanesulfonic acid (PFHxS)[N11]	5	ug/kg	< 5	-	< 5	-
Perfluoroheptanesulfonic acid (PFHpS)[N15]	5	ug/kg	< 5	-	< 5	-
Perfluorooctanesulfonic acid (PFOS)[N11]	5	ug/kg	< 5	-	< 5	-
Perfluorodecanesulfonic acid (PFDS)[N15]	5	ug/kg	< 5	-	< 5	-
13C3-PFBS (surr.)	1	%	112	-	115	-
18O2-PFHxS (surr.)	1	%	115	-	116	-
13C8-PFOS (surr.)	1	%	110	-	123	-

Client Sample ID			BH1 0.4-0.5	BH1 0.6-0.7	BH3 0.6-0.7	BH3 0.8-0.9
Sample Matrix			Soil	Soil	Soil	Soil
Eurofins Sample No.			S23-Ja0038049	S23-Ja0038050	S23-Ja0038051	S23-Ja0038052
Date Sampled			Jan 19, 2023	Jan 19, 2023	Jan 19, 2023	Jan 19, 2023
Test/Reference	LOR	Unit				
n:2 Fluorotelomer sulfonic acids (n:2 FTSAs)						
1H.1H.2H.2H-perfluorohexanesulfonic acid (4:2 FTSA)[N11]	5	ug/kg	< 5	-	< 5	-
1H.1H.2H.2H-perfluorooctanesulfonic acid(6:2 FTSA)[N11]	10	ug/kg	< 10	-	< 10	-
1H.1H.2H.2H-perfluorodecanesulfonic acid (8:2 FTSA)[N11]	5	ug/kg	< 5	-	< 5	-
1H.1H.2H.2H-perfluorododecanesulfonic acid (10:2 FTSA)[N11]	5	ug/kg	< 5	-	< 5	-
13C2-4:2 FTSA (surr.)	1	%	104	-	104	-
13C2-6:2 FTSA (surr.)	1	%	100	-	110	-
13C2-8:2 FTSA (surr.)	1	%	INT	-	INT	-
13C2-10:2 FTSA (surr.)	1	%	INT	-	INT	-
PFASs Summations						
Sum (PFHxS + PFOS)*	5	ug/kg	< 5	-	< 5	-
Sum of US EPA PFAS (PFOS + PFOA)*	5	ug/kg	< 5	-	< 5	-
Sum of enHealth PFAS (PFHxS + PFOS + PFOA)*	5	ug/kg	< 5	-	< 5	-
Sum of WA DWER PFAS (n=10)*	10	ug/kg	< 10	-	< 10	-
Sum of PFASs (n=30)*	50	ug/kg	< 50	-	< 50	-

Client Sample ID			BH5 0.4-0.5	BH5 0.6-0.7	BH8 0.3-0.4	D1
Sample Matrix			Soil	Soil	Soil	Soil
Eurofins Sample No.			S23-Ja0038053	S23-Ja0038054	S23-Ja0038055	S23-Ja0038056
Date Sampled			Jan 19, 2023	Jan 19, 2023	Jan 19, 2023	Jan 19, 2023
Test/Reference	LOR	Unit				
Total Recoverable Hydrocarbons						
TRH C6-C9	20	mg/kg	< 20	-	< 20	< 20
TRH C10-C14	20	mg/kg	< 20	-	< 20	< 20
TRH C15-C28	50	mg/kg	< 50	-	< 50	56
TRH C29-C36	50	mg/kg	< 50	-	< 50	64
TRH C10-C36 (Total)	50	mg/kg	< 50	-	< 50	120
TRH C6-C10	20	mg/kg	< 20	-	< 20	< 20
TRH C6-C10 less BTEX (F1)[N04]	20	mg/kg	< 20	-	< 20	< 20
TRH >C10-C16	50	mg/kg	< 50	-	< 50	< 50
TRH >C10-C16 less Naphthalene (F2)[N01]	50	mg/kg	< 50	-	< 50	< 50
TRH >C16-C34	100	mg/kg	< 100	-	< 100	120
TRH >C34-C40	100	mg/kg	< 100	-	< 100	< 100
TRH >C10-C40 (total)*	100	mg/kg	< 100	-	< 100	120
BTEX						
Benzene	0.1	mg/kg	< 0.1	-	< 0.1	< 0.1
Toluene	0.1	mg/kg	< 0.1	-	< 0.1	< 0.1
Ethylbenzene	0.1	mg/kg	< 0.1	-	< 0.1	< 0.1
m&p-Xylenes	0.2	mg/kg	< 0.2	-	< 0.2	< 0.2
o-Xylene	0.1	mg/kg	< 0.1	-	< 0.1	< 0.1
Xylenes - Total*	0.3	mg/kg	< 0.3	-	< 0.3	< 0.3
4-Bromofluorobenzene (surr.)	1	%	87	-	79	89
Total Recoverable Hydrocarbons - 2013 NEPM Fractions						
Naphthalene[N02]	0.5	mg/kg	< 0.5	-	< 0.5	< 0.5

Client Sample ID			BH5 0.4-0.5	BH5 0.6-0.7	BH8 0.3-0.4	D1
Sample Matrix			Soil	Soil	Soil	Soil
Eurofins Sample No.			S23-Ja0038053	S23-Ja0038054	S23-Ja0038055	S23-Ja0038056
Date Sampled			Jan 19, 2023	Jan 19, 2023	Jan 19, 2023	Jan 19, 2023
Test/Reference	LOR	Unit				
Polycyclic Aromatic Hydrocarbons						
Benzo(a)pyrene TEQ (lower bound) *	0.5	mg/kg	< 0.5	-	< 0.5	< 0.5
Benzo(a)pyrene TEQ (medium bound) *	0.5	mg/kg	0.6	-	0.6	0.6
Benzo(a)pyrene TEQ (upper bound) *	0.5	mg/kg	1.2	-	1.2	1.2
Acenaphthene	0.5	mg/kg	< 0.5	-	< 0.5	< 0.5
Acenaphthylene	0.5	mg/kg	< 0.5	-	< 0.5	< 0.5
Anthracene	0.5	mg/kg	< 0.5	-	< 0.5	< 0.5
Benz(a)anthracene	0.5	mg/kg	< 0.5	-	< 0.5	< 0.5
Benzo(a)pyrene	0.5	mg/kg	< 0.5	-	< 0.5	< 0.5
Benzo(b&j)fluoranthene[N07]	0.5	mg/kg	< 0.5	-	< 0.5	< 0.5
Benzo(g.h.i)perylene	0.5	mg/kg	< 0.5	-	< 0.5	< 0.5
Benzo(k)fluoranthene	0.5	mg/kg	< 0.5	-	< 0.5	< 0.5
Chrysene	0.5	mg/kg	< 0.5	-	< 0.5	< 0.5
Dibenz(a.h)anthracene	0.5	mg/kg	< 0.5	-	< 0.5	< 0.5
Fluoranthene	0.5	mg/kg	< 0.5	-	< 0.5	< 0.5
Fluorene	0.5	mg/kg	< 0.5	-	< 0.5	< 0.5
Indeno(1.2.3-cd)pyrene	0.5	mg/kg	< 0.5	-	< 0.5	< 0.5
Naphthalene	0.5	mg/kg	< 0.5	-	< 0.5	< 0.5
Phenanthrene	0.5	mg/kg	< 0.5	-	< 0.5	< 0.5
Pyrene	0.5	mg/kg	< 0.5	-	< 0.5	< 0.5
Total PAH*	0.5	mg/kg	< 0.5	-	< 0.5	< 0.5
2-Fluorobiphenyl (surr.)	1	%	95	-	103	102
p-Terphenyl-d14 (surr.)	1	%	97	-	105	104
Organochlorine Pesticides						
Chlordanes - Total	0.1	mg/kg	< 0.1	-	< 0.1	< 0.1
4.4'-DDD	0.05	mg/kg	< 0.05	-	0.06	< 0.05
4.4'-DDE	0.05	mg/kg	< 0.05	-	< 0.05	< 0.05
4.4'-DDT	0.05	mg/kg	< 0.05	-	< 0.05	< 0.05
a-HCH	0.05	mg/kg	< 0.05	-	< 0.05	< 0.05
Aldrin	0.05	mg/kg	< 0.05	-	< 0.05	< 0.05
b-HCH	0.05	mg/kg	< 0.05	-	< 0.05	< 0.05
d-HCH	0.05	mg/kg	< 0.05	-	< 0.05	< 0.05
Dieldrin	0.05	mg/kg	< 0.05	-	< 0.05	< 0.05
Endosulfan I	0.05	mg/kg	< 0.05	-	< 0.05	< 0.05
Endosulfan II	0.05	mg/kg	< 0.05	-	< 0.05	< 0.05
Endosulfan sulphate	0.05	mg/kg	< 0.05	-	0.06	< 0.05
Endrin	0.05	mg/kg	< 0.05	-	< 0.05	< 0.05
Endrin aldehyde	0.05	mg/kg	< 0.05	-	< 0.05	< 0.05
Endrin ketone	0.05	mg/kg	< 0.05	-	0.06	< 0.05
g-HCH (Lindane)	0.05	mg/kg	< 0.05	-	< 0.05	< 0.05
Heptachlor	0.05	mg/kg	< 0.05	-	< 0.05	< 0.05
Heptachlor epoxide	0.05	mg/kg	< 0.05	-	< 0.05	< 0.05
Hexachlorobenzene	0.05	mg/kg	< 0.05	-	< 0.05	< 0.05
Methoxychlor	0.05	mg/kg	< 0.05	-	0.08	< 0.05
Toxaphene	0.5	mg/kg	< 0.5	-	< 0.5	< 0.5
Aldrin and Dieldrin (Total)*	0.05	mg/kg	< 0.05	-	< 0.05	< 0.05
DDT + DDE + DDD (Total)*	0.05	mg/kg	< 0.05	-	0.06	< 0.05
Vic EPA IWRG 621 OCP (Total)*	0.1	mg/kg	< 0.1	-	0.2	< 0.1
Vic EPA IWRG 621 Other OCP (Total)*	0.1	mg/kg	< 0.1	-	0.14	< 0.1
Dibutylchlorendate (surr.)	1	%	102	-	114	109
Tetrachloro-m-xylene (surr.)	1	%	76	-	86	89

Client Sample ID			BH5 0.4-0.5	BH5 0.6-0.7	BH8 0.3-0.4	D1
Sample Matrix			Soil	Soil	Soil	Soil
Eurofins Sample No.			S23-Ja0038053	S23-Ja0038054	S23-Ja0038055	S23-Ja0038056
Date Sampled			Jan 19, 2023	Jan 19, 2023	Jan 19, 2023	Jan 19, 2023
Test/Reference	LOR	Unit				
Polychlorinated Biphenyls						
Aroclor-1016	0.1	mg/kg	< 0.1	-	< 0.1	< 0.1
Aroclor-1221	0.1	mg/kg	< 0.1	-	< 0.1	< 0.1
Aroclor-1232	0.1	mg/kg	< 0.1	-	< 0.1	< 0.1
Aroclor-1242	0.1	mg/kg	< 0.1	-	< 0.1	< 0.1
Aroclor-1248	0.1	mg/kg	< 0.1	-	< 0.1	< 0.1
Aroclor-1254	0.1	mg/kg	< 0.1	-	< 0.1	< 0.1
Aroclor-1260	0.1	mg/kg	< 0.1	-	< 0.1	< 0.1
Total PCB*	0.1	mg/kg	< 0.1	-	< 0.1	< 0.1
Dibutylchlorendate (surr.)	1	%	102	-	114	109
Tetrachloro-m-xylene (surr.)	1	%	76	-	86	89
Phenols (Halogenated)						
2-Chlorophenol	0.5	mg/kg	< 0.5	-	< 0.5	< 0.5
2.4-Dichlorophenol	0.5	mg/kg	< 0.5	-	< 0.5	< 0.5
2.4.5-Trichlorophenol	1	mg/kg	< 1	-	< 1	< 1
2.4.6-Trichlorophenol	1	mg/kg	< 1	-	< 1	< 1
2.6-Dichlorophenol	0.5	mg/kg	< 0.5	-	< 0.5	< 0.5
4-Chloro-3-methylphenol	1	mg/kg	< 1	-	< 1	< 1
Pentachlorophenol	1	mg/kg	< 1	-	< 1	< 1
Tetrachlorophenols - Total	10	mg/kg	< 10	-	< 10	< 10
Total Halogenated Phenol*	1	mg/kg	< 1	-	< 1	< 1
Phenols (non-Halogenated)						
2-Cyclohexyl-4.6-dinitrophenol	20	mg/kg	< 20	-	< 20	< 20
2-Methyl-4.6-dinitrophenol	5	mg/kg	< 5	-	< 5	< 5
2-Nitrophenol	1	mg/kg	< 1	-	< 1	< 1
2.4-Dimethylphenol	0.5	mg/kg	< 0.5	-	< 0.5	< 0.5
2.4-Dinitrophenol	5	mg/kg	< 5	-	< 5	< 5
2-Methylphenol (o-Cresol)	0.2	mg/kg	< 0.2	-	< 0.2	< 0.2
3&4-Methylphenol (m&p-Cresol)	0.4	mg/kg	< 0.4	-	< 0.4	< 0.4
Total cresols*	0.5	mg/kg	< 0.5	-	< 0.5	< 0.5
4-Nitrophenol	5	mg/kg	< 5	-	< 5	< 5
Dinoseb	20	mg/kg	< 20	-	< 20	< 20
Phenol	0.5	mg/kg	< 0.5	-	< 0.5	< 0.5
Phenol-d6 (surr.)	1	%	111	-	119	115
Total Non-Halogenated Phenol*	20	mg/kg	< 20	-	< 20	< 20
Tributyltin (TBT)						
Tributyltin	1.25	mg/kg	-	-	< 1.25	< 1.25
Tributyltin as Sn	0.5	mg/kg	-	-	< 0.5	< 0.5
Tributyltin Oxide	1.25	mg/kg	-	-	< 1.25	< 1.25
Tripropyltin as Sn (surr.)	1	%	-	-	138	139
Cyanide (total)	1	mg/kg	< 1	-	< 1	< 1
% Moisture	1	%	22	18	17	17
Heavy Metals						
Arsenic	2	mg/kg	8.1	4.6	10	4.9
Cadmium	0.4	mg/kg	< 0.4	< 0.4	< 0.4	< 0.4
Chromium	5	mg/kg	14	10	28	8.5
Copper	5	mg/kg	19	12	140	81
Lead	5	mg/kg	39	22	56	210
Mercury	0.1	mg/kg	0.2	< 0.1	0.7	0.9

Client Sample ID			BH5 0.4-0.5	BH5 0.6-0.7	BH8 0.3-0.4	D1
Sample Matrix			Soil	Soil	Soil	Soil
Eurofins Sample No.			S23-Ja0038053	S23-Ja0038054	S23-Ja0038055	S23-Ja0038056
Date Sampled			Jan 19, 2023	Jan 19, 2023	Jan 19, 2023	Jan 19, 2023
Test/Reference	LOR	Unit				
Heavy Metals						
Nickel	5	mg/kg	< 5	< 5	6.7	< 5
Zinc	5	mg/kg	42	20	120	60
Perfluoroalkyl carboxylic acids (PFCAs)						
Perfluorobutanoic acid (PFBA)[N11]	5	ug/kg	-	-	< 5	< 5
Perfluoropentanoic acid (PFPeA)[N11]	5	ug/kg	-	-	< 5	< 5
Perfluorohexanoic acid (PFHxA)[N11]	5	ug/kg	-	-	< 5	< 5
Perfluoroheptanoic acid (PFHpA)[N11]	5	ug/kg	-	-	< 5	< 5
Perfluorooctanoic acid (PFOA)[N11]	5	ug/kg	-	-	< 5	< 5
Perfluorononanoic acid (PFNA)[N11]	5	ug/kg	-	-	< 5	< 5
Perfluorodecanoic acid (PFDA)[N11]	5	ug/kg	-	-	< 5	< 5
Perfluoroundecanoic acid (PFUnDA)[N11]	5	ug/kg	-	-	< 5	< 5
Perfluorododecanoic acid (PFDoDA)[N11]	5	ug/kg	-	-	< 5	< 5
Perfluorotridecanoic acid (PFTrDA)[N15]	5	ug/kg	-	-	< 5	< 5
Perfluorotetradecanoic acid (PFTeDA)[N11]	5	ug/kg	-	-	< 5	< 5
13C4-PFBA (surr.)	1	%	-	-	105	109
13C5-PFPeA (surr.)	1	%	-	-	109	118
13C5-PFHxA (surr.)	1	%	-	-	117	118
13C4-PFHpA (surr.)	1	%	-	-	109	115
13C8-PFOA (surr.)	1	%	-	-	112	116
13C5-PFNA (surr.)	1	%	-	-	124	127
13C6-PFDA (surr.)	1	%	-	-	146	145
13C2-PFUnDA (surr.)	1	%	-	-	142	146
13C2-PFDoDA (surr.)	1	%	-	-	138	148
13C2-PFTeDA (surr.)	1	%	-	-	165	190
Perfluoroalkyl sulfonamido substances						
Perfluorooctane sulfonamide (FOSA)[N11]	5	ug/kg	-	-	< 5	< 5
N-methylperfluoro-1-octane sulfonamide (N-MeFOSA)[N11]	5	ug/kg	-	-	< 5	< 5
N-ethylperfluoro-1-octane sulfonamide (N-EtFOSA)[N11]	5	ug/kg	-	-	< 5	< 5
2-(N-methylperfluoro-1-octane sulfonamido)-ethanol(N-MeFOSE)[N11]	5	ug/kg	-	-	< 5	< 5
2-(N-ethylperfluoro-1-octane sulfonamido)-ethanol(N-EtFOSE)[N11]	5	ug/kg	-	-	< 5	< 5
N-ethyl-perfluorooctanesulfonamidoacetic acid (N-EtFOSAA)[N11]	10	ug/kg	-	-	< 10	< 10
N-methyl-perfluorooctanesulfonamidoacetic acid (N-MeFOSAA)[N11]	10	ug/kg	-	-	< 10	< 10
13C8-FOSA (surr.)	1	%	-	-	113	117
D3-N-MeFOSA (surr.)	1	%	-	-	117	122
D5-N-EtFOSA (surr.)	1	%	-	-	131	136
D7-N-MeFOSE (surr.)	1	%	-	-	119	125
D9-N-EtFOSE (surr.)	1	%	-	-	113	115
D5-N-EtFOSAA (surr.)	1	%	-	-	183	194
D3-N-MeFOSAA (surr.)	1	%	-	-	INT	INT
Perfluoroalkyl sulfonic acids (PFSAs)						
Perfluorobutanesulfonic acid (PFBS)[N11]	5	ug/kg	-	-	< 5	< 5
Perfluorononanesulfonic acid (PFNS)[N15]	5	ug/kg	-	-	< 5	< 5
Perfluoropropanesulfonic acid (PFPrS)[N15]	5	ug/kg	-	-	< 5	< 5
Perfluoropentanesulfonic acid (PFPeS)[N15]	5	ug/kg	-	-	< 5	< 5
Perfluorohexanesulfonic acid (PFHxS)[N11]	5	ug/kg	-	-	< 5	< 5
Perfluoroheptanesulfonic acid (PFHpS)[N15]	5	ug/kg	-	-	< 5	< 5

Client Sample ID			BH5 0.4-0.5	BH5 0.6-0.7	BH8 0.3-0.4	D1
Sample Matrix			Soil	Soil	Soil	Soil
Eurofins Sample No.			S23-Ja0038053	S23-Ja0038054	S23-Ja0038055	S23-Ja0038056
Date Sampled			Jan 19, 2023	Jan 19, 2023	Jan 19, 2023	Jan 19, 2023
Test/Reference	LOR	Unit				
Perfluoroalkyl sulfonic acids (PFSAs)						
Perfluorooctanesulfonic acid (PFOS)[N11]	5	ug/kg	-	-	< 5	< 5
Perfluorodecanesulfonic acid (PFDS)[N15]	5	ug/kg	-	-	< 5	< 5
13C3-PFBS (surr.)	1	%	-	-	115	112
18O2-PFHxS (surr.)	1	%	-	-	124	119
13C8-PFOS (surr.)	1	%	-	-	122	123
n:2 Fluorotelomer sulfonic acids (n:2 FTSAs)						
1H.1H.2H.2H-perfluorohexanesulfonic acid (4:2 FTSA)[N11]	5	ug/kg	-	-	< 5	< 5
1H.1H.2H.2H-perfluorooctanesulfonic acid(6:2 FTSA)[N11]	10	ug/kg	-	-	< 10	< 10
1H.1H.2H.2H-perfluorodecanesulfonic acid (8:2 FTSA)[N11]	5	ug/kg	-	-	< 5	< 5
1H.1H.2H.2H-perfluorododecanesulfonic acid (10:2 FTSA)[N11]	5	ug/kg	-	-	< 5	< 5
13C2-4:2 FTSA (surr.)	1	%	-	-	119	108
13C2-6:2 FTSA (surr.)	1	%	-	-	102	106
13C2-8:2 FTSA (surr.)	1	%	-	-	INT	INT
13C2-10:2 FTSA (surr.)	1	%	-	-	INT	INT
PFASs Summations						
Sum (PFHxS + PFOS)*	5	ug/kg	-	-	< 5	< 5
Sum of US EPA PFAS (PFOS + PFOA)*	5	ug/kg	-	-	< 5	< 5
Sum of enHealth PFAS (PFHxS + PFOS + PFOA)*	5	ug/kg	-	-	< 5	< 5
Sum of WA DWER PFAS (n=10)*	10	ug/kg	-	-	< 10	< 10
Sum of PFASs (n=30)*	50	ug/kg	-	-	< 50	< 50

Client Sample ID			TRIP SPIKE	TRIP BLANK
Sample Matrix			Soil	Soil
Eurofins Sample No.			S23-Ja0038057	S23-Ja0038059
Date Sampled			Jan 19, 2023	Jan 19, 2023
Test/Reference	LOR	Unit		
Total Recoverable Hydrocarbons				
TRH C6-C9	20	mg/kg	-	< 20
TRH C6-C10	20	mg/kg	-	< 20
TRH C6-C10 less BTEX (F1)[N04]	20	mg/kg	-	< 20
BTEX				
Benzene	0.1	mg/kg	-	< 0.1
Toluene	0.1	mg/kg	-	< 0.1
Ethylbenzene	0.1	mg/kg	-	< 0.1
m&p-Xylenes	0.2	mg/kg	-	< 0.2
o-Xylene	0.1	mg/kg	-	< 0.1
Xylenes - Total*	0.3	mg/kg	-	< 0.3
4-Bromofluorobenzene (surr.)	1	%	-	92
TRH C6-C10	1	%	93	-
Naphthalene[N02]	0.5	mg/kg	-	< 0.5
Total Recoverable Hydrocarbons				
Naphthalene	1	%	99	-
TRH C6-C9	1	%	89	-

Client Sample ID			TRIP SPIKE	TRIP BLANK
Sample Matrix			Soil	Soil
Eurofins Sample No.			S23-Ja0038057	S23-Ja0038059
Date Sampled			Jan 19, 2023	Jan 19, 2023
Test/Reference	LOR	Unit		
BTEX				
Benzene	1	%	110	-
Ethylbenzene	1	%	100	-
m&p-Xylenes	1	%	110	-
o-Xylene	1	%	120	-
Toluene	1	%	100	-
Xylenes - Total	1	%	110	-
4-Bromofluorobenzene (surr.)	1	%	122	-

Sample History

Where samples are submitted/analysed over several days, the last date of extraction is reported.

If the date and time of sampling are not provided, the Laboratory will not be responsible for compromised results should testing be performed outside the recommended holding time.

Description	Testing Site	Extracted	Holding Time
Total Recoverable Hydrocarbons - 1999 NEPM Fractions	Sydney	Jan 30, 2023	14 Days
- Method: LTM-ORG-2010 TRH C6-C40			
Total Recoverable Hydrocarbons - 2013 NEPM Fractions	Sydney	Jan 30, 2023	14 Days
- Method: LTM-ORG-2010 TRH C6-C40			
Total Recoverable Hydrocarbons	Sydney	Jan 30, 2023	14 Days
- Method: LTM-ORG-2010 TRH C6-C40			
BTEX	Sydney	Jan 30, 2023	14 Days
- Method: LTM-ORG-2010 BTEX and Volatile TRH			
Total Recoverable Hydrocarbons - 2013 NEPM Fractions	Sydney	Jan 30, 2023	14 Days
- Method: LTM-ORG-2010 TRH C6-C40			
Polycyclic Aromatic Hydrocarbons	Sydney	Jan 30, 2023	14 Days
- Method: LTM-ORG-2130 PAH and Phenols in Soil and Water			
Phenols (Halogenated)	Sydney	Jan 30, 2023	14 Days
- Method: LTM-ORG-2130 PAH and Phenols in Soil and Water			
Phenols (non-Halogenated)	Sydney	Jan 30, 2023	14 Days
- Method: LTM-ORG-2130 PAH and Phenols in Soil and Water			
Metals M8	Sydney	Feb 21, 2023	28 Days
- Method: LTM-MET-3040 Metals in Waters, Soils & Sediments by ICP-MS			
Organochlorine Pesticides	Sydney	Jan 30, 2023	14 Days
- Method: LTM-ORG-2220 OCP & PCB in Soil and Water			
Polychlorinated Biphenyls	Sydney	Jan 30, 2023	28 Days
- Method: LTM-ORG-2220 OCP & PCB in Soil and Water			
Tributyltin (TBT)	Melbourne	Feb 03, 2023	14 Days
- Method: LTM-ORG-2400 Determination of organotins in solid & aqueous samples by LC-ICP-MS			
Cyanide (total)	Sydney	Feb 02, 2023	14 Days
- Method: E054 Total Cyanide			
% Moisture	Sydney	Jan 25, 2023	14 Days
- Method: LTM-GEN-7080 Moisture			
Per- and Polyfluoroalkyl Substances (PFASs)			
Perfluoroalkyl carboxylic acids (PFCAs)	Sydney	Jan 30, 2023	28 Days
- Method: LTM-ORG-2100 Per- and Polyfluoroalkyl Substances (PFAS)			
Perfluoroalkyl sulfonamido substances	Sydney	Jan 30, 2023	28 Days
- Method: LTM-ORG-2100 Per- and Polyfluoroalkyl Substances (PFAS)			
Perfluoroalkyl sulfonic acids (PFSAs)	Sydney	Jan 30, 2023	28 Days
- Method: LTM-ORG-2100 Per- and Polyfluoroalkyl Substances (PFAS)			
n:2 Fluorotelomer sulfonic acids (n:2 FTSAs)	Sydney	Jan 30, 2023	28 Days
- Method: LTM-ORG-2100 Per- and Polyfluoroalkyl Substances (PFAS)			
PFASs Summations	Sydney	Jan 25, 2023	
- Method: LTM-ORG-2100 Per- and Polyfluoroalkyl Substances (PFAS)			

eurofins

web: www.eurofins.com.au
email: EnviroSales@eurofins.com

Eurofins Environment Testing Australia Pty Ltd
ABN: 50 005 085 521

Melbourne
6 Monterey Road
Dandenong South
VIC 3175
Tel: +61 3 8564 5000
NATA# 1261 Site# 1254

Geelong
19/8 Lewalan Street
Grovedale
VIC 3216
Tel: +61 3 8564 5000
NATA# 1261 Site# 25403

Sydney
179 Magowar Road
Girraween
NSW 2145
Tel: +61 2 9900 8400
NATA# 1261 Site# 18217

Canberra
Unit 1,2 Dacre Street
Mitchell
ACT 2911
Tel: +61 2 6113 8091
NATA# 1261 Site# 25466

Brisbane
1/21 Smallwood Place
Murarrie
QLD 4172
Tel: +61 7 3902 4600
NATA# 1261 Site# 20794

Newcastle
1/2 Frost Drive
Mayfield West NSW 2304
Tel: +61 2 4968 8448
NATA# 1261
Site# 25079 & 25289

Eurofins ARL Pty Ltd
ABN: 91 05 0159 898

Perth
46-48 Banksia Road
Welshpool
WA 6106
Tel: +61 8 6253 4444
NATA# 2377 Site# 2370

Eurofins Environment Testing NZ Ltd
NZBN: 9429046024954

Auckland
35 O'Rorke Road
Penrose,
Auckland 1061
Tel: +64 9 526 45 51
IANZ# 1327

Christchurch
43 Detroit Drive
Rolleston,
Christchurch 7675
Tel: 0800 856 450
IANZ# 1290

Company Name: Aargus Pty Ltd
Address: 6 Carter Street
Lidcombe
NSW 2141

Project Name:
Project ID: ES8722

Order No.:
Report #: 958299
Phone: 02 9568 6159
Fax: 02 9566 6179

Received: Jan 23, 2023 9:53 AM
Due: Jan 31, 2023
Priority: 5 Day
Contact Name: - ALL INVOICES/SRA - Mark Kelly

Eurofins Analytical Services Manager : Asim Khan

Sample Detail						Cyanide (total)	Metals M8	Suite B13: OCP/PCB	Moisture Set	Eurofins Suite B7A	BTEXN and Volatile TRH	Per- and Polyfluoroalkyl Substances (PFASs)	BTEXN and Volatile TRH	Tributyltin (TBT)
Melbourne Laboratory - NATA # 1261 Site # 1254														X
Sydney Laboratory - NATA # 1261 Site # 18217						X	X	X	X	X	X	X	X	
External Laboratory														
No	**Sample ID**	**Sample Date**	**Sampling Time**	**Matrix**	**LAB ID**									
1	BH1 0.4-0.5	Jan 19, 2023		Soil	S23-Ja0038049	X		X	X	X		X		X
2	BH1 0.6-0.7	Jan 19, 2023		Soil	S23-Ja0038050		X		X					
3	BH3 0.6-0.7	Jan 19, 2023		Soil	S23-Ja0038051	X		X	X	X		X		X
4	BH3 0.8-0.9	Jan 19, 2023		Soil	S23-Ja0038052		X		X					
5	BH5 0.4-0.5	Jan 19, 2023		Soil	S23-Ja0038053	X		X	X	X				
6	BH5 0.6-0.7	Jan 19, 2023		Soil	S23-Ja0038054		X		X					
7	BH8 0.3-0.4	Jan 19, 2023		Soil	S23-Ja0038055	X		X	X	X		X		X
8	D1	Jan 19, 2023		Soil	S23-Ja0038056	X		X	X	X		X		X
9	TRIP SPIKE	Jan 19, 2023		Soil	S23-Ja0038057								X	
10	TRIP BLANK	Jan 19, 2023		Soil	S23-Ja0038059						X			
11	R1	Jan 19, 2023		Water	S23-Ja0038060		X							
Test Counts						5	4	5	8	5	1	4	1	5

Internal Quality Control Review and Glossary

General

1. Laboratory QC results for Method Blanks, Duplicates, Matrix Spikes, and Laboratory Control Samples follows guidelines delineated in the National Environment Protection (Assessment of Site Contamination) Measure 1999, as amended May 2013 and are included in this QC report where applicable. Additional QC data may be available on request.
2. All soil/sediment/solid results are reported on a dry basis, unless otherwise stated.
3. All biota/food results are reported on a wet weight basis on the edible portion, unless otherwise stated.
4. Actual LORs are matrix dependant. Quoted LORs may be raised where sample extracts are diluted due to interferences.
5. Results are uncorrected for matrix spikes or surrogate recoveries except for PFAS compounds.
6. SVOC analysis on waters are performed on homogenised, unfiltered samples, unless noted otherwise.
7. Samples were analysed on an 'as received' basis.
8. Information identified on this report with blue colour, indicates data provided by customer that may have an impact on the results.
9. This report replaces any interim results previously issued.

Holding Times

Please refer to 'Sample Preservation and Container Guide' for holding times (QS3001).

For samples received on the last day of holding time, notification of testing requirements should have been received at least 6 hours prior to sample receipt deadlines as stated on the SRA.

If the Laboratory did not receive the information in the required timeframe, and regardless of any other integrity issues, suitably qualified results may still be reported.

Holding times apply from the date of sampling, therefore compliance to these may be outside the laboratory's control.

For VOCs containing vinyl chloride, styrene and 2-chloroethyl vinyl ether the holding time is 7 days however for all other VOCs such as BTEX or C6-10 TRH then the holding time is 14 days.

Units

mg/kg: milligrams per kilogram
mg/L: milligrams per litre
µg/L: micrograms per litre
ppm: parts per million
ppb: parts per billion
%: Percentage
org/100 mL: Organisms per 100 millilitres
NTU: Nephelometric Turbidity Units
MPN/100 mL: Most Probable Number of organisms per 100 millilitres
CFU: Colony forming unit

Terms

APHA	American Public Health Association
COC	Chain of Custody
CP	Client Parent - QC was performed on samples pertaining to this report
CRM	Certified Reference Material (ISO17034) - reported as percent recovery.
Dry	Where a moisture has been determined on a solid sample the result is expressed on a dry basis.
Duplicate	A second piece of analysis from the same sample and reported in the same units as the result to show comparison.
LOR	Limit of Reporting.
LCS	Laboratory Control Sample - reported as percent recovery.
Method Blank	In the case of solid samples these are performed on laboratory certified clean sands and in the case of water samples these are performed on de-ionised water.
NCP	Non-Client Parent - QC performed on samples not pertaining to this report, QC is representative of the sequence or batch that client samples were analysed within.
RPD	Relative Percent Difference between two Duplicate pieces of analysis.
SPIKE	Addition of the analyte to the sample and reported as percentage recovery.
SRA	Sample Receipt Advice
Surr - Surrogate	The addition of a like compound to the analyte target and reported as percentage recovery.
TBTO	Tributyltin oxide (*bis*-tributyltin oxide) - individual tributyltin compounds cannot be identified separately in the environment however free tributyltin was measured and its values were converted stoichiometrically into tributyltin oxide for comparison with regulatory limits.
TCLP	Toxicity Characteristic Leaching Procedure
TEQ	Toxic Equivalency Quotient or Total Equivalence
QSM	US Department of Defense Quality Systems Manual Version 5.4
US EPA	United States Environmental Protection Agency
WA DWER	Sum of PFBA, PFPeA, PFHxA, PFHpA, PFOA, PFBS, PFHxS, PFOS, 6:2 FTSA, 8:2 FTSA

QC - Acceptance Criteria

The acceptance criteria should be used as a guide only and may be different when site specific Sampling Analysis and Quality Plan (SAQP) have been implemented

RPD Duplicates: Global RPD Duplicates Acceptance Criteria is 30% however the following acceptance guidelines are equally applicable:

Results <10 times the LOR: No Limit

Results between 10-20 times the LOR: RPD must lie between 0-50%

Results >20 times the LOR : RPD must lie between 0-30%

NOTE: pH duplicates are reported as a range not as RPD

Surrogate Recoveries: Recoveries must lie between 20-130% for Speciated Phenols & 50-150% for PFAS

PFAS field samples that contain surrogate recoveries in excess of the QC limit designated in QSM 5.4 where no positive PFAS results have been reported have been reviewed and no data was affected.

QC Data General Comments

1. Where a result is reported as a less than (<), higher than the nominated LOR, this is due to either matrix interference, extract dilution required due to interferences or contaminant levels within the sample, high moisture content or insufficient sample provided.
2. Duplicate data shown within this report that states the word "BATCH" is a Batch Duplicate from outside of your sample batch, but within the laboratory sample batch at a 1:10 ratio. The Parent and Duplicate data shown is not data from your samples.
3. pH and Free Chlorine analysed in the laboratory - Analysis on this test must begin within 30 minutes of sampling. Therefore, laboratory analysis is unlikely to be completed within holding time.Analysis will begin as soon as possible after sample receipt.
4. Recovery Data (Spikes & Surrogates) - where chromatographic interference does not allow the determination of recovery the term "INT" appears against that analyte.
5. For Matrix Spikes and LCS results a dash "-" in the report means that the specific analyte was not added to the QC sample.
6. Duplicate RPDs are calculated from raw analytical data thus it is possible to have two sets of data.

Quality Control Results

Test	Units	Result 1			Acceptance Limits	Pass Limits	Qualifying Code
Method Blank							
Total Recoverable Hydrocarbons							
TRH C6-C9	mg/kg	< 20			20	Pass	
TRH C10-C14	mg/kg	< 20			20	Pass	
TRH C15-C28	mg/kg	< 50			50	Pass	
TRH C29-C36	mg/kg	< 50			50	Pass	
TRH C6-C10	mg/kg	< 20			20	Pass	
TRH >C10-C16	mg/kg	< 50			50	Pass	
TRH >C16-C34	mg/kg	< 100			100	Pass	
TRH >C34-C40	mg/kg	< 100			100	Pass	
Method Blank							
BTEX							
Benzene	mg/kg	< 0.1			0.1	Pass	
Toluene	mg/kg	< 0.1			0.1	Pass	
Ethylbenzene	mg/kg	< 0.1			0.1	Pass	
m&p-Xylenes	mg/kg	< 0.2			0.2	Pass	
o-Xylene	mg/kg	< 0.1			0.1	Pass	
Xylenes - Total*	mg/kg	< 0.3			0.3	Pass	
Method Blank							
Total Recoverable Hydrocarbons - 2013 NEPM Fractions							
Naphthalene	mg/kg	< 0.5			0.5	Pass	
Method Blank							
Polycyclic Aromatic Hydrocarbons							
Acenaphthene	mg/kg	< 0.5			0.5	Pass	
Acenaphthylene	mg/kg	< 0.5			0.5	Pass	
Anthracene	mg/kg	< 0.5			0.5	Pass	
Benz(a)anthracene	mg/kg	< 0.5			0.5	Pass	
Benzo(a)pyrene	mg/kg	< 0.5			0.5	Pass	
Benzo(b&j)fluoranthene	mg/kg	< 0.5			0.5	Pass	
Benzo(g.h.i)perylene	mg/kg	< 0.5			0.5	Pass	
Benzo(k)fluoranthene	mg/kg	< 0.5			0.5	Pass	
Chrysene	mg/kg	< 0.5			0.5	Pass	
Dibenz(a.h)anthracene	mg/kg	< 0.5			0.5	Pass	
Fluoranthene	mg/kg	< 0.5			0.5	Pass	
Fluorene	mg/kg	< 0.5			0.5	Pass	
Indeno(1.2.3-cd)pyrene	mg/kg	< 0.5			0.5	Pass	
Naphthalene	mg/kg	< 0.5			0.5	Pass	
Phenanthrene	mg/kg	< 0.5			0.5	Pass	
Pyrene	mg/kg	< 0.5			0.5	Pass	
Method Blank							
Organochlorine Pesticides							
Chlordanes - Total	mg/kg	< 0.1			0.1	Pass	
4.4'-DDD	mg/kg	< 0.05			0.05	Pass	
4.4'-DDE	mg/kg	< 0.05			0.05	Pass	
4.4'-DDT	mg/kg	< 0.05			0.05	Pass	
a-HCH	mg/kg	< 0.05			0.05	Pass	
Aldrin	mg/kg	< 0.05			0.05	Pass	
b-HCH	mg/kg	< 0.05			0.05	Pass	
d-HCH	mg/kg	< 0.05			0.05	Pass	
Dieldrin	mg/kg	< 0.05			0.05	Pass	
Endosulfan I	mg/kg	< 0.05			0.05	Pass	
Endosulfan II	mg/kg	< 0.05			0.05	Pass	

Test	Units	Result 1			Acceptance Limits	Pass Limits	Qualifying Code
Endosulfan sulphate	mg/kg	< 0.05			0.05	Pass	
Endrin	mg/kg	< 0.05			0.05	Pass	
Endrin aldehyde	mg/kg	< 0.05			0.05	Pass	
Endrin ketone	mg/kg	< 0.05			0.05	Pass	
g-HCH (Lindane)	mg/kg	< 0.05			0.05	Pass	
Heptachlor	mg/kg	< 0.05			0.05	Pass	
Heptachlor epoxide	mg/kg	< 0.05			0.05	Pass	
Hexachlorobenzene	mg/kg	< 0.05			0.05	Pass	
Methoxychlor	mg/kg	< 0.05			0.05	Pass	
Toxaphene	mg/kg	< 0.5			0.5	Pass	
Method Blank							
Polychlorinated Biphenyls							
Aroclor-1016	mg/kg	< 0.1			0.1	Pass	
Aroclor-1221	mg/kg	< 0.1			0.1	Pass	
Aroclor-1232	mg/kg	< 0.1			0.1	Pass	
Aroclor-1242	mg/kg	< 0.1			0.1	Pass	
Aroclor-1248	mg/kg	< 0.1			0.1	Pass	
Aroclor-1254	mg/kg	< 0.1			0.1	Pass	
Aroclor-1260	mg/kg	< 0.1			0.1	Pass	
Total PCB*	mg/kg	< 0.1			0.1	Pass	
Method Blank							
Phenols (Halogenated)							
2-Chlorophenol	mg/kg	< 0.5			0.5	Pass	
2.4-Dichlorophenol	mg/kg	< 0.5			0.5	Pass	
2.4.5-Trichlorophenol	mg/kg	< 1			1	Pass	
2.4.6-Trichlorophenol	mg/kg	< 1			1	Pass	
2.6-Dichlorophenol	mg/kg	< 0.5			0.5	Pass	
4-Chloro-3-methylphenol	mg/kg	< 1			1	Pass	
Pentachlorophenol	mg/kg	< 1			1	Pass	
Tetrachlorophenols - Total	mg/kg	< 10			10	Pass	
Method Blank							
Phenols (non-Halogenated)							
2-Cyclohexyl-4.6-dinitrophenol	mg/kg	< 20			20	Pass	
2-Methyl-4.6-dinitrophenol	mg/kg	< 5			5	Pass	
2-Nitrophenol	mg/kg	< 1			1	Pass	
2.4-Dimethylphenol	mg/kg	< 0.5			0.5	Pass	
2.4-Dinitrophenol	mg/kg	< 5			5	Pass	
2-Methylphenol (o-Cresol)	mg/kg	0.2			0.2	Pass	
3&4-Methylphenol (m&p-Cresol)	mg/kg	< 0.4			0.4	Pass	
4-Nitrophenol	mg/kg	< 5			5	Pass	
Dinoseb	mg/kg	< 20			20	Pass	
Phenol	mg/kg	< 0.5			0.5	Pass	
Total Non-Halogenated Phenol*	mg/kg	< 0			20	Pass	
Method Blank							
Tributyltin (TBT)							
Tributyltin	mg/kg	< 1.25			1.25	Pass	
Tributyltin as Sn	mg/kg	< 0.5			0.5	Pass	
Tributyltin Oxide	mg/kg	< 1.25			1.25	Pass	
Method Blank							
Heavy Metals							
Arsenic	mg/kg	< 2			2	Pass	
Cadmium	mg/kg	< 0.4			0.4	Pass	
Chromium	mg/kg	< 5			5	Pass	
Copper	mg/kg	< 5			5	Pass	

Test	Units	Result 1			Acceptance Limits	Pass Limits	Qualifying Code
Lead	mg/kg	< 5			5	Pass	
Mercury	mg/kg	< 0.1			0.1	Pass	
Nickel	mg/kg	< 5			5	Pass	
Zinc	mg/kg	< 5			5	Pass	
Method Blank							
Perfluoroalkyl carboxylic acids (PFCAs)							
Perfluorobutanoic acid (PFBA)	ug/kg	< 5			5	Pass	
Perfluoropentanoic acid (PFPeA)	ug/kg	< 5			5	Pass	
Perfluorohexanoic acid (PFHxA)	ug/kg	< 5			5	Pass	
Perfluoroheptanoic acid (PFHpA)	ug/kg	< 5			5	Pass	
Perfluorooctanoic acid (PFOA)	ug/kg	< 5			5	Pass	
Perfluorononanoic acid (PFNA)	ug/kg	< 5			5	Pass	
Perfluorodecanoic acid (PFDA)	ug/kg	< 5			5	Pass	
Perfluoroundecanoic acid (PFUnDA)	ug/kg	< 5			5	Pass	
Perfluorododecanoic acid (PFDoDA)	ug/kg	< 5			5	Pass	
Perfluorotridecanoic acid (PFTrDA)	ug/kg	< 5			5	Pass	
Perfluorotetradecanoic acid (PFTeDA)	ug/kg	< 5			5	Pass	
Method Blank							
Perfluoroalkyl sulfonamido substances							
Perfluorooctane sulfonamide (FOSA)	ug/kg	< 5			5	Pass	
N-methylperfluoro-1-octane sulfonamide (N-MeFOSA)	ug/kg	< 5			5	Pass	
N-ethylperfluoro-1-octane sulfonamide (N-EtFOSA)	ug/kg	< 5			5	Pass	
2-(N-methylperfluoro-1-octane sulfonamido)-ethanol(N-MeFOSE)	ug/kg	< 5			5	Pass	
2-(N-ethylperfluoro-1-octane sulfonamido)-ethanol(N-EtFOSE)	ug/kg	< 5			5	Pass	
N-ethyl-perfluorooctanesulfonamidoacetic acid (N-EtFOSAA)	ug/kg	< 10			10	Pass	
N-methyl-perfluorooctanesulfonamidoacetic acid (N-MeFOSAA)	ug/kg	< 10			10	Pass	
Method Blank							
Perfluoroalkyl sulfonic acids (PFSAs)							
Perfluorobutanesulfonic acid (PFBS)	ug/kg	< 5			5	Pass	
Perfluorononanesulfonic acid (PFNS)	ug/kg	< 5			5	Pass	
Perfluoropropanesulfonic acid (PFPrS)	ug/kg	< 5			5	Pass	
Perfluoropentanesulfonic acid (PFPeS)	ug/kg	< 5			5	Pass	
Perfluorohexanesulfonic acid (PFHxS)	ug/kg	< 5			5	Pass	
Perfluoroheptanesulfonic acid (PFHpS)	ug/kg	< 5			5	Pass	
Perfluorooctanesulfonic acid (PFOS)	ug/kg	< 5			5	Pass	
Perfluorodecanesulfonic acid (PFDS)	ug/kg	< 5			5	Pass	
Method Blank							
n:2 Fluorotelomer sulfonic acids (n:2 FTSAs)							
1H.1H.2H.2H-perfluorohexanesulfonic acid (4:2 FTSA)	ug/kg	< 5			5	Pass	
1H.1H.2H.2H-perfluorooctanesulfonic acid(6:2 FTSA)	ug/kg	< 10			10	Pass	
1H.1H.2H.2H-perfluorodecanesulfonic acid (8:2 FTSA)	ug/kg	< 5			5	Pass	
1H.1H.2H.2H-perfluorododecanesulfonic acid (10:2 FTSA)	ug/kg	< 5			5	Pass	
LCS - % Recovery							
Total Recoverable Hydrocarbons							
TRH C6-C9	%	89			70-130	Pass	
TRH C10-C14	%	84			70-130	Pass	
TRH C6-C10	%	87			70-130	Pass	
TRH >C10-C16	%	77			70-130	Pass	
LCS - % Recovery							
BTEX							
Benzene	%	93			70-130	Pass	
Toluene	%	94			70-130	Pass	
Ethylbenzene	%	95			70-130	Pass	
m&p-Xylenes	%	113			70-130	Pass	

Test	Units	Result 1			Acceptance Limits	Pass Limits	Qualifying Code
o-Xylene	%	97			70-130	Pass	
Xylenes - Total*	%	108			70-130	Pass	
LCS - % Recovery							
Total Recoverable Hydrocarbons - 2013 NEPM Fractions							
Naphthalene	%	107			70-130	Pass	
LCS - % Recovery							
Polycyclic Aromatic Hydrocarbons							
Acenaphthene	%	98			70-130	Pass	
Acenaphthylene	%	97			70-130	Pass	
Anthracene	%	95			70-130	Pass	
Benz(a)anthracene	%	88			70-130	Pass	
Benzo(a)pyrene	%	96			70-130	Pass	
Benzo(b&j)fluoranthene	%	90			70-130	Pass	
Benzo(g.h.i)perylene	%	104			70-130	Pass	
Benzo(k)fluoranthene	%	86			70-130	Pass	
Chrysene	%	87			70-130	Pass	
Dibenz(a.h)anthracene	%	84			70-130	Pass	
Fluoranthene	%	93			70-130	Pass	
Fluorene	%	97			70-130	Pass	
Indeno(1.2.3-cd)pyrene	%	87			70-130	Pass	
Naphthalene	%	94			70-130	Pass	
Phenanthrene	%	99			70-130	Pass	
Pyrene	%	95			70-130	Pass	
LCS - % Recovery							
Organochlorine Pesticides							
Chlordanes - Total	%	102			70-130	Pass	
4.4'-DDD	%	108			70-130	Pass	
4.4'-DDE	%	103			70-130	Pass	
4.4'-DDT	%	118			70-130	Pass	
a-HCH	%	83			70-130	Pass	
Aldrin	%	103			70-130	Pass	
b-HCH	%	90			70-130	Pass	
d-HCH	%	81			70-130	Pass	
Dieldrin	%	96			70-130	Pass	
Endosulfan I	%	102			70-130	Pass	
Endosulfan II	%	89			70-130	Pass	
Endosulfan sulphate	%	111			70-130	Pass	
Endrin	%	110			70-130	Pass	
Endrin aldehyde	%	106			70-130	Pass	
Endrin ketone	%	105			70-130	Pass	
g-HCH (Lindane)	%	92			70-130	Pass	
Heptachlor	%	97			70-130	Pass	
Heptachlor epoxide	%	96			70-130	Pass	
Hexachlorobenzene	%	93			70-130	Pass	
Methoxychlor	%	130			70-130	Pass	
LCS - % Recovery							
Polychlorinated Biphenyls							
Aroclor-1016	%	88			70-130	Pass	
Aroclor-1260	%	94			70-130	Pass	
LCS - % Recovery							
Phenols (Halogenated)							
2-Chlorophenol	%	90			25-140	Pass	
2.4-Dichlorophenol	%	87			25-140	Pass	
2.4.5-Trichlorophenol	%	70			25-140	Pass	

Test	Units	Result 1			Acceptance Limits	Pass Limits	Qualifying Code
2.4.6-Trichlorophenol	%	72			25-140	Pass	
2.6-Dichlorophenol	%	86			25-140	Pass	
4-Chloro-3-methylphenol	%	87			25-140	Pass	
Pentachlorophenol	%	71			25-140	Pass	
Tetrachlorophenols - Total	%	71			25-140	Pass	
LCS - % Recovery							
Phenols (non-Halogenated)							
2-Cyclohexyl-4.6-dinitrophenol	%	88			25-140	Pass	
2-Methyl-4.6-dinitrophenol	%	76			25-140	Pass	
2-Nitrophenol	%	75			25-140	Pass	
2.4-Dimethylphenol	%	90			25-140	Pass	
2.4-Dinitrophenol	%	84			25-140	Pass	
2-Methylphenol (o-Cresol)	%	89			25-140	Pass	
3&4-Methylphenol (m&p-Cresol)	%	91			25-140	Pass	
4-Nitrophenol	%	84			25-140	Pass	
Dinoseb	%	74			25-140	Pass	
Phenol	%	91			25-140	Pass	
LCS - % Recovery							
Tributyltin (TBT)							
Tributyltin as Sn	%	116			60-140	Pass	
LCS - % Recovery							
Heavy Metals							
Arsenic	%	106			80-120	Pass	
Cadmium	%	106			80-120	Pass	
Chromium	%	94			80-120	Pass	
Copper	%	95			80-120	Pass	
Lead	%	95			80-120	Pass	
Mercury	%	100			80-120	Pass	
Nickel	%	103			80-120	Pass	
Zinc	%	103			80-120	Pass	
LCS - % Recovery							
Perfluoroalkyl carboxylic acids (PFCAs)							
Perfluorobutanoic acid (PFBA)	%	101			50-150	Pass	
Perfluoropentanoic acid (PFPeA)	%	100			50-150	Pass	
Perfluorohexanoic acid (PFHxA)	%	97			50-150	Pass	
Perfluoroheptanoic acid (PFHpA)	%	101			50-150	Pass	
Perfluorooctanoic acid (PFOA)	%	106			50-150	Pass	
Perfluorononanoic acid (PFNA)	%	103			50-150	Pass	
Perfluorodecanoic acid (PFDA)	%	108			50-150	Pass	
Perfluoroundecanoic acid (PFUnDA)	%	104			50-150	Pass	
Perfluorododecanoic acid (PFDoDA)	%	111			50-150	Pass	
Perfluorotridecanoic acid (PFTrDA)	%	103			50-150	Pass	
Perfluorotetradecanoic acid (PFTeDA)	%	105			50-150	Pass	
LCS - % Recovery							
Perfluoroalkyl sulfonamido substances							
Perfluorooctane sulfonamide (FOSA)	%	101			50-150	Pass	
N-methylperfluoro-1-octane sulfonamide (N-MeFOSA)	%	101			50-150	Pass	
N-ethylperfluoro-1-octane sulfonamide (N-EtFOSA)	%	99			50-150	Pass	
2-(N-methylperfluoro-1-octane sulfonamido)-ethanol(N-MeFOSE)	%	99			50-150	Pass	
2-(N-ethylperfluoro-1-octane sulfonamido)-ethanol(N-EtFOSE)	%	97			50-150	Pass	
N-ethyl-perfluorooctanesulfonamidoacetic acid (N-EtFOSAA)	%	103			50-150	Pass	
N-methyl-perfluorooctanesulfonamidoacetic acid (N-MeFOSAA)	%	102			50-150	Pass	
LCS - % Recovery							
Perfluoroalkyl sulfonic acids (PFSAs)							

Test	Units	Result 1			Acceptance Limits	Pass Limits	Qualifying Code
Perfluorobutanesulfonic acid (PFBS)	%	100			50-150	Pass	
Perfluorononanesulfonic acid (PFNS)	%	109			50-150	Pass	
Perfluoropropanesulfonic acid (PFPrS)	%	96			50-150	Pass	
Perfluoropentanesulfonic acid (PFPeS)	%	94			50-150	Pass	
Perfluorohexanesulfonic acid (PFHxS)	%	103			50-150	Pass	
Perfluoroheptanesulfonic acid (PFHpS)	%	101			50-150	Pass	
Perfluorooctanesulfonic acid (PFOS)	%	103			50-150	Pass	
Perfluorodecanesulfonic acid (PFDS)	%	99			50-150	Pass	
LCS - % Recovery							
n:2 Fluorotelomer sulfonic acids (n:2 FTSAs)							
1H.1H.2H.2H-perfluorohexanesulfonic acid (4:2 FTSA)	%	96			50-150	Pass	
1H.1H.2H.2H-perfluorooctanesulfonic acid(6:2 FTSA)	%	111			50-150	Pass	
1H.1H.2H.2H-perfluorodecanesulfonic acid (8:2 FTSA)	%	108			50-150	Pass	
1H.1H.2H.2H-perfluorododecanesulfonic acid (10:2 FTSA)	%	101			50-150	Pass	

Test	Lab Sample ID	QA Source	Units	Result 1			Acceptance Limits	Pass Limits	Qualifying Code
Spike - % Recovery									
Total Recoverable Hydrocarbons				Result 1					
TRH C6-C9	S23-Ja0039324	NCP	%	71			70-130	Pass	
TRH C10-C14	S22-De0038181	NCP	%	87			70-130	Pass	
TRH C6-C10	S23-Ja0039324	NCP	%	70			70-130	Pass	
TRH >C10-C16	S22-De0038181	NCP	%	84			70-130	Pass	
Spike - % Recovery									
BTEX				Result 1					
Benzene	S23-Ja0039324	NCP	%	72			70-130	Pass	
Toluene	S23-Ja0039324	NCP	%	81			70-130	Pass	
Ethylbenzene	S23-Ja0039324	NCP	%	85			70-130	Pass	
m&p-Xylenes	S23-Ja0039324	NCP	%	123			70-130	Pass	
o-Xylene	S23-Ja0039324	NCP	%	87			70-130	Pass	
Xylenes - Total*	S23-Ja0039324	NCP	%	111			70-130	Pass	
Spike - % Recovery									
Total Recoverable Hydrocarbons - 2013 NEPM Fractions				Result 1					
Naphthalene	S23-Ja0039324	NCP	%	86			70-130	Pass	
Spike - % Recovery									
Polycyclic Aromatic Hydrocarbons				Result 1					
Acenaphthene	S23-Ja0040472	NCP	%	89			70-130	Pass	
Acenaphthylene	S23-Ja0040472	NCP	%	92			70-130	Pass	
Anthracene	S23-Ja0040472	NCP	%	90			70-130	Pass	
Benz(a)anthracene	S23-Ja0040472	NCP	%	80			70-130	Pass	
Benzo(a)pyrene	S23-Ja0040472	NCP	%	90			70-130	Pass	
Benzo(b&j)fluoranthene	S23-Ja0040472	NCP	%	80			70-130	Pass	
Benzo(g.h.i)perylene	S23-Ja0040472	NCP	%	90			70-130	Pass	
Benzo(k)fluoranthene	S23-Ja0040472	NCP	%	82			70-130	Pass	
Chrysene	S23-Ja0040472	NCP	%	86			70-130	Pass	
Dibenz(a.h)anthracene	S23-Ja0040472	NCP	%	75			70-130	Pass	
Fluoranthene	S23-Ja0040472	NCP	%	82			70-130	Pass	
Fluorene	S23-Ja0040472	NCP	%	88			70-130	Pass	
Indeno(1.2.3-cd)pyrene	S23-Ja0040472	NCP	%	75			70-130	Pass	
Naphthalene	S23-Ja0040472	NCP	%	87			70-130	Pass	
Phenanthrene	S23-Ja0040472	NCP	%	82			70-130	Pass	
Pyrene	S23-Ja0040472	NCP	%	83			70-130	Pass	
Spike - % Recovery									
Organochlorine Pesticides				Result 1					
Chlordanes - Total	S23-Ja0042981	NCP	%	100			70-130	Pass	
4.4'-DDD	S23-Ja0042981	NCP	%	92			70-130	Pass	

Test	Lab Sample ID	QA Source	Units	Result 1			Acceptance Limits	Pass Limits	Qualifying Code
4.4'-DDE	S23-Ja0042981	NCP	%	95			70-130	Pass	
4.4'-DDT	S23-Ja0042981	NCP	%	87			70-130	Pass	
a-HCH	S23-Ja0042981	NCP	%	78			70-130	Pass	
Aldrin	S23-Ja0042981	NCP	%	96			70-130	Pass	
b-HCH	S23-Ja0042981	NCP	%	73			70-130	Pass	
d-HCH	S23-Ja0040472	NCP	%	77			70-130	Pass	
Dieldrin	S23-Ja0042981	NCP	%	85			70-130	Pass	
Endosulfan I	S23-Ja0042981	NCP	%	98			70-130	Pass	
Endosulfan II	S23-Ja0042981	NCP	%	76			70-130	Pass	
Endosulfan sulphate	S23-Ja0042981	NCP	%	90			70-130	Pass	
Endrin	S23-Ja0042981	NCP	%	88			70-130	Pass	
Endrin aldehyde	S23-Ja0042981	NCP	%	94			70-130	Pass	
Endrin ketone	S23-Ja0042981	NCP	%	93			70-130	Pass	
g-HCH (Lindane)	S23-Ja0042981	NCP	%	91			70-130	Pass	
Heptachlor	S23-Ja0042981	NCP	%	86			70-130	Pass	
Heptachlor epoxide	S23-Ja0042981	NCP	%	94			70-130	Pass	
Hexachlorobenzene	S23-Ja0042981	NCP	%	90			70-130	Pass	
Methoxychlor	S23-Ja0042981	NCP	%	127			70-130	Pass	
Spike - % Recovery									
Polychlorinated Biphenyls				Result 1					
Aroclor-1016	S23-Ja0042981	NCP	%	86			70-130	Pass	
Aroclor-1260	S23-Ja0042981	NCP	%	90			70-130	Pass	
Spike - % Recovery									
Tributyltin (TBT)				Result 1					
Tributyltin as Sn	B23-Fe0003518	NCP	%	137			60-140	Pass	
Spike - % Recovery									
Heavy Metals				Result 1					
Arsenic	S23-Ja0039306	NCP	%	105			75-125	Pass	
Cadmium	S23-Ja0039306	NCP	%	98			75-125	Pass	
Chromium	S23-Ja0039306	NCP	%	91			75-125	Pass	
Copper	S23-Ja0039306	NCP	%	84			75-125	Pass	
Lead	S23-Ja0039306	NCP	%	87			75-125	Pass	
Mercury	S23-Ja0039306	NCP	%	93			75-125	Pass	
Nickel	S23-Ja0039306	NCP	%	92			75-125	Pass	
Zinc	S23-Ja0039306	NCP	%	89			75-125	Pass	
Spike - % Recovery									
Perfluoroalkyl carboxylic acids (PFCAs)				Result 1					
Perfluorobutanoic acid (PFBA)	S23-Ja0032899	NCP	%	129			50-150	Pass	
Perfluoropentanoic acid (PFPeA)	S23-Ja0032899	NCP	%	131			50-150	Pass	
Perfluorohexanoic acid (PFHxA)	S23-Ja0038406	NCP	%	103			50-150	Pass	
Perfluoroheptanoic acid (PFHpA)	S23-Ja0032899	NCP	%	90			50-150	Pass	
Perfluorooctanoic acid (PFOA)	S23-Ja0032899	NCP	%	64			50-150	Pass	
Perfluorononanoic acid (PFNA)	S23-Ja0032899	NCP	%	93			50-150	Pass	
Perfluorodecanoic acid (PFDA)	S23-Ja0032899	NCP	%	95			50-150	Pass	
Perfluoroundecanoic acid (PFUnDA)	S23-Ja0032899	NCP	%	91			50-150	Pass	
Perfluorododecanoic acid (PFDoDA)	S23-Ja0032899	NCP	%	91			50-150	Pass	
Perfluorotridecanoic acid (PFTrDA)	S23-Ja0032899	NCP	%	84			50-150	Pass	
Perfluorotetradecanoic acid (PFTeDA)	S23-Ja0032899	NCP	%	89			50-150	Pass	
Spike - % Recovery									
Perfluoroalkyl sulfonamido substances				Result 1					
Perfluorooctane sulfonamide (FOSA)	S23-Ja0032899	NCP	%	90			50-150	Pass	

Test	Lab Sample ID	QA Source	Units	Result 1			Acceptance Limits	Pass Limits	Qualifying Code
N-methylperfluoro-1-octane sulfonamide (N-MeFOSA)	S23-Ja0032899	NCP	%	95			50-150	Pass	
N-ethylperfluoro-1-octane sulfonamide (N-EtFOSA)	S23-Ja0032899	NCP	%	97			50-150	Pass	
2-(N-methylperfluoro-1-octane sulfonamido)-ethanol(N-MeFOSE)	S23-Ja0032899	NCP	%	91			50-150	Pass	
2-(N-ethylperfluoro-1-octane sulfonamido)-ethanol(N-EtFOSE)	S23-Ja0032899	NCP	%	92			50-150	Pass	
N-ethyl-perfluorooctanesulfonamidoacetic acid (N-EtFOSAA)	S23-Ja0032899	NCP	%	87			50-150	Pass	
N-methyl-perfluorooctanesulfonamidoacetic acid (N-MeFOSAA)	S23-Ja0032899	NCP	%	89			50-150	Pass	
Spike - % Recovery									
Perfluoroalkyl sulfonic acids (PFSAs)				Result 1					
Perfluorobutanesulfonic acid (PFBS)	S23-Ja0032899	NCP	%	116			50-150	Pass	
Perfluorononanesulfonic acid (PFNS)	S23-Ja0032899	NCP	%	119			50-150	Pass	
Perfluoropropanesulfonic acid (PFPrS)	S23-Ja0032899	NCP	%	104			50-150	Pass	
Perfluoropentanesulfonic acid (PFPeS)	S23-Ja0032899	NCP	%	91			50-150	Pass	
Perfluorohexanesulfonic acid (PFHxS)	S23-Ja0038406	NCP	%	104			50-150	Pass	
Perfluoroheptanesulfonic acid (PFHpS)	S23-Ja0032899	NCP	%	80			50-150	Pass	
Perfluorodecanesulfonic acid (PFDS)	S23-Ja0032899	NCP	%	88			50-150	Pass	
Spike - % Recovery									
n:2 Fluorotelomer sulfonic acids (n:2 FTSAs)				Result 1					
1H.1H.2H.2H-perfluorohexanesulfonic acid (4:2 FTSA)	S23-Ja0032899	NCP	%	90			50-150	Pass	
1H.1H.2H.2H-perfluorooctanesulfonic acid(6:2 FTSA)	S23-Ja0032899	NCP	%	94			50-150	Pass	
1H.1H.2H.2H-perfluorodecanesulfonic acid (8:2 FTSA)	S23-Ja0038406	NCP	%	106			50-150	Pass	
1H.1H.2H.2H-perfluorododecanesulfonic acid (10:2 FTSA)	S23-Ja0032899	NCP	%	77			50-150	Pass	
Spike - % Recovery									
				Result 1					
Cyanide (total)	S23-Ja0038051	CP	%	85			70-130	Pass	

Test	Lab Sample ID	QA Source	Units	Result 1			Acceptance Limits	Pass Limits	Qualifying Code
Duplicate									
Total Recoverable Hydrocarbons				Result 1	Result 2	RPD			
TRH C6-C9	S23-Ja0038049	CP	mg/kg	< 20	< 20	<1	30%	Pass	
TRH C10-C14	S23-Ja0038049	CP	mg/kg	< 20	< 20	<1	30%	Pass	
TRH C15-C28	S23-Ja0038049	CP	mg/kg	< 50	< 50	<1	30%	Pass	
TRH C29-C36	S23-Ja0038049	CP	mg/kg	< 50	< 50	<1	30%	Pass	
TRH C6-C10	S23-Ja0038049	CP	mg/kg	< 20	< 20	<1	30%	Pass	
TRH >C10-C16	S23-Ja0038049	CP	mg/kg	< 50	< 50	<1	30%	Pass	
TRH >C16-C34	S23-Ja0038049	CP	mg/kg	< 100	< 100	<1	30%	Pass	
TRH >C34-C40	S23-Ja0038049	CP	mg/kg	< 100	< 100	<1	30%	Pass	

Duplicate									
BTEX				Result 1	Result 2	RPD			
Benzene	S23-Ja0038049	CP	mg/kg	< 0.1	< 0.1	<1	30%	Pass	
Toluene	S23-Ja0038049	CP	mg/kg	< 0.1	< 0.1	<1	30%	Pass	
Ethylbenzene	S23-Ja0038049	CP	mg/kg	< 0.1	< 0.1	<1	30%	Pass	
m&p-Xylenes	S23-Ja0038049	CP	mg/kg	< 0.2	< 0.2	<1	30%	Pass	
o-Xylene	S23-Ja0038049	CP	mg/kg	< 0.1	< 0.1	<1	30%	Pass	
Xylenes - Total*	S23-Ja0038049	CP	mg/kg	< 0.3	< 0.3	<1	30%	Pass	
Duplicate									
Total Recoverable Hydrocarbons - 2013 NEPM Fractions				Result 1	Result 2	RPD			
Naphthalene	S23-Ja0038049	CP	mg/kg	< 0.5	< 0.5	<1	30%	Pass	
Duplicate									
Polycyclic Aromatic Hydrocarbons				Result 1	Result 2	RPD			
Acenaphthene	S23-Ja0042980	NCP	mg/kg	< 0.5	< 0.5	<1	30%	Pass	
Acenaphthylene	S23-Ja0042980	NCP	mg/kg	< 0.5	< 0.5	<1	30%	Pass	
Anthracene	S23-Ja0042980	NCP	mg/kg	< 0.5	< 0.5	<1	30%	Pass	
Benz(a)anthracene	S23-Ja0042980	NCP	mg/kg	< 0.5	< 0.5	<1	30%	Pass	
Benzo(a)pyrene	S23-Ja0042980	NCP	mg/kg	< 0.5	< 0.5	<1	30%	Pass	
Benzo(b&j)fluoranthene	S23-Ja0042980	NCP	mg/kg	< 0.5	< 0.5	<1	30%	Pass	
Benzo(g.h.i)perylene	S23-Ja0042980	NCP	mg/kg	< 0.5	< 0.5	<1	30%	Pass	
Benzo(k)fluoranthene	S23-Ja0042980	NCP	mg/kg	< 0.5	< 0.5	<1	30%	Pass	
Chrysene	S23-Ja0042980	NCP	mg/kg	< 0.5	< 0.5	<1	30%	Pass	
Dibenz(a.h)anthracene	S23-Ja0042980	NCP	mg/kg	< 0.5	< 0.5	<1	30%	Pass	
Fluoranthene	S23-Ja0042980	NCP	mg/kg	< 0.5	< 0.5	<1	30%	Pass	
Fluorene	S23-Ja0042980	NCP	mg/kg	< 0.5	< 0.5	<1	30%	Pass	
Indeno(1.2.3-cd)pyrene	S23-Ja0042980	NCP	mg/kg	< 0.5	< 0.5	<1	30%	Pass	
Naphthalene	S23-Ja0042980	NCP	mg/kg	< 0.5	< 0.5	<1	30%	Pass	
Phenanthrene	S23-Ja0042980	NCP	mg/kg	< 0.5	< 0.5	<1	30%	Pass	
Pyrene	S23-Ja0042980	NCP	mg/kg	< 0.5	< 0.5	<1	30%	Pass	
Duplicate									
Organochlorine Pesticides				Result 1	Result 2	RPD			
Chlordanes - Total	S23-Ja0042980	NCP	mg/kg	< 0.1	< 0.1	<1	30%	Pass	
4.4'-DDD	S23-Ja0042980	NCP	mg/kg	< 0.05	< 0.05	<1	30%	Pass	
4.4'-DDE	S23-Ja0042980	NCP	mg/kg	< 0.05	< 0.05	<1	30%	Pass	
4.4'-DDT	S23-Ja0042980	NCP	mg/kg	< 0.05	< 0.05	<1	30%	Pass	
a-HCH	S23-Ja0042980	NCP	mg/kg	< 0.05	< 0.05	<1	30%	Pass	
Aldrin	S23-Ja0042980	NCP	mg/kg	< 0.05	< 0.05	<1	30%	Pass	
b-HCH	S23-Ja0042980	NCP	mg/kg	< 0.05	< 0.05	<1	30%	Pass	
d-HCH	S23-Ja0042980	NCP	mg/kg	< 0.05	< 0.05	<1	30%	Pass	
Dieldrin	S23-Ja0042980	NCP	mg/kg	< 0.05	< 0.05	<1	30%	Pass	
Endosulfan I	S23-Ja0042980	NCP	mg/kg	< 0.05	< 0.05	<1	30%	Pass	
Endosulfan II	S23-Ja0042980	NCP	mg/kg	< 0.05	< 0.05	<1	30%	Pass	
Endosulfan sulphate	S23-Ja0042980	NCP	mg/kg	< 0.05	< 0.05	<1	30%	Pass	
Endrin	S23-Ja0042980	NCP	mg/kg	< 0.05	< 0.05	<1	30%	Pass	
Endrin aldehyde	S23-Ja0042980	NCP	mg/kg	< 0.05	< 0.05	<1	30%	Pass	
Endrin ketone	S23-Ja0042980	NCP	mg/kg	< 0.05	< 0.05	<1	30%	Pass	
g-HCH (Lindane)	S23-Ja0042980	NCP	mg/kg	< 0.05	< 0.05	<1	30%	Pass	
Heptachlor	S23-Ja0042980	NCP	mg/kg	< 0.05	< 0.05	<1	30%	Pass	
Heptachlor epoxide	S23-Ja0042980	NCP	mg/kg	< 0.05	< 0.05	<1	30%	Pass	
Hexachlorobenzene	S23-Ja0042980	NCP	mg/kg	< 0.05	< 0.05	<1	30%	Pass	
Methoxychlor	S23-Ja0042980	NCP	mg/kg	< 0.05	< 0.05	<1	30%	Pass	
Toxaphene	S23-Ja0042980	NCP	mg/kg	< 0.5	< 0.5	<1	30%	Pass	

Duplicate									
Polychlorinated Biphenyls				Result 1	Result 2	RPD			
Aroclor-1016	S23-Ja0042980	NCP	mg/kg	< 0.1	< 0.1	<1	30%	Pass	
Aroclor-1221	S23-Ja0042980	NCP	mg/kg	< 0.1	< 0.1	<1	30%	Pass	
Aroclor-1232	S23-Ja0042980	NCP	mg/kg	< 0.1	< 0.1	<1	30%	Pass	
Aroclor-1242	S23-Ja0042980	NCP	mg/kg	< 0.1	< 0.1	<1	30%	Pass	
Aroclor-1248	S23-Ja0042980	NCP	mg/kg	< 0.1	< 0.1	<1	30%	Pass	
Aroclor-1254	S23-Ja0042980	NCP	mg/kg	< 0.1	< 0.1	<1	30%	Pass	
Aroclor-1260	S23-Ja0042980	NCP	mg/kg	< 0.1	< 0.1	<1	30%	Pass	
Total PCB*	S23-Ja0042980	NCP	mg/kg	< 0.1	< 0.1	<1	30%	Pass	
Duplicate									
Phenols (Halogenated)				Result 1	Result 2	RPD			
2-Chlorophenol	S23-Ja0042980	NCP	mg/kg	< 0.5	< 0.5	<1	30%	Pass	
2.4-Dichlorophenol	S23-Ja0042980	NCP	mg/kg	< 0.5	< 0.5	<1	30%	Pass	
2.4.5-Trichlorophenol	S23-Ja0042980	NCP	mg/kg	< 1	< 1	<1	30%	Pass	
2.4.6-Trichlorophenol	S23-Ja0042980	NCP	mg/kg	< 1	< 1	<1	30%	Pass	
2.6-Dichlorophenol	S23-Ja0042980	NCP	mg/kg	< 0.5	< 0.5	<1	30%	Pass	
4-Chloro-3-methylphenol	S23-Ja0042980	NCP	mg/kg	< 1	< 1	<1	30%	Pass	
Pentachlorophenol	S23-Ja0042980	NCP	mg/kg	< 1	< 1	<1	30%	Pass	
Tetrachlorophenols - Total	S23-Ja0042980	NCP	mg/kg	< 10	< 10	<1	30%	Pass	
Duplicate									
Phenols (non-Halogenated)				Result 1	Result 2	RPD			
2-Cyclohexyl-4.6-dinitrophenol	S23-Ja0042980	NCP	mg/kg	< 20	< 20	<1	30%	Pass	
2-Methyl-4.6-dinitrophenol	S23-Ja0042980	NCP	mg/kg	< 5	< 5	<1	30%	Pass	
2-Nitrophenol	S23-Ja0042980	NCP	mg/kg	< 1	< 1	<1	30%	Pass	
2.4-Dimethylphenol	S23-Ja0042980	NCP	mg/kg	< 0.5	< 0.5	<1	30%	Pass	
2.4-Dinitrophenol	S23-Ja0042980	NCP	mg/kg	< 5	< 5	<1	30%	Pass	
2-Methylphenol (o-Cresol)	S23-Ja0042980	NCP	mg/kg	< 0.2	< 0.2	<1	30%	Pass	
3&4-Methylphenol (m&p-Cresol)	S23-Ja0042980	NCP	mg/kg	< 0.4	< 0.4	<1	30%	Pass	
4-Nitrophenol	S23-Ja0042980	NCP	mg/kg	< 5	< 5	<1	30%	Pass	
Dinoseb	S23-Ja0042980	NCP	mg/kg	< 20	< 20	<1	30%	Pass	
Phenol	S23-Ja0042980	NCP	mg/kg	< 0.5	< 0.5	<1	30%	Pass	
Duplicate									
Tributyltin (TBT)				Result 1	Result 2	RPD			
Tributyltin	B23-Fe0003517	NCP	mg/kg	< 1.25	< 1.25	<1	30%	Pass	
Tributyltin as Sn	B23-Fe0003517	NCP	mg/kg	< 0.5	< 0.5	<1	30%	Pass	
Tributyltin Oxide	B23-Fe0003517	NCP	mg/kg	< 1.25	< 1.25	<1	30%	Pass	
Duplicate									
				Result 1	Result 2	RPD			
Cyanide (total)	S23-Ja0038049	CP	mg/kg	< 1	< 1	<1	30%	Pass	
% Moisture	S23-Ja0037020	NCP	%	4.9	4.4	8.9	30%	Pass	
Duplicate									
Heavy Metals				Result 1	Result 2	RPD			
Arsenic	N23-Ja0029970	NCP	mg/kg	< 2	< 2	<1	30%	Pass	
Cadmium	N23-Ja0029970	NCP	mg/kg	< 0.4	< 0.4	<1	30%	Pass	
Chromium	N23-Ja0029970	NCP	mg/kg	100	92	9.7	30%	Pass	
Copper	N23-Ja0029970	NCP	mg/kg	80	62	26	30%	Pass	
Lead	N23-Ja0029970	NCP	mg/kg	5.1	< 5	26	30%	Pass	
Mercury	N23-Ja0029970	NCP	mg/kg	< 0.1	< 0.1	<1	30%	Pass	
Nickel	N23-Ja0029970	NCP	mg/kg	54	51	7.2	30%	Pass	
Zinc	N23-Ja0029970	NCP	mg/kg	27	24	14	30%	Pass	

Duplicate									
Perfluoroalkyl carboxylic acids (PFCAs)				Result 1	Result 2	RPD			
Perfluorobutanoic acid (PFBA)	S23-Ja0038049	CP	ug/kg	< 5	< 5	<1	30%	Pass	
Perfluoropentanoic acid (PFPeA)	S23-Ja0038049	CP	ug/kg	< 5	< 5	<1	30%	Pass	
Perfluorohexanoic acid (PFHxA)	S23-Ja0038049	CP	ug/kg	< 5	< 5	<1	30%	Pass	
Perfluoroheptanoic acid (PFHpA)	S23-Ja0038049	CP	ug/kg	< 5	< 5	<1	30%	Pass	
Perfluorooctanoic acid (PFOA)	S23-Ja0038049	CP	ug/kg	< 5	< 5	<1	30%	Pass	
Perfluorononanoic acid (PFNA)	S23-Ja0038049	CP	ug/kg	< 5	< 5	<1	30%	Pass	
Perfluorodecanoic acid (PFDA)	S23-Ja0038049	CP	ug/kg	< 5	< 5	<1	30%	Pass	
Perfluoroundecanoic acid (PFUnDA)	S23-Ja0038049	CP	ug/kg	< 5	< 5	<1	30%	Pass	
Perfluorododecanoic acid (PFDoDA)	S23-Ja0038049	CP	ug/kg	< 5	< 5	<1	30%	Pass	
Perfluorotridecanoic acid (PFTrDA)	S23-Ja0038049	CP	ug/kg	< 5	< 5	<1	30%	Pass	
Perfluorotetradecanoic acid (PFTeDA)	S23-Ja0038049	CP	ug/kg	< 5	< 5	<1	30%	Pass	
Duplicate									
Perfluoroalkyl sulfonamido substances				Result 1	Result 2	RPD			
Perfluorooctane sulfonamide (FOSA)	S23-Ja0038049	CP	ug/kg	< 5	< 5	<1	30%	Pass	
N-methylperfluoro-1-octane sulfonamide (N-MeFOSA)	S23-Ja0038049	CP	ug/kg	< 5	< 5	<1	30%	Pass	
N-ethylperfluoro-1-octane sulfonamide (N-EtFOSA)	S23-Ja0038049	CP	ug/kg	< 5	< 5	<1	30%	Pass	
2-(N-methylperfluoro-1-octane sulfonamido)-ethanol(N-MeFOSE)	S23-Ja0038049	CP	ug/kg	< 5	< 5	<1	30%	Pass	
2-(N-ethylperfluoro-1-octane sulfonamido)-ethanol(N-EtFOSE)	S23-Ja0038049	CP	ug/kg	< 5	< 5	<1	30%	Pass	
N-ethyl-perfluorooctanesulfonamidoacetic acid (N-EtFOSAA)	S23-Ja0038049	CP	ug/kg	< 10	< 10	<1	30%	Pass	
N-methyl-perfluorooctanesulfonamidoacetic acid (N-MeFOSAA)	S23-Ja0038049	CP	ug/kg	< 10	< 10	<1	30%	Pass	
Duplicate									
Perfluoroalkyl sulfonic acids (PFSAs)				Result 1	Result 2	RPD			
Perfluorobutanesulfonic acid (PFBS)	S23-Ja0038049	CP	ug/kg	< 5	< 5	<1	30%	Pass	
Perfluorononanesulfonic acid (PFNS)	S23-Ja0038049	CP	ug/kg	< 5	< 5	<1	30%	Pass	
Perfluoropropanesulfonic acid (PFPrS)	S23-Ja0038049	CP	ug/kg	< 5	< 5	<1	30%	Pass	
Perfluoropentanesulfonic acid (PFPeS)	S23-Ja0038049	CP	ug/kg	< 5	< 5	<1	30%	Pass	
Perfluorodecanesulfonic acid (PFDS)	S23-Ja0038049	CP	ug/kg	< 5	< 5	<1	30%	Pass	
Duplicate									
n:2 Fluorotelomer sulfonic acids (n:2 FTSAs)				Result 1	Result 2	RPD			
1H.1H.2H.2H-perfluorohexanesulfonic acid (4:2 FTSA)	S23-Ja0038049	CP	ug/kg	< 5	< 5	<1	30%	Pass	
1H.1H.2H.2H-perfluorooctanesulfonic acid(6:2 FTSA)	S23-Ja0038049	CP	ug/kg	< 10	< 10	<1	30%	Pass	
1H.1H.2H.2H-perfluorodecanesulfonic acid (8:2 FTSA)	S23-Ja0038049	CP	ug/kg	< 5	< 5	<1	30%	Pass	
1H.1H.2H.2H-perfluorododecanesulfonic acid (10:2 FTSA)	S23-Ja0038049	CP	ug/kg	< 5	< 5	<1	30%	Pass	

Duplicate									
Heavy Metals				Result 1	Result 2	RPD			
Arsenic	S23-Ja0038056	CP	mg/kg	4.9	11	80	30%	Fail	Q15
Cadmium	S23-Ja0038056	CP	mg/kg	< 0.4	0.5	150	30%	Fail	Q15
Chromium	S23-Ja0038056	CP	mg/kg	8.5	18	71	30%	Fail	Q15
Nickel	S23-Ja0038056	CP	mg/kg	< 5	10	73	30%	Fail	Q15

Comments

This report has been revised (V2) following repeat analysis. Pb results for samples S23-Ja0038051 and S23-Ja0038056 have now been replaced by the repeat results.

Sample Integrity

Custody Seals Intact (if used)	N/A
Attempt to Chill was evident	Yes
Sample correctly preserved	Yes
Appropriate sample containers have been used	Yes
Sample containers for volatile analysis received with minimal headspace	N/A
Samples received within HoldingTime	Yes
Some samples have been subcontracted	No

Qualifier Codes/Comments

Code	Description
N01	F2 is determined by arithmetically subtracting the "naphthalene" value from the ">C10-C16" value. The naphthalene value used in this calculation is obtained from volatiles (Purge & Trap analysis).
N02	Where we have reported both volatile (P&T GCMS) and semivolatile (GCMS) naphthalene data, results may not be identical. Provided correct sample handling protocols have been followed, any observed differences in results are likely to be due to procedural differences within each methodology. Results determined by both techniques have passed all QAQC acceptance criteria, and are entirely technically valid.
N04	F1 is determined by arithmetically subtracting the "Total BTEX" value from the "C6-C10" value. The "Total BTEX" value is obtained by summing the concentrations of BTEX analytes. The "C6-C10" value is obtained by quantitating against a standard of mixed aromatic/aliphatic analytes.
N07	Please note:- These two PAH isomers closely co-elute using the most contemporary analytical methods and both the reported concentration (and the TEQ) apply specifically to the total of the two co-eluting PAHs
N11	Isotope dilution is used for calibration of each native compound for which an exact labelled analogue is available (Isotope Dilution Quantitation). The isotopically labelled analogues allow identification and recovery correction of the concentration of the associated native PFAS compounds.
N15	Where the native PFAS compound does not have labelled analogue then the quantification is made using the Extracted Internal Standard Analyte with the closest retention time to the analyte and no recovery correction has been made (Internal Standard Quantitation).
Q15	The RPD reported passes Eurofins Environment Testing's QC - Acceptance Criteria as defined in the Internal Quality Control Review and Glossary page of this report.

Authorised by:

Asim Khan	Analytical Services Manager
Mickael Ros	Senior Analyst-Metal
Roopesh Rangarajan	Senior Analyst-Volatile
Roopesh Rangarajan	Senior Analyst-Organic
Ryan Phillips	Senior Analyst-Inorganic
Carroll Lee	Senior Analyst-Organic
Fang Yee Tan	Senior Analyst-Metal



Glenn Jackson
General Manager

Final Report – this report replaces any previously issued Report

- Indicates Not Requested

* Indicates NATA accreditation does not cover the performance of this service

Measurement uncertainty of test data is available on request or please click here.

Eurofins shall not be liable for loss, cost, damages or expenses incurred by the client, or any other person or company, resulting from the use of any information or interpretation given in this report. In no case shall Eurofins be liable for consequential damages including, but not limited to, lost profits, damages for failure to meet deadlines and lost production arising from this report. This document shall not be reproduced except in full and relates only to the items tested. Unless indicated otherwise, the tests were performed on the samples as received.

Aargus Pty Ltd
6 Carter Street
Lidcombe
NSW 2141

NATA Accredited
Accreditation Number 1261
Site Number 18217

Accredited for compliance with ISO/IEC 17025 – Testing
NATA is a signatory to the ILAC Mutual Recognition Arrangement for the mutual recognition of the equivalence of testing, medical testing, calibration, inspection, proficiency testing scheme providers and reference materials producers reports and certificates.

Attention: **- ALL INVOICES/SRA - Mark Kelly**

Report **958299-W-V2**
Project name
Project ID ES8722
Received Date Jan 23, 2023

Client Sample ID			**R1**
Sample Matrix			**Water**
Eurofins Sample No.			**S23-Ja0038060**
Date Sampled			**Jan 19, 2023**
Test/Reference	LOR	Unit	
Heavy Metals			
Arsenic	0.001	mg/L	< 0.001
Cadmium	0.0002	mg/L	< 0.0002
Chromium	0.001	mg/L	< 0.001
Copper	0.001	mg/L	< 0.001
Lead	0.001	mg/L	< 0.001
Mercury	0.0001	mg/L	< 0.0001
Nickel	0.001	mg/L	< 0.001
Zinc	0.005	mg/L	< 0.005

Sample History

Where samples are submitted/analysed over several days, the last date of extraction is reported.

If the date and time of sampling are not provided, the Laboratory will not be responsible for compromised results should testing be performed outside the recommended holding time.

Description	Testing Site	Extracted	Holding Time
Metals M8	Sydney	Jan 31, 2023	28 Days

- Method: LTM-MET-3040 Metals in Waters, Soils & Sediments by ICP-MS

eurofins

web: www.eurofins.com.au
email: EnviroSales@eurofins.com

Eurofins Environment Testing Australia Pty Ltd
ABN: 50 005 085 521

Melbourne
6 Monterey Road
Dandenong South
VIC 3175
Tel: +61 3 8564 5000
NATA# 1261 Site# 1254

Geelong
19/8 Lewalan Street
Grovedale
VIC 3216
Tel: +61 3 8564 5000
NATA# 1261 Site# 25403

Sydney
179 Magowar Road
Girraween
NSW 2145
Tel: +61 2 9900 8400
NATA# 1261 Site# 18217

Canberra
Unit 1,2 Dacre Street
Mitchell
ACT 2911
Tel: +61 2 6113 8091
NATA# 1261 Site# 25466

Brisbane
1/21 Smallwood Place
Murarrie
QLD 4172
Tel: +61 7 3902 4600
NATA# 1261 Site# 20794

Newcastle
1/2 Frost Drive
Mayfield West NSW 2304
Tel: +61 2 4968 8448
NATA# 1261
Site# 25079 & 25289

Eurofins ARL Pty Ltd
ABN: 91 05 0159 898

Perth
46-48 Banksia Road
Welshpool
WA 6106
Tel: +61 8 6253 4444
NATA# 2377 Site# 2370

Eurofins Environment Testing NZ Ltd
NZBN: 9429046024954

Auckland
35 O'Rorke Road
Penrose,
Auckland 1061
Tel: +64 9 526 45 51
IANZ# 1327

Christchurch
43 Detroit Drive
Rolleston,
Christchurch 7675
Tel: 0800 856 450
IANZ# 1290

Company Name: Aargus Pty Ltd
Address: 6 Carter Street
Lidcombe
NSW 2141

Project Name:
Project ID: ES8722

Order No.:
Report #: 958299
Phone: 02 9568 6159
Fax: 02 9566 6179

Received: Jan 23, 2023 9:53 AM
Due: Jan 31, 2023
Priority: 5 Day
Contact Name: - ALL INVOICES/SRA - Mark Kelly

Eurofins Analytical Services Manager : Asim Khan

Sample Detail						Cyanide (total)	Metals M8	Suite B13: OCP/PCB	Moisture Set	Eurofins Suite B7A	BTEXN and Volatile TRH	Per- and Polyfluoroalkyl Substances (PFASs)	BTEXN and Volatile TRH	Tributyltin (TBT)
Melbourne Laboratory - NATA # 1261 Site # 1254														X
Sydney Laboratory - NATA # 1261 Site # 18217						X	X	X	X	X	X	X	X	
External Laboratory														
No	**Sample ID**	**Sample Date**	**Sampling Time**	**Matrix**	**LAB ID**									
1	BH1 0.4-0.5	Jan 19, 2023		Soil	S23-Ja0038049	X		X	X	X		X		X
2	BH1 0.6-0.7	Jan 19, 2023		Soil	S23-Ja0038050		X		X					
3	BH3 0.6-0.7	Jan 19, 2023		Soil	S23-Ja0038051	X		X	X	X		X		X
4	BH3 0.8-0.9	Jan 19, 2023		Soil	S23-Ja0038052		X		X					
5	BH5 0.4-0.5	Jan 19, 2023		Soil	S23-Ja0038053	X		X	X	X				
6	BH5 0.6-0.7	Jan 19, 2023		Soil	S23-Ja0038054		X		X					
7	BH8 0.3-0.4	Jan 19, 2023		Soil	S23-Ja0038055	X		X	X	X		X		X
8	D1	Jan 19, 2023		Soil	S23-Ja0038056	X		X	X	X		X		X
9	TRIP SPIKE	Jan 19, 2023		Soil	S23-Ja0038057								X	
10	TRIP BLANK	Jan 19, 2023		Soil	S23-Ja0038059						X			
11	R1	Jan 19, 2023		Water	S23-Ja0038060		X							
Test Counts						5	4	5	8	5	1	4	1	5

eurofins | Environment Testing

Internal Quality Control Review and Glossary

General

1. Laboratory QC results for Method Blanks, Duplicates, Matrix Spikes, and Laboratory Control Samples follows guidelines delineated in the National Environment Protection (Assessment of Site Contamination) Measure 1999, as amended May 2013 and are included in this QC report where applicable. Additional QC data may be available on request.
2. All soil/sediment/solid results are reported on a dry basis, unless otherwise stated.
3. All biota/food results are reported on a wet weight basis on the edible portion, unless otherwise stated.
4. Actual LORs are matrix dependant. Quoted LORs may be raised where sample extracts are diluted due to interferences.
5. Results are uncorrected for matrix spikes or surrogate recoveries except for PFAS compounds.
6. SVOC analysis on waters are performed on homogenised, unfiltered samples, unless noted otherwise.
7. Samples were analysed on an 'as received' basis.
8. Information identified on this report with blue colour, indicates data provided by customer that may have an impact on the results.
9. This report replaces any interim results previously issued.

Holding Times

Please refer to 'Sample Preservation and Container Guide' for holding times (QS3001).

For samples received on the last day of holding time, notification of testing requirements should have been received at least 6 hours prior to sample receipt deadlines as stated on the SRA.

If the Laboratory did not receive the information in the required timeframe, and regardless of any other integrity issues, suitably qualified results may still be reported.

Holding times apply from the date of sampling, therefore compliance to these may be outside the laboratory's control.

For VOCs containing vinyl chloride, styrene and 2-chloroethyl vinyl ether the holding time is 7 days however for all other VOCs such as BTEX or C6-10 TRH then the holding time is 14 days.

Units

mg/kg: milligrams per kilogram
mg/L: milligrams per litre
µg/L: micrograms per litre
ppm: parts per million
ppb: parts per billion
%: Percentage
org/100 mL: Organisms per 100 millilitres
NTU: Nephelometric Turbidity Units
MPN/100 mL: Most Probable Number of organisms per 100 millilitres
CFU: Colony forming unit

Terms

APHA	American Public Health Association
COC	Chain of Custody
CP	Client Parent - QC was performed on samples pertaining to this report
CRM	Certified Reference Material (ISO17034) - reported as percent recovery.
Dry	Where a moisture has been determined on a solid sample the result is expressed on a dry basis.
Duplicate	A second piece of analysis from the same sample and reported in the same units as the result to show comparison.
LOR	Limit of Reporting.
LCS	Laboratory Control Sample - reported as percent recovery.
Method Blank	In the case of solid samples these are performed on laboratory certified clean sands and in the case of water samples these are performed on de-ionised water.
NCP	Non-Client Parent - QC performed on samples not pertaining to this report, QC is representative of the sequence or batch that client samples were analysed within.
RPD	Relative Percent Difference between two Duplicate pieces of analysis.
SPIKE	Addition of the analyte to the sample and reported as percentage recovery.
SRA	Sample Receipt Advice
Surr - Surrogate	The addition of a like compound to the analyte target and reported as percentage recovery.
TBTO	Tributyltin oxide (*bis*-tributyltin oxide) - individual tributyltin compounds cannot be identified separately in the environment however free tributyltin was measured and its values were converted stoichiometrically into tributyltin oxide for comparison with regulatory limits.
TCLP	Toxicity Characteristic Leaching Procedure
TEQ	Toxic Equivalency Quotient or Total Equivalence
QSM	US Department of Defense Quality Systems Manual Version 5.4
US EPA	United States Environmental Protection Agency
WA DWER	Sum of PFBA, PFPeA, PFHxA, PFHpA, PFOA, PFBS, PFHxS, PFOS, 6:2 FTSA, 8:2 FTSA

QC - Acceptance Criteria

The acceptance criteria should be used as a guide only and may be different when site specific Sampling Analysis and Quality Plan (SAQP) have been implemented

RPD Duplicates: Global RPD Duplicates Acceptance Criteria is 30% however the following acceptance guidelines are equally applicable:

Results <10 times the LOR: No Limit

Results between 10-20 times the LOR: RPD must lie between 0-50%

Results >20 times the LOR : RPD must lie between 0-30%

NOTE: pH duplicates are reported as a range not as RPD

Surrogate Recoveries: Recoveries must lie between 20-130% for Speciated Phenols & 50-150% for PFAS

PFAS field samples that contain surrogate recoveries in excess of the QC limit designated in QSM 5.4 where no positive PFAS results have been reported have been reviewed and no data was affected.

QC Data General Comments

1. Where a result is reported as a less than (<), higher than the nominated LOR, this is due to either matrix interference, extract dilution required due to interferences or contaminant levels within the sample, high moisture content or insufficient sample provided.
2. Duplicate data shown within this report that states the word "BATCH" is a Batch Duplicate from outside of your sample batch, but within the laboratory sample batch at a 1:10 ratio. The Parent and Duplicate data shown is not data from your samples.
3. pH and Free Chlorine analysed in the laboratory - Analysis on this test must begin within 30 minutes of sampling. Therefore, laboratory analysis is unlikely to be completed within holding time.Analysis will begin as soon as possible after sample receipt.
4. Recovery Data (Spikes & Surrogates) - where chromatographic interference does not allow the determination of recovery the term "INT" appears against that analyte.
5. For Matrix Spikes and LCS results a dash "-" in the report means that the specific analyte was not added to the QC sample.
6. Duplicate RPDs are calculated from raw analytical data thus it is possible to have two sets of data.

Quality Control Results

Test	Units	Result 1			Acceptance Limits	Pass Limits	Qualifying Code
Method Blank							
Heavy Metals							
Arsenic	mg/L	< 0.001			0.001	Pass	
Cadmium	mg/L	< 0.0002			0.0002	Pass	
Chromium	mg/L	< 0.001			0.001	Pass	
Copper	mg/L	< 0.001			0.001	Pass	
Lead	mg/L	< 0.001			0.001	Pass	
Mercury	mg/L	< 0.0001			0.0001	Pass	
Nickel	mg/L	< 0.001			0.001	Pass	
Zinc	mg/L	< 0.005			0.005	Pass	
LCS - % Recovery							
Heavy Metals							
Arsenic	%	110			80-120	Pass	
Cadmium	%	103			80-120	Pass	
Chromium	%	108			80-120	Pass	
Copper	%	104			80-120	Pass	
Lead	%	102			80-120	Pass	
Mercury	%	105			80-120	Pass	
Nickel	%	107			80-120	Pass	
Zinc	%	103			80-120	Pass	

Test	Lab Sample ID	QA Source	Units	Result 1			Acceptance Limits	Pass Limits	Qualifying Code
Spike - % Recovery									
Heavy Metals				Result 1					
Arsenic	B23-Ja0028127	NCP	%	117			75-125	Pass	
Cadmium	B23-Ja0028127	NCP	%	108			75-125	Pass	
Chromium	B23-Ja0028127	NCP	%	111			75-125	Pass	
Copper	B23-Ja0028127	NCP	%	105			75-125	Pass	
Lead	B23-Ja0028127	NCP	%	103			75-125	Pass	
Mercury	B23-Ja0028127	NCP	%	107			75-125	Pass	
Nickel	B23-Ja0028127	NCP	%	106			75-125	Pass	
Zinc	B23-Ja0028127	NCP	%	111			75-125	Pass	

Test	Lab Sample ID	QA Source	Units	Result 1	Result 2	RPD	Acceptance Limits	Pass Limits	Qualifying Code
Duplicate									
Heavy Metals				Result 1	Result 2	RPD			
Arsenic	S23-Ja0038060	CP	mg/L	< 0.001	< 0.001	<1	30%	Pass	
Cadmium	S23-Ja0038060	CP	mg/L	< 0.0002	< 0.0002	<1	30%	Pass	
Chromium	S23-Ja0038060	CP	mg/L	< 0.001	< 0.001	<1	30%	Pass	
Copper	S23-Ja0038060	CP	mg/L	< 0.001	< 0.001	<1	30%	Pass	
Lead	S23-Ja0038060	CP	mg/L	< 0.001	< 0.001	<1	30%	Pass	
Mercury	S23-Ja0038060	CP	mg/L	< 0.0001	< 0.0001	<1	30%	Pass	
Nickel	S23-Ja0038060	CP	mg/L	< 0.001	< 0.001	<1	30%	Pass	
Zinc	S23-Ja0038060	CP	mg/L	< 0.005	< 0.005	<1	30%	Pass	

Comments

This report has been revised (V2) following repeat analysis. Pb results for samples S23-Ja0038051 and S23-Ja0038056 have now been replaced by the repeat results.

Sample Integrity

Custody Seals Intact (if used)	N/A
Attempt to Chill was evident	Yes
Sample correctly preserved	Yes
Appropriate sample containers have been used	Yes
Sample containers for volatile analysis received with minimal headspace	N/A
Samples received within HoldingTime	Yes
Some samples have been subcontracted	No

Authorised by:

Asim Khan	Analytical Services Manager
Fang Yee Tan	Senior Analyst-Metal



Glenn Jackson
General Manager

Final Report – this report replaces any previously issued Report

- Indicates Not Requested

* Indicates NATA accreditation does not cover the performance of this service

Measurement uncertainty of test data is available on request or please click here.

Eurofins shall not be liable for loss, cost, damages or expenses incurred by the client, or any other person or company, resulting from the use of any information or interpretation given in this report. In no case shall Eurofins be liable for consequential damages including, but not limited to, lost profits, damages for failure to meet deadlines and lost production arising from this report. This document shall not be reproduced except in full and relates only to the items tested. Unless indicated otherwise, the tests were performed on the samples as received.

eurofins | Environment Testing

www.eurofins.com.au EnviroSales@eurofins.com

Eurofins Environment Testing Australia Pty Ltd

ABN: 50 005 085 521

Melbourne
6 Monterey Road
Dandenong South
VIC 3175
Tel: +61 3 8564 5000
NATA# 1261 Site# 1254

Geelong
19/8 Lewalan Street
Grovedale
VIC 3216
Tel: +61 3 8564 5000
NATA# 1261 Site# 25403

Sydney
179 Magowar Road
Girraween
NSW 2145
Tel: +61 2 9900 8400
NATA# 1261 Site# 18217

Canberra
Unit 1,2 Dacre Street
Mitchell
ACT 2911
Tel: +61 2 6113 8091
NATA# 1261 Site# 25466

Brisbane
1/21 Smallwood Place
Murarrie
QLD 4172
Tel: +61 7 3902 4600
NATA# 1261 Site# 20794

Newcastle
1/2 Frost Drive
Mayfield West NSW 2304
Tel: +61 2 4968 8448
NATA# 1261
Site# 25079 & 25289

Eurofins ARL Pty Ltd

ABN: 91 05 0159 898

Perth
46-48 Banksia Road
Welshpool
WA 6106
Tel: +61 8 6253 4444
NATA# 2377 Site# 2370

Eurofins Environment Testing NZ Ltd

NZBN: 9429046024954

Auckland
35 O'Rorke Road
Penrose,
Auckland 1061
Tel: +64 9 526 45 51
IANZ# 1327

Christchurch
43 Detroit Drive
Rolleston,
Christchurch 7675
Tel: 0800 856 450
IANZ# 1290

Sample Receipt Advice

Company name:	Aargus Pty Ltd
Contact name:	- ALL INVOICES/SRA - Mark Kelly
Project name:	Not provided
Project ID:	ES8722
Turnaround time:	5 Day
Date/Time received	Jan 23, 2023 9:53 AM
Eurofins reference	958299

Sample Information

✓	A detailed list of analytes logged into our LIMS, is included in the attached summary table.
✓	All samples have been received as described on the above COC.
✓	COC has been completed correctly.
✓	Attempt to chill was evident.
✓	Appropriately preserved sample containers have been used.
✓	All samples were received in good condition.
✓	Samples have been provided with adequate time to commence analysis in accordance with the relevant holding times.
✓	Appropriate sample containers have been used.
N/A	Sample containers for volatile analysis received with zero headspace.
✗	Split sample sent to requested external lab.
✗	Some samples have been subcontracted.
N/A	Custody Seals intact (if used).

Notes

Contact

If you have any questions with respect to these samples, please contact your Analytical Services Manager:

Asim Khan on phone : or by email: AsimKhan@eurofins.com

Results will be delivered electronically via email to - ALL INVOICES/SRA - Mark Kelly - mark.kelly@aargus.net.

Global Leader - Results you can trust

eurofins

web: www.eurofins.com.au
email: EnviroSales@eurofins.com

Eurofins Environment Testing Australia Pty Ltd
ABN: 50 005 085 521

Melbourne	Geelong	Sydney	Canberra	Brisbane	Newcastle
6 Monterey Road	19/8 Lewalan Street	179 Magowar Road	Unit 1,2 Dacre Street	1/21 Smallwood Place	1/2 Frost Drive
Dandenong South	Grovedale	Girraween	Mitchell	Murarrie	Mayfield West NSW 2304
VIC 3175	VIC 3216	NSW 2145	ACT 2911	QLD 4172	Tel: +61 2 4968 8448
Tel: +61 3 8564 5000	Tel: +61 3 8564 5000	Tel: +61 2 9900 8400	Tel: +61 2 6113 8091	Tel: +61 7 3902 4600	NATA# 1261
NATA# 1261 Site# 1254	NATA# 1261 Site# 25403	NATA# 1261 Site# 18217	NATA# 1261 Site# 25466	NATA# 1261 Site# 20794	Site# 25079 & 25289

Eurofins ARL Pty Ltd
ABN: 91 05 0159 898

Perth
46-48 Banksia Road
Welshpool
WA 6106
Tel: +61 8 6253 4444
NATA# 2377 Site# 2370

Eurofins Environment Testing NZ Ltd
NZBN: 9429046024954

Auckland	Christchurch
35 O'Rorke Road	43 Detroit Drive
Penrose,	Rolleston,
Auckland 1061	Christchurch 7675
Tel: +64 9 526 45 51	Tel: 0800 856 450
IANZ# 1327	IANZ# 1290

Company Name: Aargus Pty Ltd
Address: 6 Carter Street
Lidcombe
NSW 2141

Project Name:
Project ID: ES8722

Order No.:
Report #: 958299
Phone: 02 9568 6159
Fax: 02 9566 6179

Received: Jan 23, 2023 9:53 AM
Due: Jan 31, 2023
Priority: 5 Day
Contact Name: - ALL INVOICES/SRA - Mark Kelly

Eurofins Analytical Services Manager : Asim Khan

Sample Detail						Cyanide (total)	Metals M8	Suite B13: OCP/PCB	Moisture Set	Eurofins Suite B7A	BTEXN and Volatile TRH	Per- and Polyfluoroalkyl Substances (PFASs)	BTEXN and Volatile TRH	Tributyltin (TBT)
Melbourne Laboratory - NATA # 1261 Site # 1254														X
Sydney Laboratory - NATA # 1261 Site # 18217						X	X	X	X	X	X	X	X	
External Laboratory														
No	**Sample ID**	**Sample Date**	**Sampling Time**	**Matrix**	**LAB ID**									
1	BH1 0.4-0.5	Jan 19, 2023		Soil	S23-Ja0038049	X		X	X	X		X		X
2	BH1 0.6-0.7	Jan 19, 2023		Soil	S23-Ja0038050		X		X					
3	BH3 0.6-0.7	Jan 19, 2023		Soil	S23-Ja0038051	X		X	X	X		X		X
4	BH3 0.8-0.9	Jan 19, 2023		Soil	S23-Ja0038052		X		X					
5	BH5 0.4-0.5	Jan 19, 2023		Soil	S23-Ja0038053	X		X	X	X				
6	BH5 0.6-0.7	Jan 19, 2023		Soil	S23-Ja0038054		X		X					
7	BH8 0.3-0.4	Jan 19, 2023		Soil	S23-Ja0038055	X		X	X	X		X		X
8	D1	Jan 19, 2023		Soil	S23-Ja0038056	X		X	X	X		X		X
9	TRIP SPIKE	Jan 19, 2023		Soil	S23-Ja0038057								X	
10	TRIP BLANK	Jan 19, 2023		Soil	S23-Ja0038059						X			
11	R1	Jan 19, 2023		Water	S23-Ja0038060		X							
Test Counts						5	4	5	8	5	1	4	1	5

AARGUS PTY LTD

46 Smithfield Road
Smithfield NSW 2164

P O Box 398 Tel: 1300 137 038
DRUMMOYNE NSW 1470 Fax: 1300 136 038

Email reports: admin@aargus.net; cynthia@aargus.net; divyansh@aargus.net; sagar@aargus.net; mark.kelly@aargus.net
Email invoices: anika@aargus.net; admin@aargus.net; cynthia@aargus.net; mark.kelly@aargus.net

Laboratory Test Request / Chain of Custody Record

TO: Eurofins Environment Testing Australia Pty Ltd
179 Magowar Road
Girraween NSW 2145

PH: 02 9900 8432 **EMAIL:** EnviroSampleNSW@eurofins.com
ATTN: Sample Receipt

Sampling Date:	19.01.2023	ES8722
Sampled By:	DK	DSI
Project Manager:	MK	Newport

Results required by: STANDARD

Sampling details			Sample type														
Location	Depth (m)	Date	Soil	Water (Filled Up)	Air	Metals (As, Cd, Cr, Cu, Hg, Pb, Ni, Zn)	TPH	BTEXN	PAH	OCP	PCB	Phenols	Cyanide	TBT	PFAS	Analysis Suite(s)	KEEP SAMPLE?
BH1	0.4-0.5	19.01.2023	DSG			✓	✓	✓	✓	✓	✓	✓	✓	✓	✓	B7A, B13	YES
BH1	0.6-0.7	19.01.2023	DSG			✓										M8	YES
BH3	0.6-0.7	19.01.2023	DSG			✓	✓	✓	✓	✓	✓	✓	✓	✓	✓	B7A, B13	YES
BH3	0.8-0.9	19.01.2023	DSG			✓										M8	YES
BH5	0.4-0.5	19.01.2023	DSG			✓	✓	✓	✓	✓	✓	✓	✓			B7A, B13	YES
BH5	0.6-0.7	19.01.2023	DSG			✓										M8	YES
BH8	0.3-0.4	19.01.2023	DSG			✓	✓	✓	✓	✓	✓	✓	✓	✓	✓	B7A, B13	YES
DUPLICATE D1		19.01.2023	DSG			✓	✓	✓	✓	✓	✓	✓	✓	✓	✓	B7A, B13	YES
Tripspike		19.01.2023		Vial		Please test for TPH F1 and BTEX											YES
Tripblank		19.01.2023		Vial													YES
R1		19.01.2023	WP, WG, VIALS			✓										M8	YES

Relinquished by			Received by		
Name	Signature	Date	Name	Signature	Date
DIVYANSH	DK	20.01.2023			

Legend:

WG	Water sample, glass bottle	USG	Undisturbed soil sample (glass ja	DSP	Disturbed soil sample (small plastic bag)
WP	Water sample, plastic bottle	DSG	Disturbed soil sample (glass jar)	✓	Test required
GV	Glass vial	OTH	Other	ACAN	Air sample, canister

@ mole H^+/tonne

#495299

courier chilled 12.1°C A.B.

9:53 AM 23/1/23

APPENDIX O

SUMMARY OF RESULTS

Aargus

TABLE E
PFAS TEST RESULTS

Analyte / Sample Location	Depth (m)	mg/kg Sum of PFOS & PFHxS	PFOA	PFOS
BH1	0.4 - 0.5	<0.005	<0.005	<0.005
BH3	0.6 - 0.7	<0.005	<0.005	<0.005
BH8	0.3 - 0.4	<0.005	<0.005	<0.005
D1		<0.005	<0.005	<0.005
Practical Quantitation Limits (PQL)[&]		0.005	0.005	0.005
NEPM 2013 Human Health Iinvestigation Level				
HSL-A Residential (Low Density)		0.01	0.1	-
HSL-B Residential (High Density)		2	20	-
HSL-C Recreational Open Space		1	10	-
HSL-D Commercial / Industrial		20	50	-
Ecological Soil Guidelines Values				
Direct exposure - All land uses		-	10	1
Indirect exposure - All land uses		-	-	0.01

Aargus

TABLE 1
SCHEDULE OF LABORATORY TESTING

Analyte / Analyte Group		TYPE	SAMPLING DATE	DUPLICATE	SPLIT	MET-8	TPH & BTEX	PAH	OCP	PCB	Phenols	Cyanide	TBT	PFAS	ASBESTOS
Sample	Depth (m)														
BH1	0.4 - 0.5	F	19.01.2023			✔	✔	✔	✔	✔	✔	✔	✔	✔	✔
BH1	0.6 - 0.7	N	19.01.2023			✔									
BH3	0.6 - 0.7	F	19.01.2023	D1	SS1	✔	✔	✔	✔	✔	✔	✔	✔	✔	✔
BH3	0.8 - 0.9	N	19.01.2023			✔									
BH5	0.4 - 0.5	F	19.01.2023			✔	✔	✔	✔	✔	✔	✔			✔
BH5	0.6 - 0.7	N	19.01.2023			✔									
BH8	0.3 - 0.4	F	19.01.2023			✔	✔	✔	✔	✔	✔	✔	✔	✔	✔

Notes

MET-8: arsenic, cadmium, chromium, copper, lead, mercury, nickel, zinc
OC : Organochlorine Pesticides
PAH: Polycyclic Aromatic Hydrocarbons
TBT: Tributyltin
PCB: Polychlorinated Biphenyls
TPH: Total Petroleum Hydrcarbons
BTEX: Benzene, Toluene, Ethyl Benzene, Xylene
F,T,N: Fill, Topsoil, Natural

TABLE A

HEAVY METALS TEST RESULTS FOR HILs & EILs

Analyte / Sample Location	Depth (m)	HEAVY METALS (mg/kg) ARSENIC	CADMIUM	CHROMIUM	COPPER	LEAD g	MERCURY	NICKEL	ZINC
BH1	0.4 - 0.5	13	< 0.4	29	**260**	56	0.5	**68**	93
BH1	0.6 - 0.7	11	< 0.4	16	**92**	47	0.4	9.0	77
BH3	0.6 - 0.7	20	< 0.4	23	**180**	380	3.9	11	**200**
BH3	0.8 - 0.9	17	< 0.4	28	64	95	2.2	< 5	**120**
BH5	0.4 - 0.5	8.1	< 0.4	14	19	39	0.2	< 5	42
BH5	0.6 - 0.7	4.6	< 0.4	10	12	22	< 0.1	< 5	20
BH8	0.3 - 0.4	10	< 0.4	28	**140**	56	0.7	6.7	**120**
D1	-	4.9	< 0.4	8.5	81	210	0.9	< 5	60
SS1	-	14	<1	17	**299**	159	2.7	7	**210**
Practical Quantitation Limits (PQL)		5	0.4	5	5	5	0.1	5	5
NATIONAL ENVIRONMENT PROTECTION MEASURE (2013)									
Health Investigation Levels (HIL) - Table 1A (1)									
HIL A [a]		100	20	100	6000	300	40[e] / 10[f]	400	7400
HIL B [b]		500	150	500	30,000	1,200	120[e] / 30[f]	1200	60,000
HIL C [c]		300	90	300	17,000	600	80[e] / 13[f]	1200	30,000
HIL D [d]		3000	900	3600	240,000	1,500	730[e] / 180[f]	6000	400,000
Ecological Investigation Levels (EIL) - Table 1B (5)									
Areas of ecological significance		40[h]							
Urban residential and public open space [i]		100[h]							
Commercial and industrial		160[h]			85[j]	1800[j]		55[j]	110[j]

Notes

a: Residential with garden/accessible soil (home grown poduce <10% fruit and vegetable intake (no poultry), also includes childcare centres, preschools and primary schools.

b: Residential with minimal opportunities for soil access; includes dwellings with fully and permanently paved yard space such as high rise buildings and apartments.

c: Public open space such as parks, playgrounds, playing fields (e.g. ovals), secondary schools and footpaths. This does not include undeveloped public open space where the potential for exposure is lower and where a site-specific assessment may be more appropriate

d: Commercial/industrial, includes premises such as shops, offices, factories and industrial sites

e: Elemental mercury: HIL does not address elemental mercury. A site-specific assessment should be considered if elemental mercury is present, or suspected to be present,

f: Methyl mercury: assessment of methyl mercury should only occur where there is evidence of its potential source. It may be associated with inorganic mercury and anaerobic microorganism activity in aquatic environments. In addition the reliability and quality of sampling/analysis should be considered.

g: Lead: HIL is based on blood lead models (IEUBK for HILs A, B and C and adult lead model for HIL D where 50% oral bioavailability has been considered. Site-specific bioavailability may be important and should be considered where appropriate.

h: Aged values are applicable to arsenic contamination present in soil for at least two years. For fresh contamination refer to Schedule B5c.

i: Urban residential / public open space is broadly equivalent to the HIL-A, HIL-B and HIL-C land use scenarios in Table 1A(1) Footnote 1 and as described in Schedule B7.

j: Most stringent derived EILs

TABLE B1
TOTAL RECOVERABLE HYDROCARBONS (TRH), BTEX AND NAPHTHALENE TEST RESULTS FOR HSLs IN SAND

Analyte / Sample Location	Depth (m)	TRH (mg/kg) F1 [a]	TRH (mg/kg) F2 [b]	BTEX (mg/kg) BENZENE	TOLUENE	ETHYL BENZENE	TOTAL XYLENES	NAPHTHALENE
BH1	0.4 - 0.5	< 20	< 50	< 0.1	< 0.1	< 0.1	< 0.3	< 0.5
BH3	0.6 - 0.7	< 20	< 50	< 0.1	< 0.1	< 0.1	< 0.3	< 0.5
BH5	0.4 - 0.5	< 20	< 50	< 0.1	< 0.1	< 0.1	< 0.3	< 0.5
BH8	0.3 - 0.4	< 20	< 50	< 0.1	< 0.1	< 0.1	< 0.3	< 0.5
D1		< 20	< 50	< 0.1	< 0.1	< 0.1	< 0.3	< 0.5
SS1		< 10	< 50	< 0.2	< 0.5	< 0.5	< 0.5	< 1
Practical Quantitation Limits (PQL)		20	50	0.1	0.1	0.1	0.3	0.5
NATIONAL ENVIRONMENT PROTECTION MEASURE (2013)								
Health Screening Levels (HSL) - Table 1A (3)								
HSL A & HSL B: Low-high density residential								
Source depth - 0m to <1m		45	110	0.5	160	55	40	3
Source depth - 1m to <2m		70	240	0.5	220	NL	60	NL
Source depth - 2m to <4m		110	440	0.5	310	NL	95	NL
Source depth - 4m +		200	NL	0.5	540	NL	170	NL
HSL C: recreational / open space								
Source depth - 0m to <1m		NL	NL	NL	NL	NL	NL	NL
Source depth - 1m to <2m		NL	NL	NL	NL	NL	NL	NL
Source depth - 2m to <4m		NL	NL	NL	NL	NL	NL	NL
Source depth - 4m +		NL	NL	NL	NL	NL	NL	NL
HSL D: Commercial / Industrial								
Source depth - 0m to <1m		260	NL	3	NL	NL	230	NL
Source depth - 1m to <2m		370	NL	3	NL	NL	NL	NL
Source depth - 2m to <4m		630	NL	3	NL	NL	NL	NL
Source depth - 4m +		NL	NL	3	NL	NL	NL	NL

Notes
a: To obtain F1 subtract the sum of BTEX concentrations from the C_6-C_{10} fraction.
b: To obtain F2 subtract naphthalene from the >C_{10}-C_{16} fraction.
NL: Not Limiting

TABLE B2
TOTAL RECOVERABLE HYDROCARBONS (TRH), BTEX AND BENZO(a)PYRENE TEST RESULTS
ESLs FOR COARSE GRAINED SOIL TEXTURE

Analyte / Sample Location	Depth (m)	TRH (mg/kg)				BTEX (mg/kg)				PAH (mg/kg)
		F1 (C_6-C_{10}) [a]	F2 (>C_{10}-C_{16}) [b]	F3 (C_{16}-C_{34})	F4 (C_{34}-C_{40})	BENZENE	TOLUENE	ETHYL BENZENE	TOTAL XYLENES	BENZO(a)PYRENE
BH1	0.4 - 0.5	< 20	< 50	< 100	< 100	< 0.1	< 0.1	< 0.1	< 0.3	< 0.5
BH3	0.6 - 0.7	< 20	< 50	100	< 100	< 0.1	< 0.1	< 0.1	< 0.3	< 0.5
BH5	0.4 - 0.5	< 20	< 50	< 100	< 100	< 0.1	< 0.1	< 0.1	< 0.3	< 0.5
BH8	0.3 - 0.4	< 20	< 50	< 100	< 100	< 0.1	< 0.1	< 0.1	< 0.3	< 0.5
D1		< 20	< 50	120	< 100	< 0.1	< 0.1	< 0.1	< 0.3	< 0.5
SS1		< 10	< 50	100	< 100	< 0.2	< 0.5	< 0.5	< 0.5	< 1
Practical Quantitation Limits (PQL)		20	50	100	100	0.1	0.1	0.1	0.3	0.5
NATIONAL ENVIRONMENT PROTECTION MEASURE (2013)										
Ecological Screening Levels (ESL) - Table 1B (6)										
Areas of ecological significance		125*	25*	-	-	8	10	1.5	10	0.7
Urban residential and public open space		180*	120*	300	2800	50	85	70	105	0.7
Commercial and industrial		215*	170*	1700	3300	75	135	165	180	1.4

Notes
a: To obtain F1 subtract the sum of BTEX concentrations from the C_6-C_{10} fraction.
b: To obtain F2 subtract naphthalene from the >C_{10}-C_{16} fraction.
*: ESLs are of low reliability except where indicated by * which indicates that the ESL is of moderate reliability.
"-": "-" indicates that insufficient data was available to derive a value.

TABLE B3
TOTAL RECOVERABLE HYDROCARBONS (TRH) TEST RESULTS
MANAGEMENT LIMITS FOR COARSE GRAINED SOIL TEXTURE

Analyte / Sample Location	Depth (m)	TRH (mg/kg) F1 (C_6-C_{10}) [a]	F2 (>C_{10}-C_{16}) [a]	F3 (C_{16}-C_{34})	F4 (C_{34}-C_{40})
BH1	0.4 - 0.5	< 20	< 50	< 100	< 100
BH3	0.6 - 0.7	< 20	< 50	100	< 100
BH5	0.4 - 0.5	< 20	< 50	< 100	< 100
BH8	0.3 - 0.4	< 20	< 50	< 100	< 100
D1		< 20	< 50	120	< 100
SS1		< 10	< 50	100	< 100
NATIONAL ENVIRONMENT PROTECTION MEASURE (2013)					
Management Limits - Table 1B (7)					
Residential parkland and public open space		700	1000	2500	10,000
Commercial and industrial		700	1000	3500	10,000

Notes

a: Separate management limits for BTEX and naphthalene are not available hence these should not be subtracted from the relevant fractions to obtain F1 and F2.

b: Management limits are applied after consideration of relevant ESLs and HSLs.

TABLE C

POLYCYCLIC AROMATIC HYDROCARBONS (PAH), ORGANOCHLORINE PESTICIDES (OCP), POLYCHLORINATED BIPHENYLS (PCB), PHENOLS AND CYANIDES TEST RESULTS FOR HILs, EILs & ESLs

Analyte / Sample Location	Depth (m)	PAH (mg/kg)				Organochlorine Pesticides (mg/kg)									Phenols (mg/kg)			
		Carcinogenic PAHs (as BaP TEQ) [e]	TOTAL PAHs [f]	BENZO(a)PYRENE	NAPHTHALENE	DDT + DDE + DDD	ALDRIN & DIELDRIN	CHLORDANE	ENDOSULFAN	ENDRIN	HEPTACHLOR	HCB	METHOXYCHLOR	PCB [j]	PHENOL	PENTACHLOROPHENOL	CRESOLS	CYANIDE (free)
BH1	0.4 - 0.5	0.6	<0.5	<0.5	<0.5	< 0.05	< 0.05	< 0.1	<0.05	<0.05	<0.05	<0.05	< 0.05	< 0.1	<0.5	<1	<0.5	<1
BH3	0.6 - 0.7	0.6	<0.5	<0.5	<0.5	< 0.05	< 0.05	< 0.1	<0.05	<0.05	<0.05	<0.05	< 0.05	< 0.1	<0.5	<1	<0.5	<1
BH5	0.4 - 0.5	0.6	<0.5	<0.5	<0.5	< 0.05	< 0.05	< 0.1	<0.05	<0.05	<0.05	<0.05	< 0.05	< 0.1	<0.5	<1	<0.5	<1
BH8	0.3 - 0.4	0.6	<0.5	<0.5	<0.5	0.06	< 0.05	< 0.1	<0.05	<0.05	<0.05	<0.05	0.08	< 0.1	<0.5	<1	<0.5	<1
D1		0.6	<0.5	<0.5	<0.5	< 0.05	< 0.05	< 0.1	<0.05	<0.05	<0.05	<0.05	< 0.05	< 0.1	<0.5	<1	<0.5	<1
SS1		0.6	<0.5	<0.5	<0.5	< 0.05	< 0.05	< 0.05	<0.05	<0.05	<0.05	<0.05	< 0.2	< 0.1	<0.5	<2	<0.5	<1
Practical Quantitation Limits (PQL)		0.5	0.5	0.5	0.5	0.05	0.05	0.1	0.05	0.05	0.05	0.05	0.05	0.1	0.5	1	0.6	1
NATIONAL ENVIRONMENT PROTECTION MEASURE (2013)																		
Health Investigation Levels (HIL) - Table 1A (1)																		
HIL A [a]		3	300			240	6	50	270	10	6	10	300	1	3000	100	400	250
HIL B [b]		4	400			600	10	90	400	20	10	15	500	1	45,000	130	4700	300
HIL C [c]		3	300			400	10	70	340	20	10	10	400	1	40,000	120	4000	240
HIL D [d]		40	4000			3600	45	530	2000	100	50	80	2500	7	240,000	660	25000	1,500
Ecological Investigation Levels (EIL) - Table 1B (5)																		
Areas of ecological significance					10 [g]	3 [g, k]												
Urban residential and public open space [h]					170 [g]	180 [g, k]												
Commercial and industrial					370 [g]	640 [g, k]												
Ecological Screening Levels (ESL) - Table 1B (6)																		
Areas of ecological significance				0.7 [i]														
Urban residential and public open space				0.7 [i]														
Commercial and industrial				1.4 [i]														

Notes

a: Residential with garden/accessible soil (home grown poduce <10% fruit and vegetable intake (no poultry), also includes childcare centres, preschools and primary schools.

b: Residential with minimal opportunities for soil access; includes dwellings with fully and permanently paved yard space such as high rise buildings and apartments.

c: Public open space such as parks, playgrounds, playing fields (e.g. ovals), secondary schools and footpaths. This does not include undeveloped public open space where the potential for exposure is lower and where a site-specific assessment may be more appropriate.

d: Commercial/industrial, includes premises such as shops, offices, factories and industrial sites

e: Carcinogenic PAHs: HIL is based on the 8 carcinogenic PAHs and their TEFs (potency relative to B(a)P) adopted by CCME 2008 (refer Schedule B7). The B(a)P TEQ is calculated by multiplying the concentration of each carcinogenic PAH in the sample by its B(a)P TEF, given below, and summing these products.

PAH species	TEF	PAH species	TEF
Benzo(a)anthracene	0.1	Benzo(g,h,i)perylene	0.01
Benzo(a)pyrene	1	Chrysene	0.01
Benzo(b+j)fluoranthene	0.1	Dibenz(a,h)anthracene	1
Benzo(k)fluoranthene	0.1	Indeno(1,2,3-c,d)pyrene	0.1

Where the B(a)P occurs in bitumen fragments it is relatively immobile and does not represent a significant health risk.

f: Total PAHs: HIL is based on the sum of the 16 PAHs most commonly reported for contaminated sites (WHO 1998). The application of the total PAH HIL should consider the presence of carcinogenic PAHs and naphthalene (the most volatile PAH). Carcinogenic PAHs reported in the total PAHs should meet the B(a)P TEQ HIL. Naphthalene reported in the total PAHs should meet the relevant HSL.

g: Insufficient data was available to calculate aged values for DDT and naphthalene, consequently the values for fresh contamination should be used.

h: Urban residential / public open space is broadly equivalent to the HIL-A, HIL-B and HIL-C land use scenarios in Table 1A(1) Footnote 1 and as described in Schedule B7.

i: For coarse and fine grained texture soils.

j: PCBs: HIL relates to non-dioxin-like PCBs only. Where a PCB source is known, or suspected, to be present at a site, a site-specific assessment of exposure to all PCBs (including dioxin-like PCBs) should be undertaken.

k: For DDT only.

TABLE D
ASBESTOS TEST RESULTS

Sample Location	Date Sampled	Depth (m)	Field Observations* Visible ACM detected (>7mm)	Material Sampled for Analysis	Laboratory Results Asbestos Present / Absent	Type of Asbestos Present	Laboratory Results Asbestos %w/w
BH1	19.01.2023	0.4-0.5	No visible ACM observed	Soil	No Asbestos detected	-	<0.001
BH3	19.01.2023	0.6-0.7	No visible ACM observed	Soil	No Asbestos detected	-	<0.001
BH5	19.01.2023	0.4-0.5	No visible ACM observed	Soil	No Asbestos detected	-	<0.001
BH8	19.01.2023	**0.3-0.4**	**No visible ACM observed**	**Soil**	**Chrysotile, Crocidolite and Amosite Asbestos detected**	**ACM**	**0.06%**
D1	19.01.2023		No visible ACM observed	Soil	No Asbestos detected	-	<0.001
SS1	19.01.2023		No visible ACM observed	Soil	Chrysotile Asbestos detected	AF	<0.001
WA Guidelines for the Assessment, Remediation and Management of Asbestos - Contaminated Sites in Western Australia - May 2009							
National Environment Protection (Assessment of Site Contamination) Measure 2013 Schedule B1							
%w/w asbestos for FA and AF							0.001%
%w/w asbestos for ACM - Residential use, childcare centres, preschools etc.							0.01%
%w/w asbestos for ACM - Residential, minimal soil access (fully sealed surfaces)							0.04%
%w/w asbestos for ACM - Parks, public open spaces, playing fields etc.							0.02%
%w/w asbestos for ACM - Commercial / Industrial							0.05%
All forms of Asbestos							No visible asbestos for surface soils

Note:
ACM = Asbestos Containing Materials >7mm x 7mm (visible by eye)
FA = Friable and Fibrous Asbestos Materials >7mm x 7mm and <7mm x 7mm
AF = Asbestos Fines <7mm x 7mm ACM including free fibres (visible by microscope only)
* Field Observations: All ACM observed are assumed to contain Asbestos until otherwise tested and recorded as such.
NT = Not Tested

APPENDIX P

QA / QC ASSESSMENT

1 FIELD DATA QUALITY ASSESSMENT SOILS

1.1 Field Data Completeness

Field Sample Category - Soils	Number (Target)	Non-conformances	Number (Useable)	Overall Completeness %
Primary Samples	18	0	8	44.44%
Intra-Lab Duplicates	1	0	1	100%
Inter-Lab Duplicates	1	0	1	100%
Rinsate Blanks	1	0	1	100%
Trip Spikes	1	0	1	100%
Trip Blank	1	0	1	100%

Note: (*) – Overall Completeness is calculated as a percentage of the number of useable samples over the target number of samples required. The required percentage completeness is specified in the DQOs.

Field Consideration	Yes / No	Comments / Non-Conformances
Were all critical locations sampled?	N	All critical locations were sampled as per the DQOs with the exception of BH2, BH4, BH6, BH7 and BH9 due to refusal on concrete and/or sandstone bedrock.
Were all samples collected from critical densities and depths?	Y	All samples were recovered as per DQOs.
Were the Standard Operating Procedures (SOPs) appropriate and complied with?	Y	The Aargus Fieldwork Protocols were appropriate and complied with.
Were the samplers adequately experienced?	Y	Sampling was conducted by Aargus Environmental Engineer Divyansh Kumar.
Was field documentation complete and correct?	Y	Field records can be found in Appendix L of the report.
Were an adequate number of intra-laboratory duplicate samples collected?	Y	100% of intra-laboratory duplicate samples required were collected, as shown in the table above.
Were an adequate number of inter-laboratory duplicate samples collected?	Y	100% of inter-laboratory duplicate samples required were collected as per the table above.
Were an adequate number of rinsate samples collected?	Y	100% of the rinsate samples required were collected as per the table above.
Were an adequate number of trip blanks collected?	Y	100% of trip blanks required were collected as per the table above.
Were an adequate number of trip spikes collected?	Y	100% of trip blanks required were collected as per the table above.

1.2 Field Data Comparability

Field Consideration	Yes / No	Comments / Non-Conformances
Were the same SOPs used on each occasion?	Y	Aargus Fieldwork Protocols were utilised throughout each sampling event.
Was all sampling undertaken by the same person?	Y	Sampling was undertaken by Divyansh Kumar
Could climatic conditions (such as temperature, rainfall, etc.) influence data comparability?	N	There was no precipitation on the date & time of sampling, which could affect the data comparability.
Were the same types of samples collected (filtered, size, fractions, etc.) for each media?	Y	Samples were collected in the same types of containers provided by the laboratory.
Was each field parameter measured using the same equipment?	Y	Headspace analysis was carried out using the same PID meter.
Was the same method and equipment used for the extraction of samples?	Y	Soil samples were recovered by the same method with the aid from a concrete corer, hand auger and truck mounted drill rig.

1.3 Field Data Representativeness

Laboratory Batch	Laboratory	Sample Medium	Container Breakages	Sample Preservation	Headspace / Temperature
958299-S-V2 958299-W	Eurofins Sydney	Soil Water	Compliant	Compliant	Compliant
ASET107257	ASET	Soil	Compliant	Compliant	Compliant
ES2302053_0	ALS Sydney	Soil	Compliant	Compliant	Compliant

Field Consideration	Yes / No	Comments / Non-Conformances
Was appropriate media sampled in accordance with the DQOs?	Y	All soil samples were sampled in accordance with the DQOs.
Was all media identified in the DQOs sampled?	N	Media from BH2, BH4, BH6, BH7 and BH9 were not recovered due to refusal on concrete and/or sandstone bedrock.
Were all samples' appropriately handled?	Y	All samples collected were received by the laboratories intact.
Were all samples preserved appropriately?	Y	All samples collected were placed in ice boxes with ice bricks to preserve the samples. Where relevant, samples were stored in acid-preserved containers supplied by laboratories.

1.4 Field Data Precision

Field Consideration	Yes / No	Comments / Non-Conformances
Were the SOPs appropriate and complied with?	Y	The recovery of field duplicates was conducted in accordance with Aargus Fieldwork Protocols to allow for the assessment of field precision.

1.5 Field Data Accuracy

Field Consideration	Yes / No	Comments / Non-Conformances
Were the SOPs appropriate and complied with?	Y	The recovery of a trip blank and a spike sample was conducted in accordance with Aargus Fieldwork Protocols to allow for the assessment of field accuracy.

2 LABORATORY DATA QUALITY ASSESSMENT

2.1 Laboratory Data Completeness

Laboratory Considerations	Yes / No	Comments / Non-Conformances
Were all critical samples analysed according to the DQOs?	Y	All critical samples were analysed according to DQOs.
Were all analytes analysed according to the DQOs?	Y	All analytes were analysed according to DQOs.
Were the laboratory methods and PQLs appropriate?	Y	US EPA Analytical Methods were used. PQLs were below their respective assessment criteria.
Was sample documentation complete?	Y	The sample documentation was correctly completed on the COCs.
Were sample holding times complied with?	Y	All the samples were within holding time for soil samples.
Were an adequate number of laboratory duplicates analysed?	Y	An adequate number of laboratory duplicates were analysed for soil samples.
Were an adequate number of laboratory blank samples analysed?	Y	An adequate number of laboratory blank samples were analysed.
Were an adequate number of Laboratory Control Samples analysed?	Y	An adequate number of Laboratory Control Samples were analysed.
Were an adequate number of laboratory matrix spikes/duplicates analysed?	Y	An adequate number of Matrix spikes / duplicates were analysed.
Were an adequate number of surrogates analysed?	Y	An adequate number of surrogates were analysed.

2.2 Laboratory Data Comparability

Laboratory Considerations	Yes / No	Comments / Non-Conformances
Were the same analytical methods used for each analyte?	Y	All analytical methods used between laboratories were based on the USEPA/APHA methods.
Were the PQLs used for each analyte less than 20% of their respective assessment criteria?	Y	The PQLs for analytes in soil samples were below 20% of their respective assessment criteria.
Were the sample PQLs used for each analyte the same?	N	Sample PQL's were the same within each laboratory, but different between primary and secondary laboratories. However, the PQLs used were below the assessment criteria and hence will not affect the assessment outcome.
Were the same laboratories used for analyses of each contaminant type?	Y	Eurofins Sydney was the primary laboratory. ALS Sydney was the secondary laboratory.

Laboratory Considerations	Yes / No	Comments / Non-Conformances
Were the units reported for each analyte the same?	Y	Analytical units of measurement for soil and water were mg/kg, %wt/wt and mg/L

2.3 Laboratory Data Representativeness

Laboratory Considerations	Yes / No	Comments / Non-Conformances
Were all samples analysed according to the DQOs?	Y	The majority of the samples were analysed according to the proposal.

2.4 Laboratory Data Precision

Laboratory Considerations	Yes / No	Comments / Non-Conformances
Were the RPDs of the field duplicates within control limits?	N	All field duplicate results were within the control limit of <50% with the exception of Arsenic, Chromium, Copper, Lead, Mercury and Zinc in the sample BH3/D1, and Mercury in the sample BH3/SS1.
Were the RPDs of the laboratory duplicates within control limits?	N	Based on the laboratory's acceptance criteria, all RPDs of the laboratory duplicates were within control limits except for Arsenic, Cadmium, chromium and Nickel. The duplicate %RPD is outside the recommended acceptance criteria. Further analysis indicates sample heterogeneity as the cause. The RPD reported passes Eurofins Environment Testing's QC - Acceptance Criteria as defined in the Internal Quality Control Review and Glossary page of the report. .

Note: Please refer to the tables attached at the end of this QA/QC assessment for calculations of the field RPDs.

2.5 Laboratory Data Accuracy

Laboratory Considerations	Yes / No	Comments / Non-Conformances
Were the rinsates free of contaminants?	Y	The concentrations of the analytes were below the PQLs, and the data set was considered to be adequately accurate.
Were the trip blanks free of contaminants?	Y	The test results for the trip blank samples, reported concentrations to be less than the PQLs, therefore cross-contamination has not occurred.
Were the laboratory blanks free of contaminants?	Y	Laboratory blanks were free of contaminants.
Were the surrogate spikes within control limits?	N	Surrogate spikes were within control limits, with exception of the Organotin Surrogate Tripropyltin in SS1 where the recovery was less than lower data quality objective.
Were laboratory control samples within control limits?	Y	Laboratory control samples were within control limits.
Were matrix spike recoveries within control limits?	Y	The matrix spike recoveries were within control limits.
Were the trip spike recoveries within the control limits?	Y	The trip spike recoveries were within the control limits; therefore, the data set was considered suitable for interpretation.

Note: Please refer to the tables attached at the end of this QA/QC assessment for tables showing the results of field blanks.

TABLE 1
DUPLICATE SAMPLE

ANALYTE	BH3 0.6-0.7m mg/kg	DUPLICATE D1 mg/kg	RELATIVE PERCENTAGE DIFFERENCE %
HEAVY METALS			
Arsenic	20	4.9	121
Cadmium	< 0.4	< 0.4	-
Chromium	23	8.5	92
Copper	180	81	76
Lead	380	210	58
Mercury	3.9	0.9	125
Nickel	11	< 5	-
Zinc	200	60	108
TOTAL PETROLEUM HYDROCARBONS (TPH)			
C6 - C10	< 20	< 20	-
C10 - C16	< 50	< 50	-
C16 - C34	100	120	18
C34-C40	< 100	< 100	-
BTEX			
Naphthalene	< 0.5	< 0.5	
Benzene	< 0.1	< 0.1	-
Toluene	< 0.1	< 0.1	-
Ethyl Benzene	< 0.1	< 0.1	-
Total Xylenes	< 0.3	< 0.3	-
POLYCYCLIC AROMATIC HYDROCARBONS (PAH)			
B(a)P as TEQ	0.6	0.6	0
Total PAH	< 0.5	< 0.5	-
Benzo(a)pyrene	< 0.5	< 0.5	-
Naphthalene	< 0.5	< 0.5	-
ORGANOCHLORINE PESTICIDES (OCP)			
DDD + DDE + DDT	< 0.05	< 0.05	-
Aldrin + Dieldrin	< 0.05	< 0.05	-
Chlordane	< 0.1	< 0.1	-
Endosulfan	<0.05	<0.05	-
Endrin	<0.05	<0.05	-
Heptachlor	<0.05	<0.05	-
HCB	<0.05	<0.05	-
Methoxychlor	< 0.05	< 0.05	-
POLYCHLORINATED BIPHENYLS (PCB)			
Total PCB	< 0.1	< 0.1	-
PHENOLS & CYANIDES			
Phenols	<0.5	<0.5	-
Pentochlorophenols	<1	<1	-
Cresols	<0.5	<0.5	-
Cyanides	< 1	< 1	-
PFAS			
PFOA	<0.005	<0.005	-
PFOS	<0.005	<0.005	-
Asbestos	<0.001%w/w	<0.001%w/w	-

TABLE 2
SPLIT SAMPLE

ANALYTE	BH3 0.6-0.7m mg/kg Eurofins SYDNEY	SPLIT SS1 mg/kg ALS SYDNEY	RELATIVE PERCENTAGE DIFFERENCE (RPD) %
HEAVY METALS			
Arsenic	20	14	35
Cadmium	< 0.4	<1	-
Chromium	23	17	30
Copper	180	299	50
Mercury	380	159	82
Nickel	3.9	2.7	36
Lead	11	7	44
Zinc	200	210	5
TOTAL PETROLEUM HYDROCARBONS (TPH)			
C6 - C10	< 20	<10	-
C10 - C16	< 50	<50	-
C16 - C34	100	100	0
C34-C40	< 100	<100	-
BTEX			
Naphthalene	< 0.5	<1	-
Benzene	< 0.1	<0.2	-
Toluene	< 0.1	<0.5	-
Ethyl Benzene	< 0.1	<0.5	-
Total Xylenes	< 0.3	<0.5	-
POLYCYCLIC AROMATIC HYDROCARBONS (PAH)			
B(a)P as TEQ	0.6	0.6	0
Total PAH	< 0.5	<0.5	-
Benzo(a)pyrene	< 0.5	<0.5	-
Naphthalene	< 0.5	<0.5	-
ORGANOCHLORINE PESTICIDES (OCP)			
DDD + DDE + DDT	< 0.05	<0.05	-
Aldrin + Dieldrin	< 0.05	<0.05	-
Chlordane	< 0.1	<0.05	-
Endosulfan	<0.05	<0.05	-
Endrin	<0.05	<0.05	-
Heptachlor	<0.05	<0.05	-
HCB	<0.05	<0.05	-
Methoxychlor	< 0.05	<0.2	-
POLYCHLORINATED BIPHENYLS (PCB)			
Total PCB	< 0.1	<0.1	-
PHENOLS & CYANIDES			
Phenols	<0.5	<0.5	-
Pentochlorophenols	<1	<2	-
Cresols	<0.5	<0.5	
Cyanides	< 1	<1	-
Asbestos	<0.001%w/w	<0.001%w/w	-

TABLE 3
RINSATE SAMPLE

ANALYTE	Practical Quantitation Limits (PQL)	RINSATE R1 (mg/L) 19.01.2023
HEAVY METALS		
Arsenic	0.001	< 0.001
Cadmium	0.002	< 0.0002
Chromium	0.001	< 0.001
Copper	0.001	< 0.001
Mercury	0.0001	< 0.001
Nickel	0.001	< 0.0001
Lead	0.001	< 0.001
Zinc	0.005	< 0.005

TABLE 4
TRIP SPIKE SAMPLE

ANALYTE	TRIP SPIKE % 19.01.2023
TRH	
C6-C10	93
BTEX	
Naphthalene	99
Benzene	110
Toluene	100
Ethyl Benzene	100
o-Xylene	120
m&p-Xylenes	110

TABLE 5
TRIP BLANKS SAMPLES

ANALYTE	TRIP BLANK (mg/kg) 19.01.2023	Practical Quantitation Limits (PQL)
TRH		
C6-C10	<20	20
BTEX		
Naphthalene	<0.5	0.5
Benzene	<0.1	0.1
Toluene	<0.1	0.1
Ethyl Benzene	<0.1	0.1
m&p-Xylenes	<0.2	0.2
o-Xylene	<0.1	0.1

APPENDIX Q

IMPORTANT INFORMATION ABOUT YOUR REPORT

Aargus

IMPORTANT INFORMATION ABOUT YOUR ENVIRONMENTAL SITE ASSESSMENT

These notes have been prepared by Aargus (Australia) Pty Ltd and its associated companies using guidelines prepared by ASFE (The Association) of Engineering Firms Practising in the Geo-sciences. They are offered to help you in the interpretation of your Environmental Site Assessment (ESA) reports.

REASONS FOR CONDUCTING AN ESA

ESA's are typically, though not exclusively, carried out in the following circumstances:

- as pre-acquisition assessments, on behalf of either purchaser or vender, when a property is to be sold;
- as pre-development assessments, when a property or area of land is to be redeveloped or have its use changed for example, from a factory to a residential subdivision;
- as pre-development assessments of greenfield sites, to establish "baseline" conditions and assess environmental, geological and hydrological constraints to the development of, for example, a landfill; and
- as audits of the environmental effects of an ongoing operation.

Each of these circumstances requires a specific approach to the assessment of soil and groundwater contamination. In all cases however, the objective is to identify and if possible quantify the risks that unrecognised **c**ontamination poses to the proposed activity. Such risks may be both financial, for example, cleanup costs or limitations on site use, and physical, for example, health risks to site users or the public.

THE LIMITATIONS OF AN ESA

Although the information provided by an ESA could reduce exposure to such risks, no ESA, however, diligently carried out can eliminate them. Even a rigorous professional assessment may fail to detect all contamination on a site. Contaminants may be present in areas that were not surveyed or sampled, or may migrate to areas which showed no signs of contamination when sampled.

AN ESA REPORT IS BASED ON A UNIQUE SET OF PROJECT SPECIFIC FACTORS

Your environmental report should not be used:

- when the nature of the proposed development is changed, for example, if a residential development is proposed instead of a commercial one;
- when the size or configuration of the proposed development is altered;
- when the location or orientation of the proposed structure is modified;
- when there is a change of ownership
- or for application to an adjacent site.

To help avoid costly problems, refer to your consultant to determine how any factors, which have changed subsequent to the date of the report, may affect its recommendations.

ESA "FINDINGS" ARE PROFESSIONAL ESTIMATES

Site assessment identifies actual subsurface conditions only at those points where samples are taken, when they are taken. Data derived through sampling and subsequent laboratory testing are interpreted by geologists, engineers or scientists who then render an opinion about overall subsurface conditions, the nature and extent of contamination, its likely impact on the proposed development and appropriate remediation measures. Actual conditions may differ from those inferred to exist, because no professional, no matter how qualified, and no subsurface exploration program, no matter how comprehensive, can reveal what is hidden by earth, rock and time. The actual interface between materials may be far more gradual or abrupt than a report indicates. Actual conditions in areas not sampled may differ from predictions. Nothing can be done to help minimise its impact. For this reason owners should retain the services of their consultants

through the development stage, to identify variances, conduct additional tests which may be needed, and to recommend solutions to problems encountered on site.

SUBSURFACE CONDITIONS CAN CHANGE

Natural processes and the activity of man change subsurface conditions. As an ESA report is based on conditions, which existed at the time of subsurface exploration, decisions should not be based on an ESA report whose adequacy may have been affected by time. Speak with the consultant to learn if additional tests are advisable.

ESA SERVICES ARE PERFORMED FOR SPECIFIC PURPOSES AND PERSONS

Every study and ESA report is prepared in response to a specific brief to meet the specific needs of specific individuals. A report prepared for a consulting civil engineer may not be adequate for a construction contractor, or even some other consulting civil engineer. Other persons should not use a report for any purpose, or by the client for a different purpose. No individual other than the client should apply a report even apparently for its intended purpose without first conferring with the consultant. No person should apply a report for any purpose other than that originally contemplated without first conferring with the consultant.

AN ESA REPORT IS SUBJECT TO MISINTERPRETATION

Costly problems can occur when design professionals develop their plans based on misinterpretations of an ESA. To help avoid these problems, the environmental consultant should be retained to work with appropriate design professionals to explain relevant findings and to review the adequacy of their plans and specifications relative to contamination issues.

LOGS SHOULD NOT BE SEPARATED FROM THE ENGINEERING REPORT

Final borehole or test pit logs are developed by environmental scientists, engineers or geologists based upon their interpretation of field logs (assembled by site personnel) and laboratory evaluation of field samples. Only final logs customarily included in our reports. These logs should not under any circumstances be redrawn for inclusion in site remediation or other design drawings, because drafters may commit errors or omissions in the transfer process. Although photographic reproduction eliminates this problem, it does nothing to minimise the possibility of contractors misinterpreting the logs during bid preparation. When this occurs, delays, disputes and unanticipated costs are the all-too-frequent result.

To reduce the likelihood of boring log misinterpretation, the complete report must be available to persons or organisations involved in the project, such as contractors, for their use. Those who o not provide such access may proceed under the mistaken impression that simply disclaiming responsibility for the accuracy of subsurface information always insulates them from attendant liability. Providing all the available information to persons and organisations such as contractors helps prevent costly construction problems and the adversarial attitudes that may aggravate them to disproportionate scale.

READ RESPONSIBILITY CLAUSES CLOSELY

Because an ESA is based extensively on judgement and opinion, it is necessarily less exact than other disciplines. This situation has resulted in wholly unwarranted claims being lodged against consultants. To help prevent this problem, model clauses have been developed for use in transmittals. These are not exculpatory clauses designed to foist liabilities onto some other party. Rather, they are definitive clauses that identify where your consultant’s responsibilities begin and end. Their use helps all parties involved recognise their individual responsibilities and take appropriate action. Some of these definitive clauses are likely to appear in your ESA report, and you are encouraged to read them closely. Your consultant will be pleased to give full and frank answers to your questions.