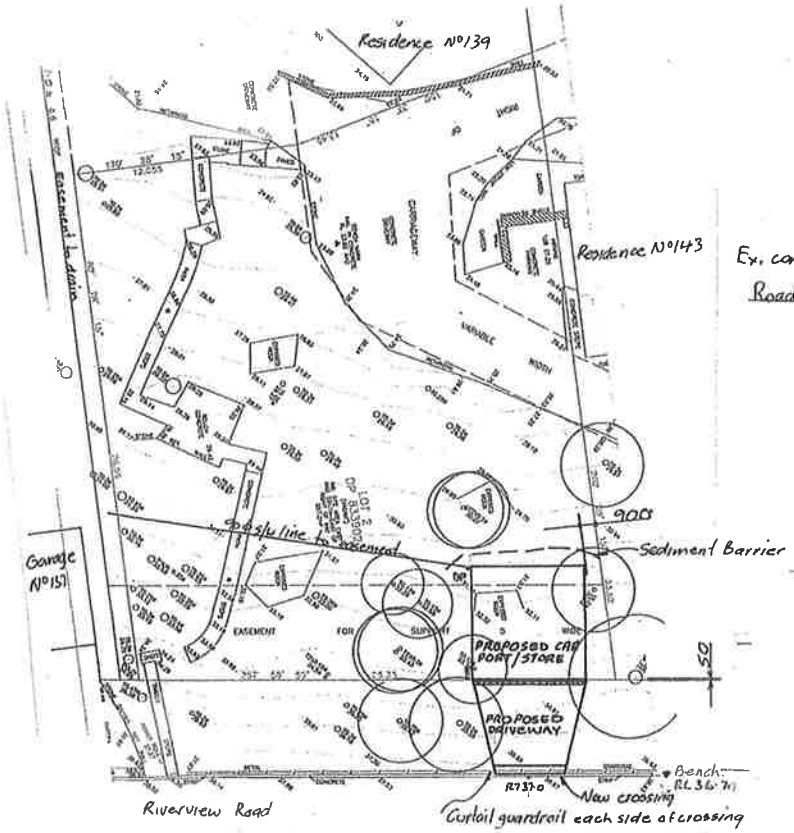

SITE, LANDSCAPE, DRAINAGE & SEDIMENT PLAN

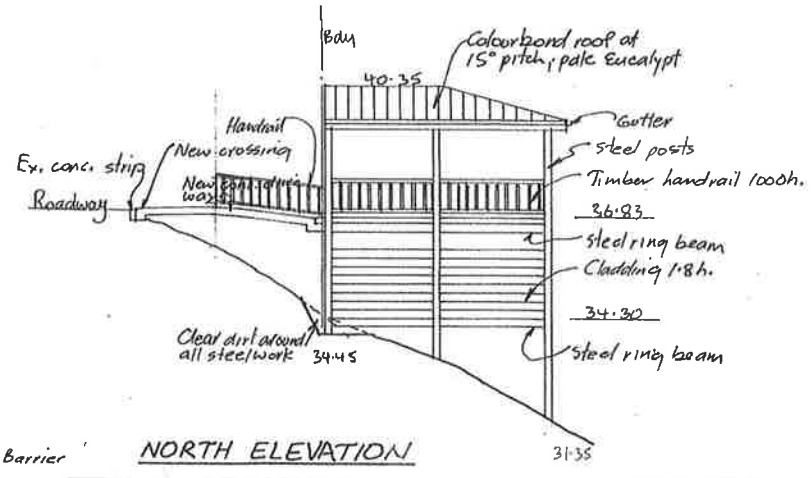

NORTH ELEVATION

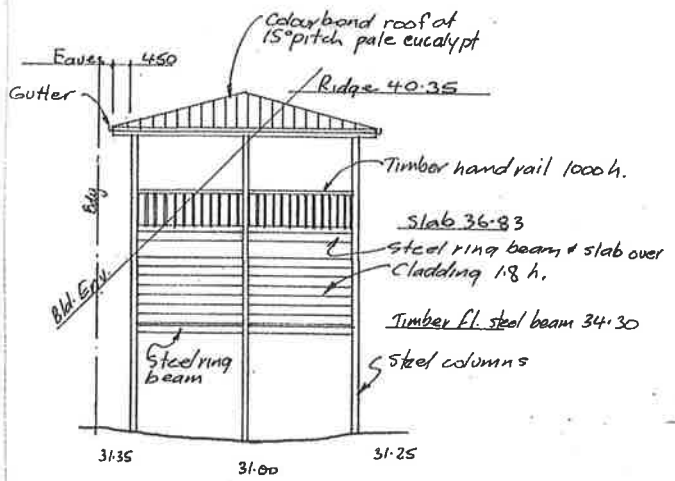

WEST ELEVATION

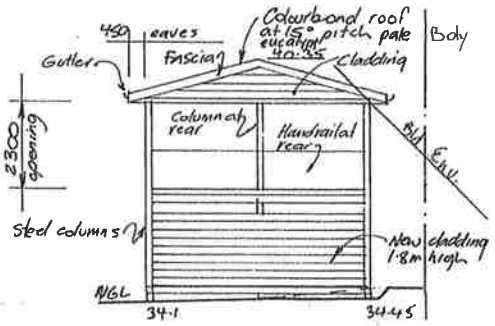

EAST ELEVATION

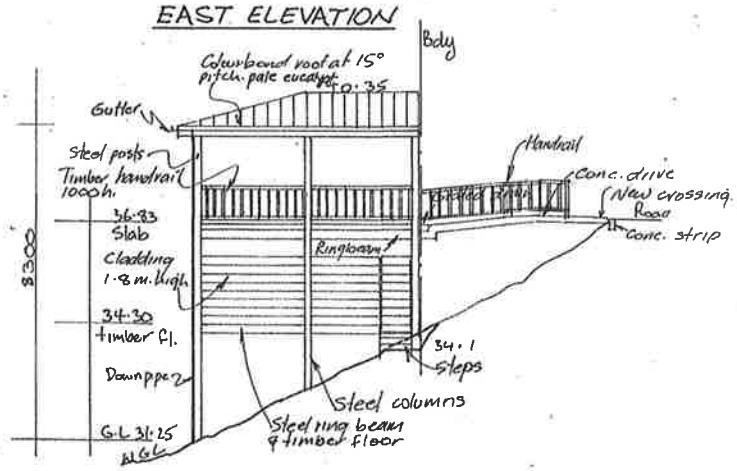

SOUTH ELEVATION

PROPOSED NEW CARPORT/STORE ROOM
AT 141 RIVERVIEW ROAD AVALON BEACH
FOR Ms. A. JACOBY

NOTIFICATION PLAN

Scale 1:100 Date 14.11.19 Drawn by R. Conway
Phone 0425314716 Drawing No 19/15/A.