

No existing native plants are to be removed from the VRA (Vegetated Riparian Areas)

See separate report and design by GIS Environmental for EPA and NRA

See separate report and design by GIS Environmental for EPA and NRA

No existing native plants are to be removed from the EPA or NRA

Legend

- MULCH AREA
- NATIVE GRASS REVEGETATION ARE
- TURF AREA
- TIMBER DECKING
- CONCRETE PAVING
- NATURAL STONE BOULDERS
- NATURAL STONE STEPPERS
- STONE STAIRS
- TIMBER STAIRS
- STAIRS
- PEBBLE
- BIO-SWALES
- TIMBER
- WATER
- EXISTING TREE LOCATION
- MASONRY RETAINING WALL
- STONE RETAINING WALL
- TIMBER RETAINING WALL
- BOULDER RETAINING WALL
- SITE OR WORKS BOUNDARY
- PROPOSED LEVEL
- TOP OF WALL LEVEL
- MATERIAL NAME
- SURFACE FALL DIRECTION
- SURFACE DRAINS
- SURVEY (50% GREY LINES)
- NATIVE REVEGETATION AREA (NRA)
- ENVIRONMENT PROTECTION AREA
- VRA LANDSCAPE AREA TYPE A
- VRA LANDSCAPE AREA TYPE B

All turf areas at existing ground level. No changes to existing soil levels

Plant Schedule - Landscape Area Type A -SOFF						
ID	Quantity	Latin Name	Common Name	Plantlist Name	Scheduled Size	Mature Height
CasGl	7	10 Casuarina glauca	Grey (Swamp) She-oak	Casuarina glauca	45L	over 30m
CrPe	80	Crinum pedunculatum	Swamp Lily, River Lily	Crinum pedunculatum	300mm	1.5 - 3m
DiaCae	45	Dianella caerulea	Paroo Lily, Blue Flax-lily	Dianella caerulea	Tube-stock	0.45 - 0.6m
Junc usi	299	Juncus usitatus	Common Rush	Junc usi	Viro-cell	0.9 - 1.5m
LomLong	346	Lomandra longifolia	Spiry-headed Mat-Rush	Lomandra longi	150mm	0.75 - 0.9m
MeEr	9	Melaleuca ericifolia	Swamp Paperbark	Melaleuca ericifolia	45L	9m
XanMac	3	Xanthorrhoea macronema	Bottlebrush Grass Tree	Xanth mac	45lt	0.90 - 1.50m

Plant Schedule - Landscape Area Type C						
ID	Quantity	Latin Name	Common Name	Plantlist Name	Scheduled Size	Mature Height
AcFlo	39	97 Acacia floribunda	White Sally Wattle	Acacia floribunda	200mm	3 - 5m
AcLo	40	Acacia longifolia var. longifolia	Sydney Golden Wattle	Acacia longifolia var. longi	300mm	3 - 5m
Alp red	20	Alpinia red back	Red back Ginger	Alp redback	200mm	0.9 - 1.5m
A. Cost	2	Angophora costata	Sydney Red Gum, Smooth-bark	A. costata	100lt	15 - 20m
BaSpHa	22	Banksia spinulosa	Hairpin Banksia	Banksia spinulosa	300mm	3 - 5m
Blin	13	Blechnum indicum	Swamp Water Fern	Blechnum indicum	150mm	0.9m
CalSa	2	Callistemon salignus	Willow Bottlebrush	Callistemon salignus	45L	15m
CaAp	55	Carex appressa	Tall Sedge	Carex appressa	Tube-stock	1.5 - 3m
Carpo brot	27	Carposcotus alveolatus	Coastal Moonflower, Platface	Viro-cell	0.0 - 0.3m	1.2 - 2.0m
CeGu	12	Ceratopetalum gummiferum	NSW Christmas Bush	Ceratopetalum gummiferu	45L	8 - 13m
CoAlb	11	Correa alba	White Correa	Correa alba	300mm	3 - 5m
Cor mac	8	Corymbia maculata	Spotted Gum	Corymbia maculata	75L	20-30m
CrPe	33	Crinum pedunculatum	Swamp Lily, River Lily	Crinum pedunculatum	300mm	1.5 - 3m
Cuc ana	29	Cucurbitopsis anacardioides	Tuckeroo	Cucurbitopsis anacardioides	45lt	10 - 15m
DiaCae	456	Dianella caerulea	Paroo Lily, Blue Flax-lily	Dianella caerulea	Tube-stock	0.45 - 0.6m
Dic sil	26	Dichondra 'Silver falls'	Silver falls	Dic silv	150mm	0.0 - 0.3m
DoTr	17	Dodonaea triquetra	Common Hop Bush	Dodonaea triquetra	200mm	3 - 5m
DoryExc	46	Doryanthites excelsa	Gymea Lily, Giant Lily	Dory excel	25lt	1.2 - 3m
Drac drac	1	Dracaena draco	Dragon tree	Draco draco	100lt	Height
E. reticulatus	26	Elaeocarpus reticulatus	Blueberry Ash	E. reticulatus	25lt	5 - 10m
FicNod	639	Ficinia nodosa	Knobby Club Rush	Ficinia nodosa	150mm	0.5m
Grevillea Sup	5	Grevillea x 'Supertv'	Superb Grevillea	Grevillea Superb	200mm	1.5 - 3m
HaSe	17	Hakea sericea	Needlebrush	Hakea sericea	200mm	3 - 5m
IsIn	66	Isoplepis inundata	Swamp Club-rush	Isoplepis inundata	Tube-stock	1.5 - 3m
Junc usi	119	Juncus usitatus	Common Rush	Junc usi	Viro-cell	0.9 - 1.5m
Lepto sper	8	Leptospermum laevigatum	Coast Tea-Tree	Lepto spe	250mm	1.5 - 3m
LivAust	22	Livistonia australis	Cabbage-tree Palm	Livistonia aust	45L	15 - 20m
LomLong	544	Lomandra longifolia	Spiry-headed Mat-Rush	Lomandra longi	150mm	0.75 - 0.9m
Macro comm	16	Macrozamia communis	Burrawang	Macrozamia communis	300mm	1.0m
MeAl	1	Melaleuca alternifolia	Narrow Leaf Paperbark	Melaleuca alternifolia	25L	3-6m
MeEr	5	Melaleuca ericifolia	Swamp Paperbark	Melaleuca ericifolia	45L	9m
MyAc	9	Myoporum acuminatum	Boobialla	Myoporum acuminatum	150mm	3 - 5m
Pand pand	45	Pandorea pandorana	Wonga Wonga Vine	Pand pandor	150mm	3 - 5m
PhilMyop	3	Philotheca myoporoides	White Wax Flower	Philotheca myoporoides	300mm	1.5 - 2.0m
PoaKing	954	Poa poliformis	coastal poa	Poa Kingdale	Viro Cell	0.75 - 0.9m
TriLau	1104	Themedia australis/triandra	Kanaroo Grass	Themedia australis/triandra	Tube-stock	1.0m
West fru	9	Westringia laurina 'Luscious'	Kanooka, Water Gum	Tri laur	45lt	12 - 15m
XanMac	26	Xanthorrhoea macronema	Coastal Rosemary	Wes fru	150mm	0.9 - 1.5m
	0		Bottlebrush Grass Tree	Xanth mac	45lt	0.90 - 1.50m

Plant Schedule - Landscape Area Type B						
ID	Quantity	Latin Name	Common Name	Plantlist Name	Scheduled Size	Mature Height
AcFlo	30	Acacia floribunda	White Sally Wattle	Acacia floribunda	200mm	3 - 5m
DiaCae	371	Dianella caerulea	Paroo Lily, Blue Flax-lily	Dianella caerulea	Tube-stock	0.45 - 0.6m
DoTr	21	Dodonaea triquetra	Common Hop Bush	Dodonaea triquetra	200mm	3 - 5m
E. reticulatus	16	Elaeocarpus reticulatus	Blueberry Ash	E. reticulatus	25lt	5 - 10m
HaSe	44	Hakea sericea	Needlebrush	Hakea sericea	200mm	3 - 5m
LivAust	7	Livistonia australis	Cabbage-tree Palm	Livistonia aust	45L	15 - 20m
LomLong	386	Lomandra longifolia	Spiry-headed Mat-Rush	Lomandra longi	150mm	0.75 - 0.9m
Macro comm	103	Macrozamia communis	Burrawang	Macrozamia communis	300mm	1.0m
XanMac	22	Xanthorrhoea macronema	Bottlebrush Grass Tree	Xanth mac	45lt	0.90 - 1.50m

Notes:
>Do not scale off plan.
>Contractors to check all measurements onsite before quoting or commencing work.
>If abnormalities arise, contact the Landscape Architect.
>This design is copyright and is not to be reproduced in anyway without written consent of Jamie King Landscape Architect



JAMIE KING
LANDSCAPE ARCHITECT
DESIGN • APPROVE • MANAGE

Note:- Dwelling houses subject to separate DA's
- See separate landscape plans for each lot for planting information

C	28/11/18	Issue C for DA
B	29/10/18	DRAFT Issue B
A	9/10/18	DRAFT issue for review
ISSUE	DATE	REVISION
PROJECT 96 Cabarita Rd, Avalon Beach		
PROJECT # 1916		
CLIENT Meraki Developments		
DATE # See above DWG #		
SCALE @ A1 See plan Sht-101		
DRAWN LA/SA		
DWG Landscape Masterplan		
CHKD JK REVISION		


Jamie King Landscape Architect
84 Palmgrove Rd, Avalon, NSW, 2107 T: 0421 517 991
W: www.jamieking.com.au
E: designer@jamieking.com.au



Plant Schedule - Lot 10 Landscape Area Type C

ID	Quantity	Latin Name	Common Name	Plantlist Name	Scheduled Size	Mature Height	Mature Spread
AcFlo	20	1026	20	20	200mm	3 - 5m	2.0 - 3.5m
A. Cost	1	Angophora costata	Sydney Red Gum, Smooth-barked Apple	A. costata	100lt	15 - 20m	6 - 10m
BaSpHa	22	Banksia spinulosa	Hairpin Banksia	Banksia spinulosa	300mm	3 - 5m	2.0 - 3.5m
CeGu	10	Ceratopetalum dummiifolium	NSW Christmas Bush	Ceratopetalum dummiifolium	45Lt	8 - 13m	4 - 6m
CoAlb	8	Correa alba	White Correa	Correa alba	300mm	3 - 5m	2.0 - 3.5m
Cor mac	1	Corymbia maculata	Spotted Gum	Corymbia maculata	75L	20-30m	8-10m
Cup ana	3	Cupaniopsis anacardioides	Tuckeroo	Cupaniopsis anacardioides	45lt	10 - 15m	3.5 - 6m
DoTr	12	Dodonaea triquetra	Common Hop Bush	Dodonaea triquetra	200mm	3 - 5m	2.0 - 3.5m
DoryExc	5	Dorvantes excelsa	Gymea Lily, Giant Lily	Dory excel	25lt	1.5 - 3m	1.2 - 2.0m
E. reticulatus	16	Elaeocarpus reticulatus	Blueberry Ash	E. reticulatus	25lt	5 - 10m	3.5 - 6m
FiCnd	71	Ficinia nodosa	Knobby Club Rush	Ficinia nodosa	150mm	0.5m	0.4m
HaSe	10	Hakea sericea	Needlebush	Hakea sericea	200mm	3 - 5m	2.0 - 3.5m
Lepto sper	8	Leptospermum laevigatum	Coast Tea-Tree	Lepto spe	250mm	1.5 - 3m	1.2 - 2.0m
LivAust	6	Livistona australis	Cabbage-tree Palm	Livistona aust	45L	15 - 20m	6 - 10m
LomLong	102	Lomandra longifolia	Spiny-headed Mat-Rush	Lomandra longi	150mm	0.75 - 0.9m	0.9 - 1.2m
Pand pand	15	Pandorea pandorana	Wonga Wonga Vine	Pand pand	150mm	3 - 5m	0.6 - 0.9m
PhilMyop	3	Philothea myoporoides	White Wax Flower	Philothea myoporoides	300mm	1.5 - 2.0m	1.0 - 1.6m
PoaKinq	318	Poa poiformis	coastal poa	Poa Kinqdale	Viro Cell	0.75 - 0.9m	0.3 - 0.6m
ThAu	382	Themeda australis/triandra	Kangaroo Grass	Themeda australis/triandra	Tube-stock	1.0m	0.6m
XanMac	3	Xanthorrhoea macronema	Bottlebrush Grass Tree	Xanth mac	45lt	0.90 - 1.50m	0.9 - 1.2m

JOINS ADJACENT PLAN

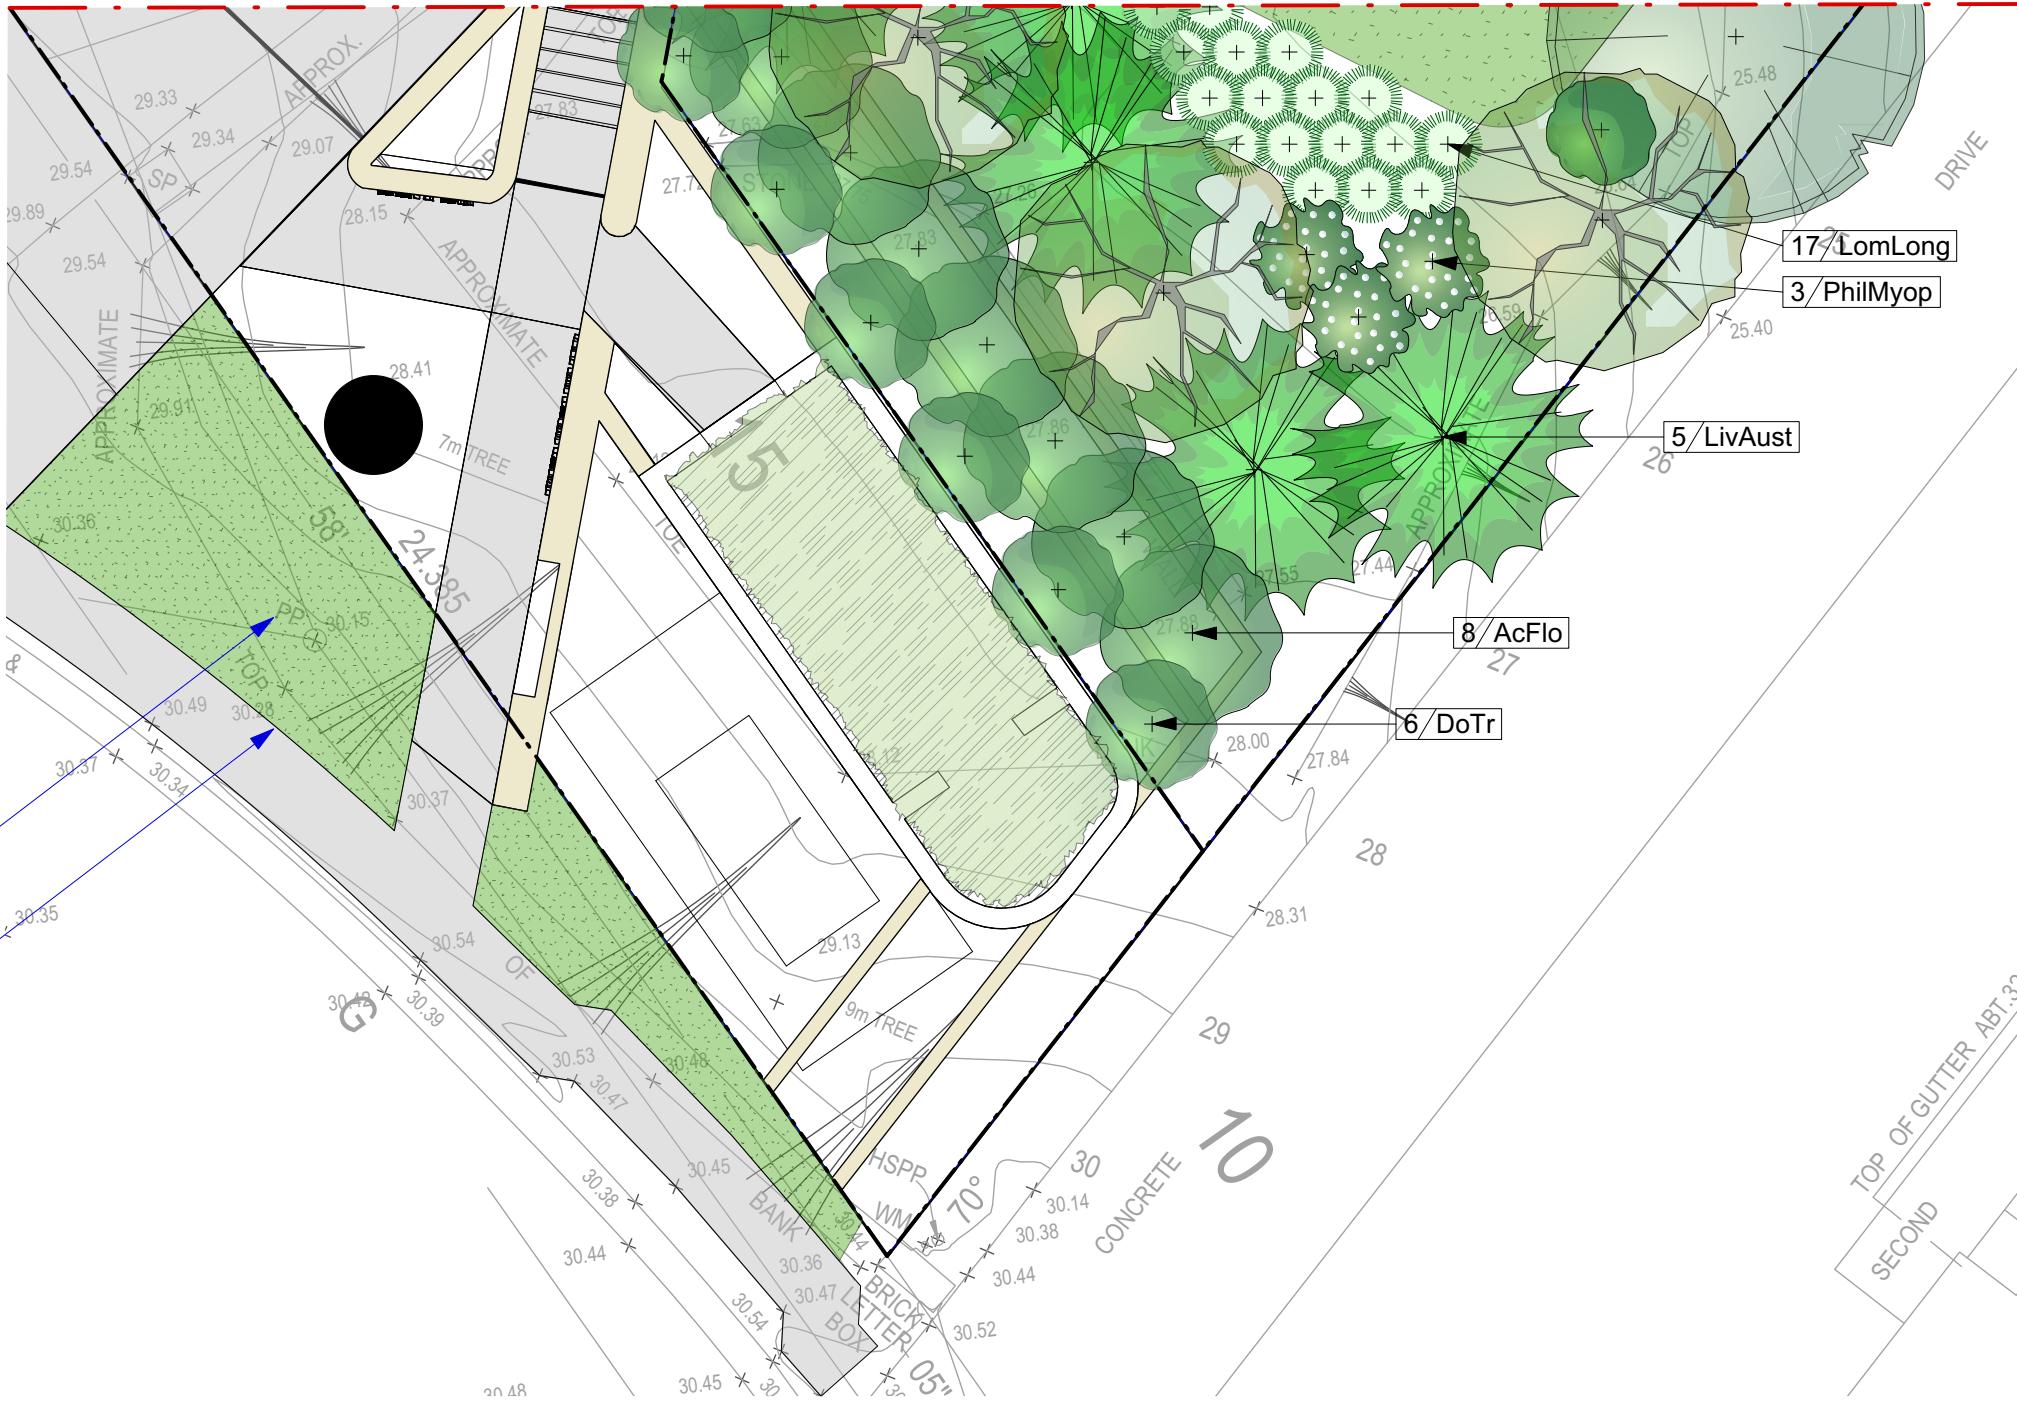

Notes:
>Contractors to check all measurements onsite before quoting or commencing work.
>If abnormalities arise, contact the Landscape Architect.
>This design is copyright and is not to be reproduced in anyway without written consent of Jamie King Landscape Architect

C	28/11/18	Issue C for DA
B	29/10/18	DRAFT Issue B
A	9/10/18	DRAFT issue for review
ISSUE	DATE	REVISION
PROJECT	96 Cabarita Rd, Avalon Beach	
CLIENT	Meraki Developments	
DWG	Landscape Concept Plan Lot 10	
CHKD	JK	REVISION
PROJECT #	1916	
DATE #	See above	DWG #
SCALE @ A1	See plan	Sht-102
DRAWN	LA/SA	
CHKD	JK	

Jamie King Landscape Architect
84 Palmgrove Rd, Avalon, NSW, 2107 T: 0421 517 991 W: www.jamieking.com.au E: designer@jamieking.com.au

INDICATIVE MATERIALS PALETTE

Paths



WSUD:



Paving and Surfaces



Walls



Fences



JAMIE KING
LANDSCAPE ARCHITECT
DESIGN • APPROVE • MANAGE

C

28/11/18

Issue C for DA

B

29/10/18

DRAFT Issue B

A

09/10/18

DRAFT issue for review

ISSUE

DATE

REVISION

PROJECT

96 Cabarita Rd, Avalon Beach

PROJECT #

1916

CLIENT

Meraki Developments

DATE #

See above

DWG #

Sht-402

DWG

Materails Palette

SCALE @ A1

See plan

DRAWN

LA/SA

CHKD

JK

REVISION

Jamie King Landscape Architect

84 Palmgrove Rd, Avalon, NSW, 2107

T: 0421 517 991

W: www.jamieking.com.au

E: designer@jamieking.com.au

Notes:

>Do not scale off plan.

>Contractors to check all measurements onsite before quoting or commencing work.

>If abnormalities arise, contact the Landscape Architect.

>This design is copyright and is not to be reproduced in anyway without written consent of Jamie King Landscape Architect

Notes:
>Do not scale off plan.
>Contractors to check all measurements onsite before quoting or commencing work.
>If abnormalities arise, contact the Landscape Architect.
>This design is copyright and is not to be reproduced in anyway without written consent of Jamie King Landscape Architect

