PLANT SCHEDULE

SYMBOL	BOTANICAL NAME	COMMON NAME	MATURE HEIGHT RANGE	MATURE SPREAD RANGE
	LARGE EVERGREEN TREES			
	Angophora costata	Smooth-barked Apple	20.0m	8.0m
	Corymbia maculata	Spotted Gum	20.0m	8.0m
	MEDIUM EVERGREEN TREES			
	Tristaniopsis laurina	Water Gum	8.0m	5.0m
	Hymenosporum flavum	Native Frangipani	10.0m	4.0m
	Backhousia citriodora	Lemon Ironwood	8.0m	4.0-5.0m
	NARROW EVERGREEN TREES			
	Syzygium australe 'Pinnacle'	Lilly Pilly Pinnacle	6.0-8.0m	1.5m
	CLIPPED EVERGREEN HEDGE			
	Viburnum odoratissimum 'Awabuki'	Sweet Viburnum	3.0m	Clipped
	Murraya paniculata	Orange Jessamine	2.0m	Clipped
	Buxus sempervirens	English Box	1.0m	Clipped
	Michelia figo	Port Wine Magnolia	2.0m	Clipped
	MEDIUM EVERGREEN SHRUBS			
	Murraya paniculata	Orange Jessamine	2.0m	Clipped
	SHRUBS, TUFTED PLANTS & GROUNDCOVERS			
	Acacia cognata 'Winter Flame'	Wattle 'Winter Flame'	1.0m	1.0m
	Arthropodium cirrhatum 'Matapouri Bay'	Arthropodium 'Matapouri Bay'	1.0m	1.0m
	Ajuga lamiaceae 'Blueberry Muffin'	Ajuga 'Blueberry Muffin'	Prostrate	0.5m
	Bacopa diffusus 'Yakima Blue'	Bacopa 'Yakima Blue'	Prostrate	0.45m
	Buddleia 'CranRazz'	Buddleia 'CranRazz'	1.5m	1.5m
	Trachelospermum asiaticum	Japanese Star Jasmine	3.0m	4.0m
	Liriope muscari	Turk Lily	0.6m	0.4m
	Viola hederacea	Ivy-leaved Violet	0.2m	0.3m
	Westringia fruticosa	Aussie Box	0.6m	0.6m
	Lomandra longifolia x confertifolia	Lime Tuff	0.5m	0.5m
	Dietes indioides	Wild Iris	1.0m	1.0m
	Grevillea juniperina 'Prostrate Gold'	Grevillea 'Prostrate Gold'	Prostrate	1.5m
	Crowea 'Coopers Classic'	Crowea 'Coopers Classic'	0.6m	0.6m
	Correa 'dusky bells'	Dwarf Correa	1.0-1.5m	1.0m
	Correa 'Adorabell'	Correa 'Adorabell'	1.0m	1.0m
	Clivia miniata	Kaffir Lily	0.4m	0.4m
	Brachycome multifida	Cut leaf Daisy	0.3m	0.5m
	Myoporum parvifolum 'fine leaf'	Creeping Boobialla	Prostrate	1.5-2.0m
	EVERGREEN CLIMBING PLANTS			
	Trachelospermum jasminoides	Chinese Star Jasmine	3.0-5.0m	3.0-5.0m

LEGEND

- EXISTING TREES TO BE REMOVED
  THE EXISTING VEGETATION PROPOSED FOR REMOVAL IS NOT ENDEMIC AND GENERALLY COMPRISES POOR QUALITY PINE AND PALM TREES THAT ARE READILY REPLACEABLE.
- PERMEABLE PAVING
  EG. MODULAR PROPRIETARY PRECAST CONCRETE PAVERS
- VEHICULAR PAVING
  EG. EXPOSED AGGREGATE STENCIL CONCRETE
- PEDESTRIAN PAVING
  EG. PRECAST CONCRETE PAVING AND CRAZY PAVING
- PROPOSED GARDEN BED
  75mm APPROVED MULCH
  150mm APPROVED TOPSOIL
  300mm CULTIVATED SUBGRADE
- RAISED IN SITU PLANTERS
  75MM DEEP APPROVED MULCH
  VARIED DEPTH OF APPROVED GROWING MEDIUM
  DRAINAGE LAYER
- GRASS
  APPROVED TURF\GRASS MI
  75mm APPROVED TOPSOIL
  300mm CULTIVATED SUBGRADE
- TIMBER DECK
  REFER ARCHITECT
- GRAVEL
  75mm COMPACTED APPROVED GRAVEL

FOR TOWN PLANNING PURPOSES
NOT FOR CONSTRUCTION

Rev	Date	Description
B	29.10.2018	COUNCIL ISSUE
A	29.08.2017	Final Issue
-	11.08.2017	Final Issue

KNOWLES GROUP

23-27 WARRIEWOOD ROAD - WARRIEWOOD

LANDSCAPE PLAN - COMPOSITE GROUND, FIRST AND SECOND FLOOR

0 1 2 5 10m

Scale: 1:200 @ A1 size

CDA Design Group Pty Ltd
Landscape Architecture
Urban Design
185 Faraday Street
Carlton Victoria 3053
T 03 9349 5866
F 03 9349 5877
E office@cdadesigngroup.com.au

Project No. 17018
Date: JULY 2017
Drawn by: EG
Checked: TV
Drawing No. TP01B

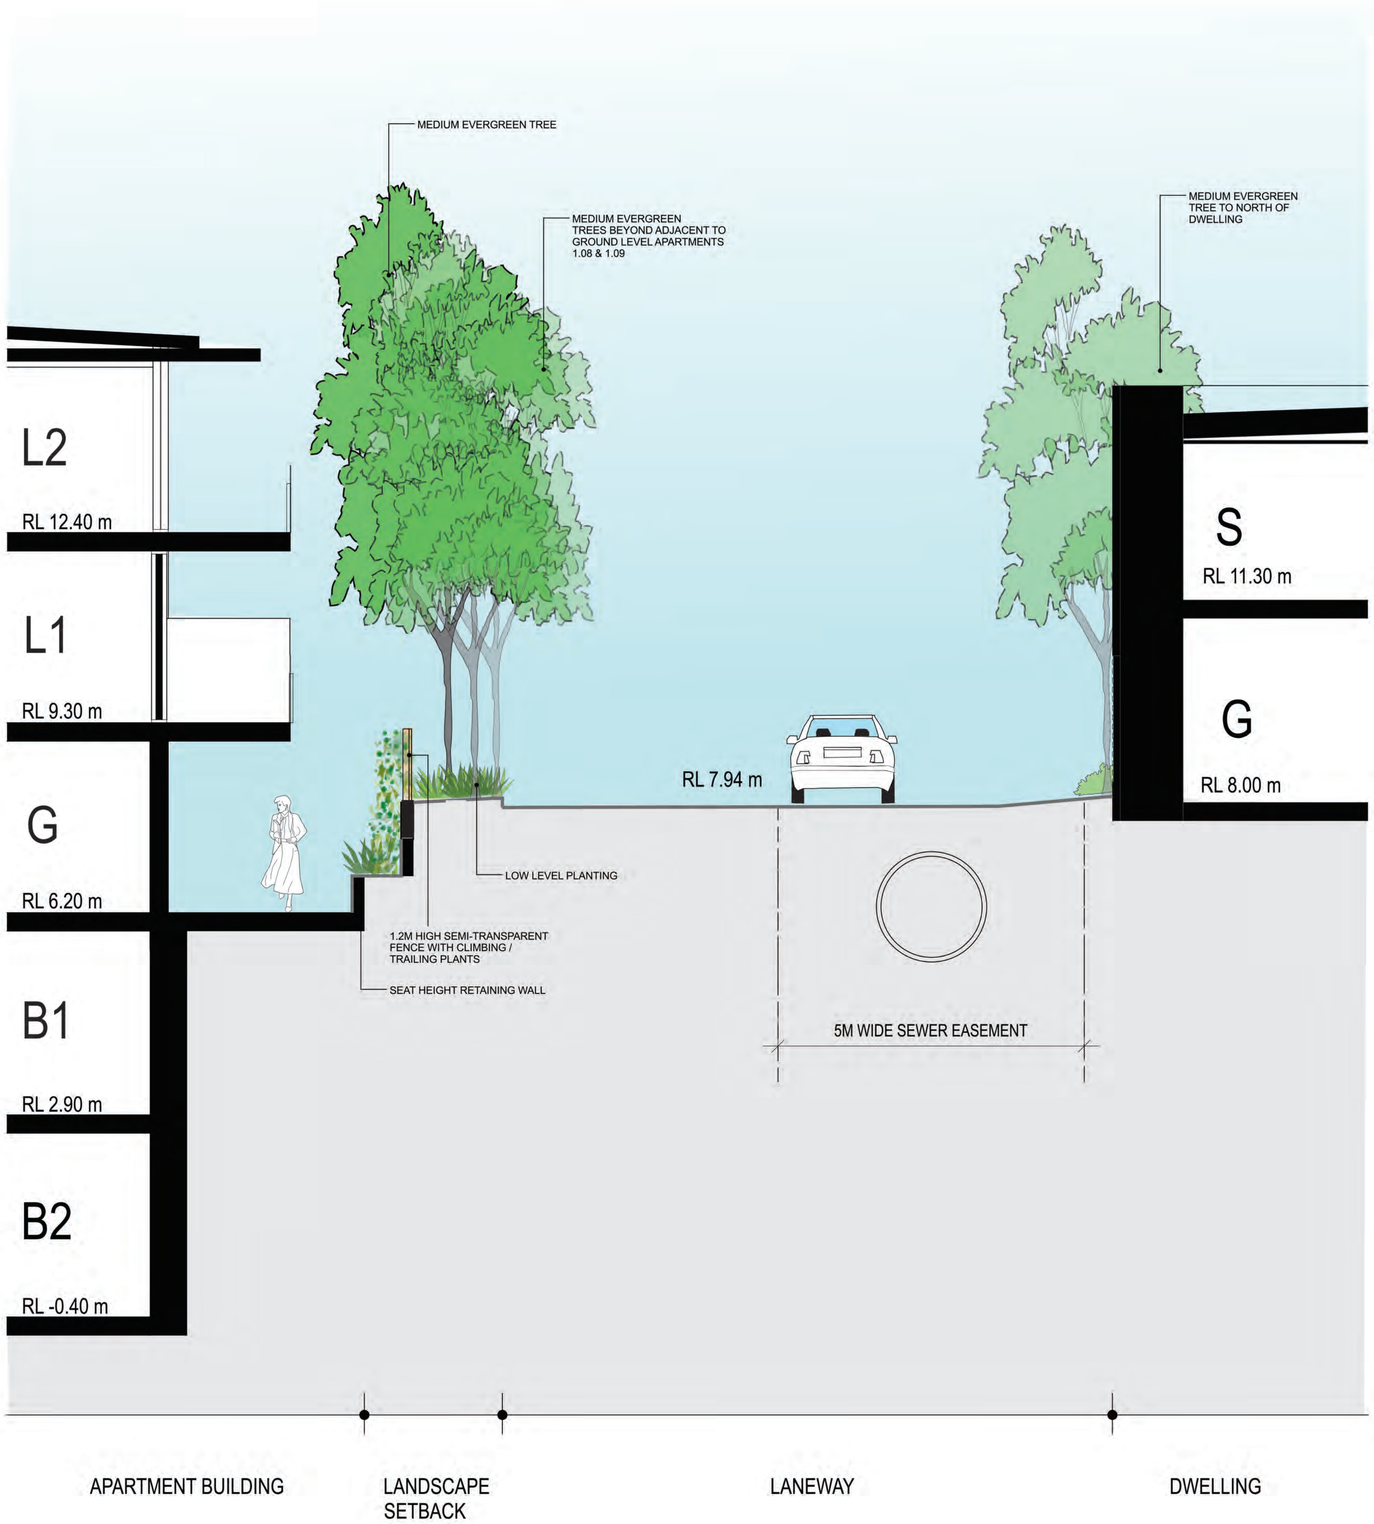

SECTION A-A

FOR TOWN PLANNING PURPOSES
NOT FOR CONSTRUCTION

Rev	Date	Description
A	29.10.2018	COUNCIL ISSUE

KNOWLES GROUP

23-27 WARRIEWOOD ROAD - WARRIEWOOD

LANDSCAPE SECTION A-A

0 0.5 1.0 2m

Scale: 1:50@ A1 size

CDA Design Group Pty Ltd
Landscape Architecture
Urban Design
185 Faraday Street
Carlton Victoria 3053
T 03 9349 5866
F 03 9349 5877
E office@cdadesigngroup.com.au

Project No. 17018
Date: JULY 2017
Drawn by: ASP
Checked: TV
Drawing No. TP02A

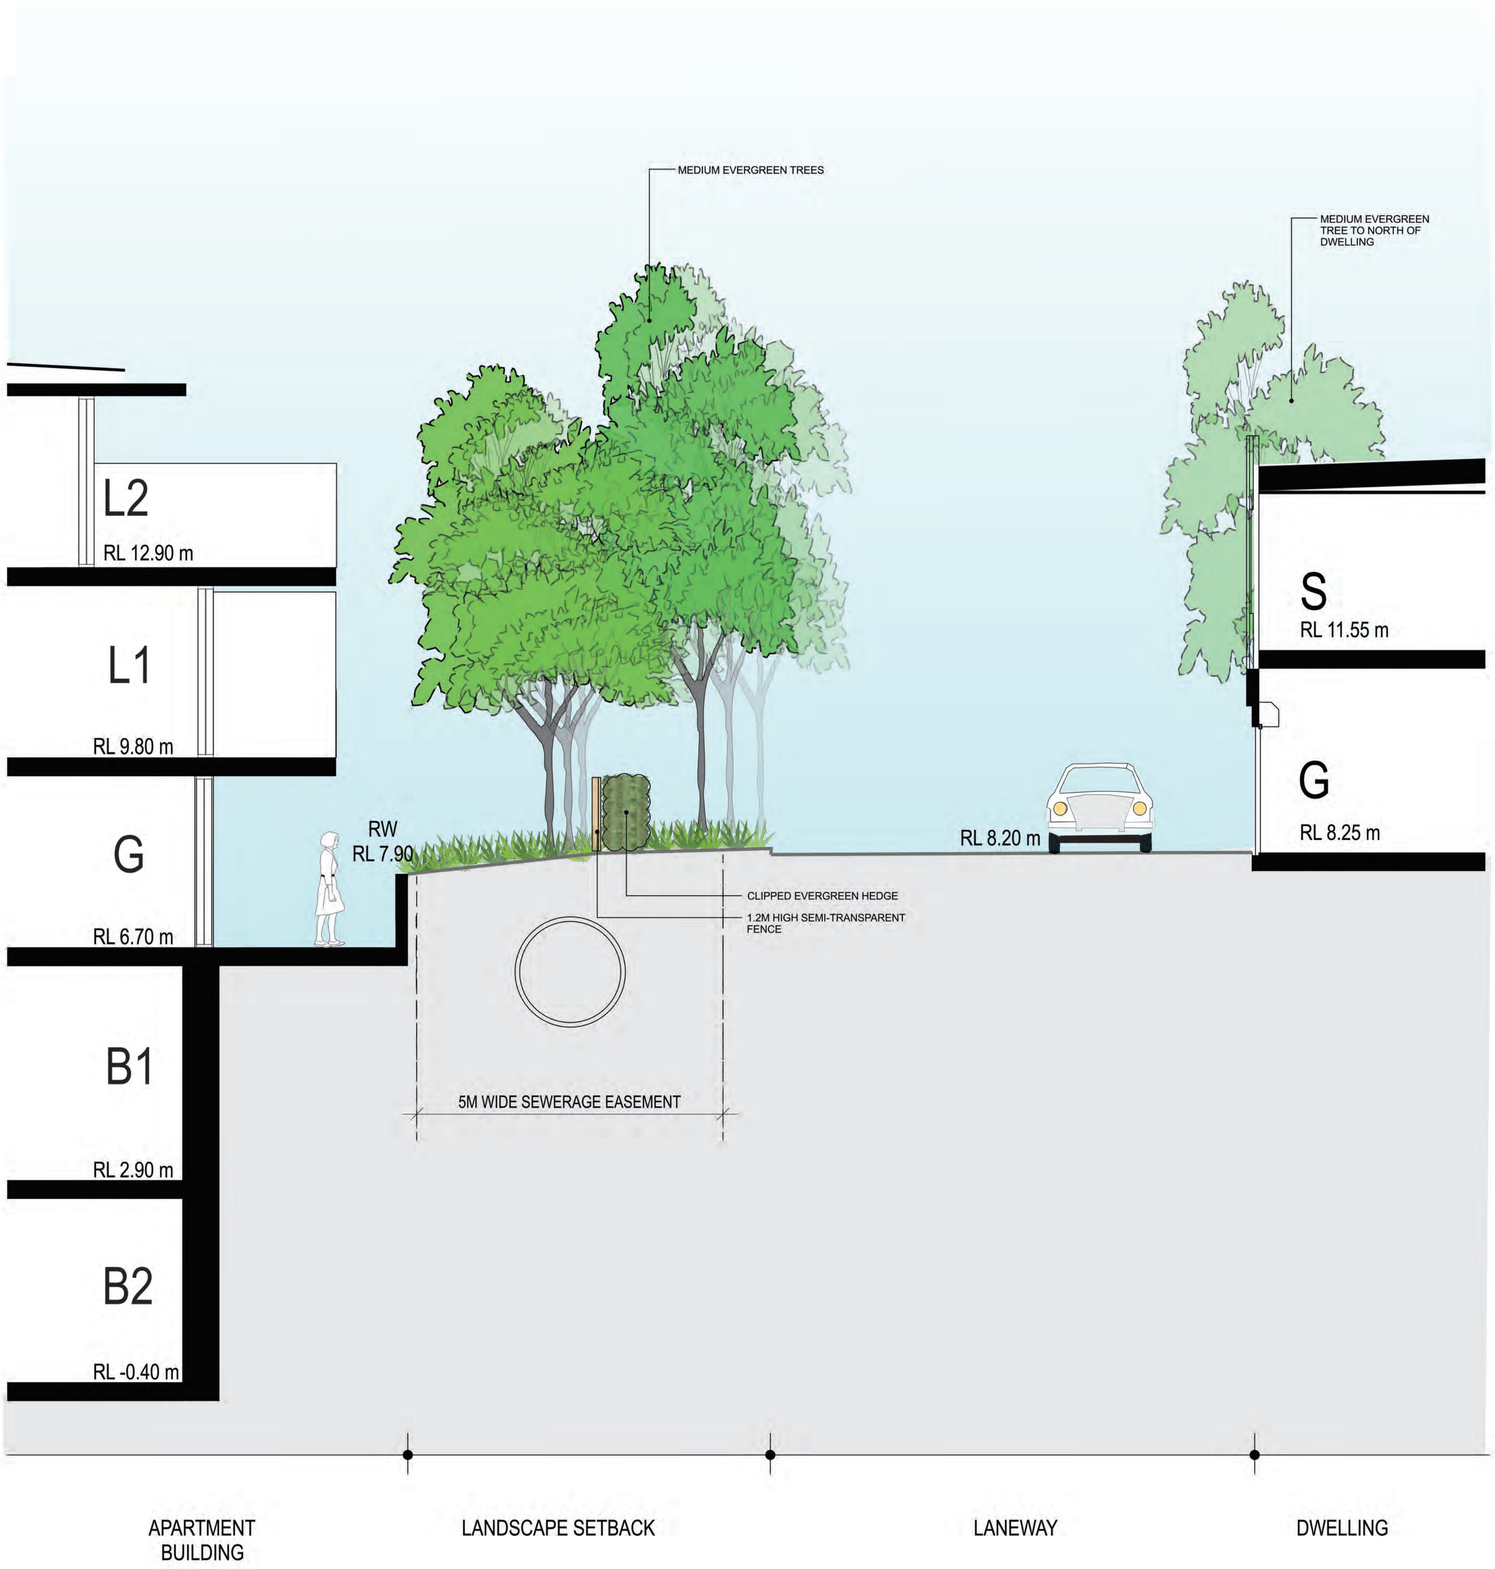

SECTION B-B

FOR TOWN PLANNING PURPOSES
NOT FOR CONSTRUCTION

Rev	Date	Description
A	29.10.2018	COUNCIL ISSUE

KNOWLES GROUP

23-27 WARRIEWOOD ROAD - WARRIEWOOD

LANDSCAPE SECTION B-B

0 0.5 1.0 2m
Scale:1:50 @ A1 size

CDA Design Group Pty Ltd
Landscape Architecture
Urban Design
185 Faraday Street
Carlton Victoria 3053
T 03 9349 5866
F 03 9349 5877
E office@cdadesigngroup.com.au

Project No. 17018
Date: JULY 2017
Drawn by: ASP
Checked: TV
Drawing No. TP03A