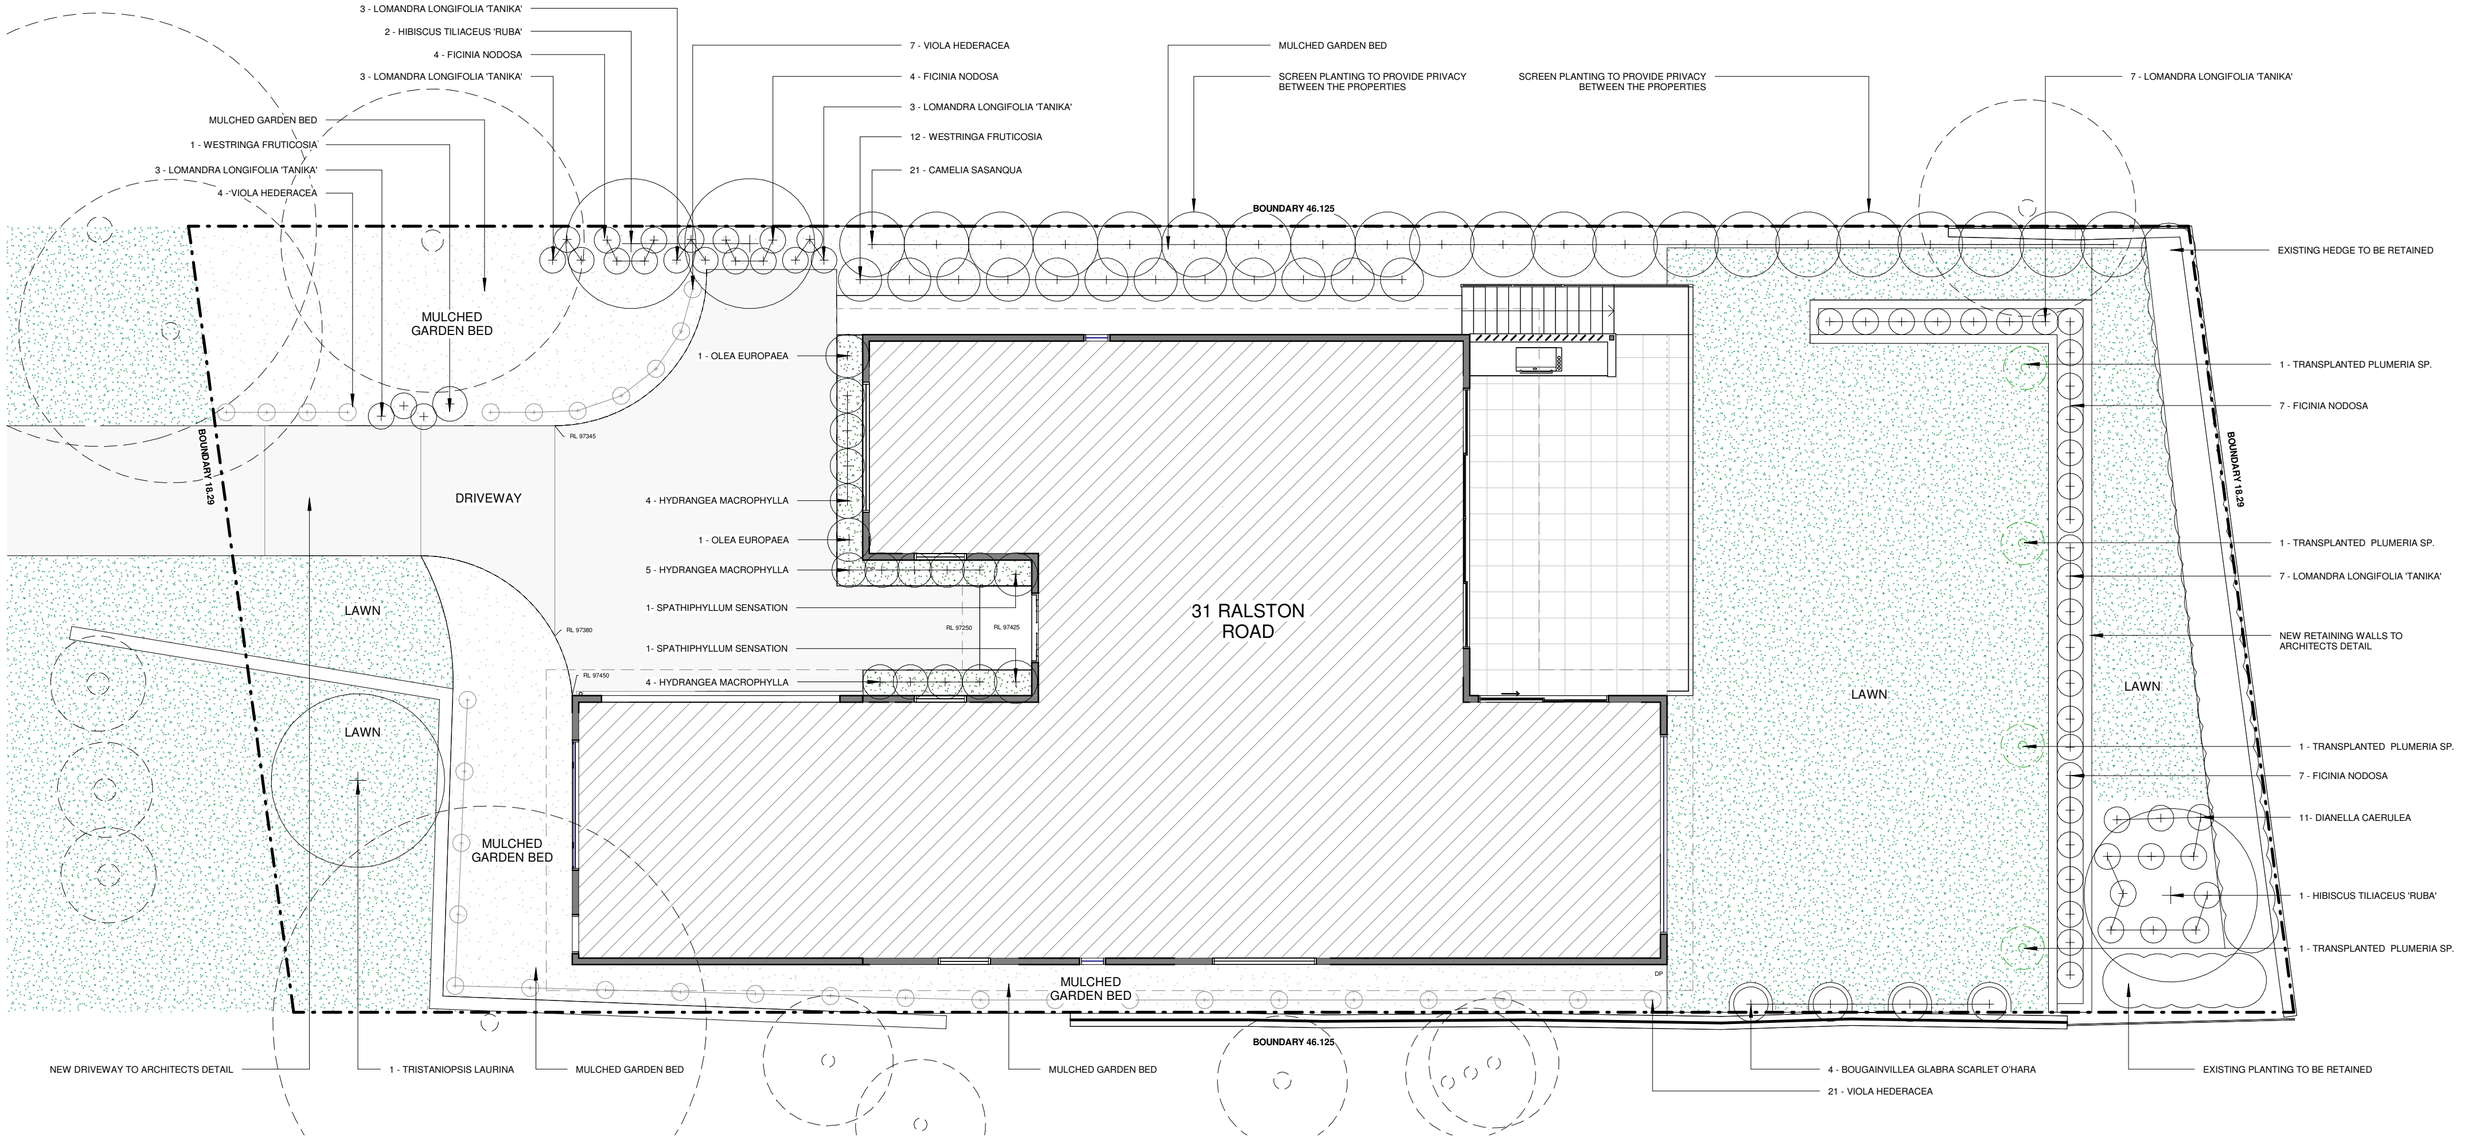


| PLANT LIST | | | | | | |
|---|---|---|---|---|---|---|
| **ID** | **BOTANICAL NAME** | **COMMON NAME** | **MATURE HEIGHT** | **POT SIZE** | **QTY** | **Notes** |
| **TREES** | | | | | | |
| Ht | Hibiscus tiliaceus 'Ruba' | Sea Hibiscus | 6.0m | 45L | 3 | Native |
| Oe | Olea europaea | Common Olive | 3.0m | 300mm | 2 | |
| Ps | Plumeria sp. | Frangipani | 3.0m | Transplanted | 4 | |
| Tl | Tristaniopsis laurina | Water Gum | 6.0m | 45L | 1 | Native |
| **SHRUBS** | | | | | | |
| Cs | Camellia sasanqua | Sasanqua Camellia | 3.0m | 300mm | 21 | |
| Hb | Hydrangea macrophylla | Bigleaf Hydrangea | 1.5m | 300mm | 13 | |
| Ss | Spathiphyllum sensation | Peace Lily | 1.2m | 300mm | 2 | |
| Wf | Westringa fruticosia | Coastal Rosemary | 1.2m | 200mm | 13 | Native |
| **GRASSES** | | | | | | |
| Dc | Dianella caerulea | Dianella caerulea | 0.7m | 140mm | 11 | Native |
| Fn | Ficinia nodosa | Knobby Club Rush | 1.0m | 140mm | 22 | Native |
| Lt | Lomandra longifolia 'Tanika' | Lomandra Tanika | 0.6m | 140mm | 26 | Native |
| **CLIMBER** | | | | | | |
| Bs | Bougainvillea Glabra Scarlet O'Hara | Scarlet O'Hara Bougainvillea | 3.0m | 200mm | 4 | |
| **GROUNDCOVERS** | | | | | | |
| Vh | Viola hederacea | Native Violet | 0.15m | Tubestock | 32 | Native |

| | | |
|---|---|---|
| Native total | 108 of 154 | 7 of 13 |
| Native species % | 70% | 53% |

NOTE: ALL EXISTING TREES TO BE RETAINED AND PROTECTED AS PER ARBORIST REPORT

**LEGEND**

- TREE TO BE RETAINED
- TRANSPLANTED PLANTING
- PROPOSED PLANTING
- BOUNDARY
- OVERHEAD
- PAVING
- DECO GRANITE
- LAWN

0 5 10 m

TRUE NORTH

BEACHES GROUP

*Residential Building & Landscaping*

*Quality Design and Construction Services*

© 2023 Beaches Group PTY LTD ABN 38 629 811 856 All rights reserved. This drawing is copyright and shall not be reproduced or copied in any form or by any means (graphic, electronic or mechanical including photography) without the written permission of Beaches Group PTY LTD. Any license, expressed or implied, to use this document for any purpose what so ever is restricted to the terms of the written agreemetn between Beaches Groupt PTY LTD and the instructing party.

The contractor shall check and verify all work on site (including work by others) before commencing the landscape installation. Any discrepancies are to be reported to the Project Manager or Landscape Designer prior to commencing work. Do no scale this drawing. All figured dimensions are to be checked on site prior to the commencement of construction. Finished ground levels on the plan are subject to site conditions.

| No. | Description | Date |
|---|---|---|
| A | DA LANDSCAPE PLAN | 21/03/2025 |
| B | REVISED DA LANDSCAPE PLAN | 14/07/2025 |
| | | |
| | | |
| | | |
| | | |

NEW DWELLING
31 RALSTON ROAD, PALM BEACH, NSW, 2108

SANDY & SUE PROBERT
PROBERT@GOLDENHARVEST.COM.AU

LANDSCAPE PLAN

| | | | |
|---|---|---|---|
| Drawn by | MV | Sheet Size | A2 |
| Checked by | TR | | 001 |
| Scale | 1 : 100 | | |

16/07/2025 4:33:27 PM