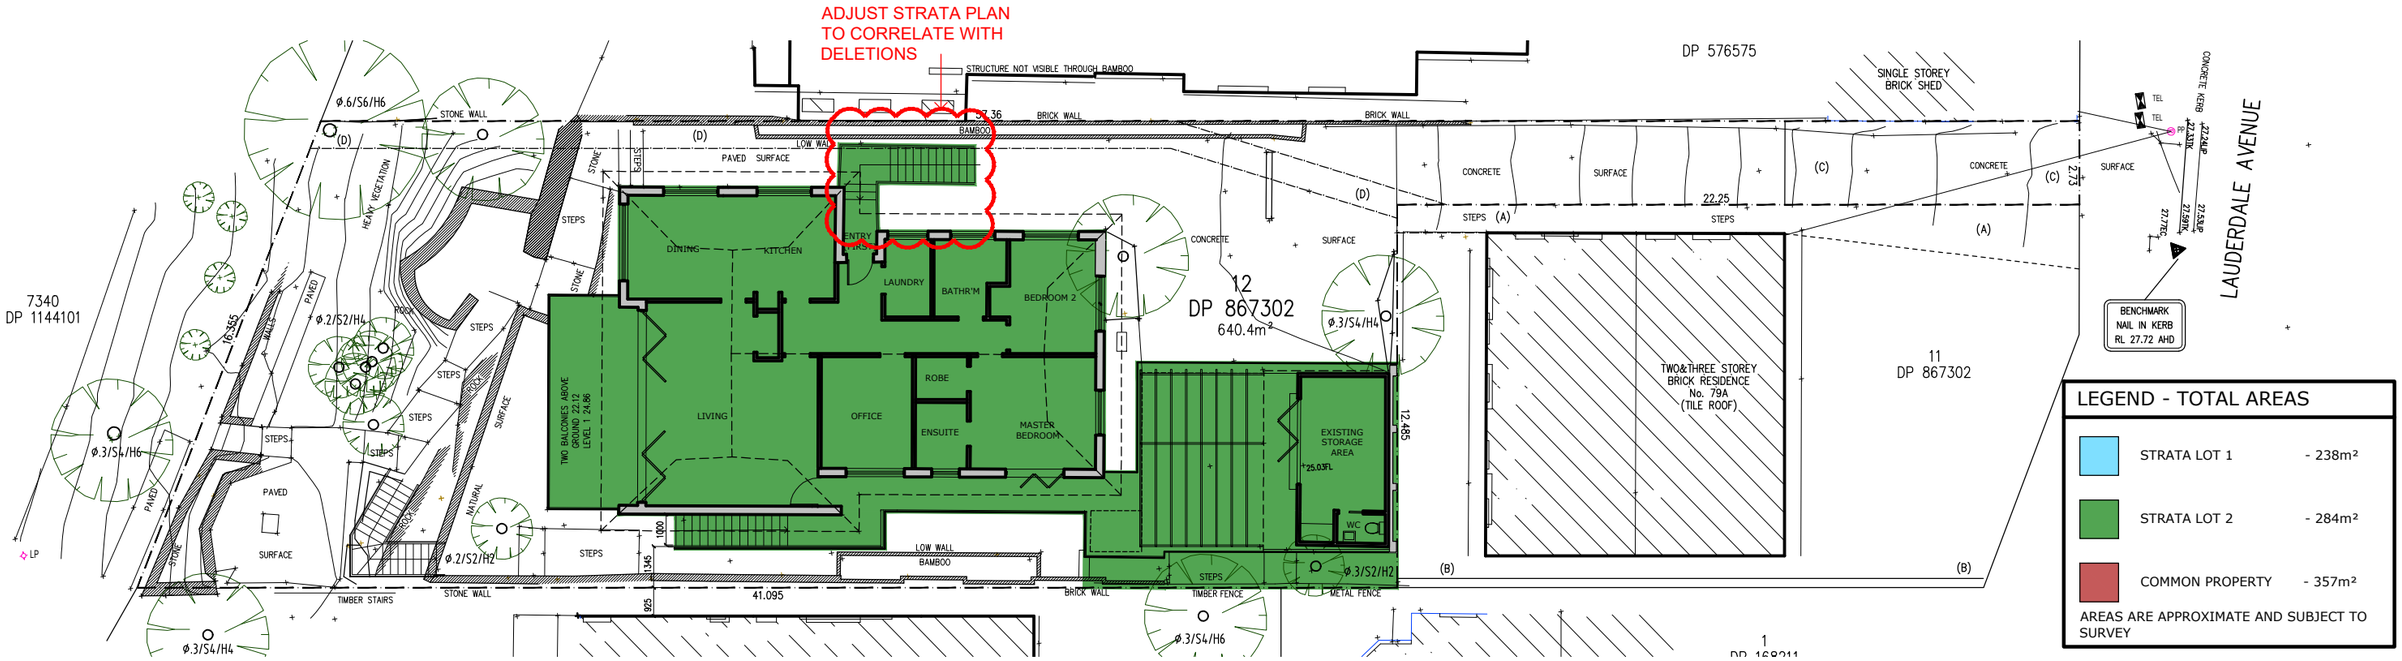

02 — FIRST FLOOR PLAN – STRATA

1:100 PLAN

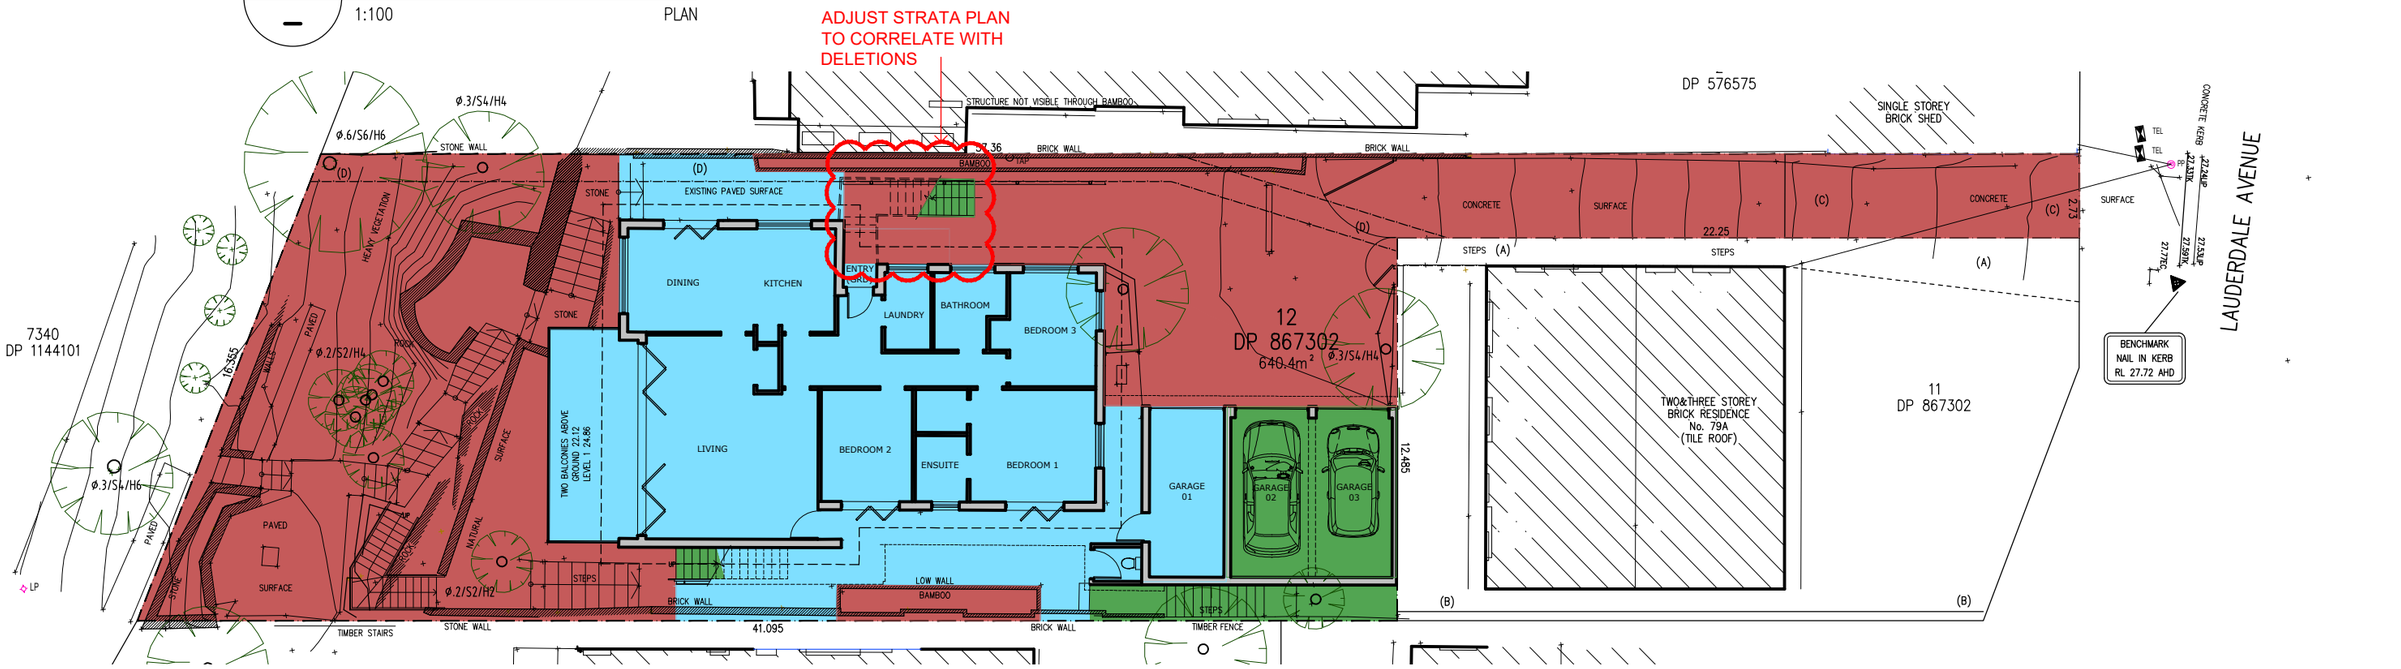

01 — GROUND FLOOR PLAN – STRATA

1:100 PLAN

SECTION 4.55-B MODIFICATIONS ANNOTATED IN RED

DA 2020/0470 s4.55-B

This drawing and design is subject to copyright and may not be reproduced without prior written consent. All dimensions to be verified and any discrepancies refereed to Cradle Design prior to the commencement of any work. Use figured dimensions only.

STUDIO
Shop 1 | 316 Sydney Road
Balgowlah NSW 2093
t: 02 9029 5532
e: info@cradledesign.com.au
w: www.cradledesign.com

Nom. Architects:
Paul Lucas - 8786
Regan VanderWert-Walsh - 7904

cradle

ORIENTATION

REVISION
REV. A - 09.04.20 - FOR COMMENT
REV B - 10.05.2021 - SECTION 4.55
REV C - 31.03.2023 - SECTION 4.55 -B

DETAILS
CLIENT
ANDREW & EILEEN CONDELL
ADDRESS
79b LAUDERDALE AVENUE
FAIRLIGHT NSW 2094
Lot 12 DP 867302

PROJECT
DRAWING TITLE
PROPOSED STRATA PLANS
REFERENCE
481 - 79b LAUDERDALE AVE
SCALE 1:100@A3
DRAWN JT/DJ

DA | 10 C
DRAWING ISSUE