Site analysis plan
1:100@A1 1:200@A3.

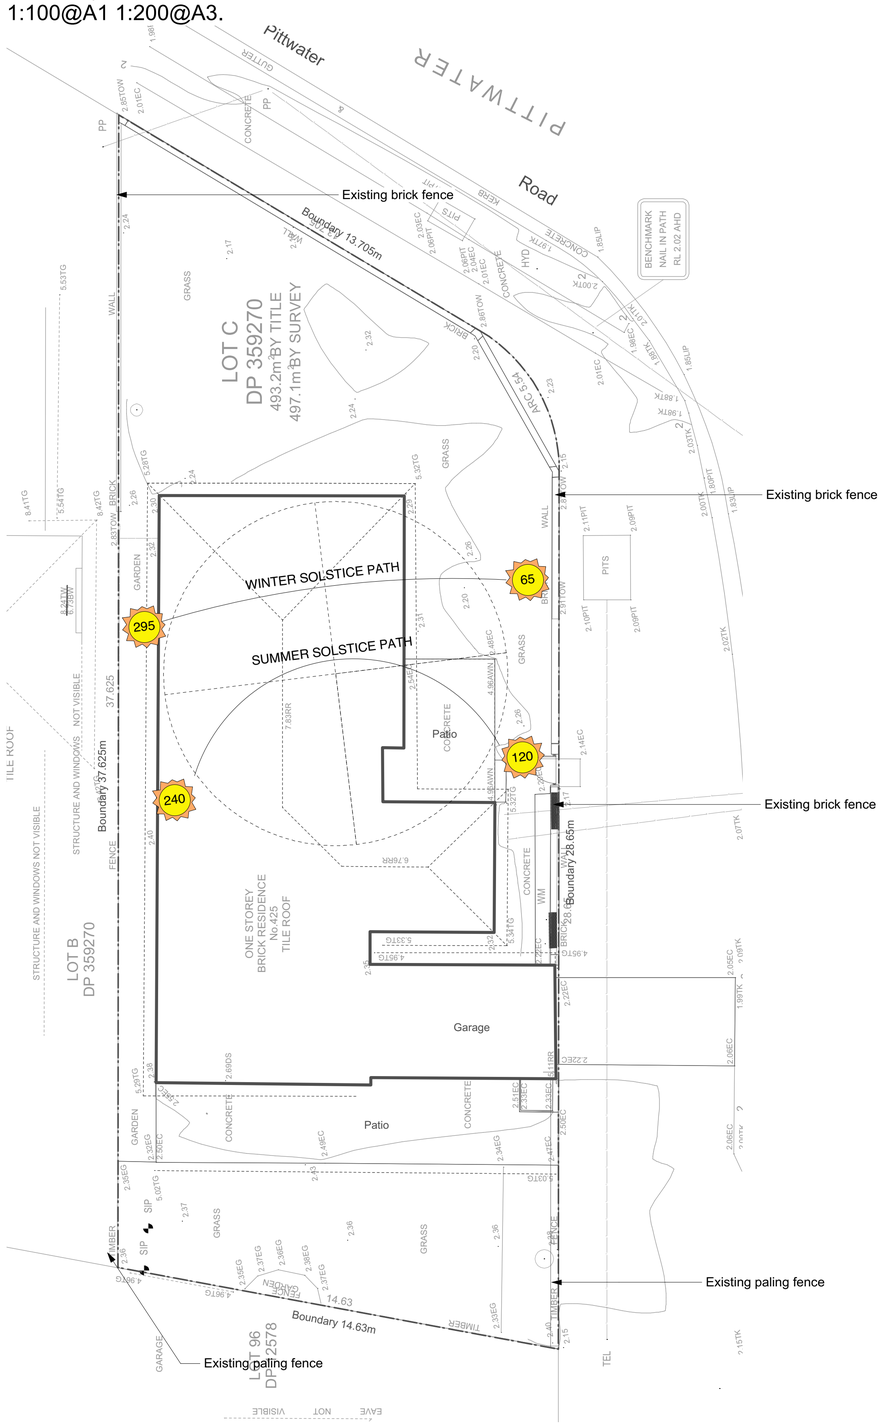

Site plan
1:100@A1 1:200@A3.

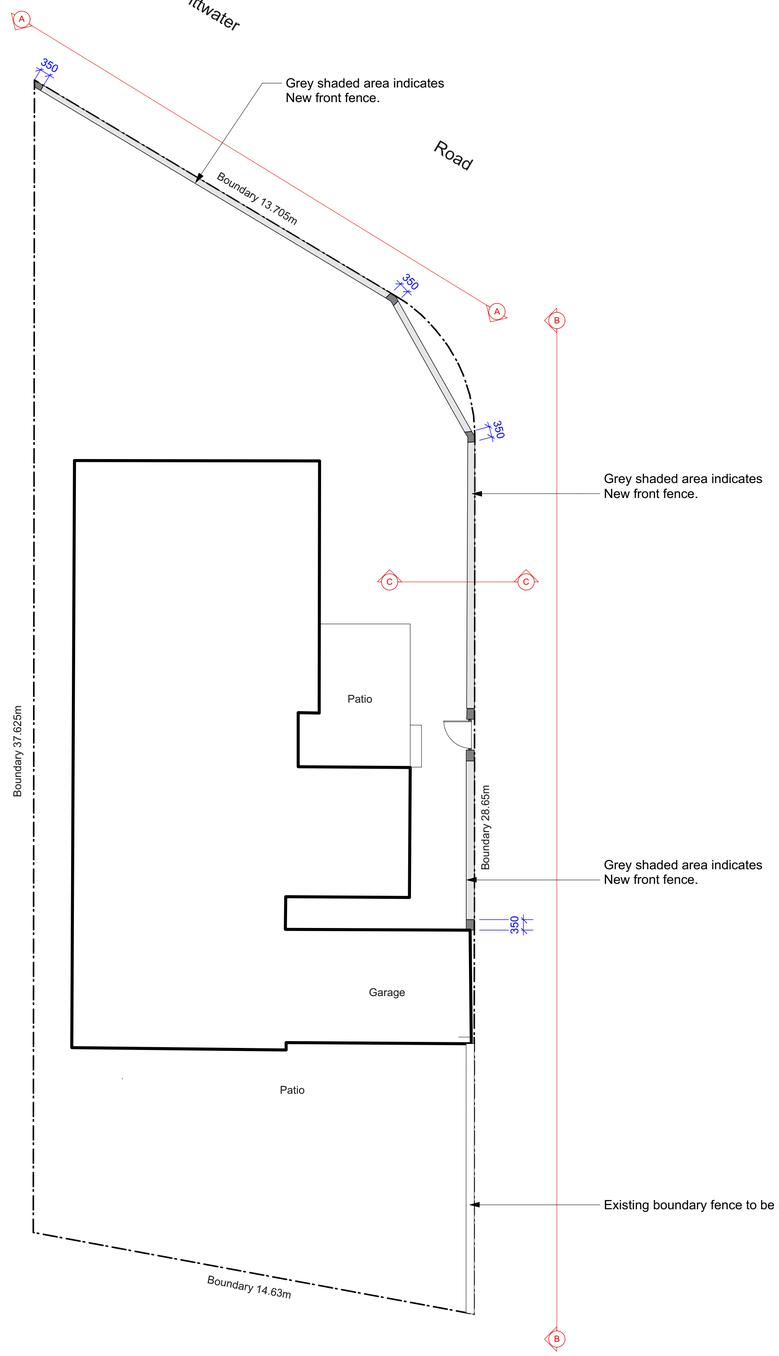

Legend

- MULCH AREA
- SOFT-FALL
- SAND
- ARTIFICIAL TURF
- TURF AREA
- TIMBER DECKING
- CONCRETE PAVING
- UNIT PAVING
- STAIRS
- PEBBLE
- TIMBER
- WATER
- MASONRY RETAINING WALL
- STONE RETAINING WALL
- TIMBER RETAINING WALL
- BOULDER RETAINING WALL
- SITE OR WORKS BOUNDARY
- + 88.88 PROPOSED LEVEL
- +TW 88.88 TOP OF WALL LEVEL
- Paving 1 MATERIAL NAME
- Fall SURFACE FALL DIRECTION
- SURFACE DRAINS
- +88.88 SURVEY (50% GREY LINES)
- EXISTING TREE TO RETAIN
- EXISTING TREE TO REMOVE
- EXISTING ROCK OUTCROP

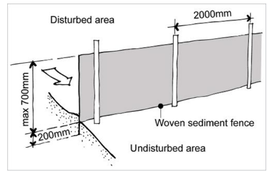

Sedimentation Control Fence
Not to scale.
Source: www.yourhome.gov.au

northern beaches council

THIS PLAN IS TO BE READ IN CONJUNCTION WITH THE CONDITIONS OF DEVELOPMENT CONSENT

DA2019/1005

Notes:
>Do not scale off plan.
>Contractors to check all measurements onsite before quoting or commencing work.
>If abnormalities arrise, contact the Landscape Architect.
>This design is copyright and is not to be reproduced in anyway without writen consent of Jamie King Landscape Architect

ISSUE	DATE	REVISION
C	19/08/19	Issue C for DA
B	29/07/19	Issue B
A	04/07/19	DRAFT issue for review

PROJECT	425 Pittwater road, North manly		PROJECT # 2001
CLIENT	Mackay	DATE # See above	DWG # Sht-101
		SCALE @ A1 See Plan	
DWG	Master Landscape Plan	DRAWN SA	
		CHKD JK	REVISION

JAMIE KING
LANDSCAPE ARCHITECT
DESIGN • APPROVE • MANAGE

Jamie King Landscape Architect
84 Palmgrove Rd, Avalon, NSW, 2107 **T**: 0421 517 991 **W**: www.jamieking.com.au **E**: jamie@jamieking.com.au

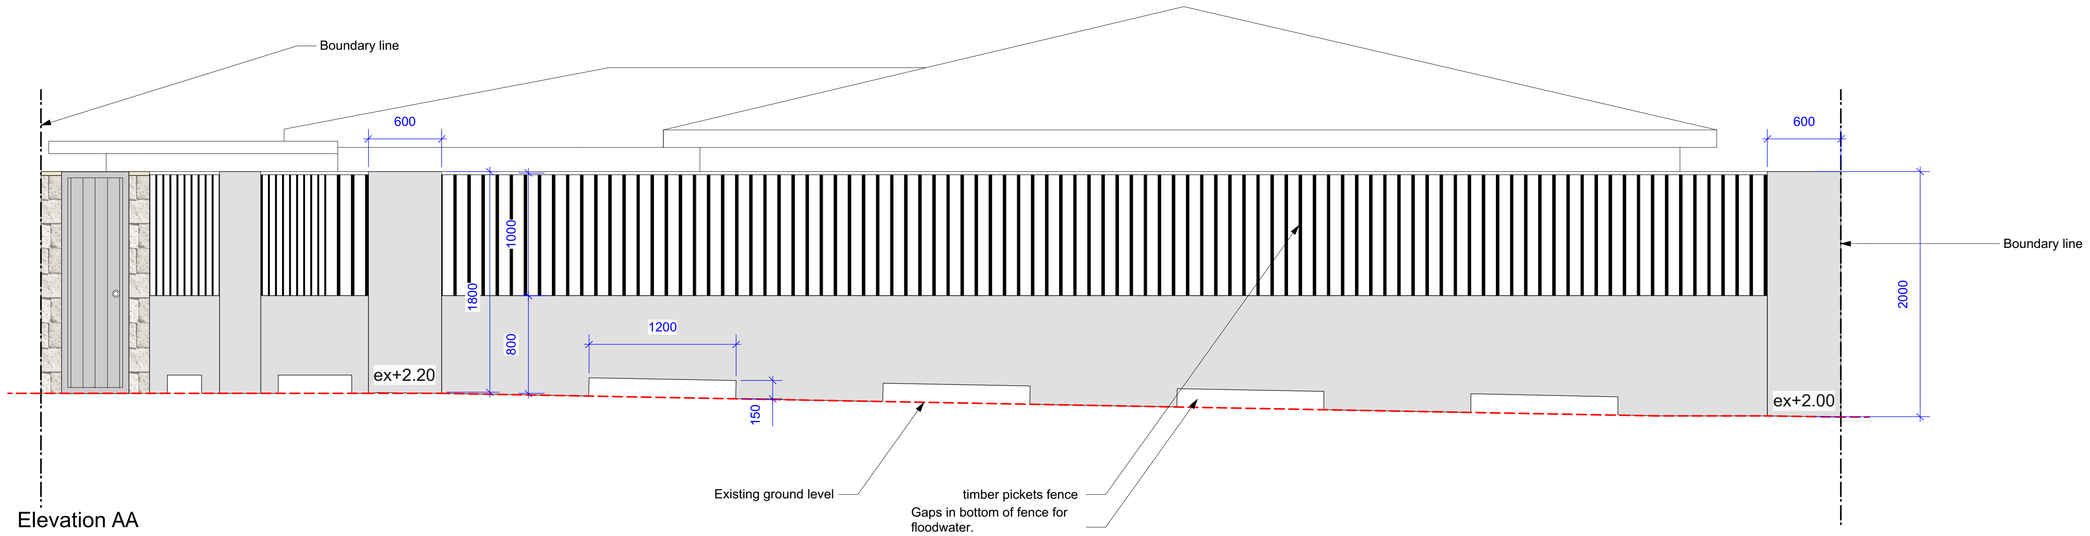

Elevation AA
1:25@A1 1:50@A3.

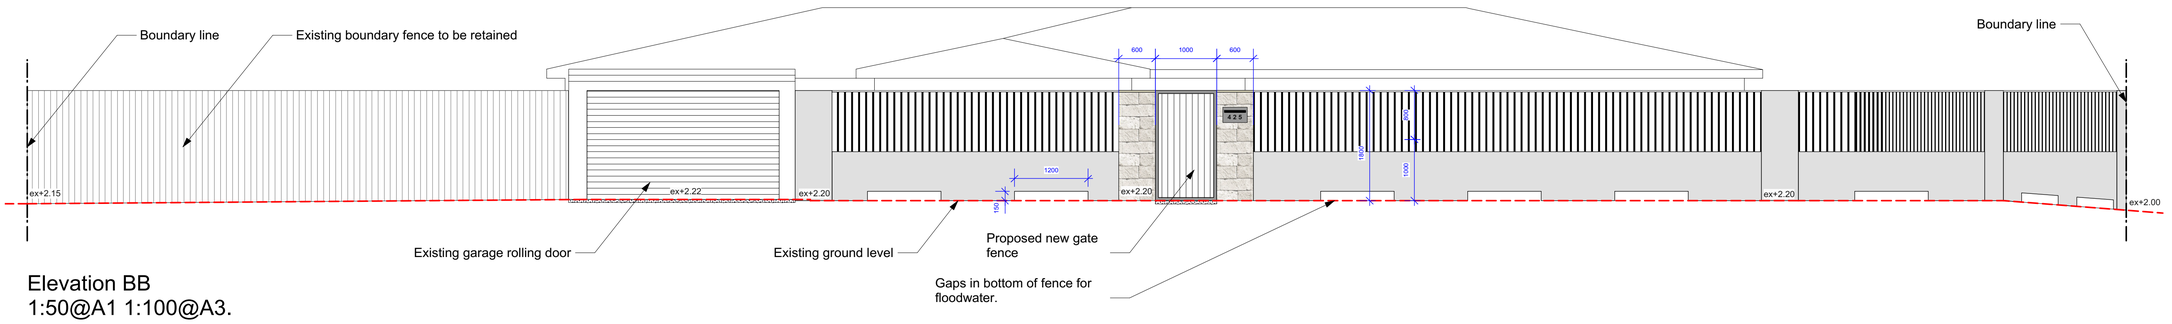

Elevation BB
1:50@A1 1:100@A3.

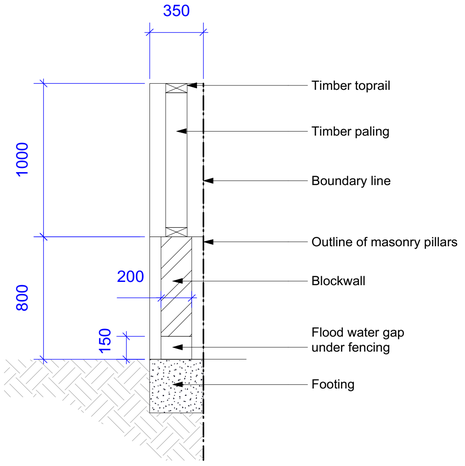

Section CC
1:20@A1 1:40@A3. Do not scale off plan

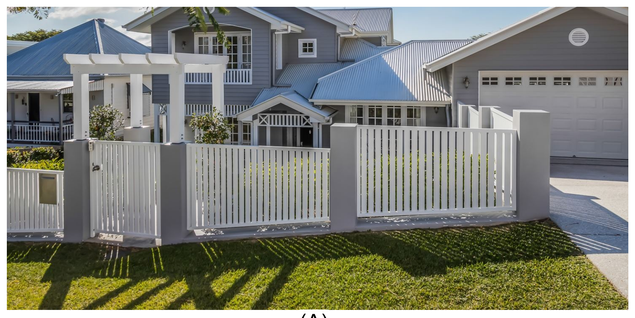

(A)

(B)

northern beaches council

THIS PLAN IS TO BE READ IN CONJUNCTION WITH THE CONDITIONS OF DEVELOPMENT CONSENT

DA2019/1005

Notes:
>Do not scale off plan.
>Contractors to check all measurements onsite before quoting or commencing work.
>If abnormalities arrise, contact the Landscape Architect.
>This design is copyright and is not to be reproduced in anyway without writen consent of Jamie King Landscape Architect

ISSUE	DATE	REVISION
C	19/08/19	Issue C for DA
B	29/07/19	Issue B
A	04/07/19	DRAFT issue for review

JAMIE KING
LANDSCAPE ARCHITECT
DESIGN • APPROVE • MANAGE

Jamie King Landscape Architect
84 Palmgrove Rd, Avalon, NSW, 2107 **T**: 0421 517 991 **W**: www.jamieking.com.au **E**: jamie@jamieking.com.au

PROJECT	425 Pittwater road, North manly		PROJECT # 2001
CLIENT	Mackay	DATE # See above	DWG # Sht-102
		SCALE @ A1 See Plan	
DWG	Section & elevations	DRAWN SA	
		CHKD JK	REVISION